



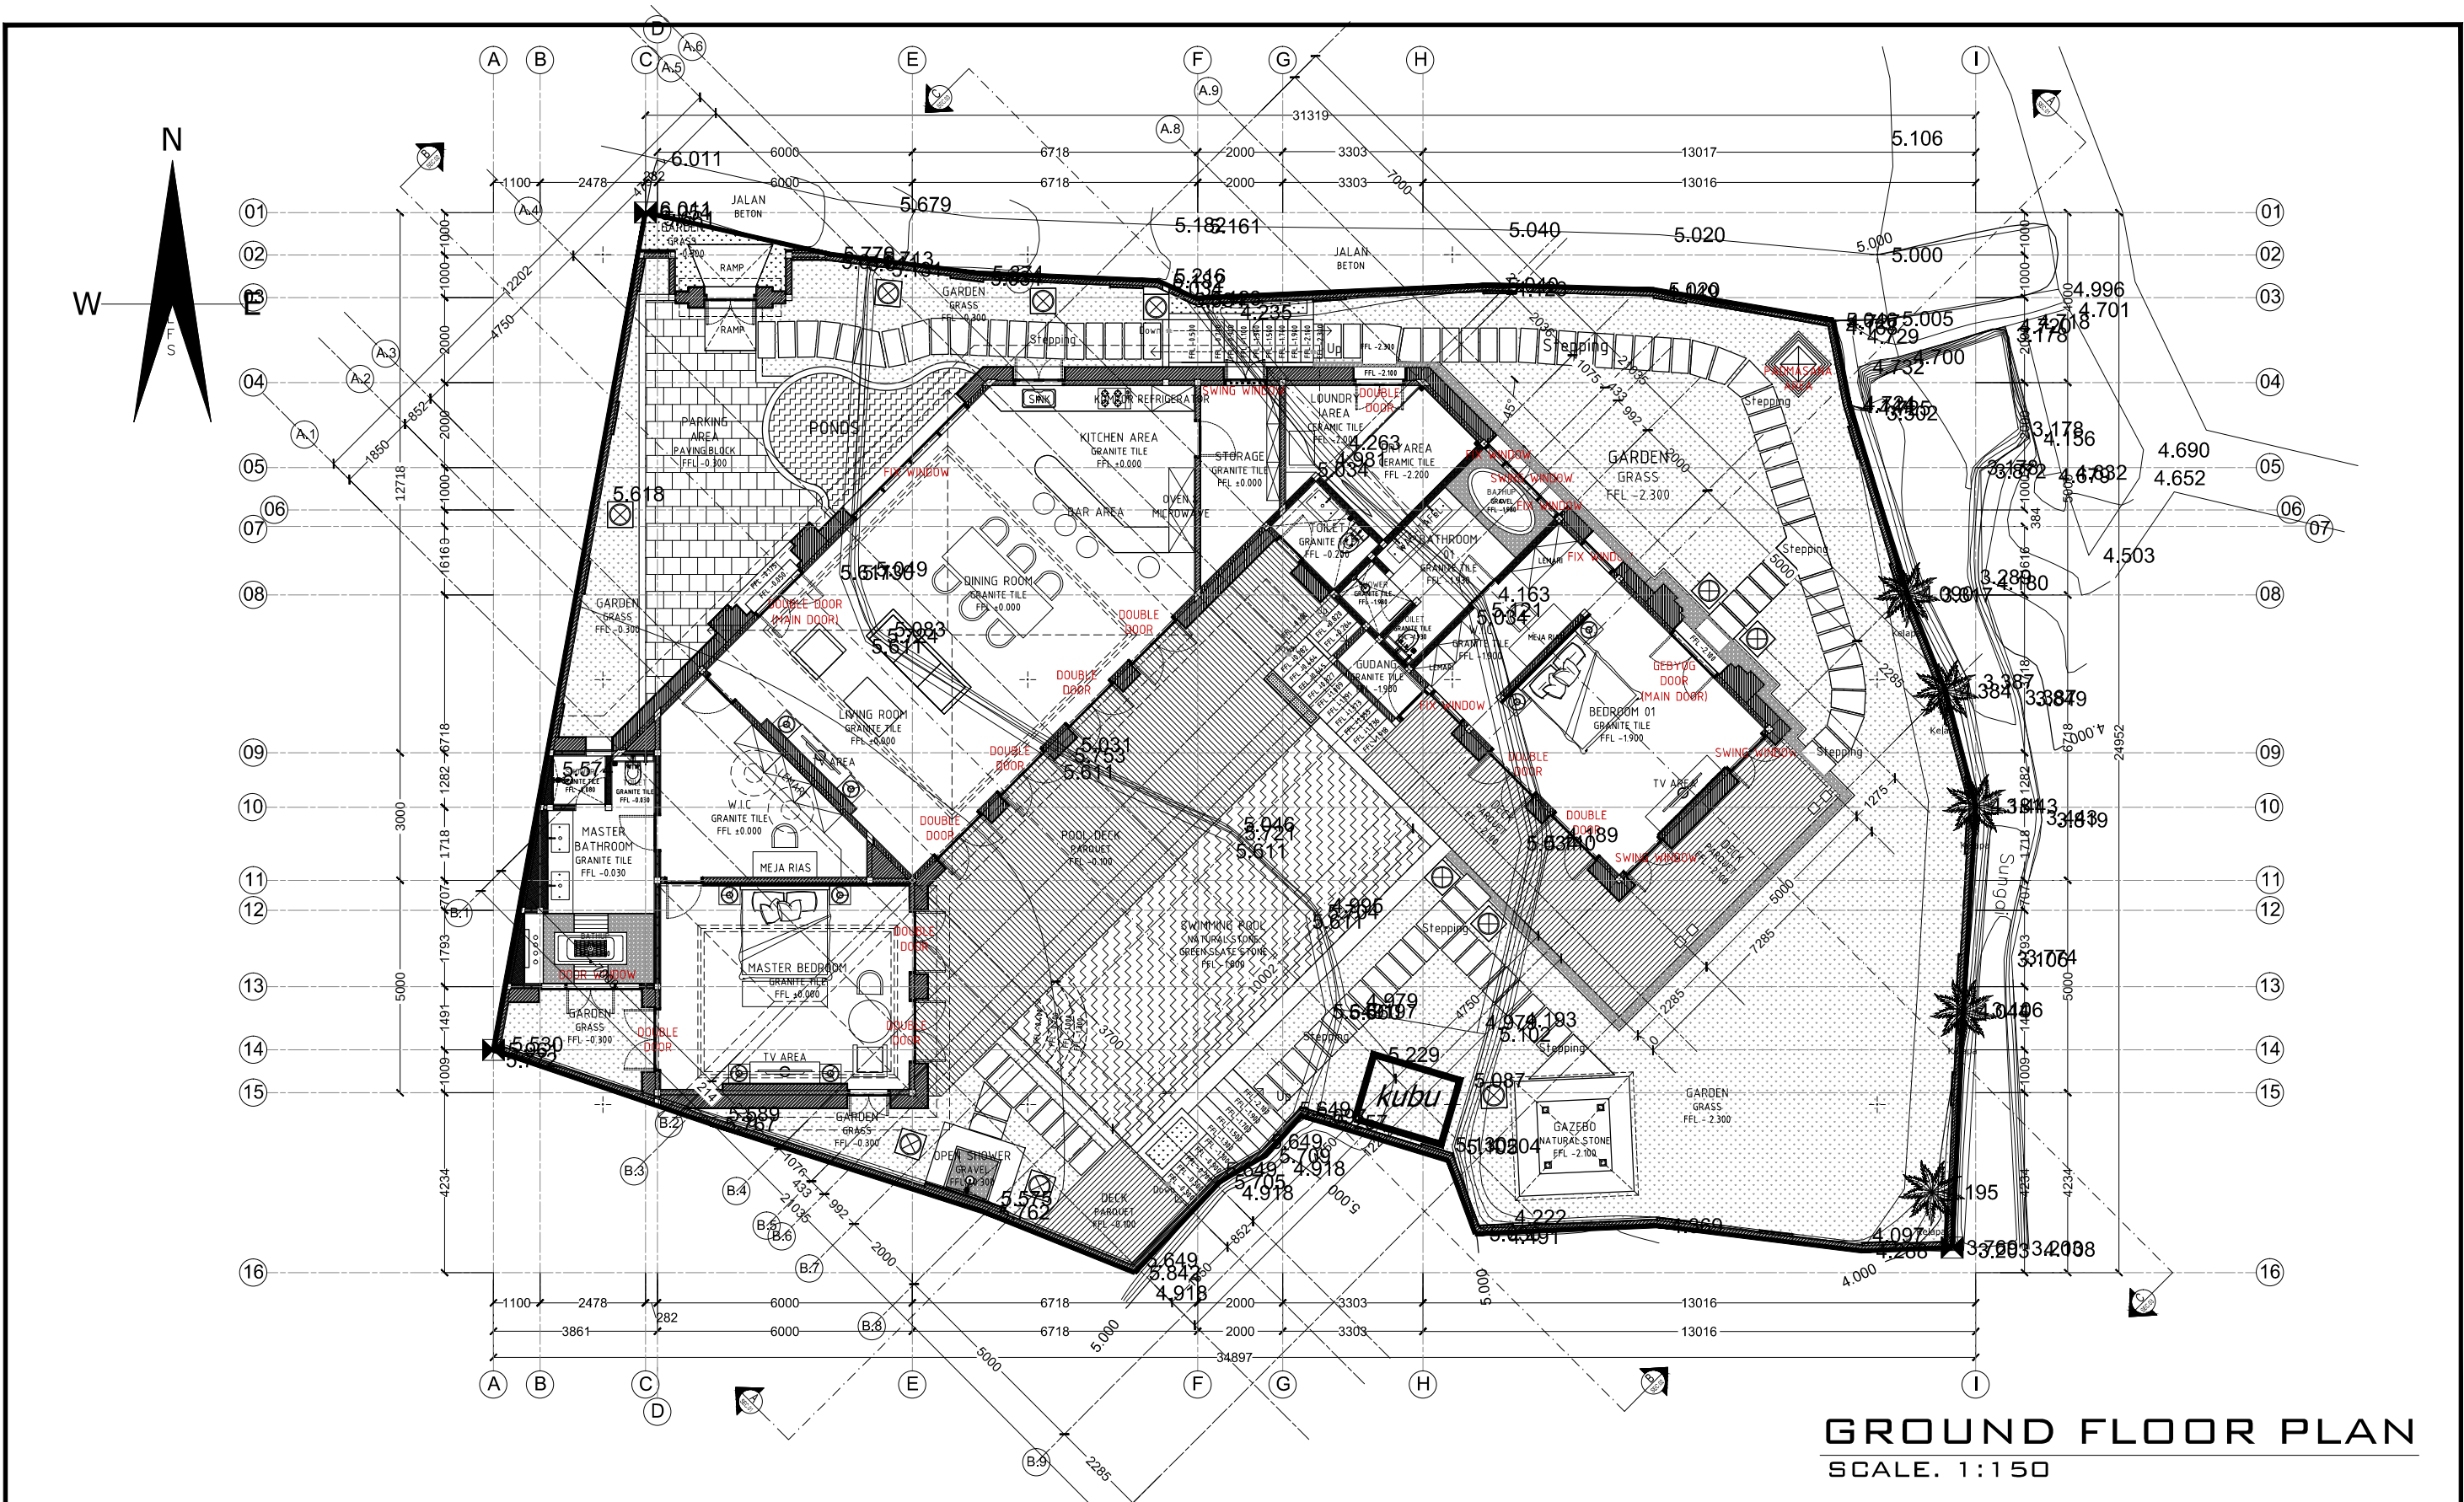


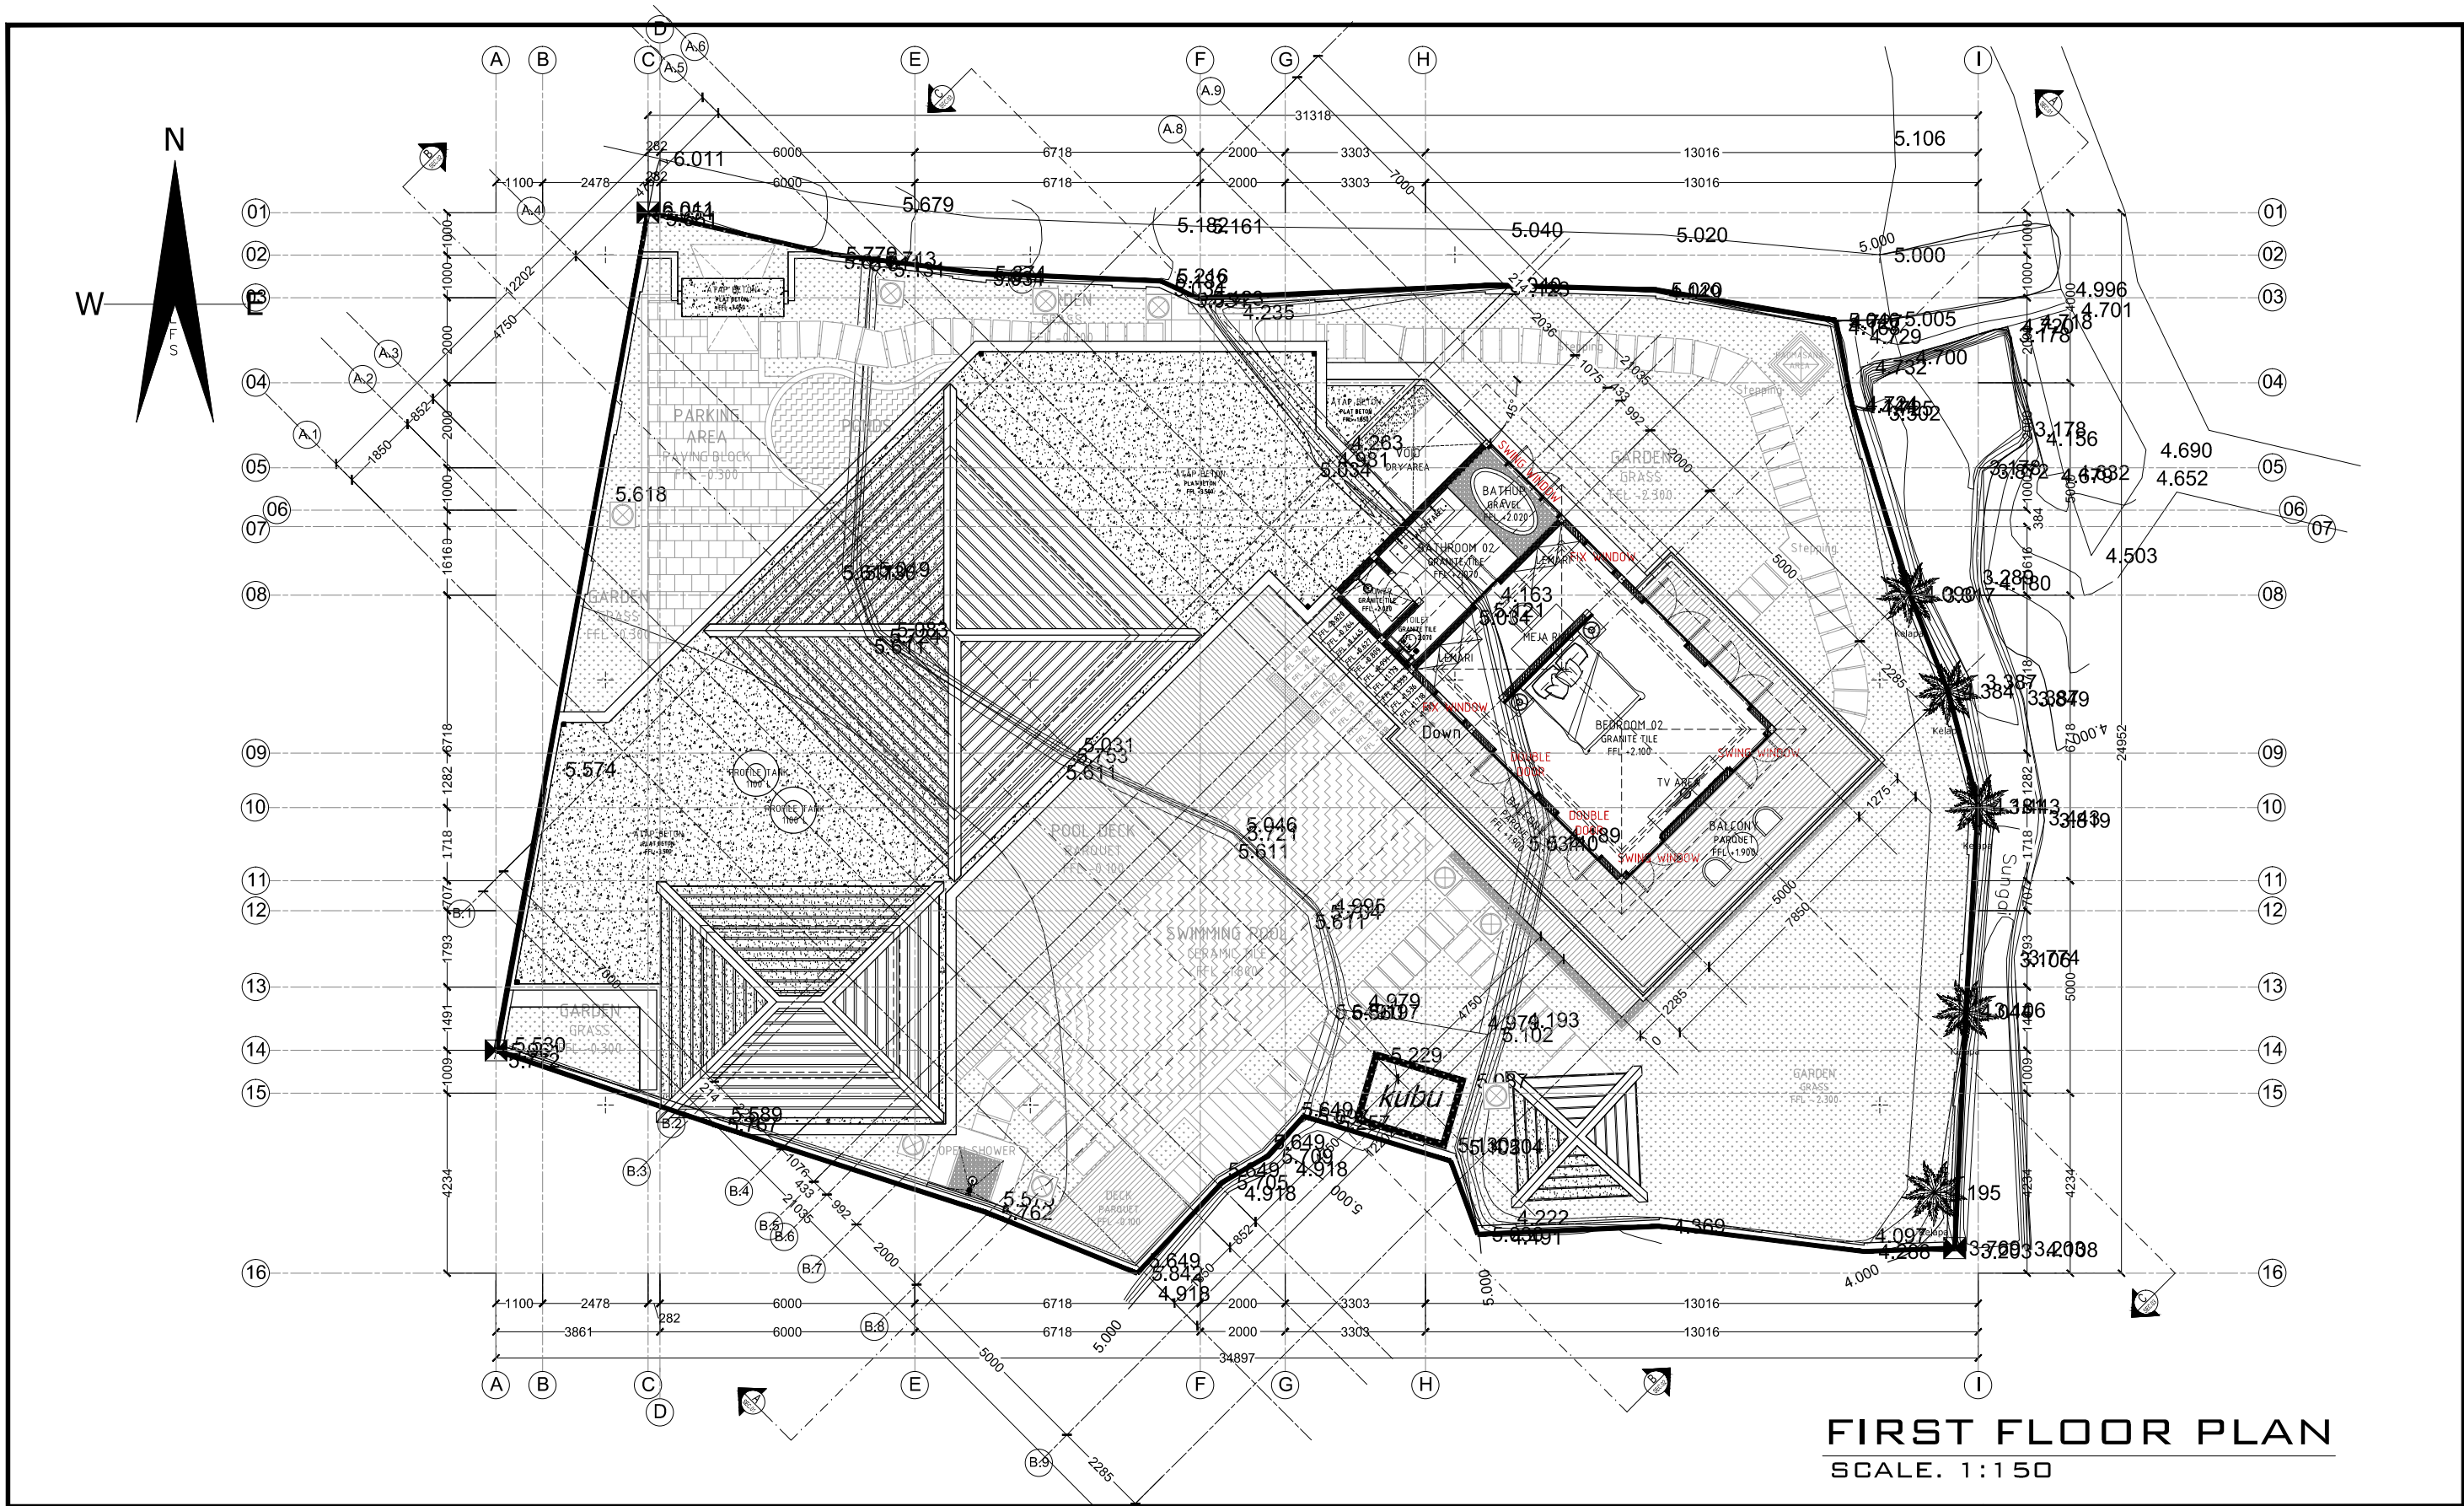

FIRST FLOOR PLAN
SCALE. 1:150

Consultant  Emporio Architect info@emporioarchitec.com contact : 081222955519	PROJECT :	PRIVATE HOUSE	PRINCIPLE ARCHITECT :	I.B. Gd Sasra Bhanutama, ST	STRUCTURE ENGINEER :		STRUCTURE DRAFTER :	Mudiasa	ELECTRICAL AND PLUMBING DRAFTER :	Agus Y.R	ARCHITECTURAL DRAFTER :	Dwik	CHECKED :	Arya
	OWNER :	IBU NI LUH	ARCHITECT DESIGNER :	Arya Prawira Wibowo, ST	MECHANICAL AND ELECTRICAL ENGINEER :									
	DRAWING TITLE :	FIRST FLOOR PLAN	SCALE :	Scale 1 : 150	DATE :	02-02-2018	DATE	REVISION NOTE	SIGNATURE	Drawing code	Page number	Total page		
			FILE NAME	D:\Data\Project						A	002	00		



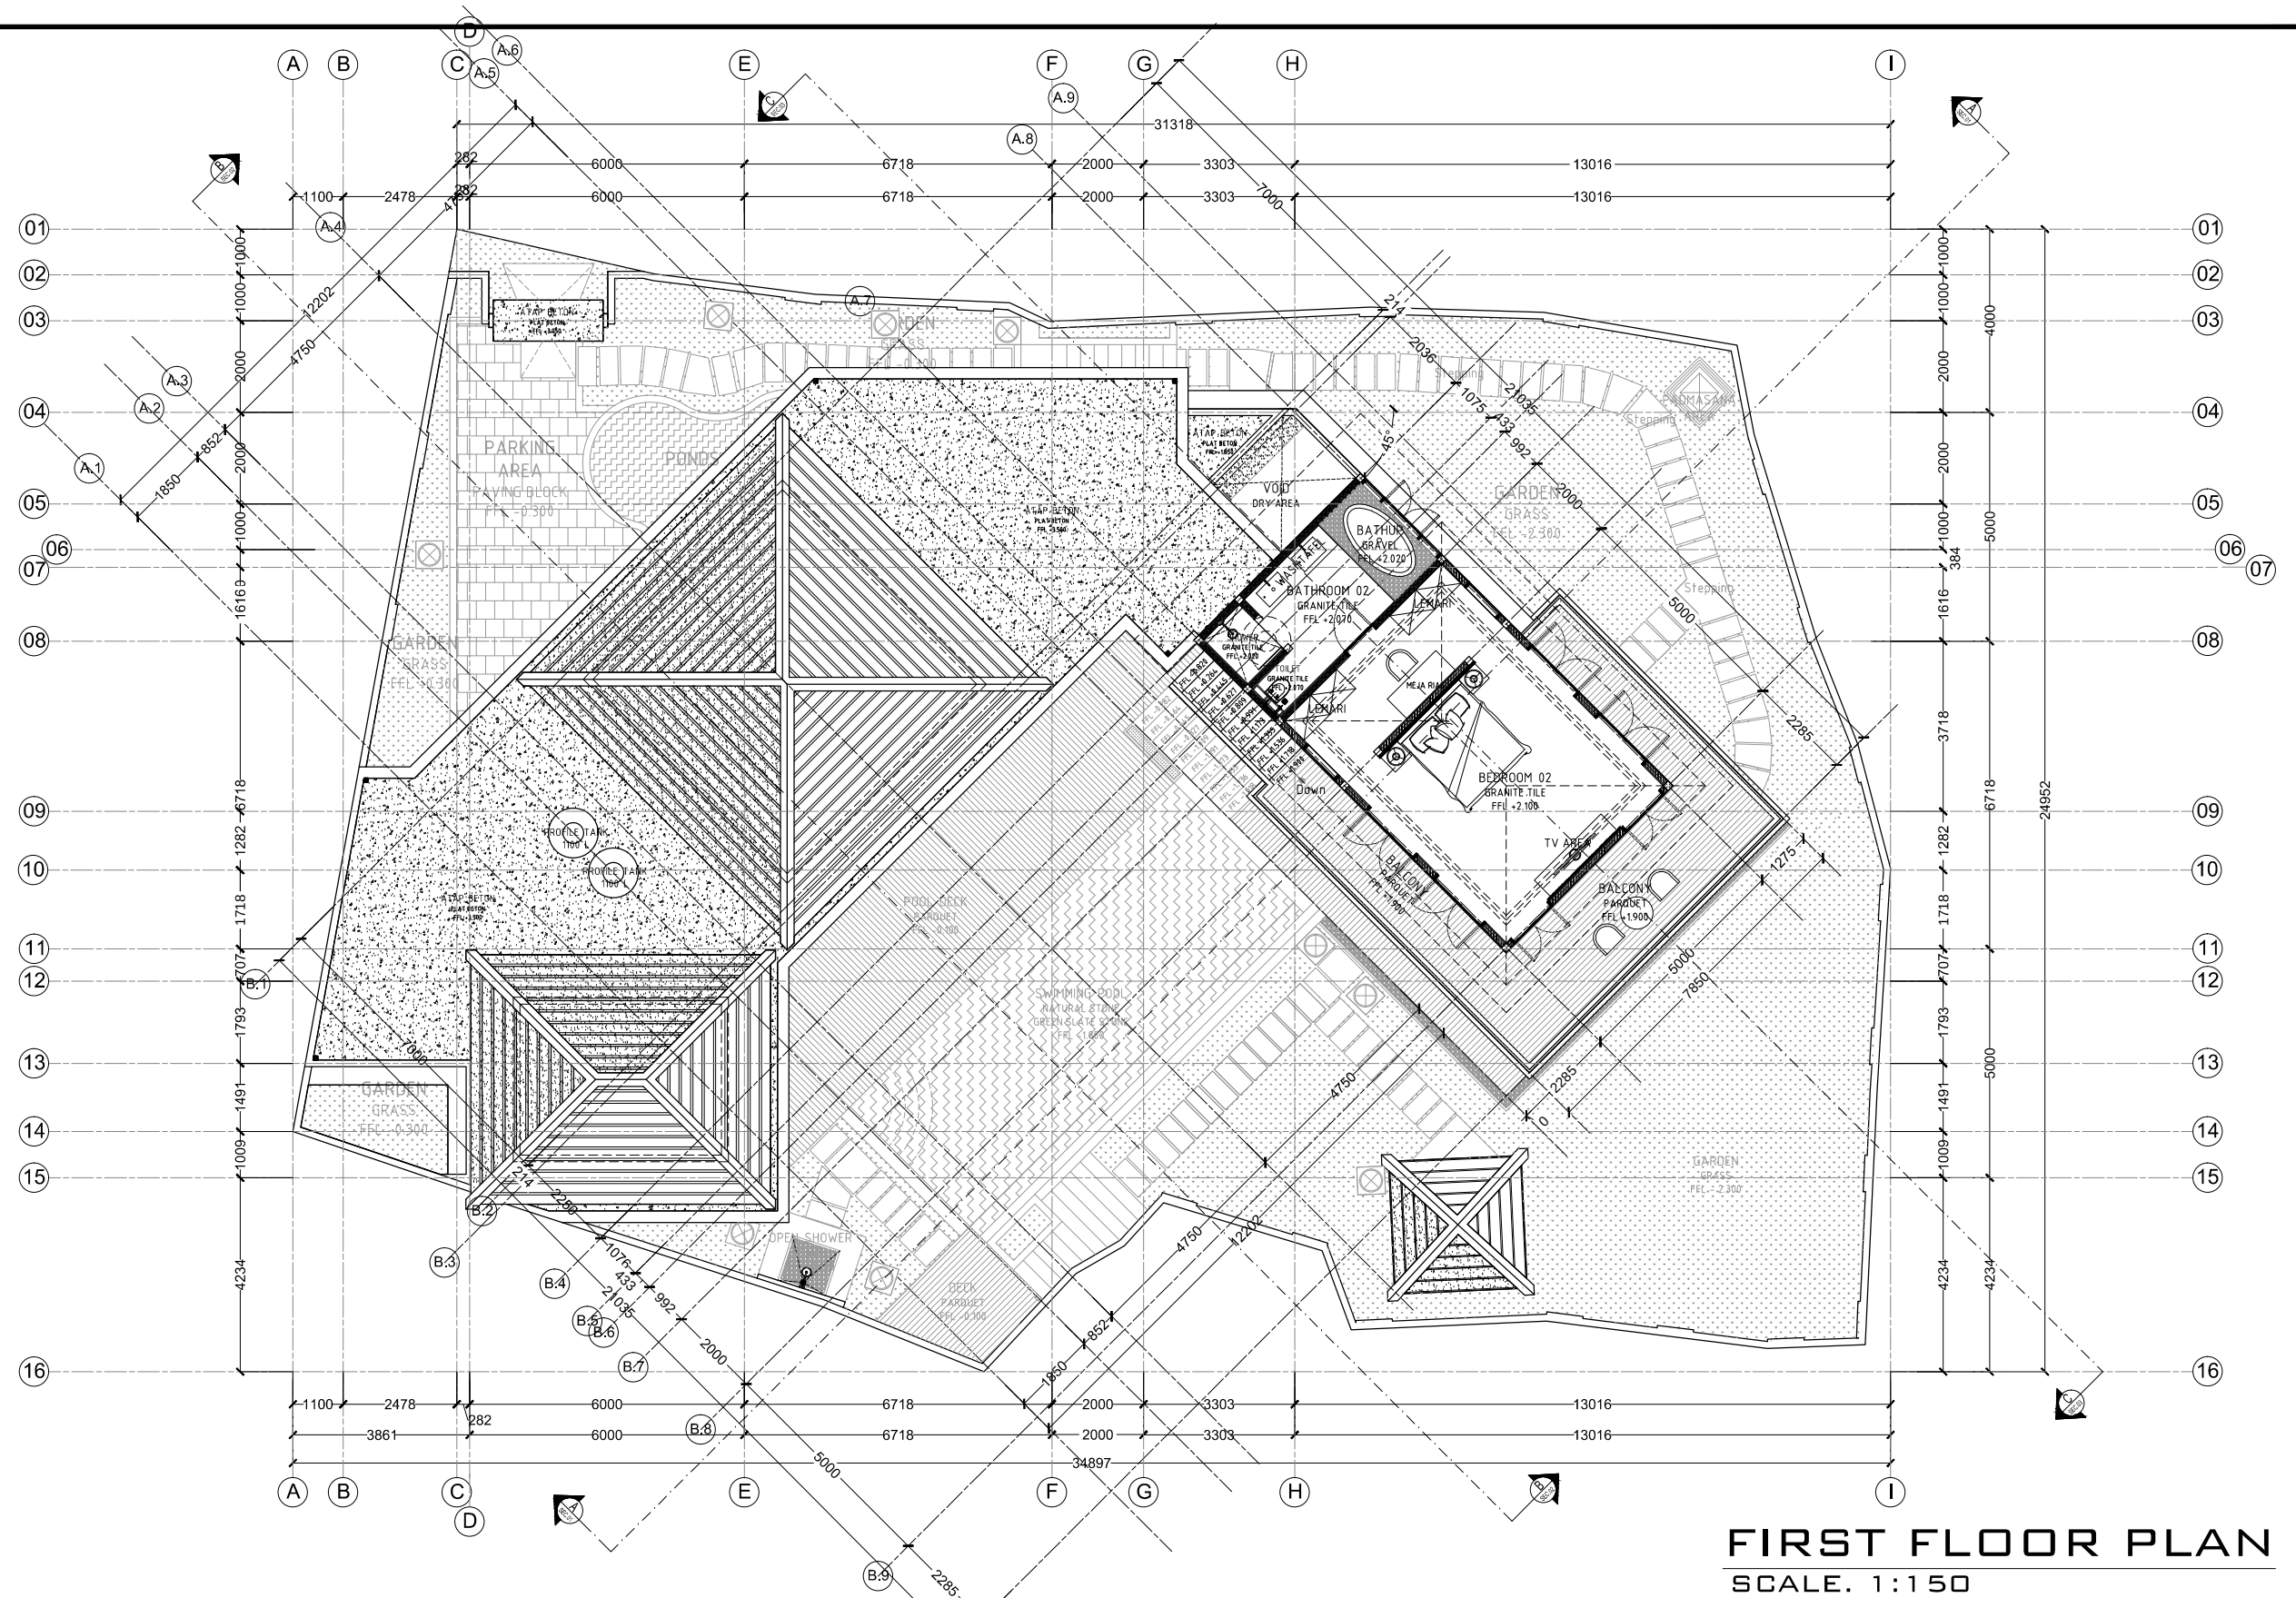

FIRST FLOOR PLAN
SCALE. 1:150

Consultant



Emporio Architect
info@emporioarchitec.com
contact : 081222955519

PROJECT : **PRIVATE HOUSE**
OWNER : **IBU NI LUH**
DRAWING TITLE : **FIRST FLOOR PLAN**


PRINCIPLE ARCHITECT : **B.10**
ARCHITECT DESIGNER : **Arya Prawira Wibowo, ST**
SCALE : **Scale 1 : 150**
DATE : **02-02-2018**
FILE NAME : **D:\Data\Project**

STRUCTURE ENGINEER :
MECHANICAL AND ELECTRICAL ENGINEER :
DATE :
REVISION NOTE :
SIGNATURE :

STRUCTURE DRAFTER :	ELECTRICAL AND PLUMBING DRAFTER :	ARCHITECTURAL DRAFTER :
Mudiasa	Agus Y.R	Dwik
		Agus
Drawing code	Page number	Total page
A	005	00

CHECKED :

Arya

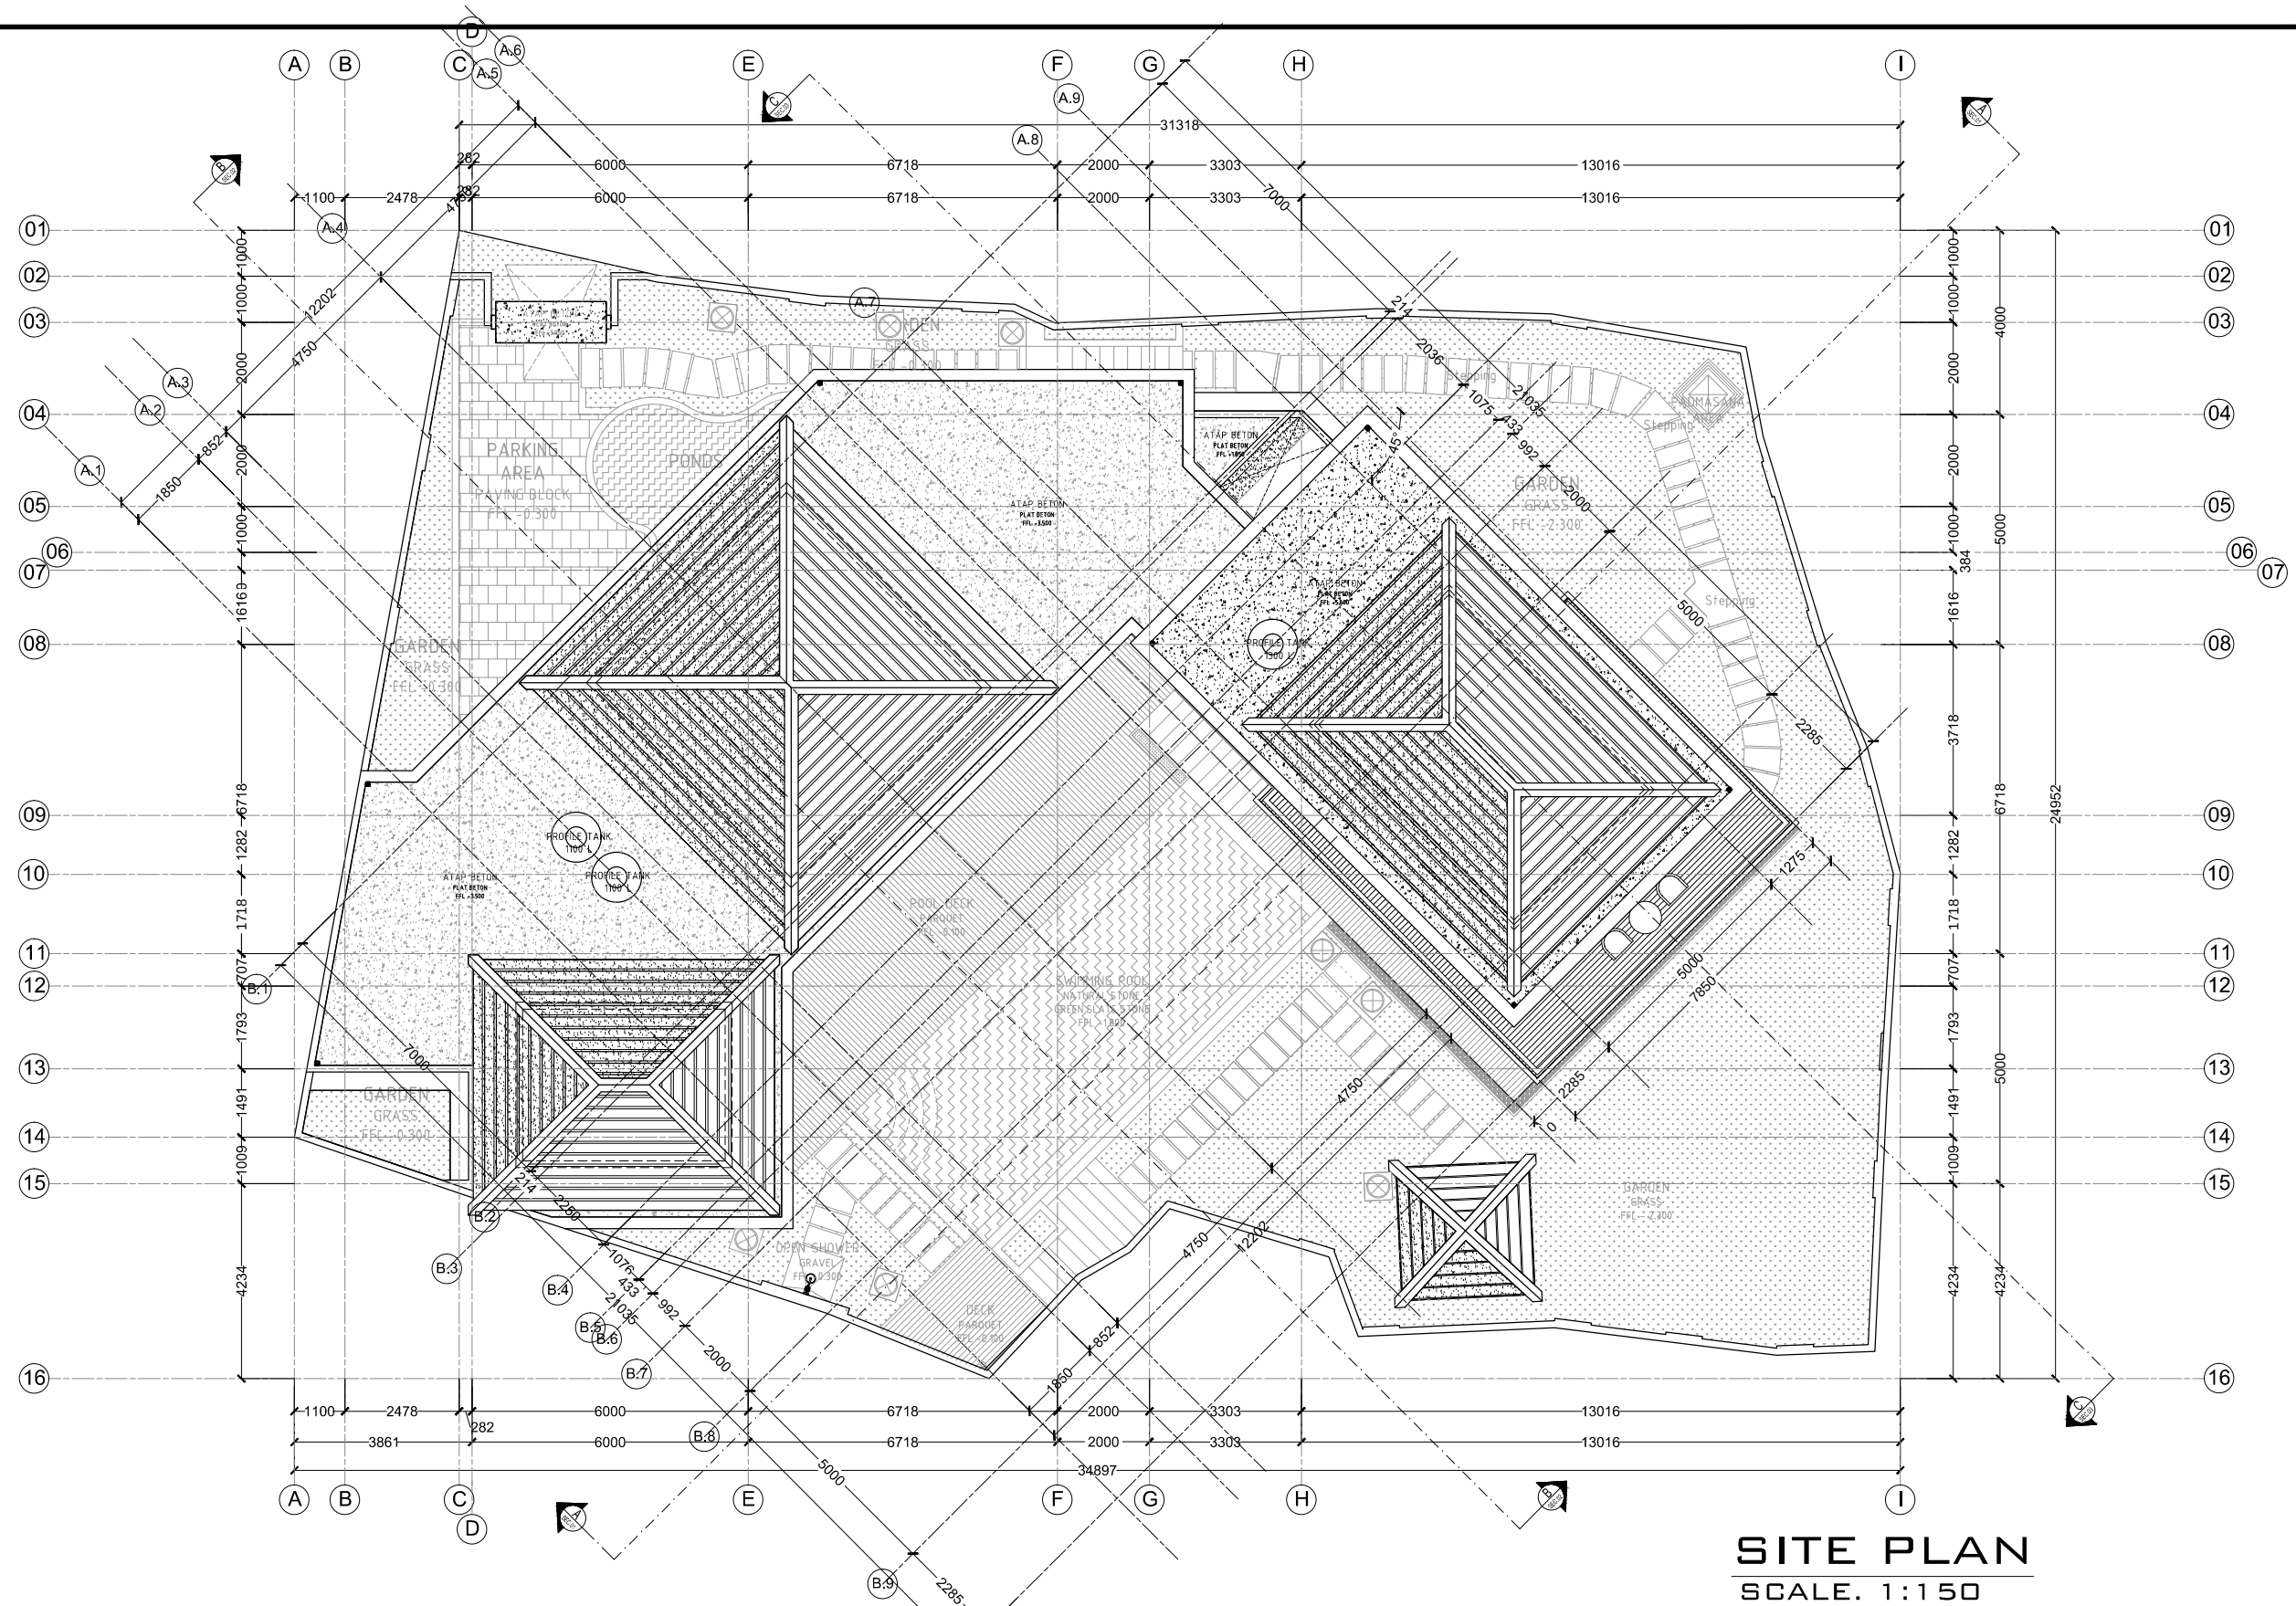

SITE PLAN
SCALE. 1:150

Consultant



Emporio Architect
info@emporioarchitec.com
contact : 081222955519

PROJECT : **PRIVATE HOUSE**
OWNER : **IBU NI LUH**
DRAWING TITLE : **SITE PLAN**


PRINCIPLE ARCHITECT : **B.10**
ARCHITECT DESIGNER : **Arya Prawira Wibowo, ST**
SCALE : **Scale 1 : 150**
DATE : **02-02-2018**
FILE NAME : **D:\Data\Project**

STRUCTURE ENGINEER :
MECHANICAL AND ELECTRICAL ENGINEER :
DATE :
REVISION NOTE :
SIGNATURE :

STRUCTURE DRAFTER : Mudiasa	ELECTRICAL AND PLUMBING DRAFTER : Agus Y.R	ARCHITECTURAL DRAFTER : Dwik
Drawing code A	Page number 006	Total page 00

CHECKED :

Arya

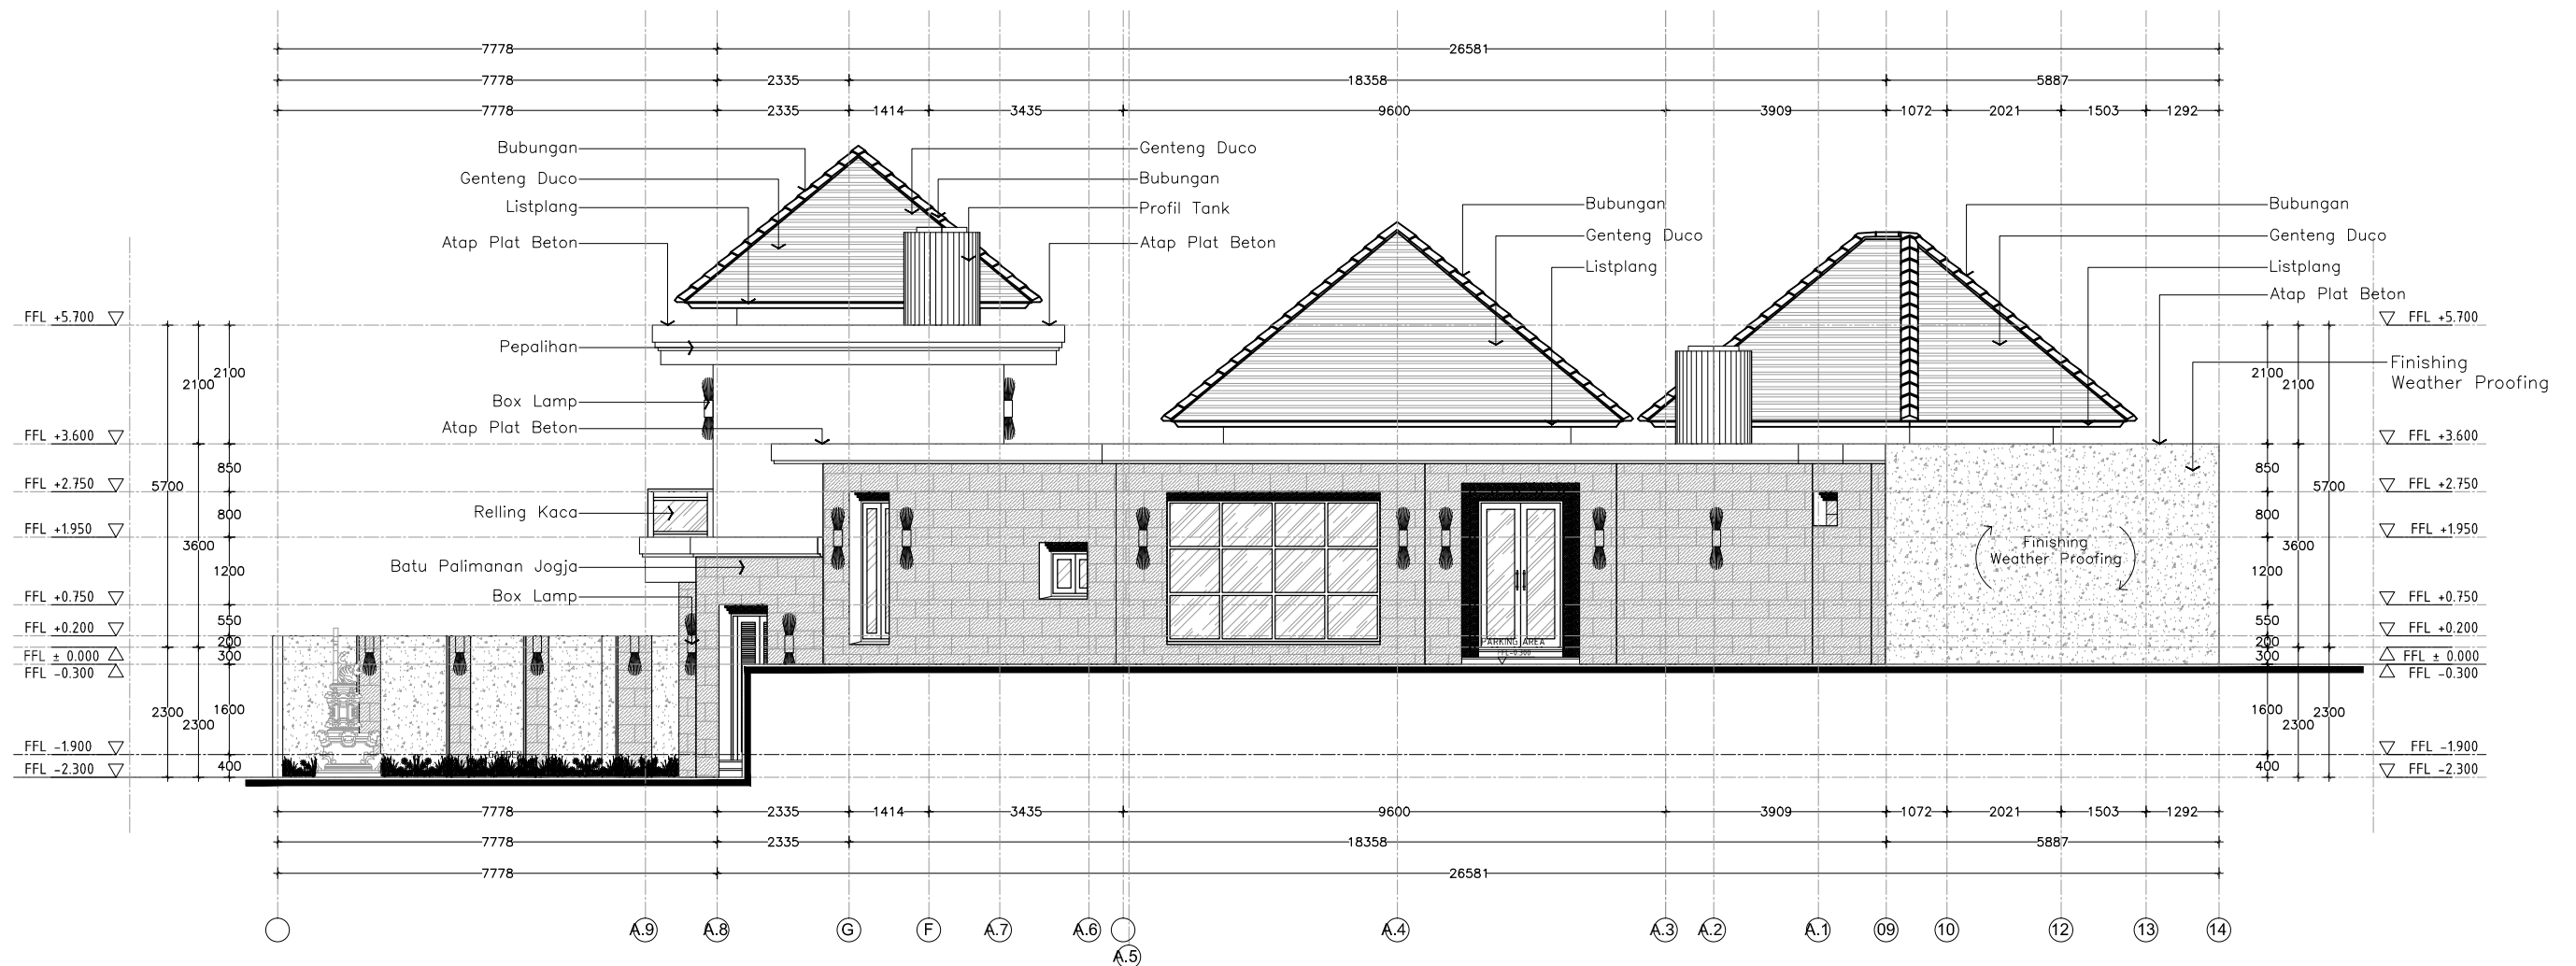

FRONT ELEVATION
SCALE. 1:125




SIDE ELEVATION
SCALE. 1:125




SIDE ELEVATION
SCALE. 1:125



BACK ELEVATION SCALE. 1:125

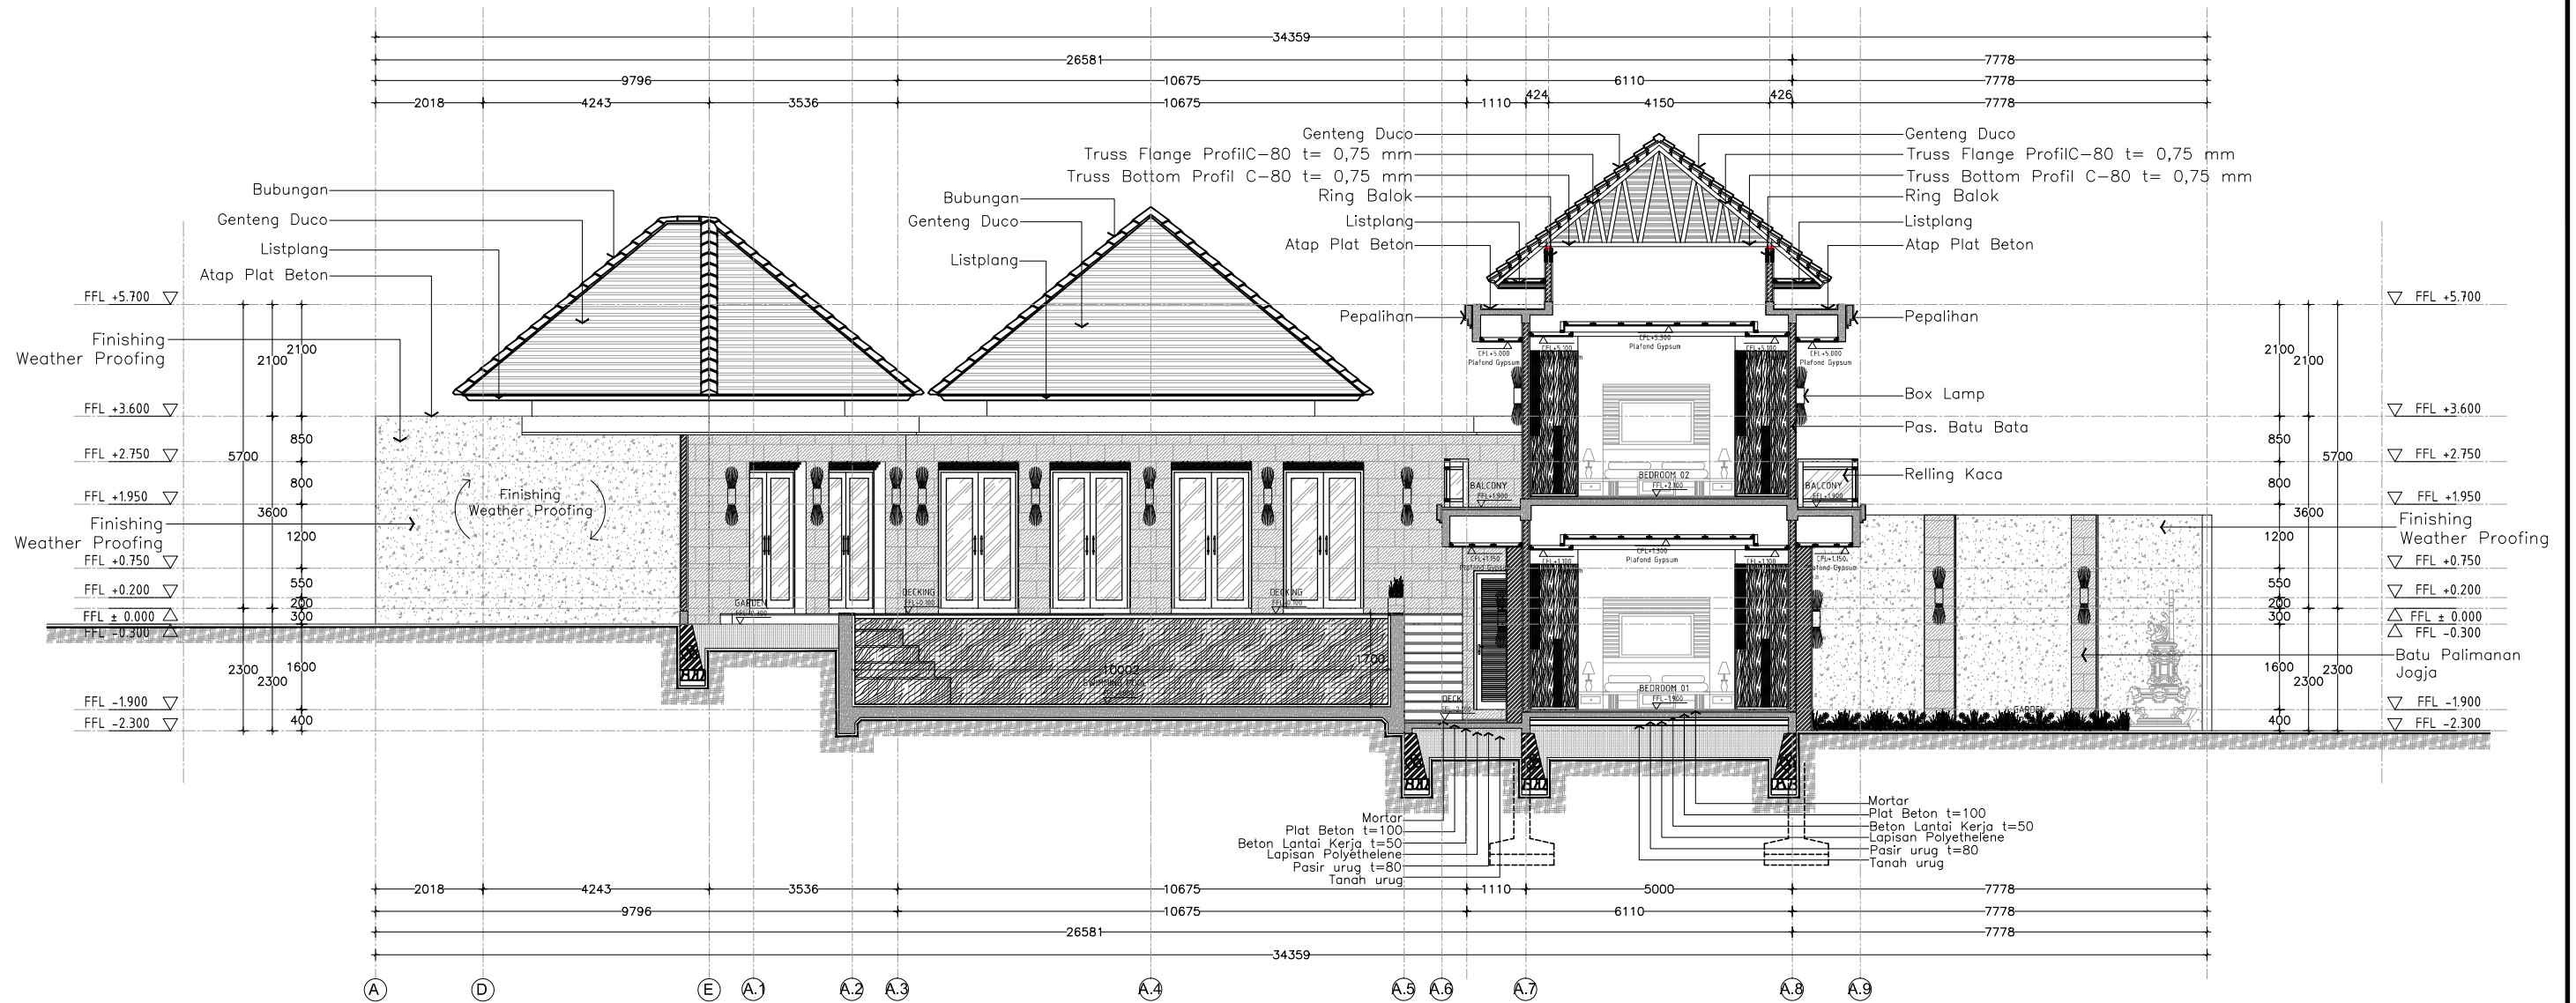

SECTION A-A
SCALE. 1:125

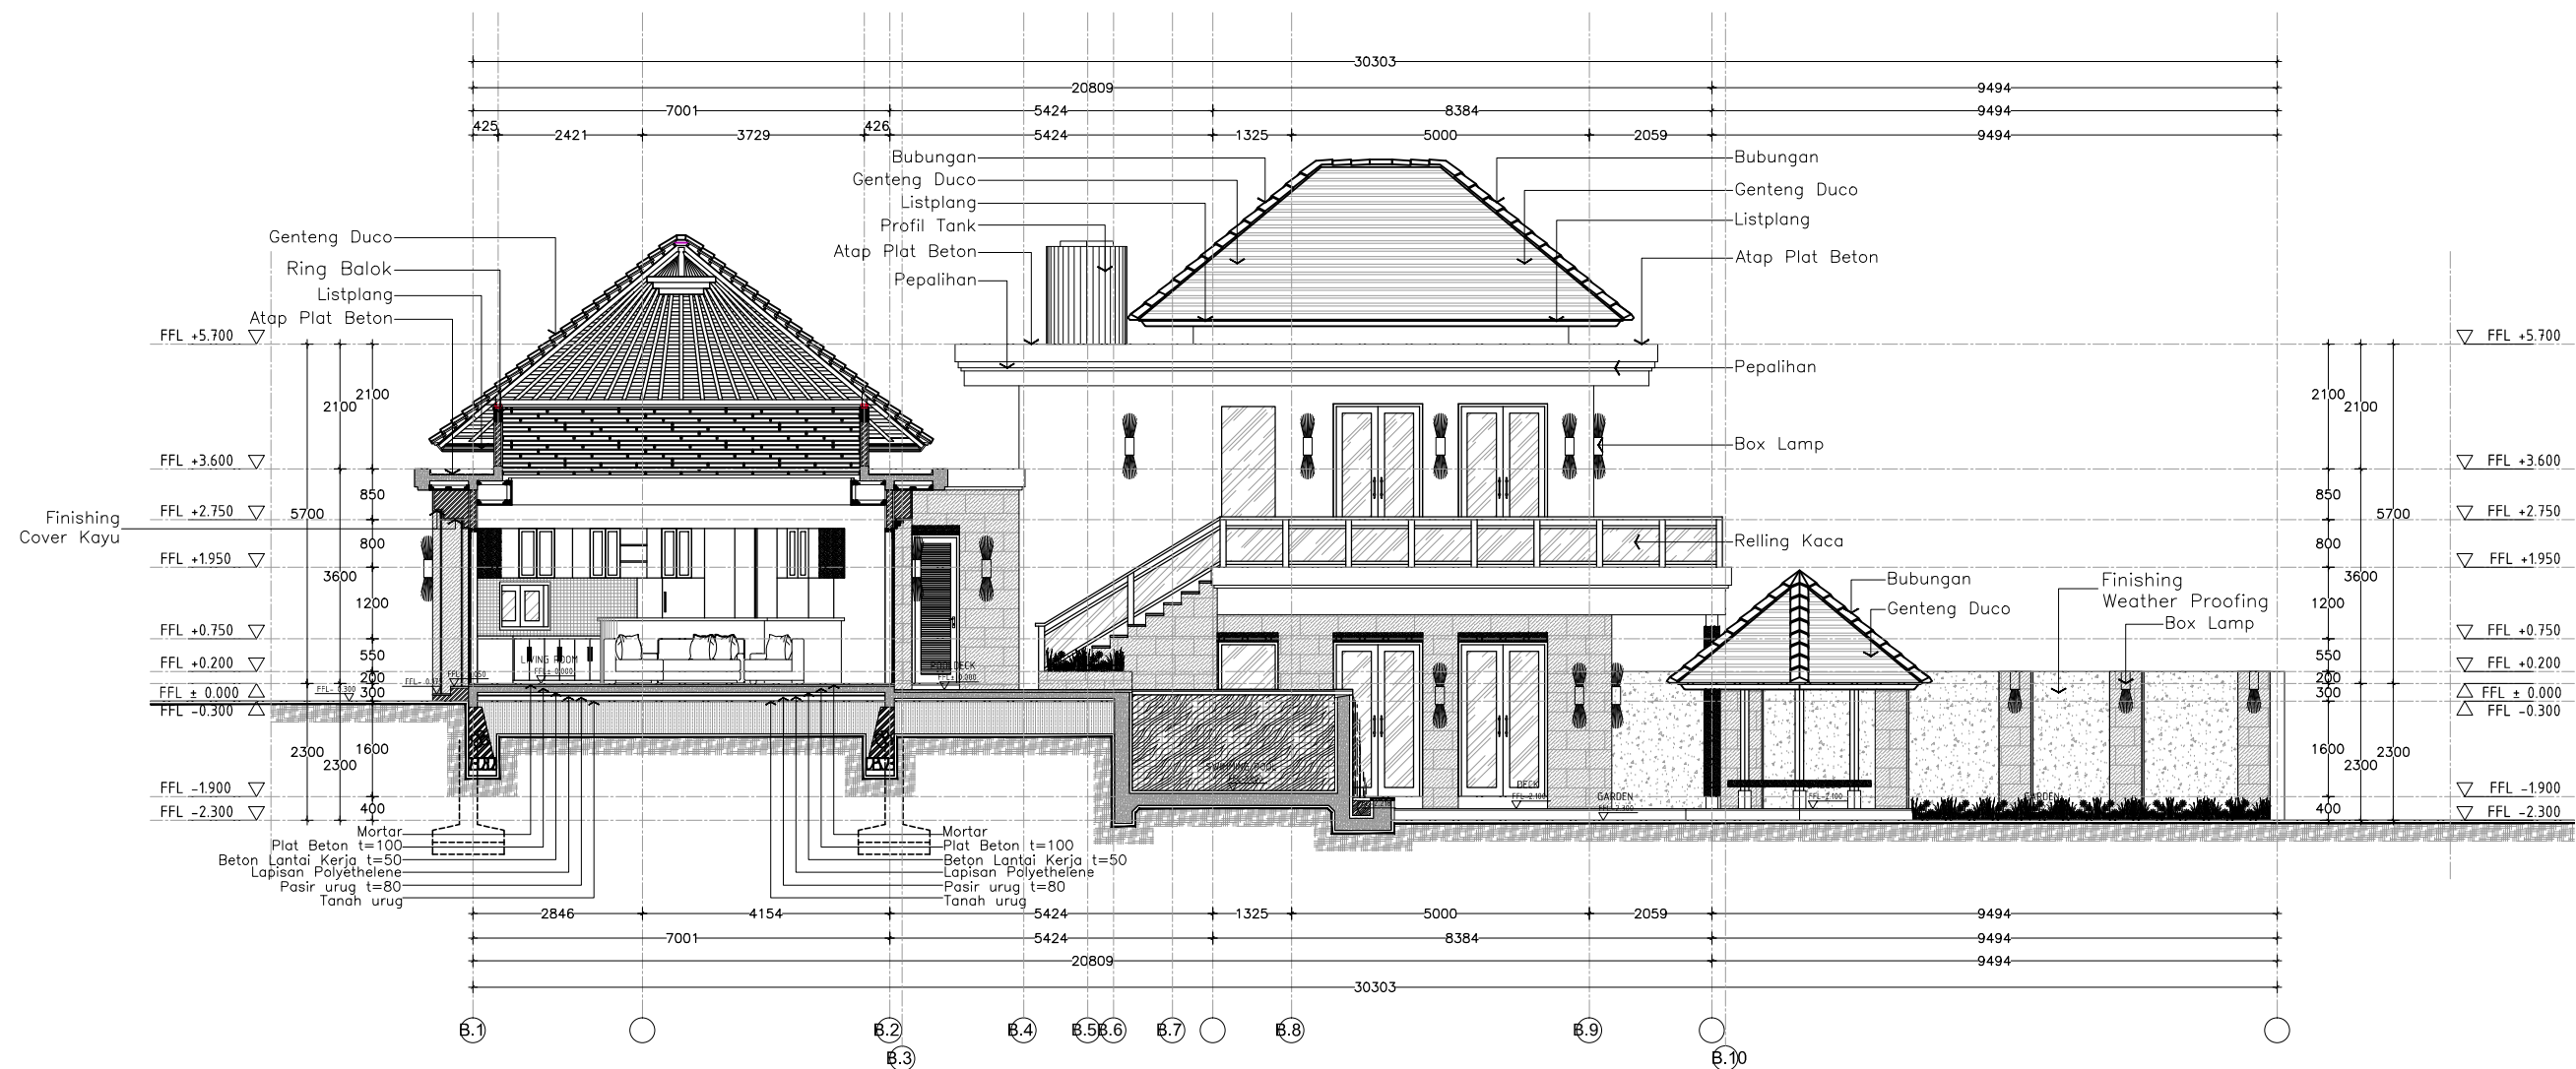

SECTION B-B
SCALE. 1:125



Consultant



Emporio Architect

info@emporioarchitec.com
contact : 081222955519

PROJECT : **PRIVATE HOUSE**

OWNER : **IBU NI LUH**

DRAWING TITLE : **KEYS FRAME**

PRINCIPLE ARCHITECT : **LB. Gd Sasra Bhanutama, ST**

ARCHITECT DESIGNER : **Arya Prawira Wibowo, ST**

SCALE : **Scale 1 : 150** DATE : **02-02-2018**


FILE NAME : **D:\Data\Project**

STRUCTURE ENGINEER :

MECHANICAL AND ELECTRICAL ENGINEER :


DATE	REVISION NOTE	SIGNATURE

STRUCTURE DRAFTER :	ELECTRICAL AND PLUMBING DRAFTER :	ARCHITECTURAL DRAFTER :	CHECKED :
Mudiasa	Agus Y.R	Dwik	Arya
		Agus	
Drawing code	Page number	Total page	
A	014	00	

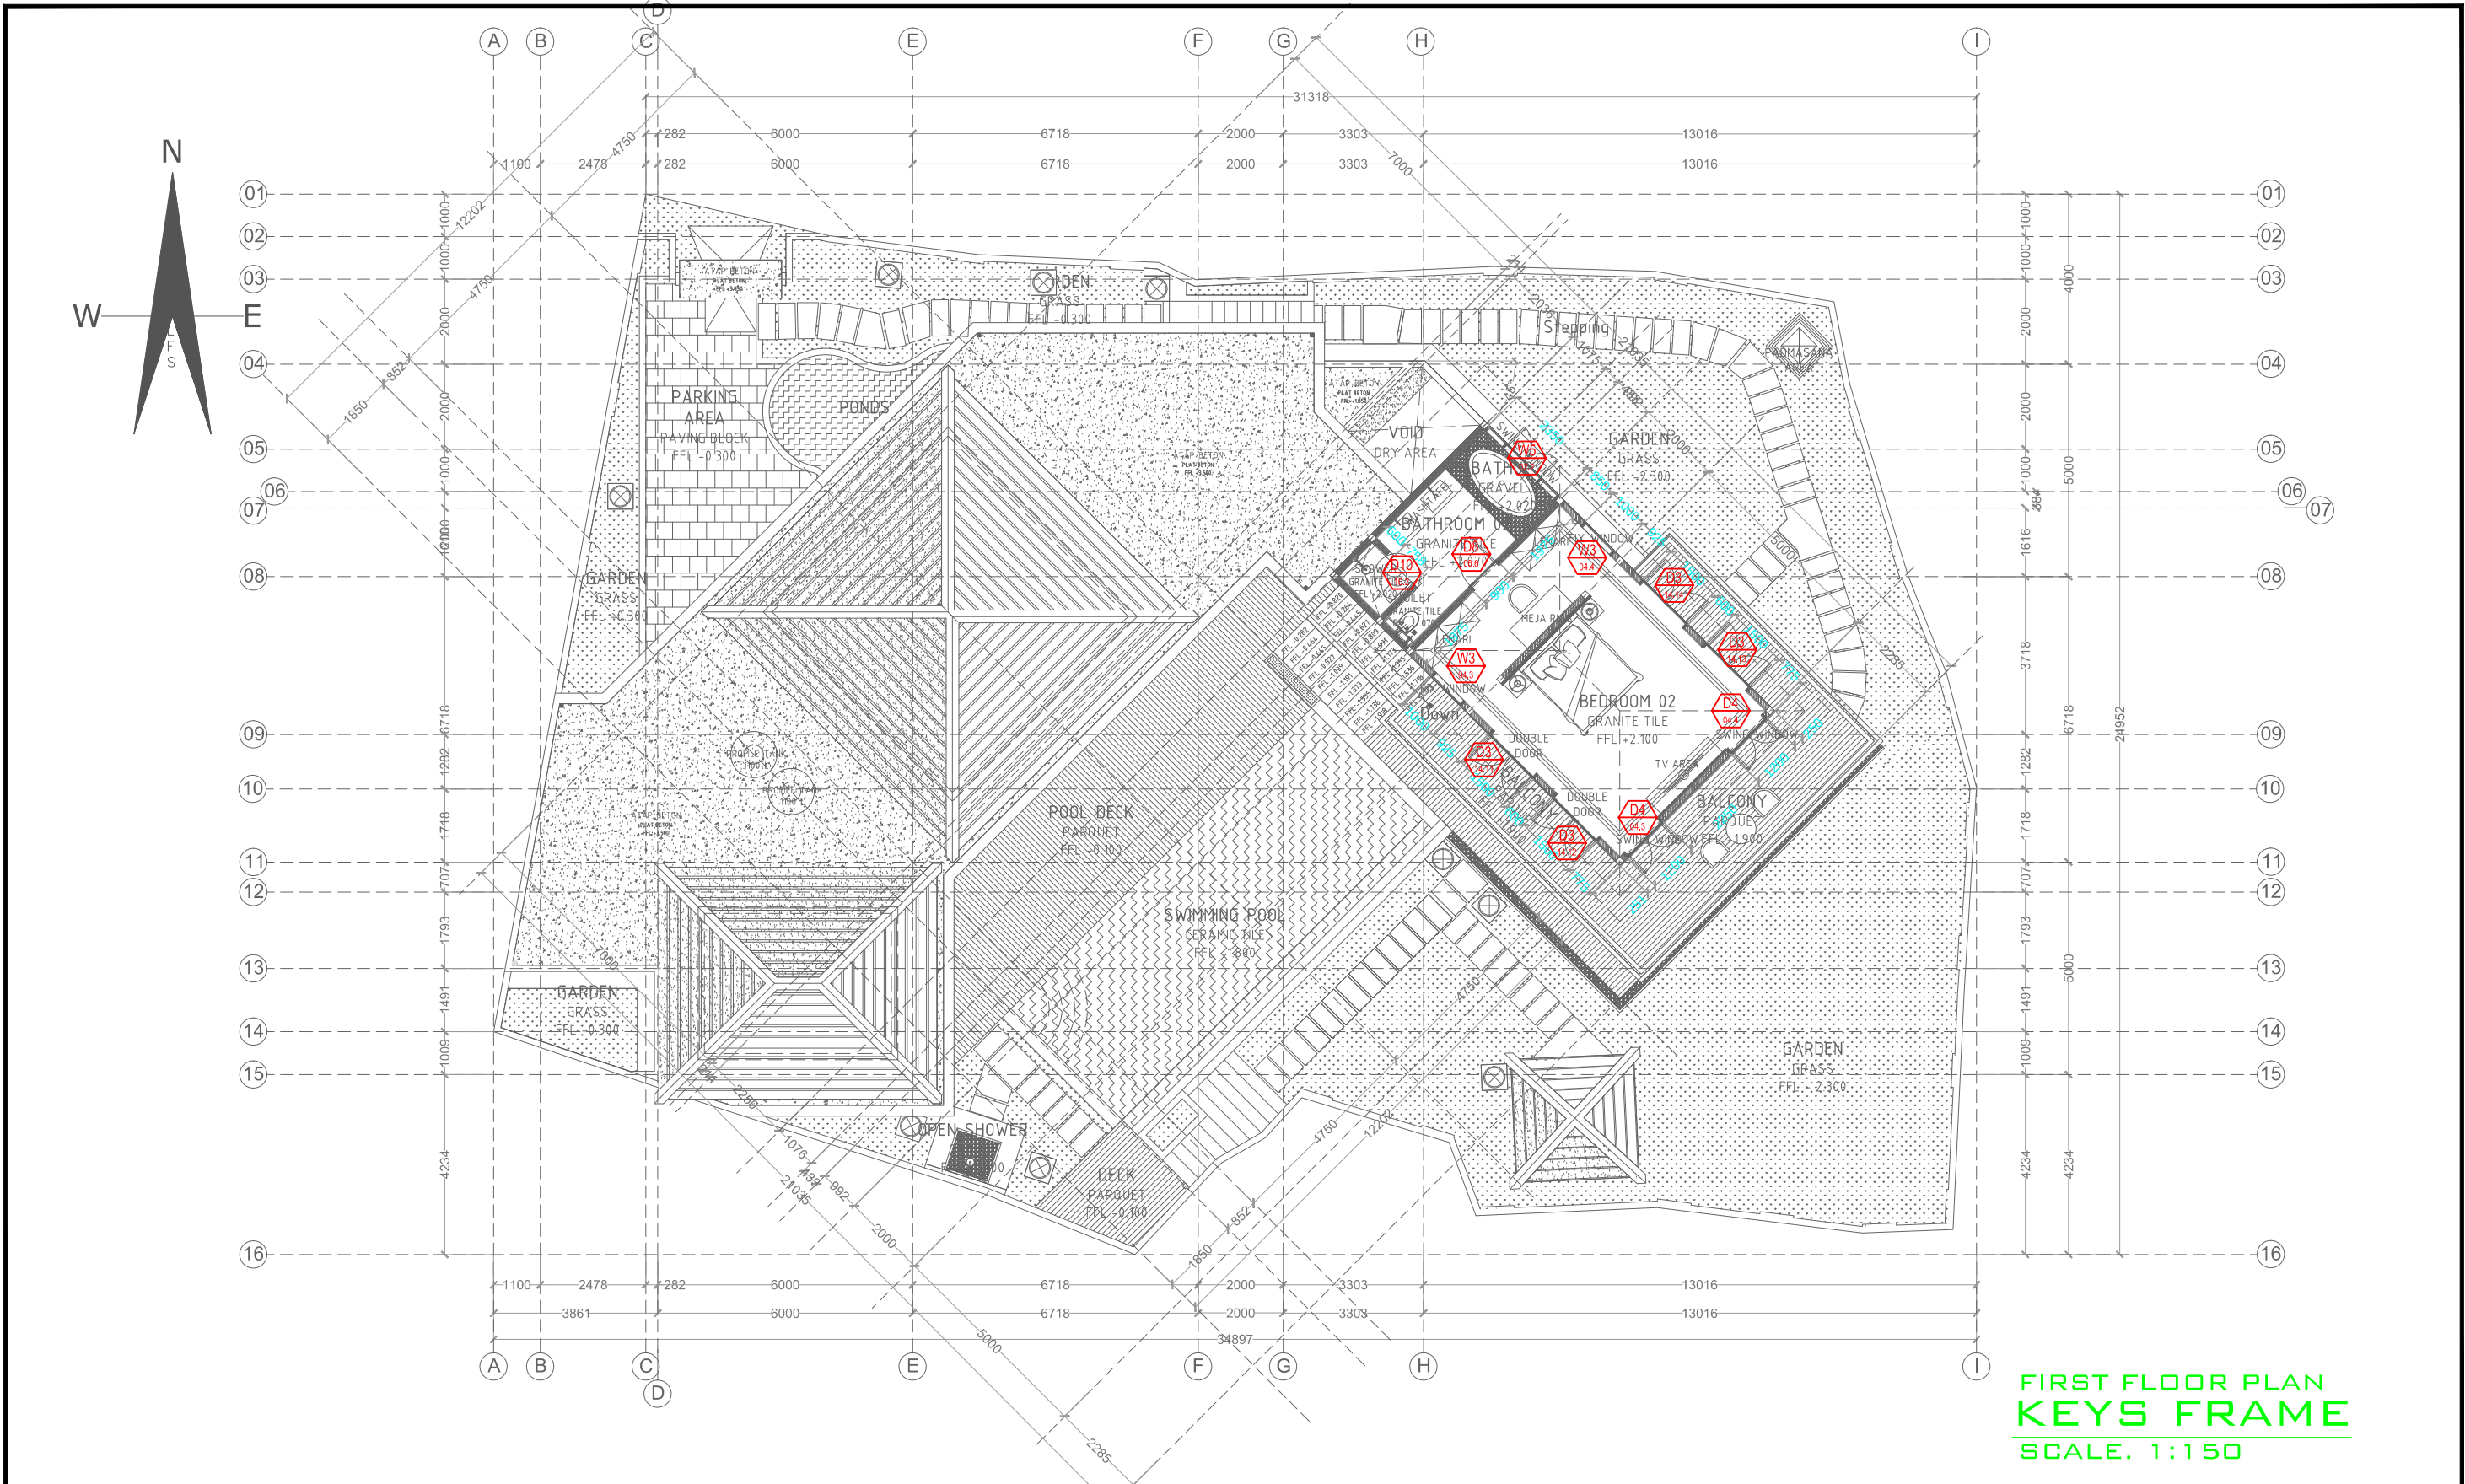


FIRST FLOOR PLAN
KEYS FRAME
SCALE: 1:150


Consultant Emporio Architect info@emporioarchitec.com contact : 081222955519	PROJECT : PRIVATE HOUSE	PRINCIPLE ARCHITECT : I.B. Gd Sasra Bhanutama, ST	STRUCTURE ENGINEER :			STRUCTURE DRAFTER : Mudiasa	ELECTRICAL AND PLUMBING DRAFTER : Agus Y.R	ARCHITECTURAL DRAFTER : Dwik	CHECKED : Arya
	OWNER : IBU NI LUH	ARCHITECT DESIGNER : Arya Prawira Wibowo, ST	MECHANICAL AND ELECTRICAL ENGINEER :					Agus	
	DRAWING TITLE : KEYS FRAME	SCALE : Scale 1 : 150	DATE : 02-02-2018	DATE	REVISION NOTE	SIGNATURE	Drawing code	Page number	Total page
		FILE NAME D:\Data\Project					A	015	00

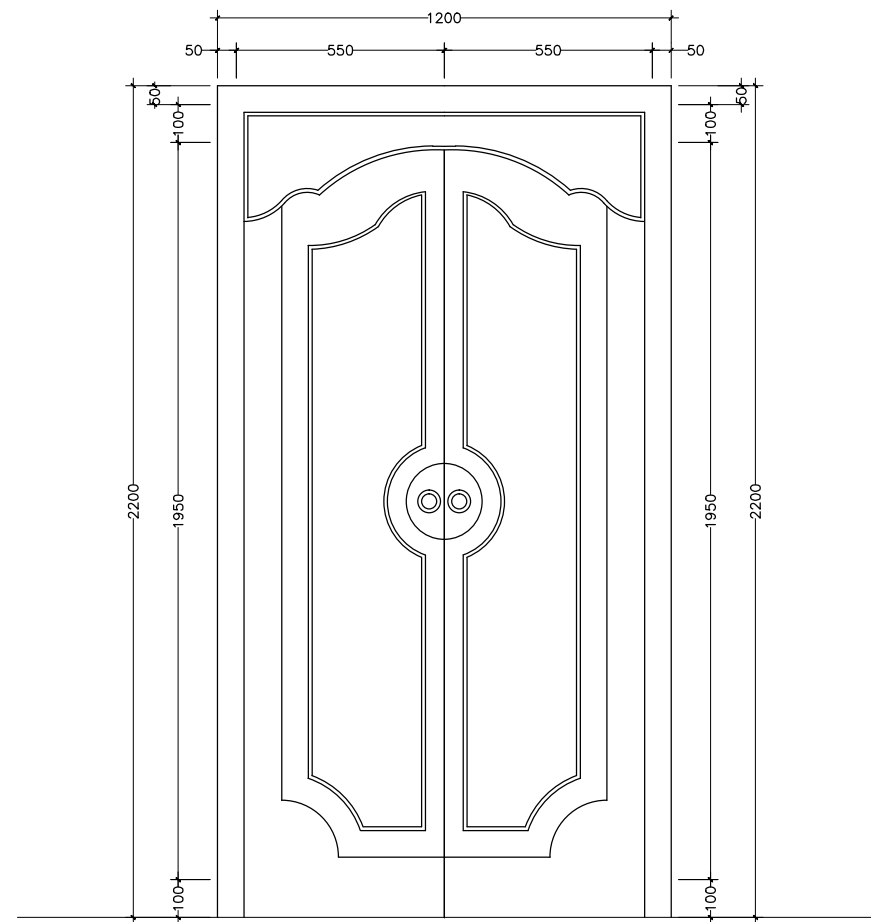

KONSEP PINTU BALI
(SBO)

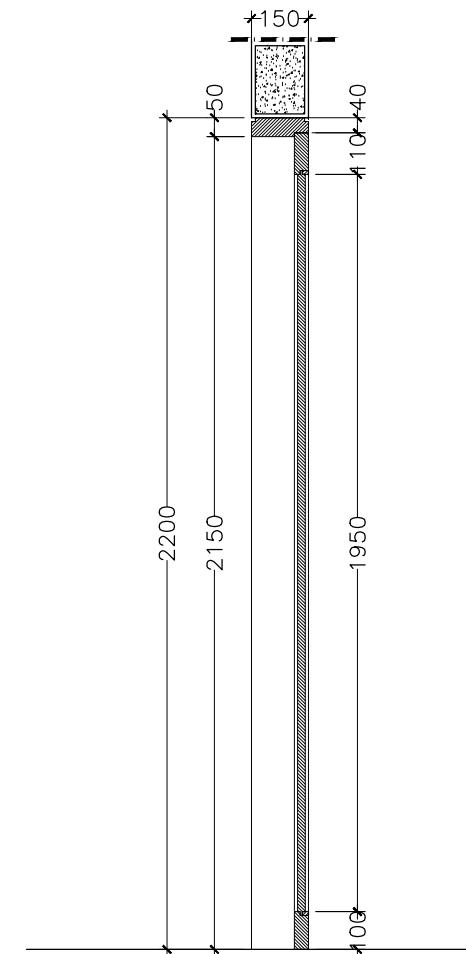


KONSEP PINTU BALI
(SBO)

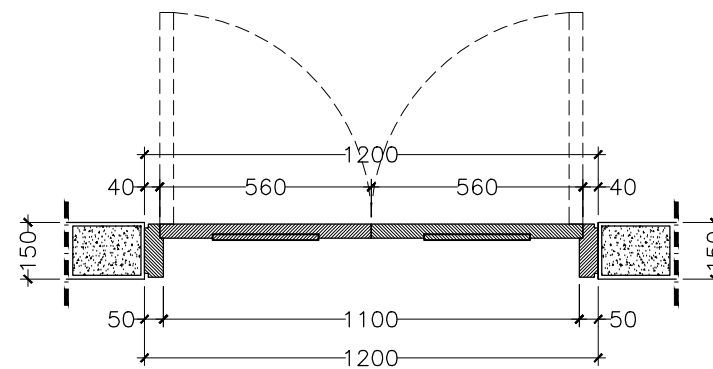


KONSEP PINTU BALI
(SBO)

PINTU BALI (SBO)
D1 ~ 1 UNIT
SKALA 1:20


PROJECT :	PRIVATE HOUSE	PRINCIPLE ARCHITECT :	I.B. Gd Sasra Bhanutama, ST	STRUCTURE ENGINEER :		STRUCTURE DRAFTER :	Mudiasa	ELECTRICAL AND PLUMBING DRAFTER :	Agus Y.R	ARCHITECTURAL DRAFTER :	Dwik	CHECKED :	Arya
OWNER :	IBU NI LUH	ARCHITECT DESIGNER :	Arya Prawira Wibowo, ST	MECHANICAL AND ELECTRICAL ENGINEER :							Agus		
DRAWING TITLE :	D1 ~ 1 UNIT	SCALE :	Scale 1 : 20	DATE :	02-02-2018	DATE	REVISION NOTE	SIGNATURE	Drawing code	Page number	Total page		
		FILE NAME	D:\Data\Project						A	016	00		

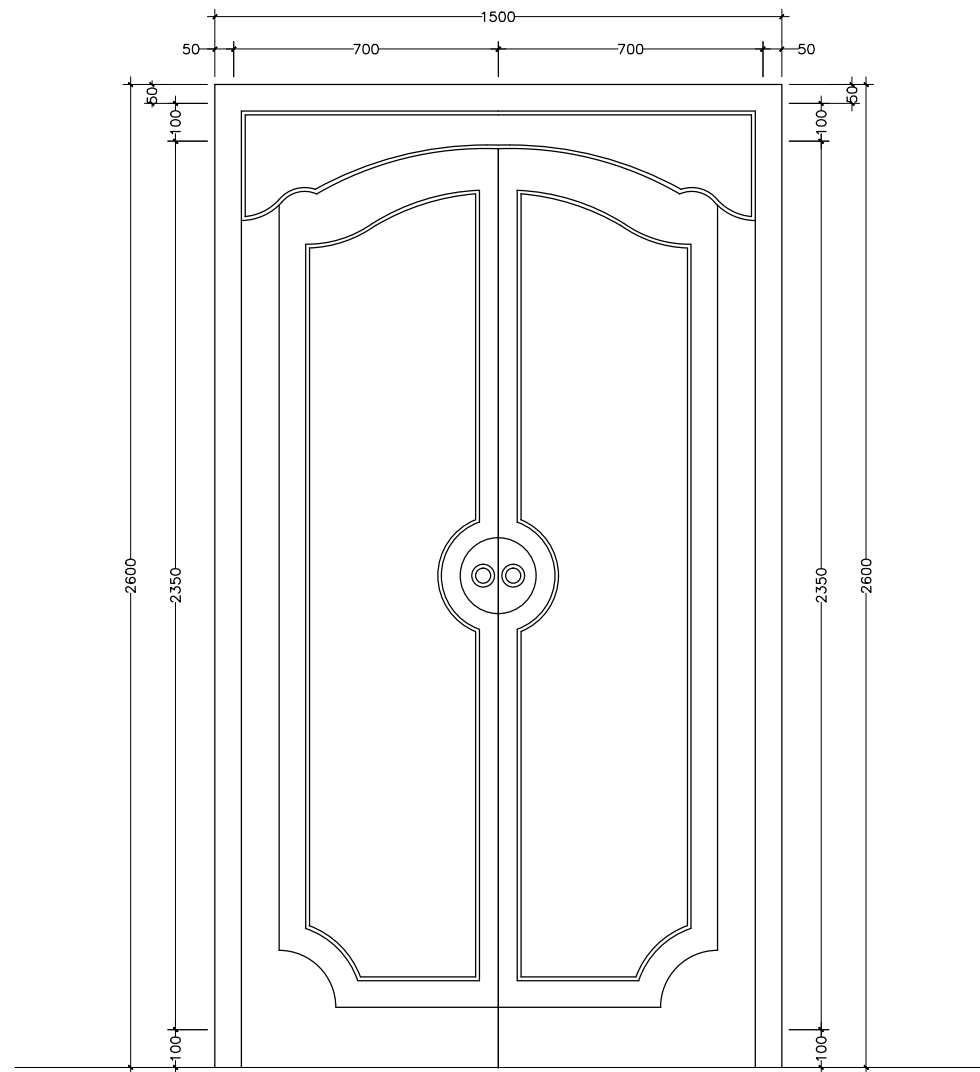

KONSEP PINTU BALI
(SBO)

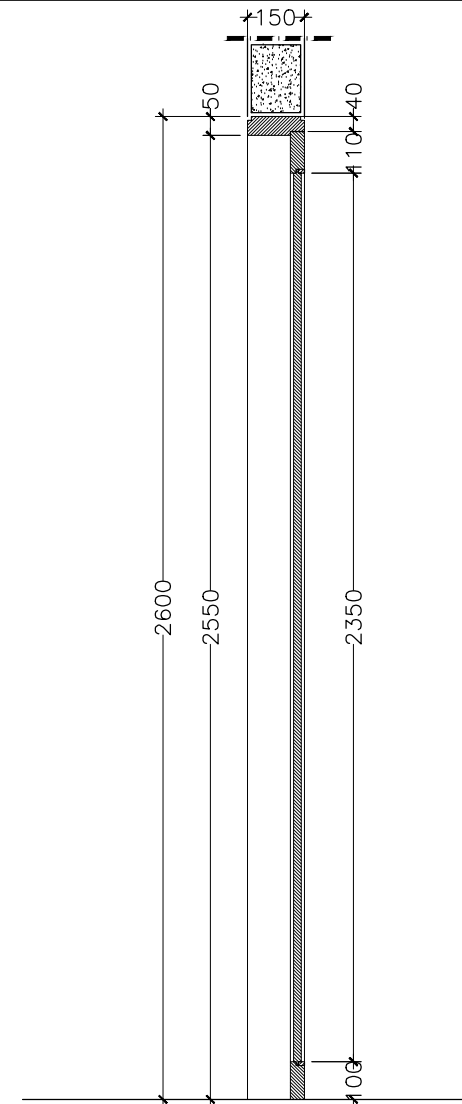


KONSEP PINTU BALI
(SBO)

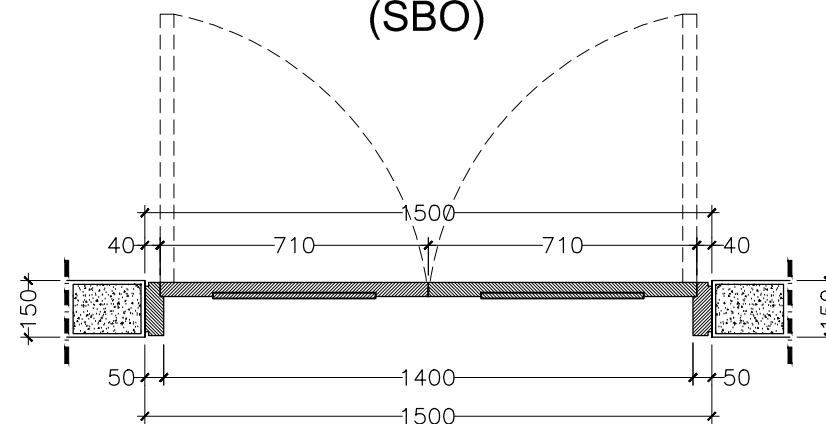




KONSEP PINTU BALI
(SBO)

PINTU BALI (SBO)
D2 ~ 1 UNIT
SKALA 1:20




PROJECT :	PRIVATE HOUSE	PRINCIPLE ARCHITECT :	I.B. Gd Sasra Bhanutama, ST	STRUCTURE ENGINEER :		STRUCTURE DRAFTER :	Mudiasa	ELECTRICAL AND PLUMBING DRAFTER :	Agus Y.R	ARCHITECTURAL DRAFTER :	Dwik	CHECKED :	Arya
OWNER :	IBU NI LUH	ARCHITECT DESIGNER :	Arya Prawira Wibowo, ST	MECHANICAL AND ELECTRICAL ENGINEER :						Agus			
DRAWING TITLE :	D2 ~ 1 UNIT	SCALE :	Scale 1 : 20	DATE :	02-02-2018	DATE	REVISION NOTE	SIGNATURE	Drawing code	Page number	Total page		
		FILE NAME	D:\Data\Project						A	017	00		

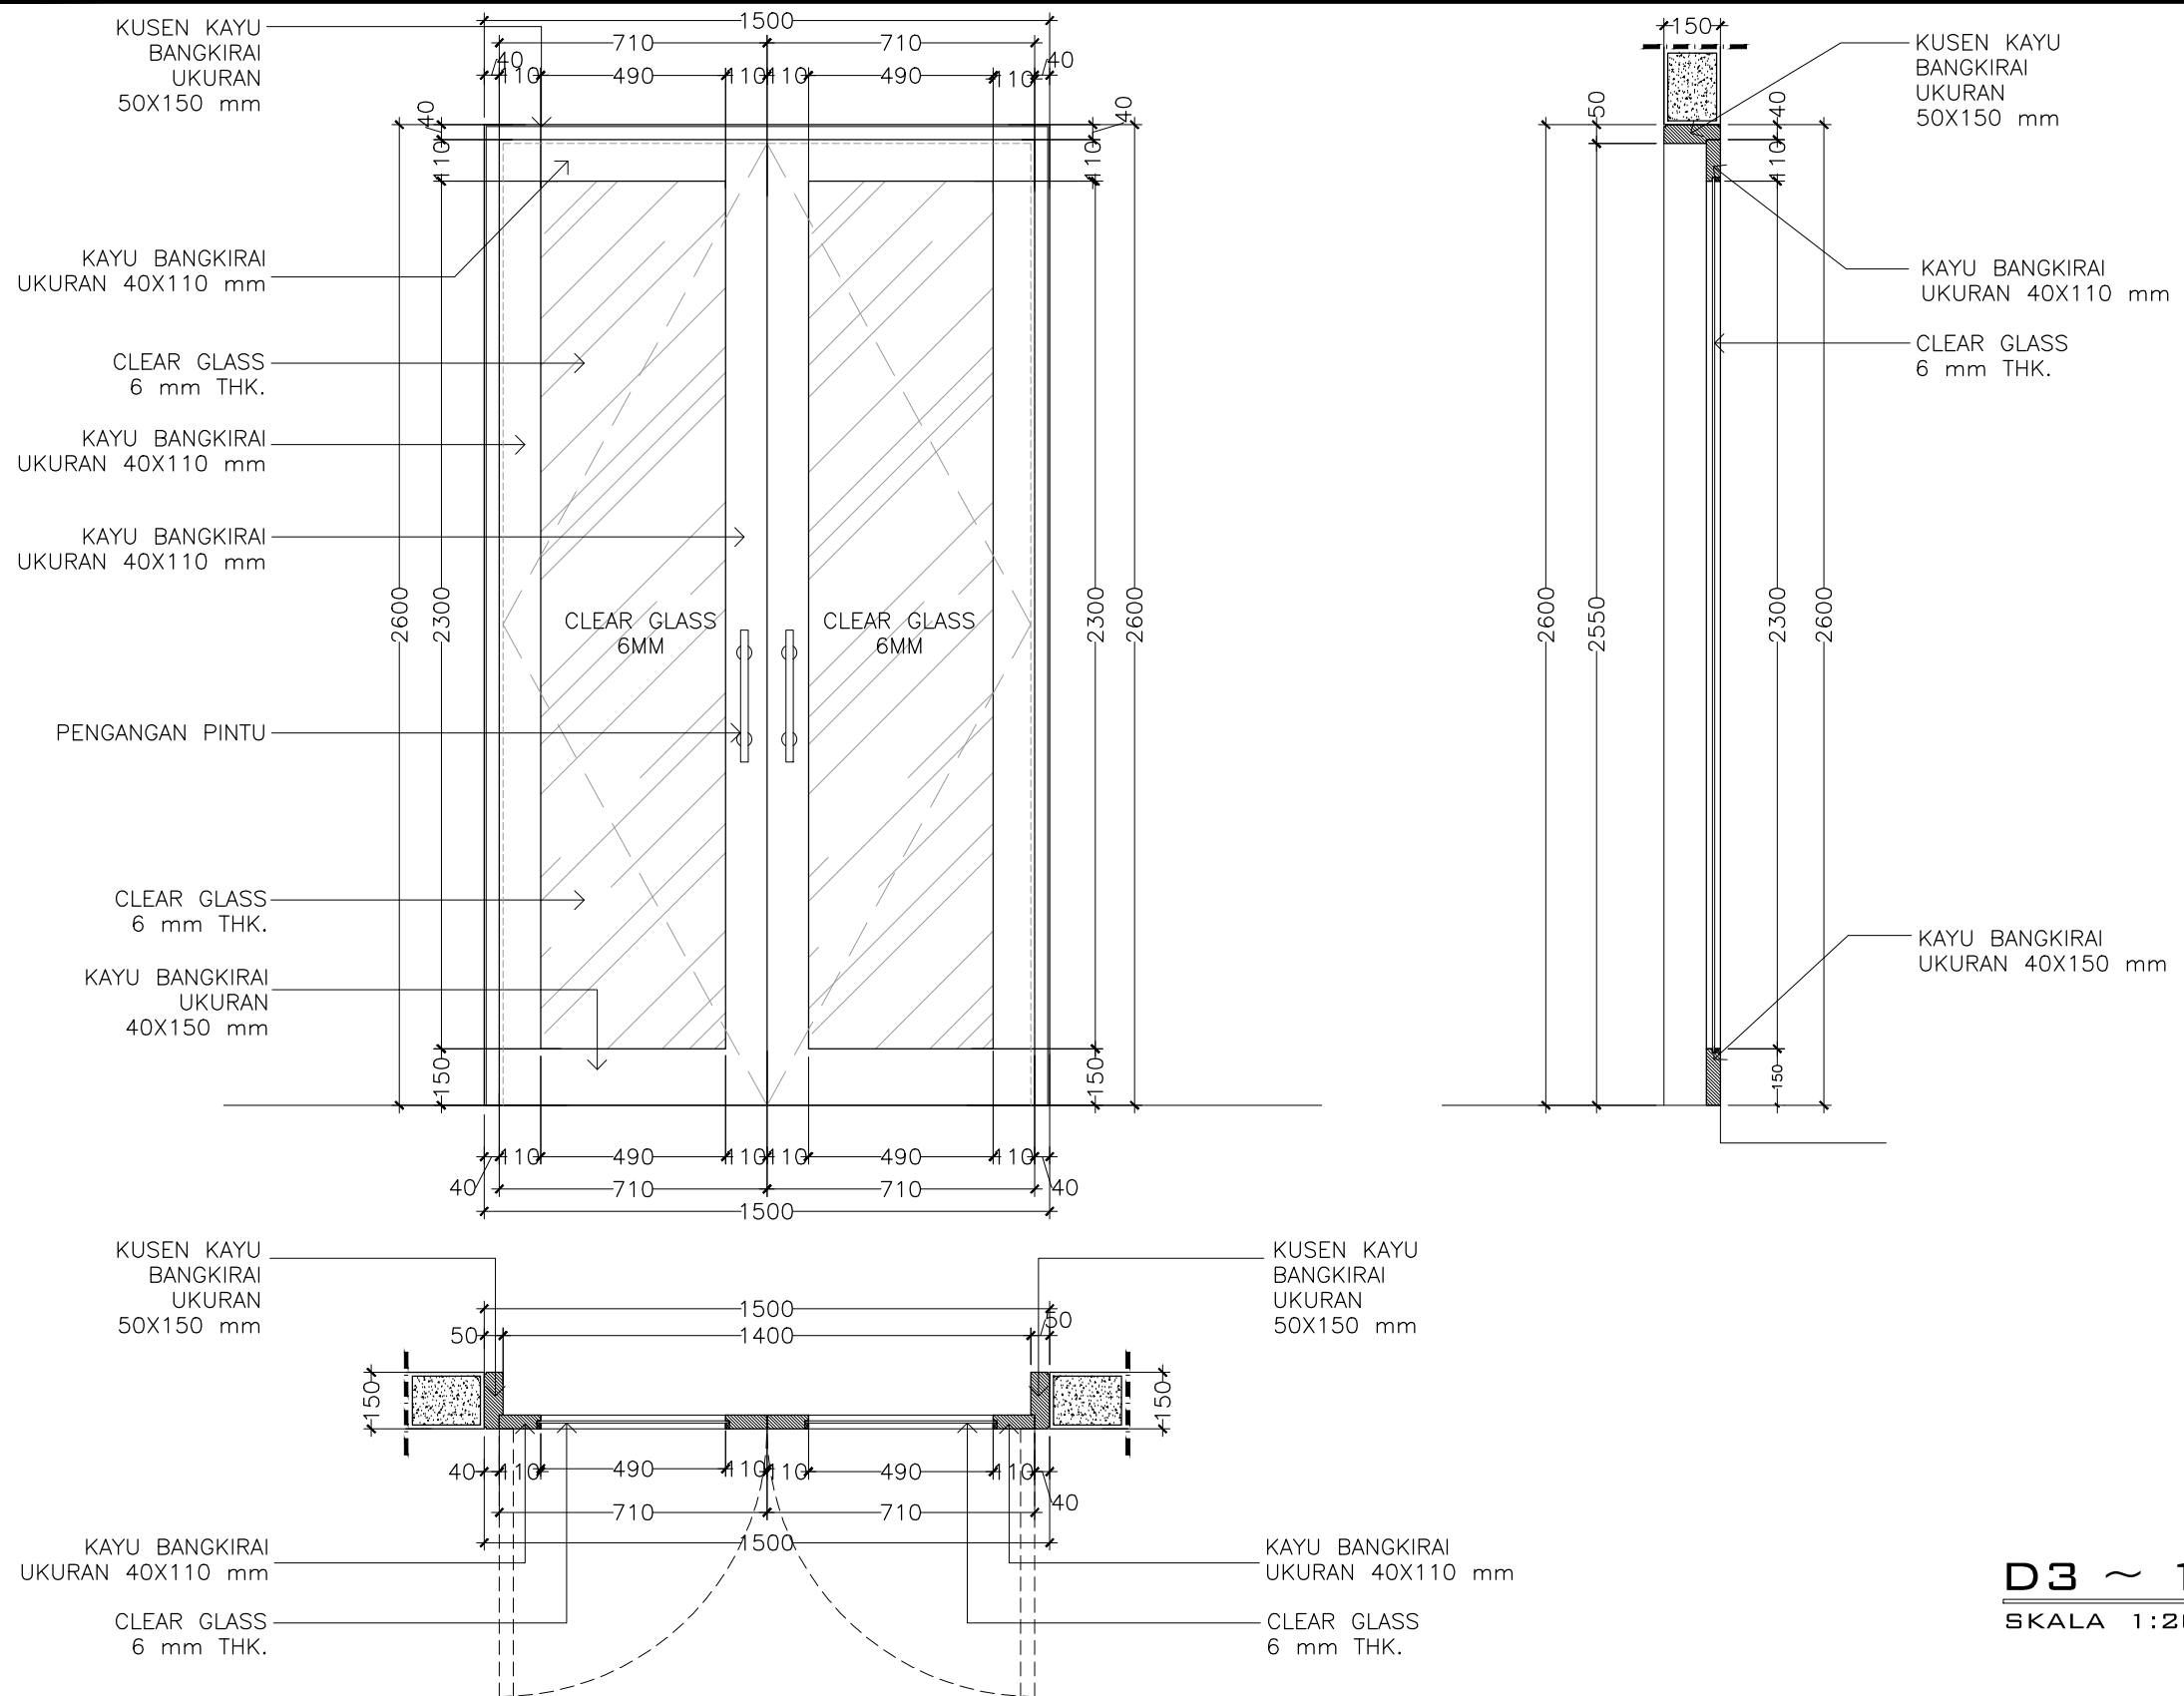

D3 ~ 14 UNIT
SKALA 1:20

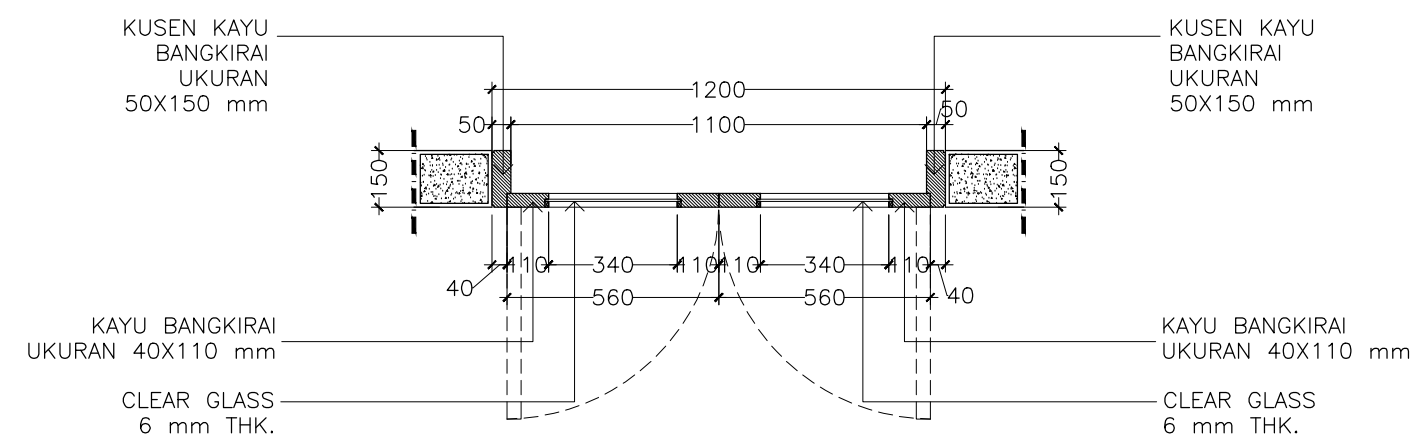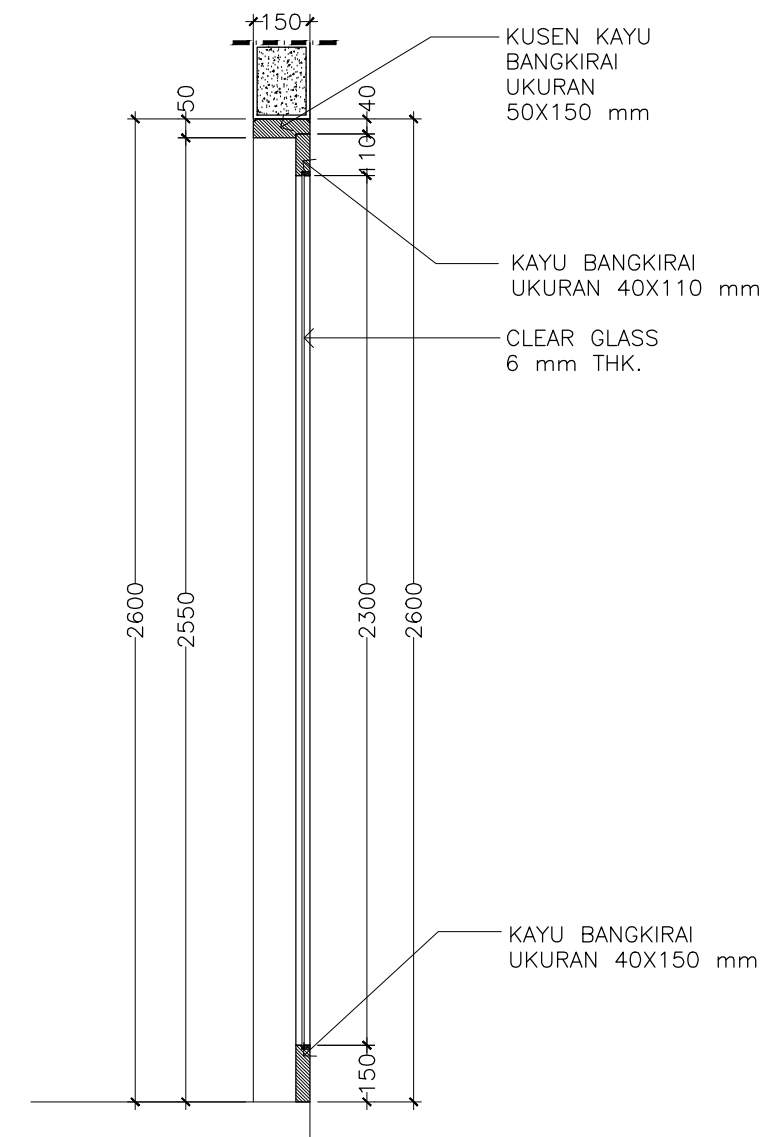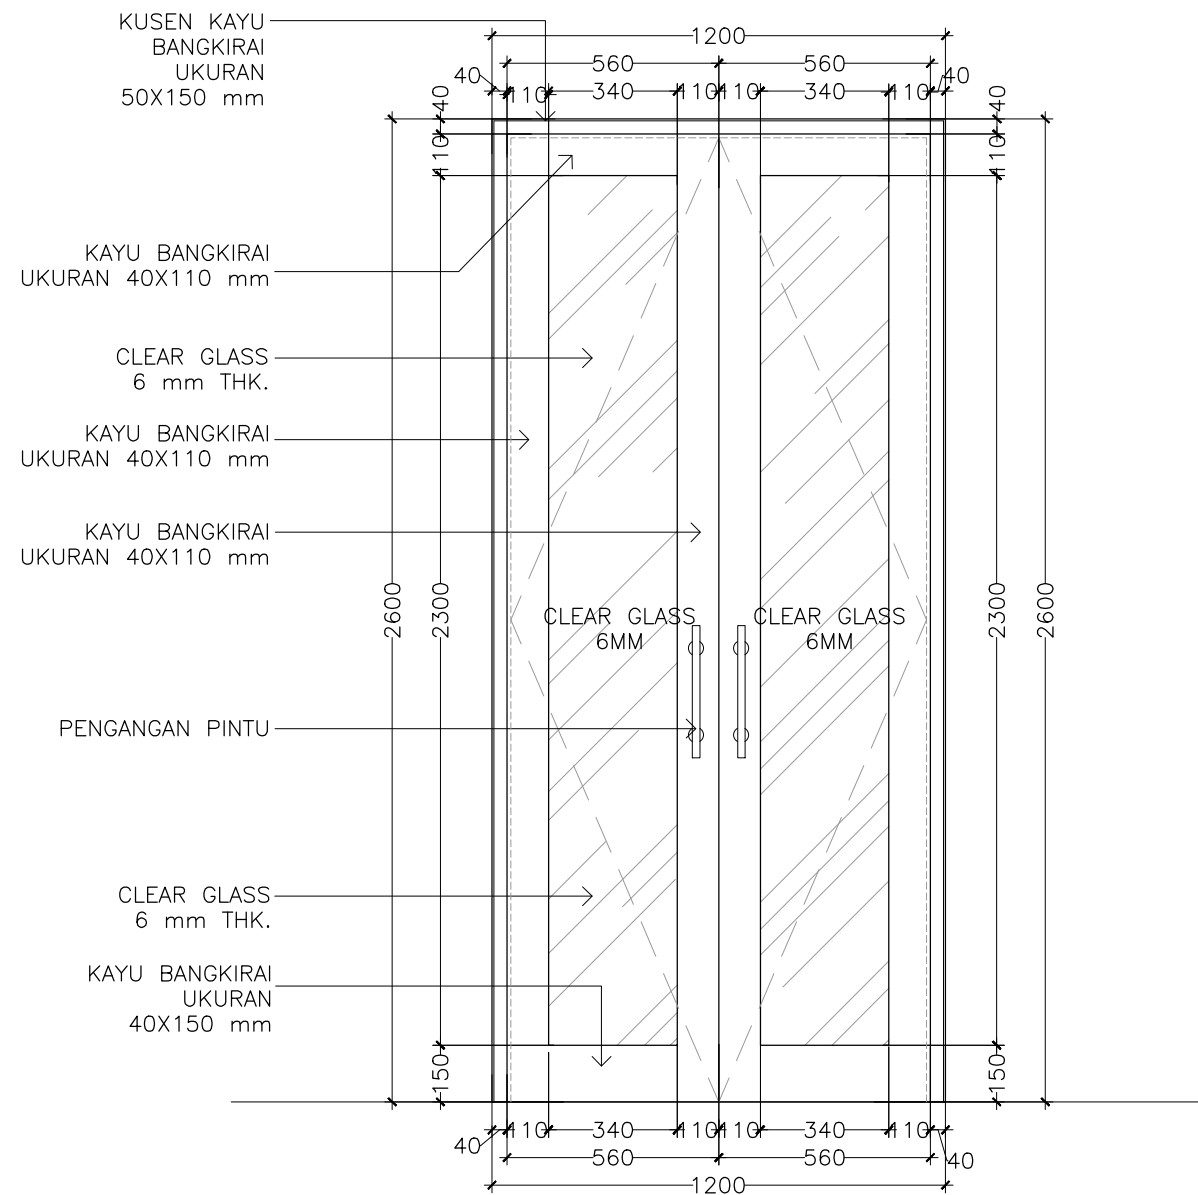


D4 ~ 4 UNIT
SKALA 1:20

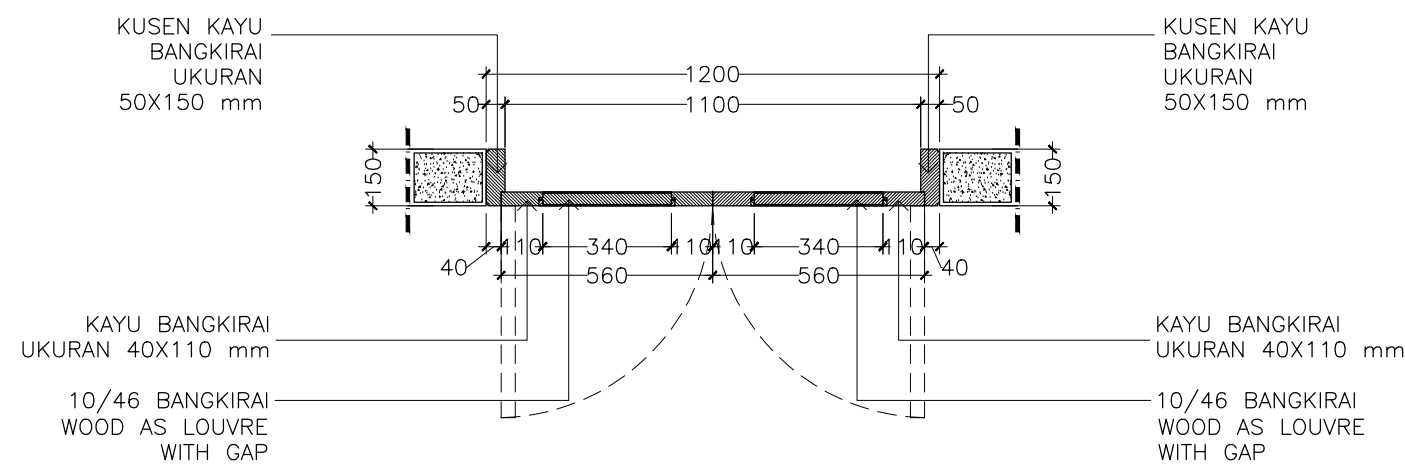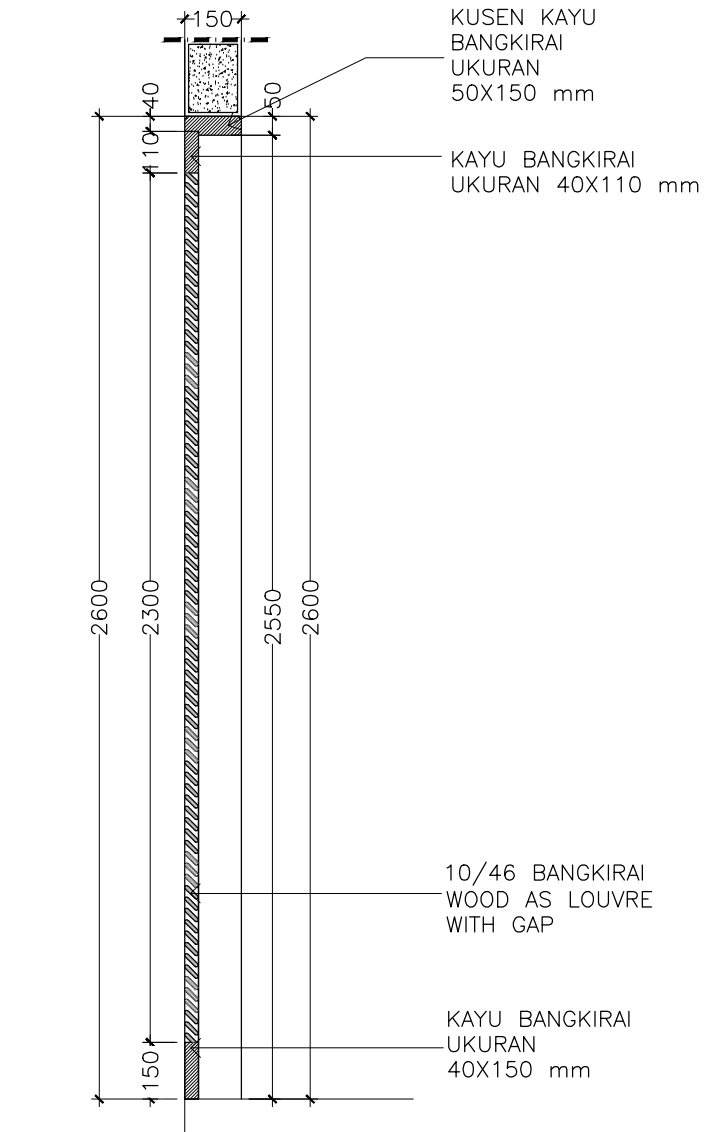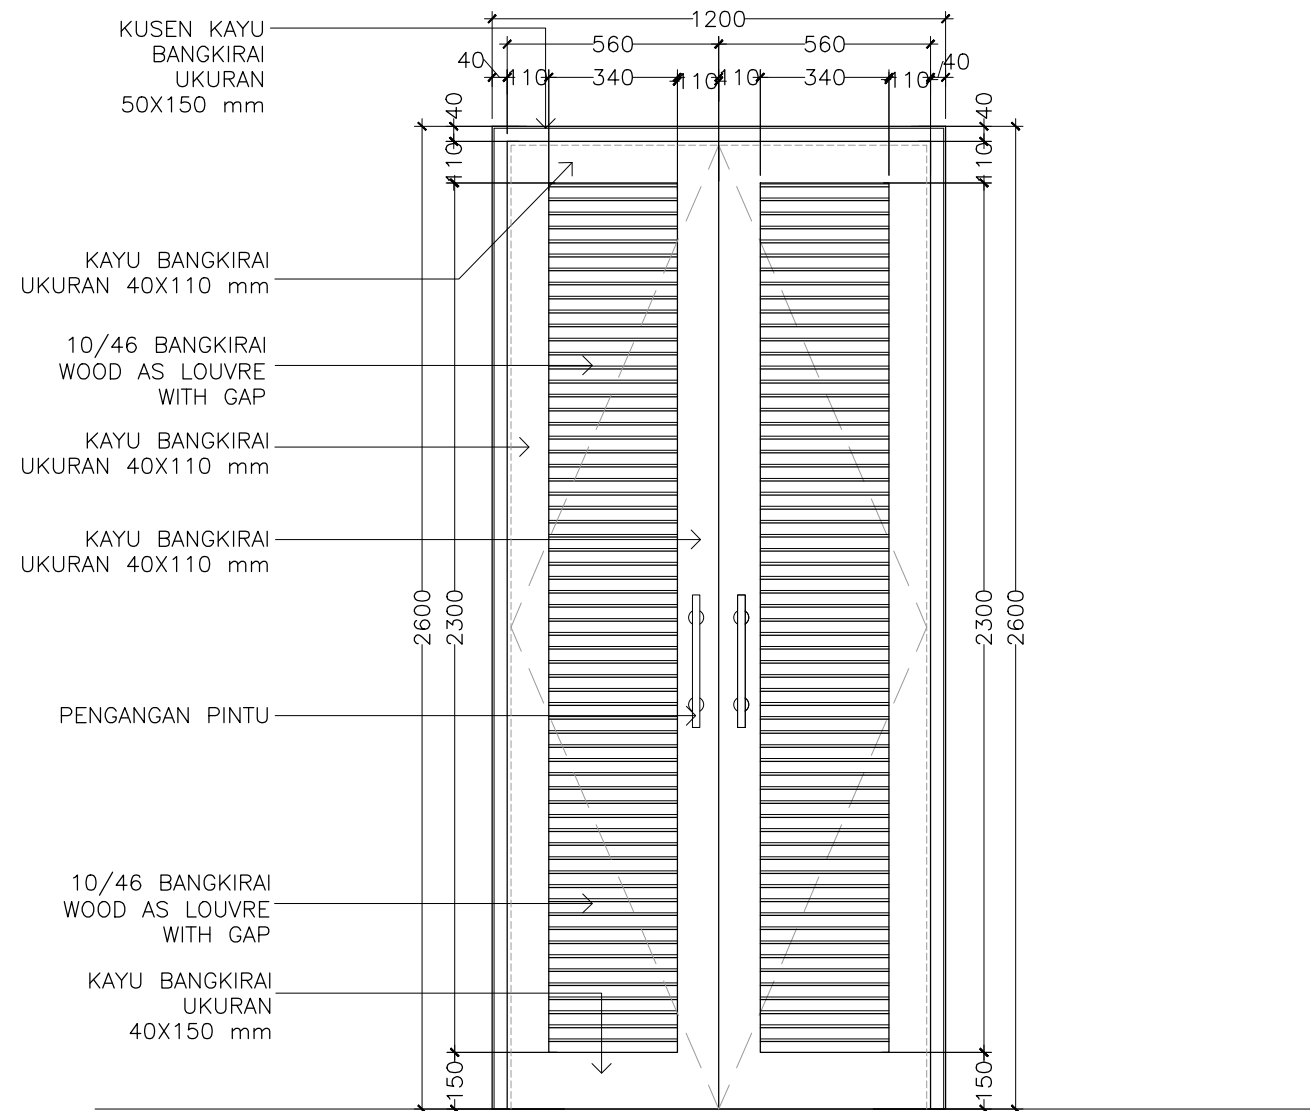

D5 ~ 1 UNIT
SKALA 1:20





PROJECT : OWNER : DRAWING TITLE :	PRIVATE HOUSE IBU NI LUH D5 ~ 1 UNIT	PRINCIPLE ARCHITECT : ARCHITECT DESIGNER : SCALE : DATE : FILE NAME	I.B. Gd Sasra Bhanutama, ST Arya Prawira Wibowo, ST Scale 1 : 20 02-02-2018 D:\Data\Project	STRUCTURE ENGINEER : MECHANICAL AND ELECTRICAL ENGINEER : DATE REVISION NOTE SIGNATURE	STRUCTURE DRAFTER : Mudiasa	ELECTRICAL AND PLUMBING DRAFTER : Agus Y.R	ARCHITECTURAL DRAFTER : Dwik Agus	CHECKED : Arya
					Drawing code A	Page number 020	Total page 00	

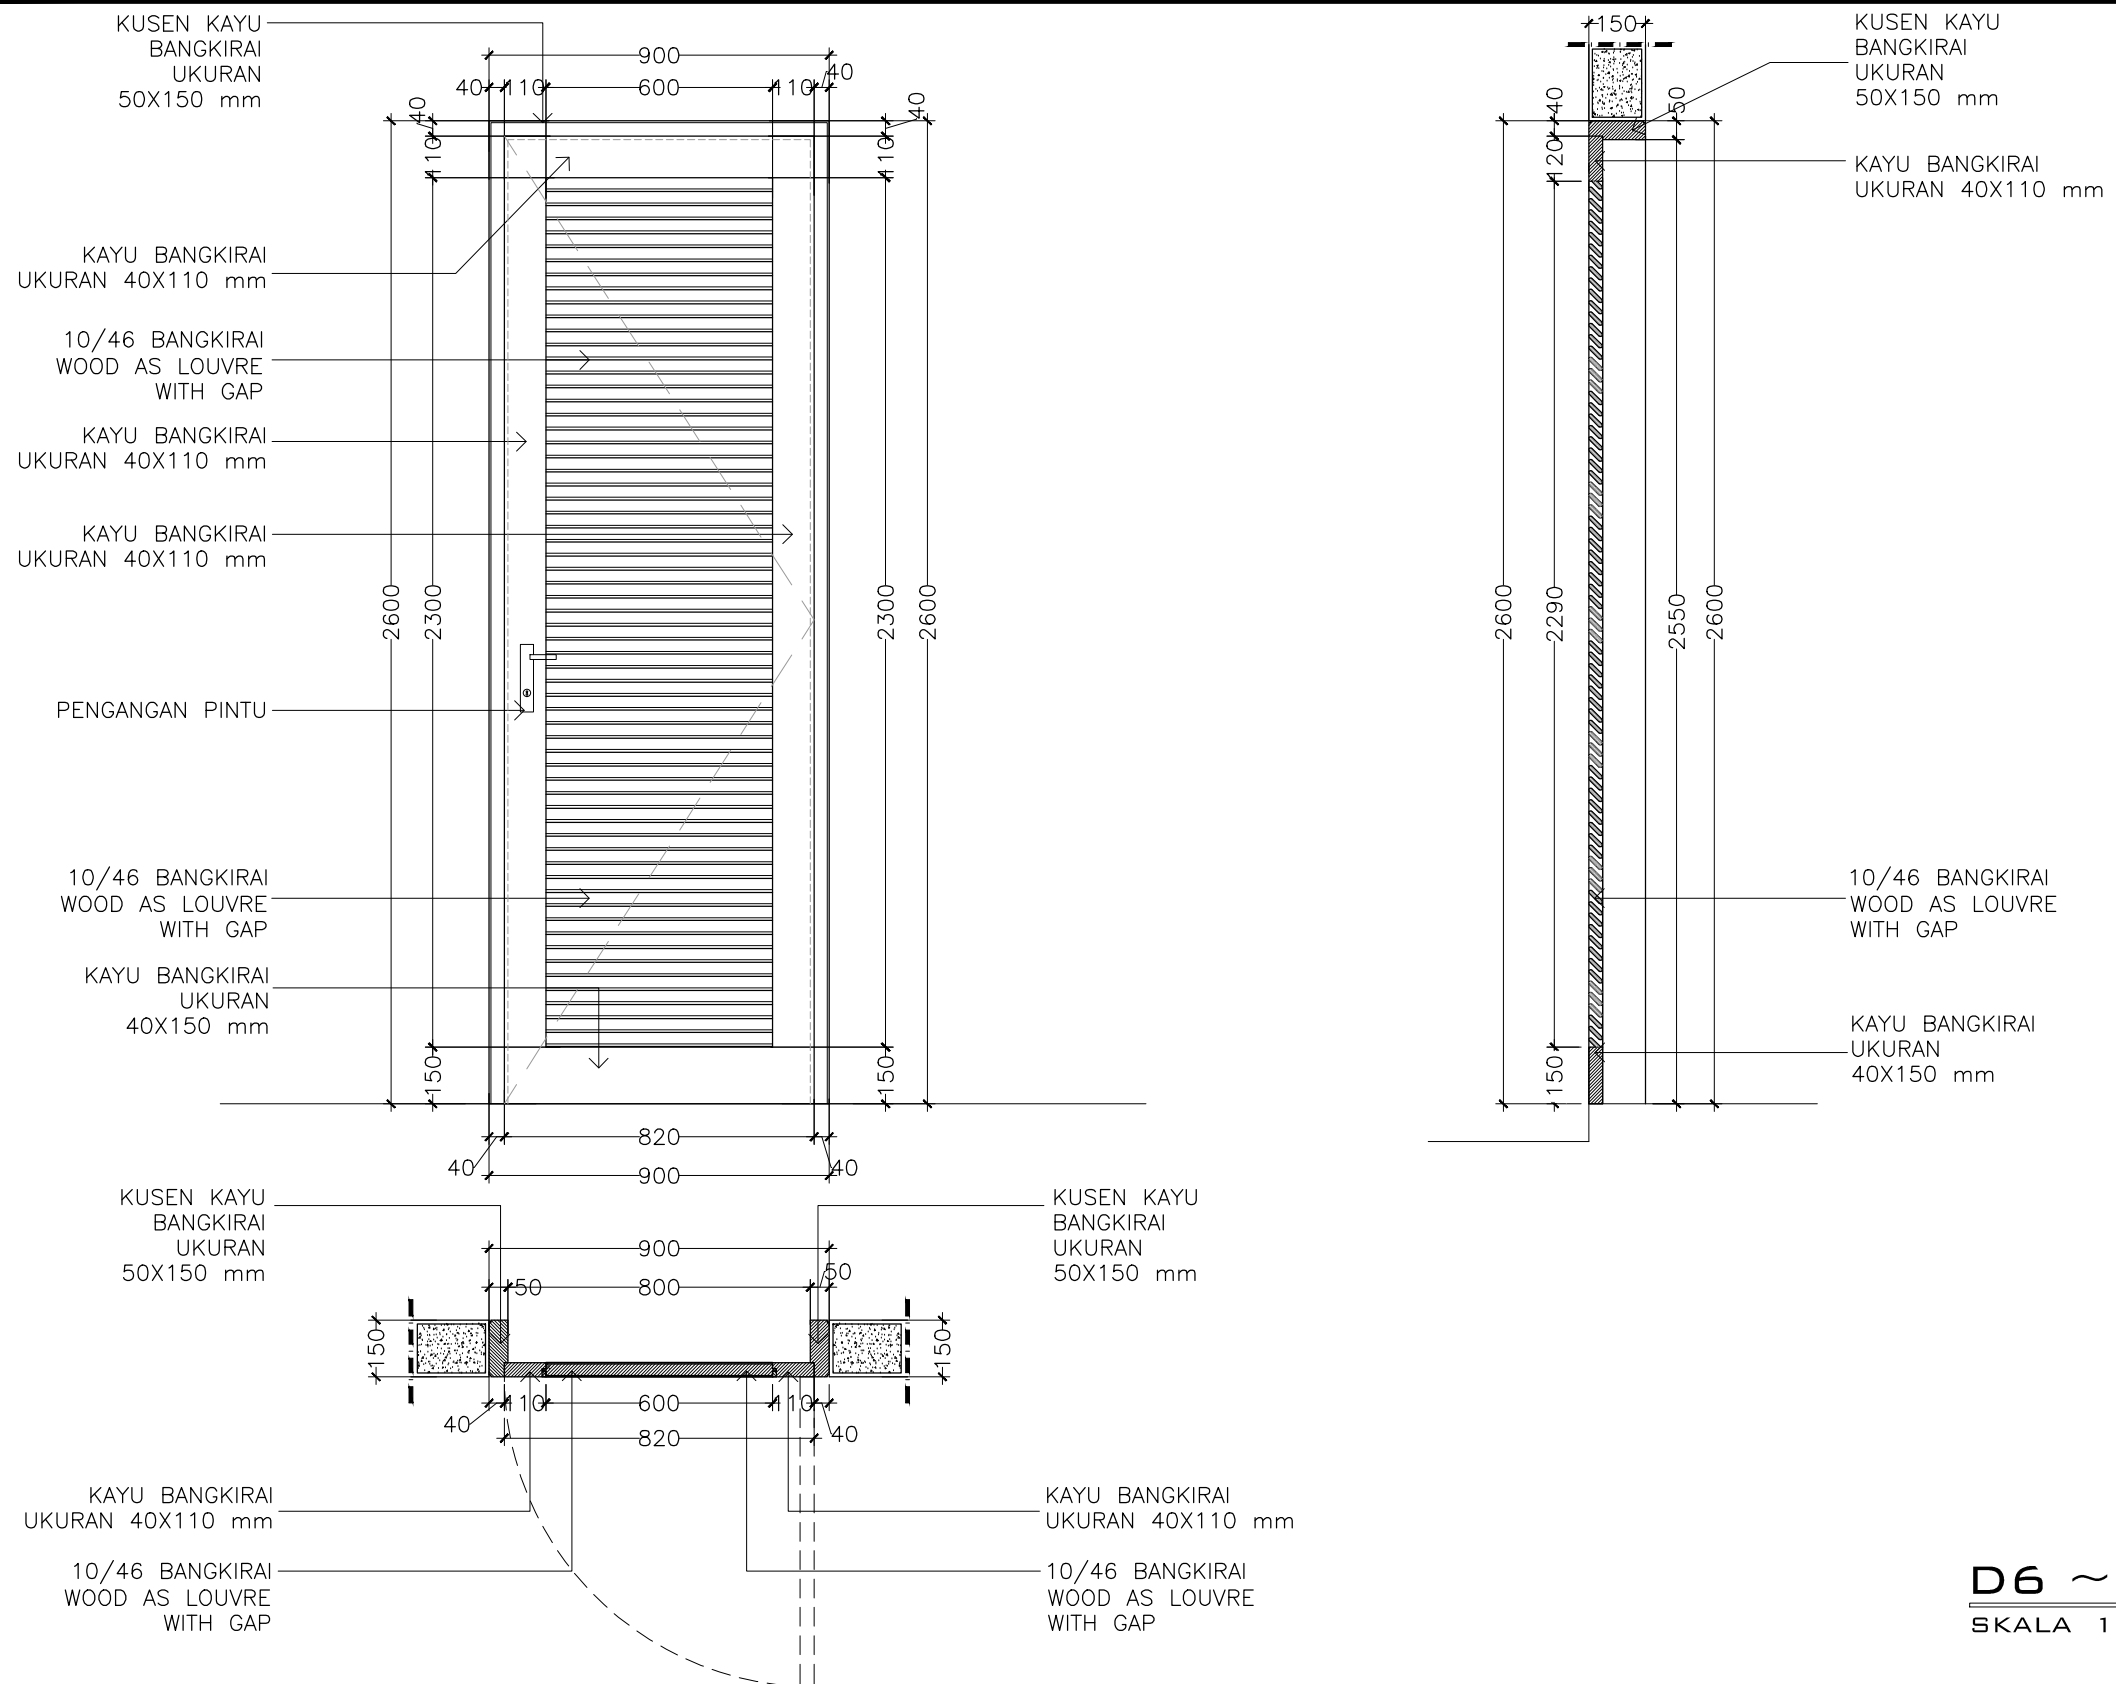


D6 ~ 1 UNIT
SKALA 1:20

PROJECT : PRIVATE HOUSE	PRINCIPLE ARCHITECT : I.B. Gd Sasra Bhanutama, ST		STRUCTURE ENGINEER :			STRUCTURE DRAFTER : Mudiasa	ELECTRICAL AND PLUMBING DRAFTER : Agus Y.R	ARCHITECTURAL DRAFTER : Dwik	CHECKED : Arya
	ARCHITECT DESIGNER : Arya Prawira Wibowo, ST		MECHANICAL AND ELECTRICAL ENGINEER :					Agus	
	DRAWING TITLE : D6 ~ 1 UNIT		DATE : Scale 1 : 20	DATE : 02-02-2018		DATE	REVISION NOTE	SIGNATURE	
FILE NAME D:\Data\Project									
						A	021	00	

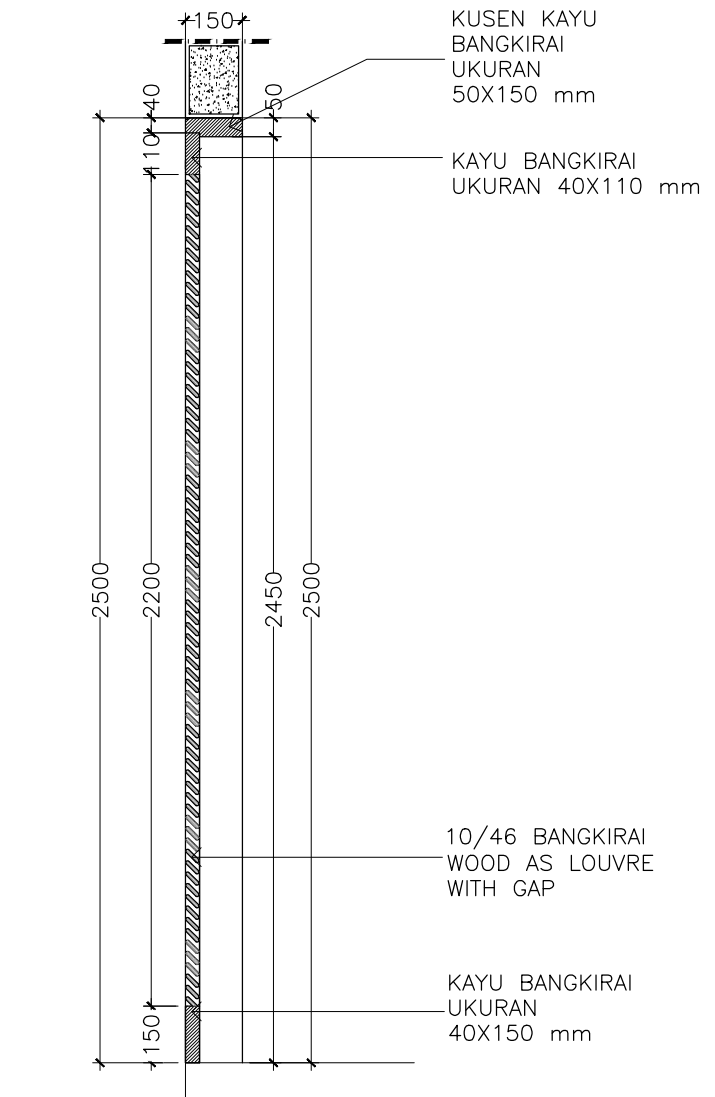
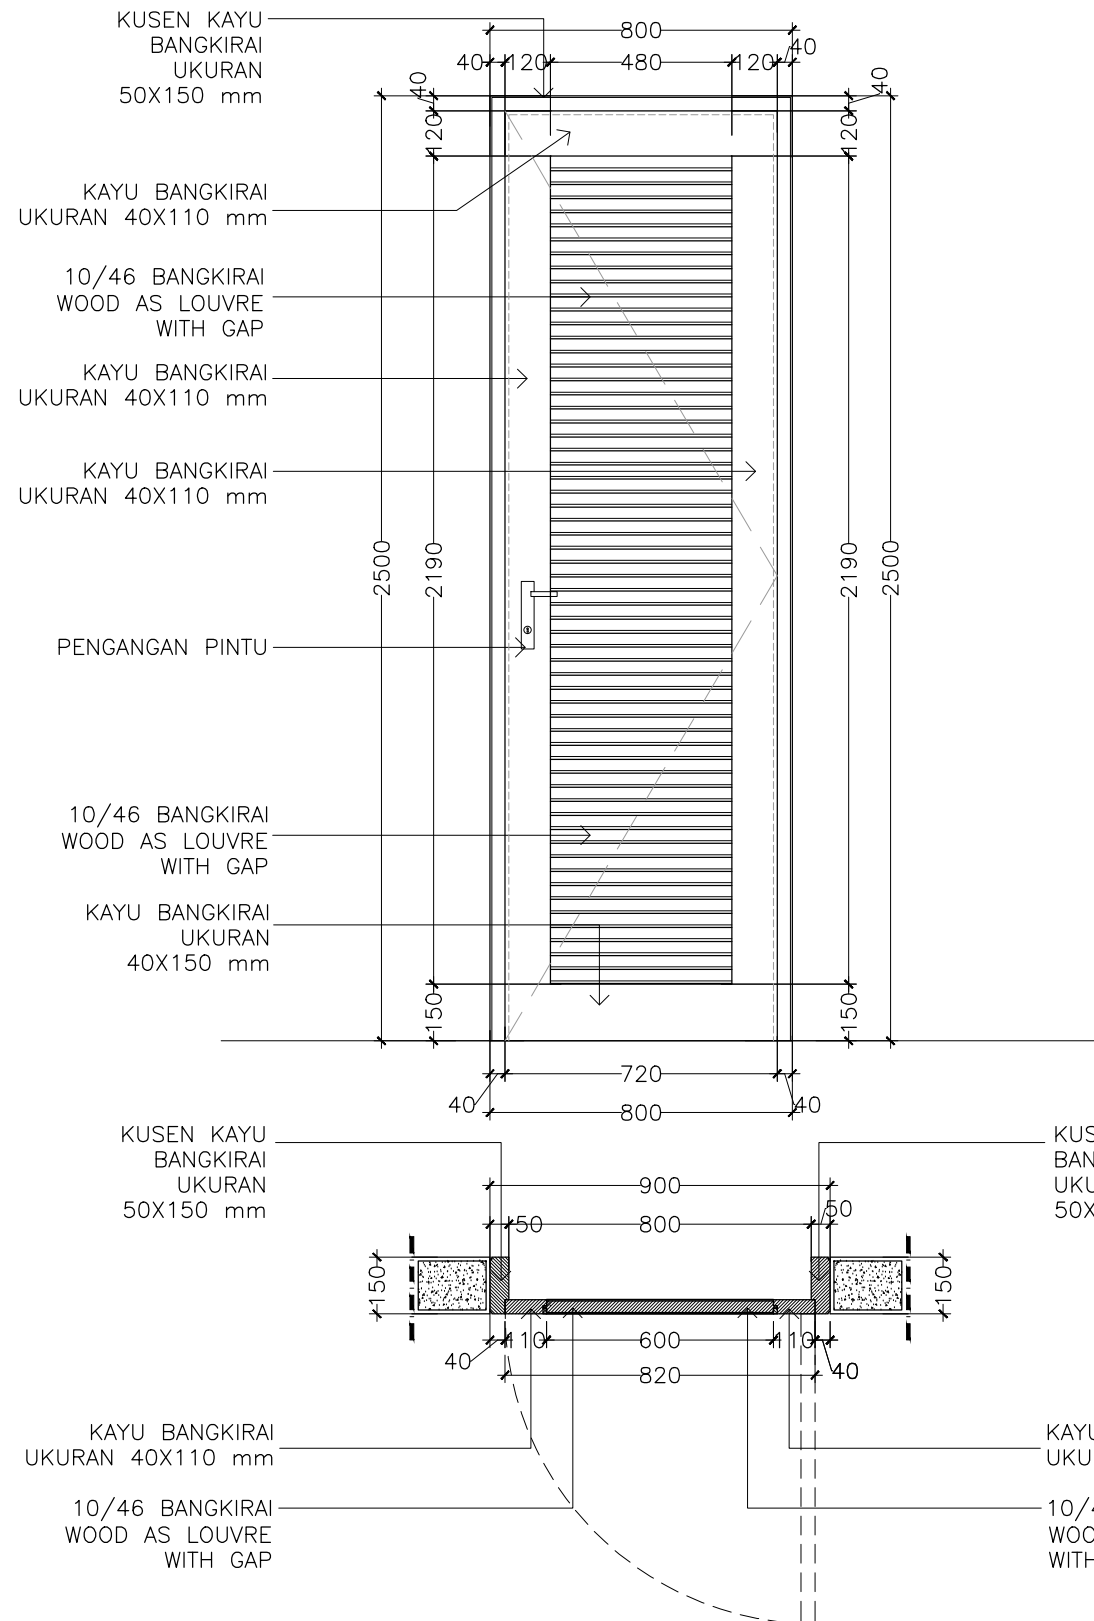


D7 ~ 1 UNIT
SKALA 1:20


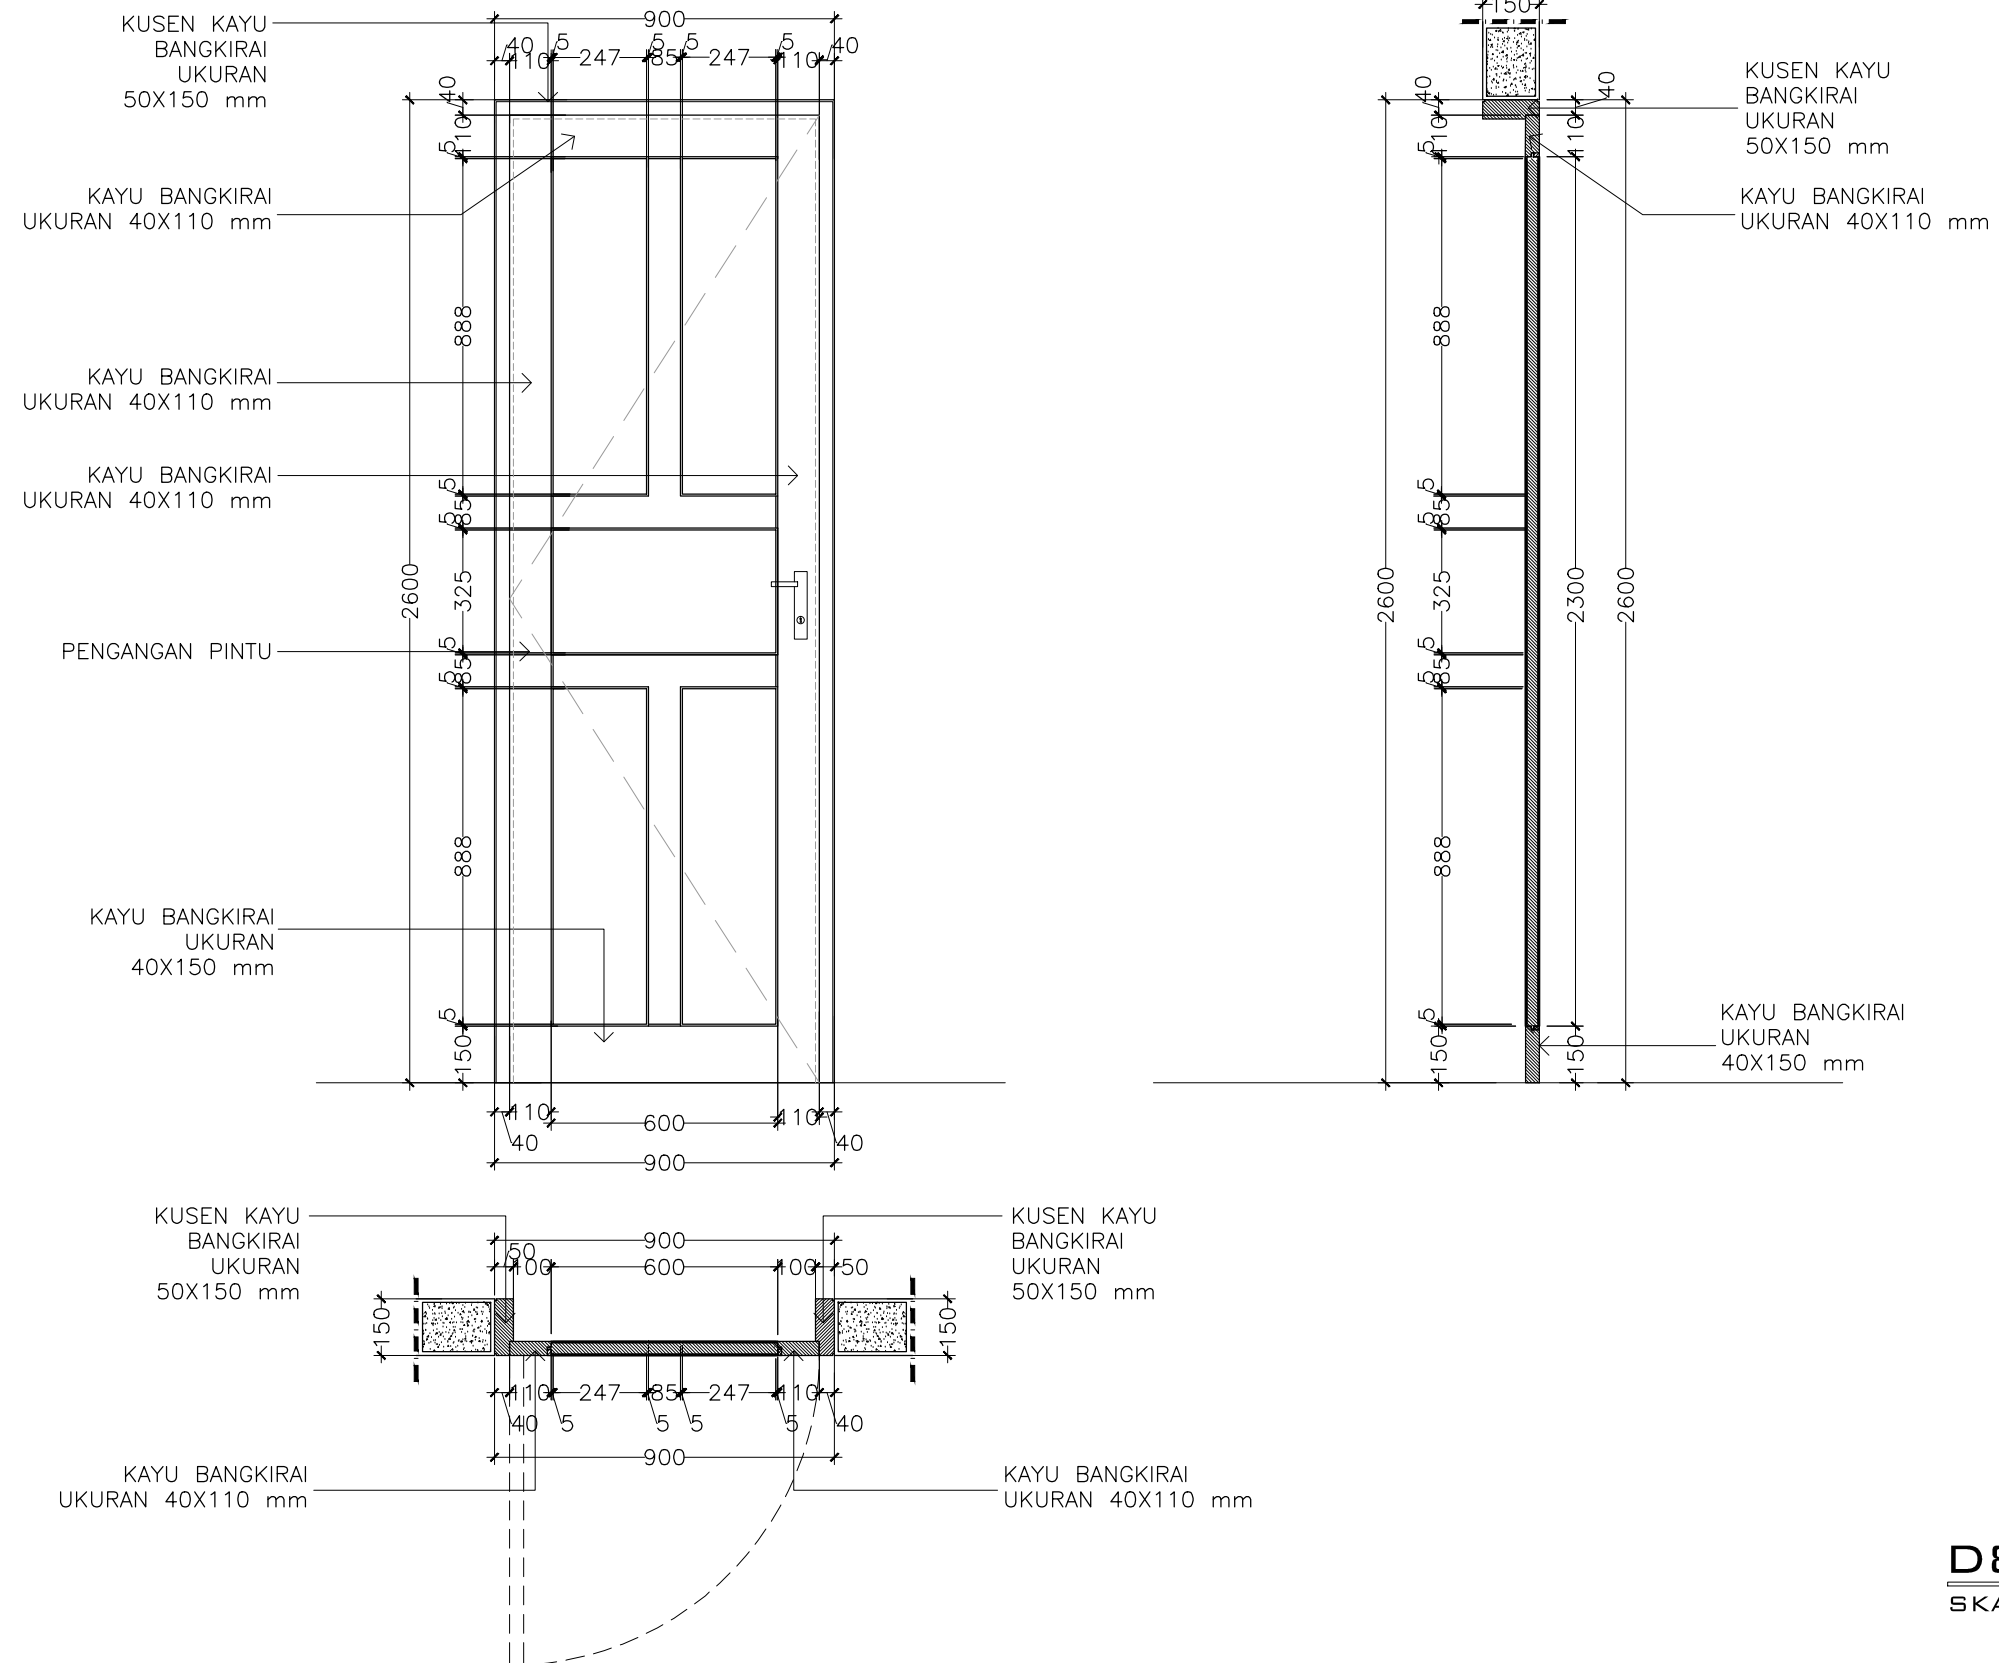


D8 ~ 6 UNIT
SKALA 1:20


PROJECT :	PRIVATE HOUSE	PRINCIPLE ARCHITECT : I.B. Gd Sasra Bhanutama, ST		STRUCTURE ENGINEER :			STRUCTURE DRAFTER :	ELECTRICAL AND PLUMBING DRAFTER :	ARCHITECTURAL DRAFTER :	CHECKED :
OWNER :	IBU NI LUH	ARCHITECT DESIGNER : Arya Prawira Wibowo, ST		MECHANICAL AND ELECTRICAL ENGINEER :			Mudiasa	Agus Y.R	Dwik	Arya
									Agus	
DRAWING TITLE : D8 ~ 5 UNIT	SCALE : Scale 1 : 20	DATE : 02-02-2018	DATE	REVISION NOTE		SIGNATURE	Drawing code	Page number	Total page	
							A	023	00	
	FILE NAME									

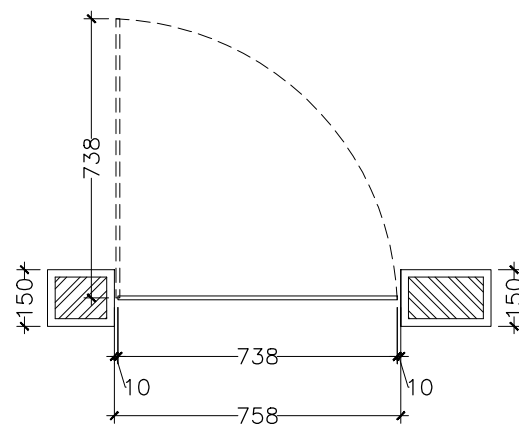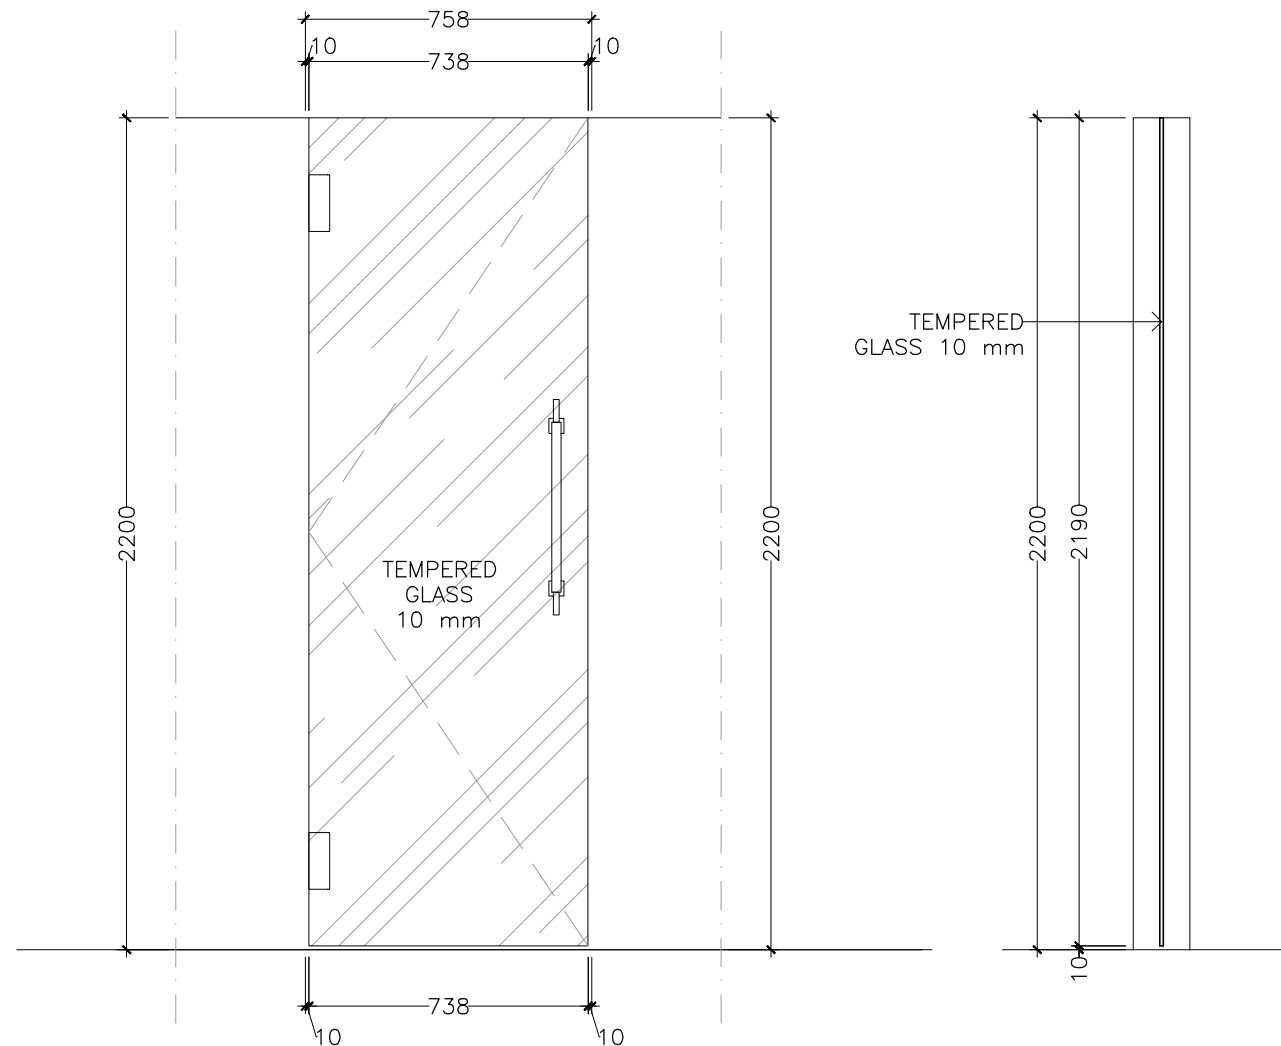

D10 ~ 2 UNIT
SKALA 1:20

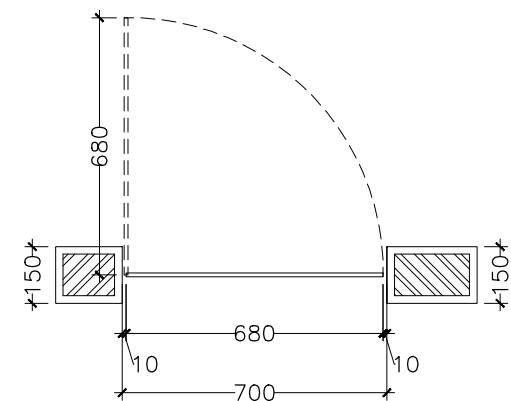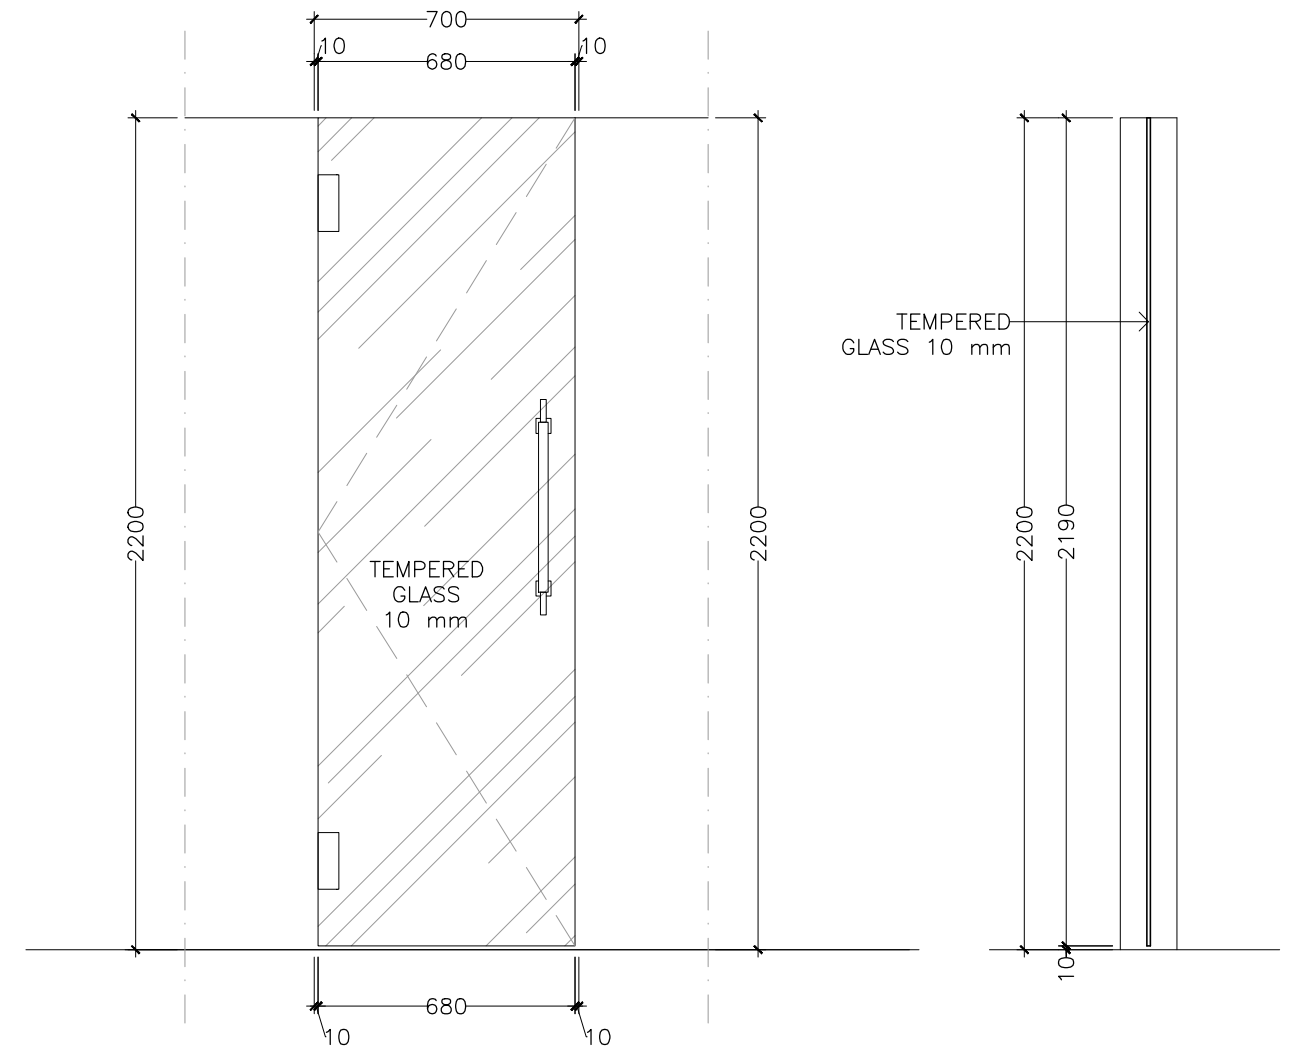


D11 ~ 1 UNIT
SKALA 1:20

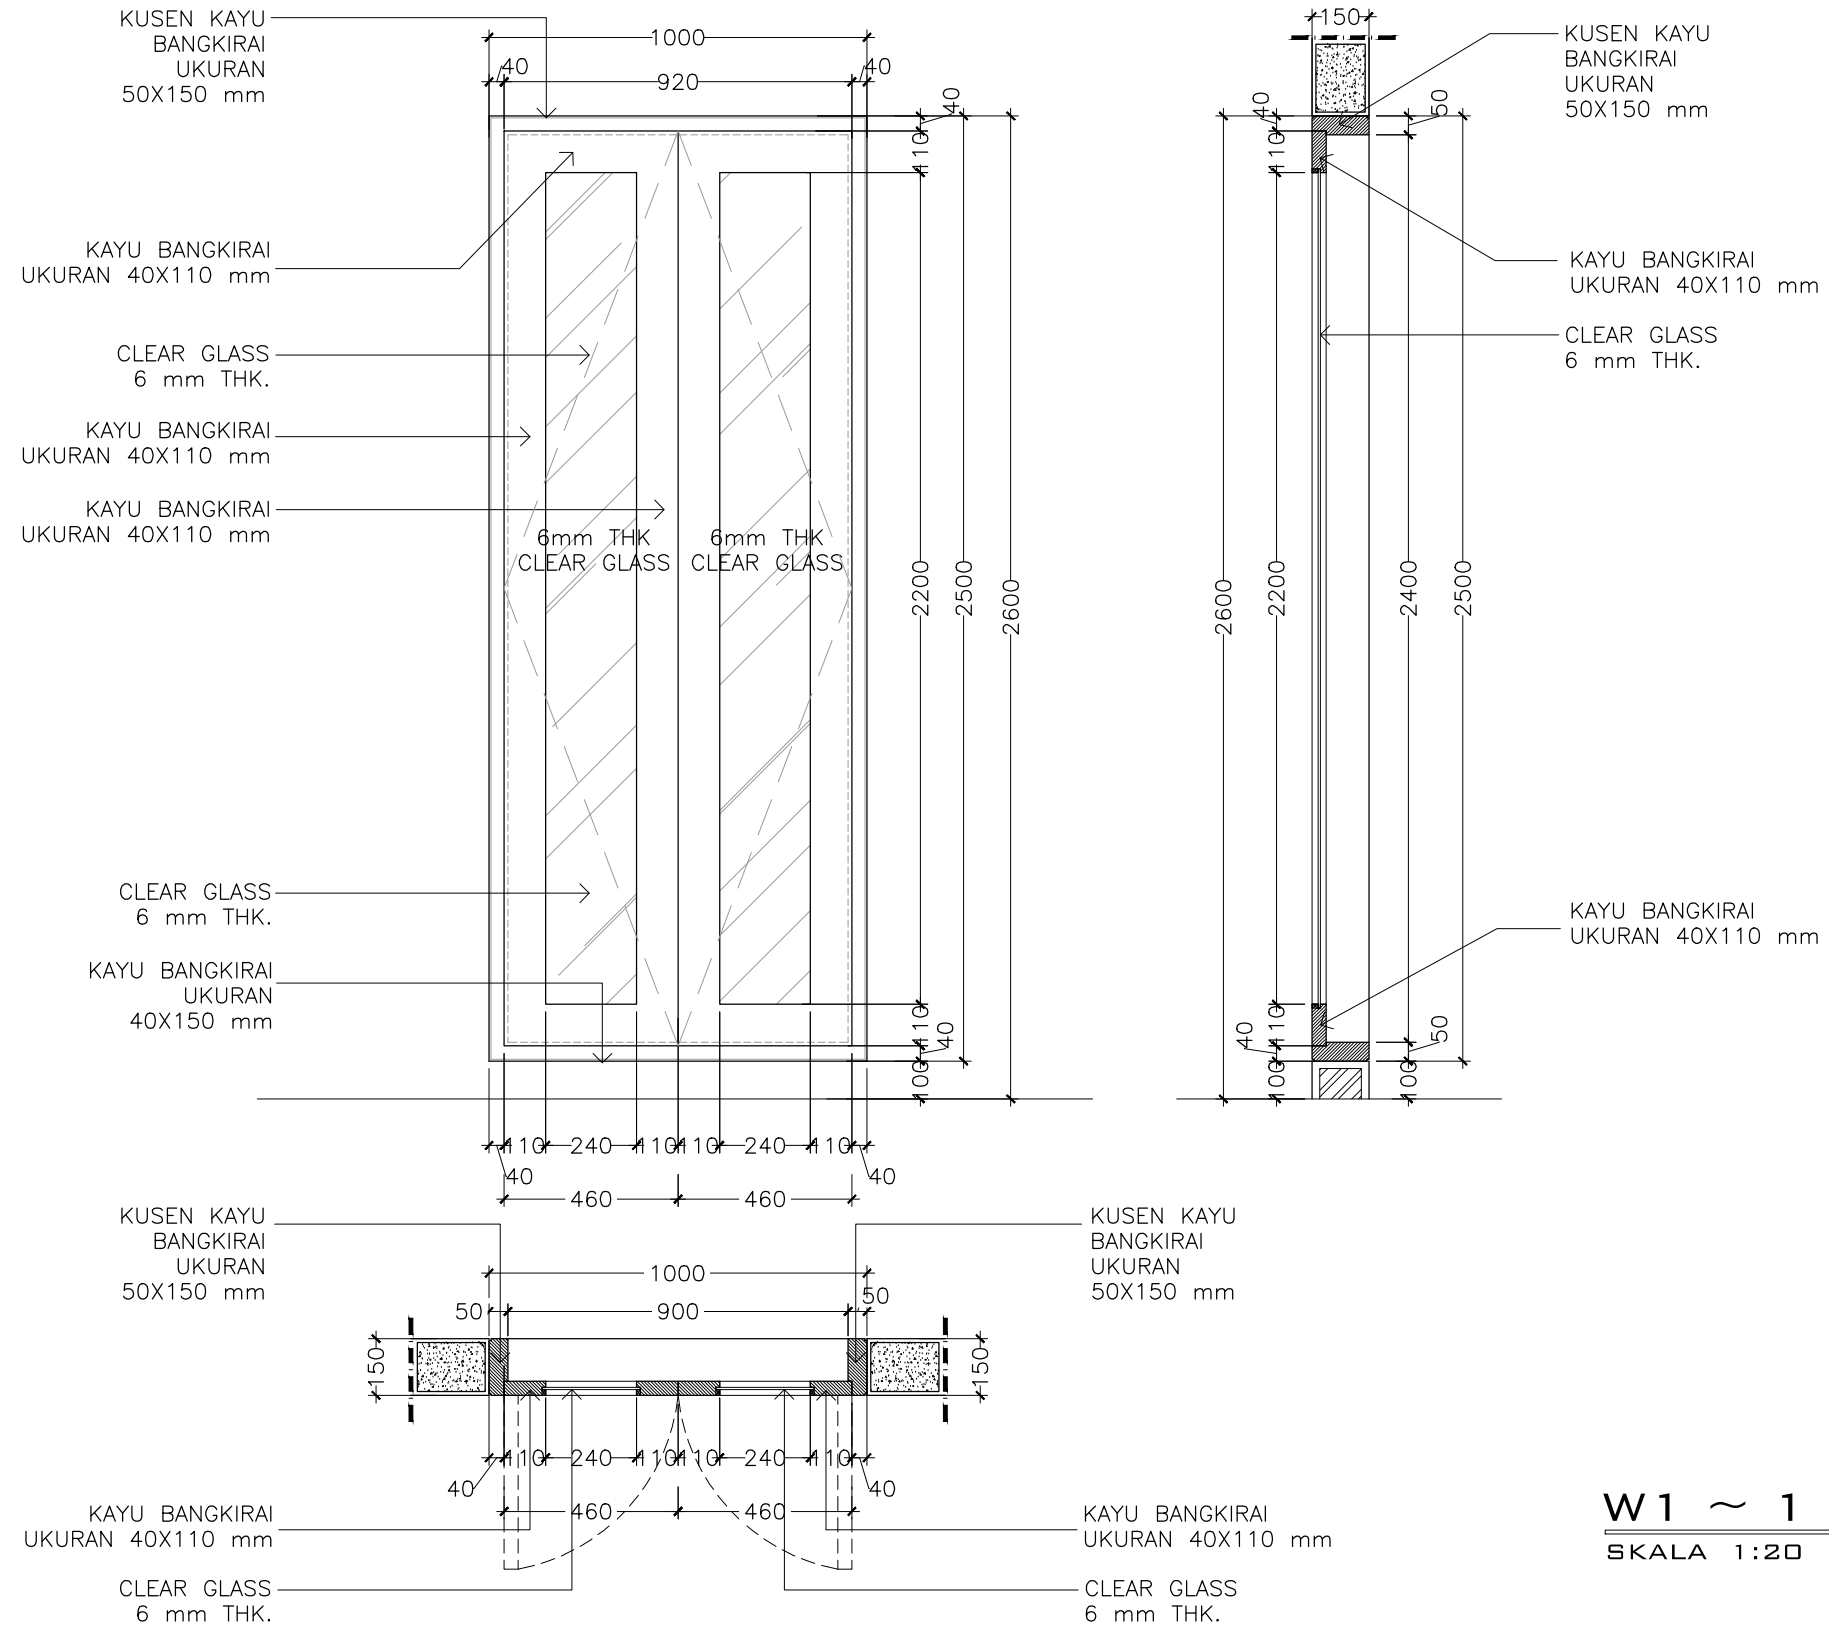


W1 ~ 1 UNIT
SKALA 1:20

PROJECT :	PRIVATE HOUSE	PRINCIPLE ARCHITECT :	I.B. Gd Sasra Bhanutama, ST	STRUCTURE ENGINEER :		STRUCTURE DRAFTER :	Mudiasa	ELECTRICAL AND PLUMBING DRAFTER :	Agus Y.R	ARCHITECTURAL DRAFTER :	Dwik	CHECKED :	Arya
OWNER :	IBU NI LUH	ARCHITECT DESIGNER :	Arya Prawira Wibowo, ST	MECHANICAL AND ELECTRICAL ENGINEER :							Agus		
DRAWING TITLE :	W1 ~ 1 UNIT	SCALE :	Scale 1 : 20	DATE :	02-02-2018	DATE	REVISION NOTE	SIGNATURE	Drawing code	Page number	Total page		
		FILE NAME	D:\Data\Project						A	025	00		



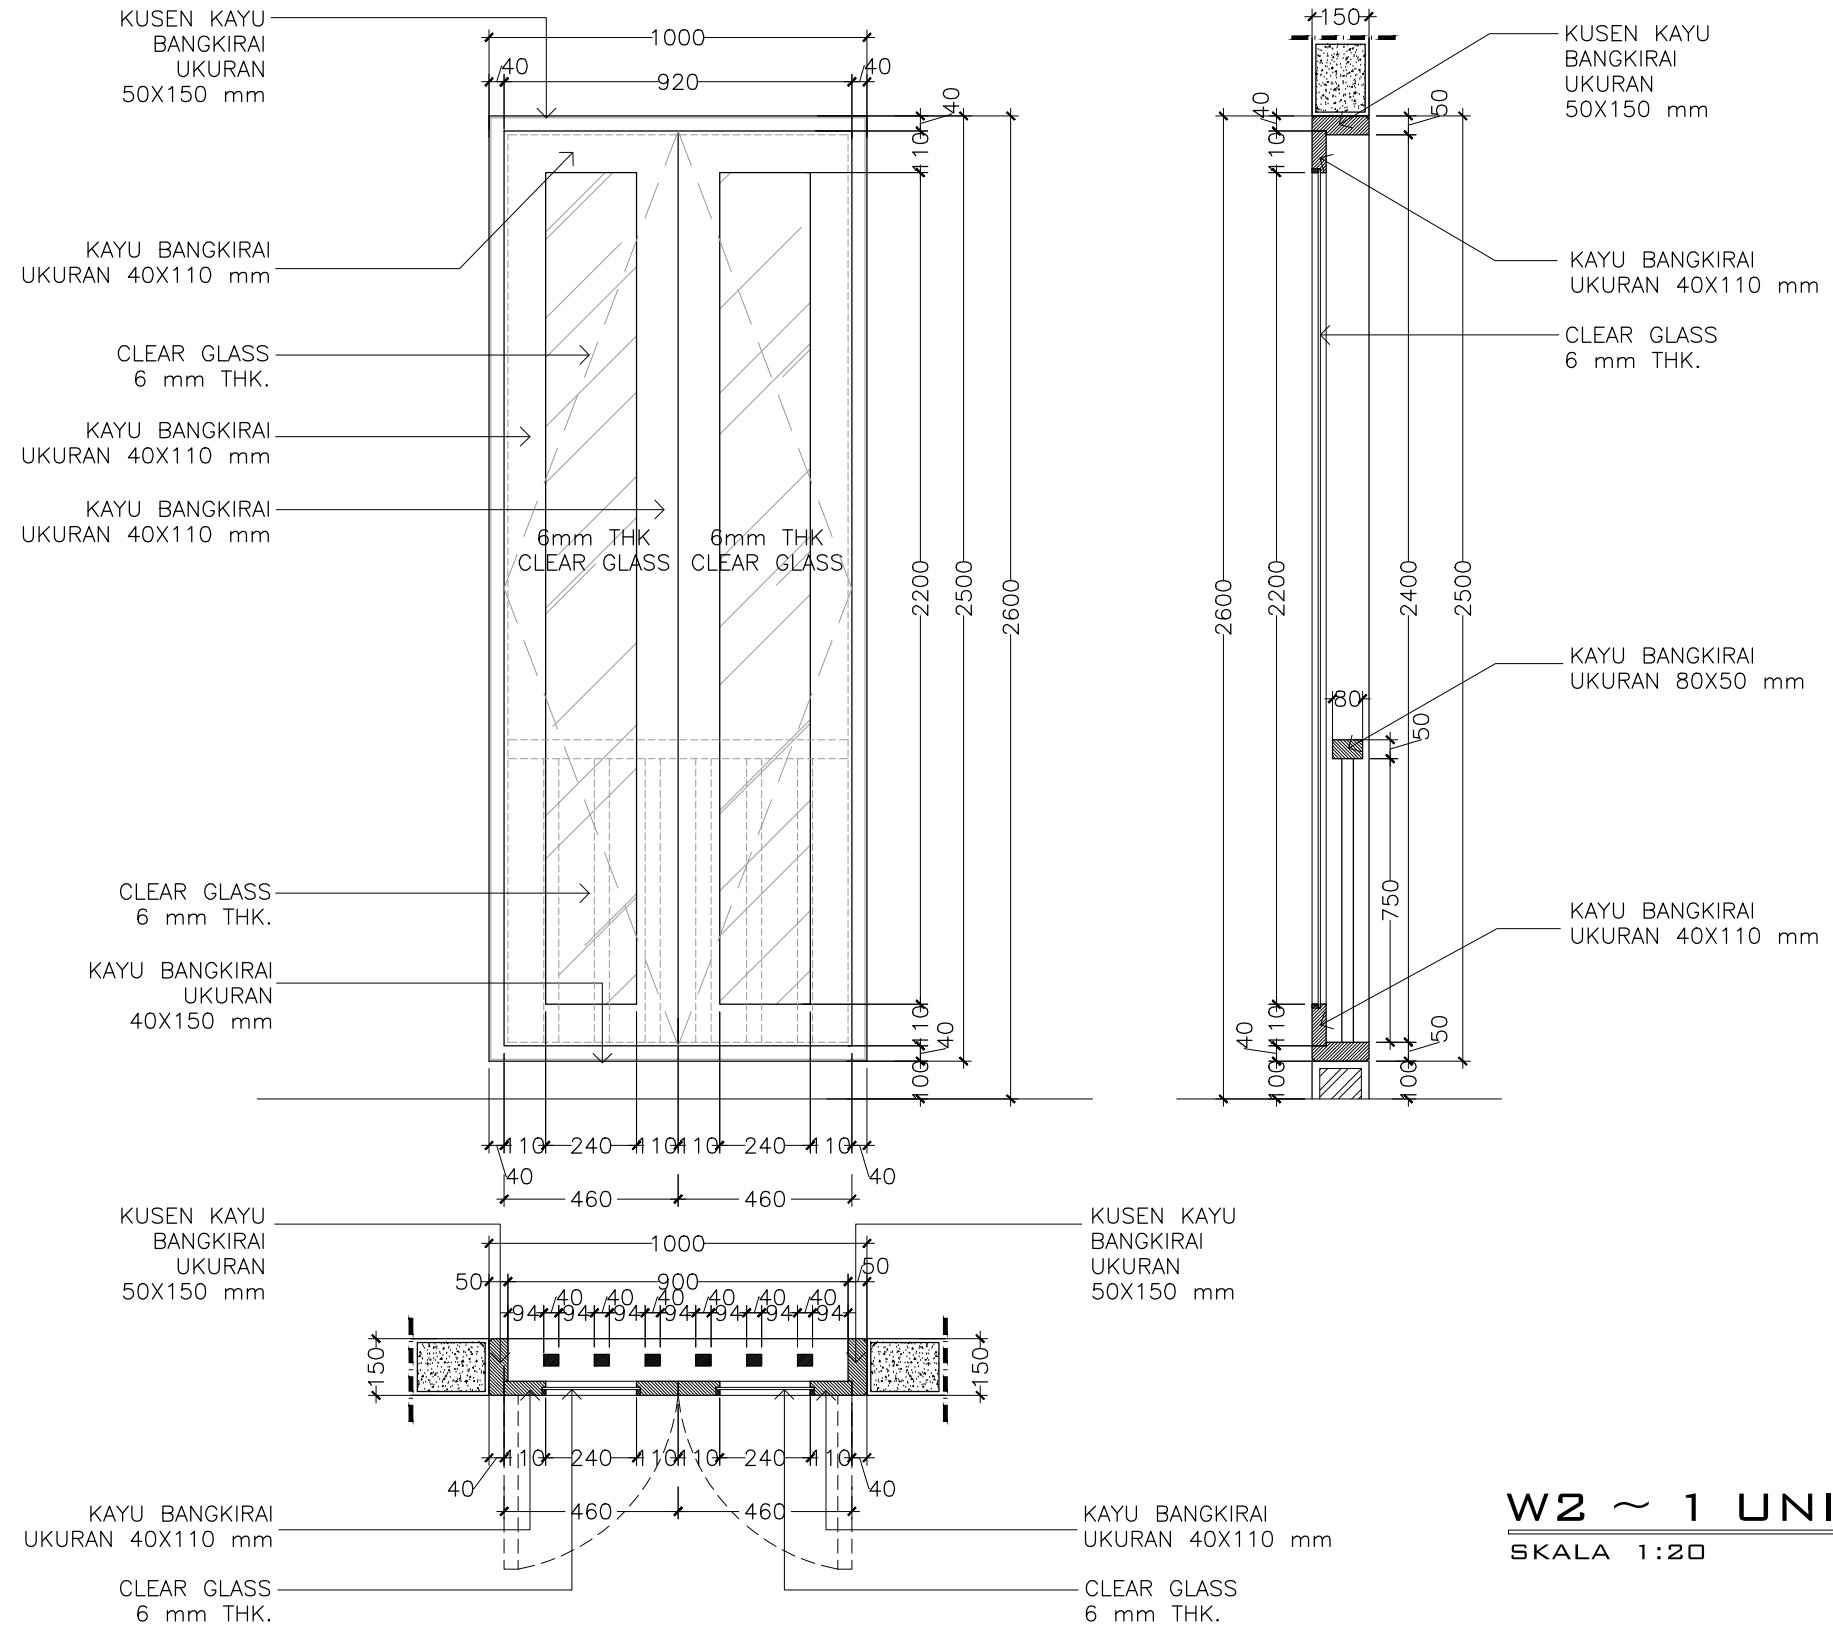


W2 ~ 1 UNIT
SKALA 1:20





PROJECT :	PRIVATE HOUSE	PRINCIPLE ARCHITECT :	I.B. Gd Sasra Bhanutama, ST	STRUCTURE ENGINEER :		STRUCTURE DRAFTER :	Mudiasa	ELECTRICAL AND PLUMBING DRAFTER :	Agus Y.R	ARCHITECTURAL DRAFTER :	Dwik	CHECKED :	Arya
OWNER :	IBU NI LUH	ARCHITECT DESIGNER :	Arya Prawira Wibowo, ST	MECHANICAL AND ELECTRICAL ENGINEER :							Agus		
DRAWING TITLE :	W2 ~ 1 UNIT	SCALE :	Scale 1 : 20	DATE :	02-02-2018	DATE	REVISION NOTE	SIGNATURE	Drawing code	Page number	Total page		
		FILE NAME	D:\Data\Project						A	026	00		

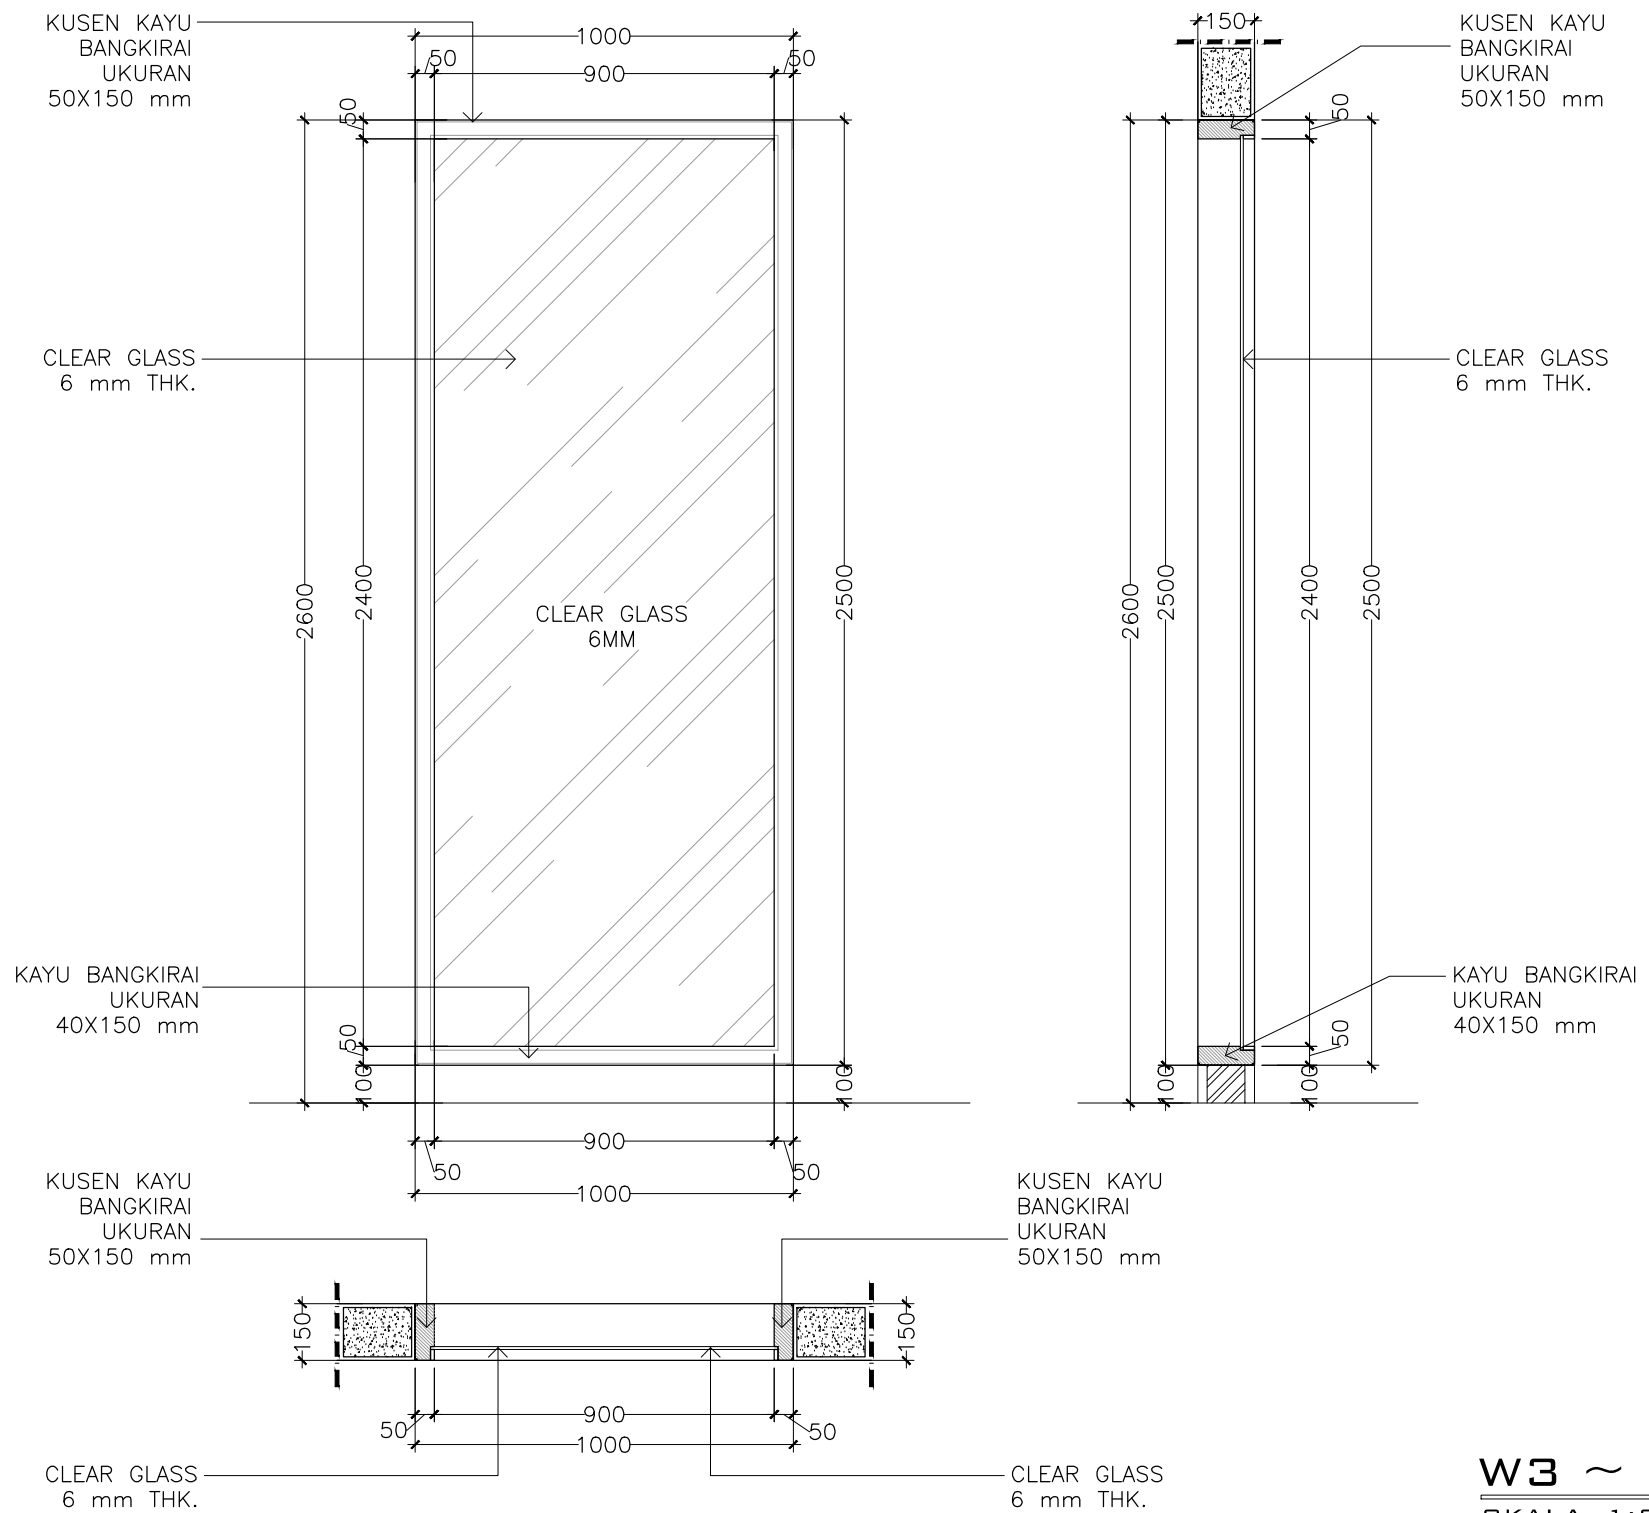



W3 ~ 4 UNIT
SKALA 1:20

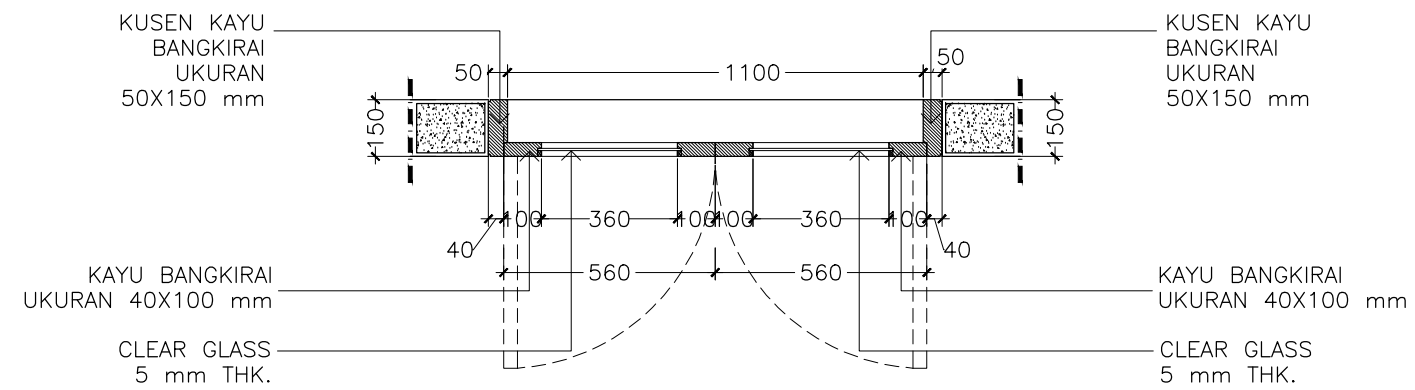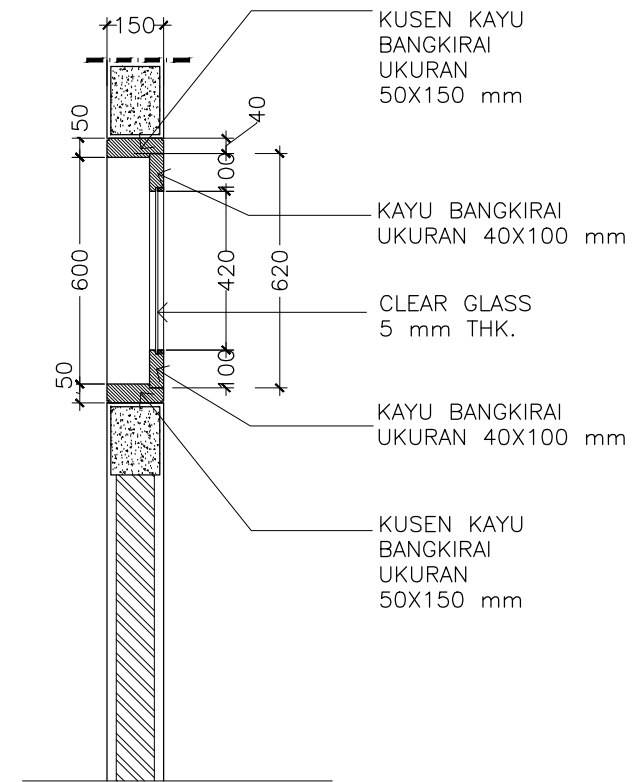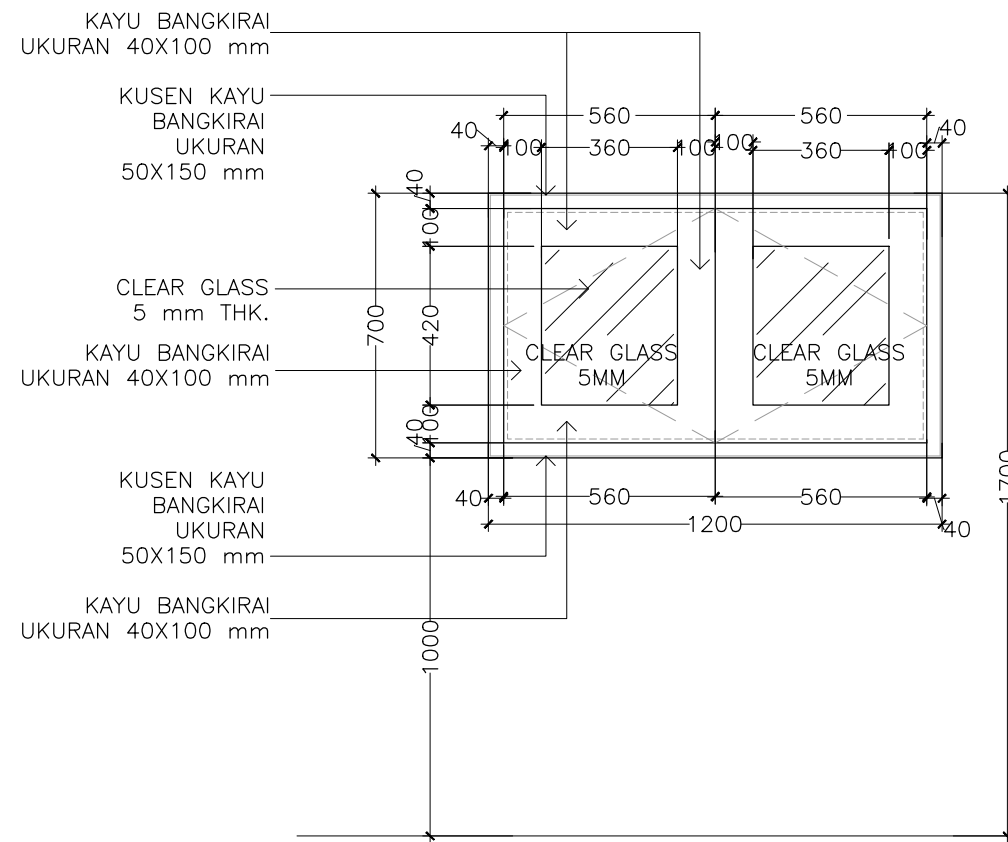




W4 ~ 1 UNIT
SKALA 1:20

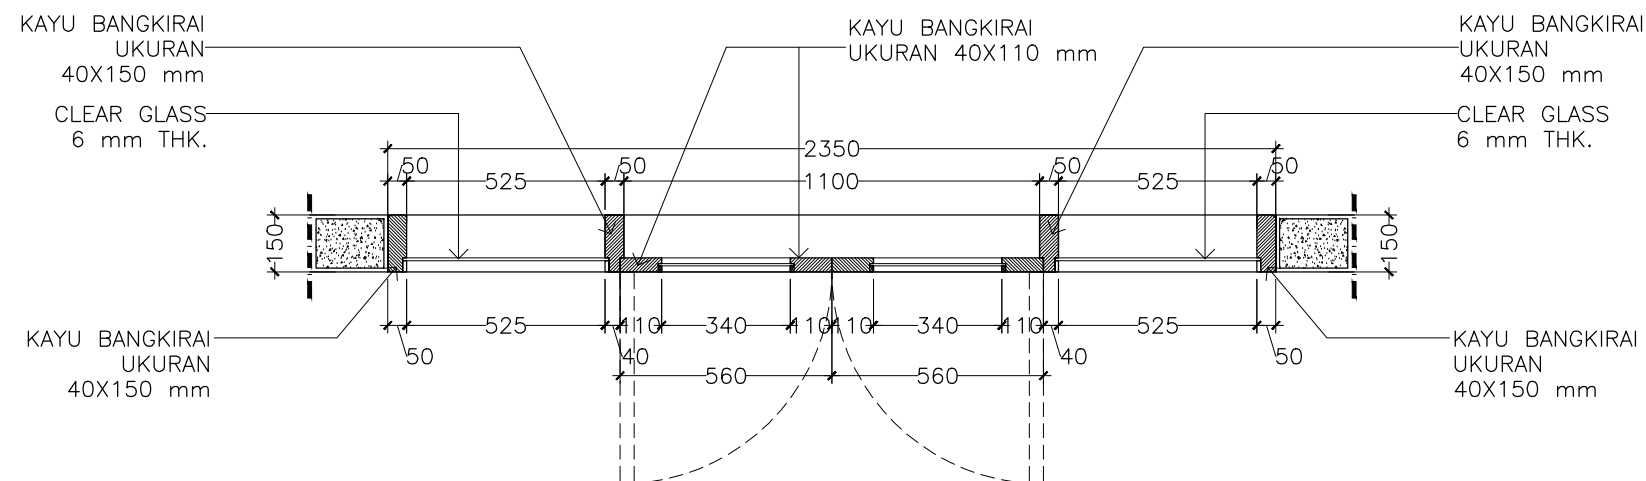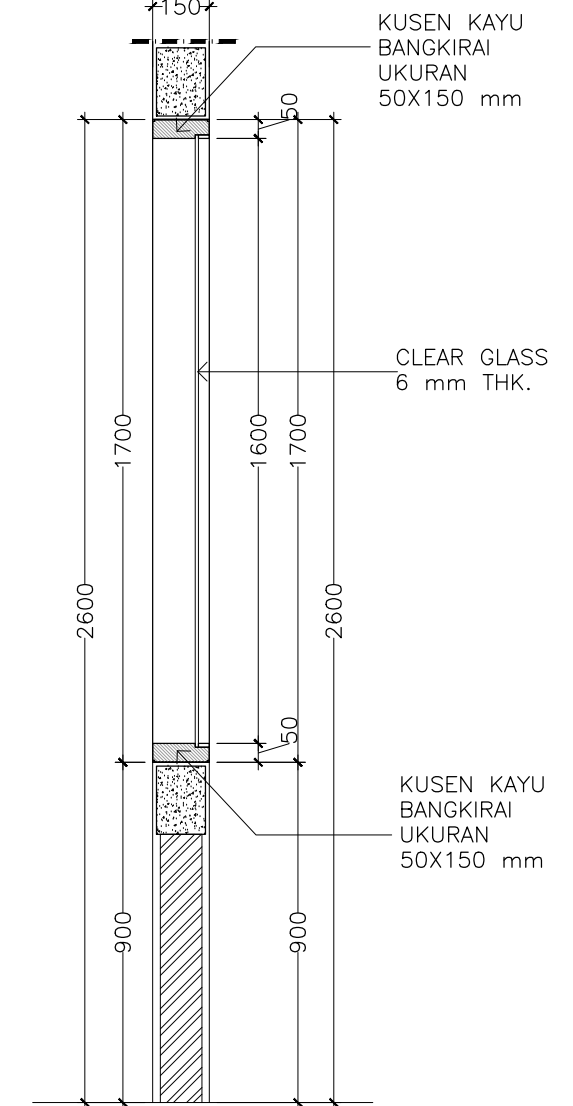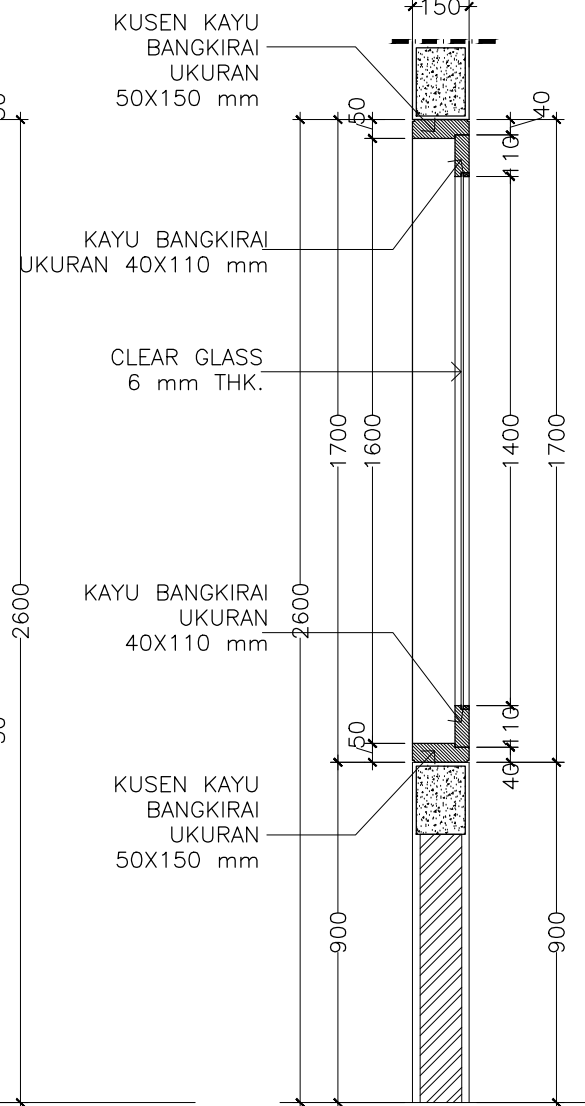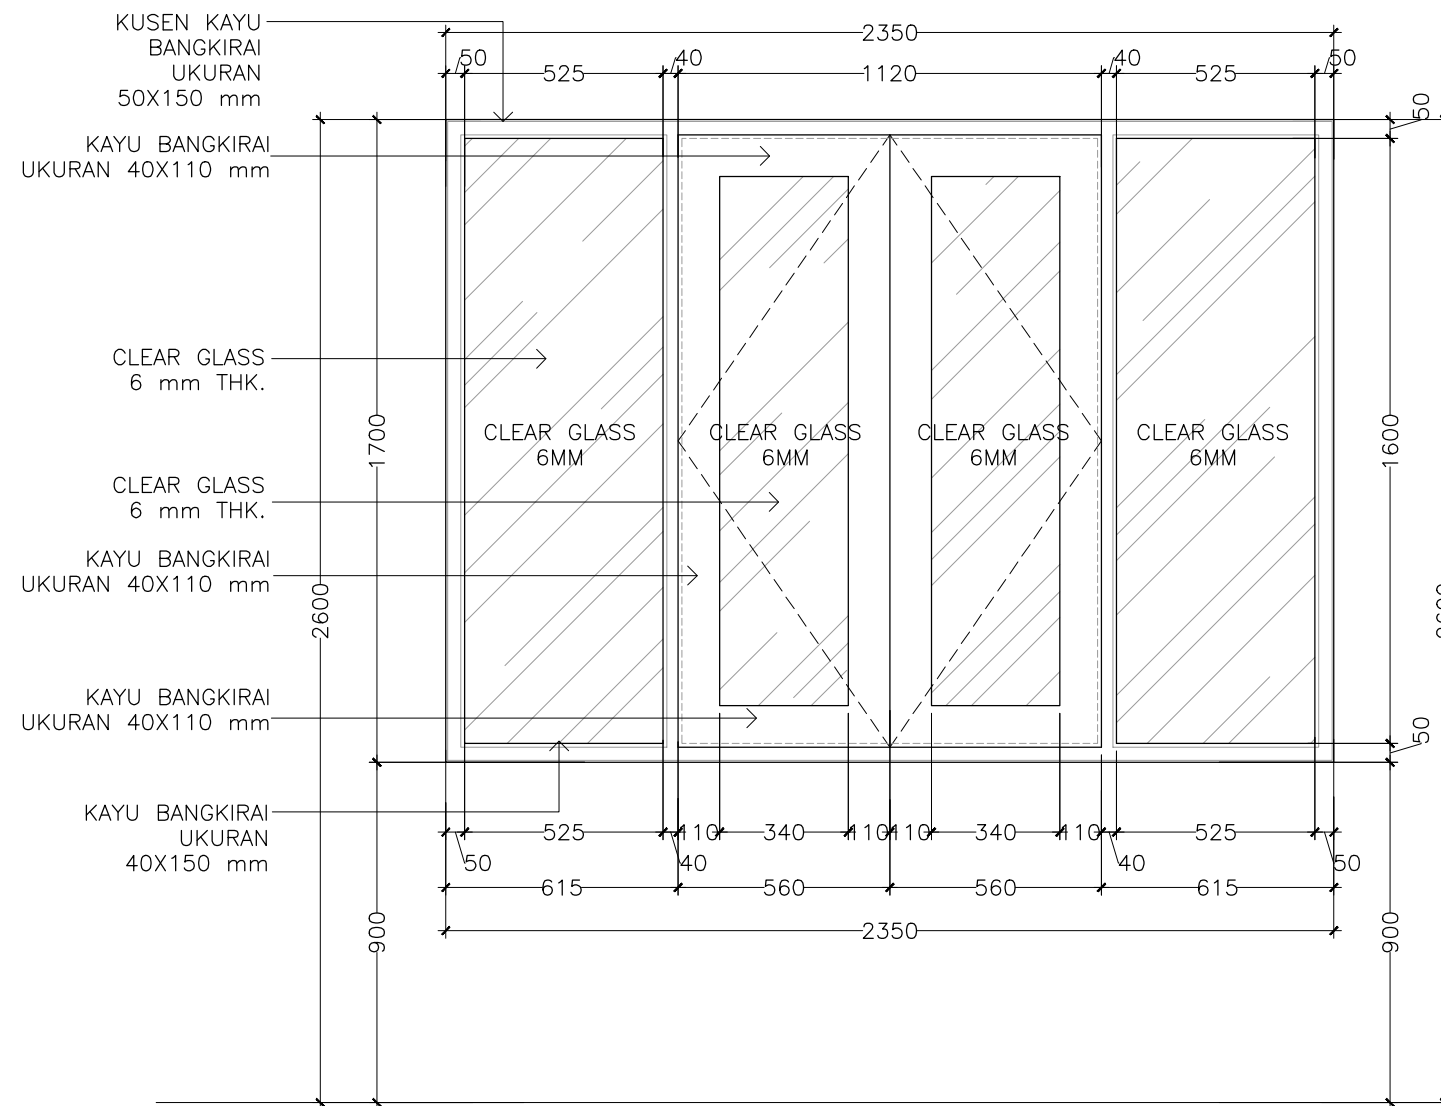

W5 ~ 2 UNIT
SKALA 1:20

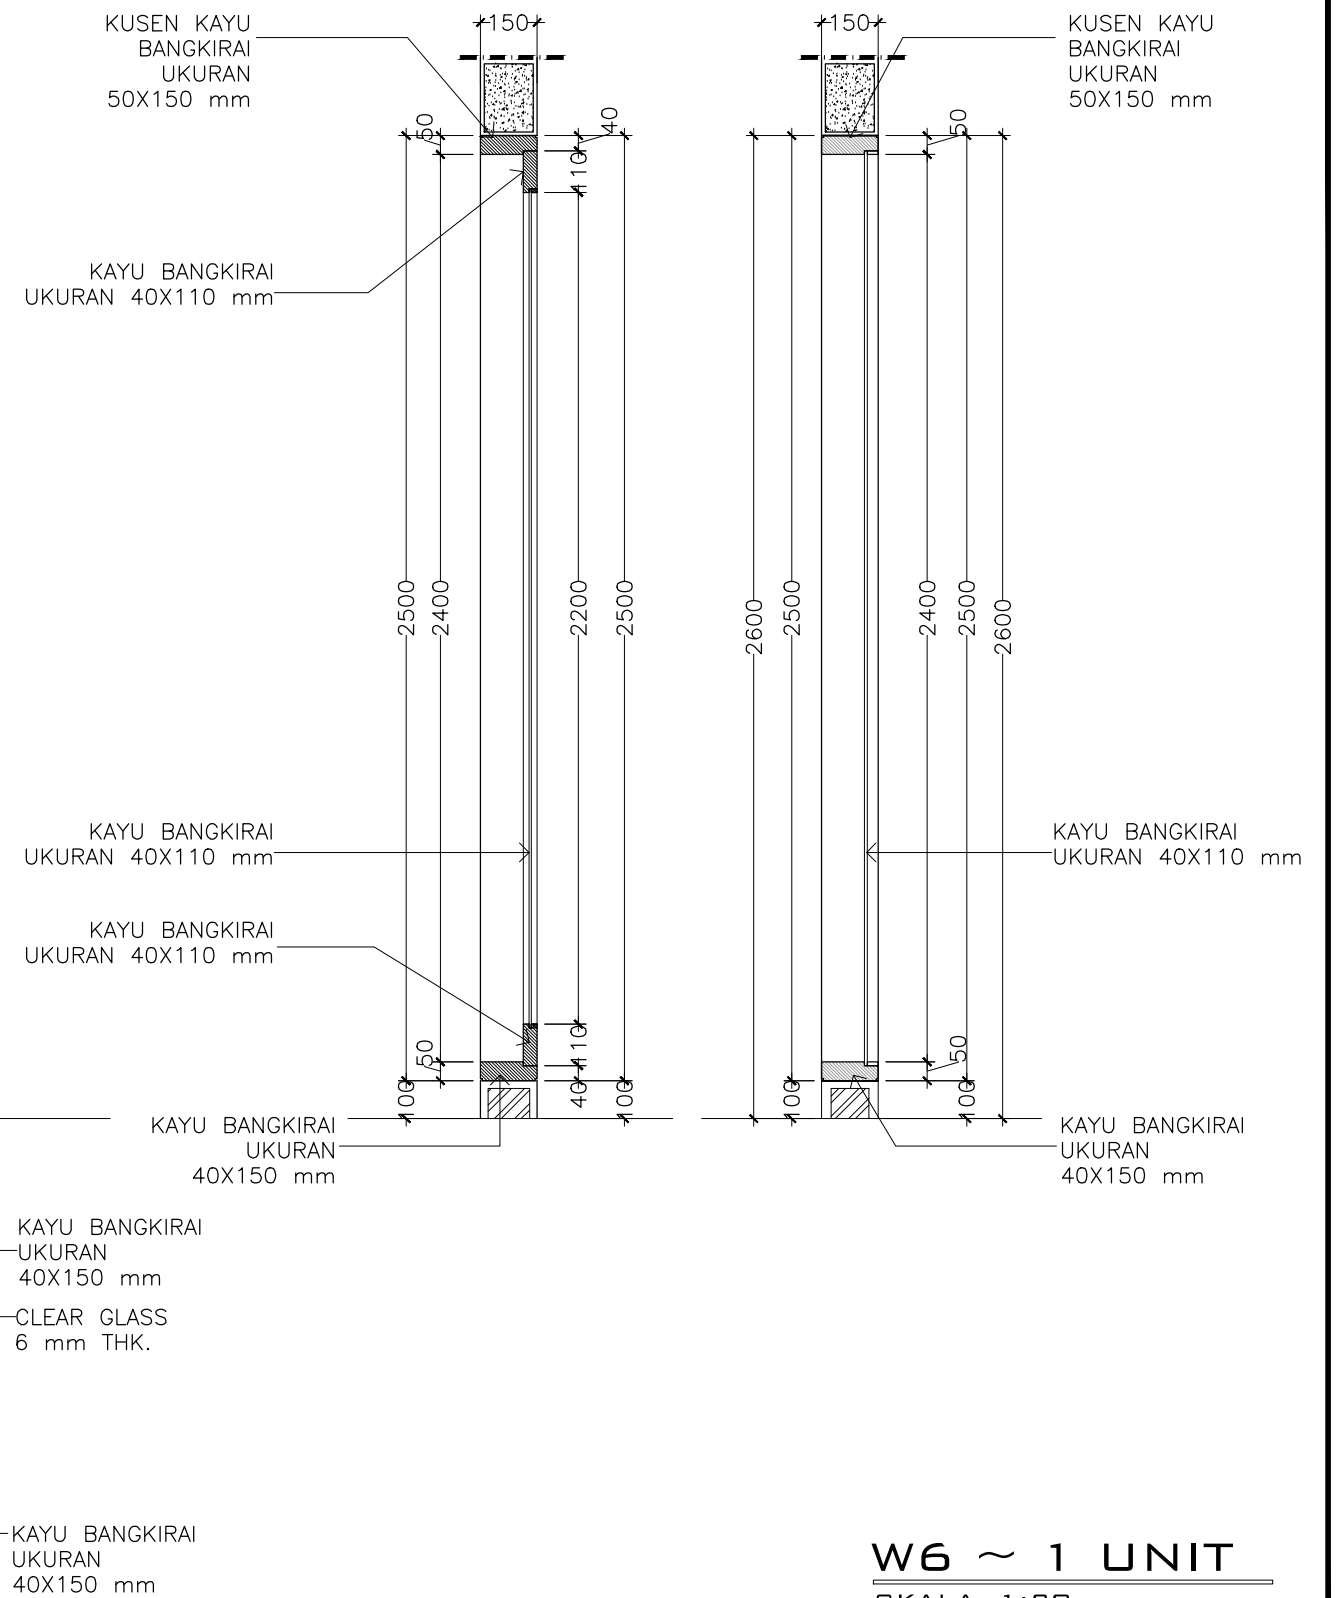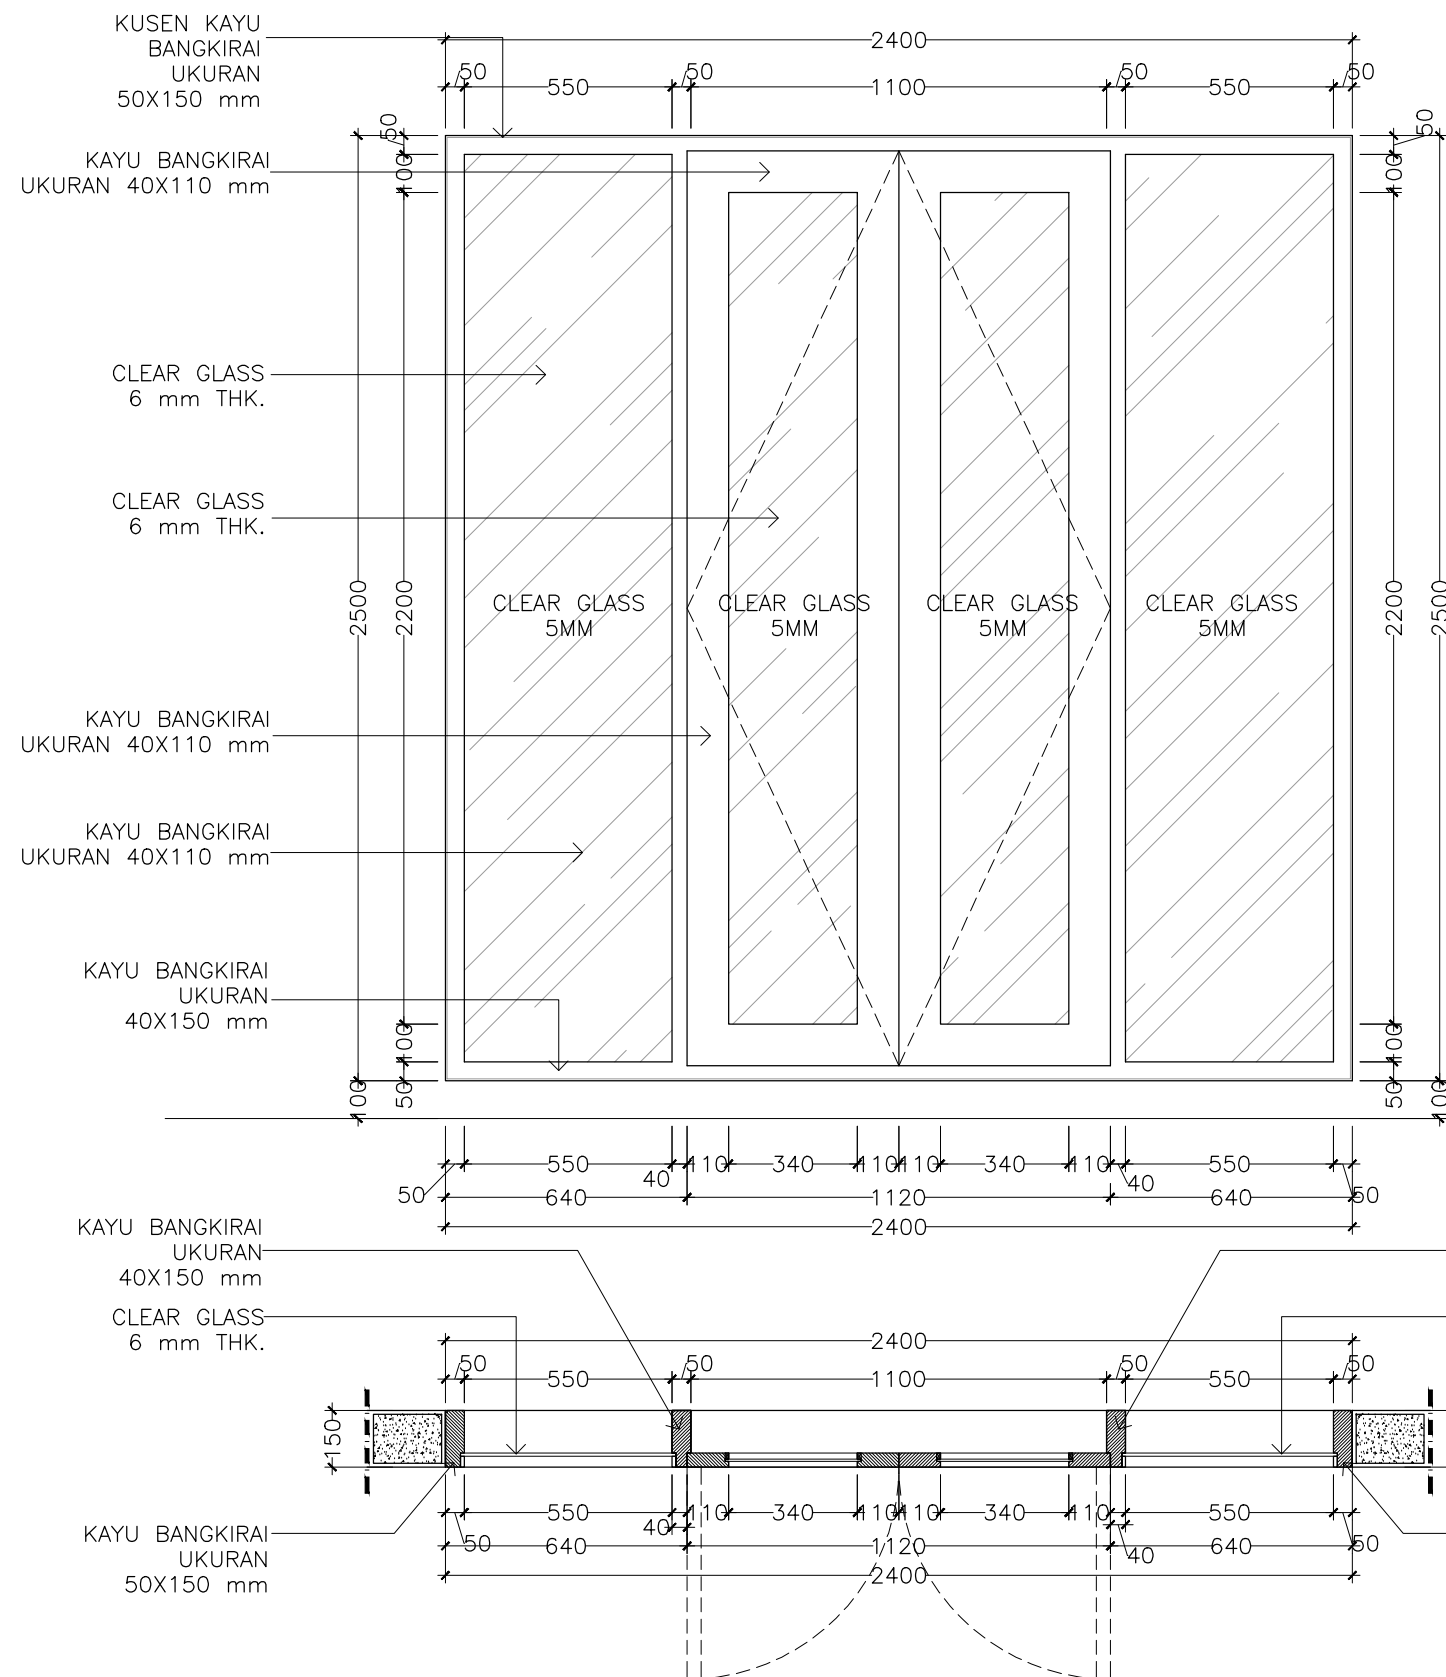

W6 ~ 1 UNIT
SKALA 1:20

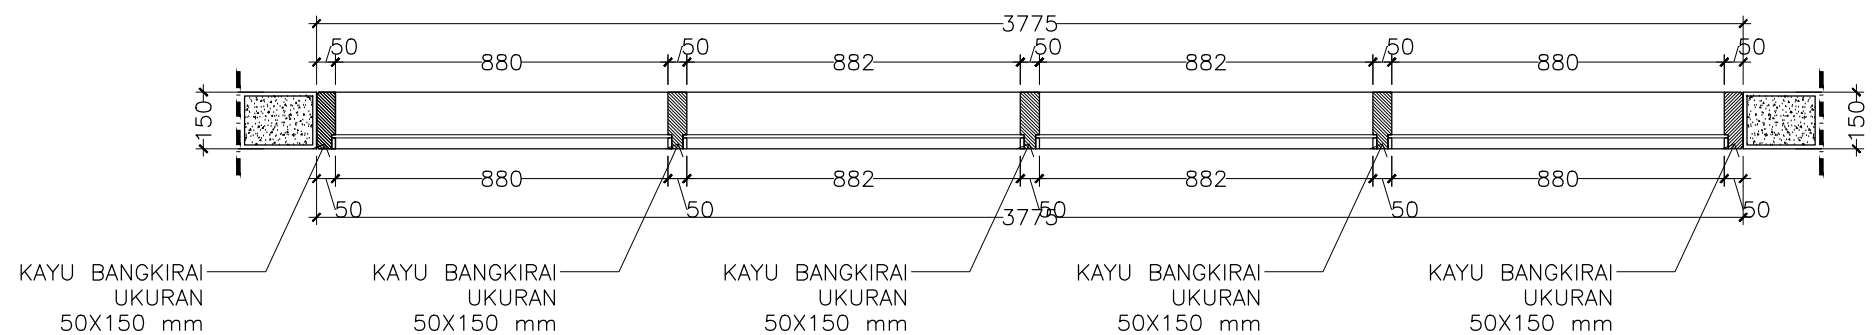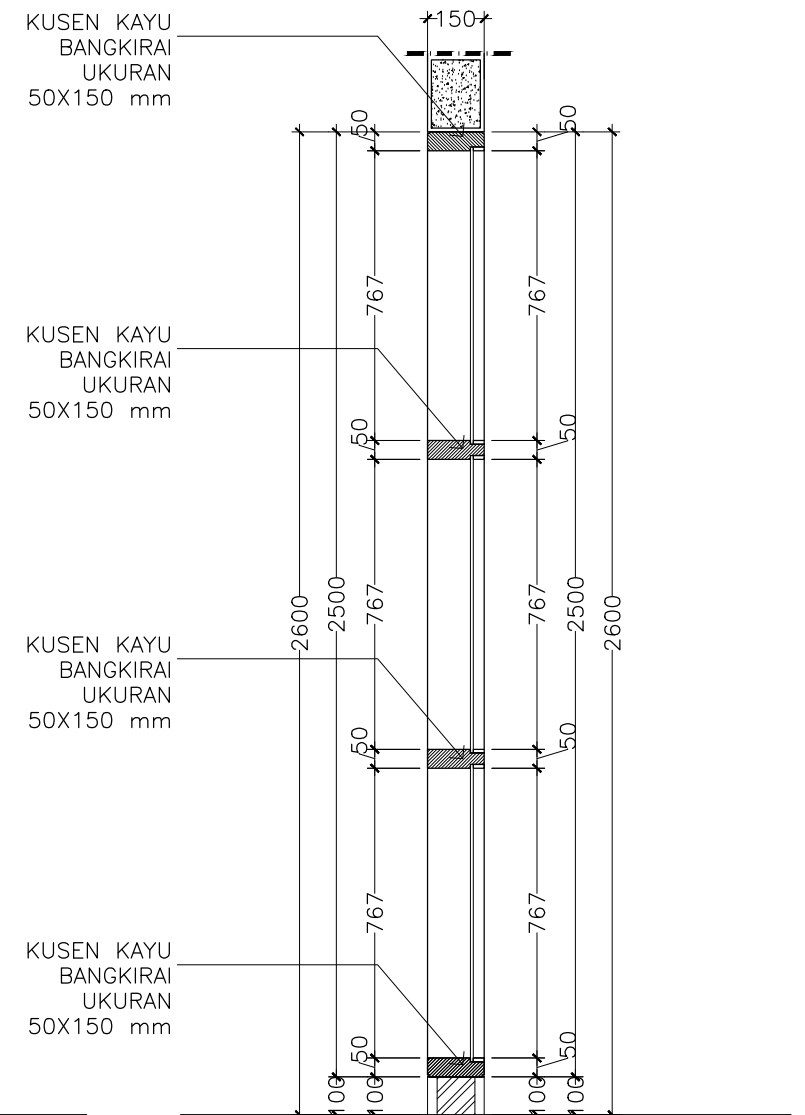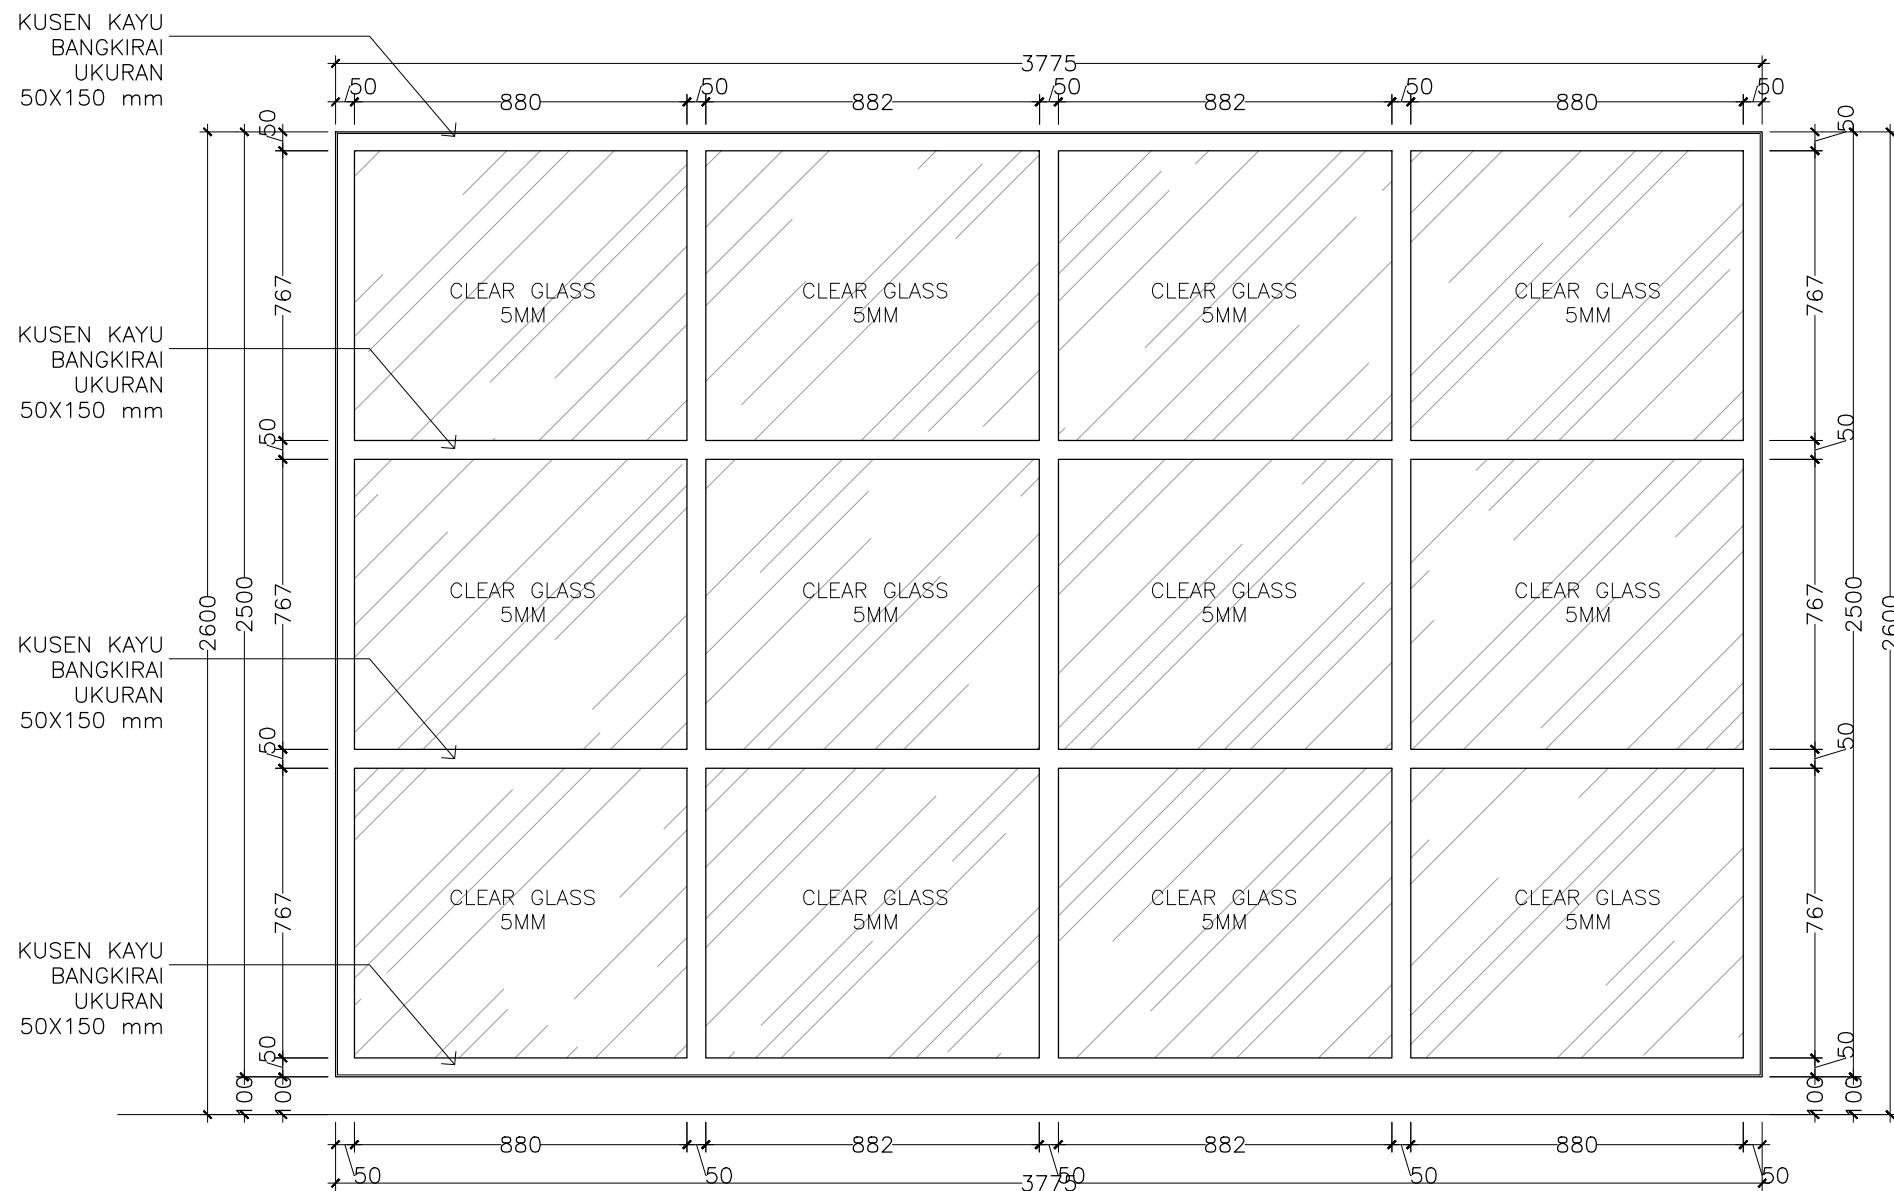

W7 ~ 1 UNIT
SKALA 1:20


Consultant
Emporio Architect
info@emporioarchitect.com
contact : 08122295519

PROJECT : **PRIVATE HOUSE**
OWNER : **IBU NI LUH**
DRAWING TITLE : **W7 ~ 1 UNIT**

PRINCIPLE ARCHITECT : **I.B. Gd Sasra Bhanutama, ST**
ARCHITECT DESIGNER : **Arya Prawira Wibowo, ST**
SCALE : **Scale 1 : 20**
DATE : **02-02-2018**
FILE NAME : **D:\Data\Project**


STRUCTURE ENGINEER :
MECHANICAL AND ELECTRICAL ENGINEER :
DATE :
REVISION NOTE :
SIGNATURE :

STRUCTURE DRAFTER :
ELECTRICAL AND PLUMBING DRAFTER :
ARCHITECTURAL DRAFTER :
CHECKED :
Mudiasa
Agus Y.R.
Dwik
Agus
Arya
Drawing code : **A**
Page number : **031**
Total page : **00**

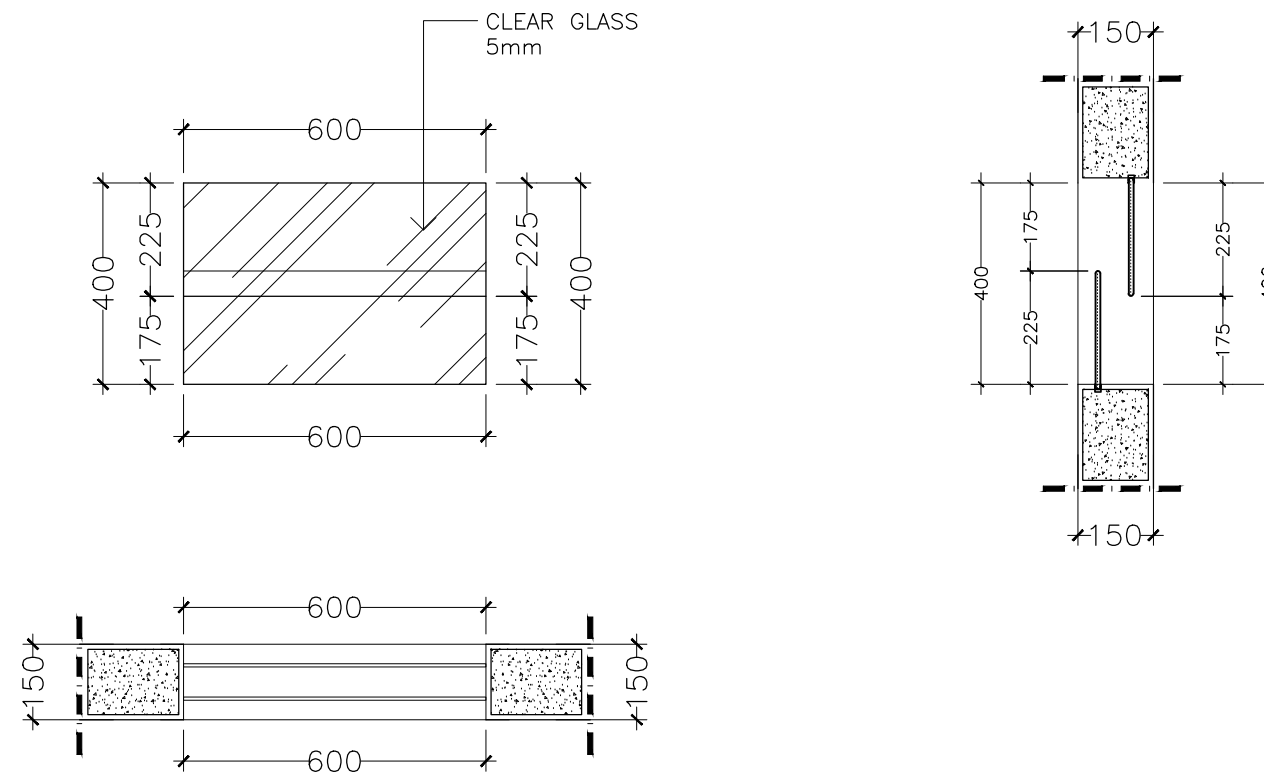

W8 ~ 1 UNIT
SKALA 1:15

PROJECT :	PRIVATE HOUSE	PRINCIPLE ARCHITECT : I.B. Gd Sasra Bhanutama, ST		STRUCTURE ENGINEER :			STRUCTURE DRAFTER :	ELECTRICAL AND PLUMBING DRAFTER :	ARCHITECTURAL DRAFTER :	CHECKED :
OWNER :	IBU NI LUH	ARCHITECT DESIGNER : Arya Prawira Wibowo, ST		MECHANICAL AND ELECTRICAL ENGINEER :			Mudiasa	Agus Y.R	Dwik	Arya
								Agus		
DRAWING TITLE : W8 ~ 1 UNIT	SCALE : Scale 1 : 15	DATE : 02-02-2018	DATE	REVISION NOTE		SIGNATURE	Drawing code	Page number	Total page	
	FILE NAME DI\Data\Project						A	032	00	

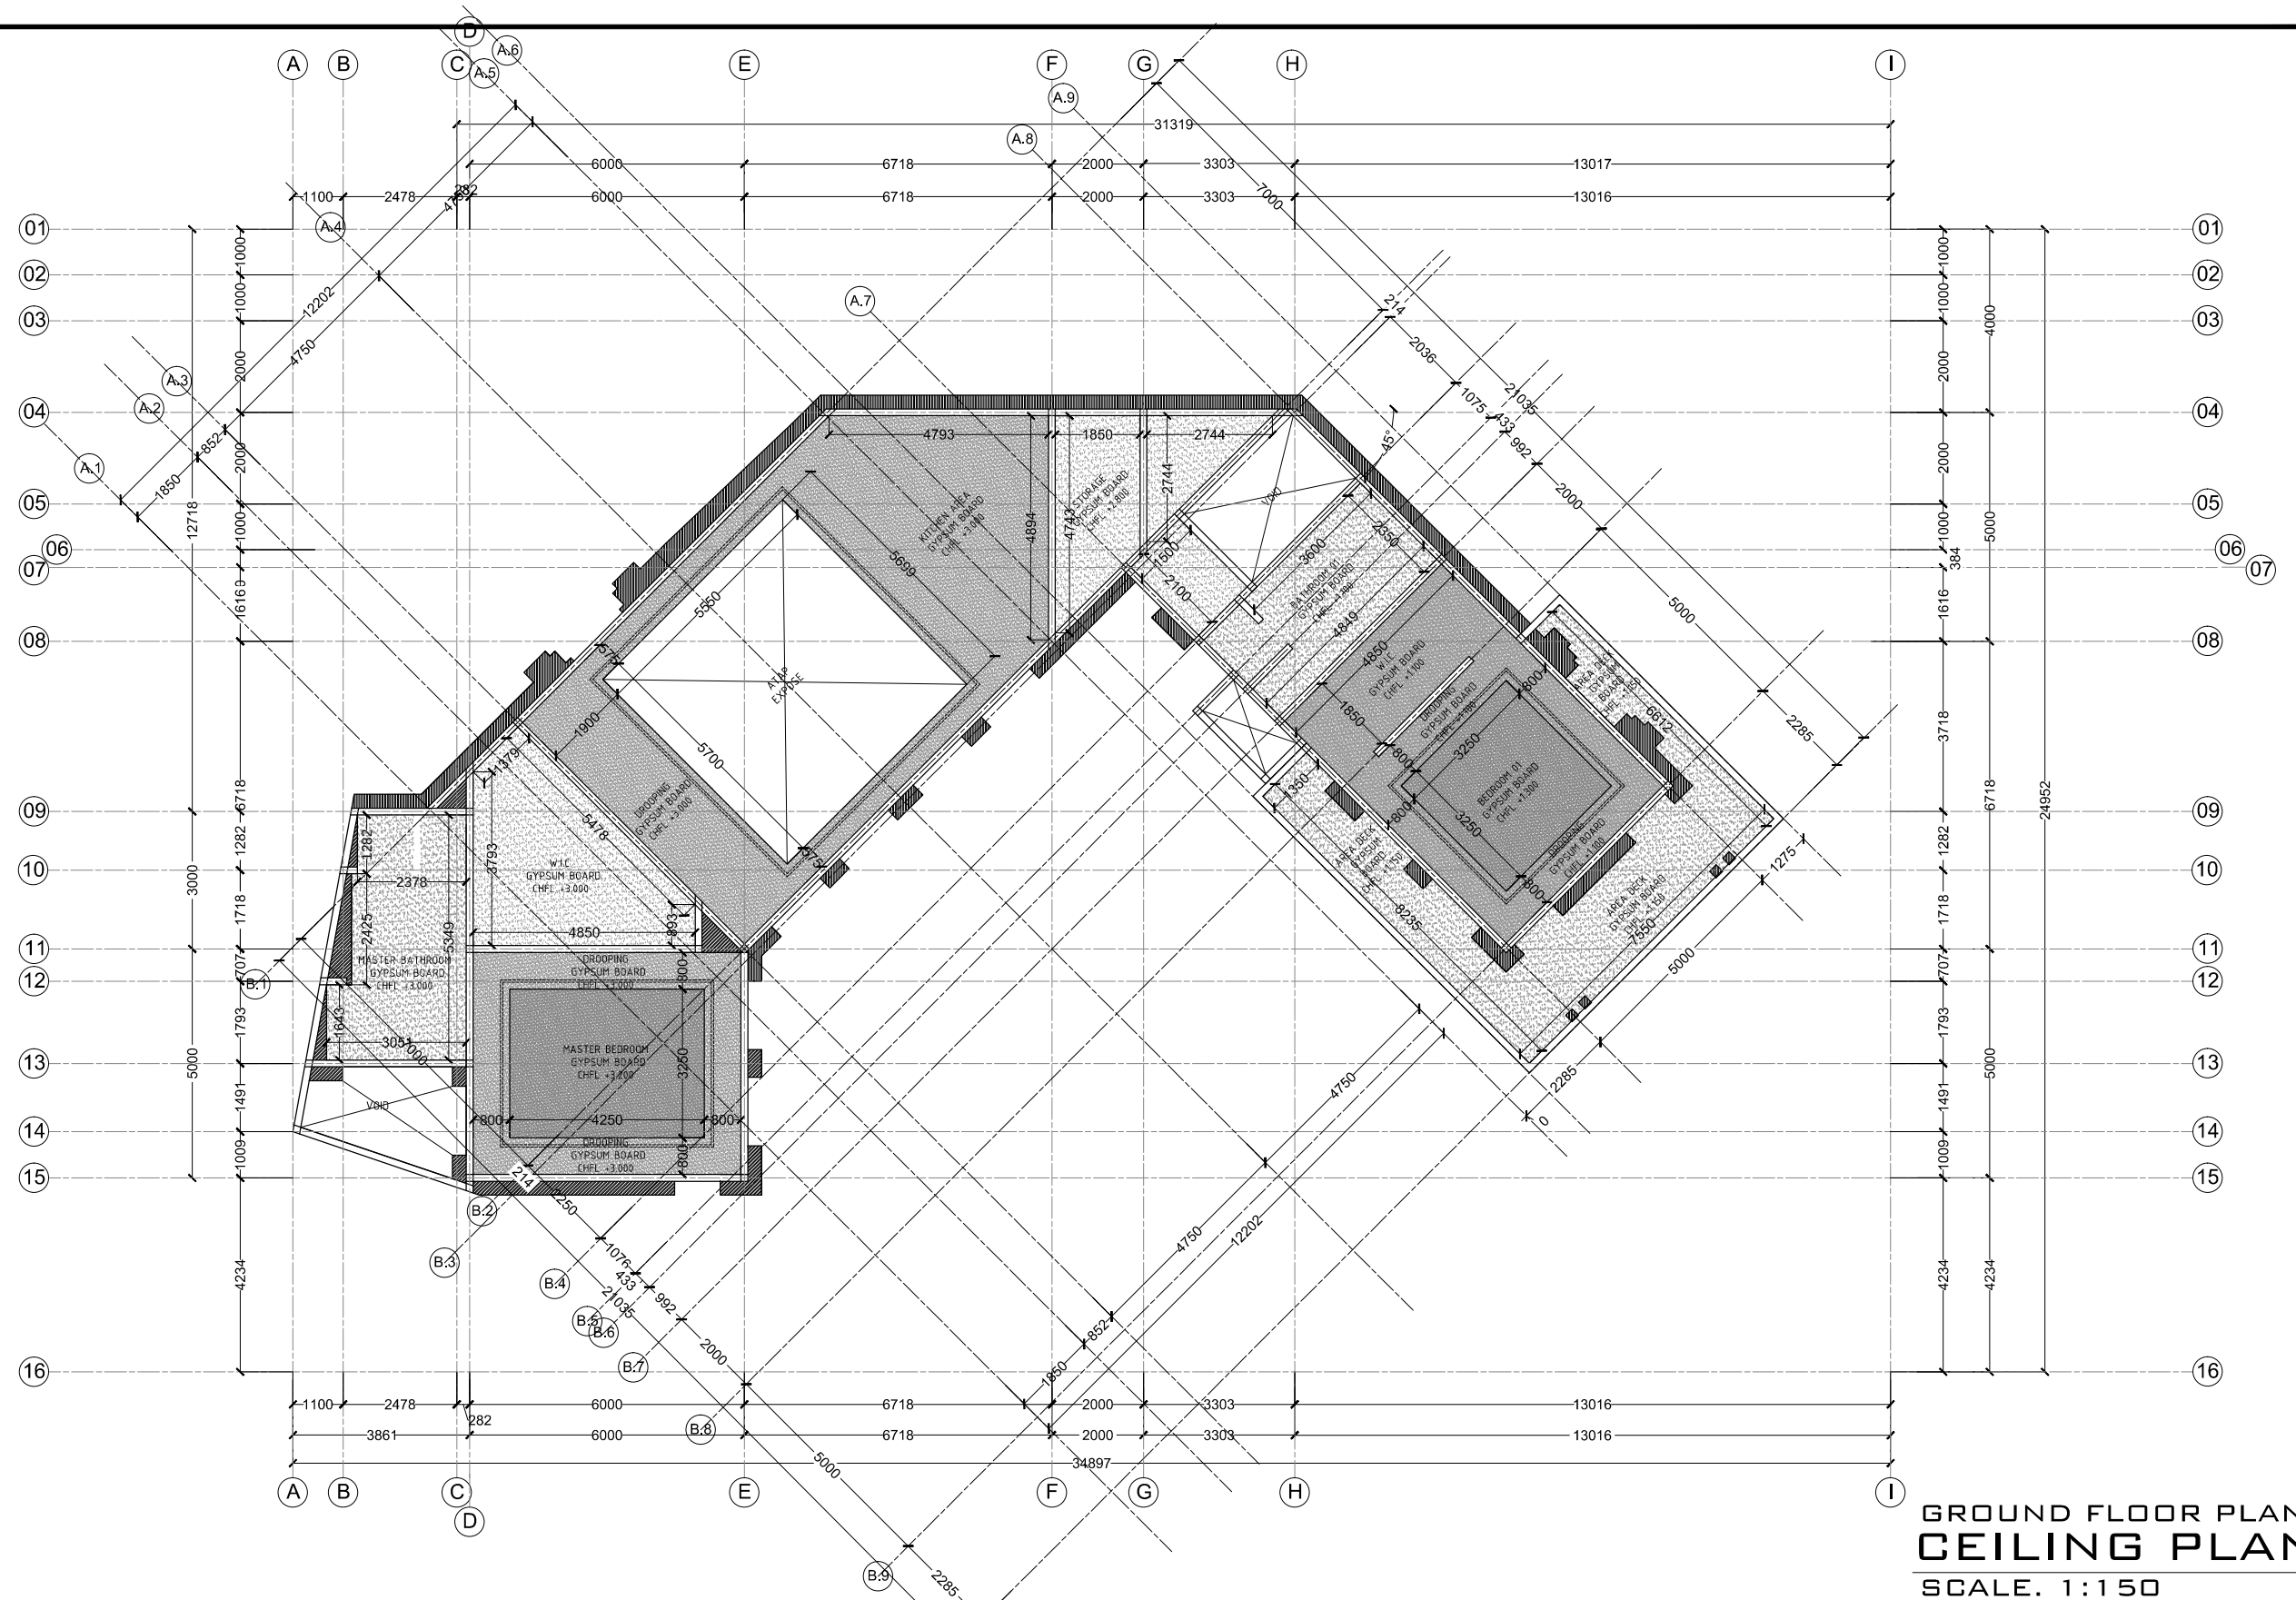

GROUND FLOOR PLAN
CEILING PLAN
SCALE. 1:150




PROJECT :	PRIVATE HOUSE
OWNER :	IBU NI LUH
DRAWING TITLE :	CEILING PLAN

PRINCIPLE ARCHITECT :		I.B. Gd Sasra Bhanutama, ST
ARCHITECT DESIGNER :		Arya Prawira Wibowo, ST
SCALE :	Scale 1 : 150	DATE : 02-02-2018
FILE NAME		D:\Data\Project

STRUCTURE ENGINEER :		
MECHANICAL AND ELECTRICAL ENGINEER :		
DATE	REVISION NOTE	SIGNATURE

STRUCTURE DRAFTER :	ELECTRICAL AND PLUMBING DRAFTER :	ARCHITECTURAL DRAFTER :	CHECKED :
Mudiasa	Agus Y.R	Dwik	Arya
		Agus	
Drawing code	Page number	Total page	
A	033	00	

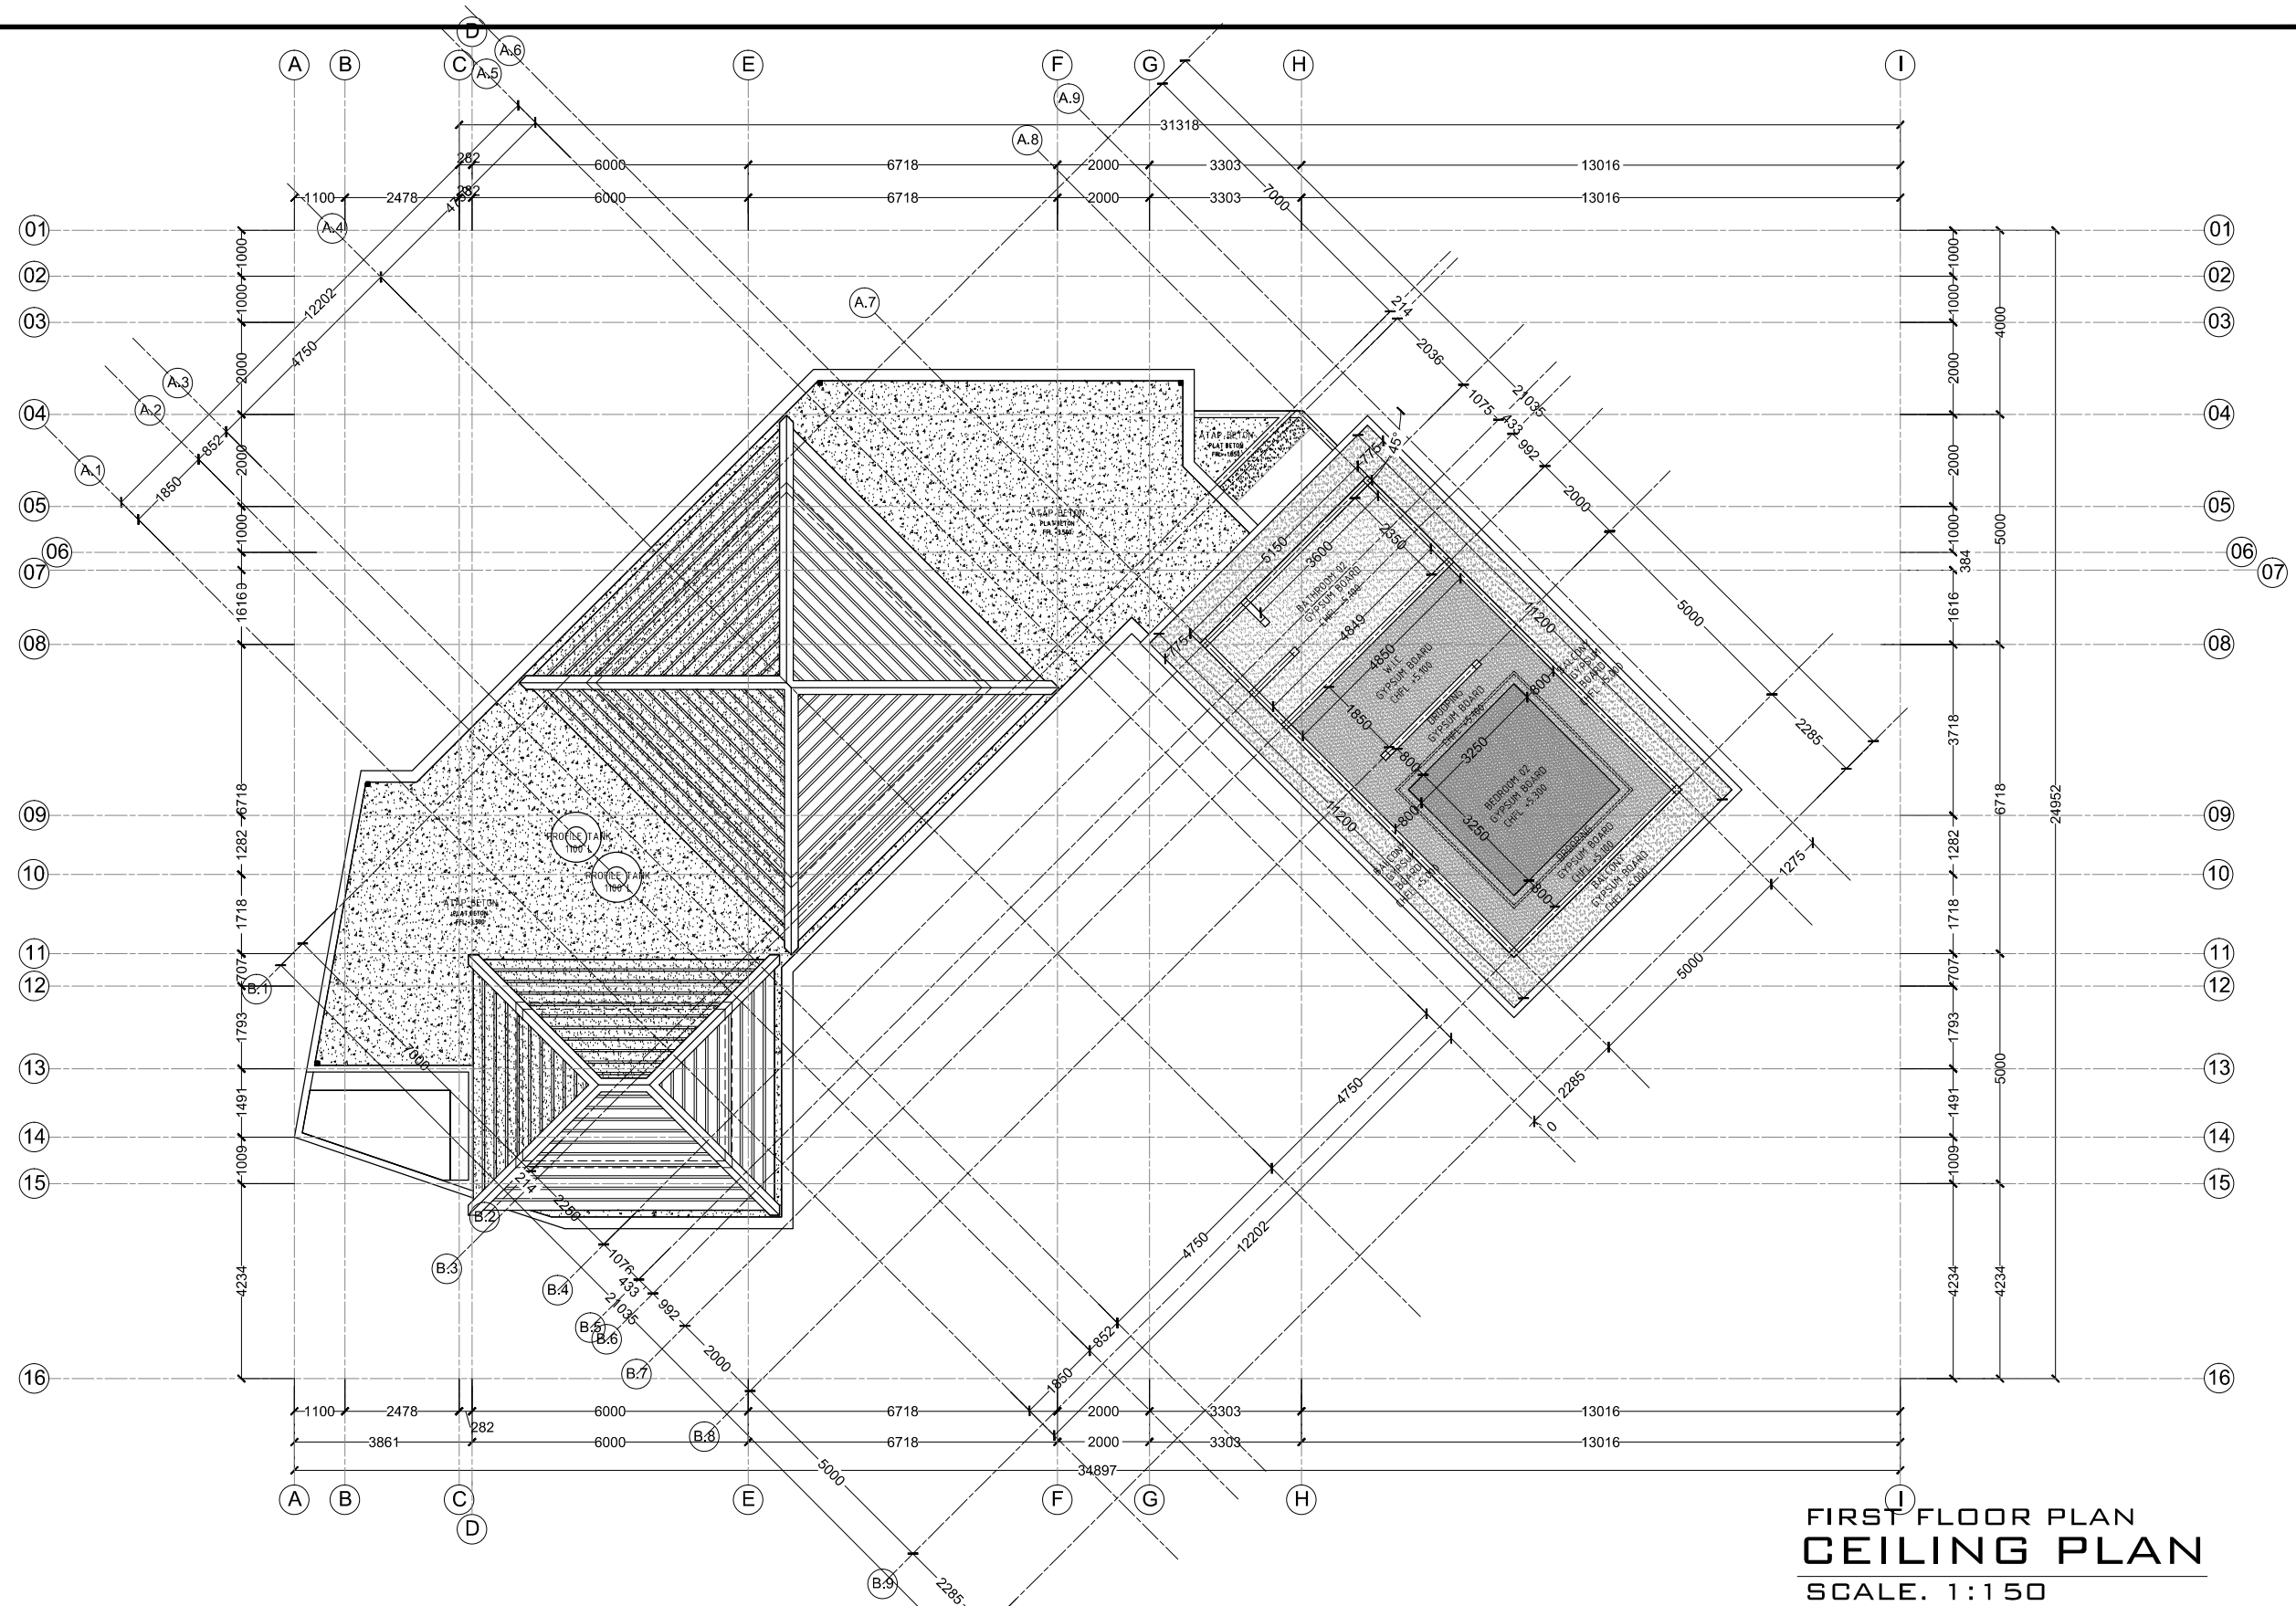

FIRST FLOOR PLAN
CEILING PLAN
SCALE. 1:150





PROJECT : PRIVATE HOUSE
OWNER : IBU NI LUH
DRAWING TITLE : CEILING PLAN

PRINCIPLE ARCHITECT : I.B. Gd Sasra Bhanutama, ST
ARCHITECT DESIGNER : Arya Prawira Wibowo, ST
SCALE : Scale 1 : 150
DATE : 02-02-2018
FILE NAME : D:\Data\Project


STRUCTURE ENGINEER :
MECHANICAL AND ELECTRICAL ENGINEER :
DATE :
REVISION NOTE :
SIGNATURE :

STRUCTURE DRAFTER : Mudiassa
ELECTRICAL AND PLUMBING DRAFTER : Agus Y.R.
ARCHITECTURAL DRAFTER : Dwik Agus
Drawing code : A
Page number : 034
Total page : 00


CHECKED : Arya

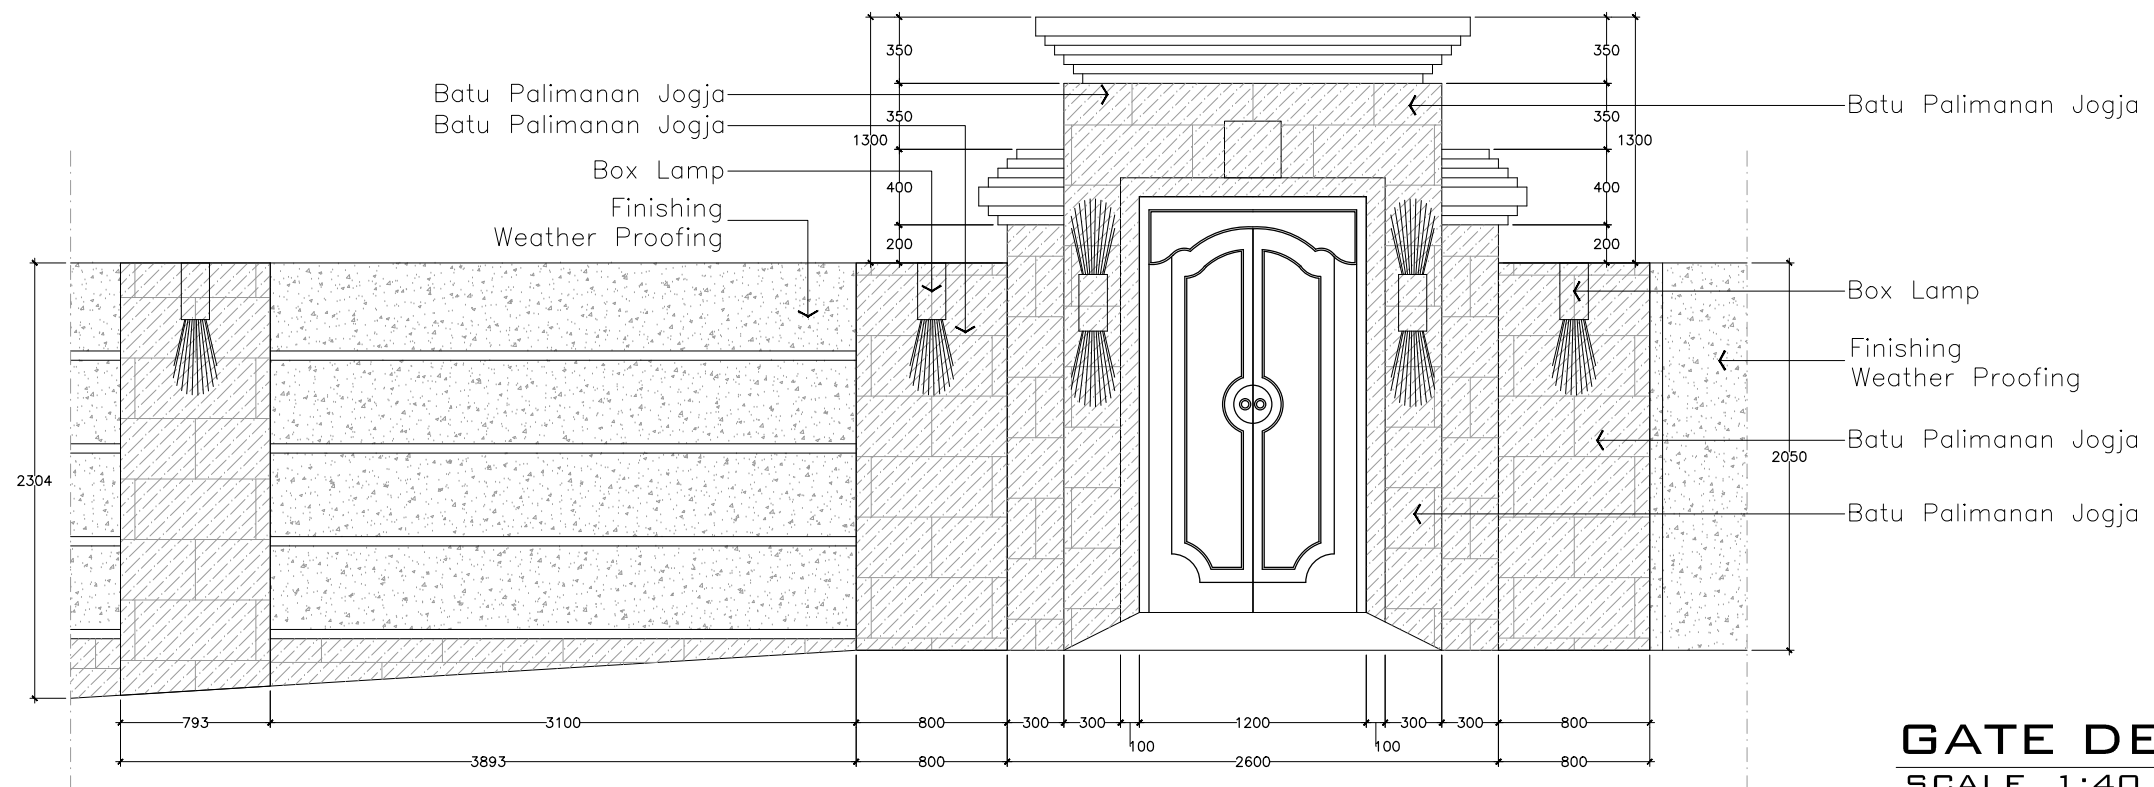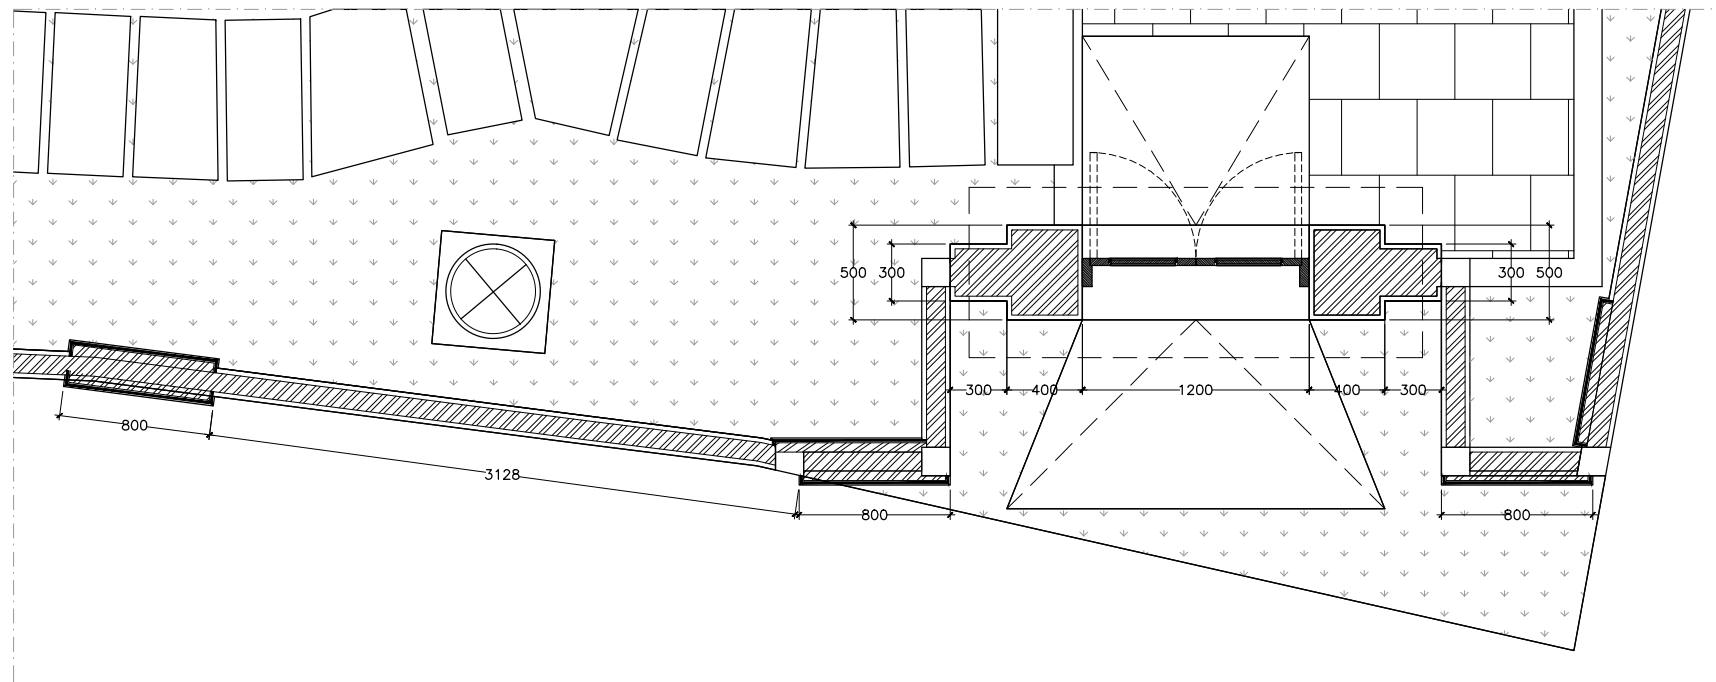


GATE DETAIL
SCALE. 1:40

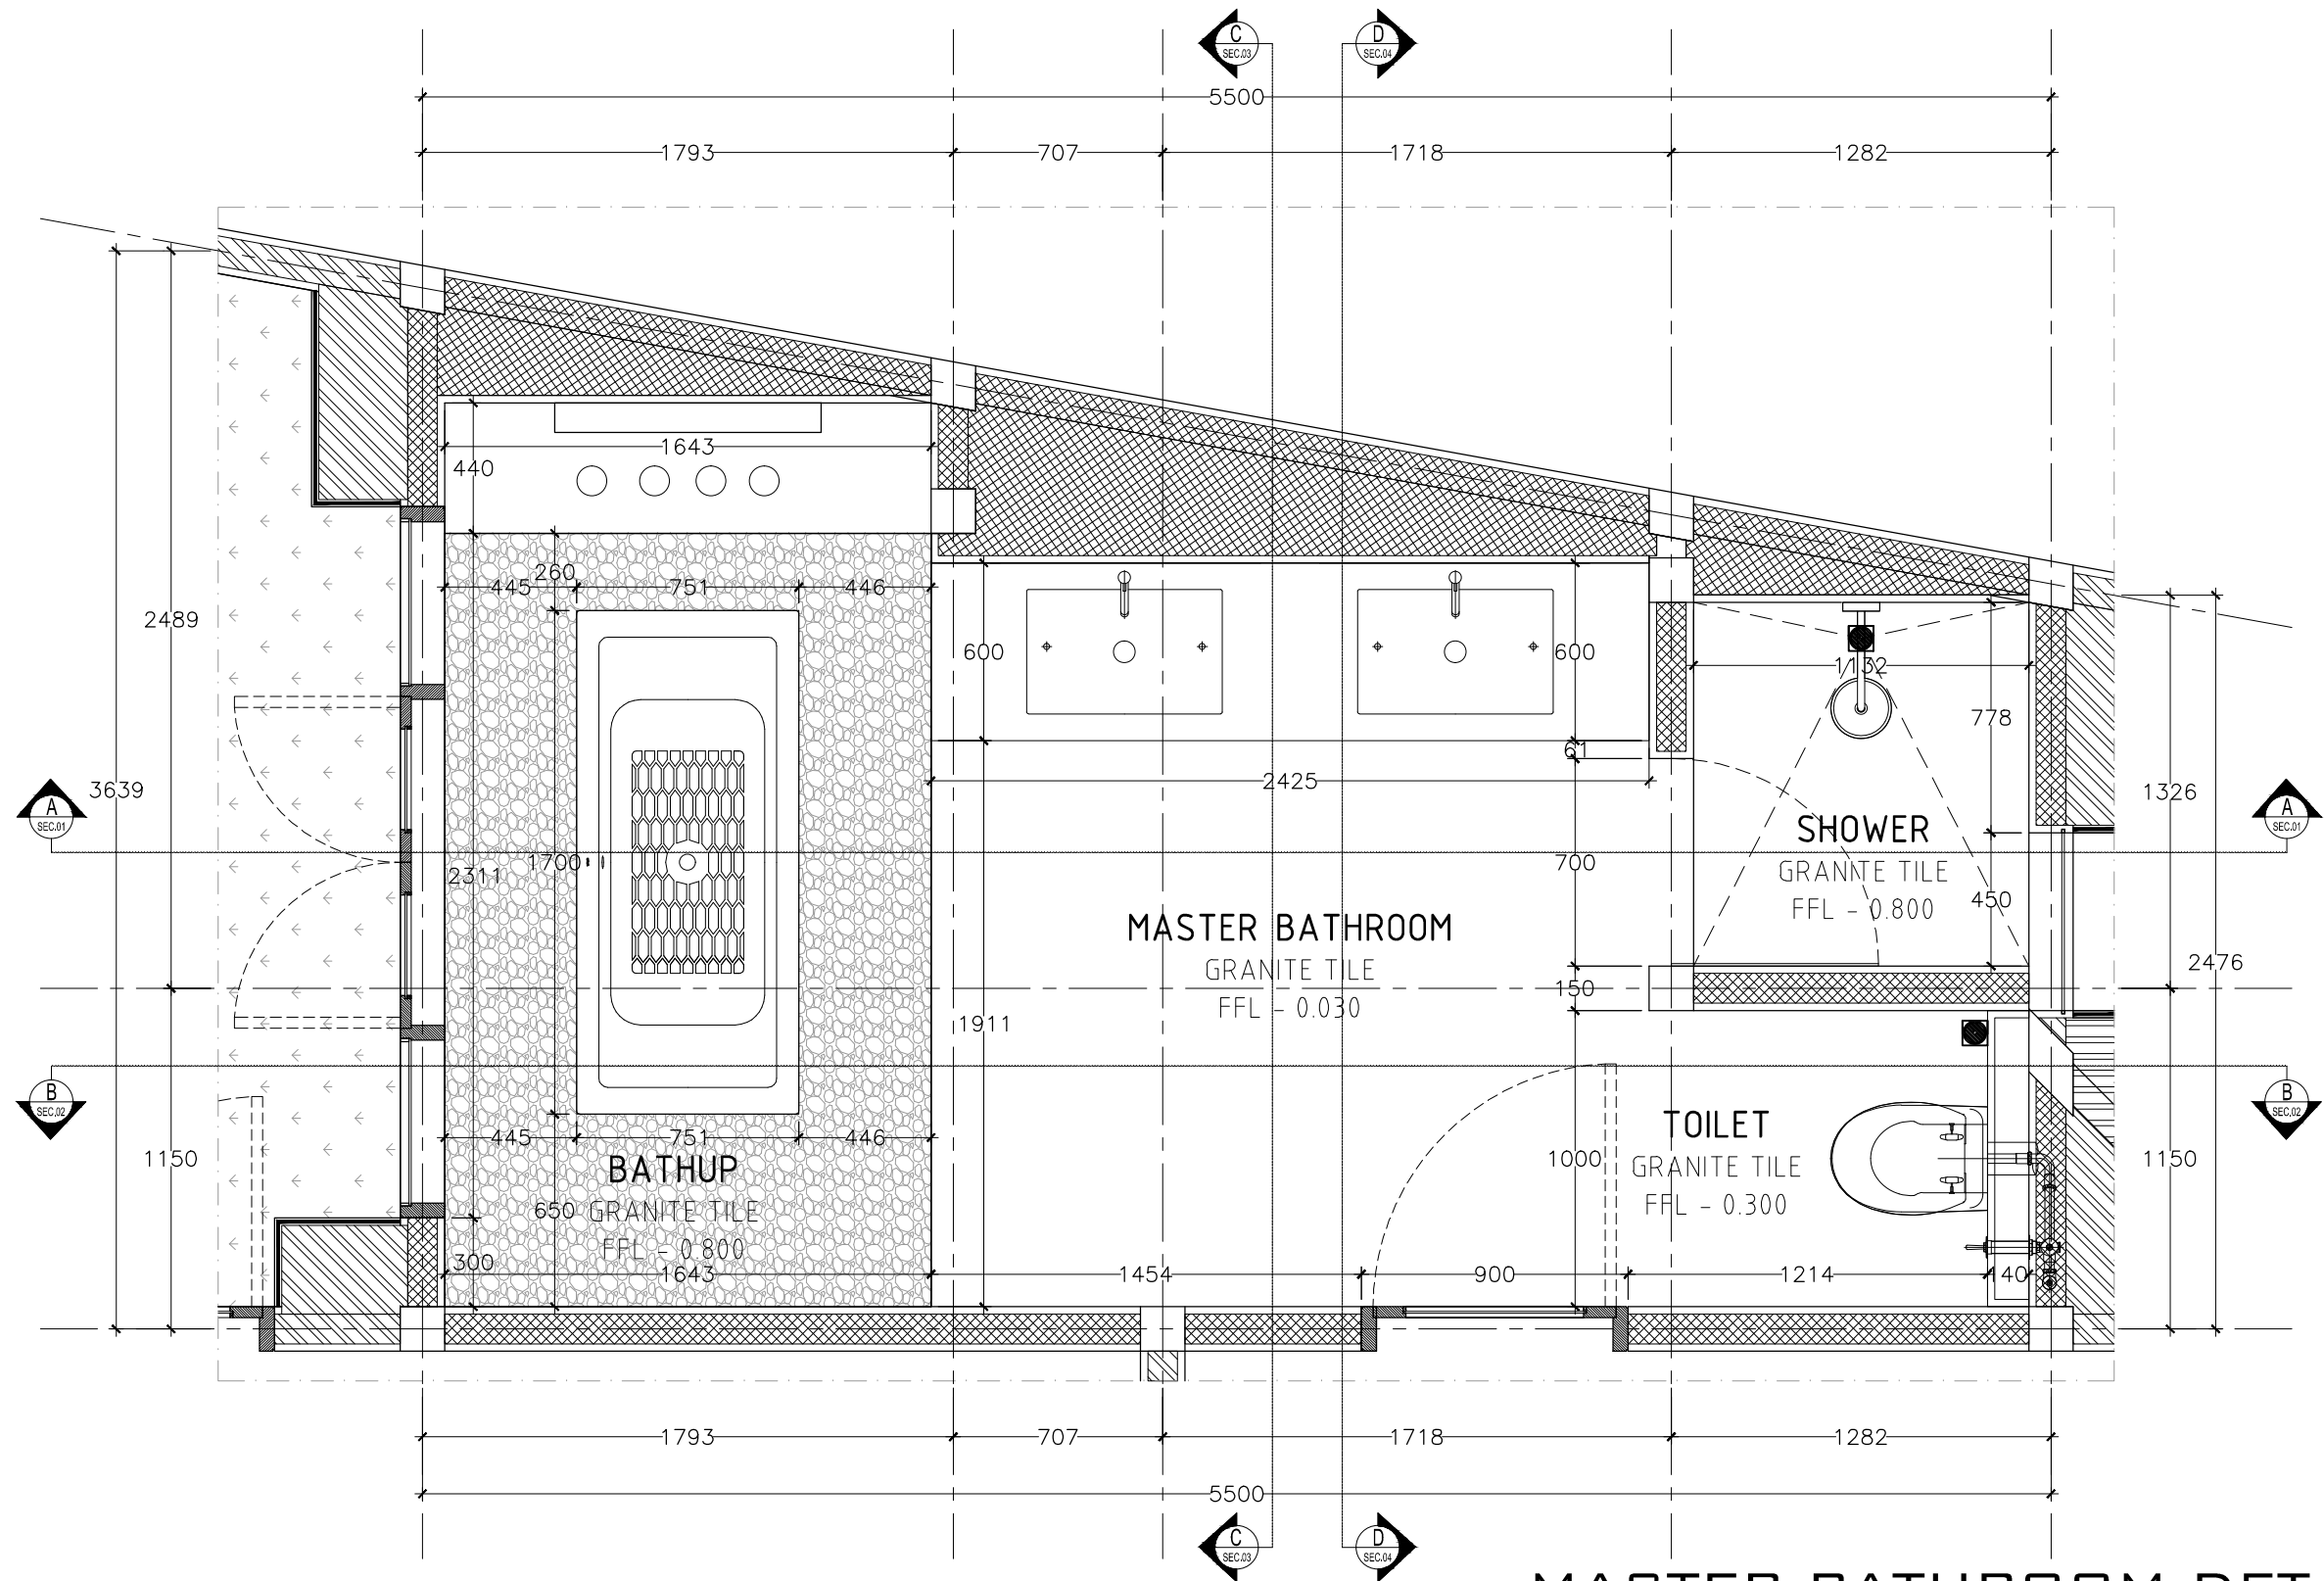


MASTER BATHROOM DETAIL PLAN
SCALE. 1:25

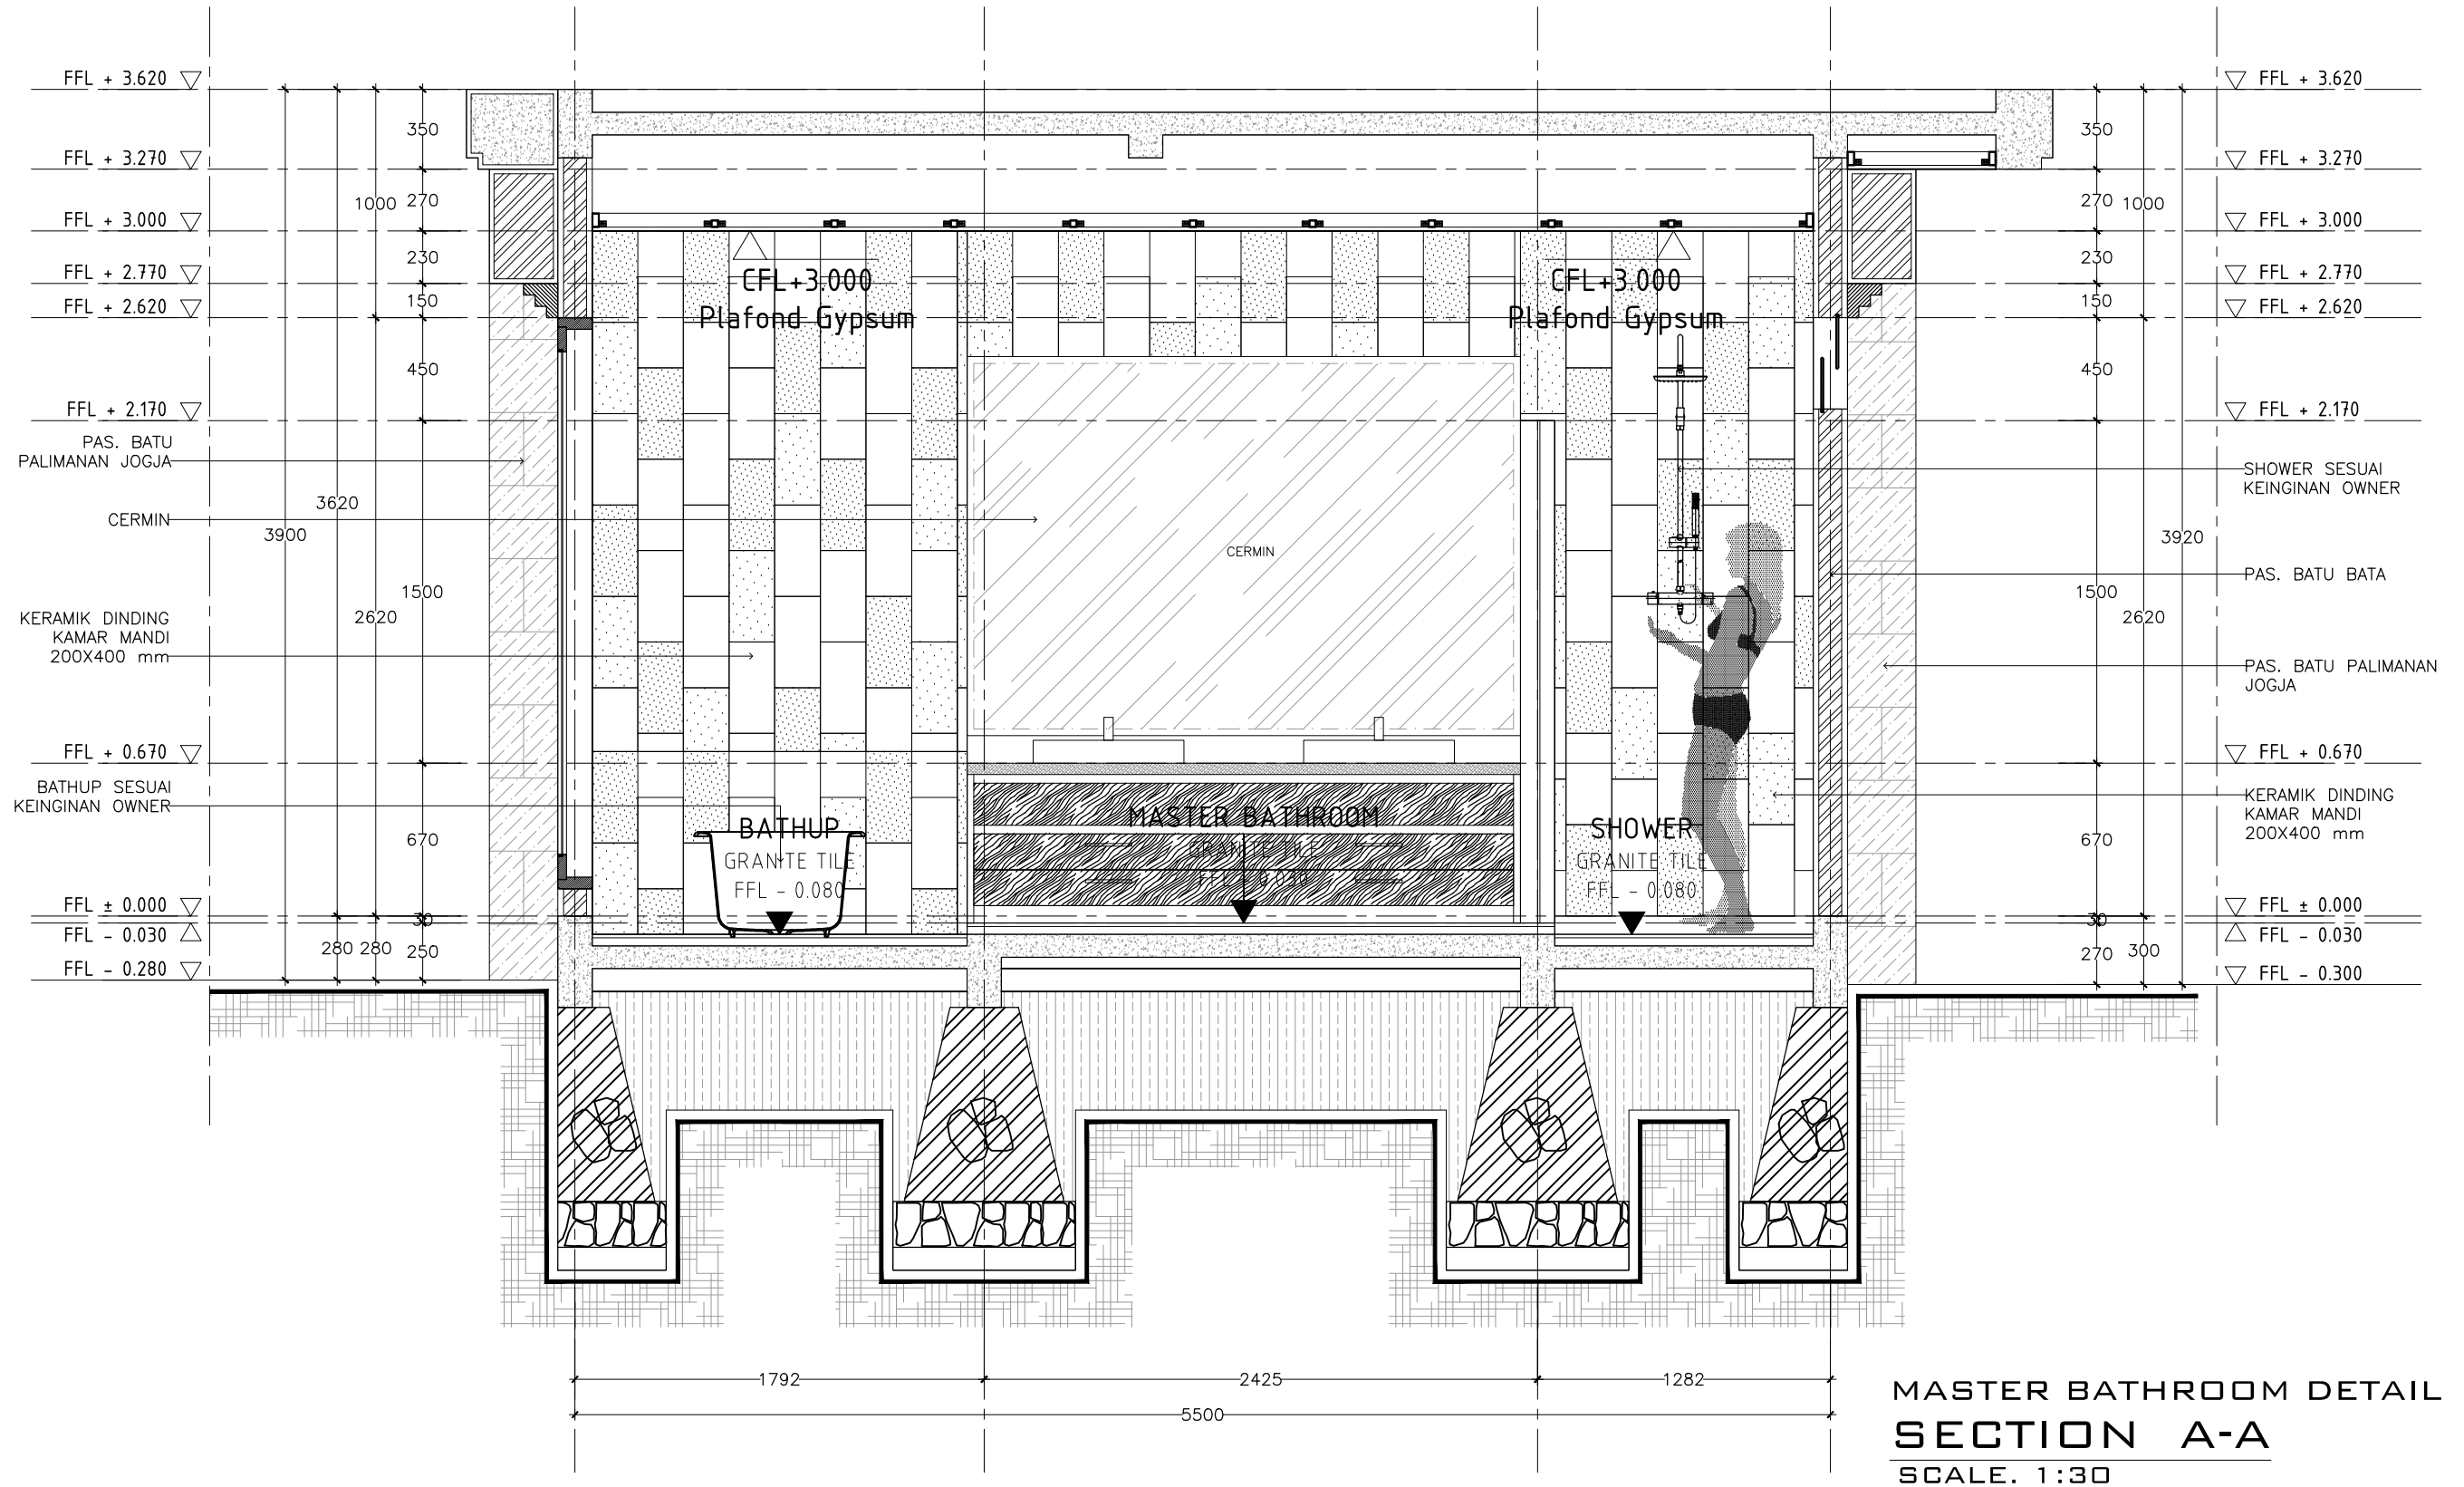


MASTER BATHROOM DETAIL
SECTION A-A
SCALE. 1:30

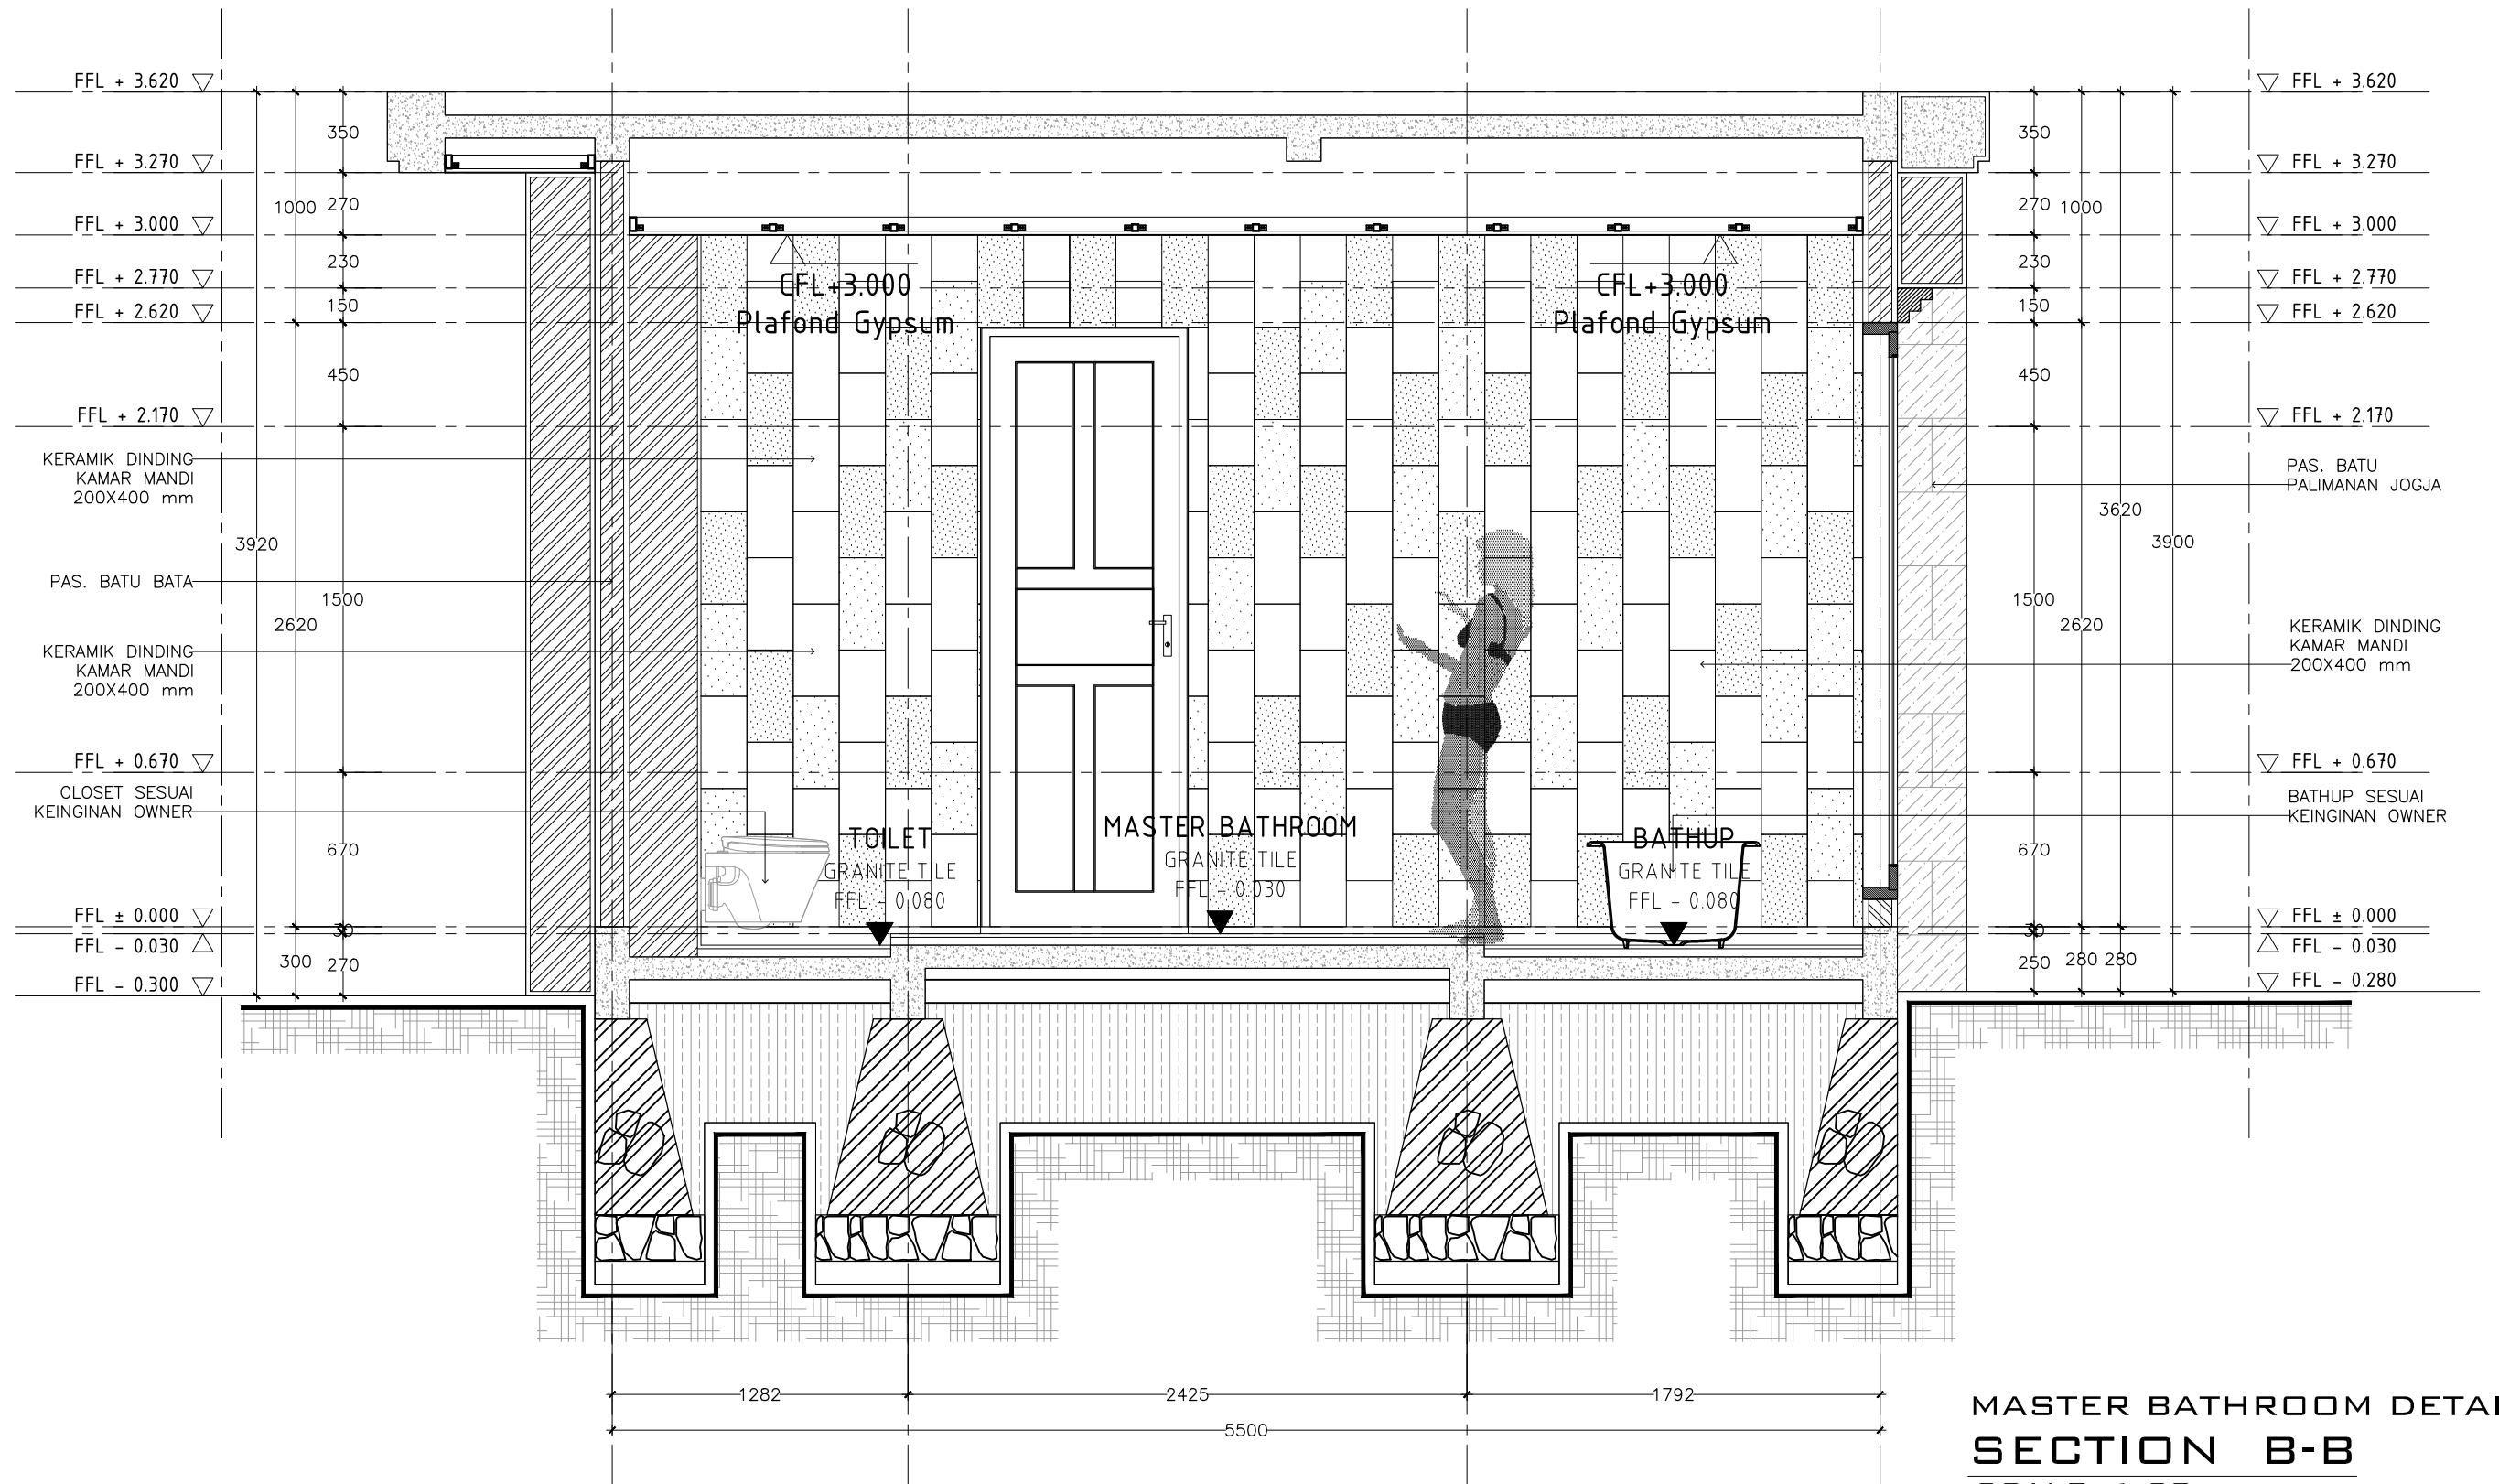


MASTER BATHROOM DETAIL
SECTION B-B
SCALE. 1:30

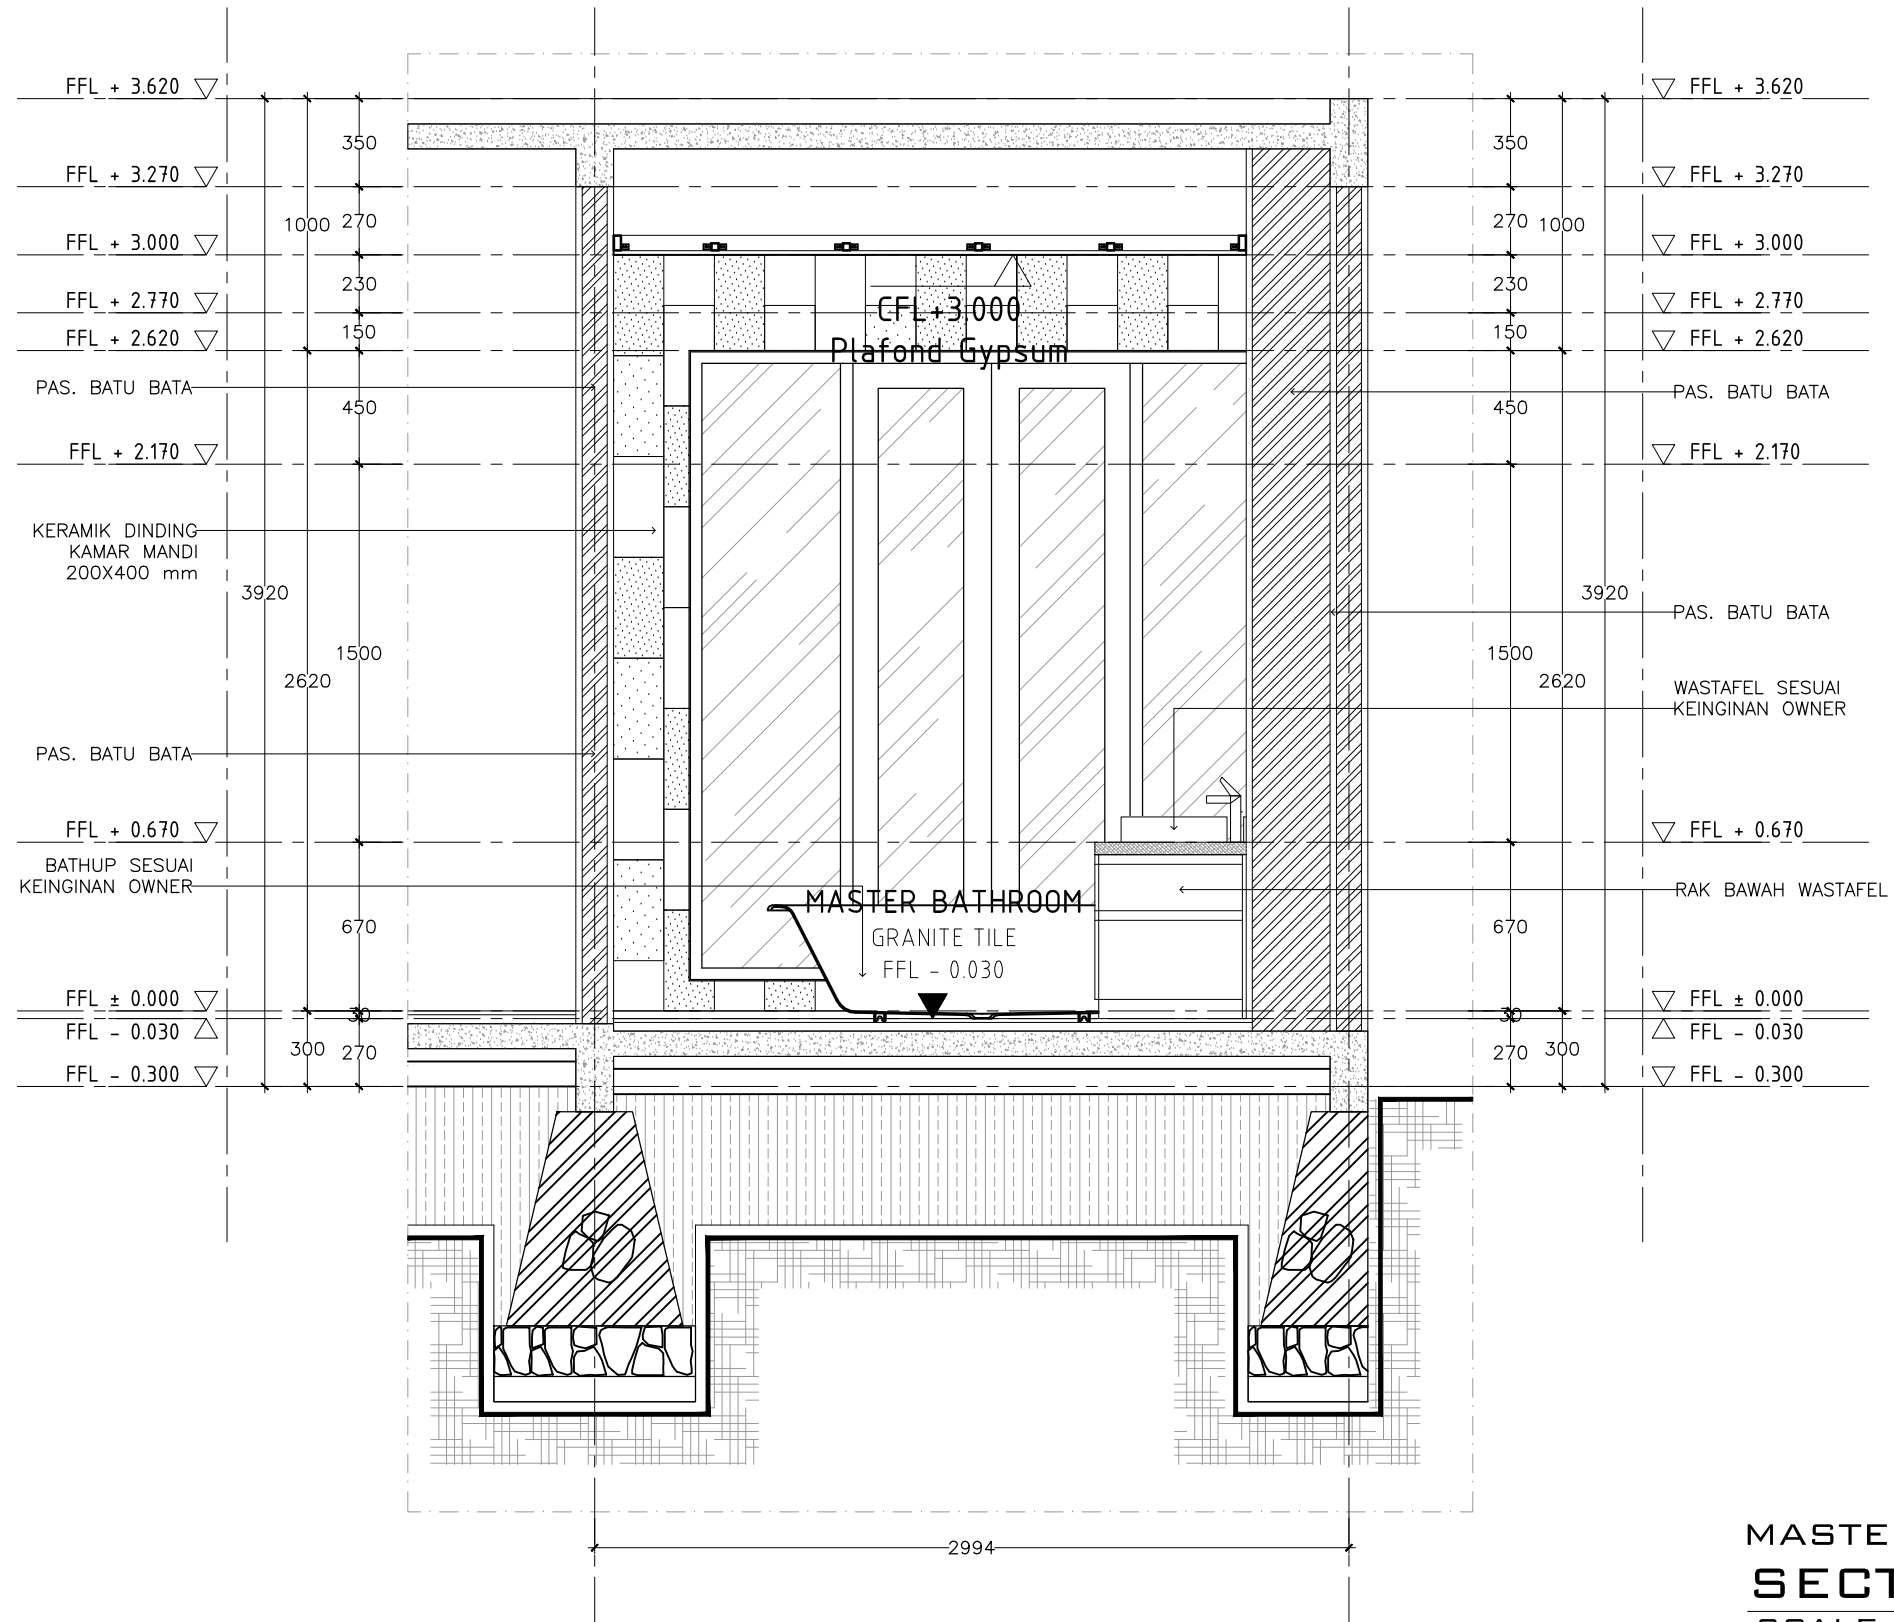


MASTER BATHROOM DETAIL
SECTION C-C
SCALE. 1:30

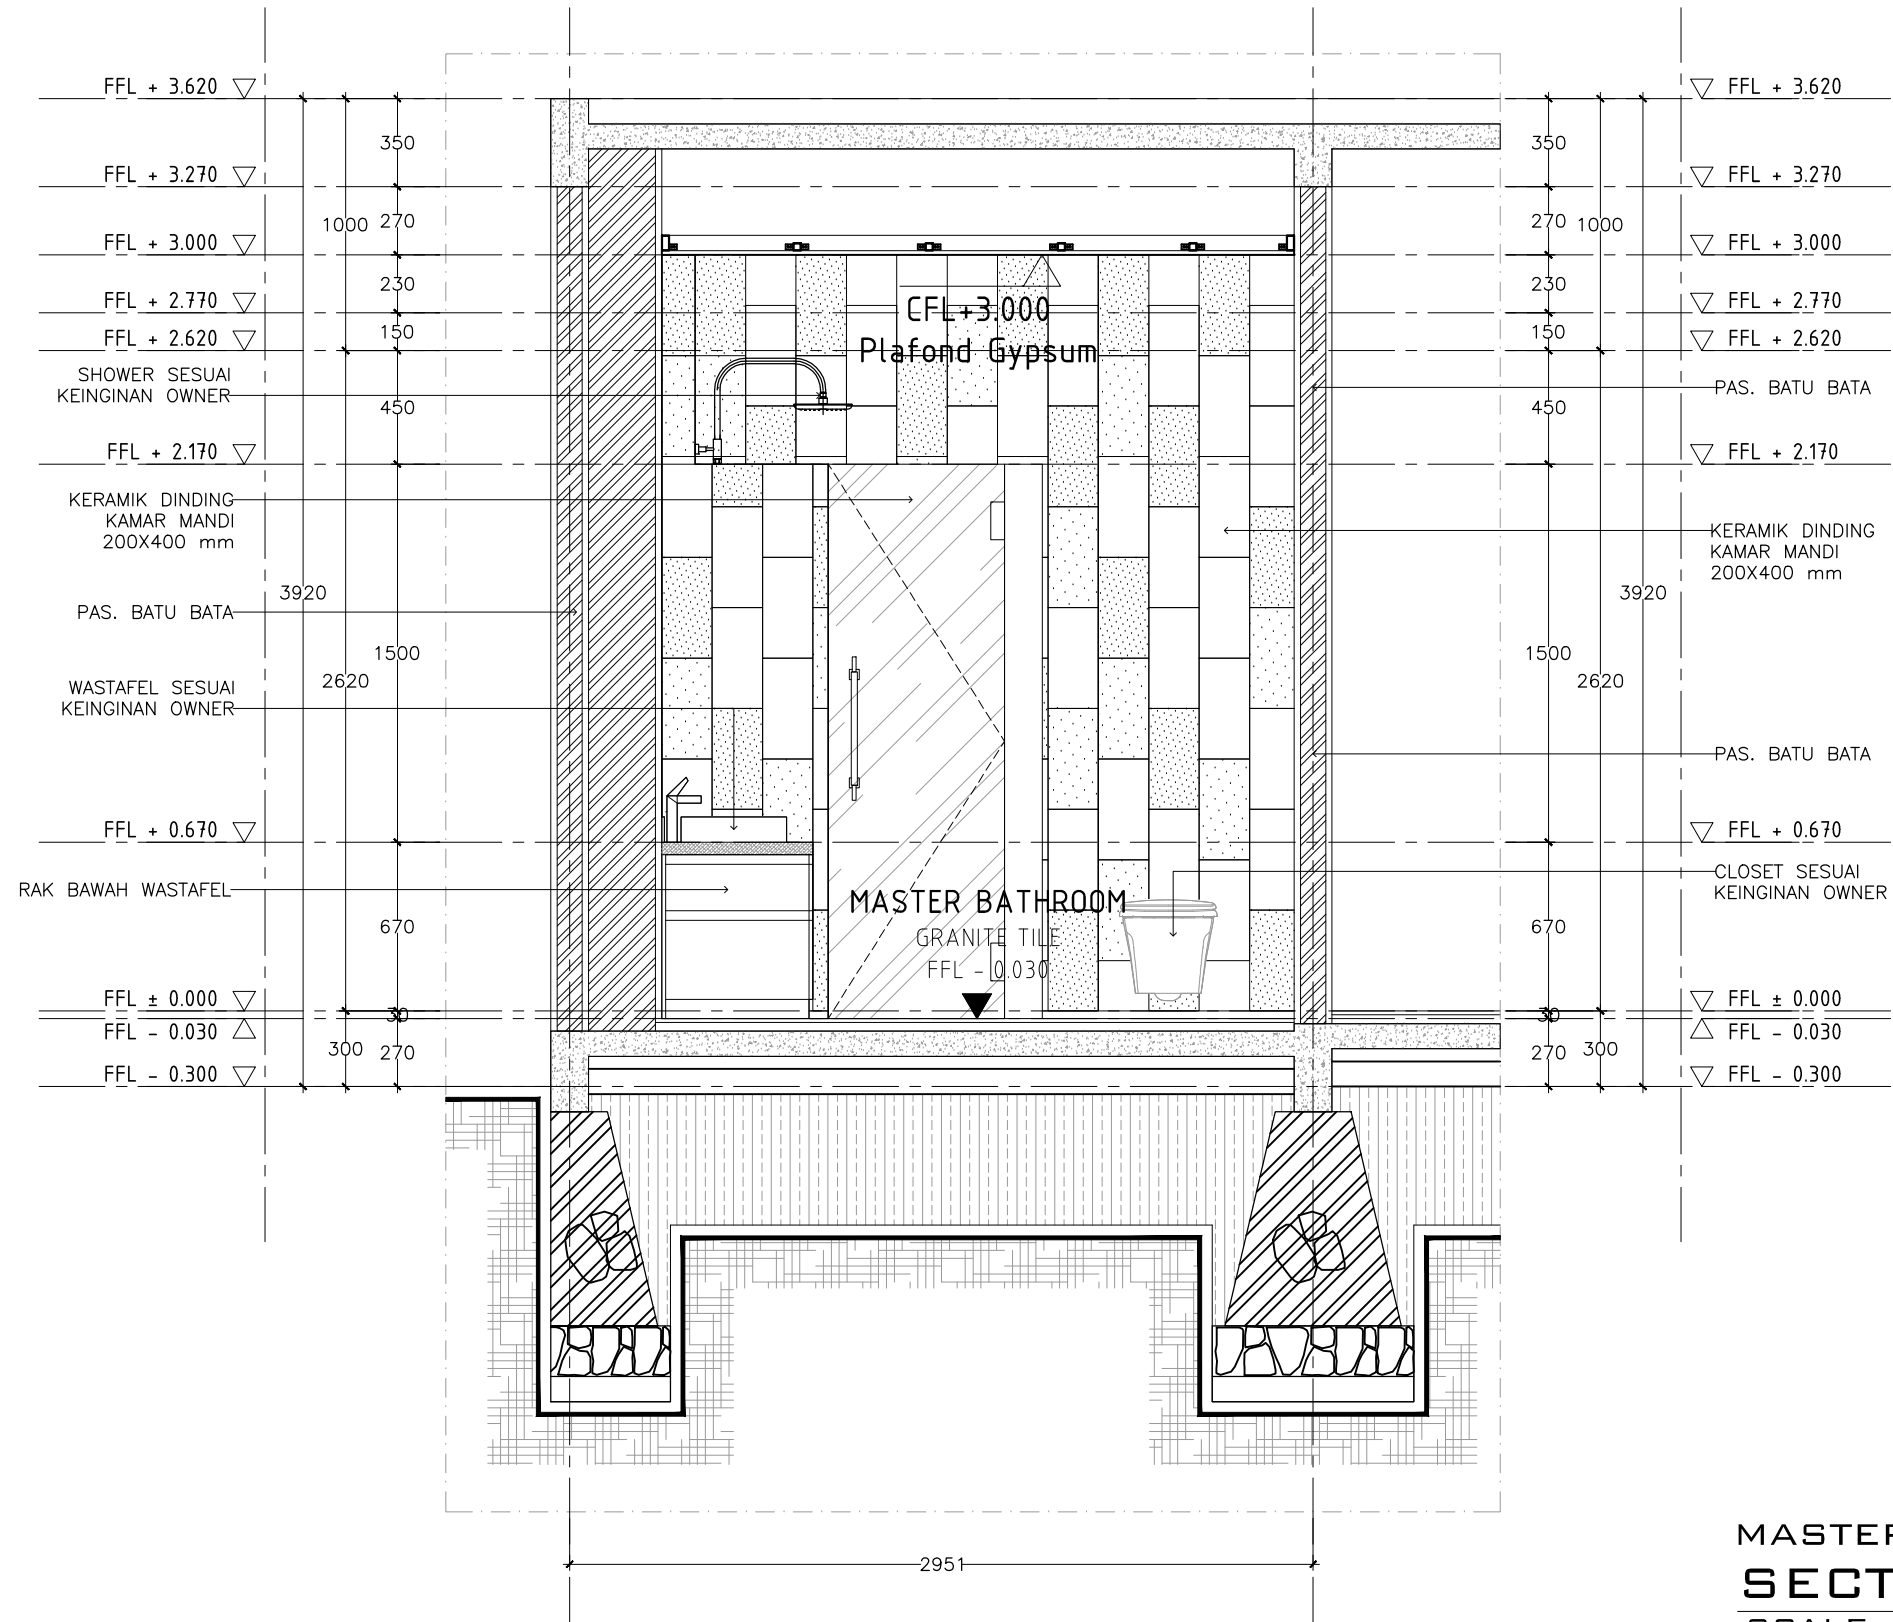

MASTER BATHROOM DETAIL
SECTION D-D
SCALE. 1:30

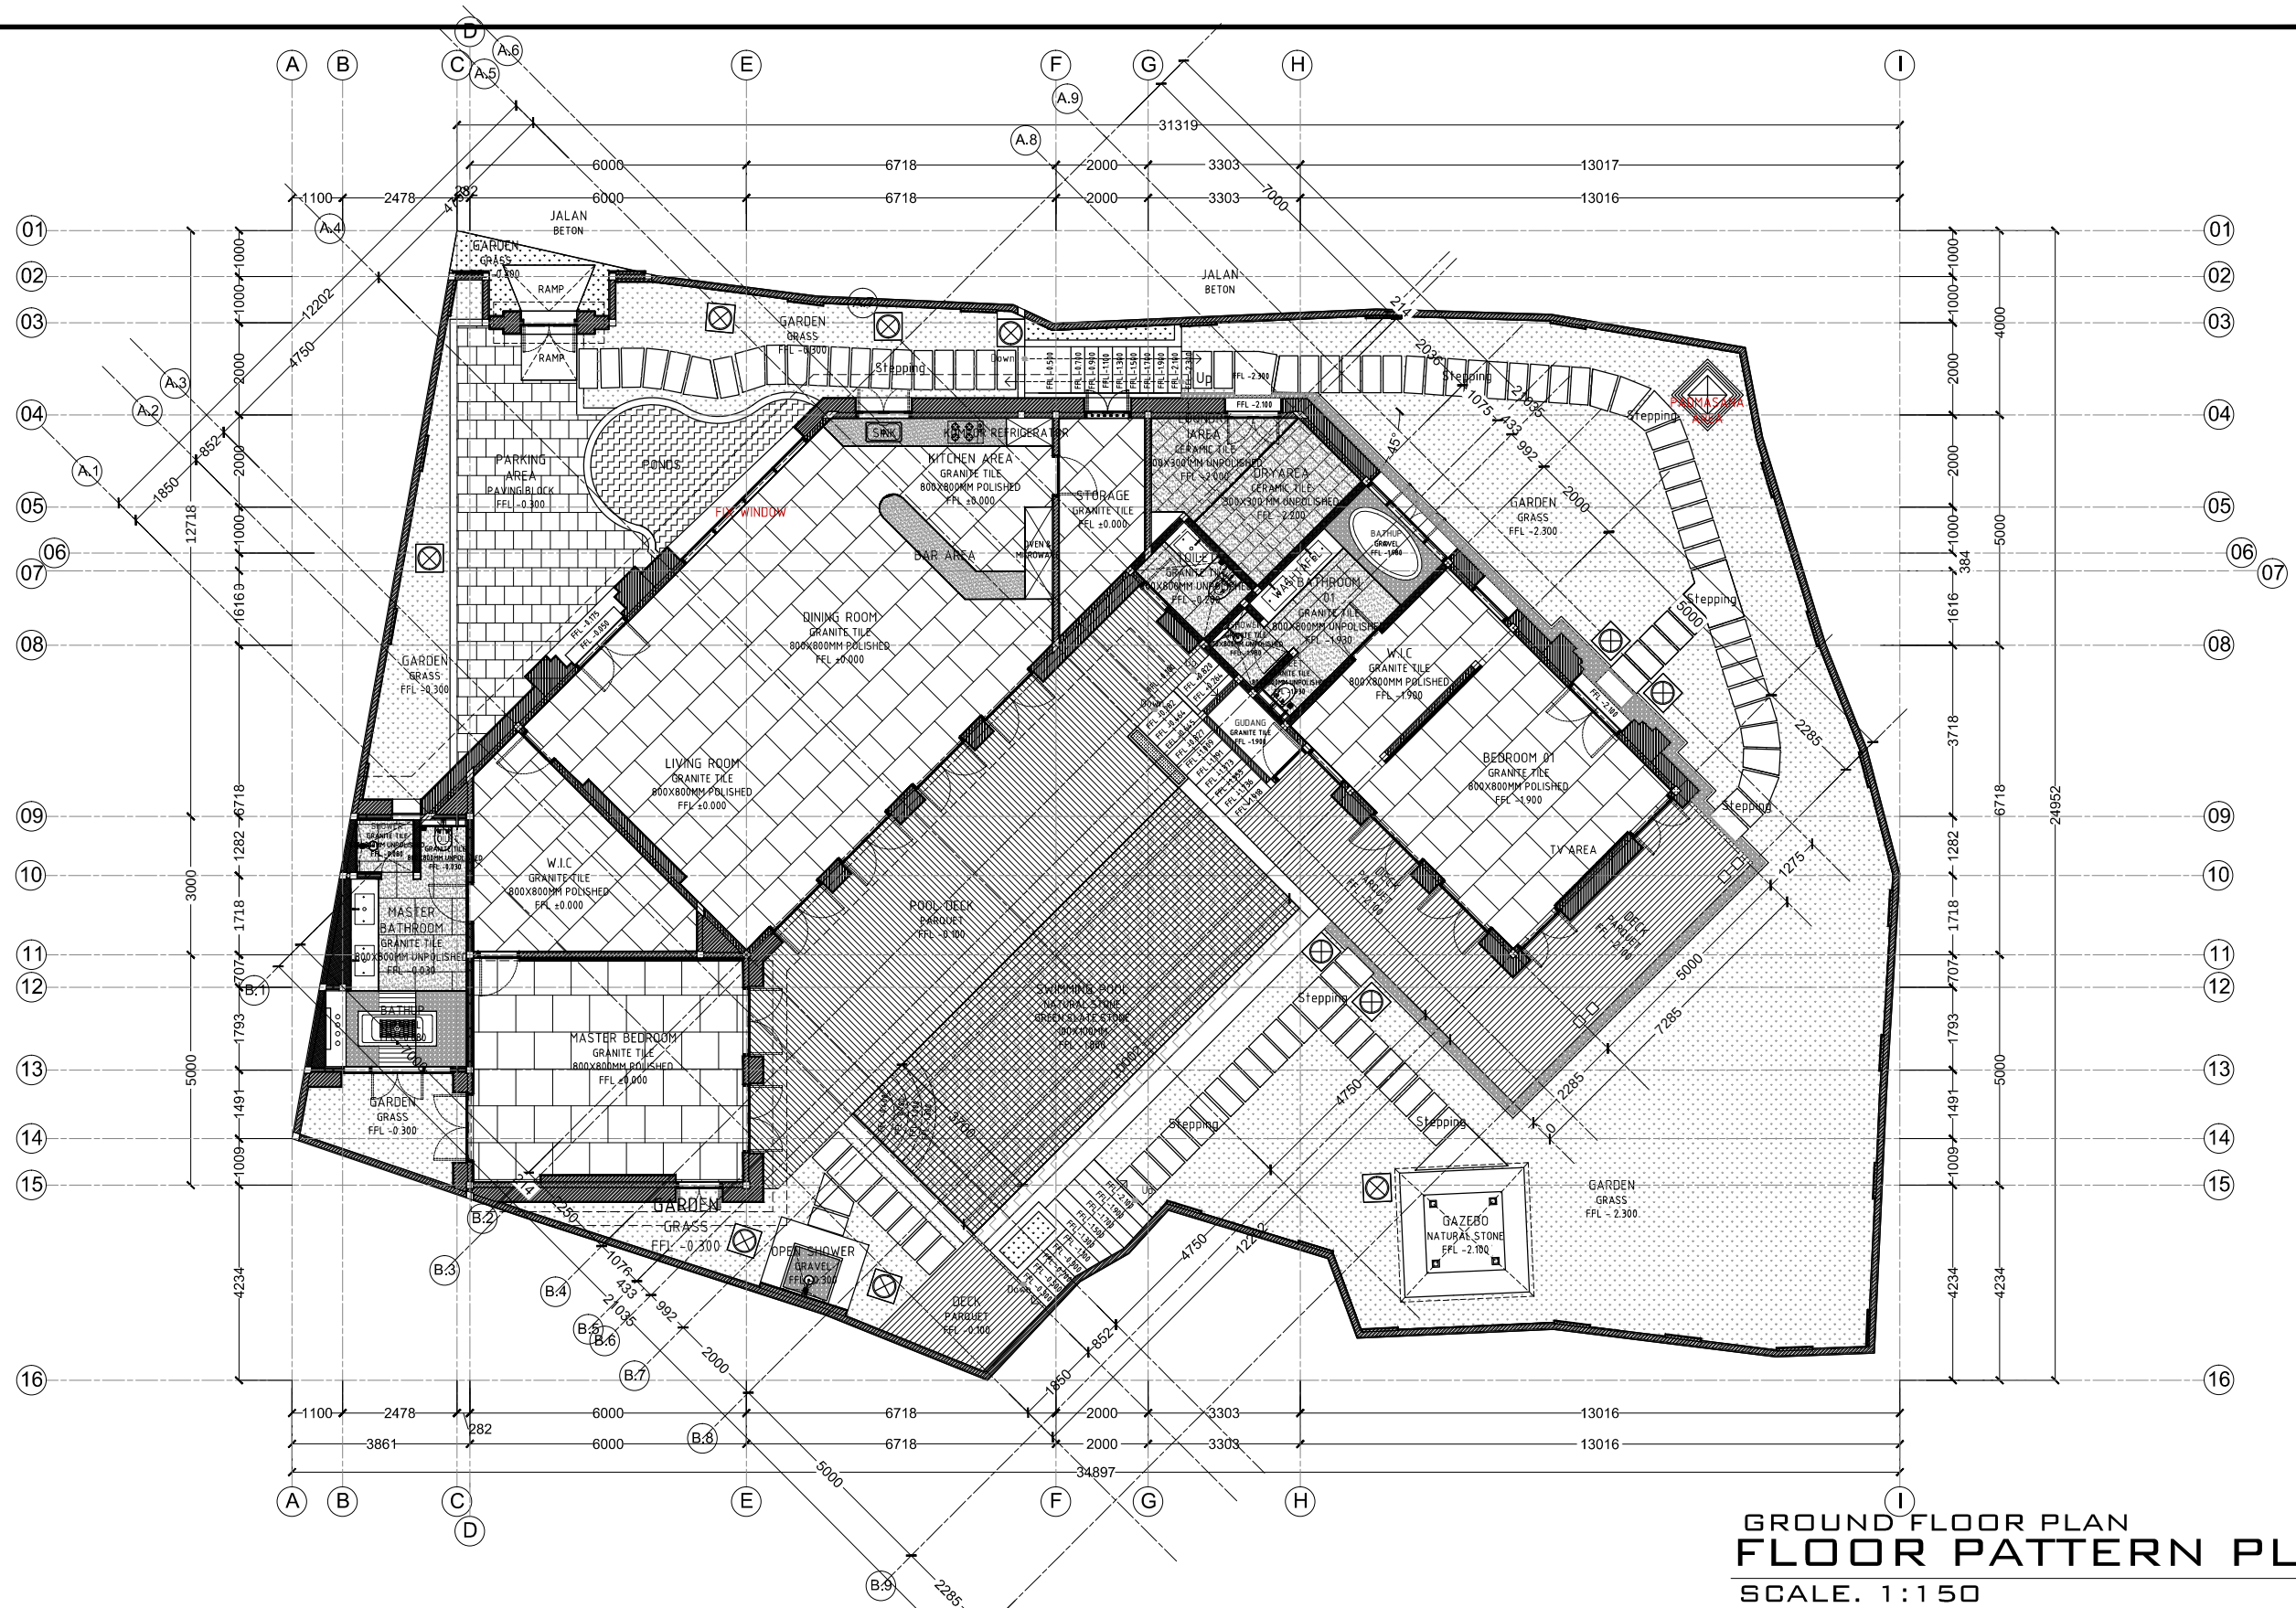


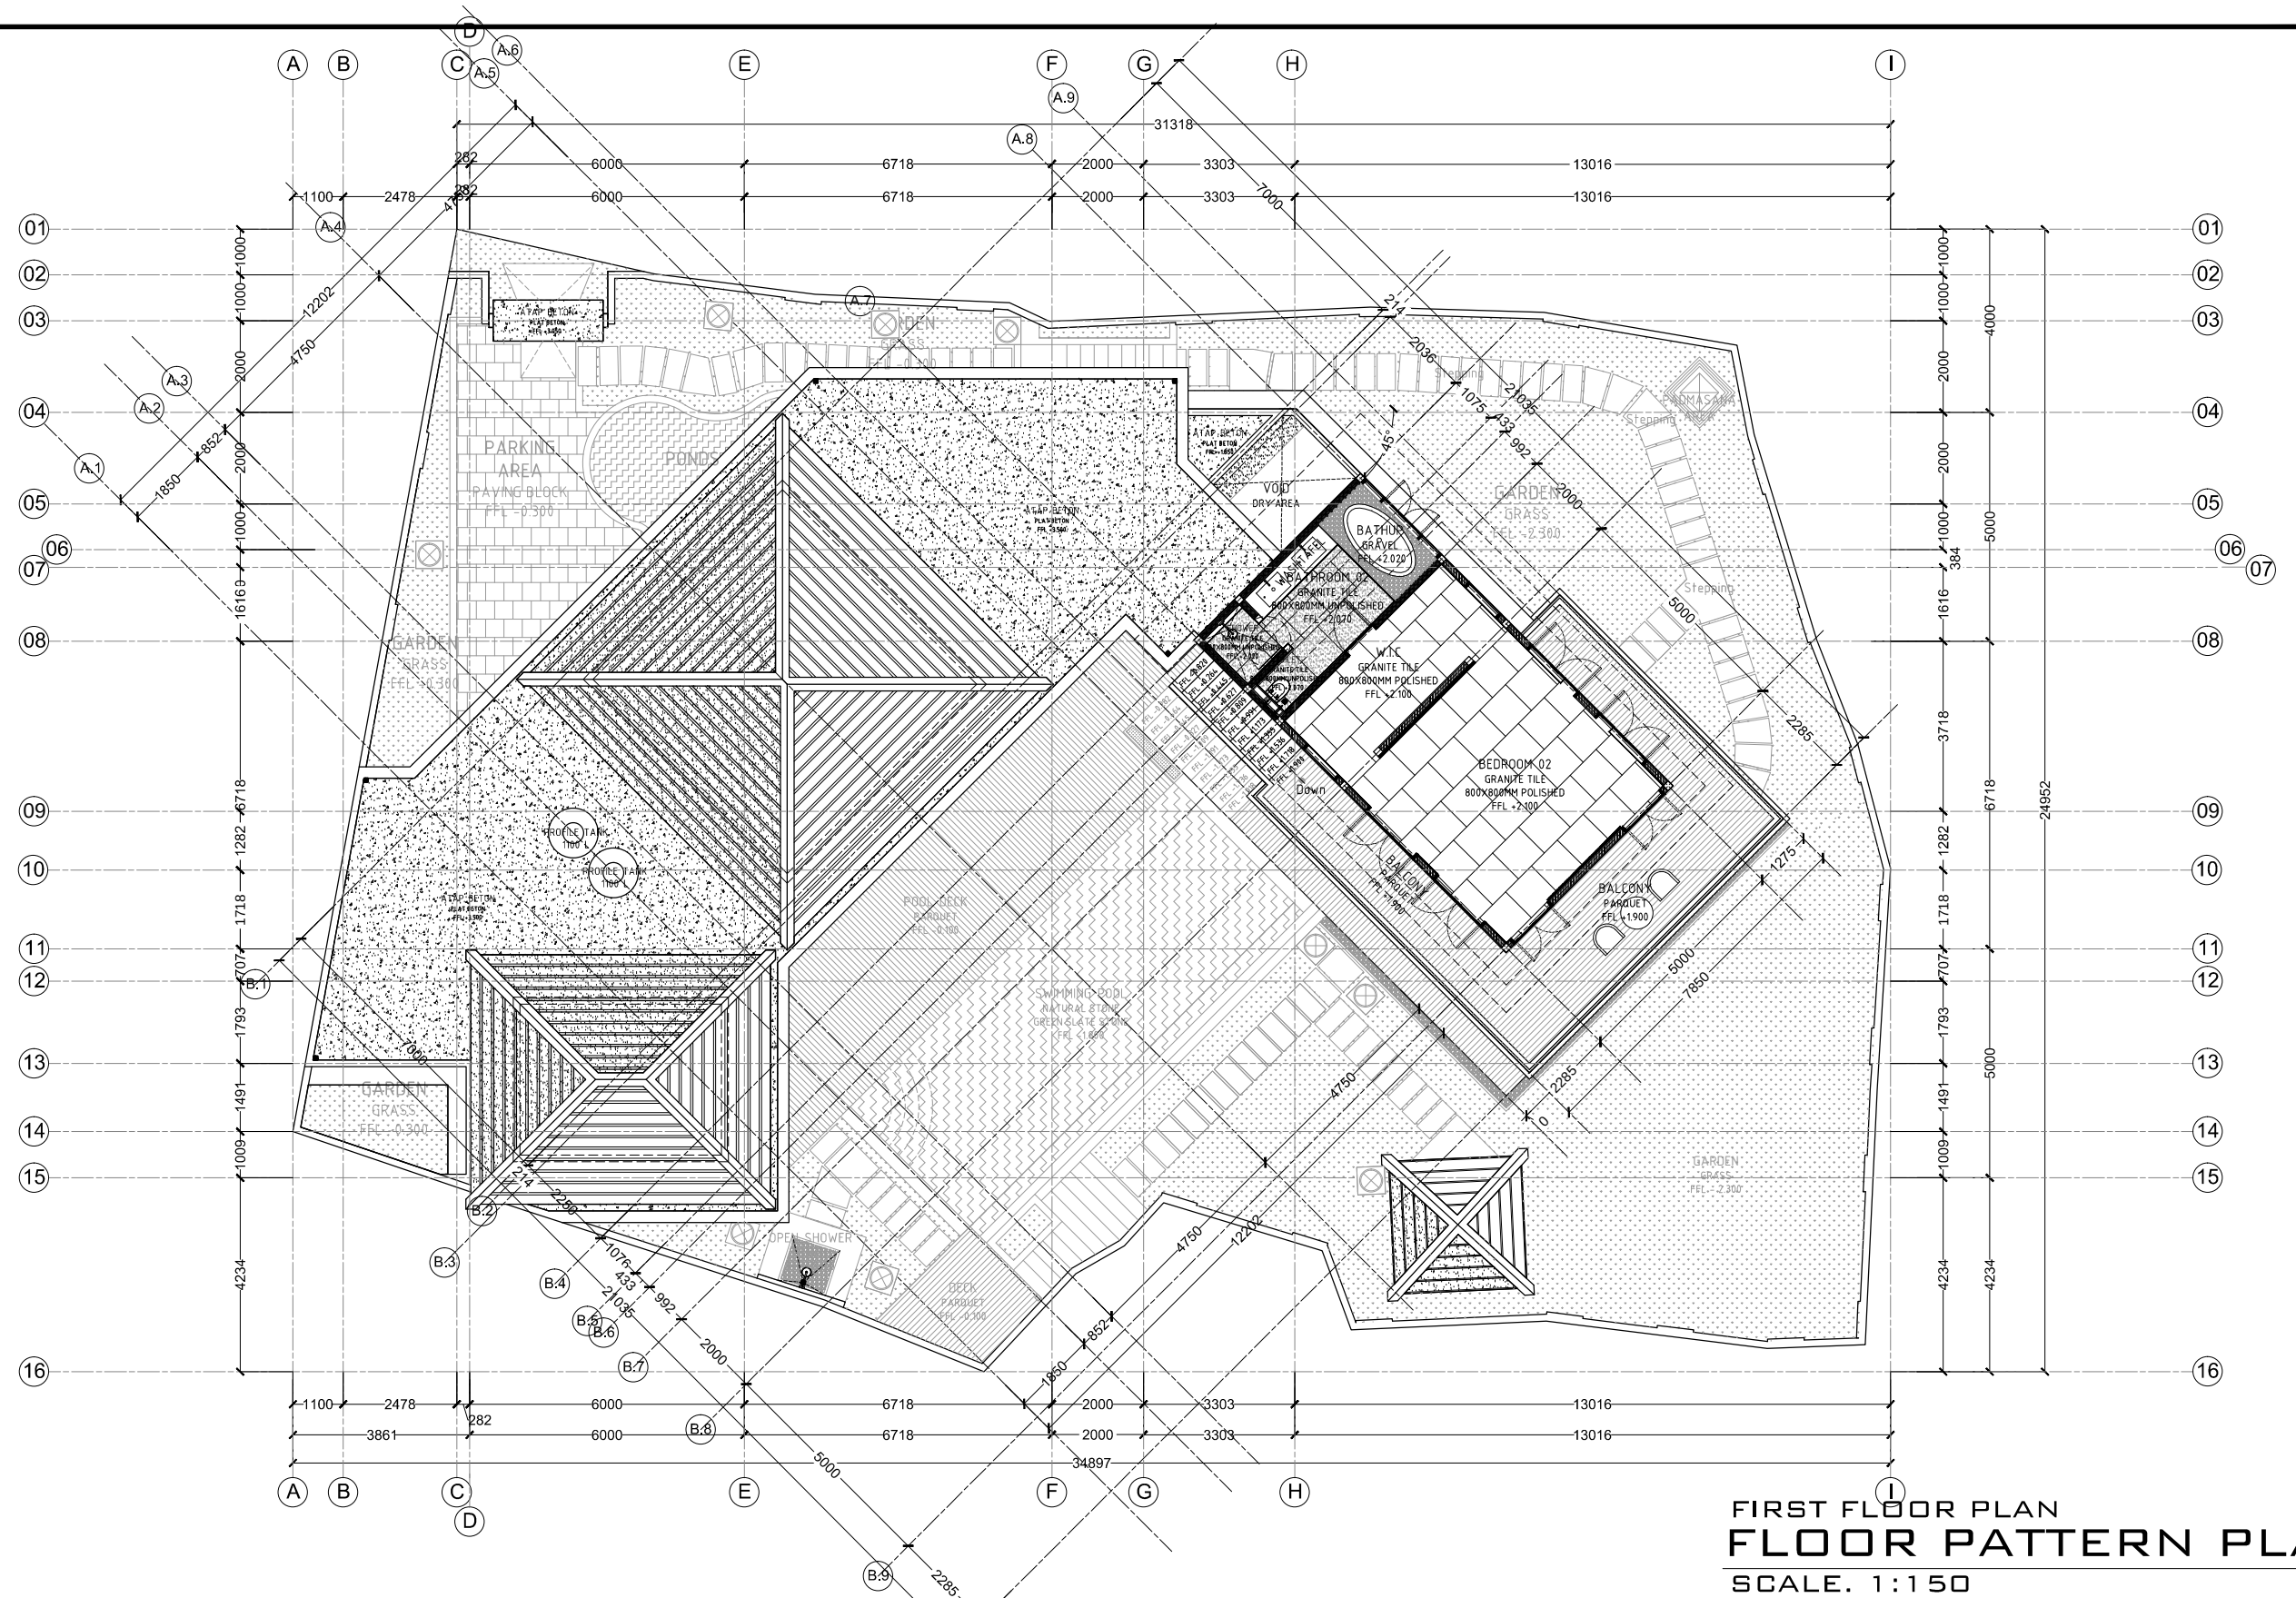



= Lampu Lantai = Hanging light = Double switch	= Wall light = Down light = Single switch	= TL Light = Exhaust fan = Garden light	= TL cable = Armature Power Sochet = TV armature = Telephone Armature	Switch = 150 cm high TV armature, Armature power sochet = 30 cm high
--	---	---	---	--

GROUND FLOOR PLAN
ELECTRICAL PLAN
SCALE. 1:150

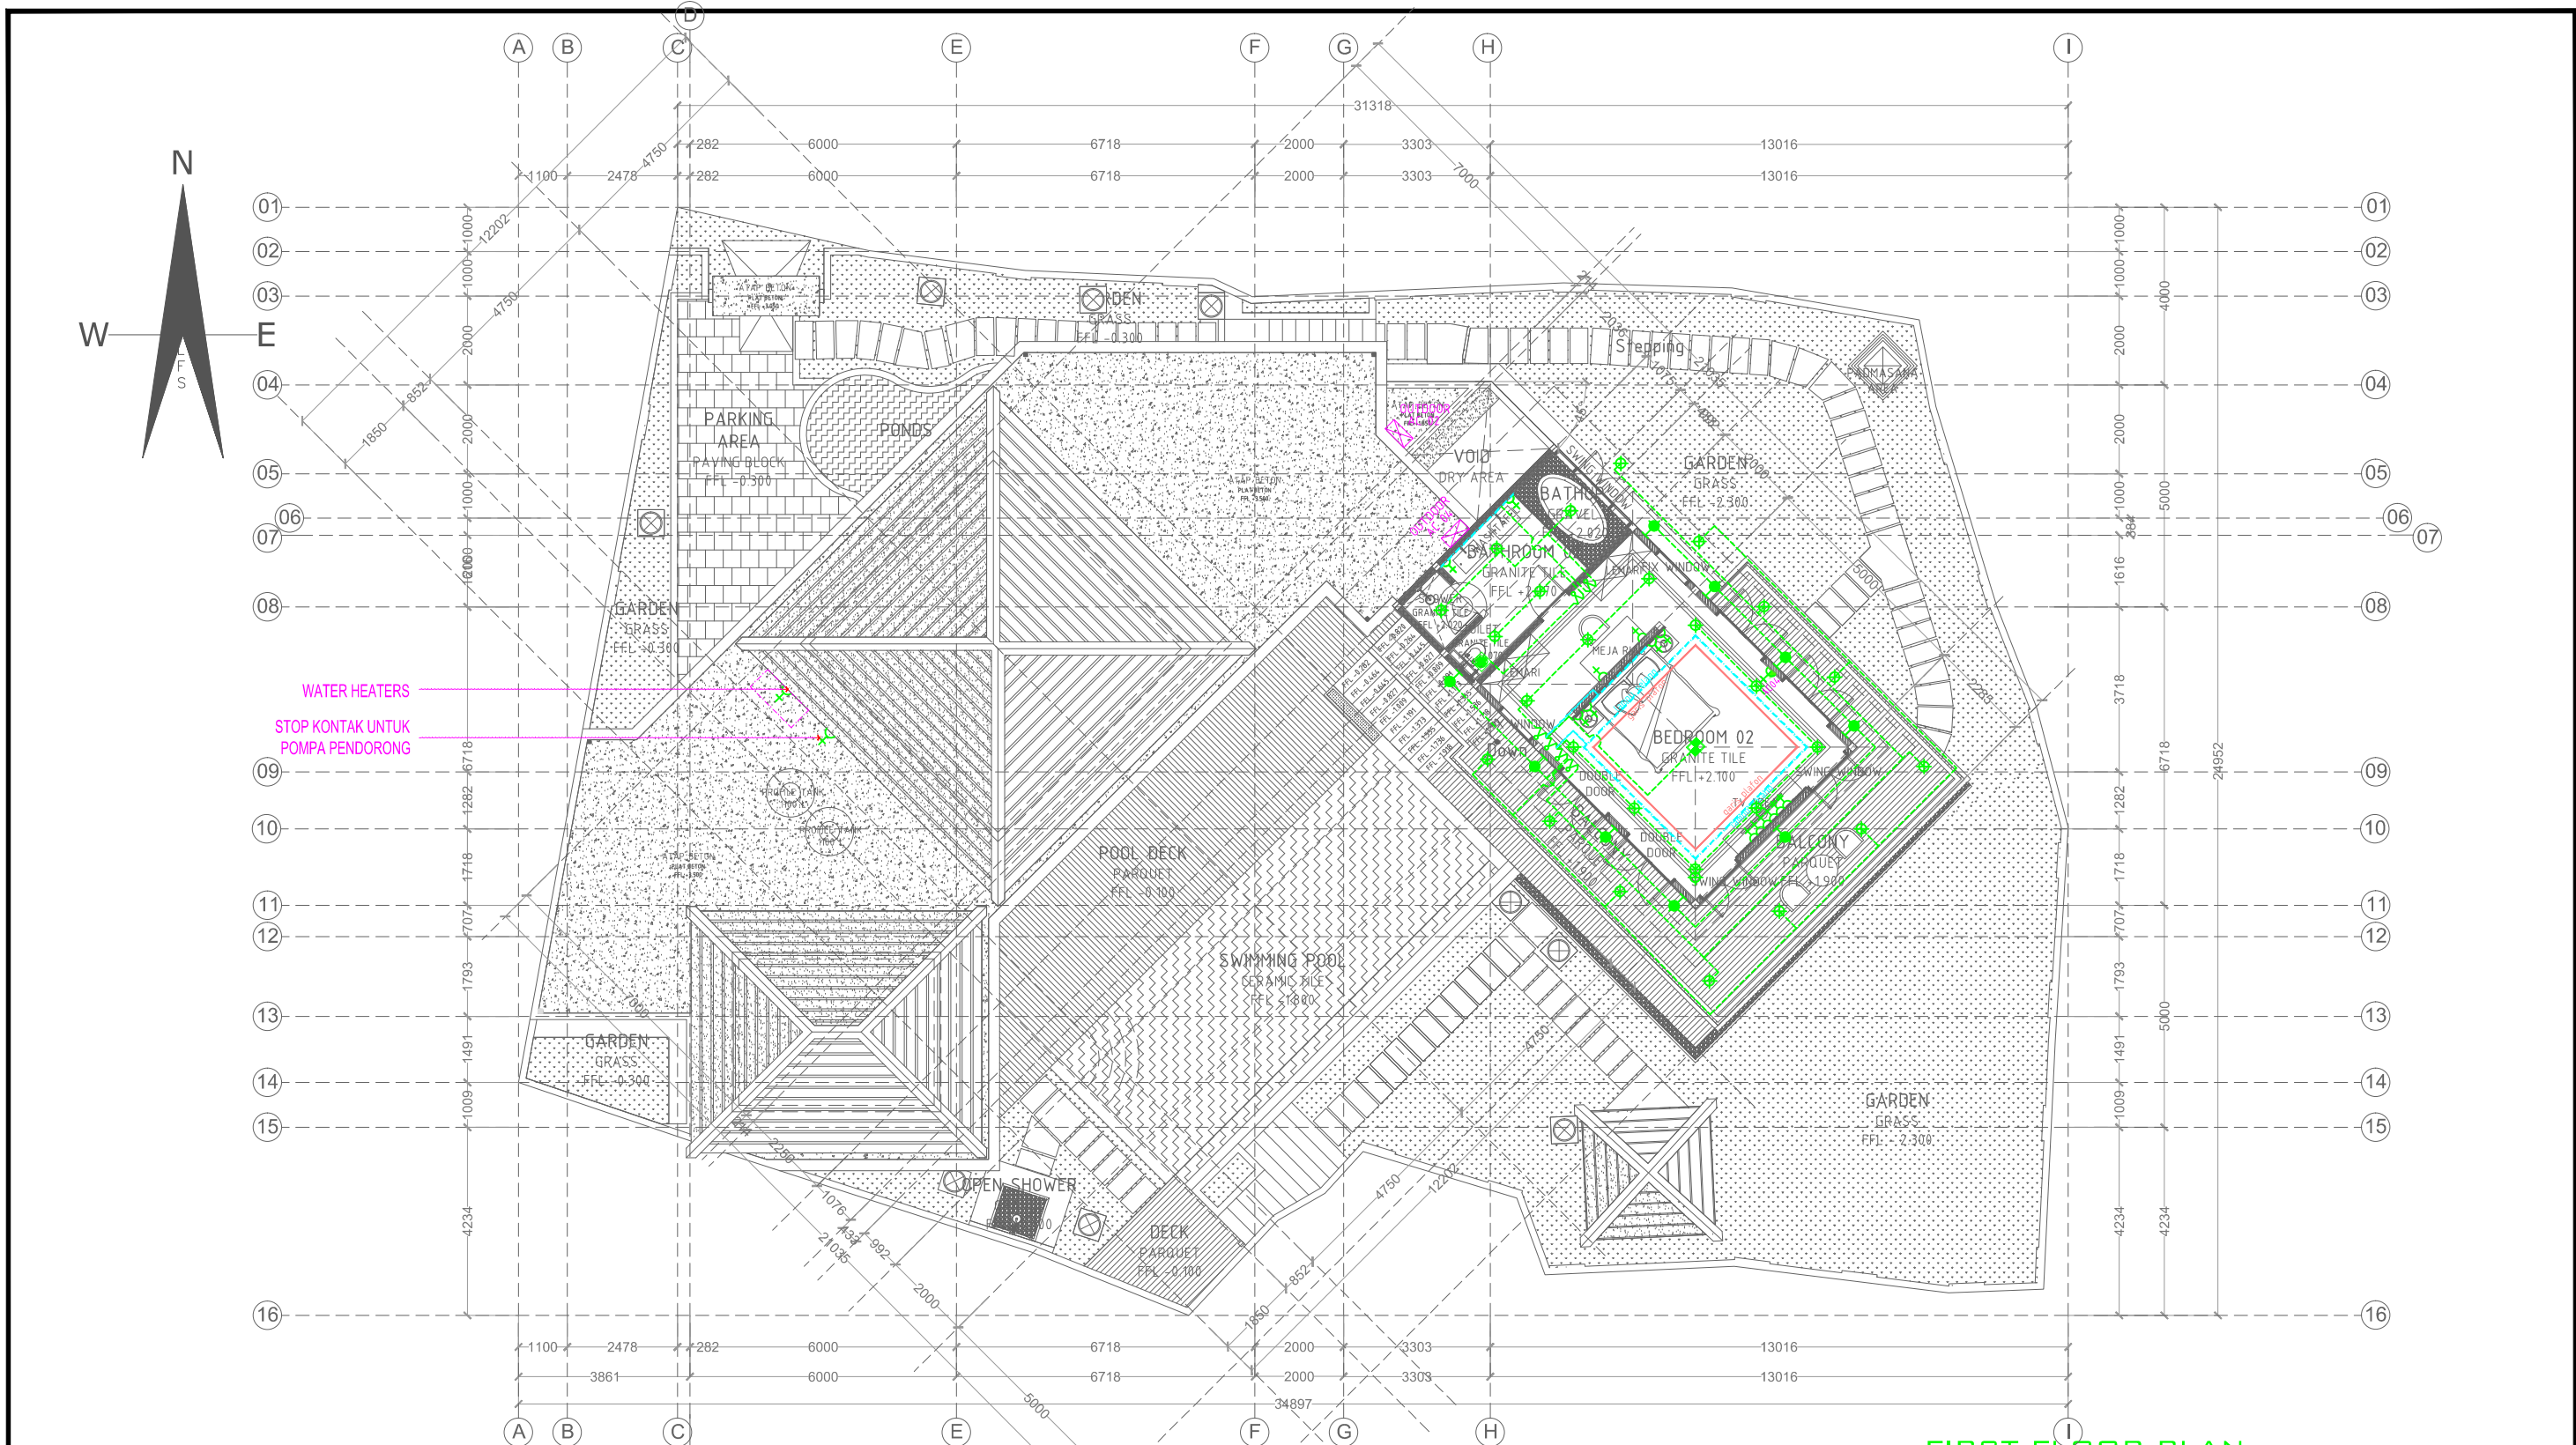


- [Symbol] = Lampu Lantai
- [Symbol] = Hanging light
- [Symbol] = Double switch
- [Symbol] = Wall light
- [Symbol] = Down light
- [Symbol] = Single switch
- [Symbol] = TL Light
- [Symbol] = Exhaust fan
- [Symbol] = Garden light
- [Symbol] = TL cable
- [Symbol] = Armature Power Sochet
- [Symbol] = TV armature
- [Symbol] = Telephone Armature
- Switch = 150 cm high
- TV armature, Armature power sochet = 30 cm high

FIRST FLOOR PLAN
ELECTRICAL PLAN
SCALE. 1:150

Consultant

 **Emporio Architect**
info@emporioarchitec.com
contact : 081222955519

PROJECT :	PRIVATE HOUSE	PRINCIPLE ARCHITECT :	LB. Gd Sasra Bhanutama, ST	STRUCTURE ENGINEER :		STRUCTURE DRAFTER :	Mudiasa	ELECTRICAL AND PLUMBING DRAFTER :	Agus Y.R	ARCHITECTURAL DRAFTER :	Dwik	CHECKED :	Arya
OWNER :	IBU NI LUH	ARCHITECT DESIGNER :	Arya Prawira Wibowo, ST	MECHANICAL AND ELECTRICAL ENGINEER :									
DRAWING TITLE :	ELECTRICAL PLAN	SCALE :	Scale 1 : 150	DATE :	02-02-2018	DATE	REVISION NOTE	SIGNATURE	Drawing code	Page number	Total page		
		FILE NAME	D:\Data\Project						EP	044	00		

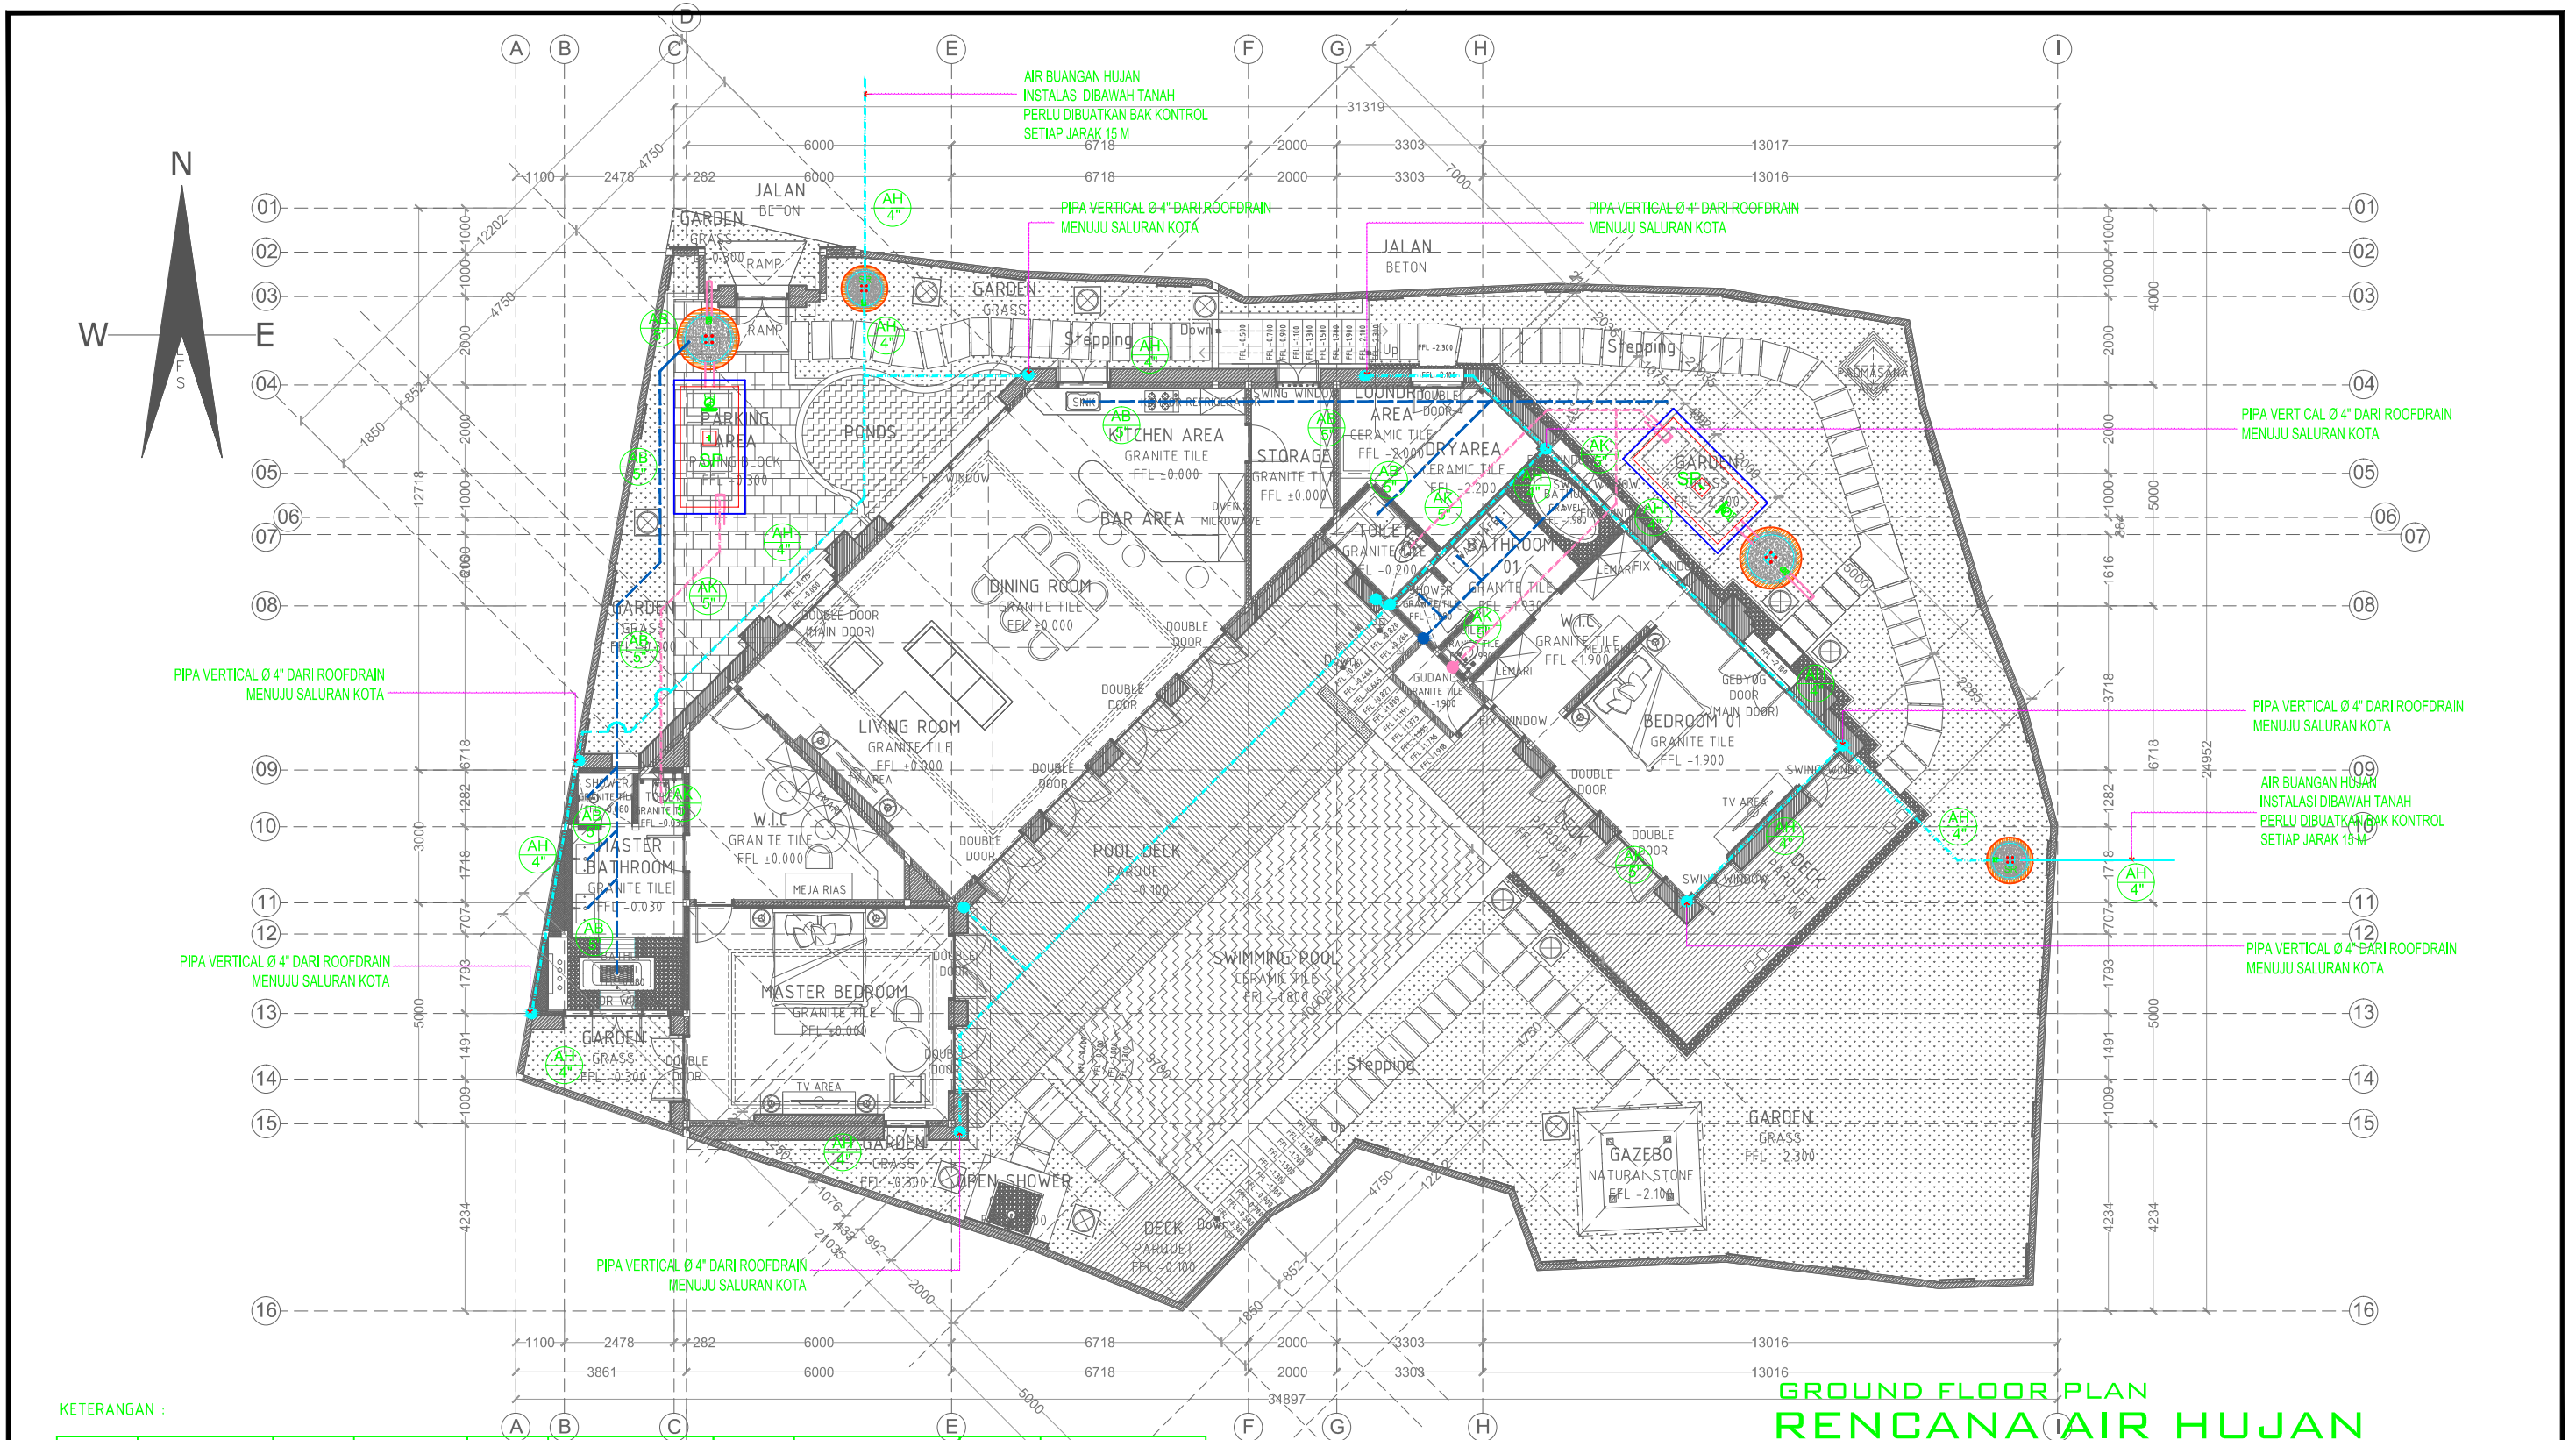

KETERANGAN :

	AIR BUANGAN		AIR HUJAN		KRAN KEBUN		SEPTIKTANK		AIR KOTOR 4"
	AIR KOTOR		STOP KRAN		SUMUR RESAPAN		AIR BUANGAN 3"		AIR HUJAN 4"

Consultant



Emporio Architect

info@emporioarchitec.com
 contact : 081222955519

PROJECT :

PRIVATE HOUSE

OWNER :

IBU NI LUH

DRAWING TITLE :

RENCANA AIR HUJAN, KOTORAN DAN AIR KOTOR

PRINCIPLE ARCHITECT :

LB. Gd Sasra Bhanutama, ST

ARCHITECT DESIGNER :

Arya Prawira Wibowo, ST

SCALE :

Scale 1 : 150

DATE :

02-02-2018

FILE NAME

D:\Data\Project

STRUCTURE ENGINEER :

MECHANICAL AND ELECTRICAL ENGINEER :

DATE

REVISION NOTE

SIGNATURE

STRUCTURE DRAFTER :

Mudiasa

ELECTRICAL AND PLUMBING DRAFTER :

Agus Y.R

ARCHITECTURAL DRAFTER :

Dwik

Agus

CHECKED :

Arya

Drawing code



EP

Page number

046

Total page

00

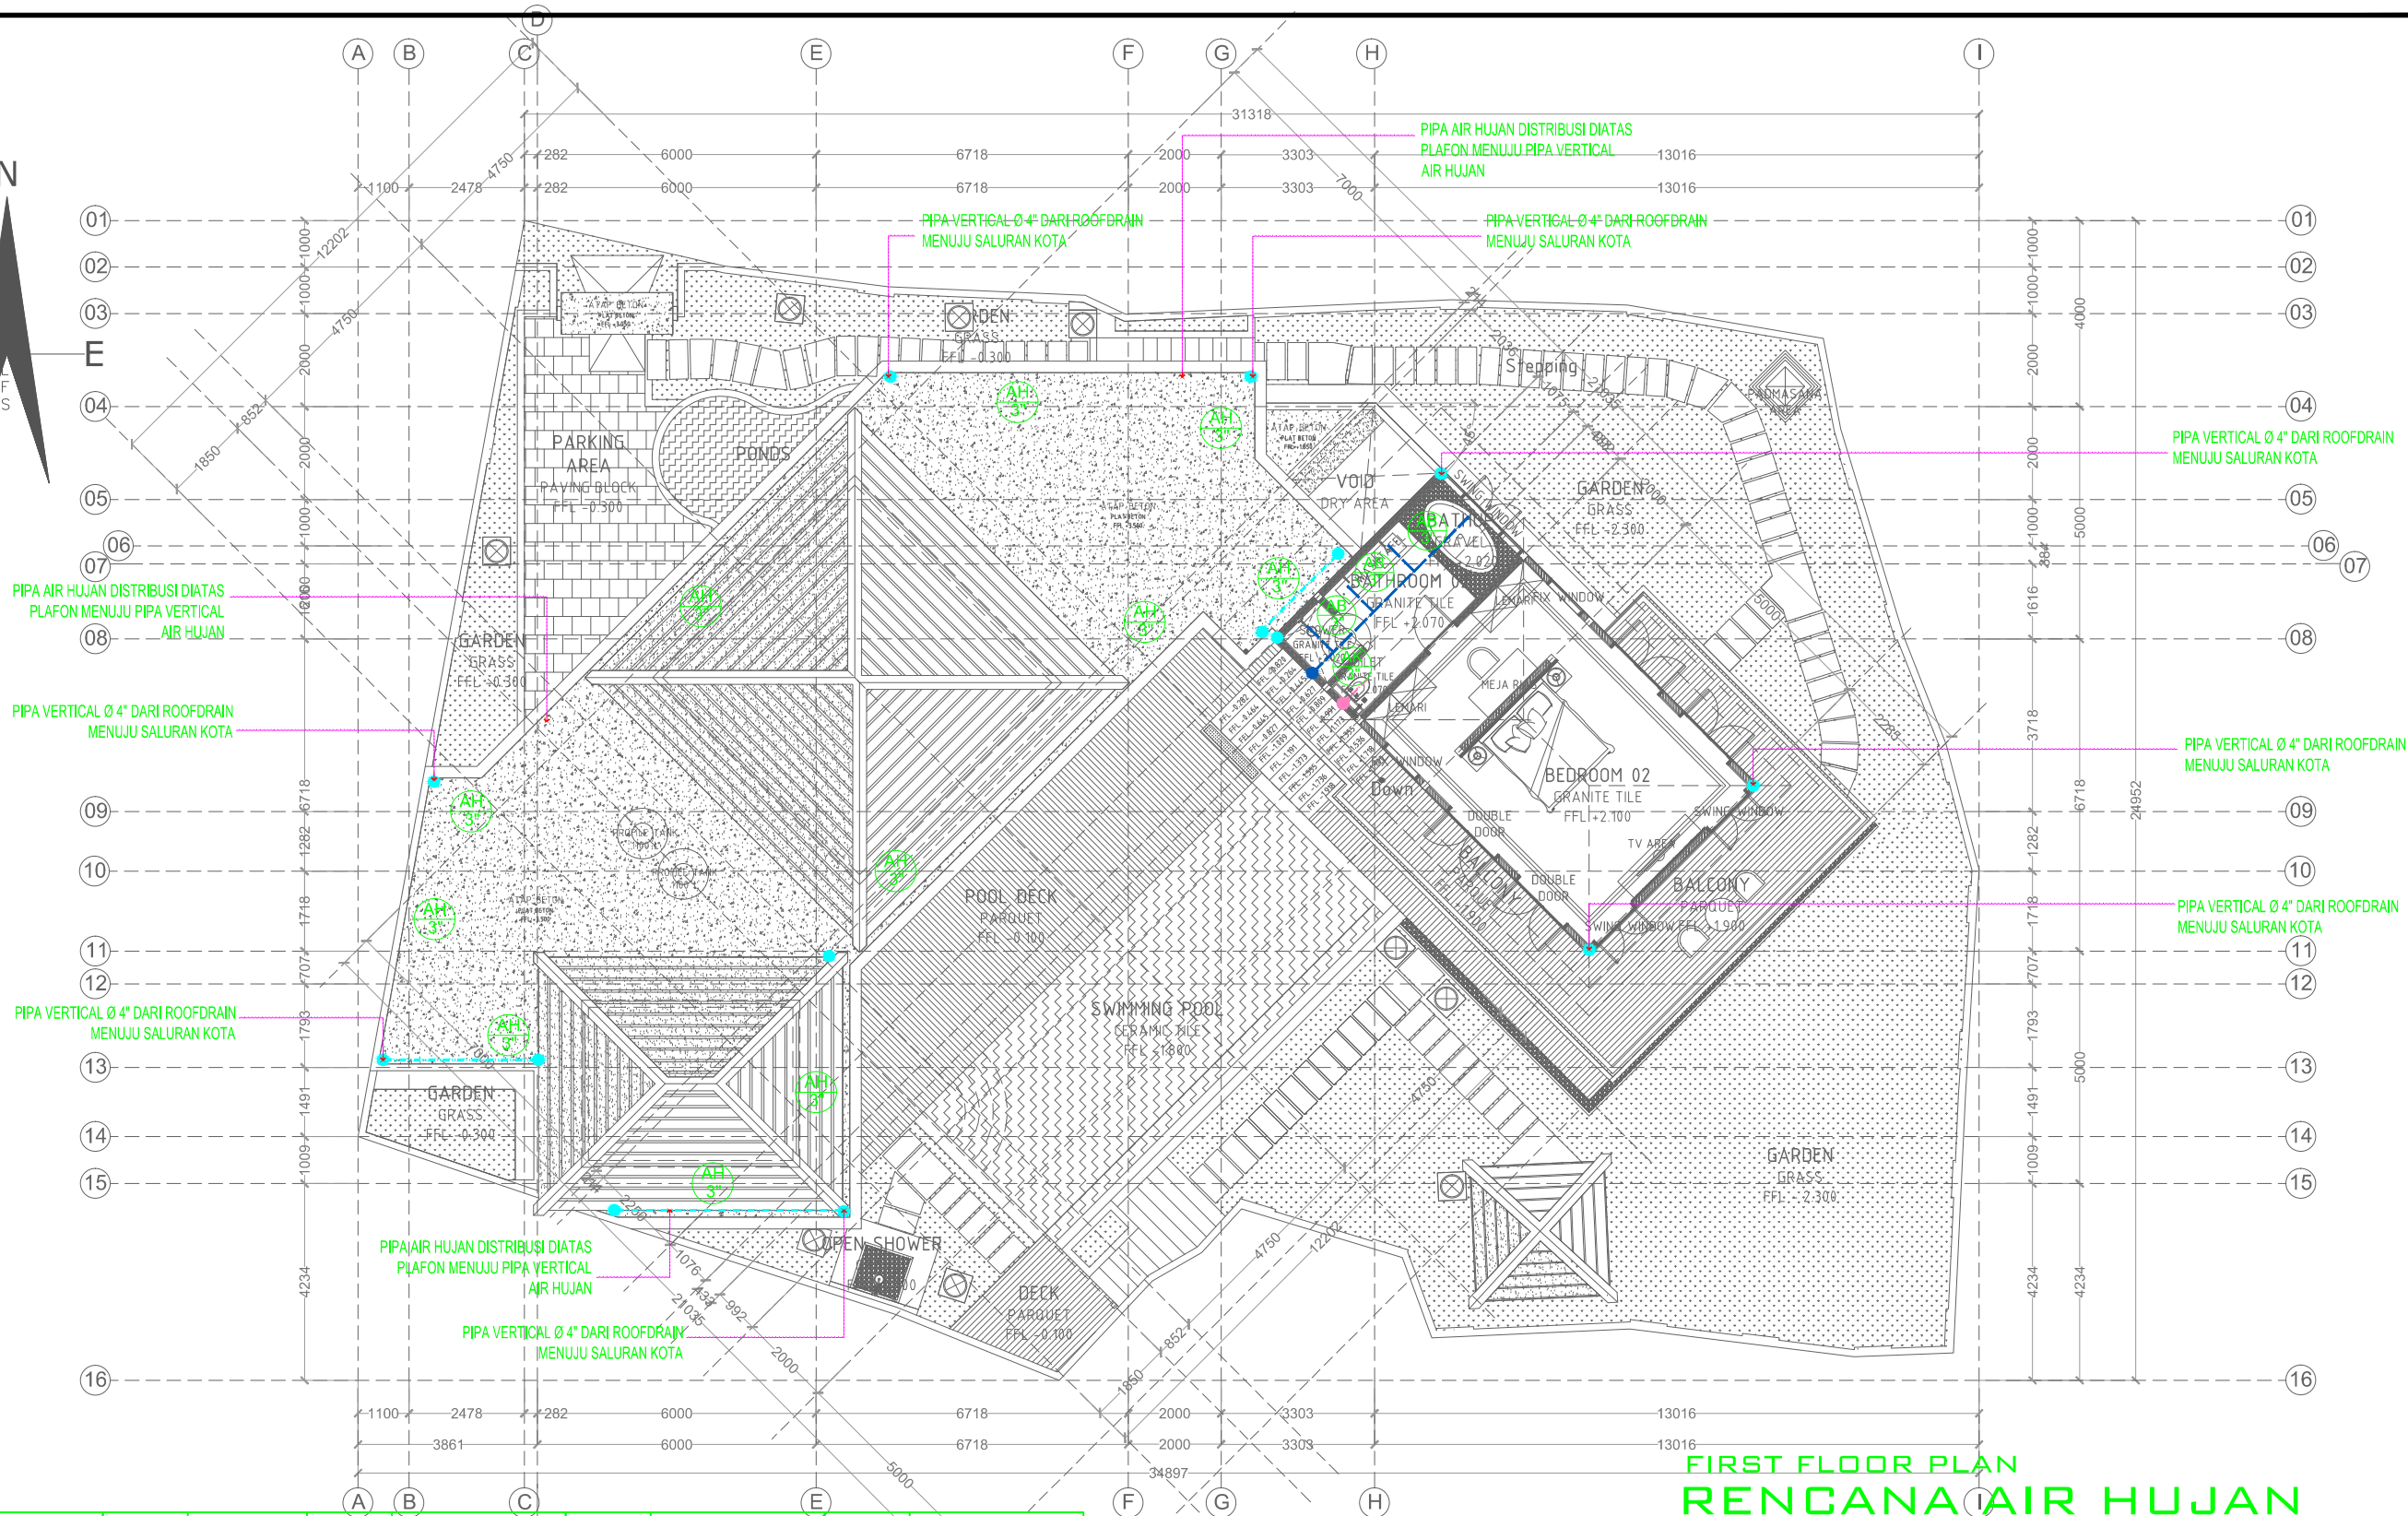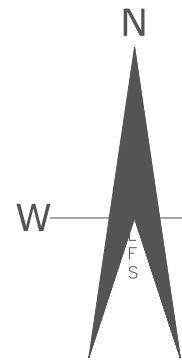

KETERANGAN :

	AIR BUANGAN		AIR HUJAN	KR	KRAN KEBUN	SP	SEPTIKTANK	AK 4"	AIR KOTOR Ø 4"
	AIR KOTOR		STOP KRAN	SR	SUMUR RESAPAN	AB 3"	AIR BUANGAN Ø 3"	AH 4"	AIR HUJAN Ø 4"

FIRST FLOOR PLAN
RENCANA AIR HUJAN
KOTORAN DAN AIR KOTOR
SCALE. 1:150

Consultant



Emporio Architect

info@emporioarchitec.com

contact : 08122295519

PROJECT :
PRIVATE HOUSE

OWNER :
IBU NI LUH

DRAWING TITLE :
RENCANA AIR HUJAN, KOTORAN DAN AIR KOTOR

PRINCIPLE ARCHITECT :
I.B. Gd Sasra Bhanutama, ST

ARCHITECT DESIGNER :
Arya Prawira Wibowo, ST

SCALE :
Scale 1 : 150



DATE :
02-02-2018

FILE NAME
D:\Data\Project

STRUCTURE ENGINEER :		
MECHANICAL AND ELECTRICAL ENGINEER :		
DATE	REVISION NOTE	SIGNATURE

STRUCTURE DRAFTER : Mudiasa	ELECTRICAL AND PLUMBING DRAFTER : Agus Y.R	ARCHITECTURAL DRAFTER : Dwik
Drawing code EP	Page number 047	Total page 00

CHECKED :
Arya

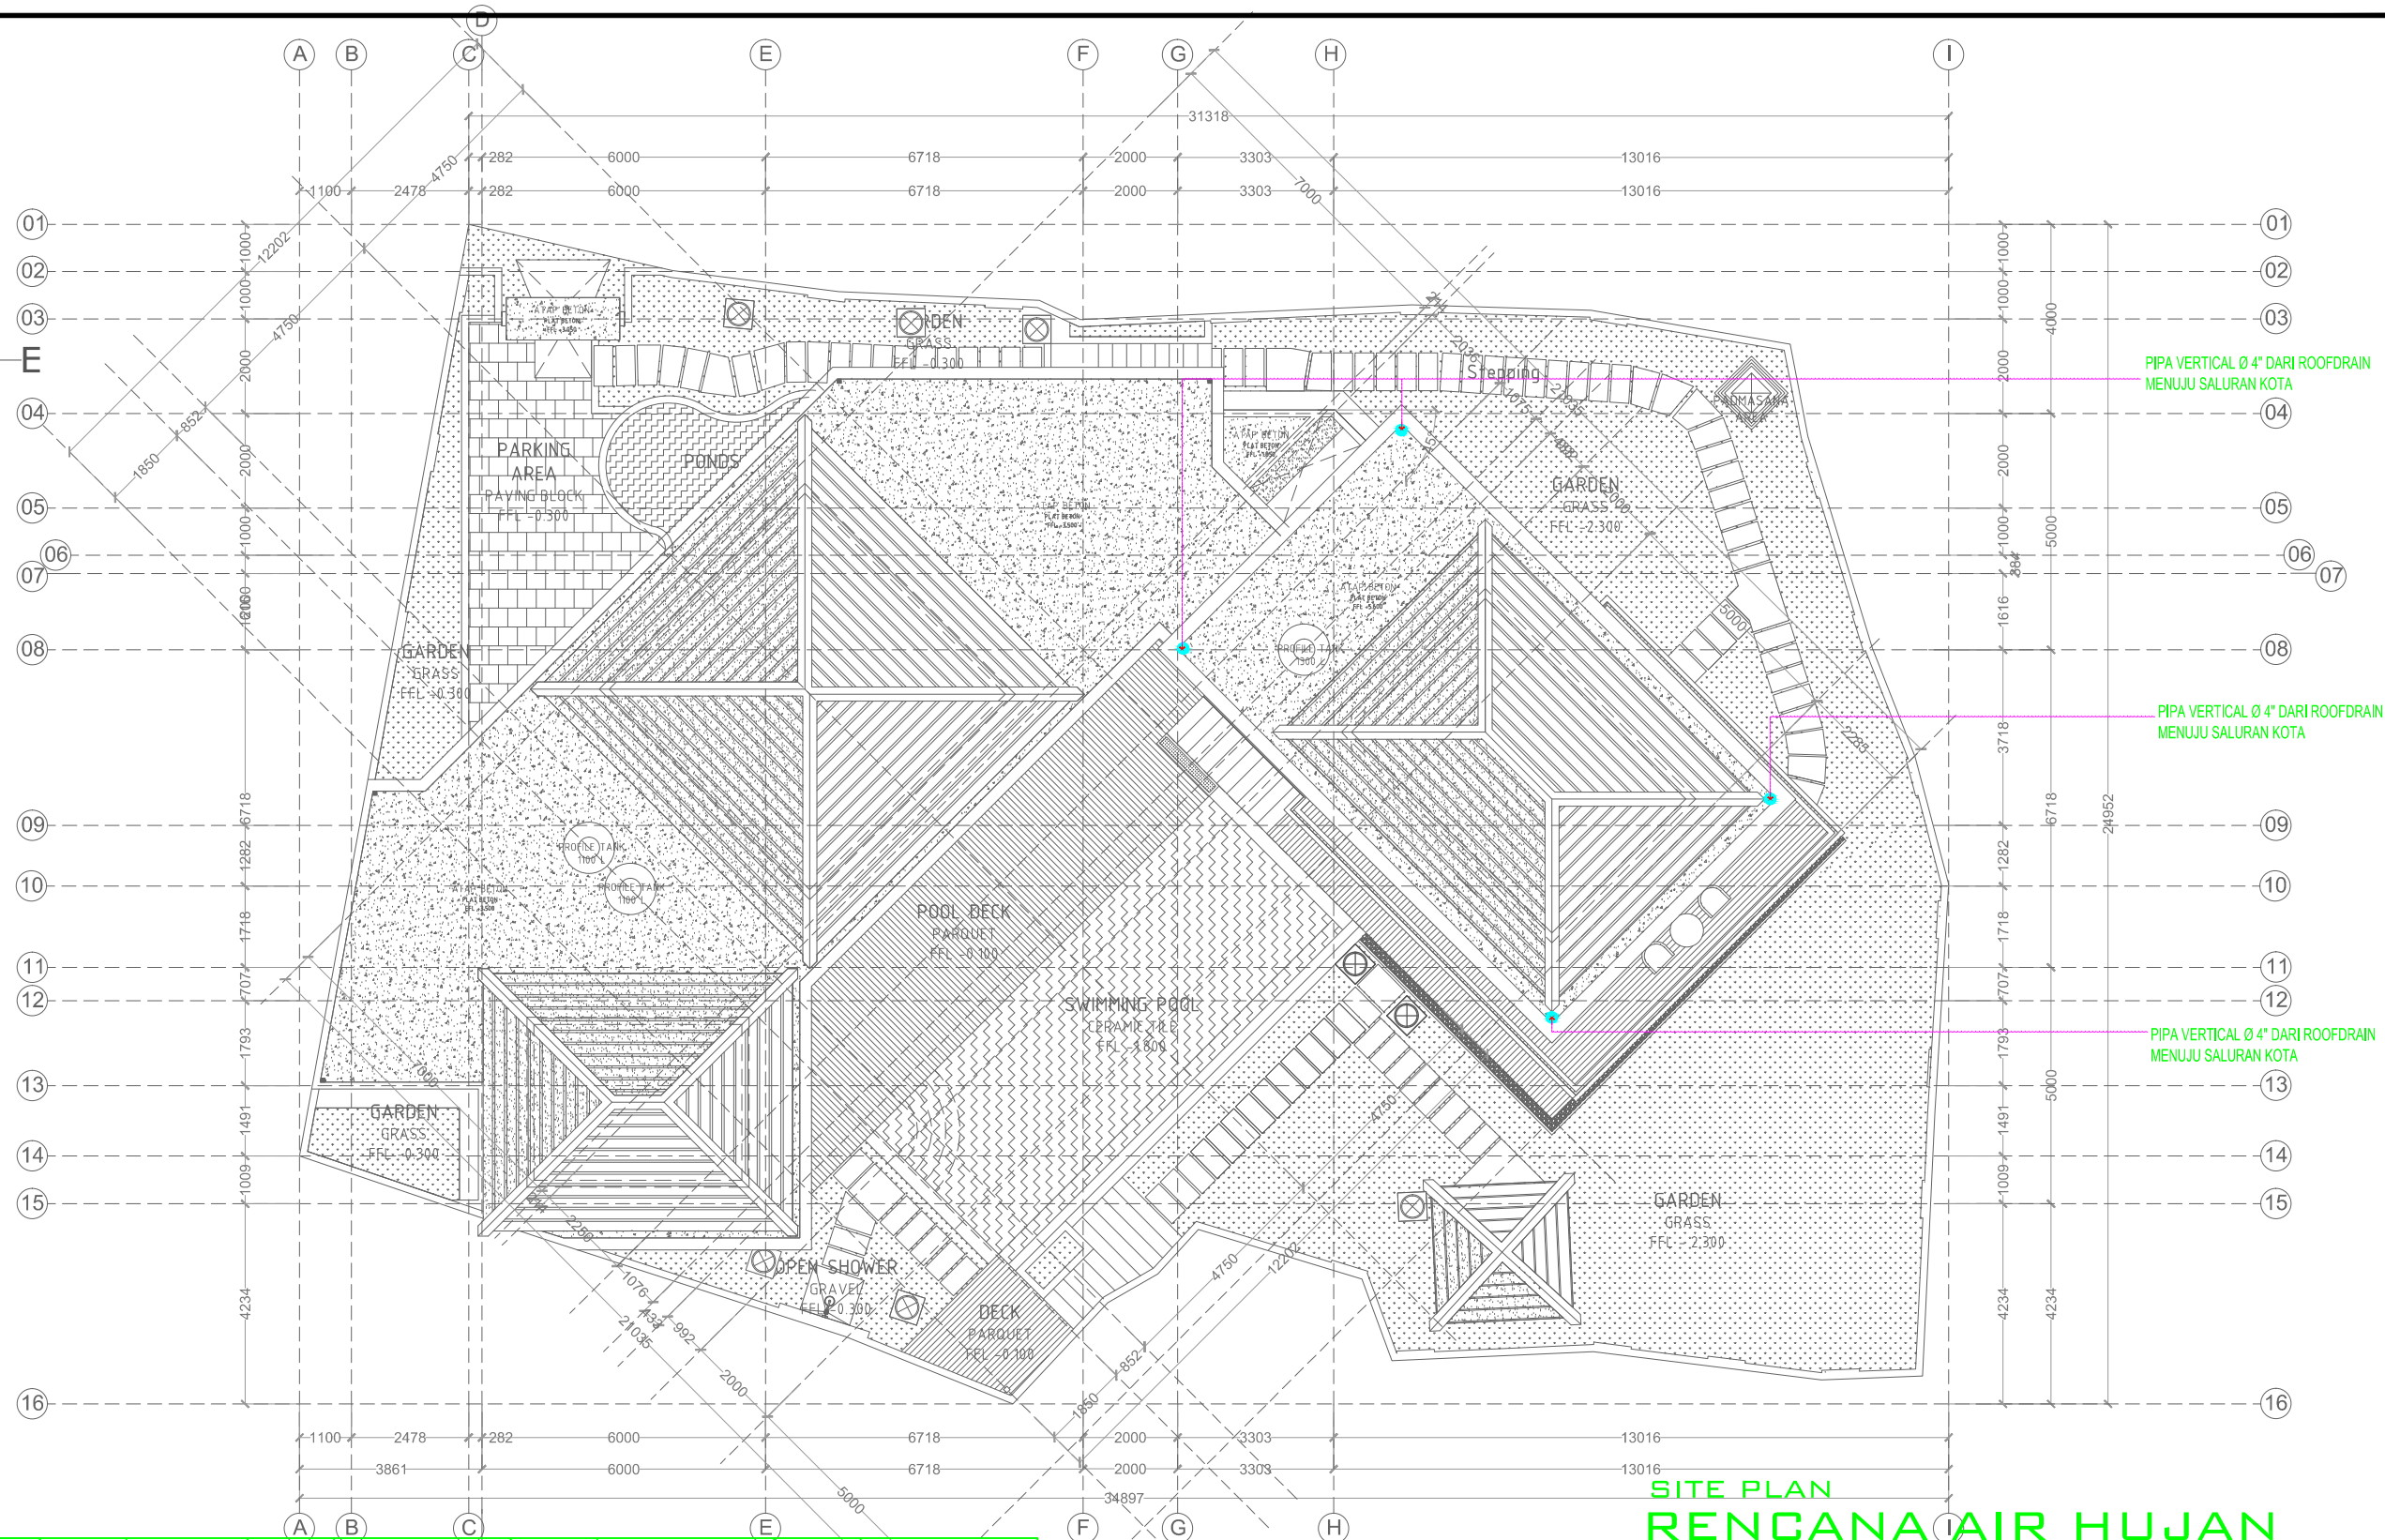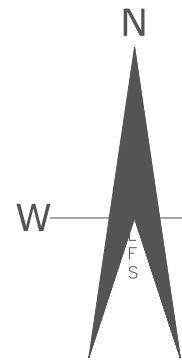

KETERANGAN :

	AIR BUANGAN		AIR HUJAN		KRAN KEBUN		SEPTIKTANK		AIR KOTOR Ø 4"
	AIR KOTOR		STOP KRAN		SUMUR RESAPAN		AIR BUANGAN Ø 3"		AIR HUJAN Ø 4"

SITE PLAN
**RENCANA AIR HUJAN
KOTORAN DAN AIR KOTOR**
SCALE. 1:150




PROJECT : **PRIVATE HOUSE**
OWNER : **IBU NI LUH**
DRAWING TITLE : **RENCANA AIR HUJAN, KOTORAN DAN AIR KOTOR**

PRINCIPLE ARCHITECT : **LB. Gd Sasra Bhanutama, ST**
ARCHITECT DESIGNER : **Arya Prawira Wibowo, ST**
SCALE : **Scale 1 : 150**
DATE : **02-02-2018**
FILE NAME : **D:\Data\Project**


STRUCTURE ENGINEER :
MECHANICAL AND ELECTRICAL ENGINEER :
DATE :
REVISION NOTE :
SIGNATURE :

STRUCTURE DRAFTER : **Mudiasa**
ELECTRICAL AND PLUMBING DRAFTER : **Agus Y.R**
ARCHITECTURAL DRAFTER : **Dwik Agus**
Drawing code : **EP**
Page number : **048**
Total page : **00**


CHECKED : **Arya**

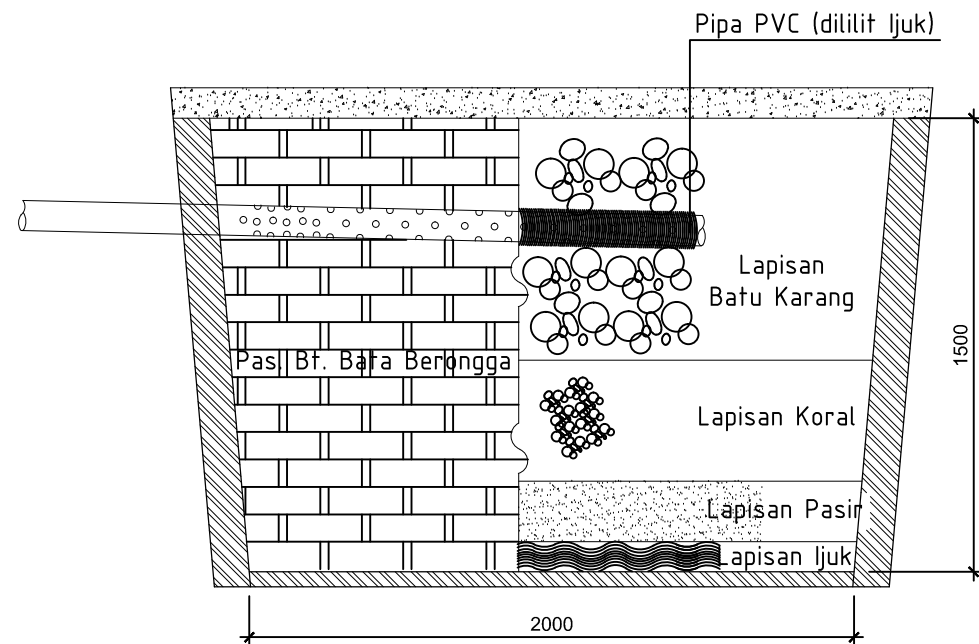

POTONGAN PERESAPAN
SKALA 1 : 25

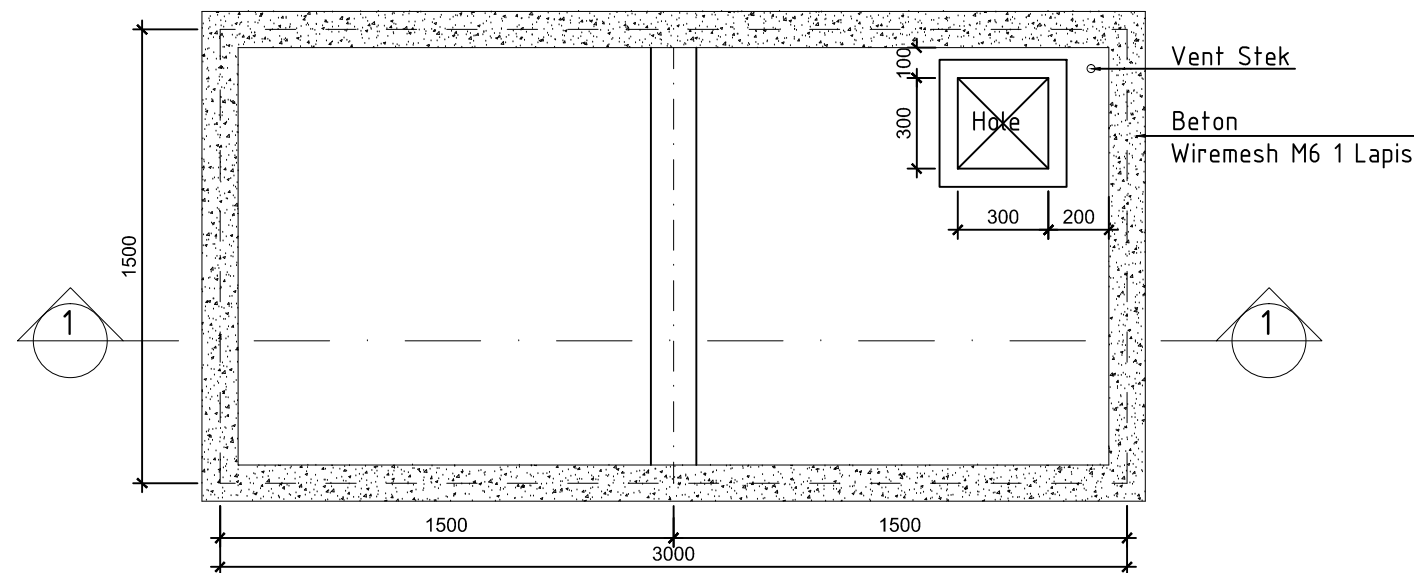



DENAH
SKALA 1 : 25

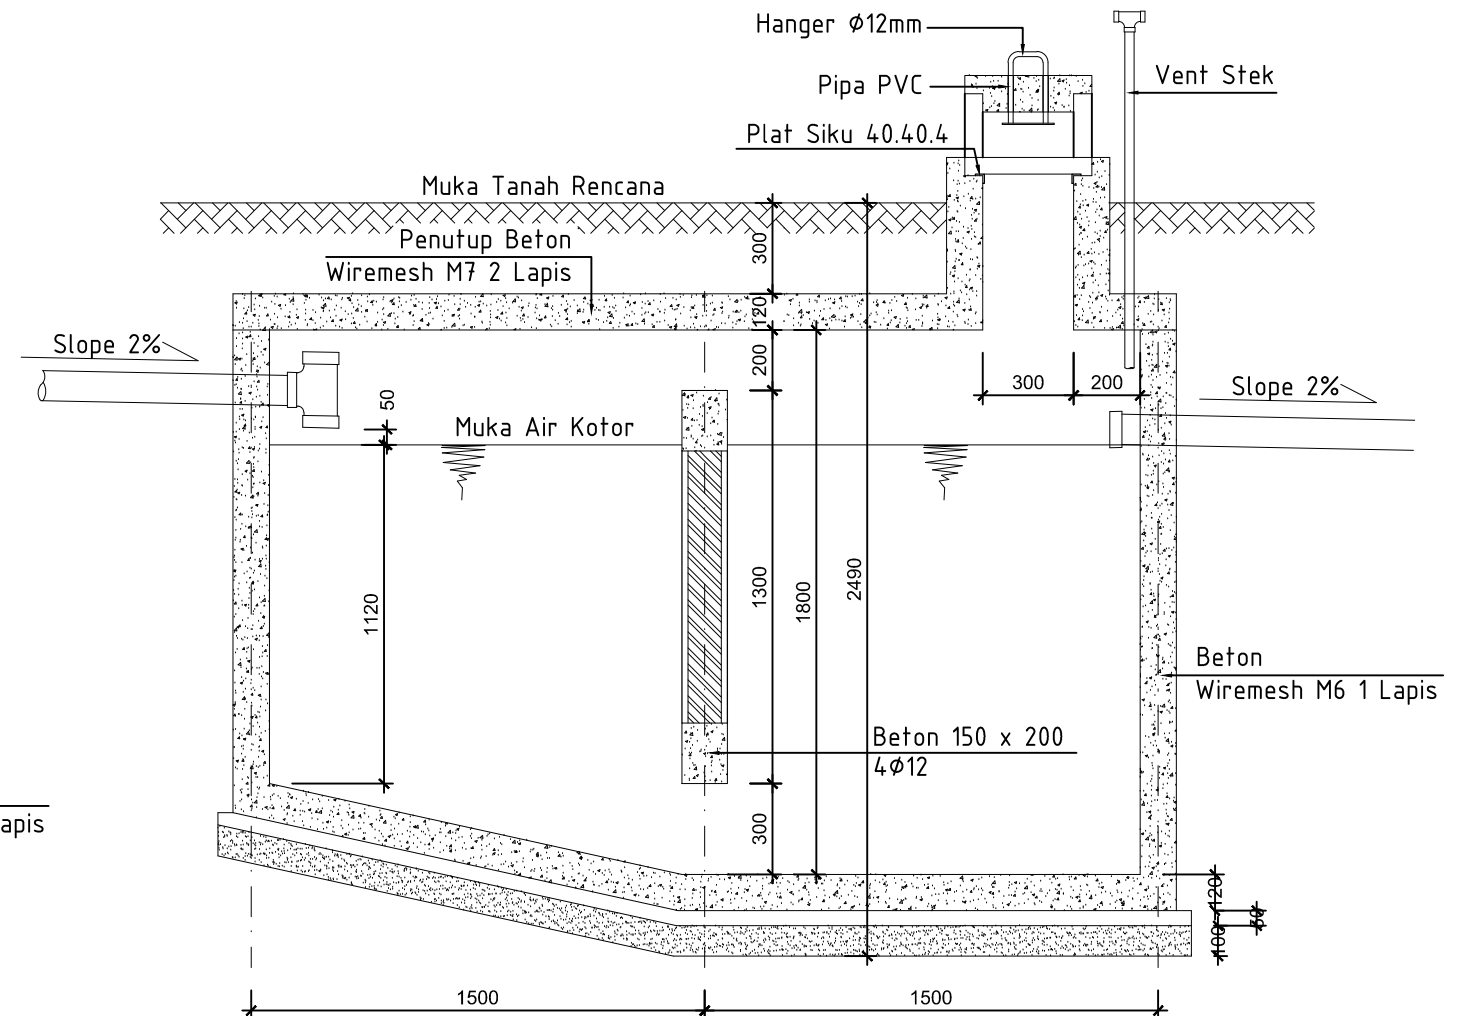


POTONGAN 1-1
SKALA 1 : 25

DETAIL SEPTIKTANK

SCALE. 1:25

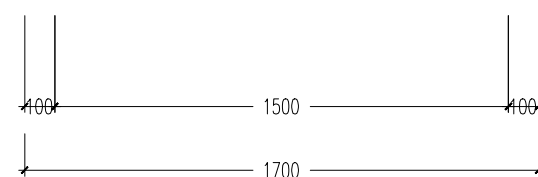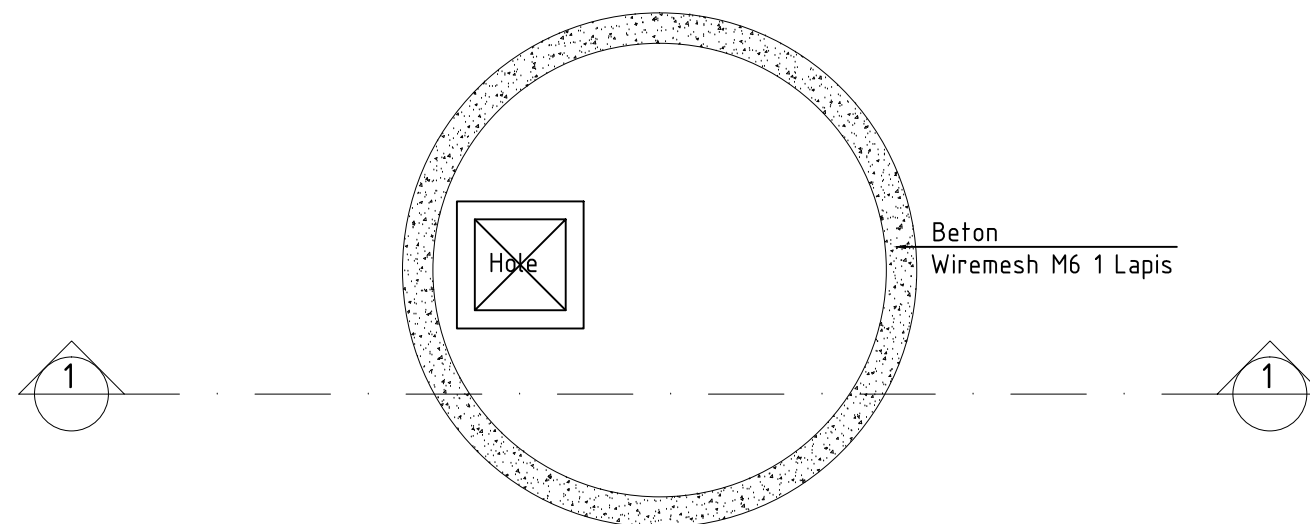


DENAH
SKALA 1 : 25

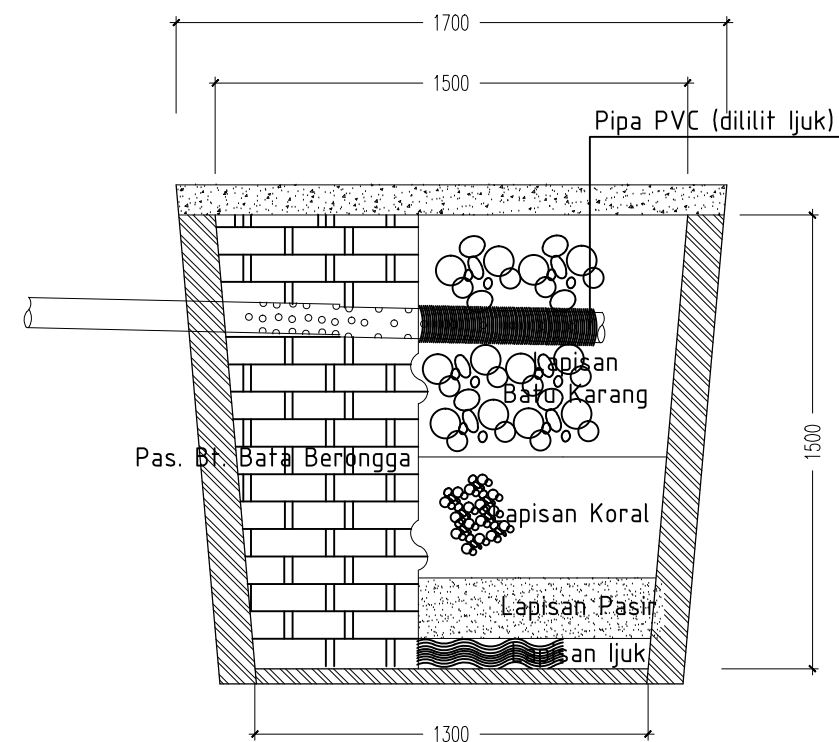

POTONGAN PERESAPAN
SKALA 1 : 25

DETAIL PERESAPAN AIR HUJAN

SCALE. 1:25

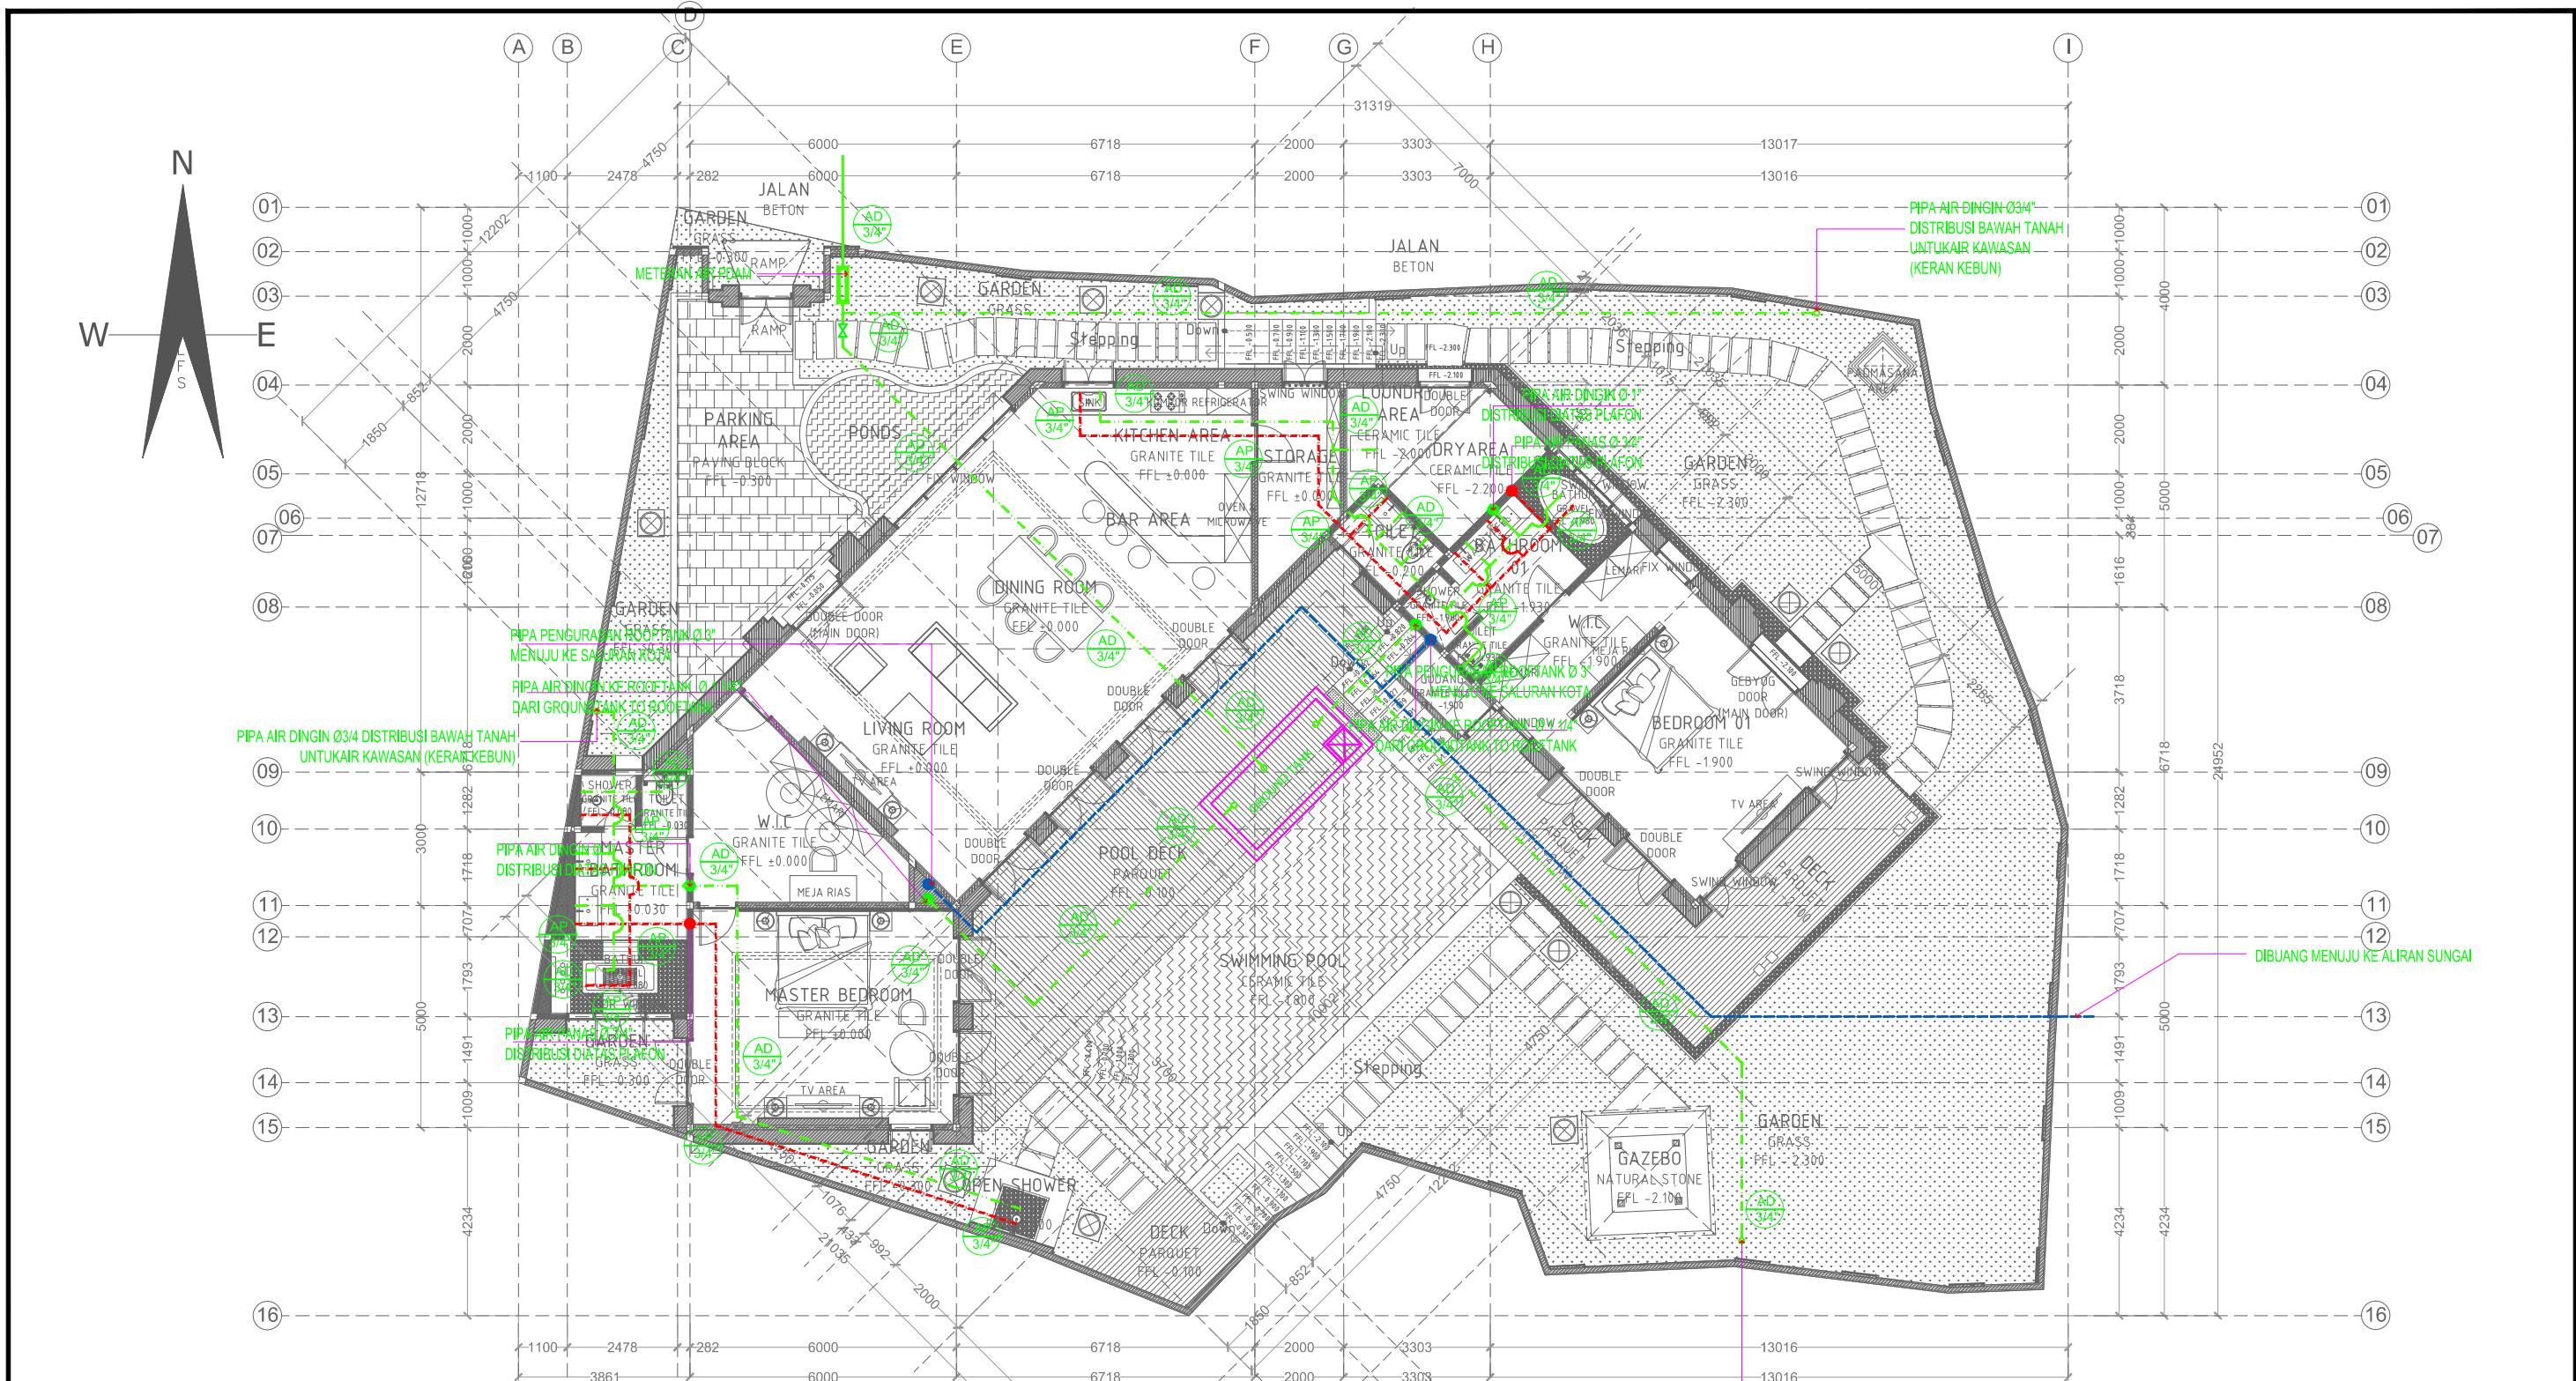

KETERANGAN :

	AIR BUANGAN		AIR DINGIN		KRAN KEBUN		AIR DINGIN Ø 1/2"
	AIR PANAS		STOP KRAN		SUMUR RESAPAN		AIR PANAS Ø 1/2"

GROUND FLOOR PLAN
**RENCANA AIR DINGIN
DAN AIR PANAS**
SCALE. 1:150

Consultant

 **Emporio Architect**
info@emporioarchitec.com
contact : 081222955519

PROJECT : **PRIVATE HOUSE**

OWNER : **IBU NI LUH**

DRAWING TITLE : **RENCANA AIR DINGIN DAN AIR PANAS**

PRINCIPLE ARCHITECT : **LB. Gd Sasra Bhanutama, ST**

ARCHITECT DESIGNER : **Arya Prawira Wibowo, ST**

SCALE : **Scale 1 : 150**

DATE : **02-02-2018**


FILE NAME : **D:\Data\Project**


STRUCTURE ENGINEER :


MECHANICAL AND ELECTRICAL ENGINEER :

DATE	REVISION NOTE	SIGNATURE


STRUCTURE DRAFTER :	ELECTRICAL AND PLUMBING DRAFTER :	ARCHITECTURAL DRAFTER :	CHECKED :
Mudiasa	Agus Y.R	Dwik	Arya
		Agus	
Drawing code	Page number	Total page	
EP	051	00	

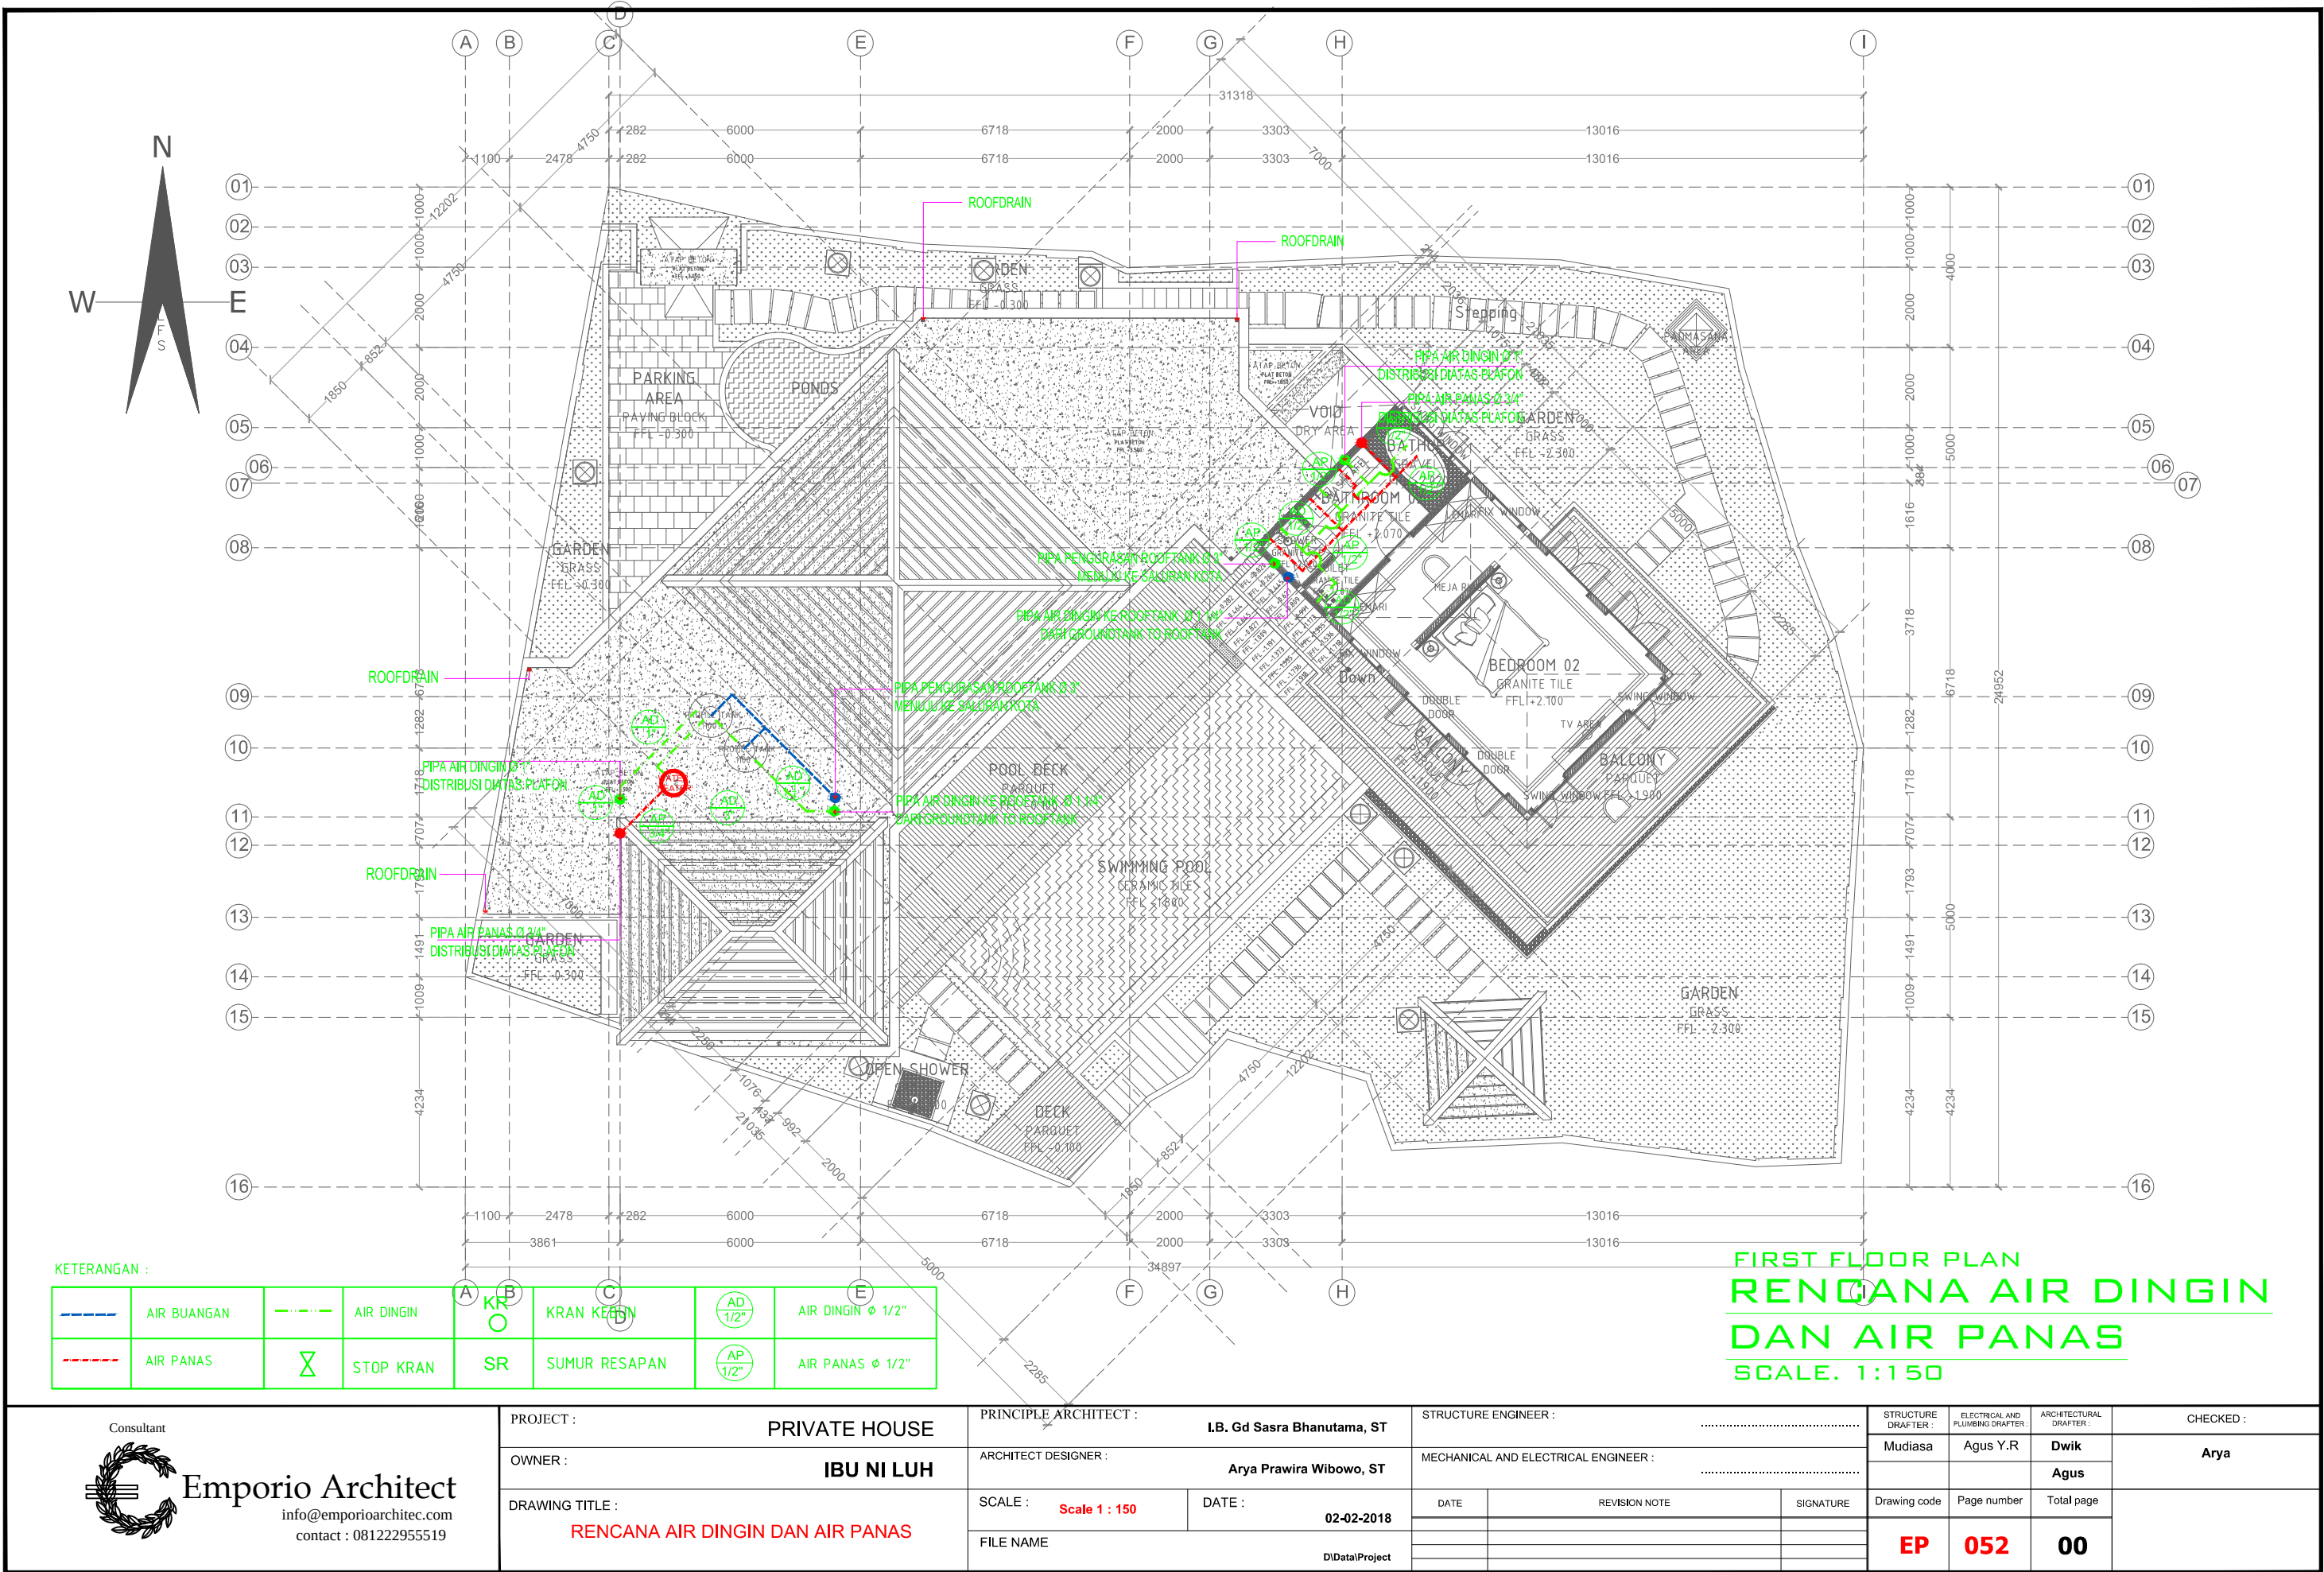

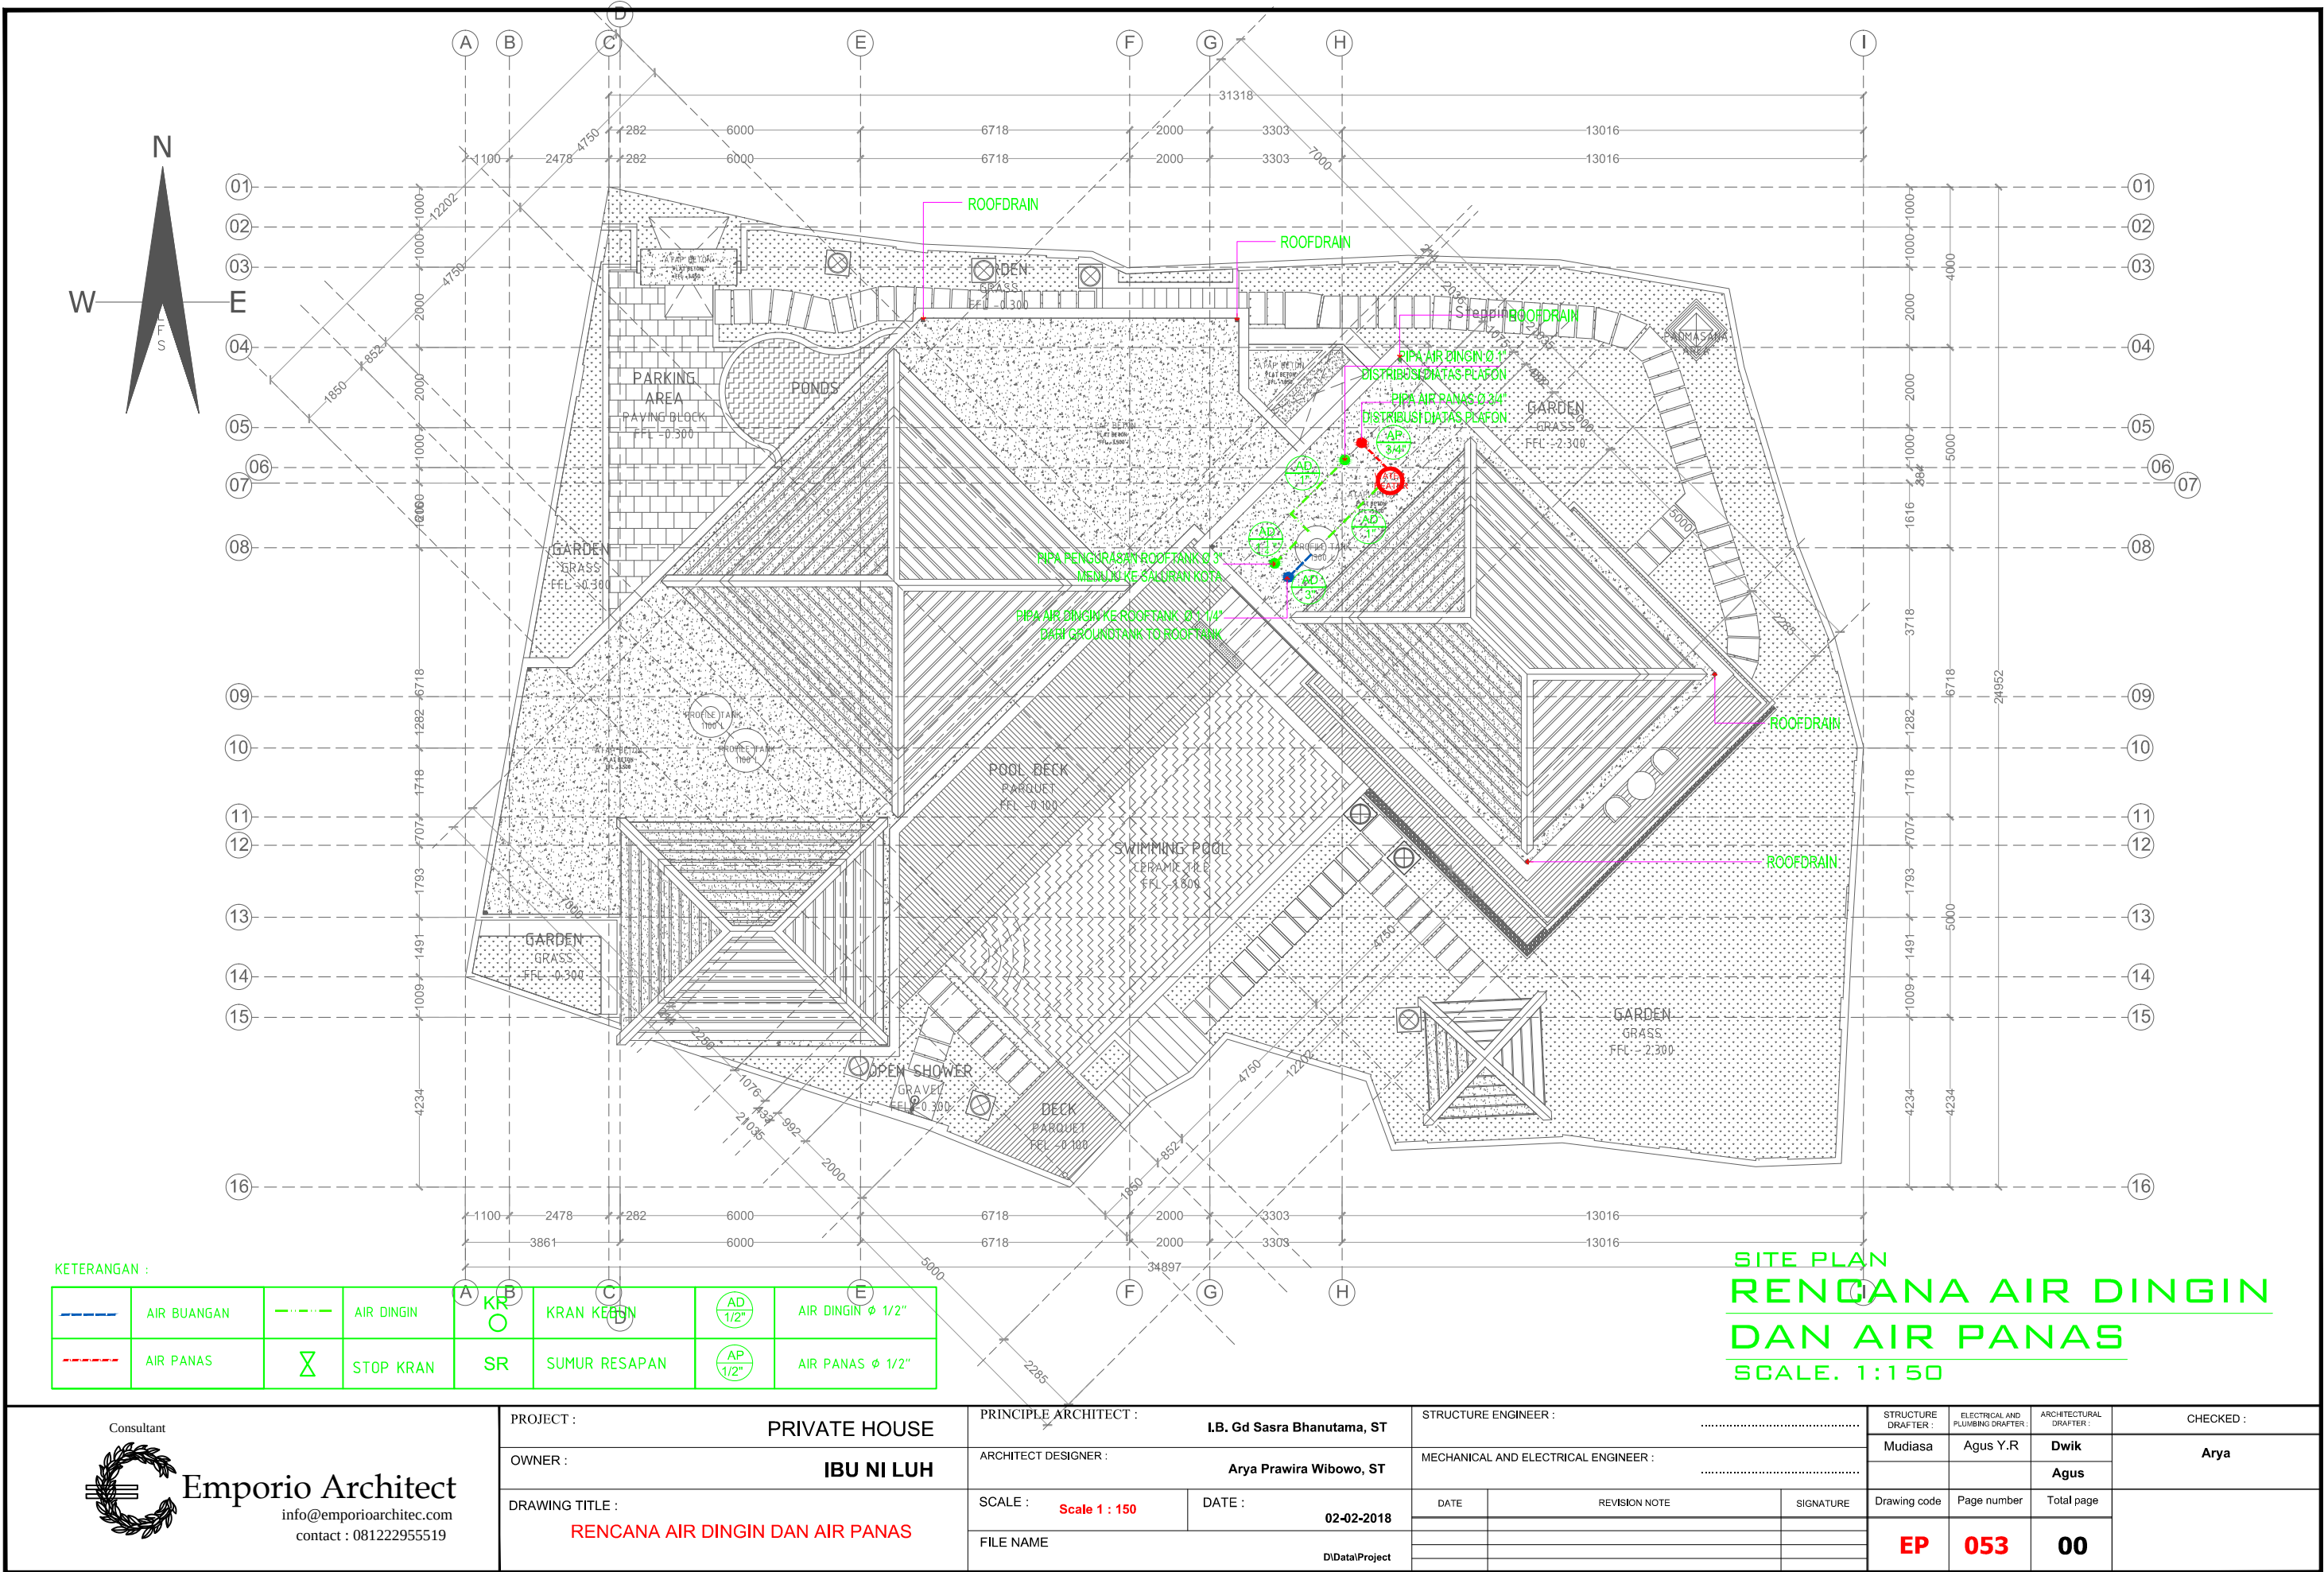

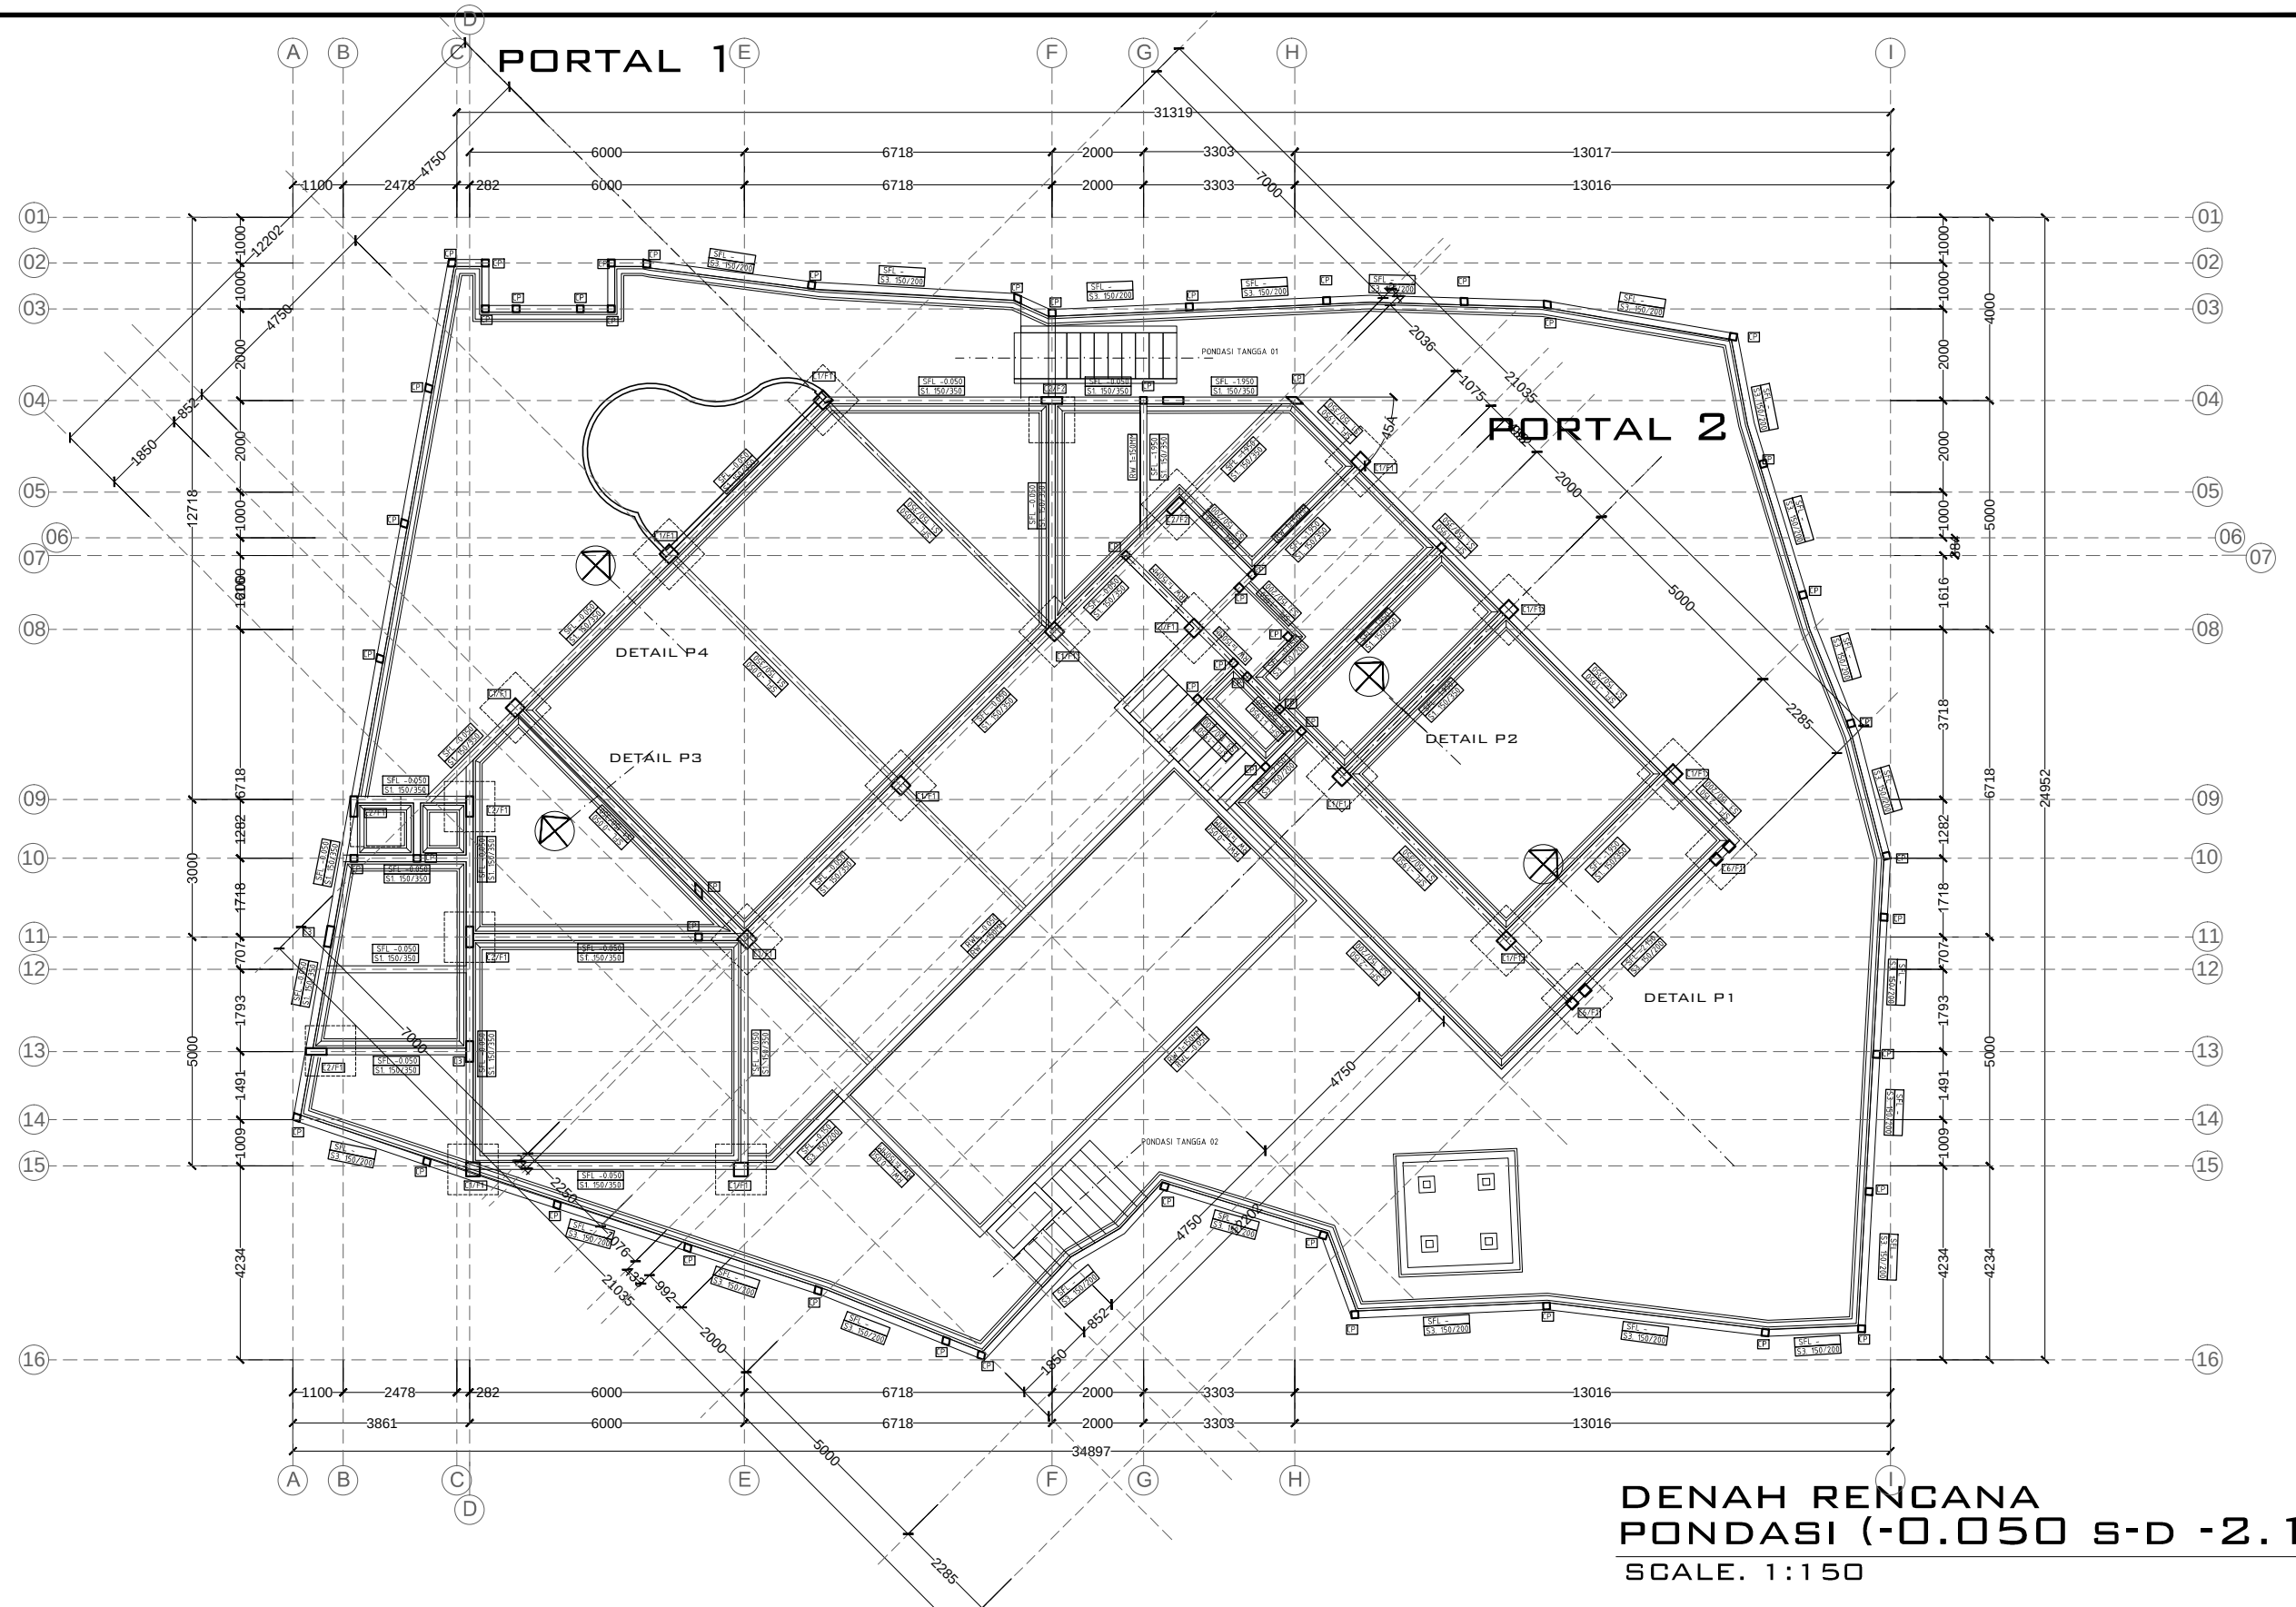

**DENAH RENCANA
PONDASI (-0.050 S-D -2.100)**
SCALE. 1:150

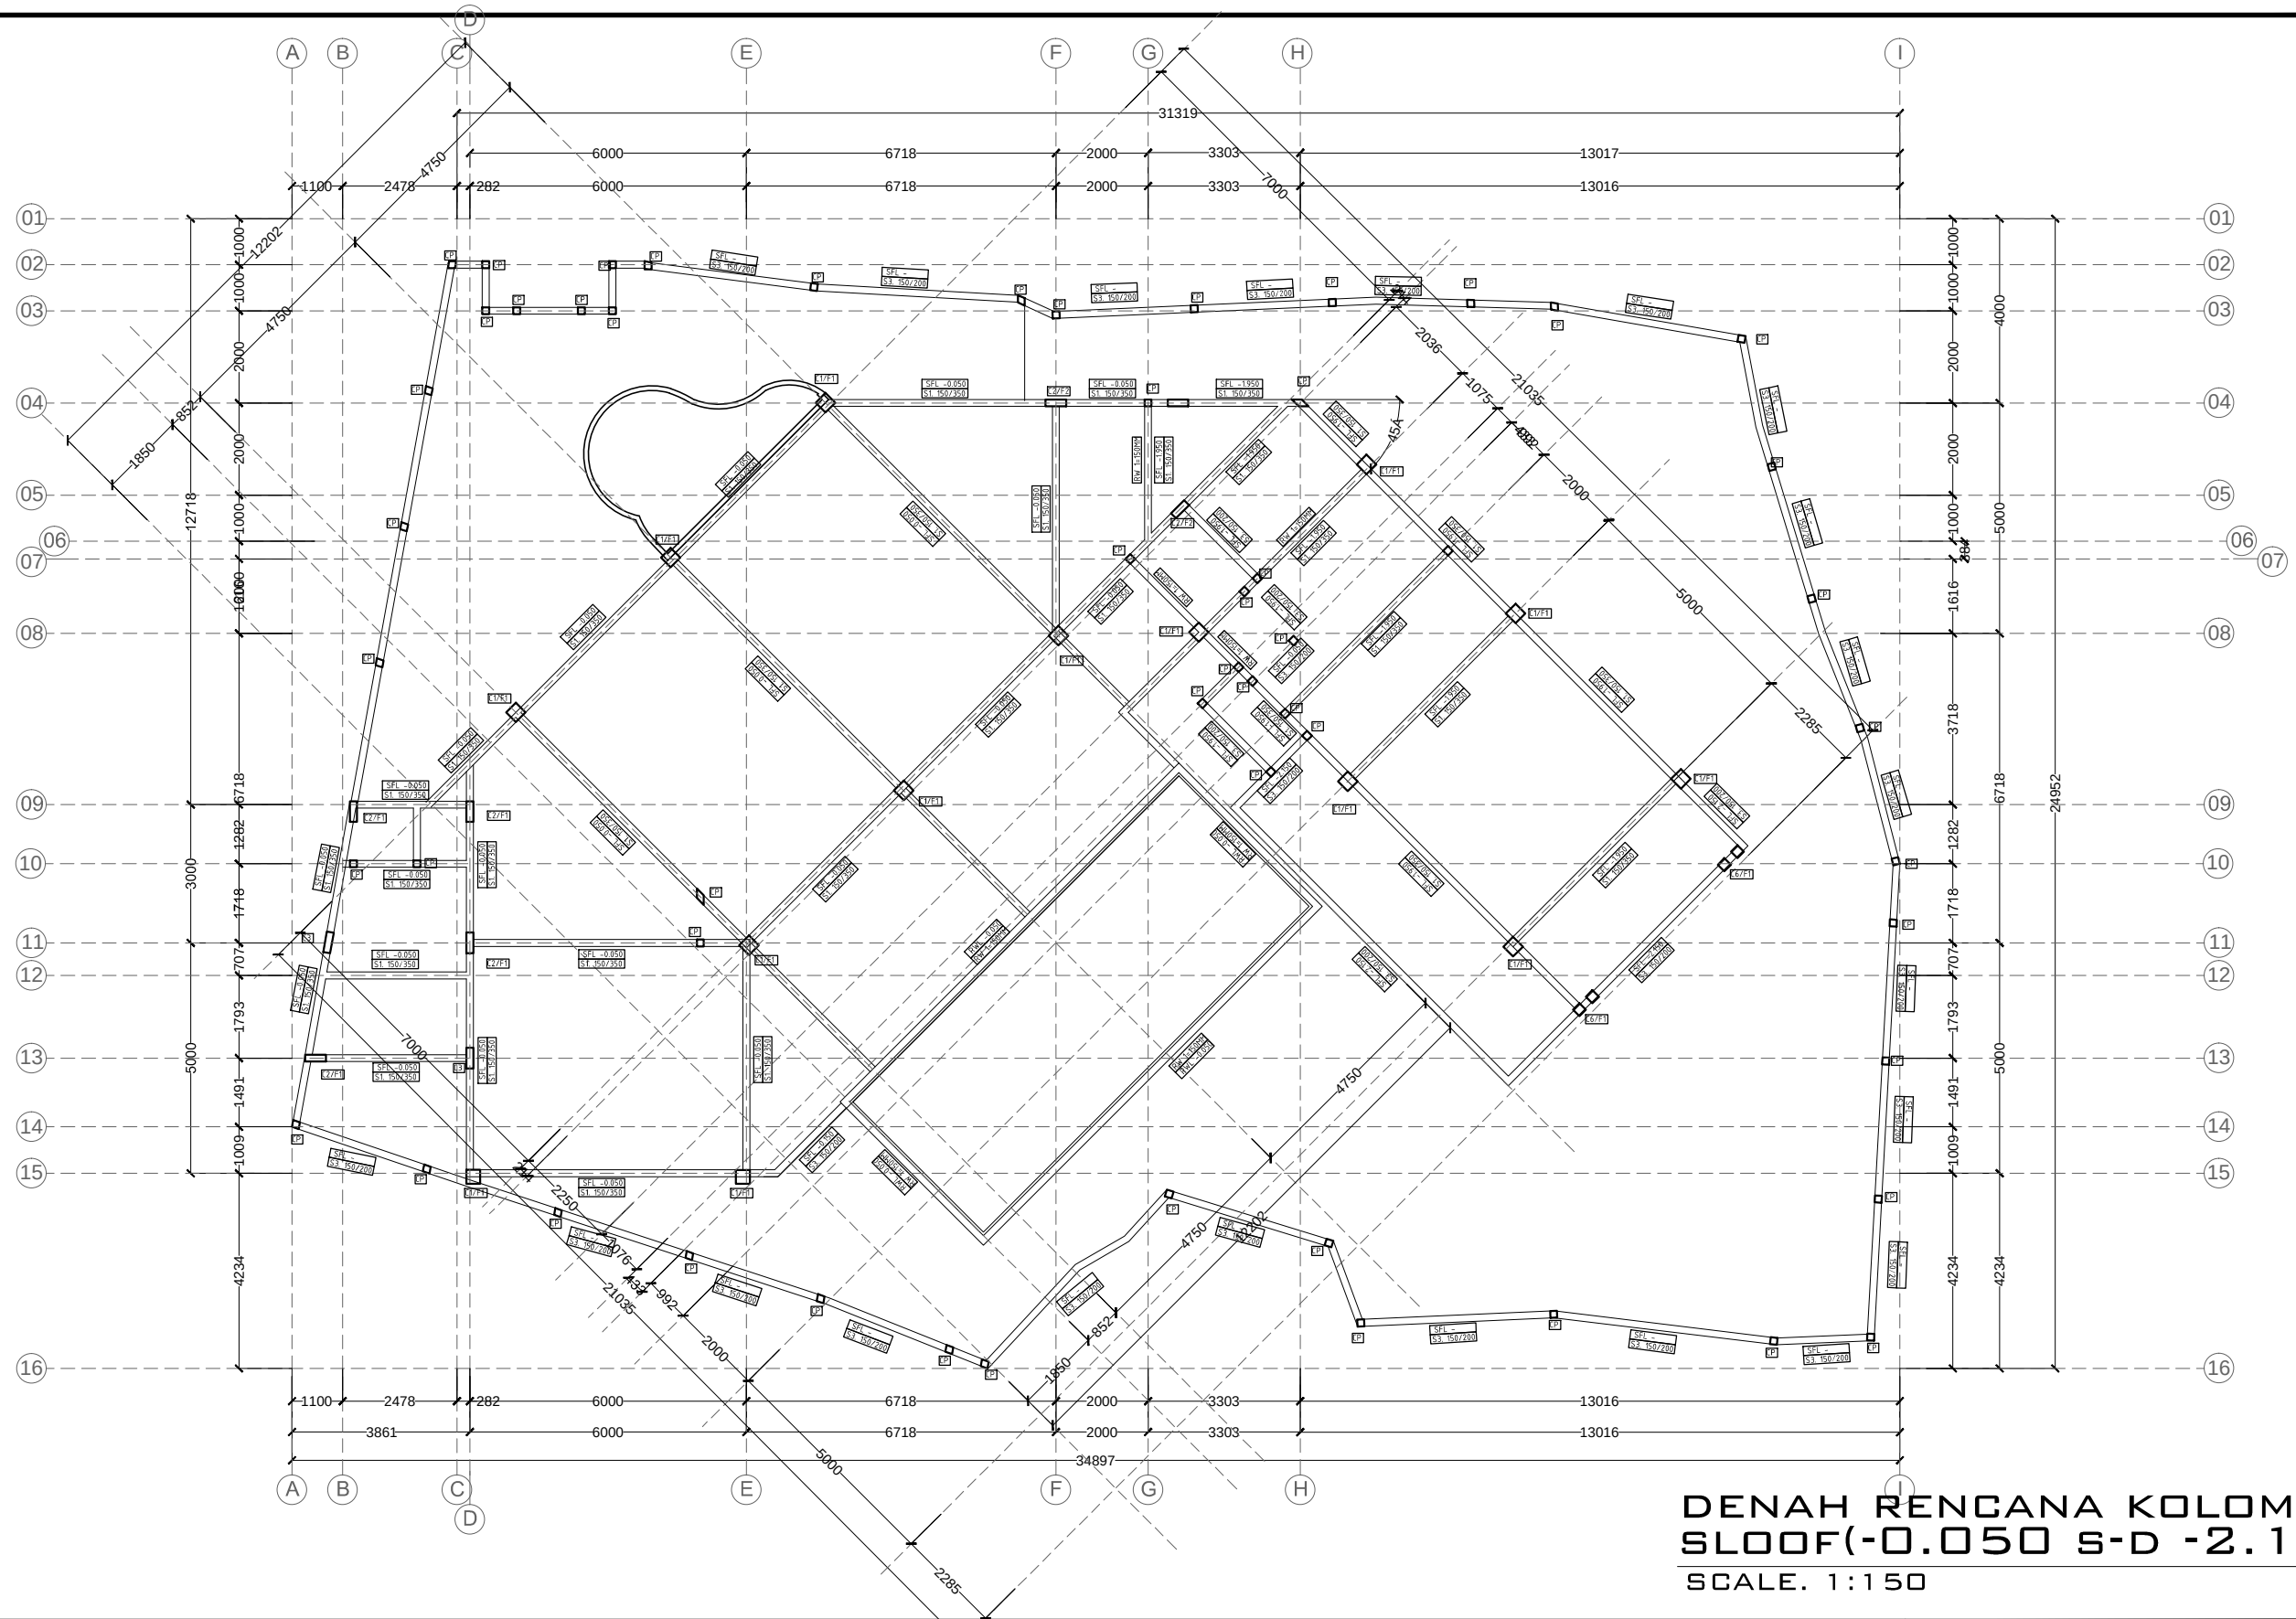

**DENAH RENCANA KOLOM
SLOOF(-0.050 S-D -2.100)**
SCALE. 1:150



info@emporioarchitec.com
contact : 081222955519

PROJECT : **PRIVATE HOUSE**

OWNER : **IBU NI LUH**

DRAWING TITLE : **DENAH RENCANA SLOOF(-0.050 S-D -2.100)**

PRINCIPLE ARCHITECT : **I.B. Gd Sasra Bhanutama, ST**

ARCHITECT DESIGNER : **Arya Prawira Wibowo, ST**

SCALE : **Scale 1 : 150** DATE : **02-02-2018**

FILE NAME : **D:\Data\Project**

STRUCTURE ENGINEER :

MECHANICAL AND ELECTRICAL ENGINEER :

DATE	REVISION NOTE	SIGNATURE

STRUCTURE DRAFTER : **Mudiasa**

ELECTRICAL AND PLUMBING DRAFTER : **Agus Y.R**


ARCHITECTURAL DRAFTER : **Dwik**

Agus


CHECKED :

Arya

Drawing code	Page number	Total page
S	055	00

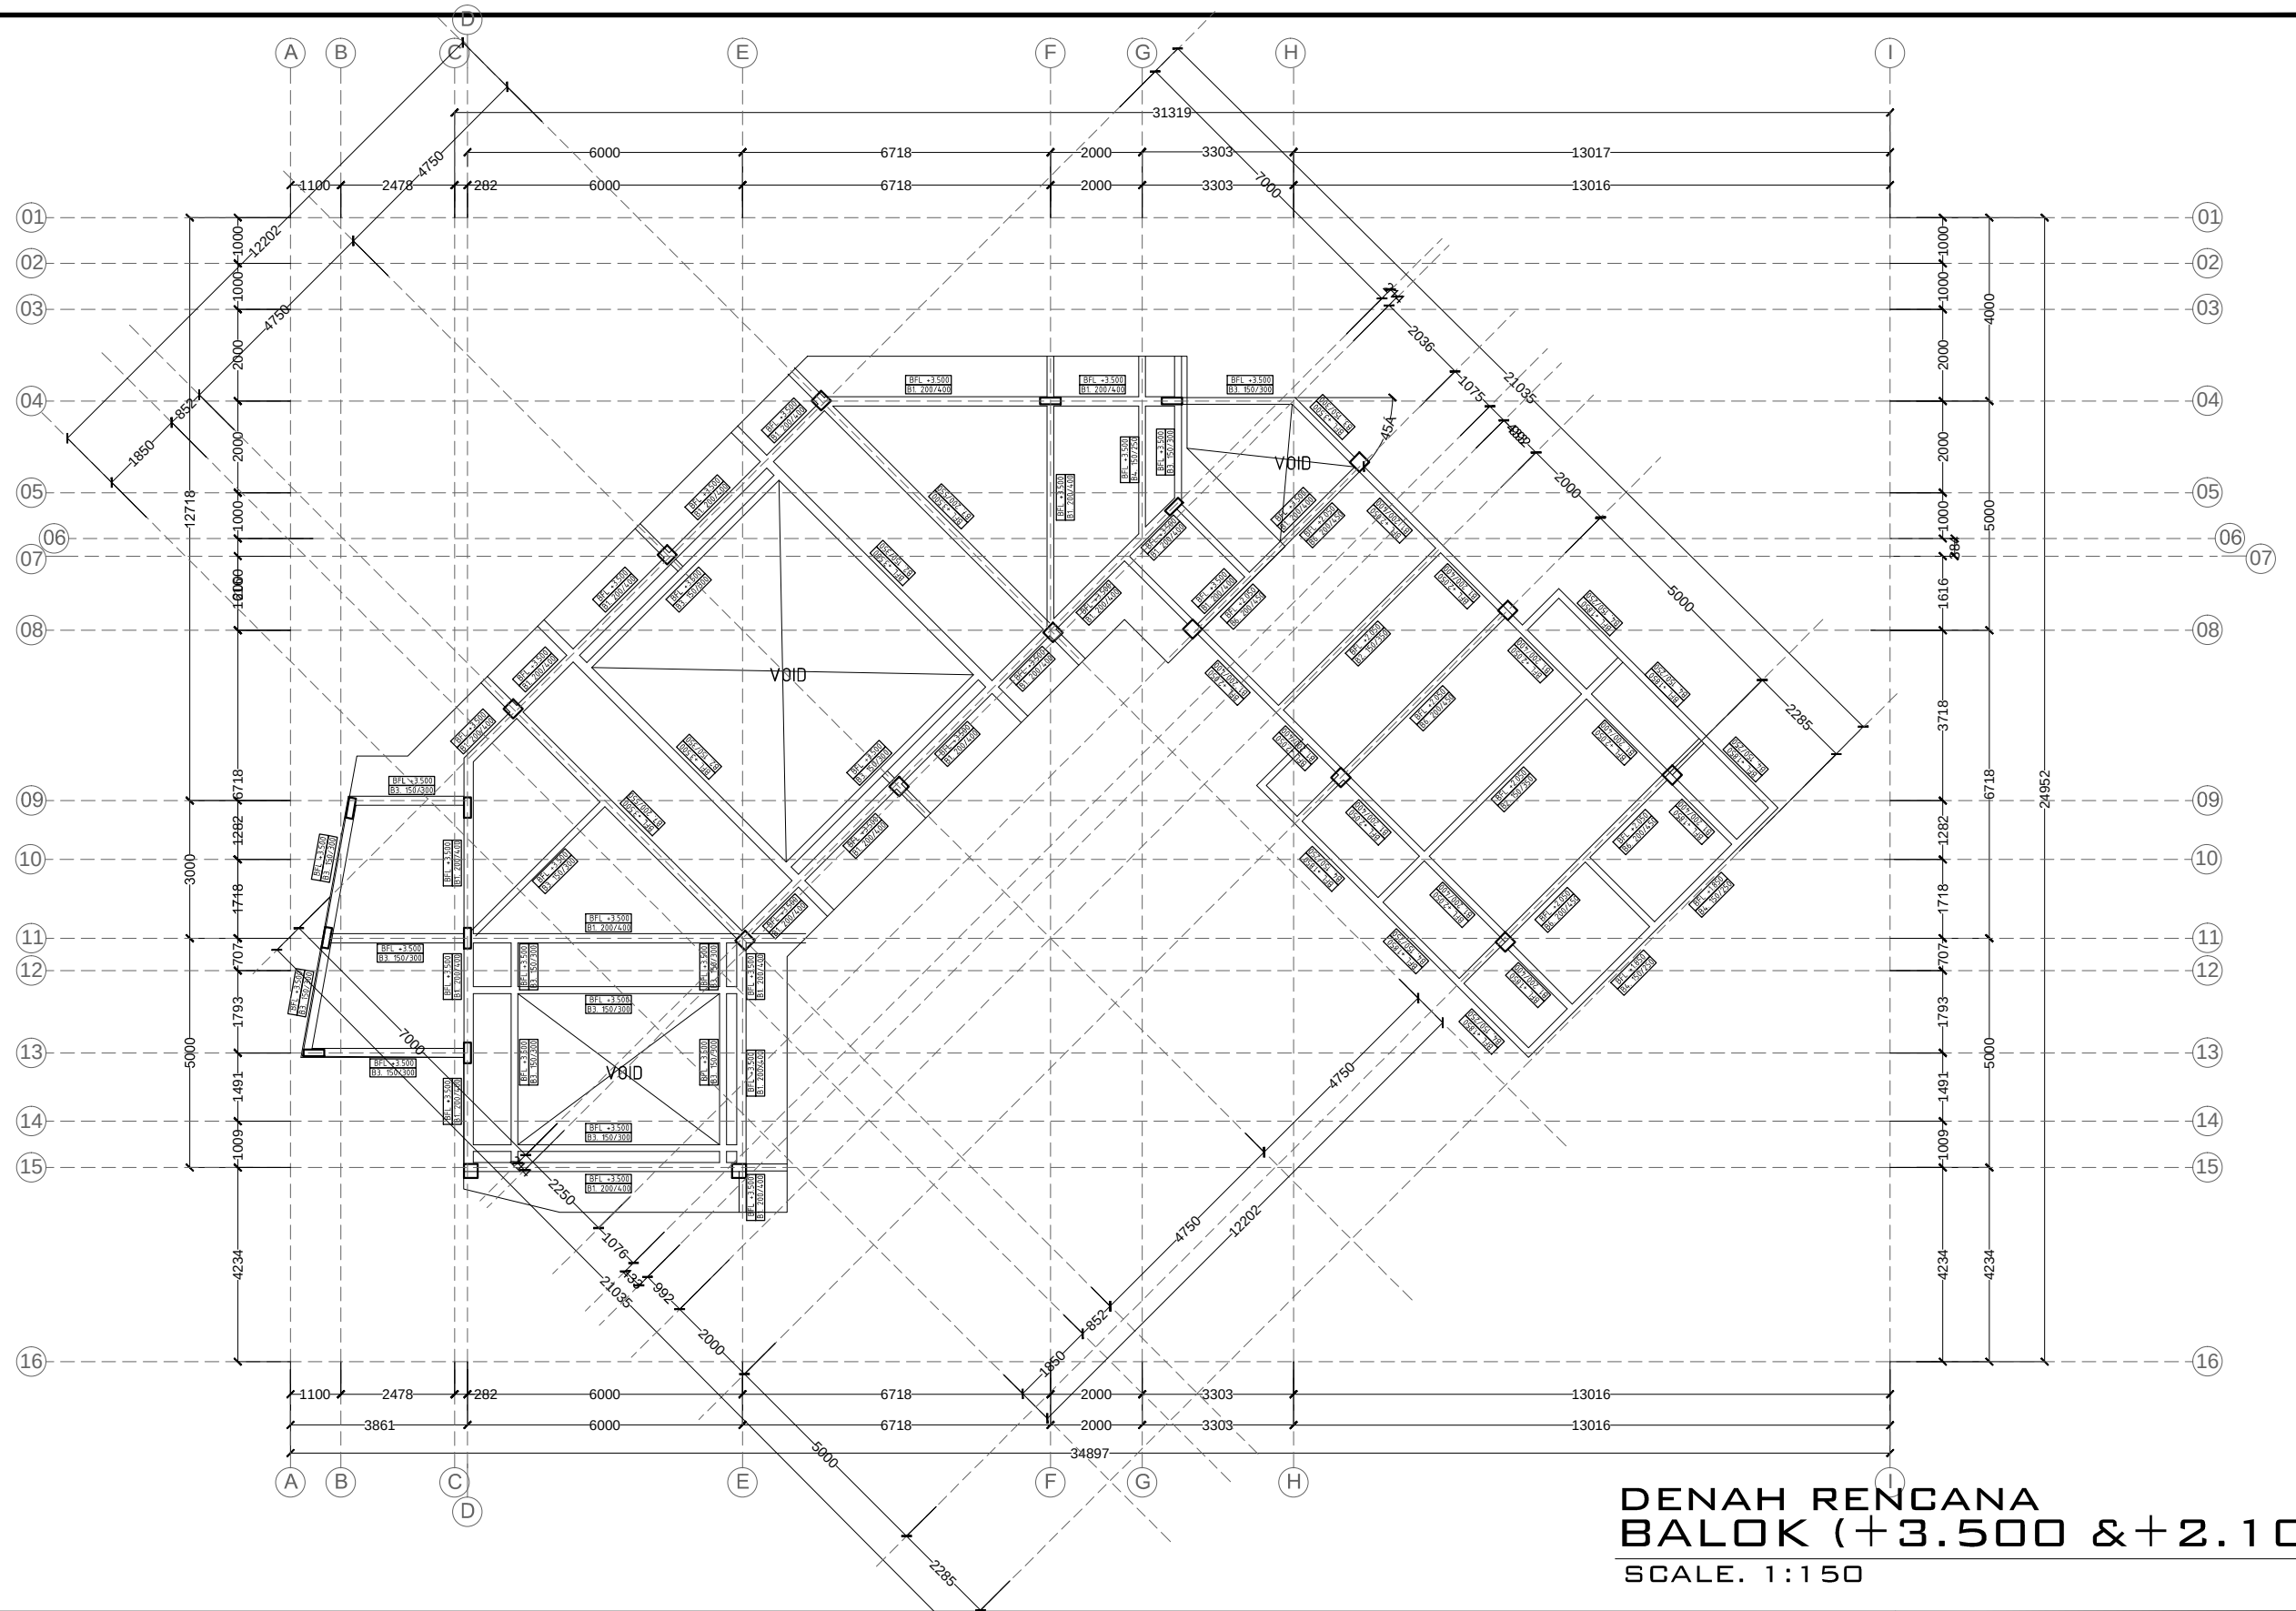

**DENAH RENCANA
BALOK (+3.500 & +2.100)**
SCALE: 1:150

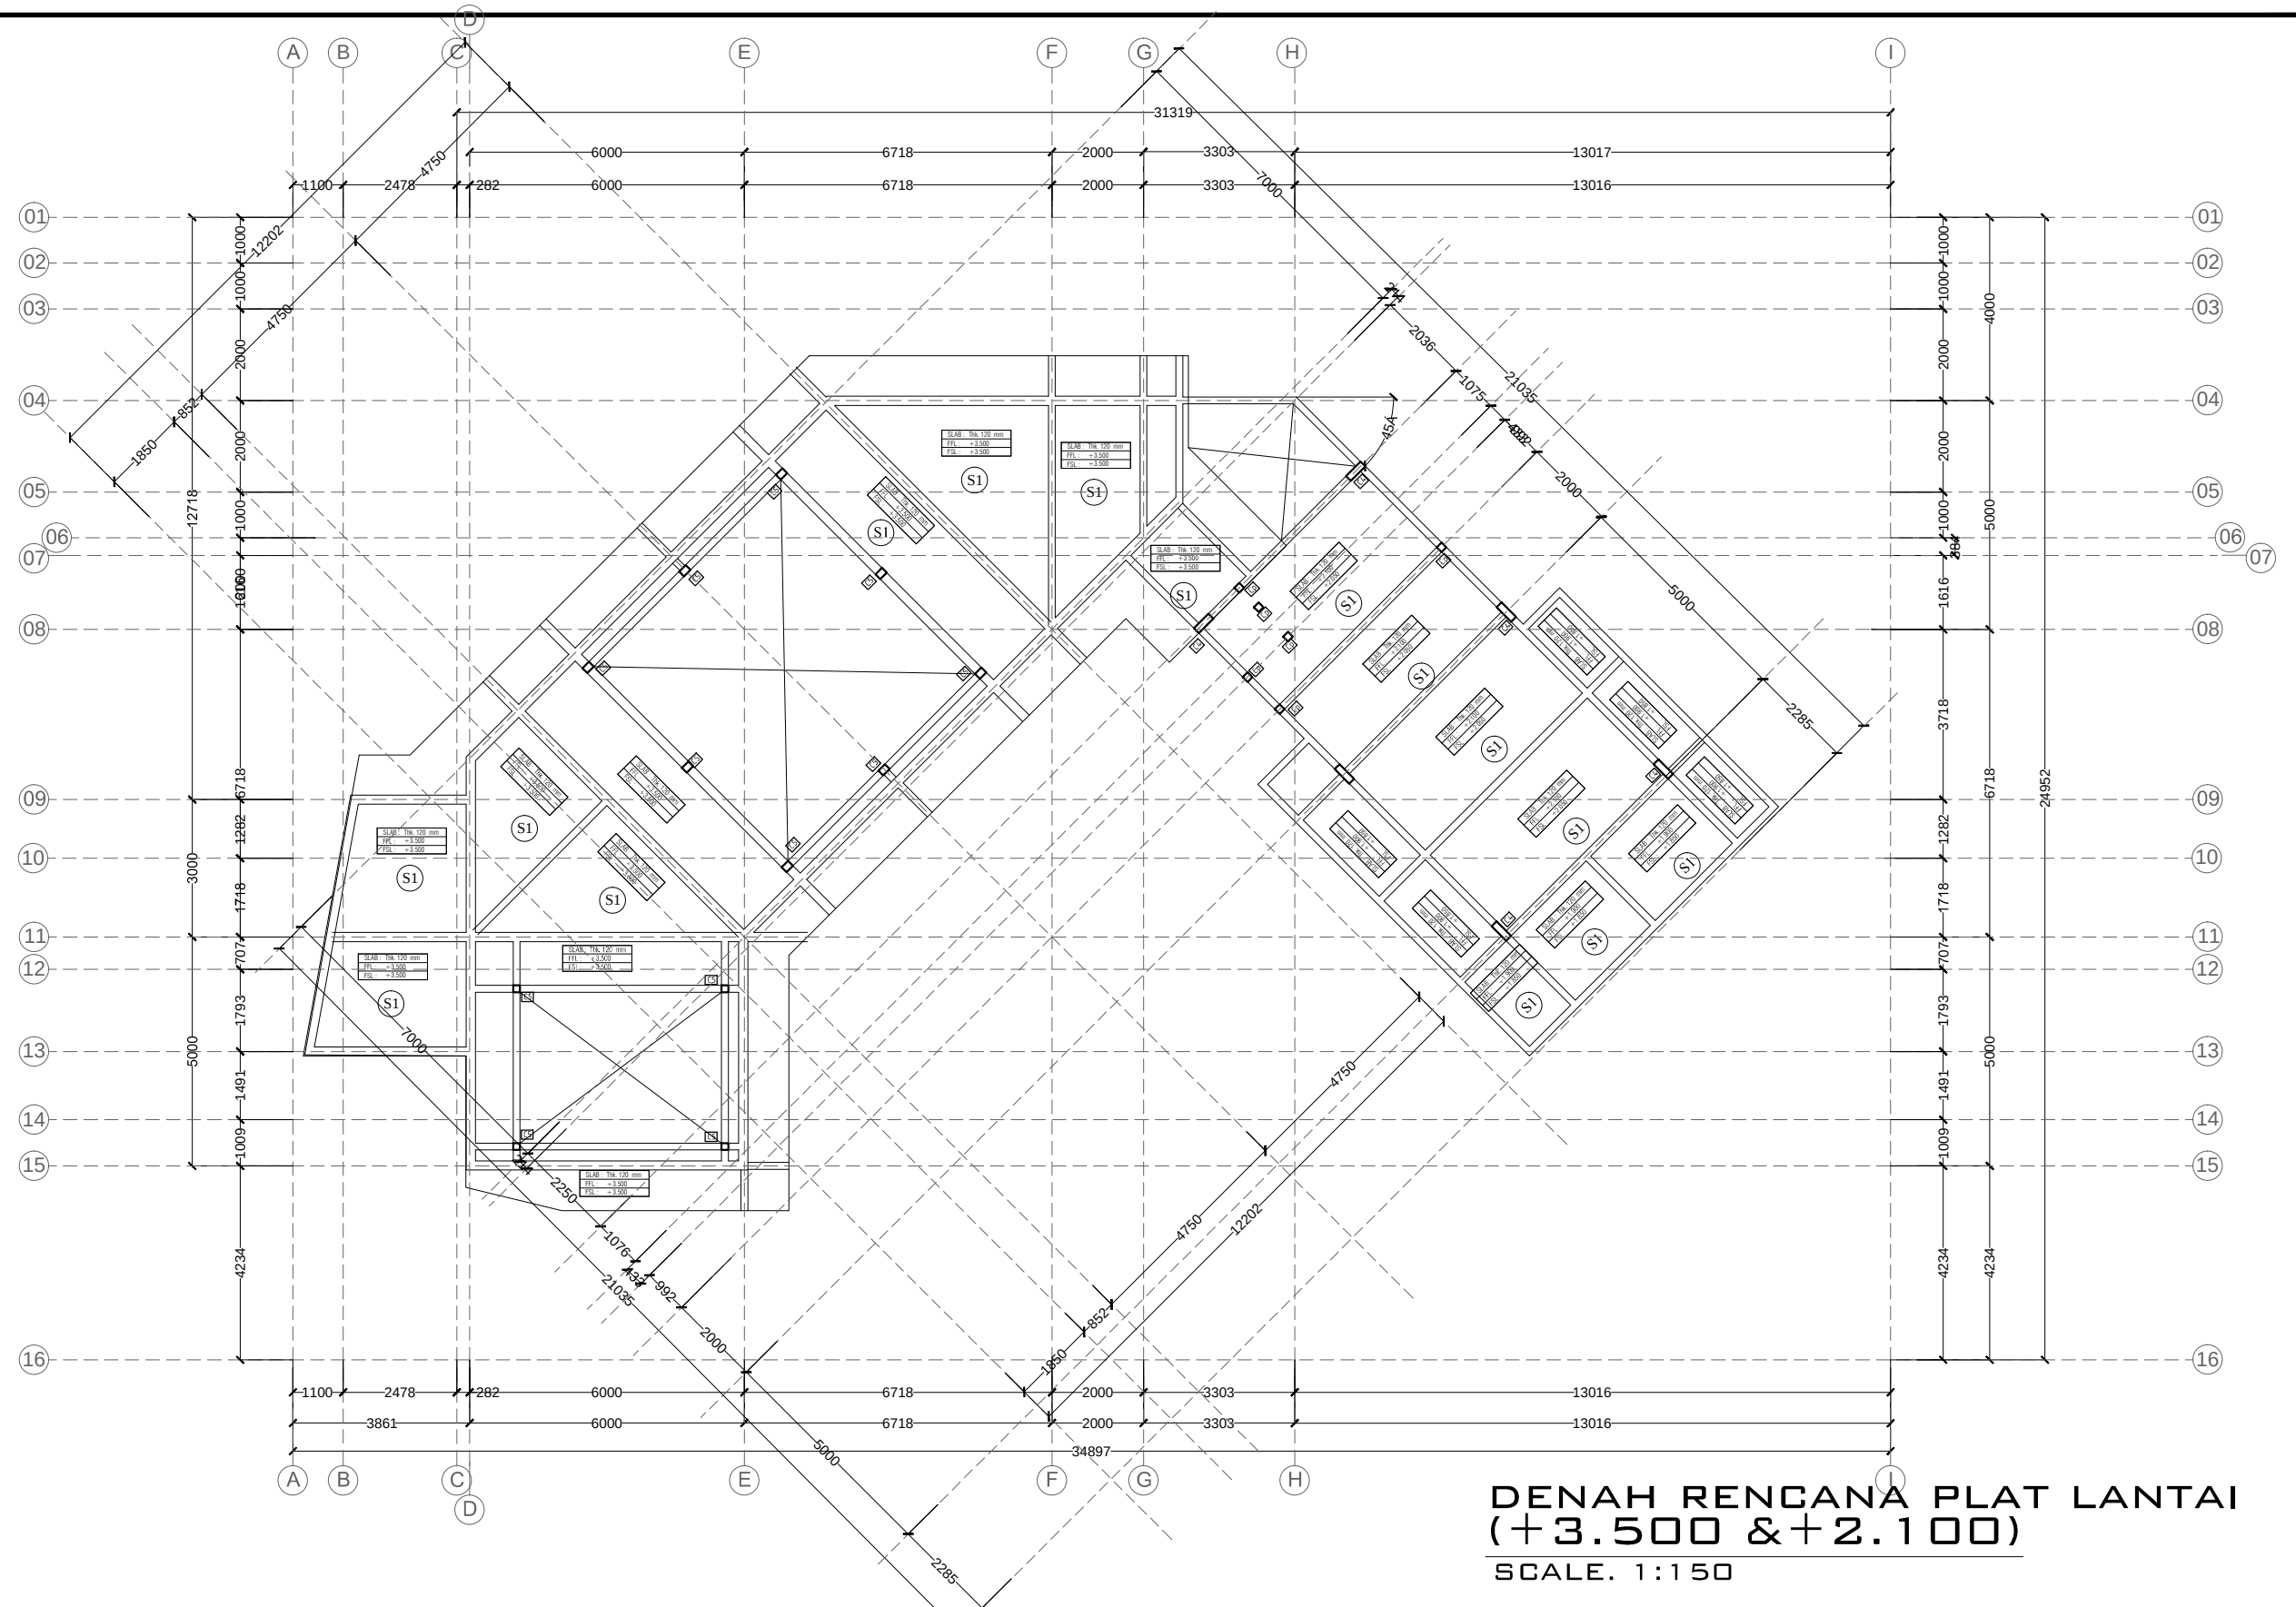

PROJECT : **PRIVATE HOUSE**

OWNER : **IBU NI LUH**

DRAWING TITLE : **DENAH RENCANA PLAT LANTAI (+3.500 & +2.100)**

PRINCIPLE ARCHITECT : **I.B. Gd Sasra Bhanutama, ST**

ARCHITECT DESIGNER : **Arya Prawira Wibowo, ST**

SCALE : **Scale 1 : 150** DATE : **02-02-2018**


FILE NAME : **D:\Data\Project**

STRUCTURE ENGINEER :


MECHANICAL AND ELECTRICAL ENGINEER :


DATE	REVISION NOTE	SIGNATURE


STRUCTURE DRAFTER :	ELECTRICAL AND PLUMBING DRAFTER :	ARCHITECTURAL DRAFTER :	CHECKED :
Mudiasa	Agus Y.R	Dwik	Arya
		Agus	
Drawing code	Page number	Total page	
S	057	00	

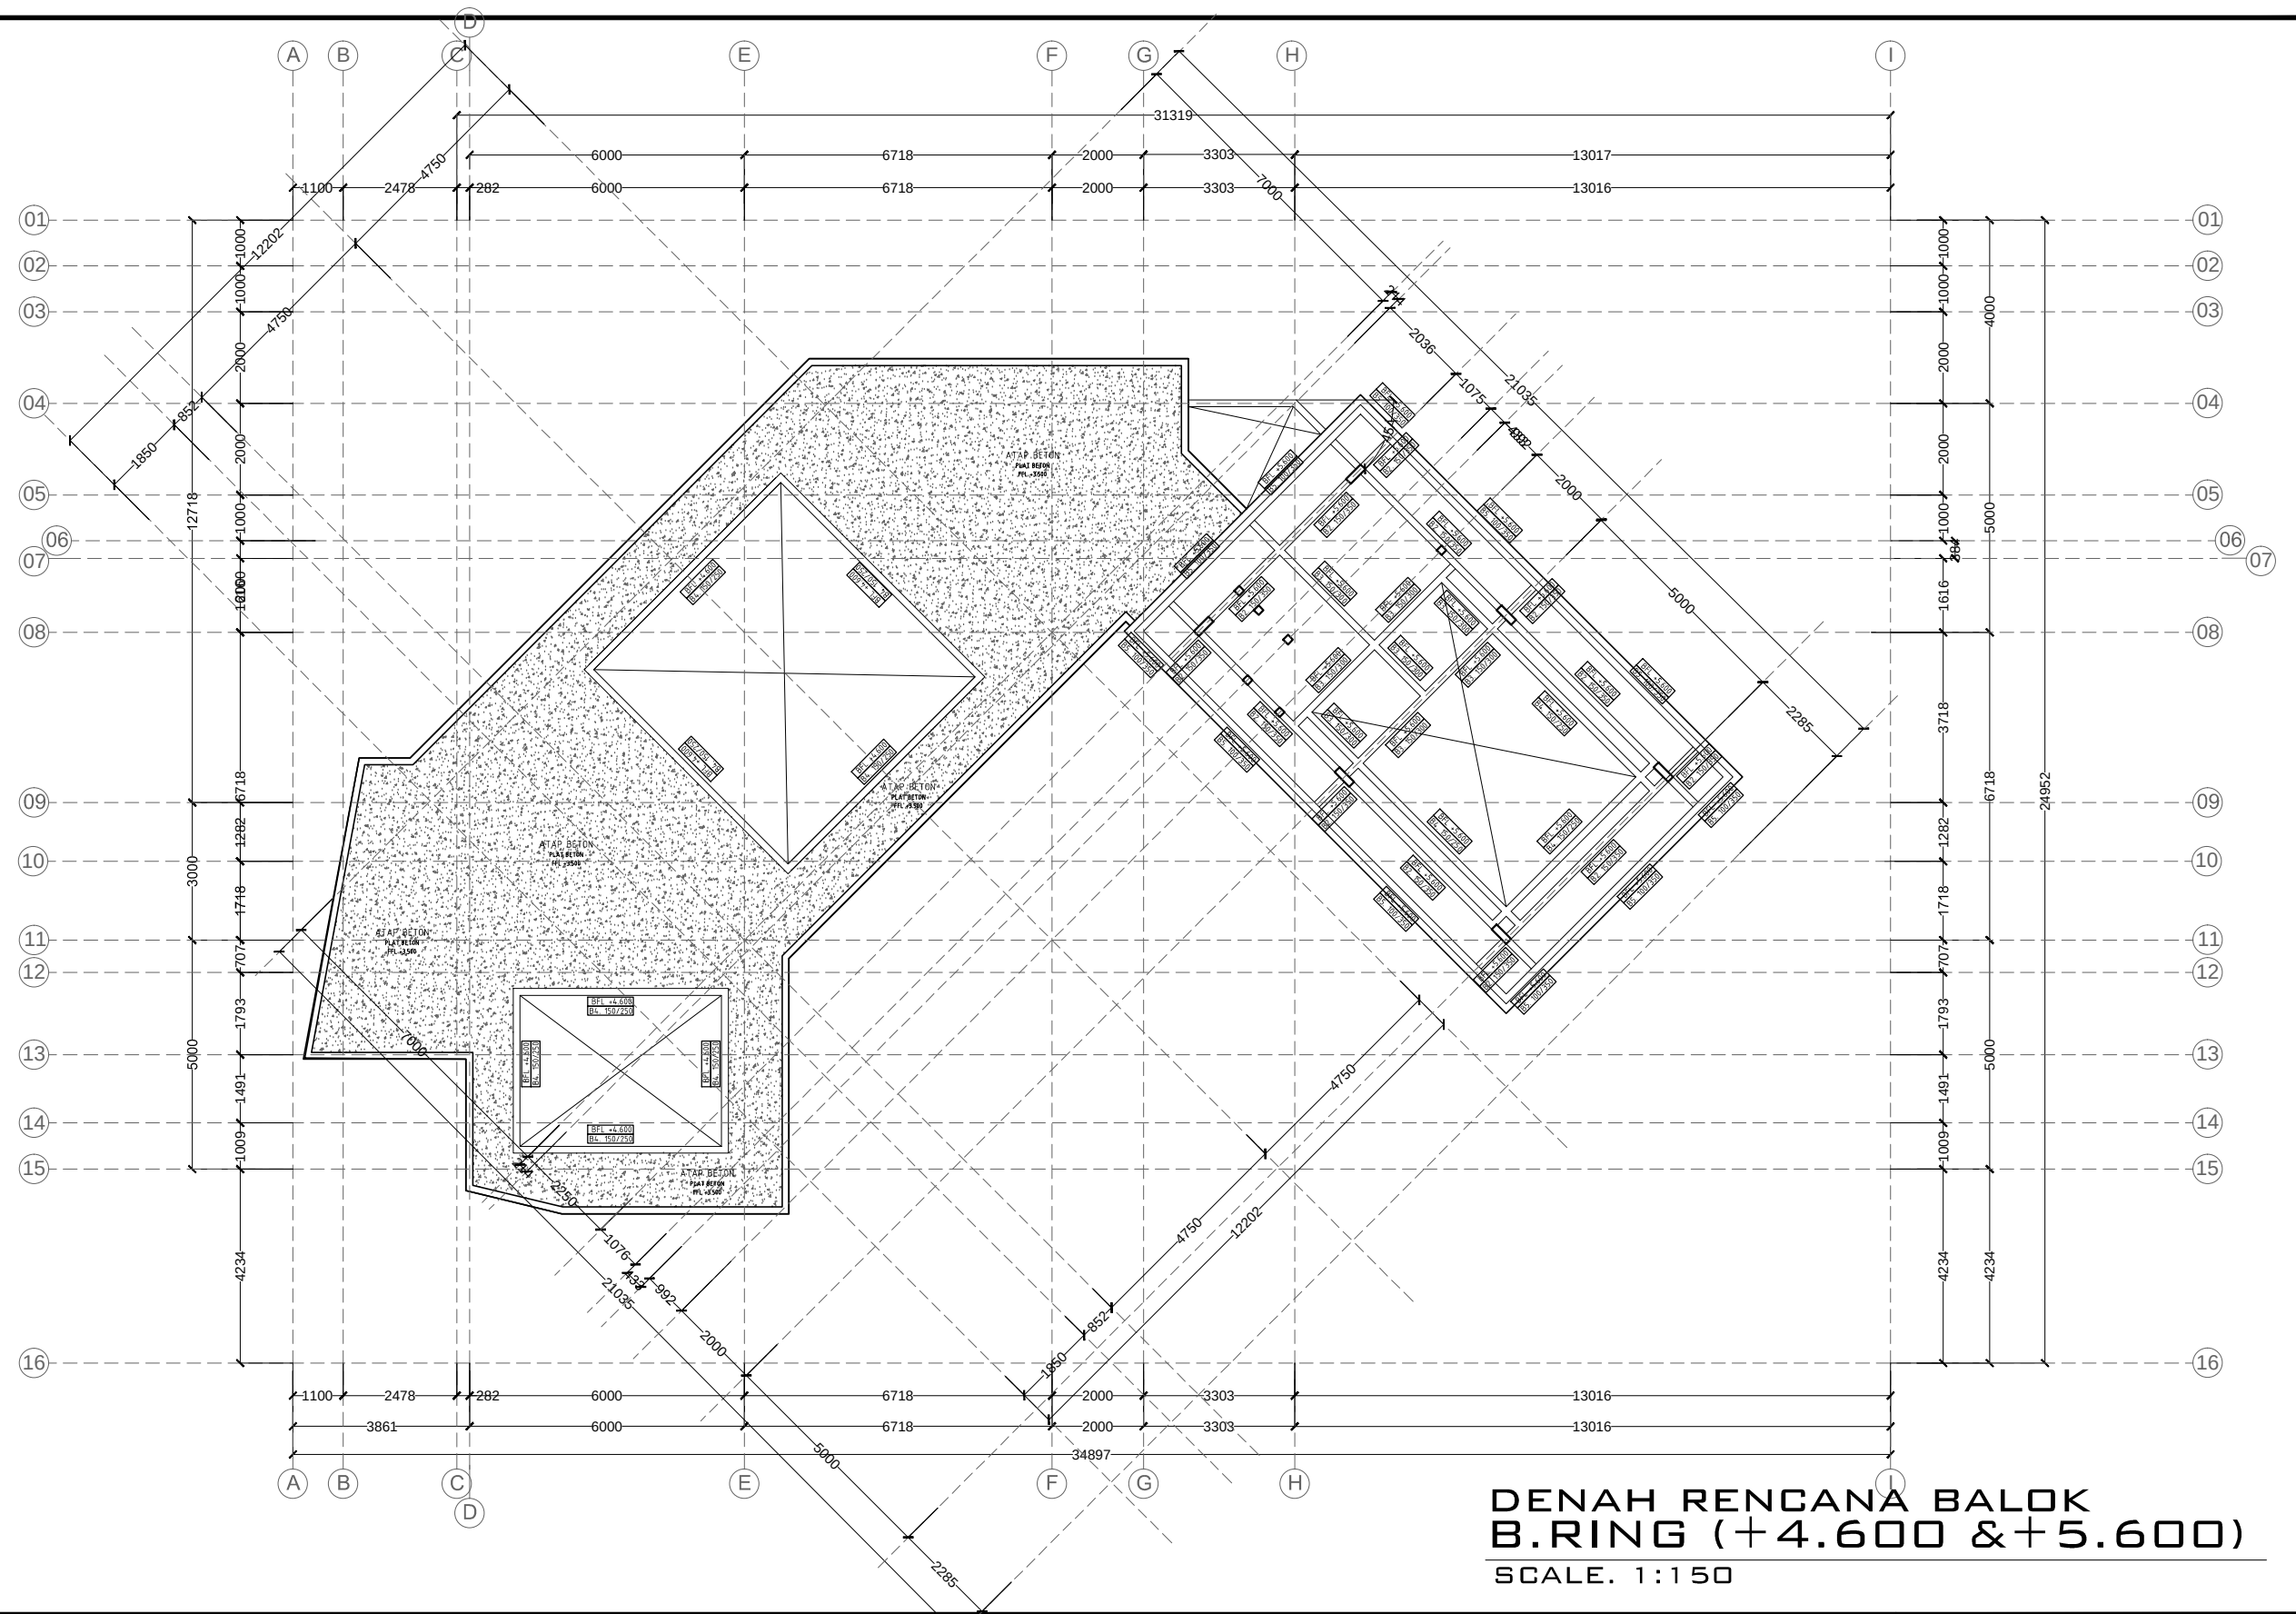


**DENAH RENCANA BALOK
B.RING (+4.600 & +5.600)**
SCALE. 1:150

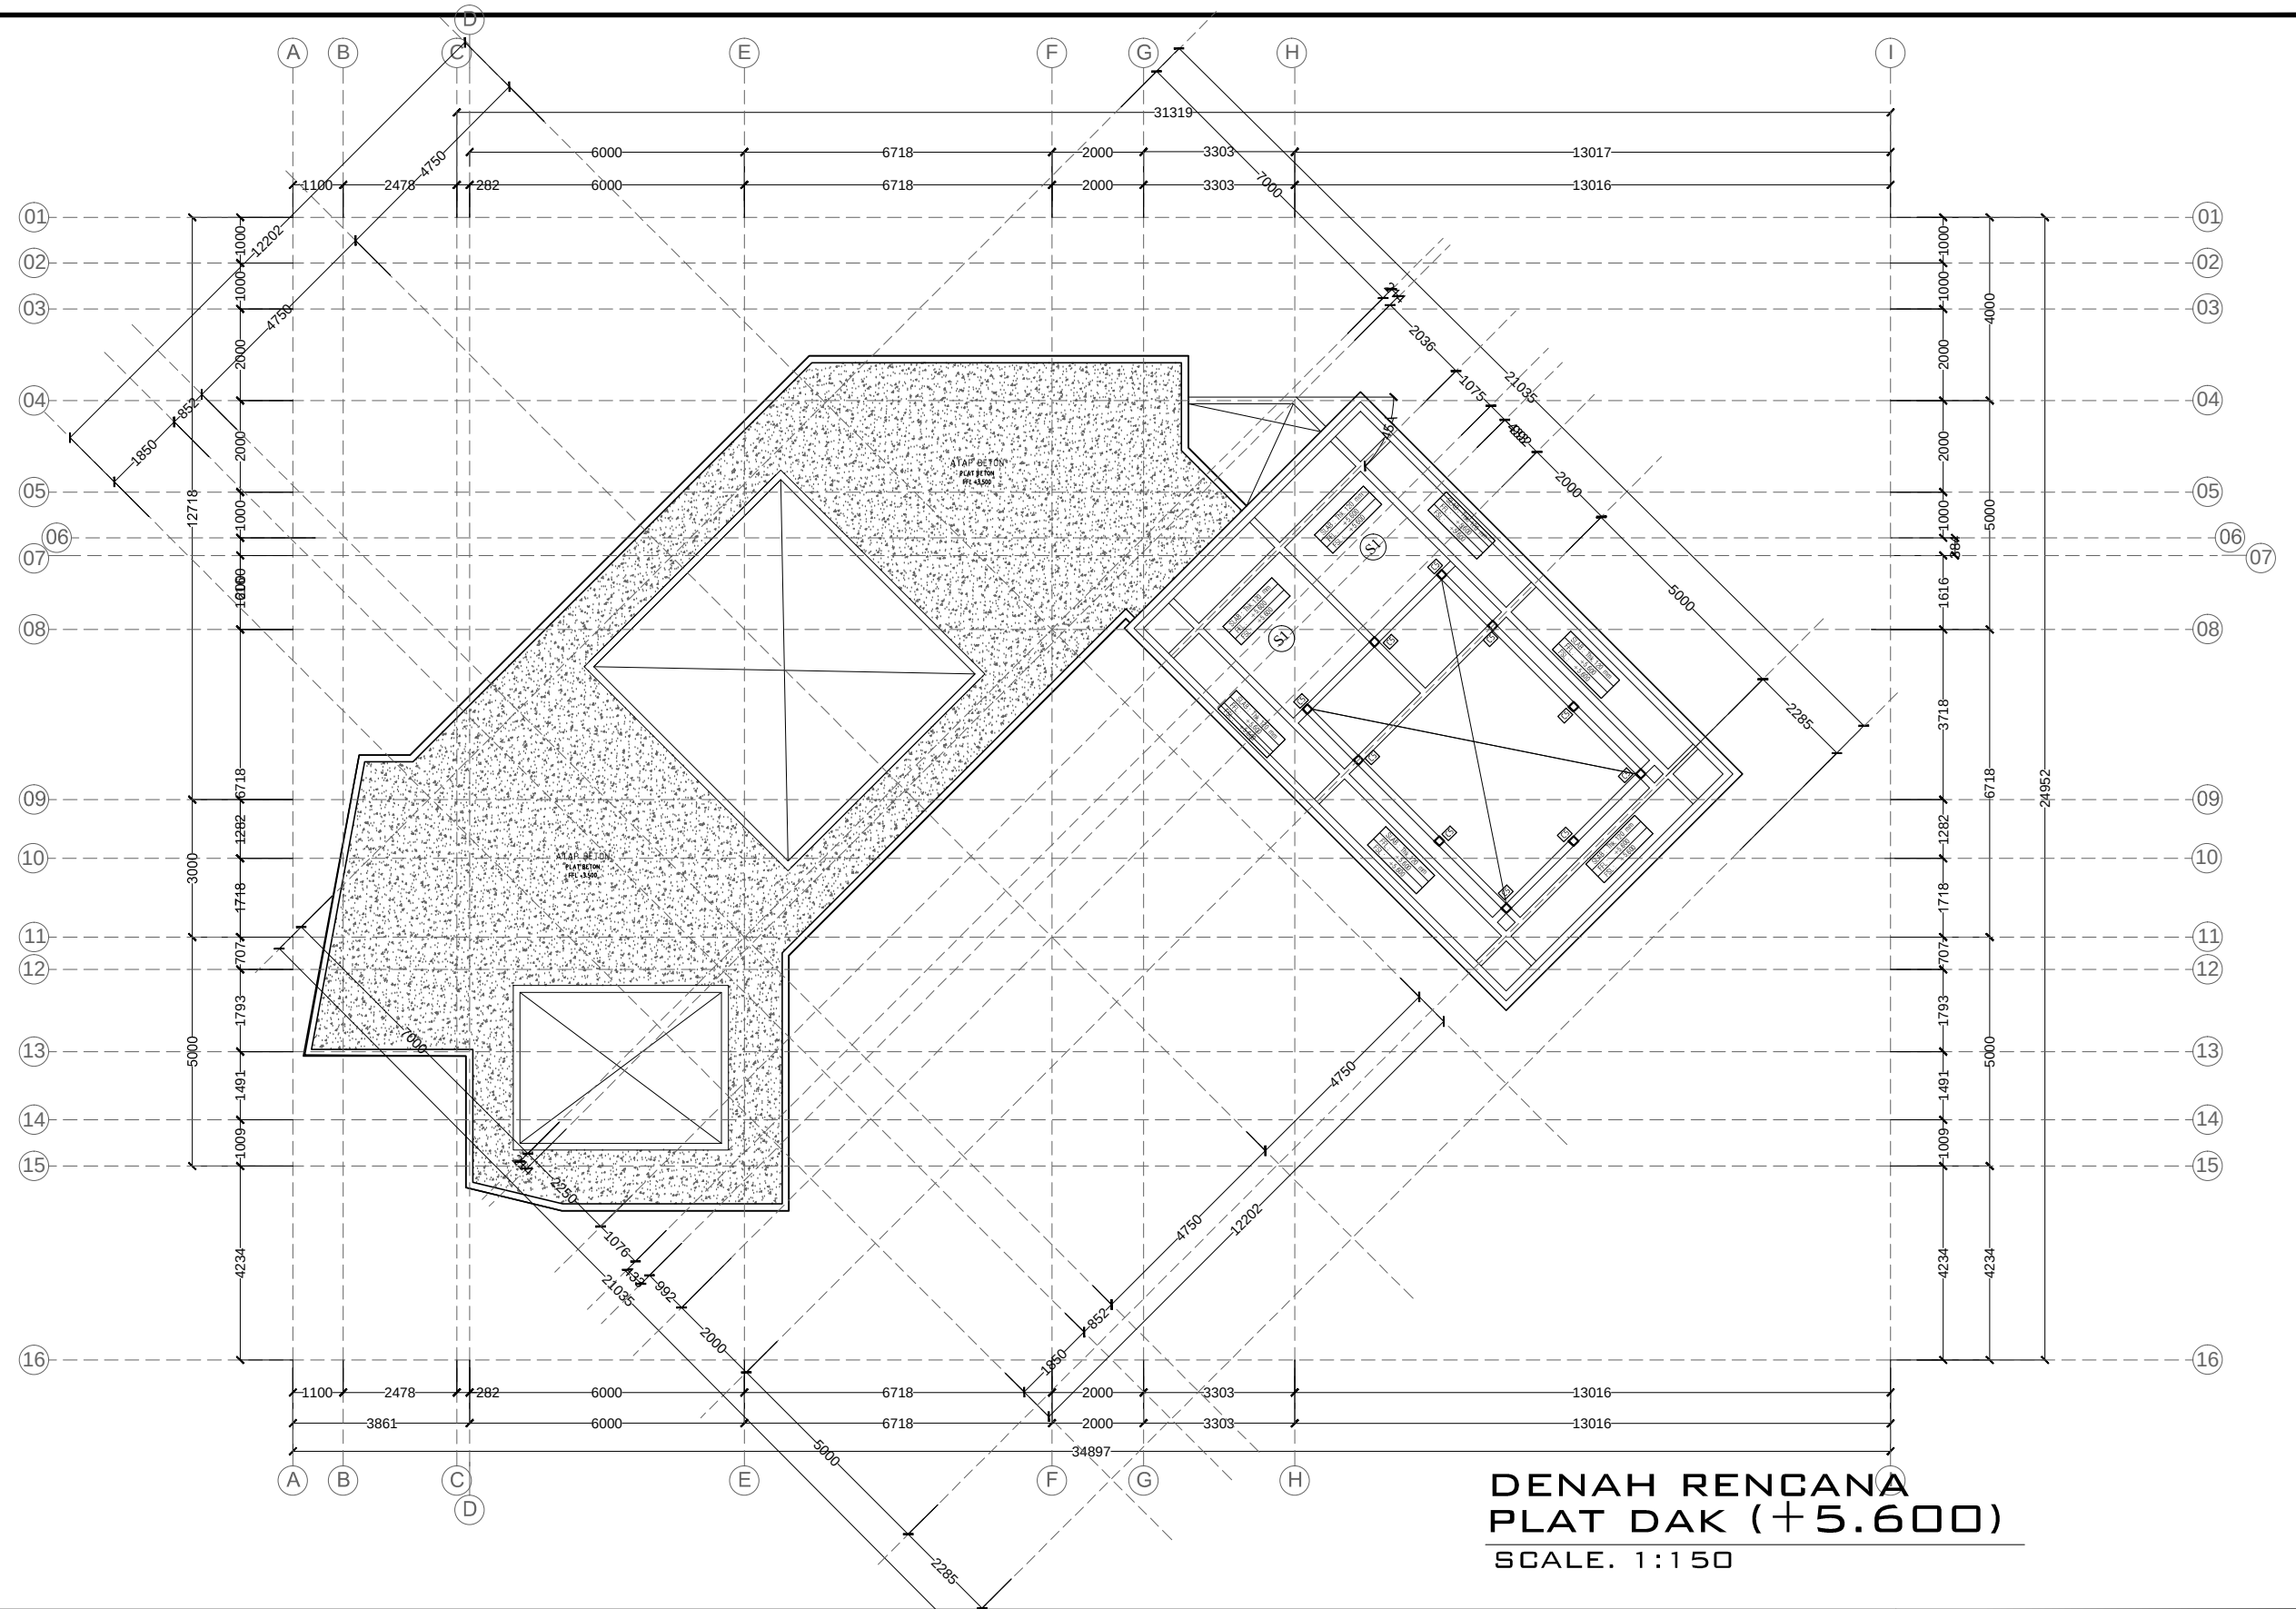

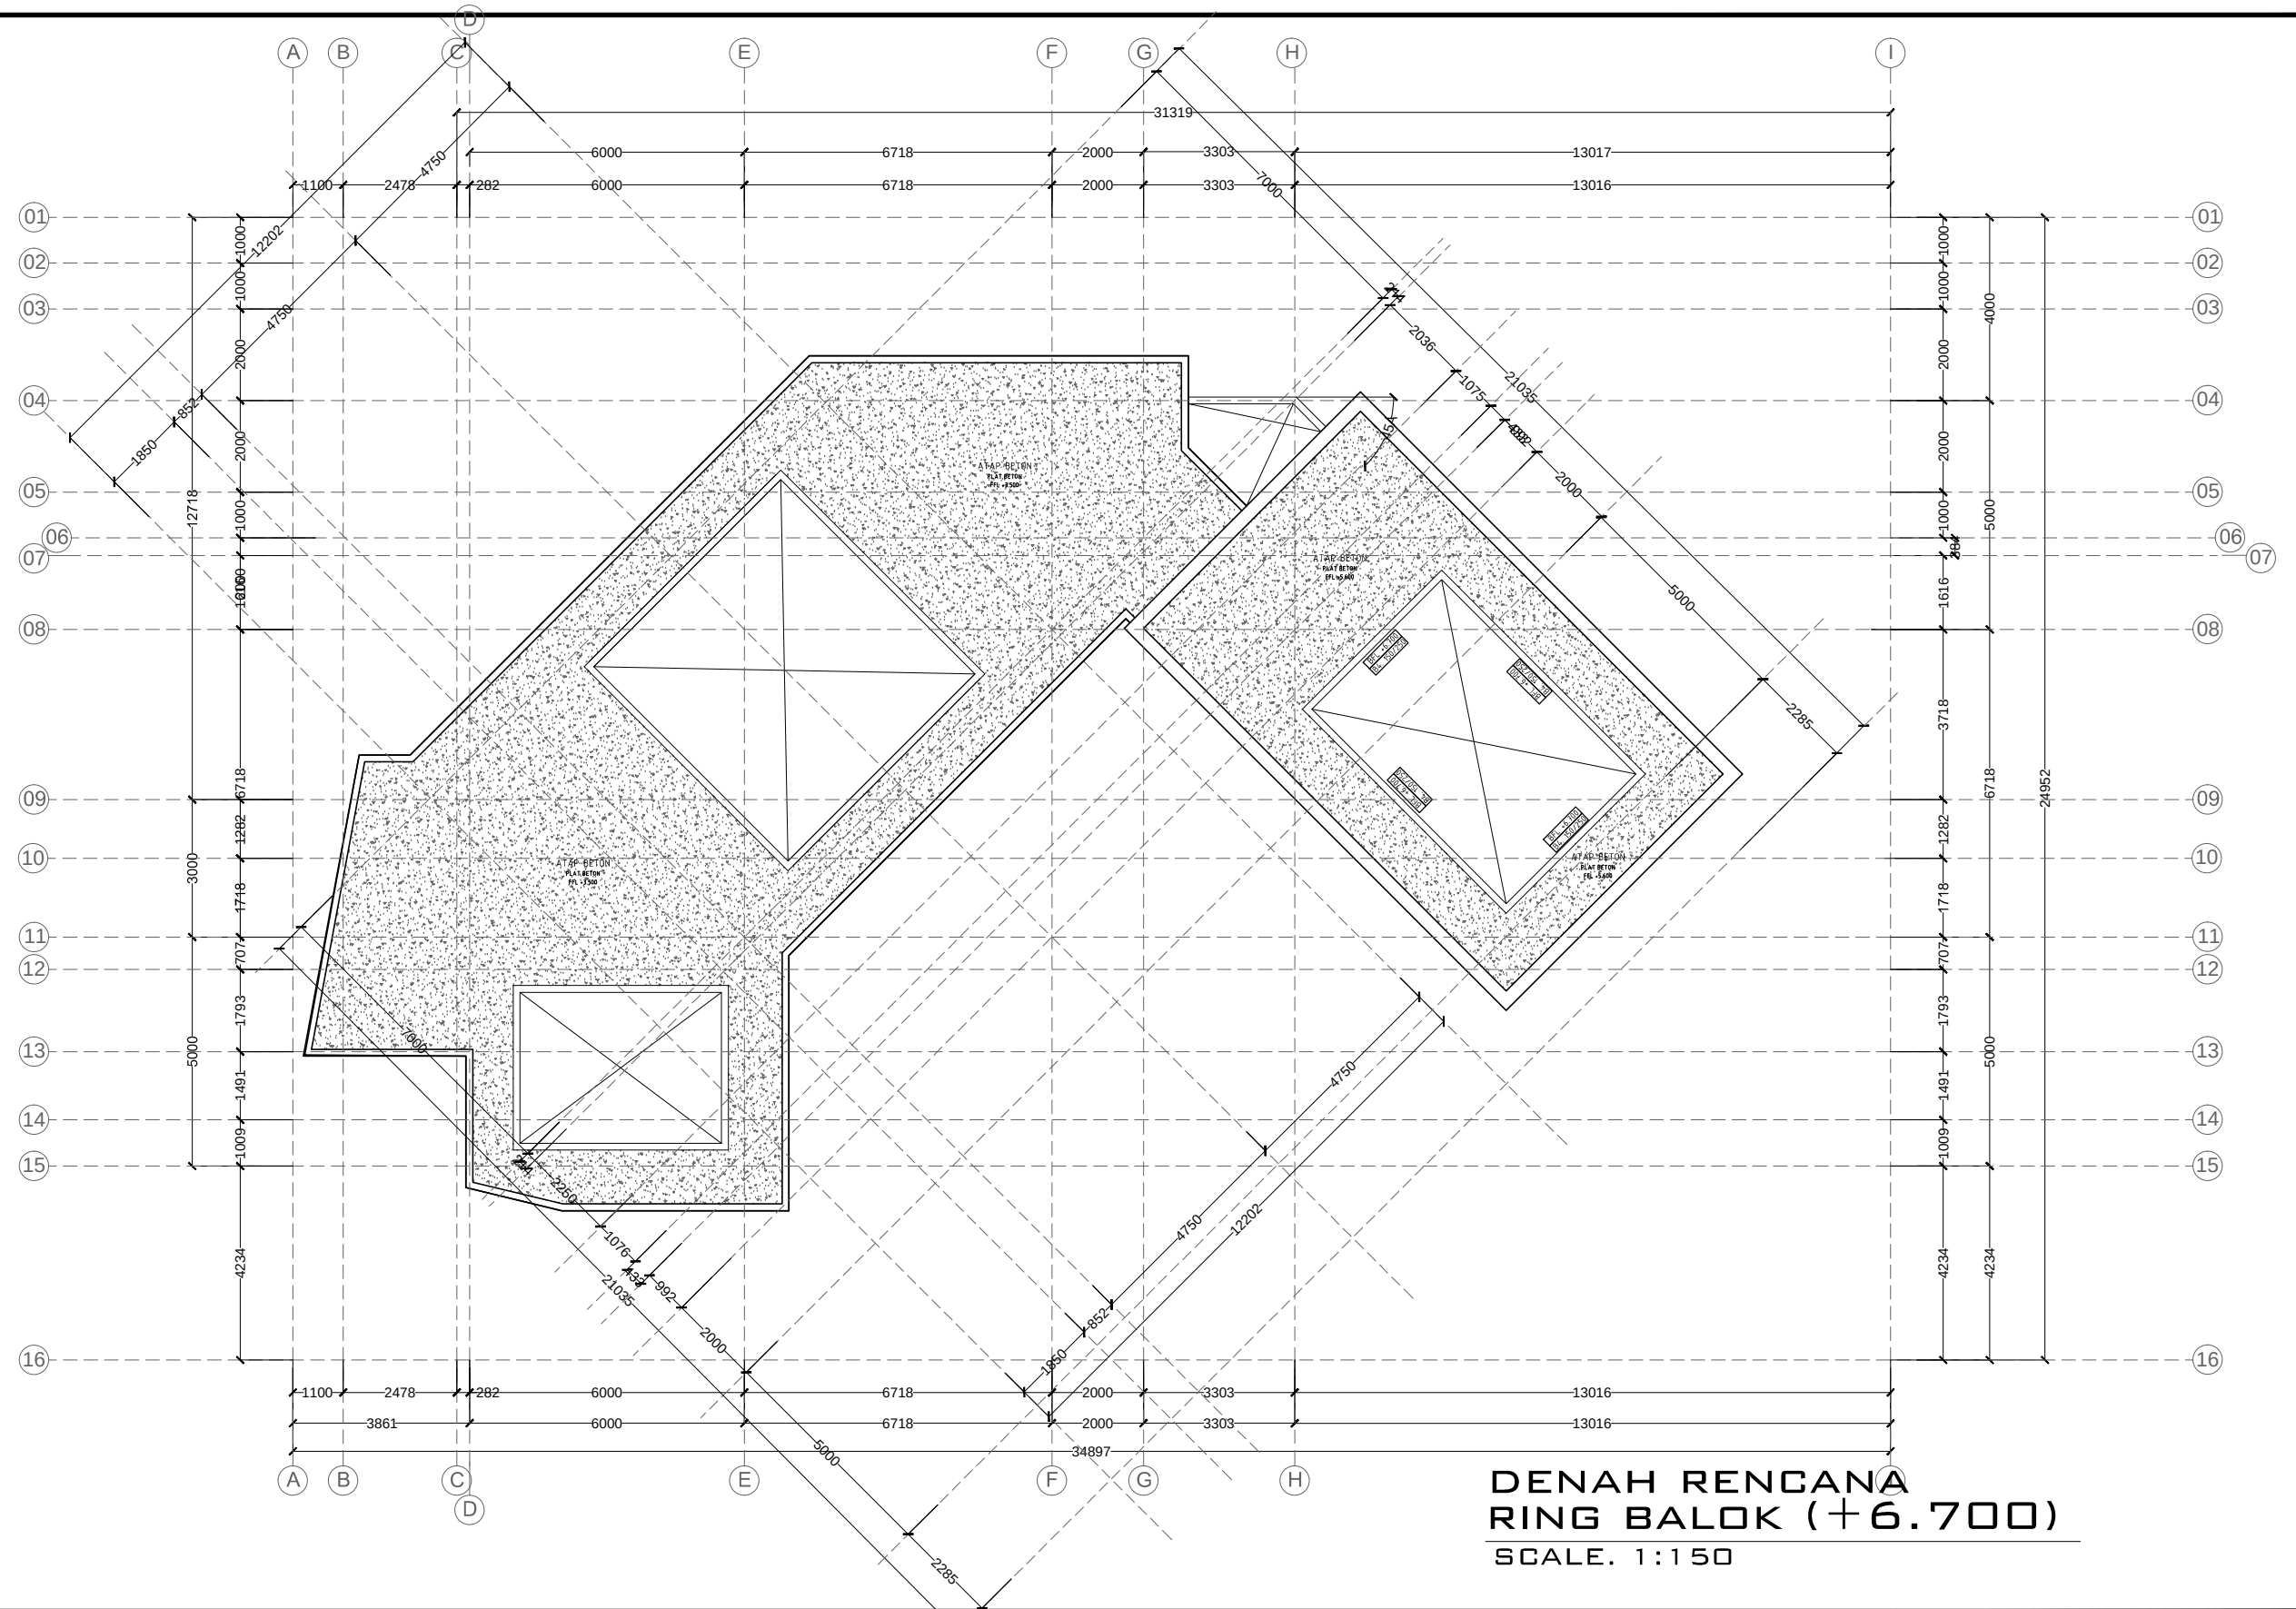

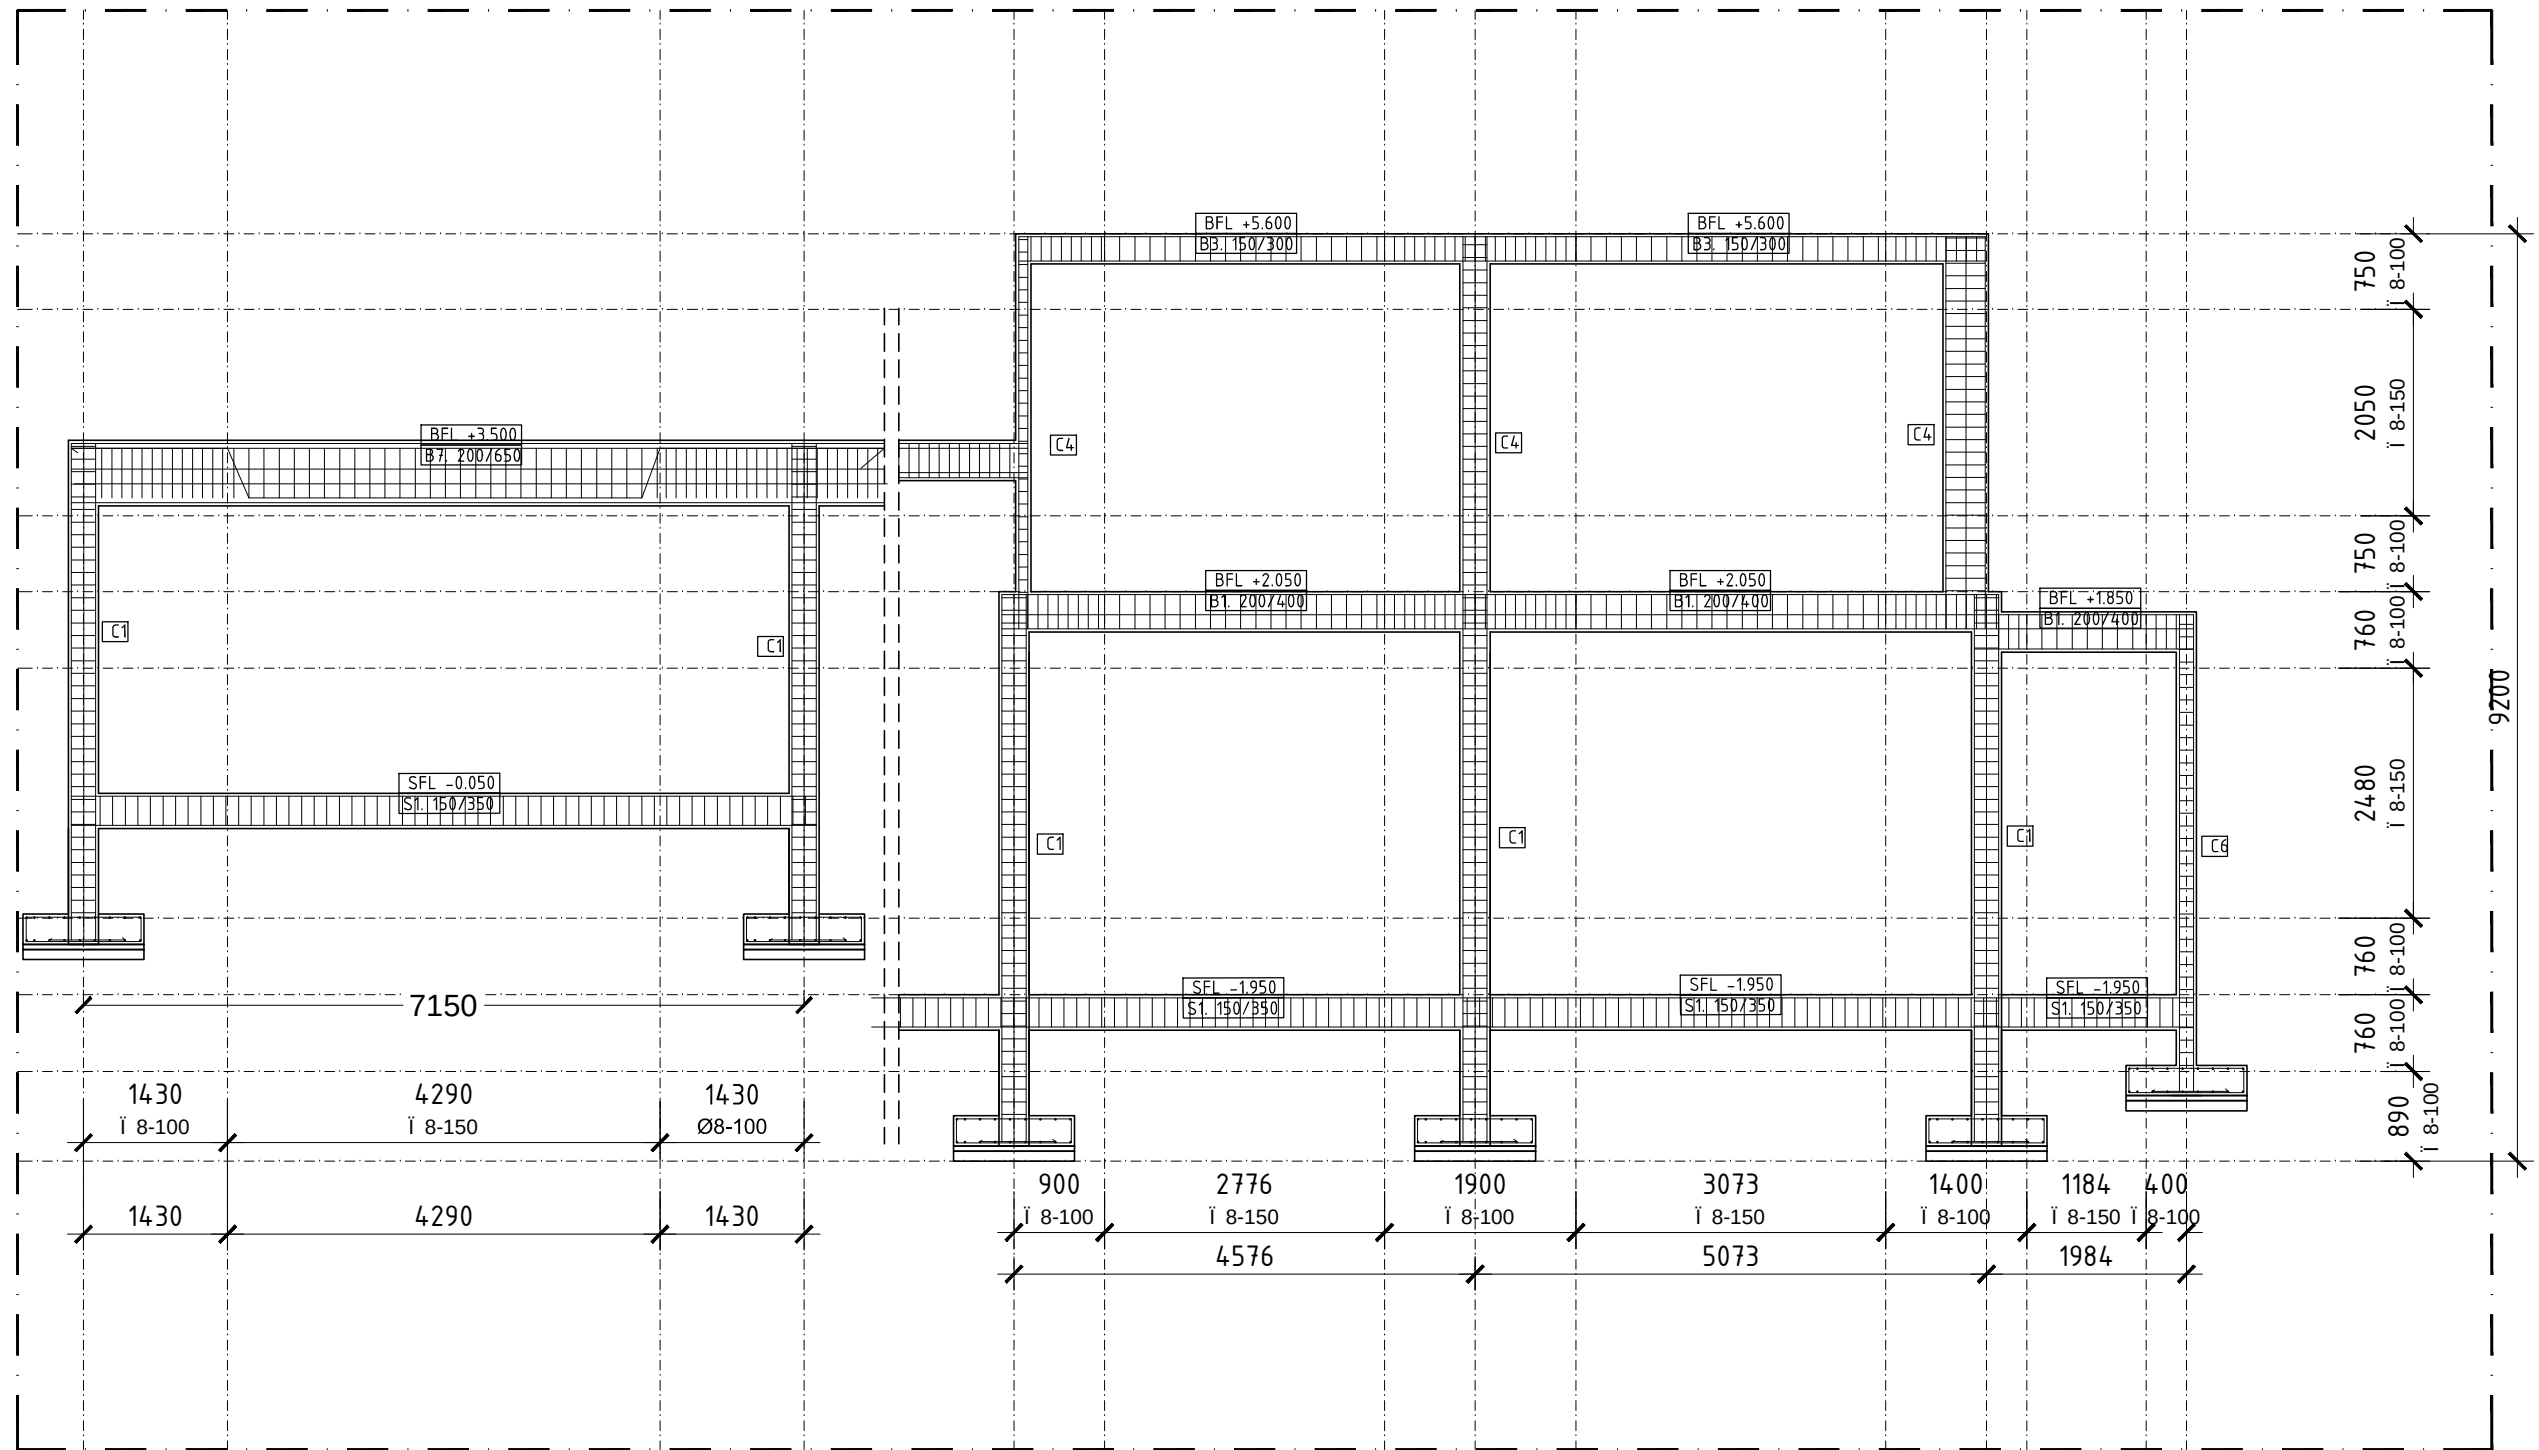


PORTAL 1
SCALE. 1:75

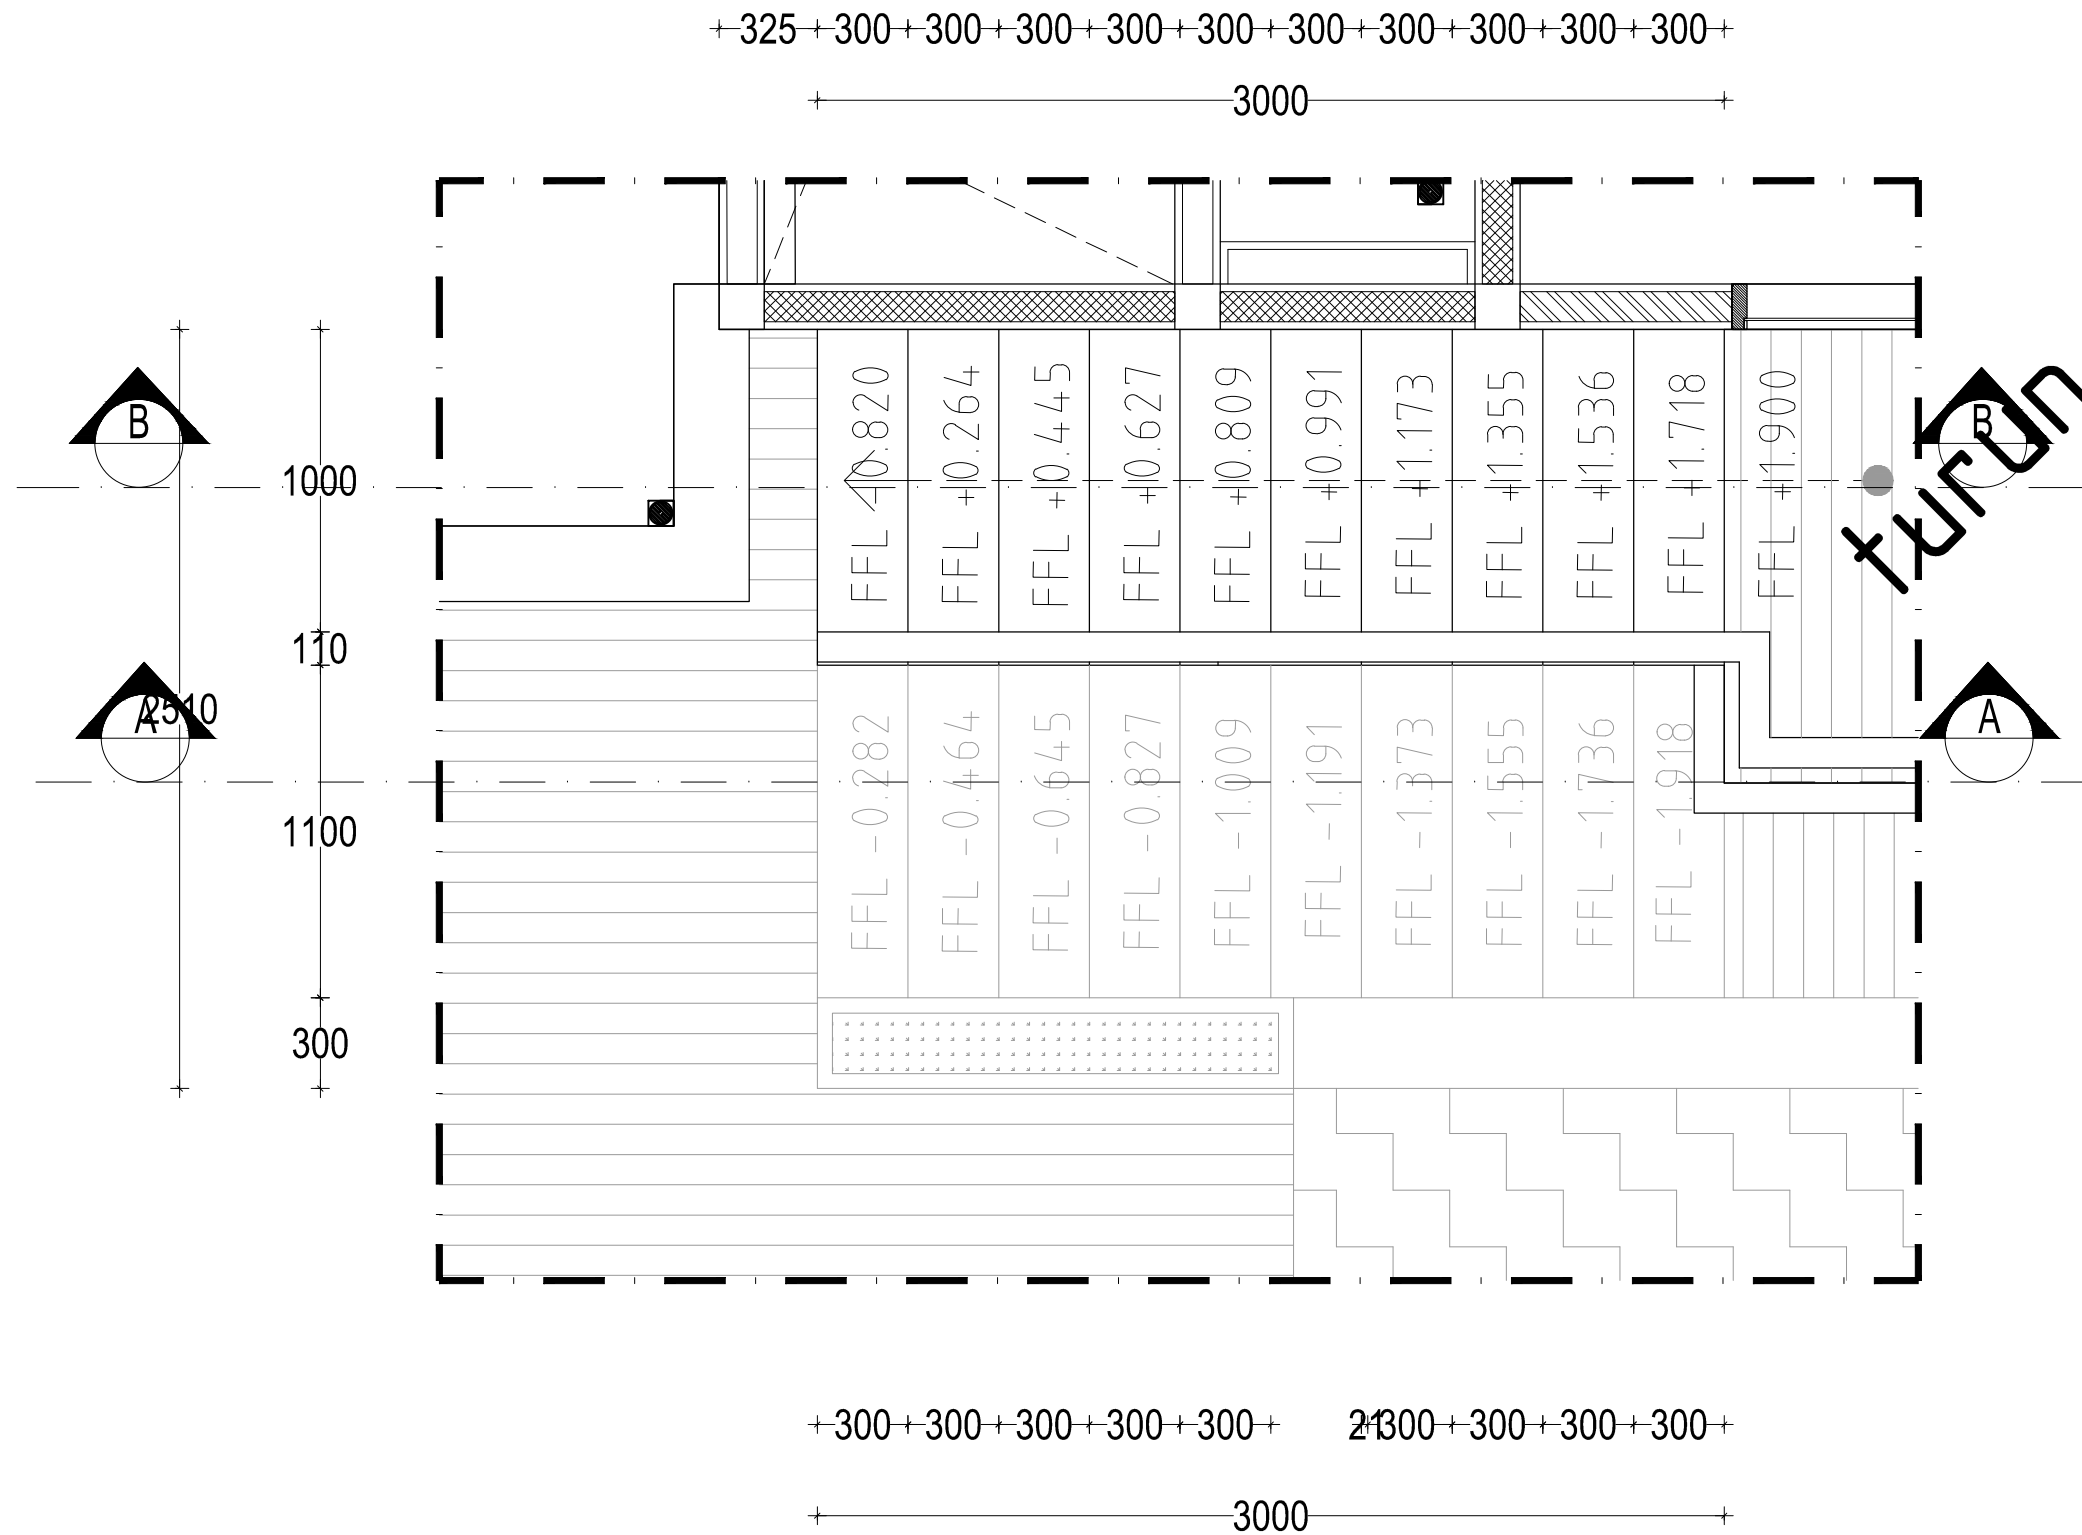


DENAH TANGGA -0.100 S/D +1.900
SCALE 1:25

Consultant  Emporio Architect info@emporioarchitec.com contact : 081222955519	PROJECT : PRIVATE HOUSE	PRINCIPLE ARCHITECT : I.B. Gd Sasra Bhanutama, ST	STRUCTURE ENGINEER :			STRUCTURE DRAFTER : Mudiasa	ELECTRICAL AND PLUMBING DRAFTER : Agus Y.R	ARCHITECTURAL DRAFTER : Dwik	CHECKED : Arya
	OWNER : IBU NI LUH	ARCHITECT DESIGNER : Arya Prawira Wibowo, ST	MECHANICAL AND ELECTRICAL ENGINEER :					Agus	
	DRAWING TITLE : DENAH TANGGA -0.100 S/D +1.900	SCALE : Scale 1 : 25	DATE : 02-02-2018	DATE	REVISION NOTE	SIGNATURE	Drawing code	Page number	Total page
		FILE NAME D:\Data\Project					S	063	00

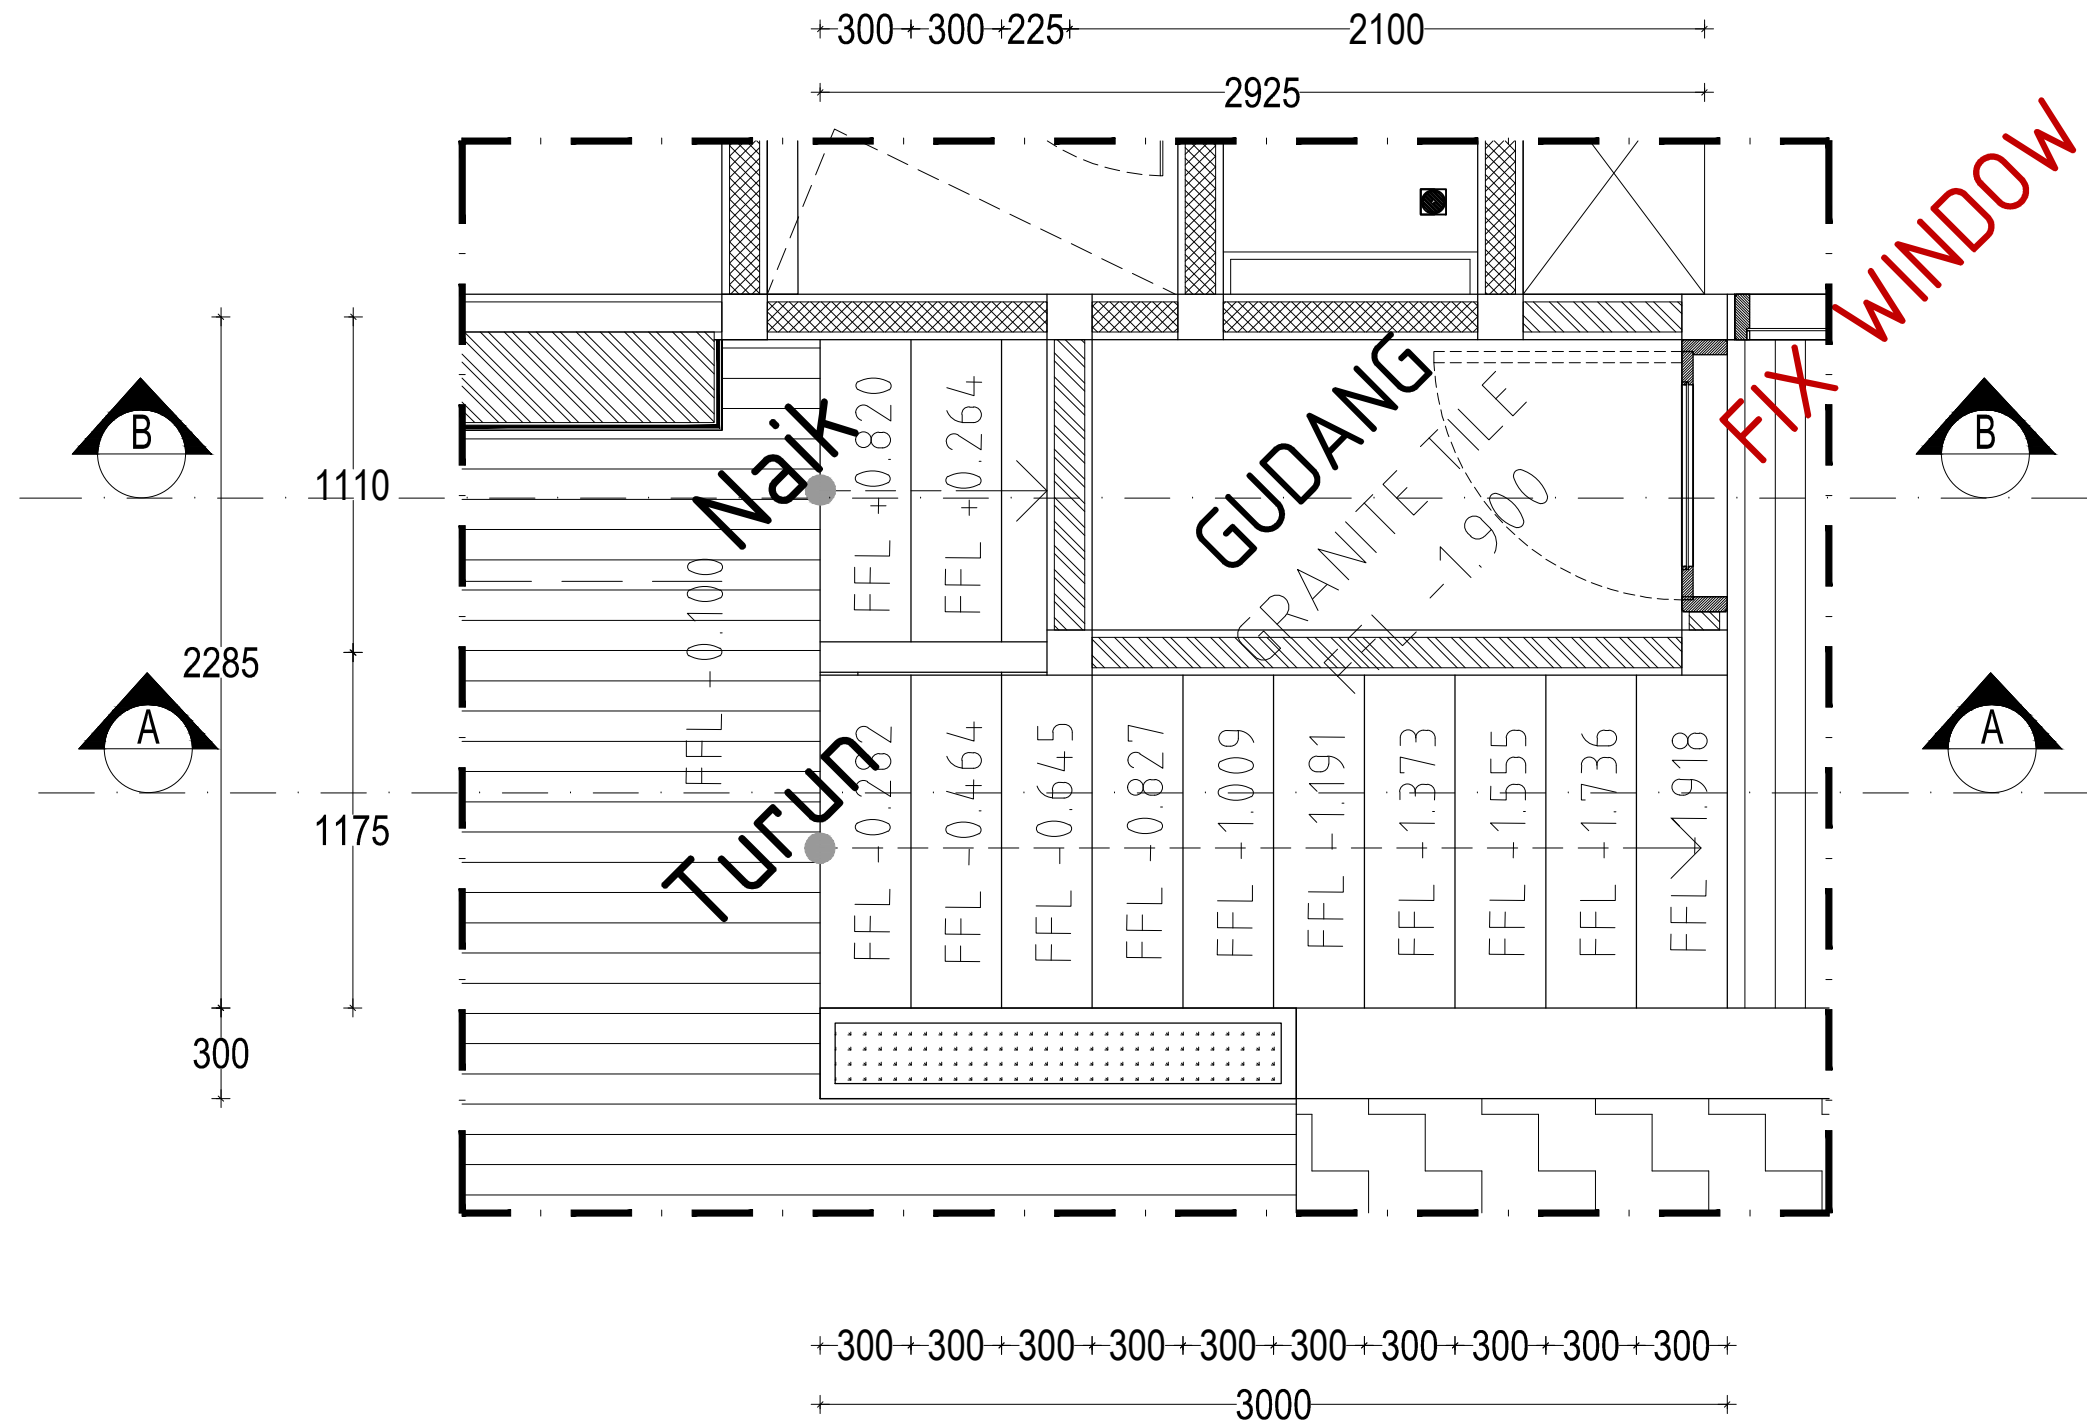


DENAH TANGGA -0.100 S/D -2.100
SCALE 1:25

PROJECT :	PRIVATE HOUSE	PRINCIPLE ARCHITECT :	I.B. Gd Sasra Bhanutama, ST	STRUCTURE ENGINEER :		STRUCTURE DRAFTER :	Mudiasa	ELECTRICAL AND PLUMBING DRAFTER :	Agus Y.R	ARCHITECTURAL DRAFTER :	Dwik	CHECKED :	Arya
OWNER :	IBU NI LUH	ARCHITECT DESIGNER :	Arya Prawira Wibowo, ST	MECHANICAL AND ELECTRICAL ENGINEER :							Agus		
DRAWING TITLE :	DENAH TANGGA -0.100 S/D -2.100	SCALE :	Scale 1 : 25	DATE :	02-02-2018	DATE	REVISION NOTE	SIGNATURE	Drawing code	Page number	Total page		
		FILE NAME	D:\Data\Project						S	064	00		

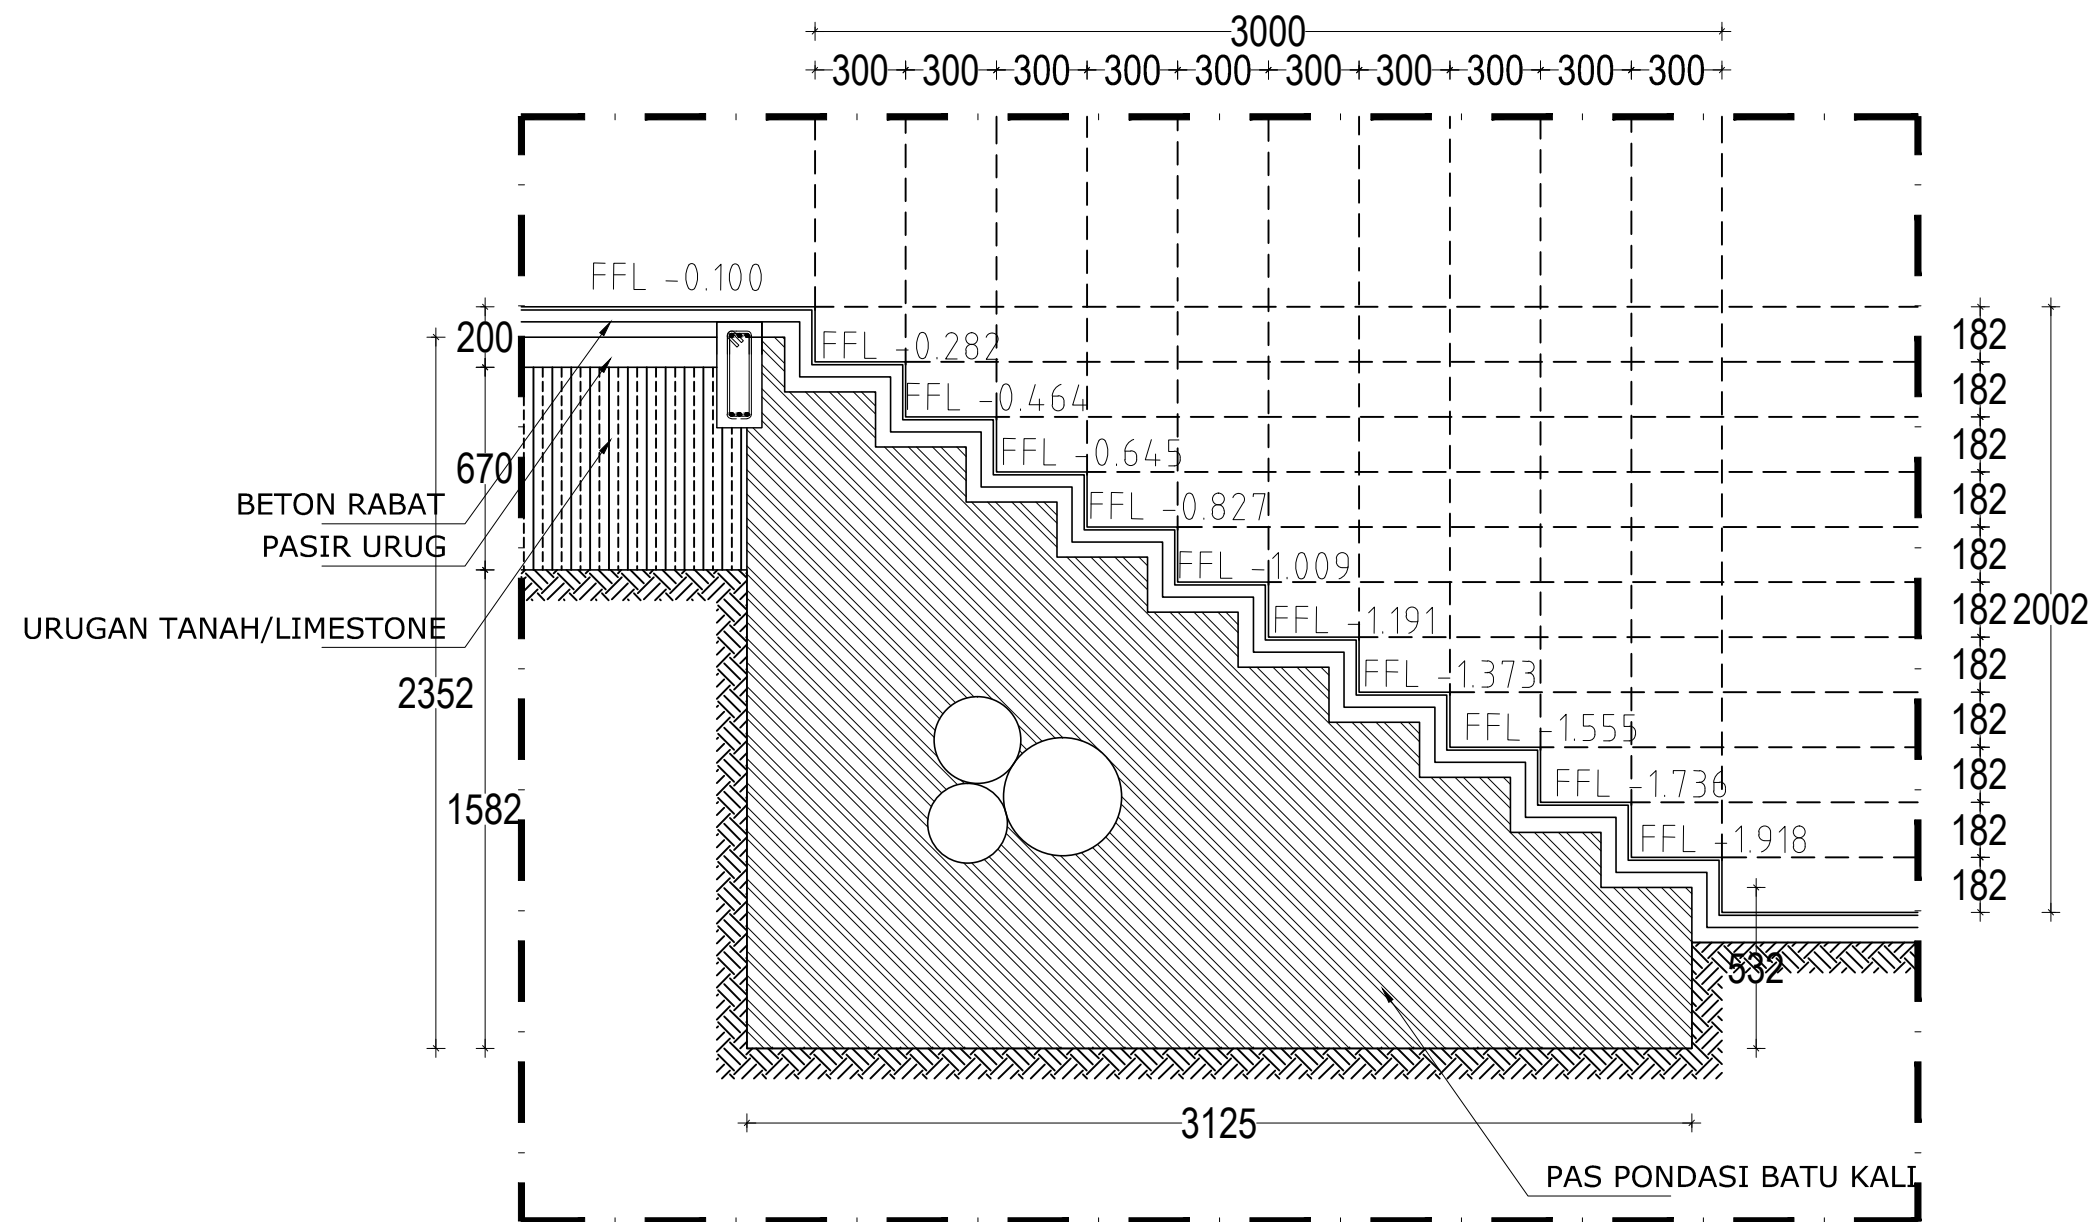

POTONGAN B-B
SCALE 1:25

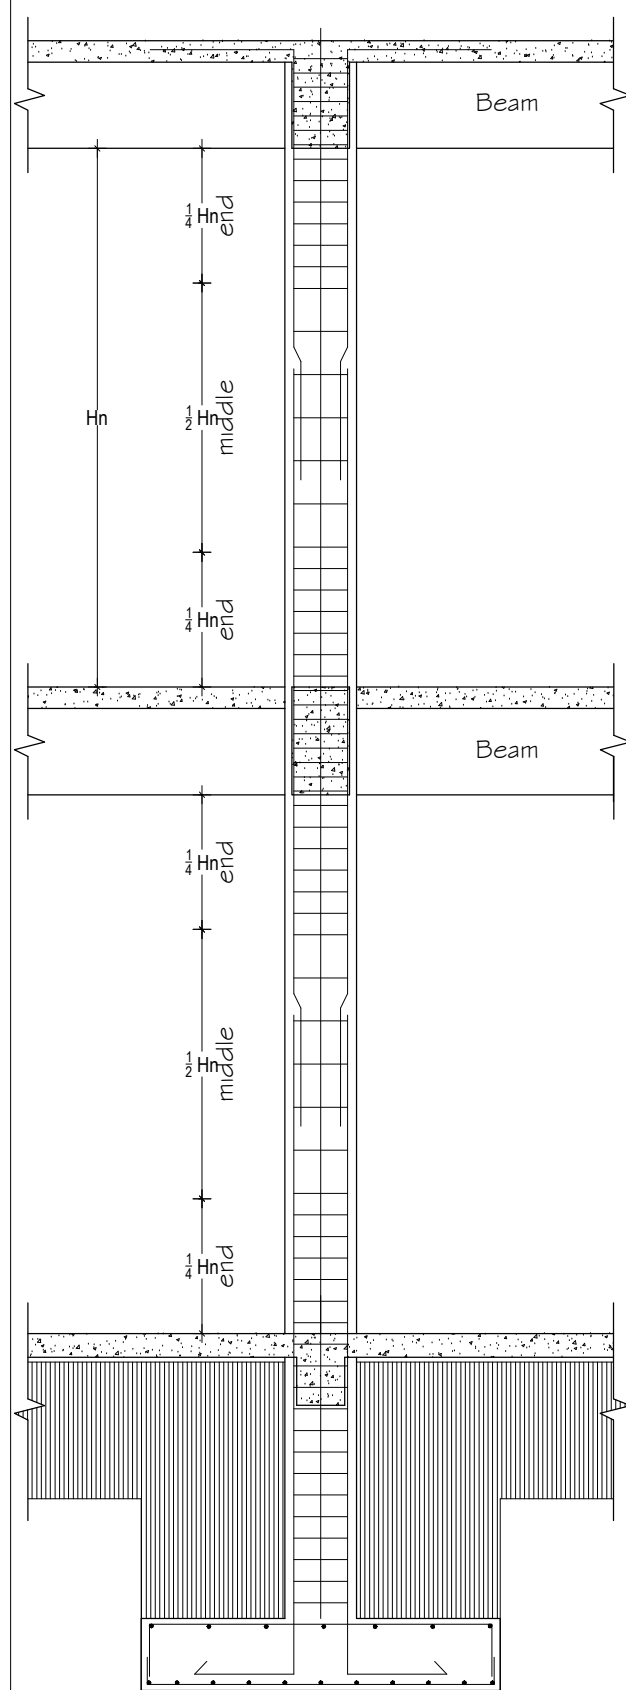

TYPE	DIM. & REINFORCEMENT	
	End of Column	Middle of Column
C1	 2 HOOPS. Ø8 - 100	 2 HOOPS. Ø8 - 150
C2	 2 HOOPS. Ø8 - 100	 2 HOOPS. Ø8 - 150
C3	 2 HOOPS. Ø8 - 100	 2 HOOPS. Ø8 - 150
C4	 2 HOOPS. Ø8 - 100	 2 HOOPS. Ø8 - 150
C5	 HOOPS. Ø8 - 100	 HOOPS. Ø8 - 150
C6	 2 HOOPS. Ø8 - 100	 2 HOOPS. Ø8 - 150
Cp	 HOOPS. Ø8 - 100	 HOOPS. Ø8 - 150


NOTE :
 QUALITY OF CONCRETE : $f'_c = 23 \text{ MPa}$
 QUALITY OF STEEL : DIAMETER > 13 : U39 (D)
 : DIAMETER < 13 : U24 (I)

SCHEDULE OF COLUMN (C) #1
 SCALE 1:20

DETAIL PENULANGAN KOLOM
 SCALE 1:25

SCHEDULE OF TIE BEAM (TB)

SCALE 1:25

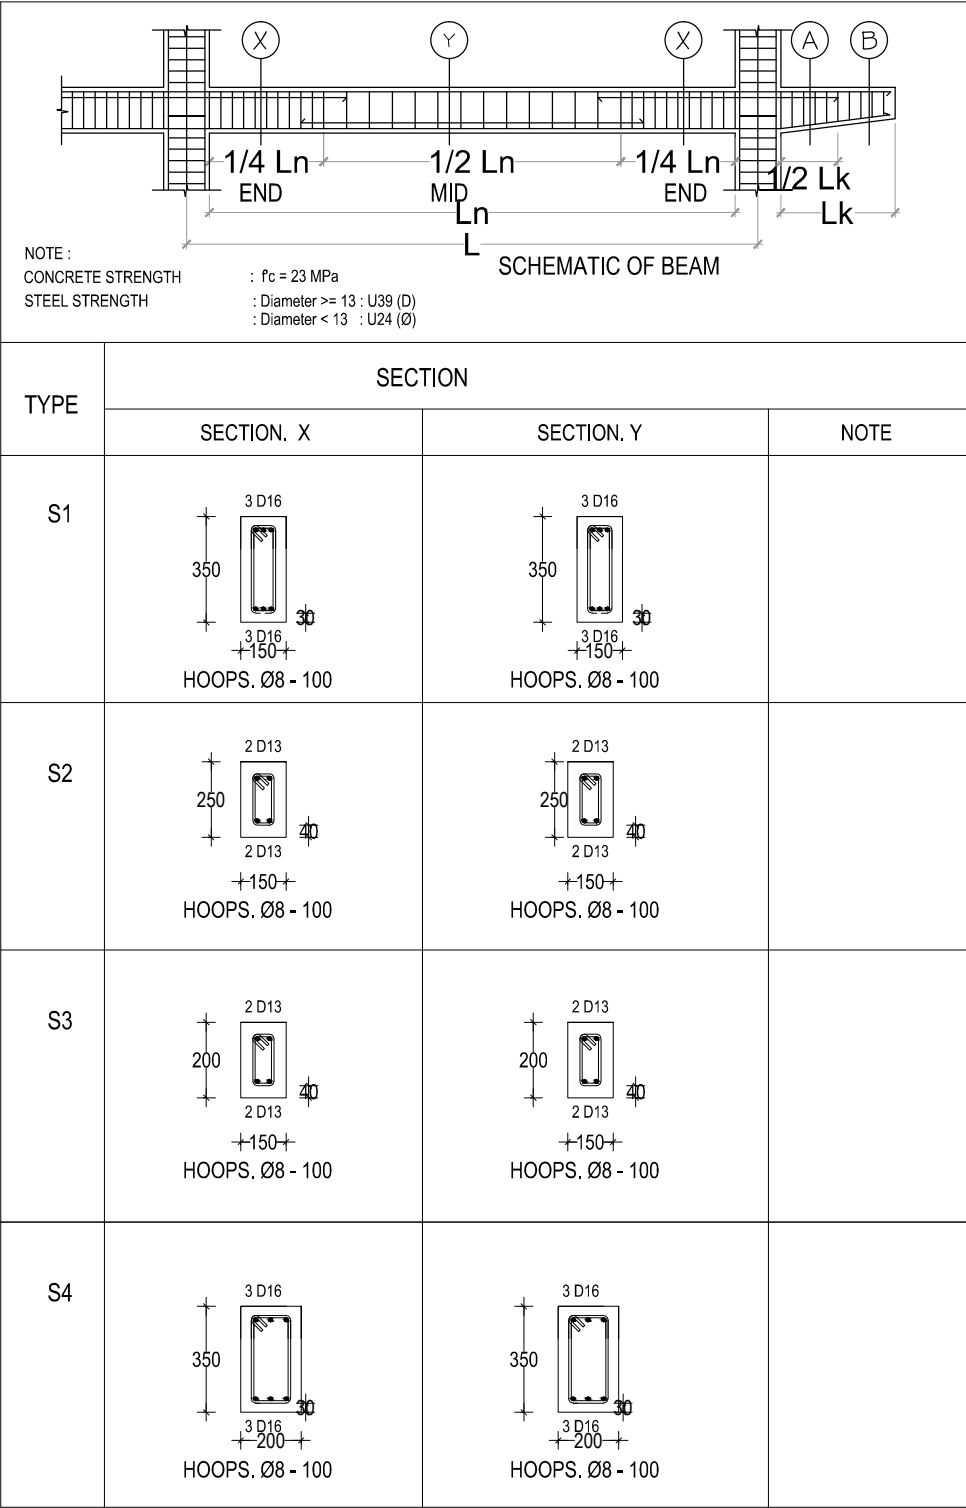


DETAIL SLOOF

SCALE 1:25

Consultant  Emporio Architect info@emporioarchitec.com contact : 081222955519	PROJECT : PRIVATE HOUSE	PRINCIPLE ARCHITECT : I.B. Gd Sasra Bhanutama, ST	STRUCTURE ENGINEER :			STRUCTURE DRAFTER : Mudiasa	ELECTRICAL AND PLUMBING DRAFTER : Agus Y.R	ARCHITECTURAL DRAFTER : Dwik	CHECKED : Arya
	OWNER : IBU NI LUH	ARCHITECT DESIGNER : Arya Prawira Wibowo, ST	MECHANICAL AND ELECTRICAL ENGINEER :					Agus	
	DRAWING TITLE : DETAIL SLOOF	SCALE : Scale 1 : 25	DATE : 02-02-2018	DATE	REVISION NOTE	SIGNATURE	Drawing code	Page number	Total page
		FILE NAME	D:\Data\Project				S	068	00

SCHEDULE OF BEAM (B) #1
SCALE 1:25

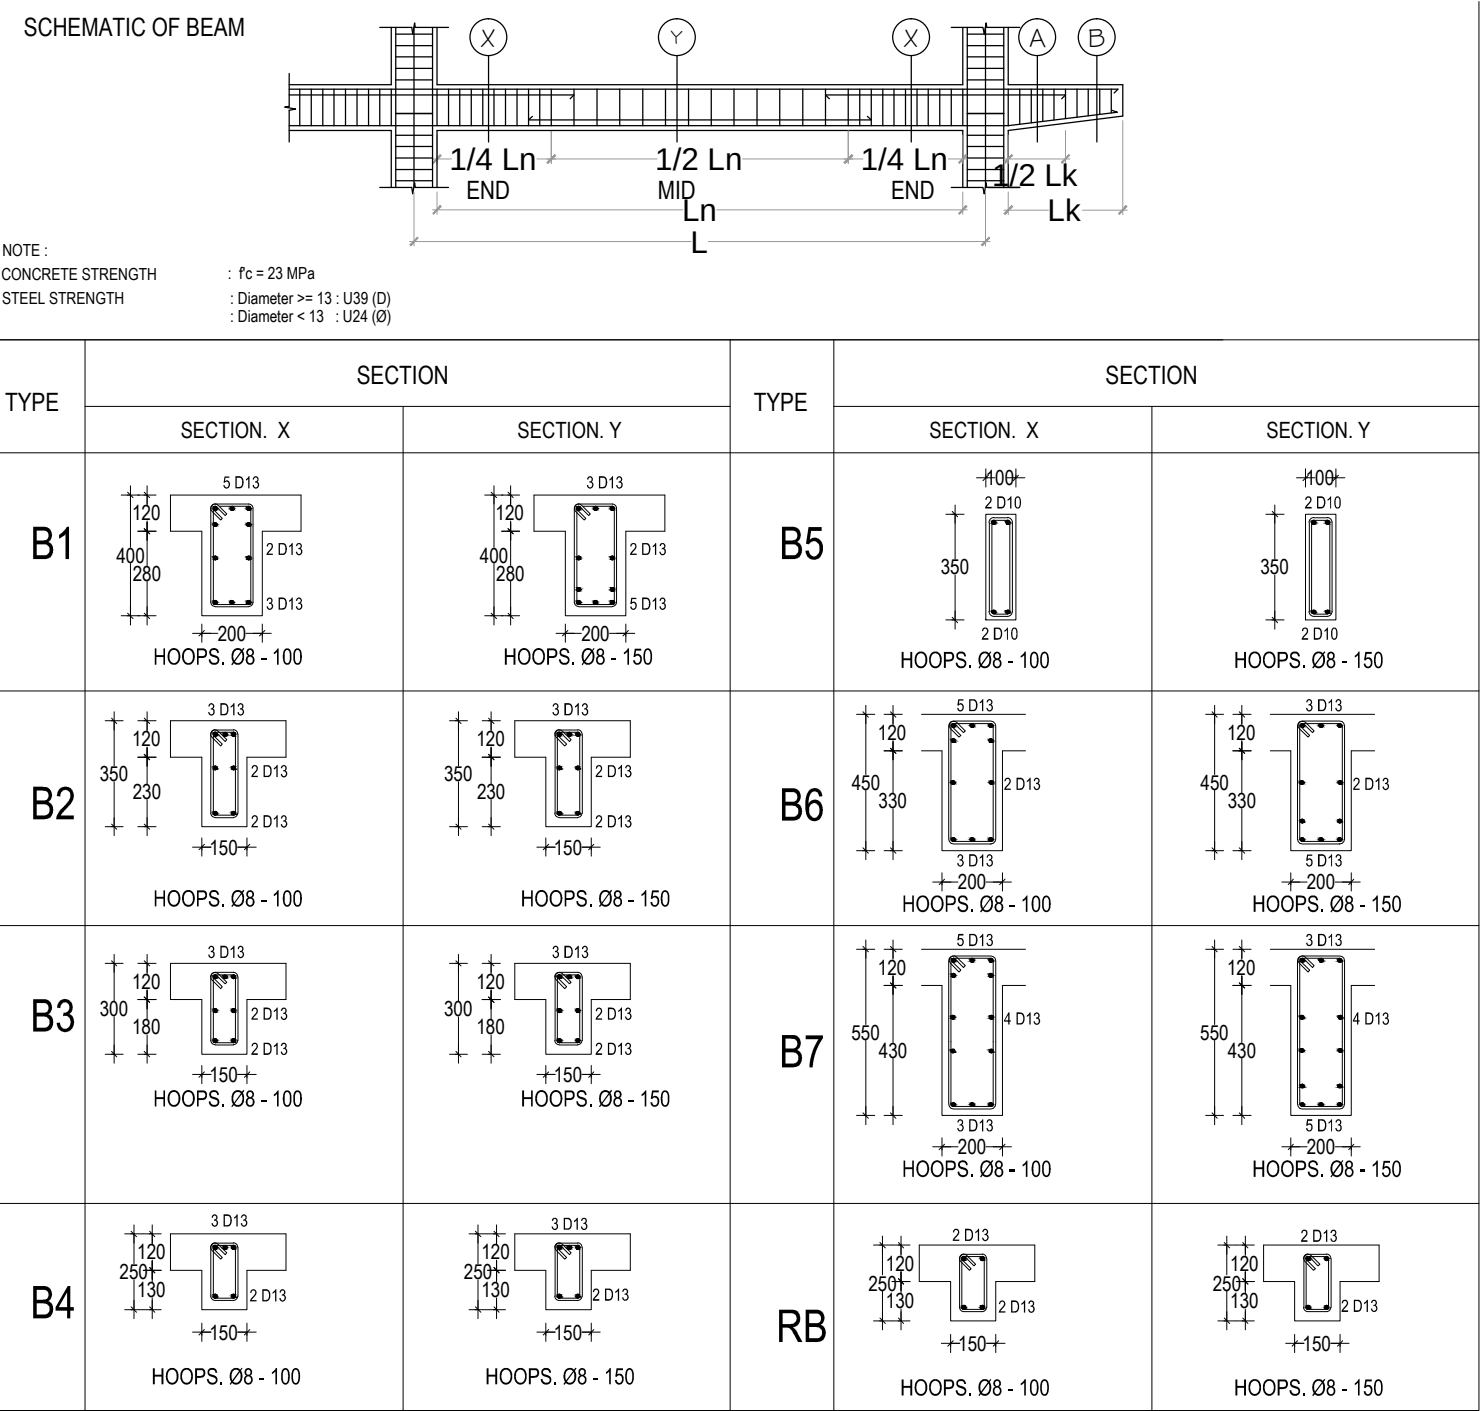


DETAIL PENULANGAN BALOK
SCALE 1:25

Consultant  Emporio Architect info@emporioarchitec.com contact : 081222955519	PROJECT : PRIVATE HOUSE	PRINCIPLE ARCHITECT : I.B. Gd Sasra Bhanutama, ST	STRUCTURE ENGINEER :			STRUCTURE DRAFTER : Mudiasa	ELECTRICAL AND PLUMBING DRAFTER : Agus Y.R	ARCHITECTURAL DRAFTER : Dwik	CHECKED : Arya
	OWNER : IBU NI LUH	ARCHITECT DESIGNER : Arya Prawira Wibowo, ST	MECHANICAL AND ELECTRICAL ENGINEER :					Agus	
	DRAWING TITLE : DETAIL PENULANGAN BALOK	SCALE : Scale 1 : 25	DATE : 02-02-2018	DATE	REVISION NOTE	SIGNATURE	Drawing code	Page number	Total page
		FILE NAME D:\Data\Project					S	069	00




SCHEDULE OF FOOTING

NOT TO SCALE

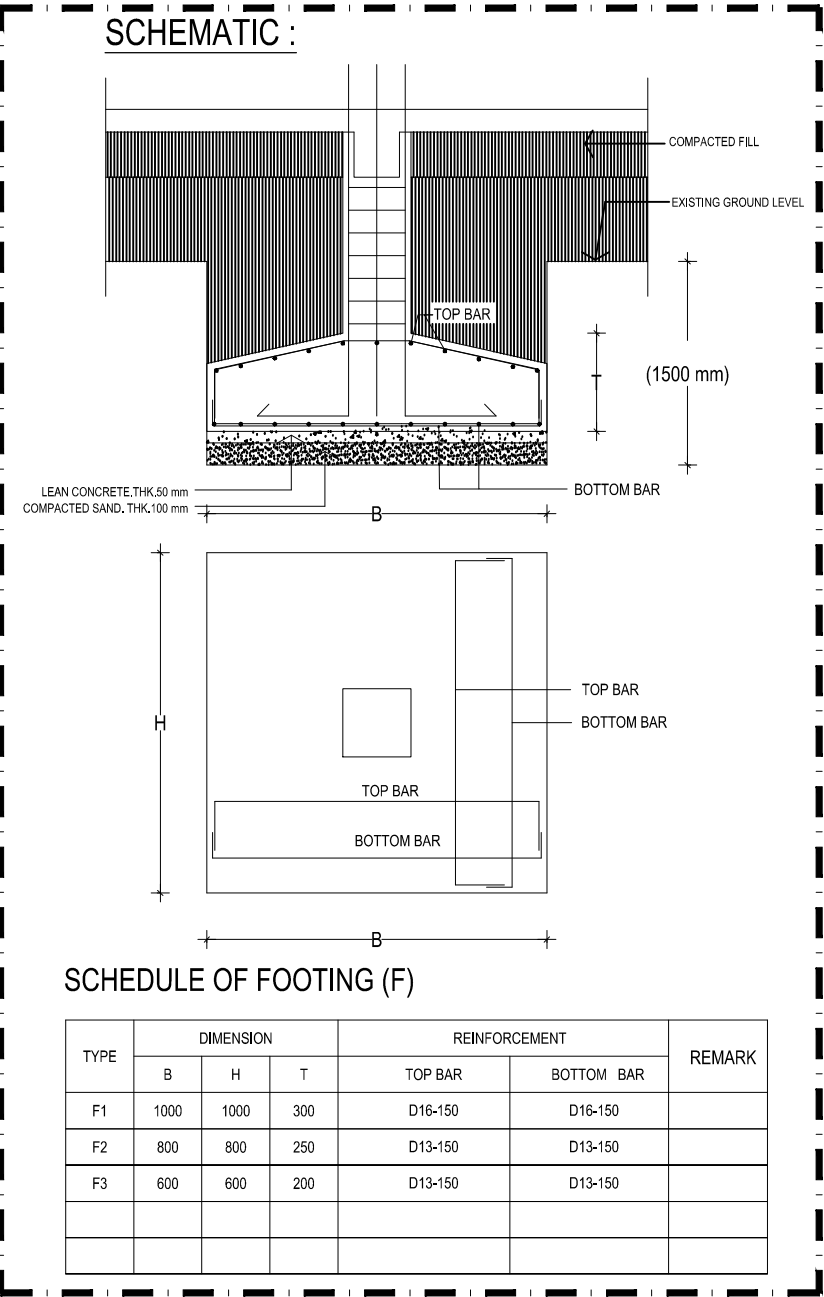


DETAIL FOOTPLAT
SCALE 1:25

Consultant  Emporio Architect info@emporioarchitec.com contact : 081222955519	PROJECT : PRIVATE HOUSE	PRINCIPLE ARCHITECT : I.B. Gd Sasra Bhanutama, ST	STRUCTURE ENGINEER :			STRUCTURE DRAFTER : Mudiasa	ELECTRICAL AND PLUMBING DRAFTER : Agus Y.R	ARCHITECTURAL DRAFTER : Dwik	CHECKED : Arya
	OWNER : IBU NI LUH	ARCHITECT DESIGNER : Arya Prawira Wibowo, ST	MECHANICAL AND ELECTRICAL ENGINEER :					Agus	
	DRAWING TITLE : DETAIL FOOTPLAT	SCALE : Scale 1 : 25	DATE : 02-02-2018	DATE	REVISION NOTE	SIGNATURE	Drawing code	Page number	Total page
		FILE NAME	D:\Data\Project				S	070	00

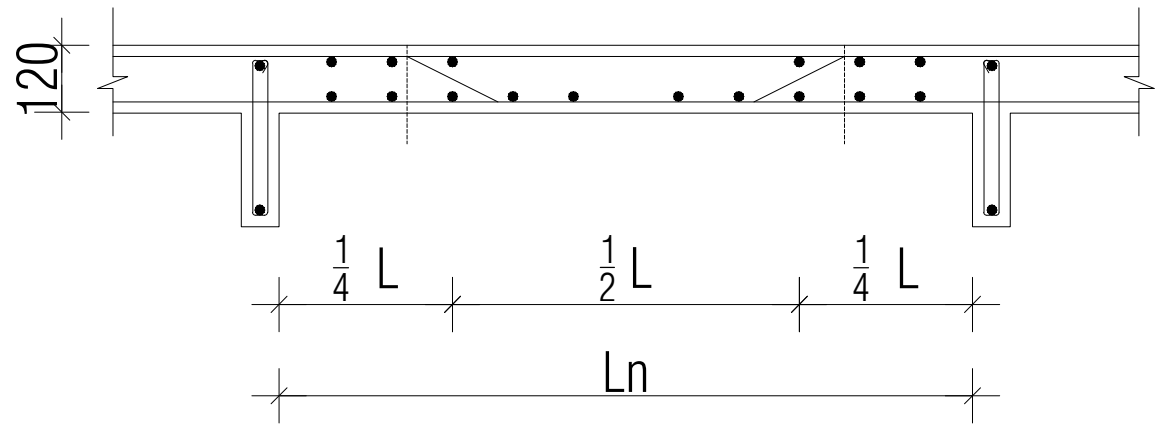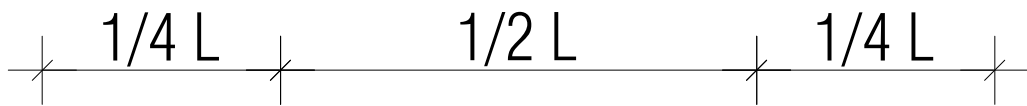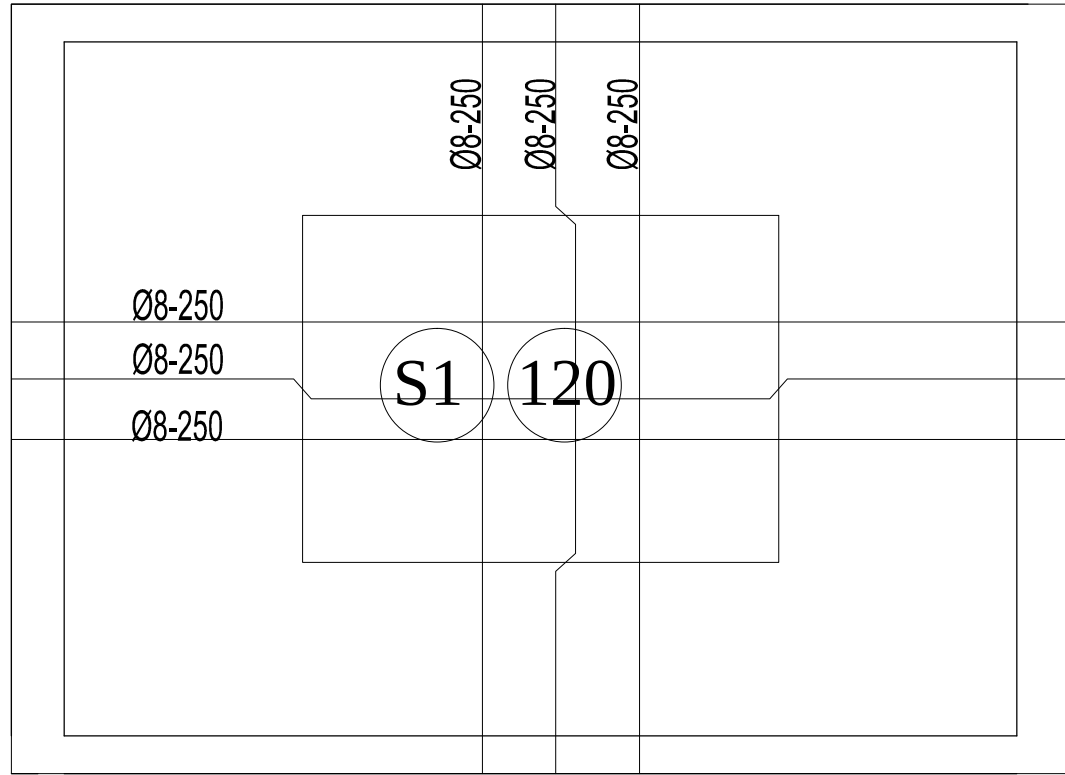


POTONGAN MELINTANG

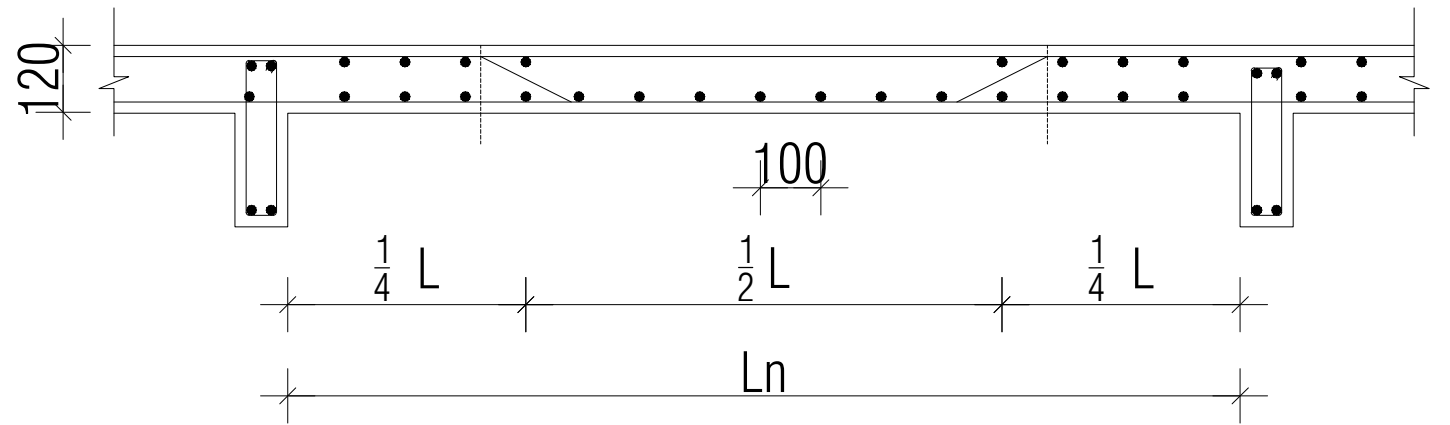


POTONGAN MEMANJANG

DETAIL SLAB
SCALE 1:50

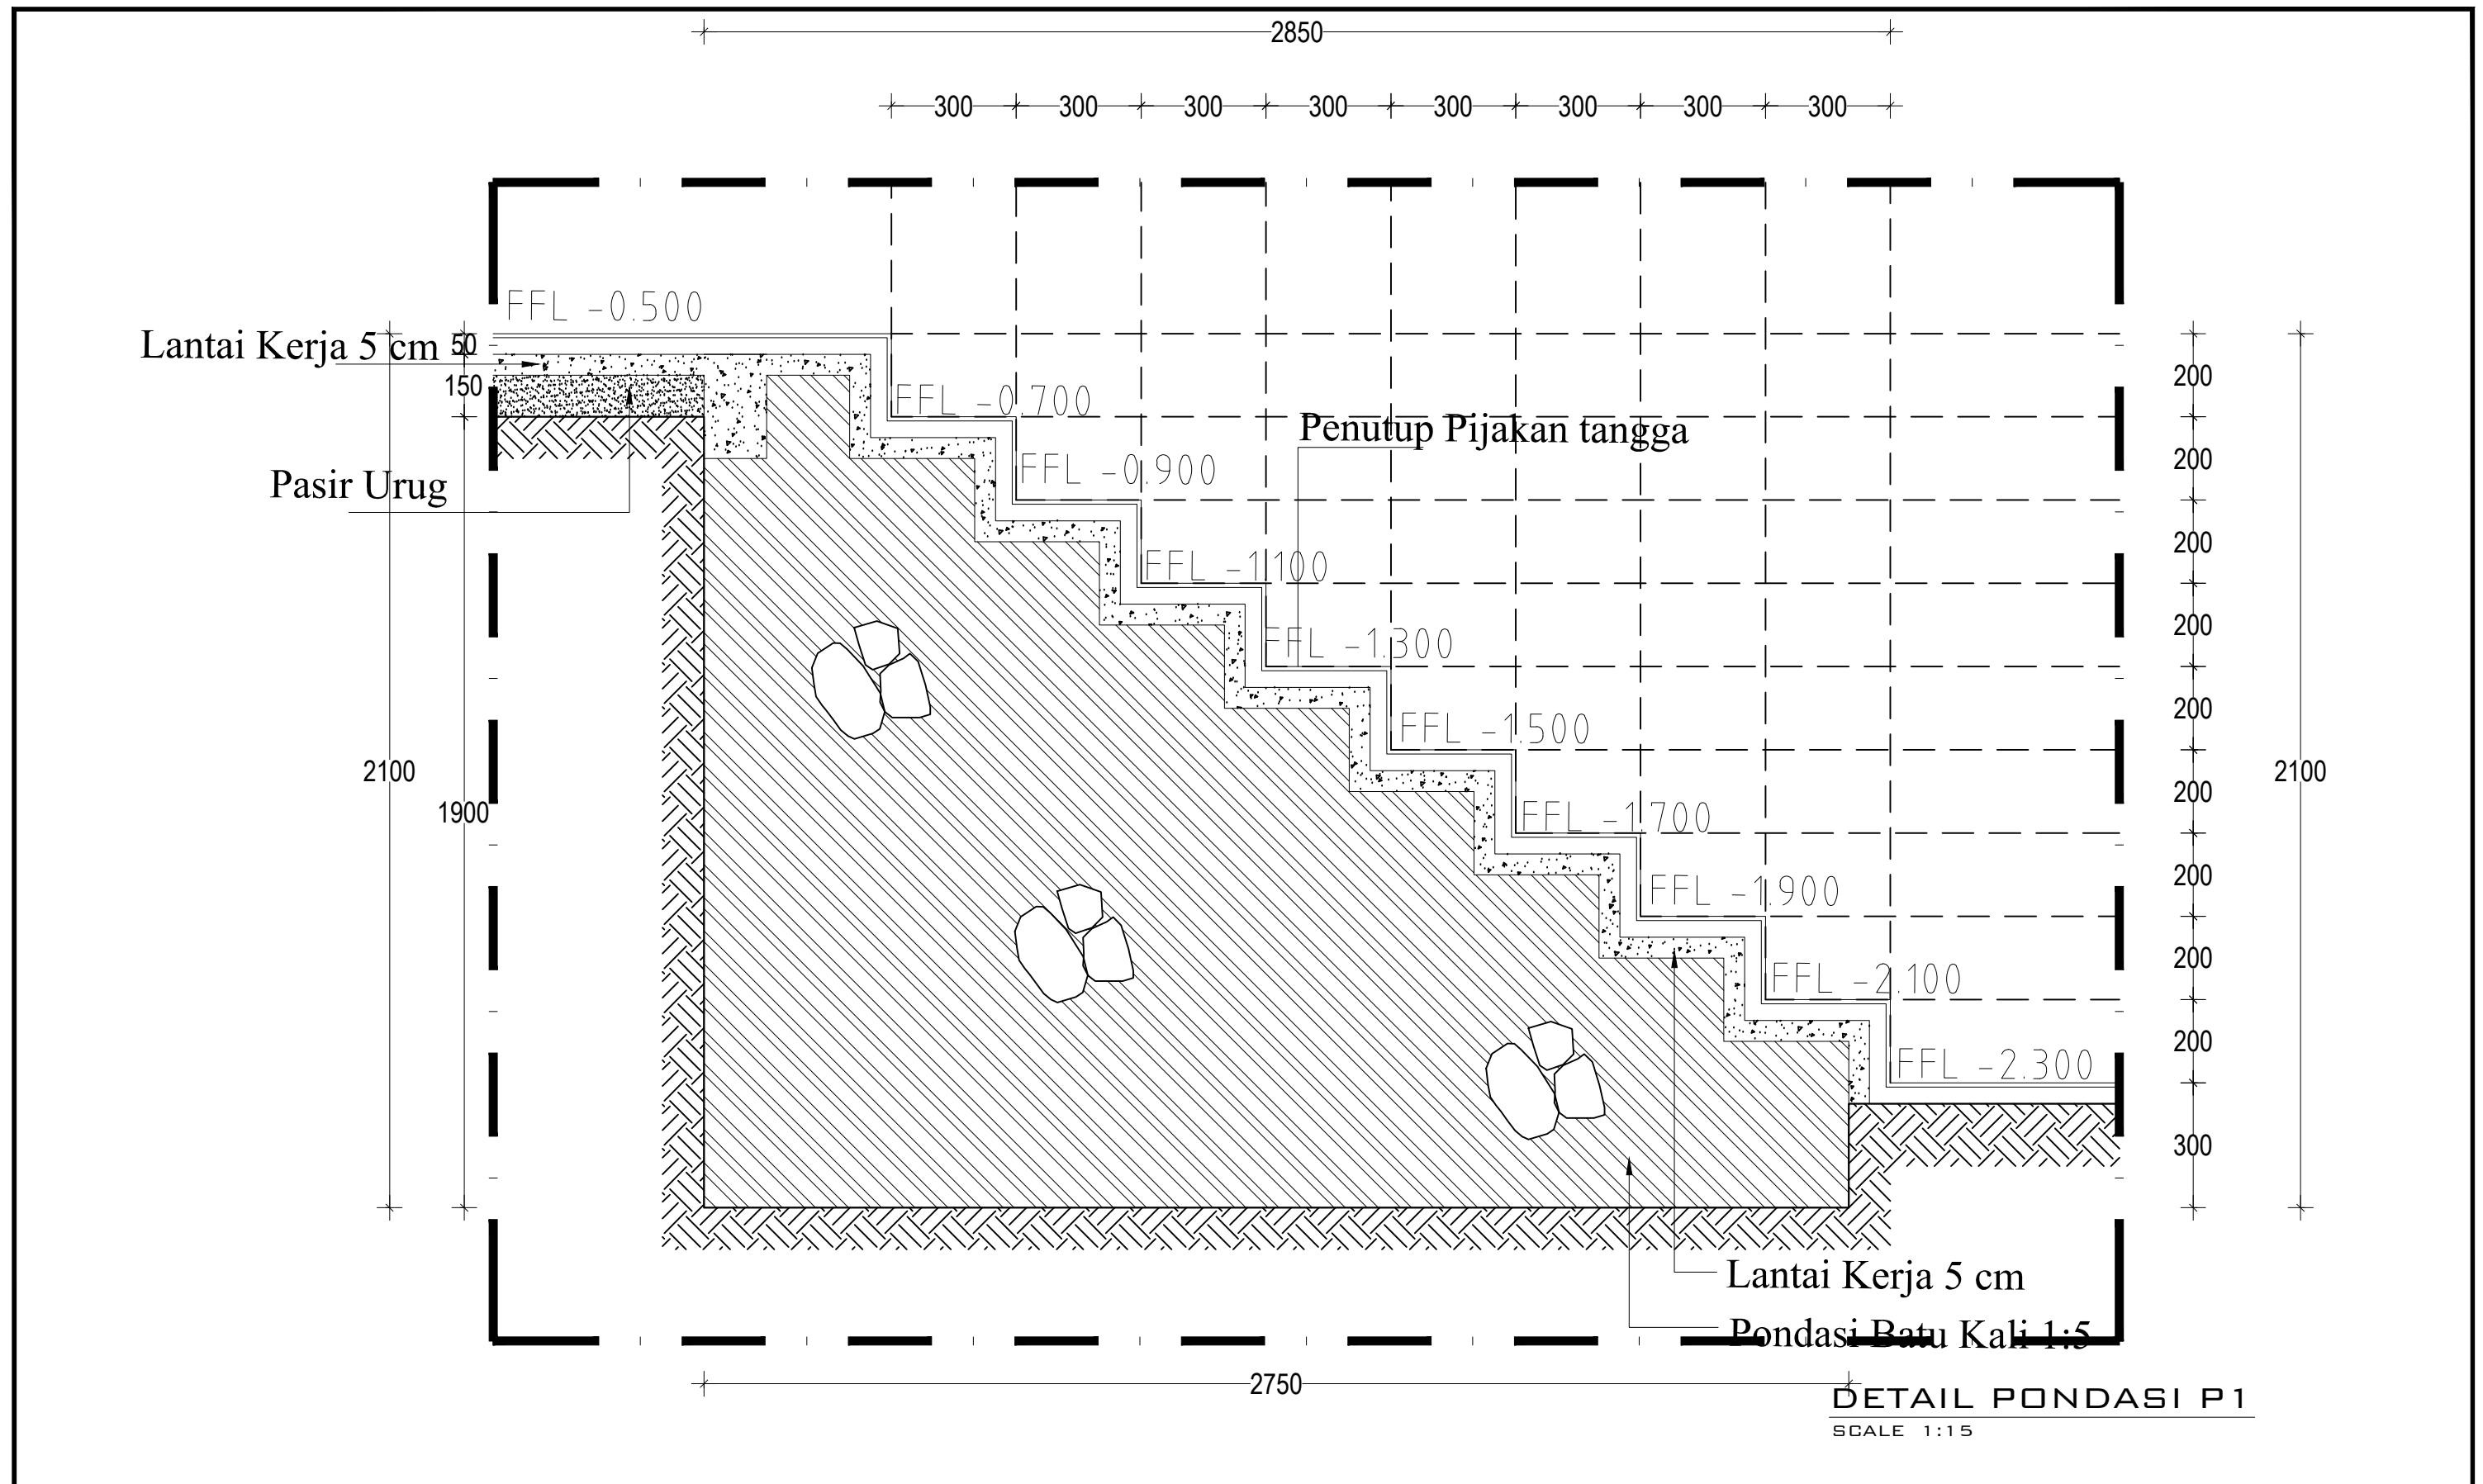


Consultant  Emporio Architect info@emporioarchitect.com contact : 081222955519	PROJECT :	PRIVATE HOUSE	PRINCIPLE ARCHITECT :	I.B. Gd Sasra Bhanutama, ST	STRUCTURE ENGINEER :		STRUCTURE DRAFTER :	Mudiasa	ELECTRICAL AND PLUMBING DRAFTER :	Agus Y.R	ARCHITECTURAL DRAFTER :	Dwik	CHECKED :	Arya
	OWNER :	IBU NI LUH	ARCHITECT DESIGNER :	Arya Prawira Wibowo, ST	MECHANICAL AND ELECTRICAL ENGINEER :							Agus		
	DRAWING TITLE :	DETAIL PONDASI P1	SCALE :	Scale 1 : 15	DATE :	02-02-2018	DATE	REVISION NOTE	SIGNATURE	Drawing code	Page number	Total page		
			FILE NAME							S	072	00		

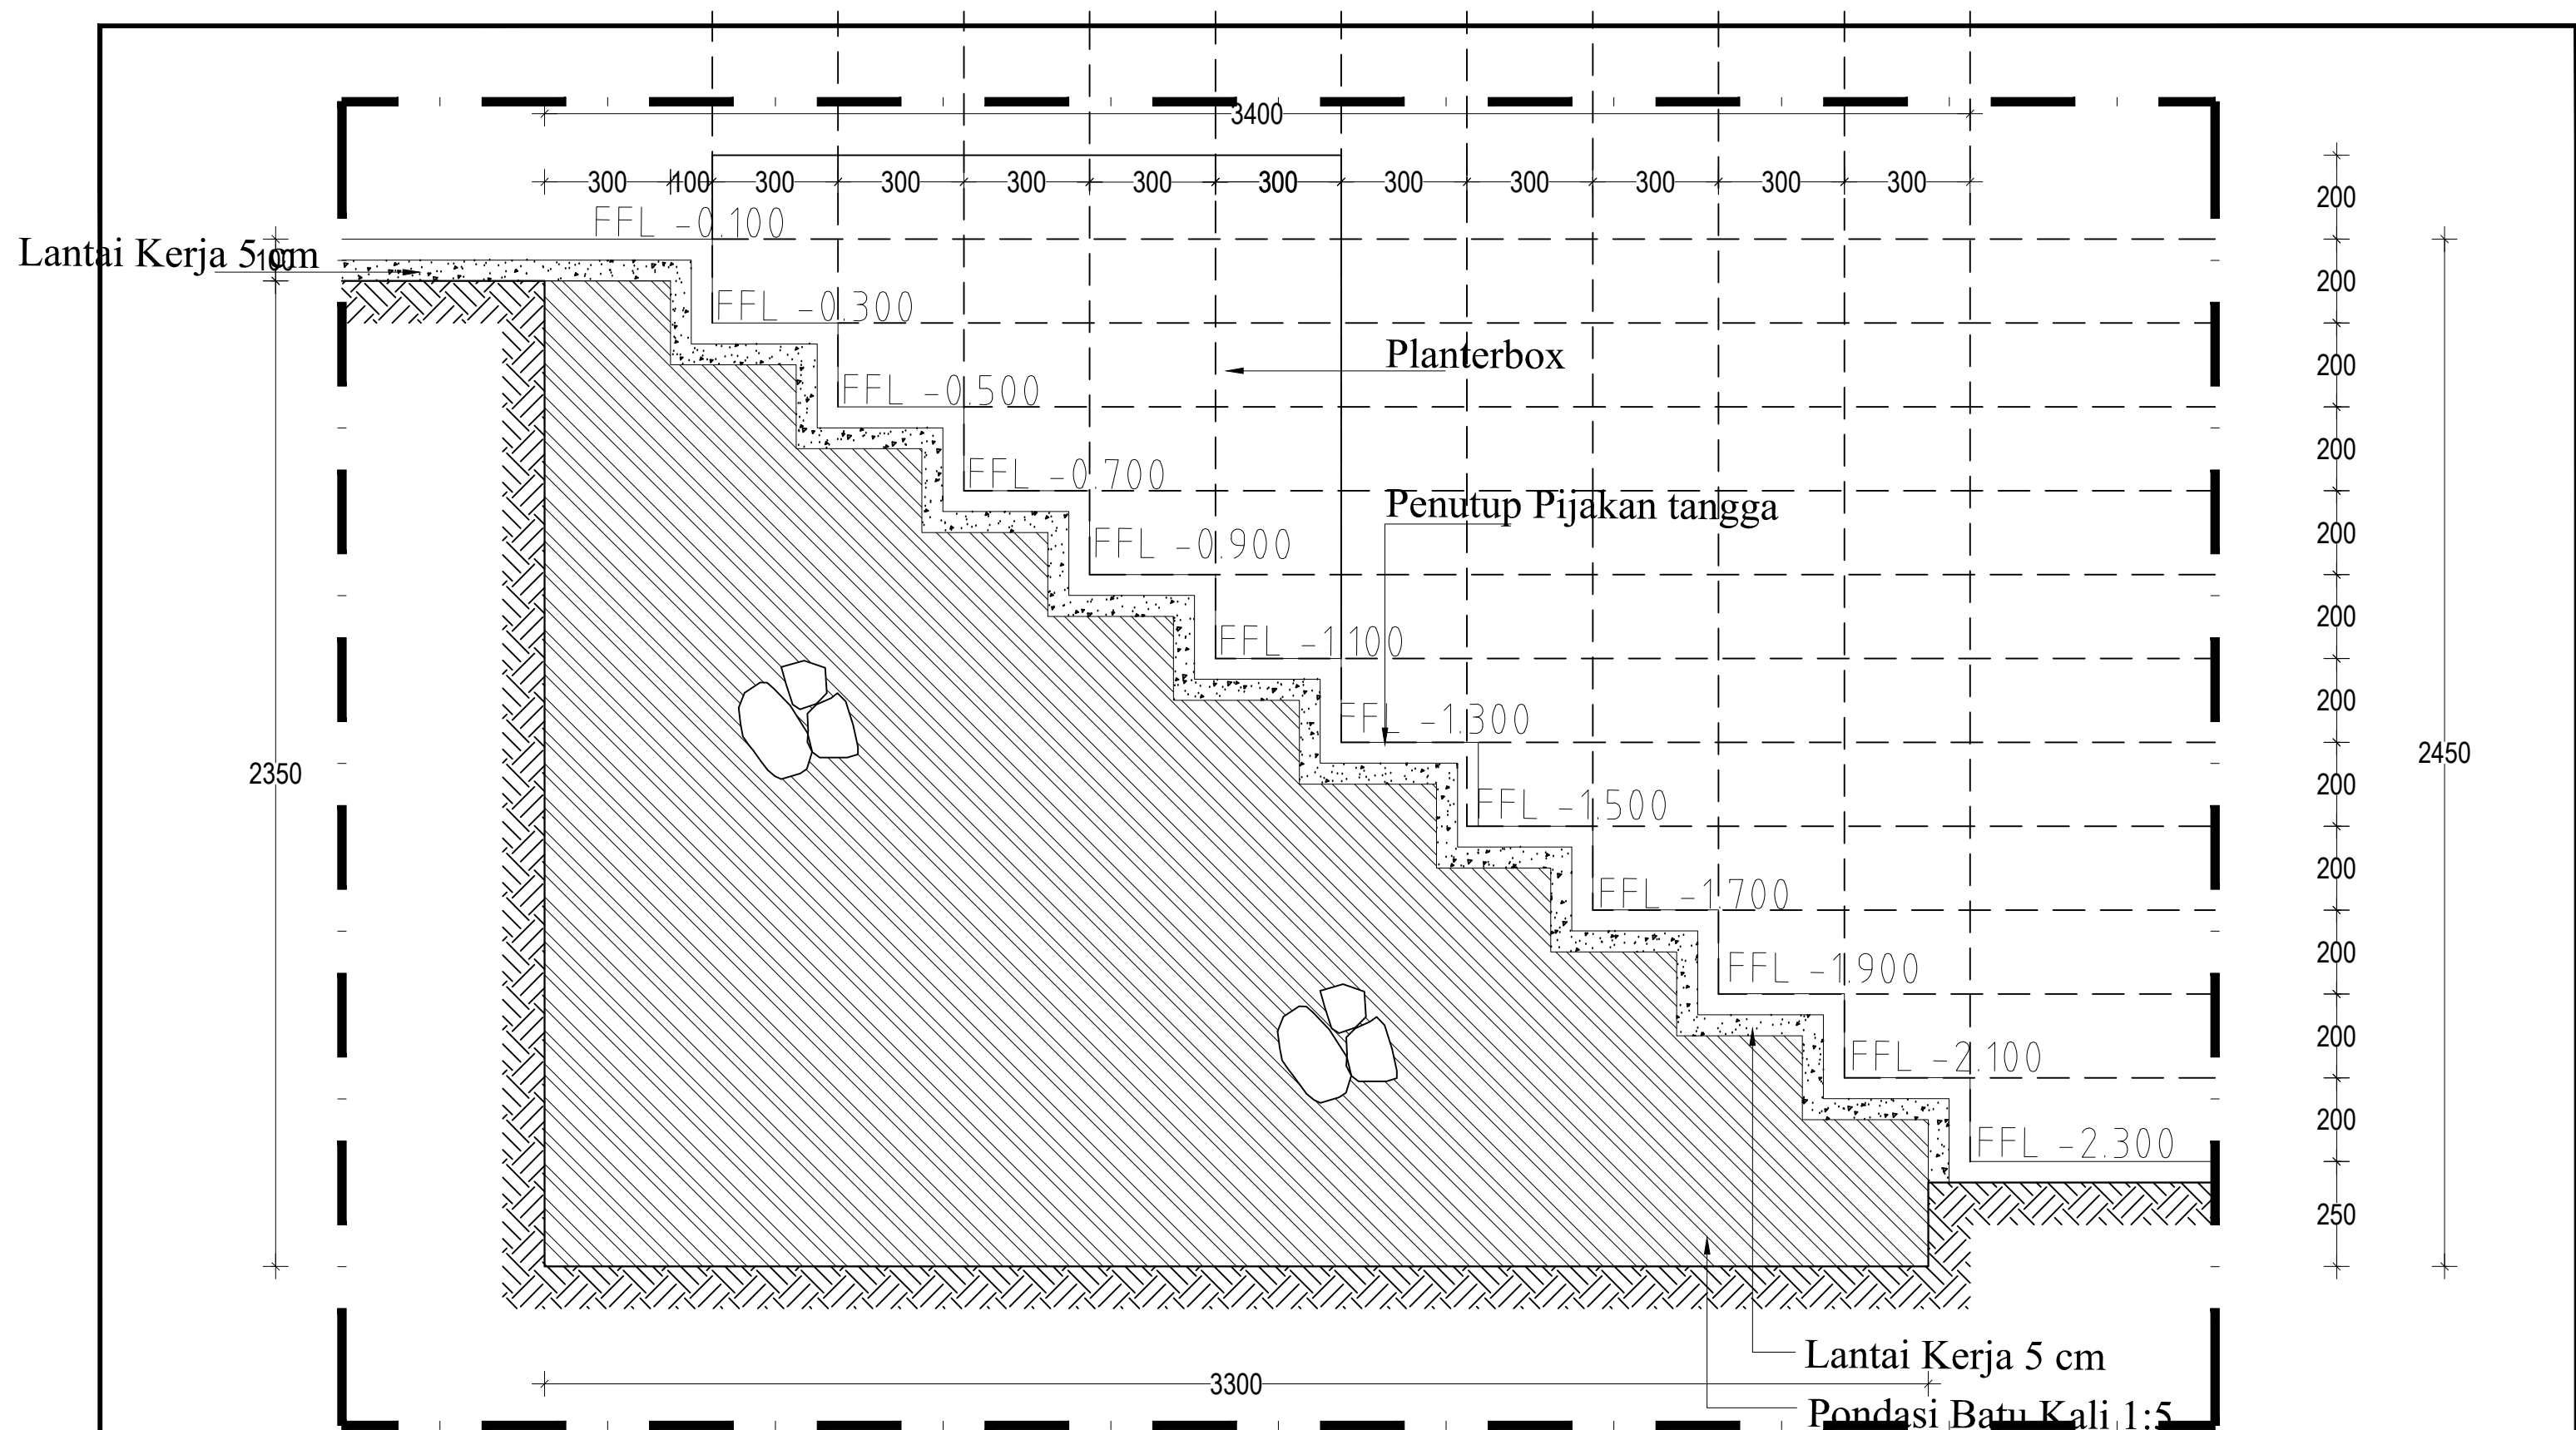


DETAIL PONDASI 2
SCALE 1:15

Consultant  Emporio Architect info@emporioarchitect.com contact : 081222955519	PROJECT : PRIVATE HOUSE	PRINCIPLE ARCHITECT : I.B. Gd Sasra Bhanutama, ST	STRUCTURE ENGINEER :	STRUCTURE DRAFTER : Mudiasa	ELECTRICAL AND PLUMBING DRAFTER : Agus Y.R	ARCHITECTURAL DRAFTER : Dwik	CHECKED : Arya
	OWNER : IBU NI LUH	ARCHITECT DESIGNER : Arya Prawira Wibowo, ST	MECHANICAL AND ELECTRICAL ENGINEER :			Agus	
	DRAWING TITLE : DETAIL PONDASI 2	SCALE : Scale 1 : 15	DATE : 02-02-2018	DATE	REVISION NOTE	SIGNATURE	
		FILE NAME D:\Data\Project					
				S	073	00	

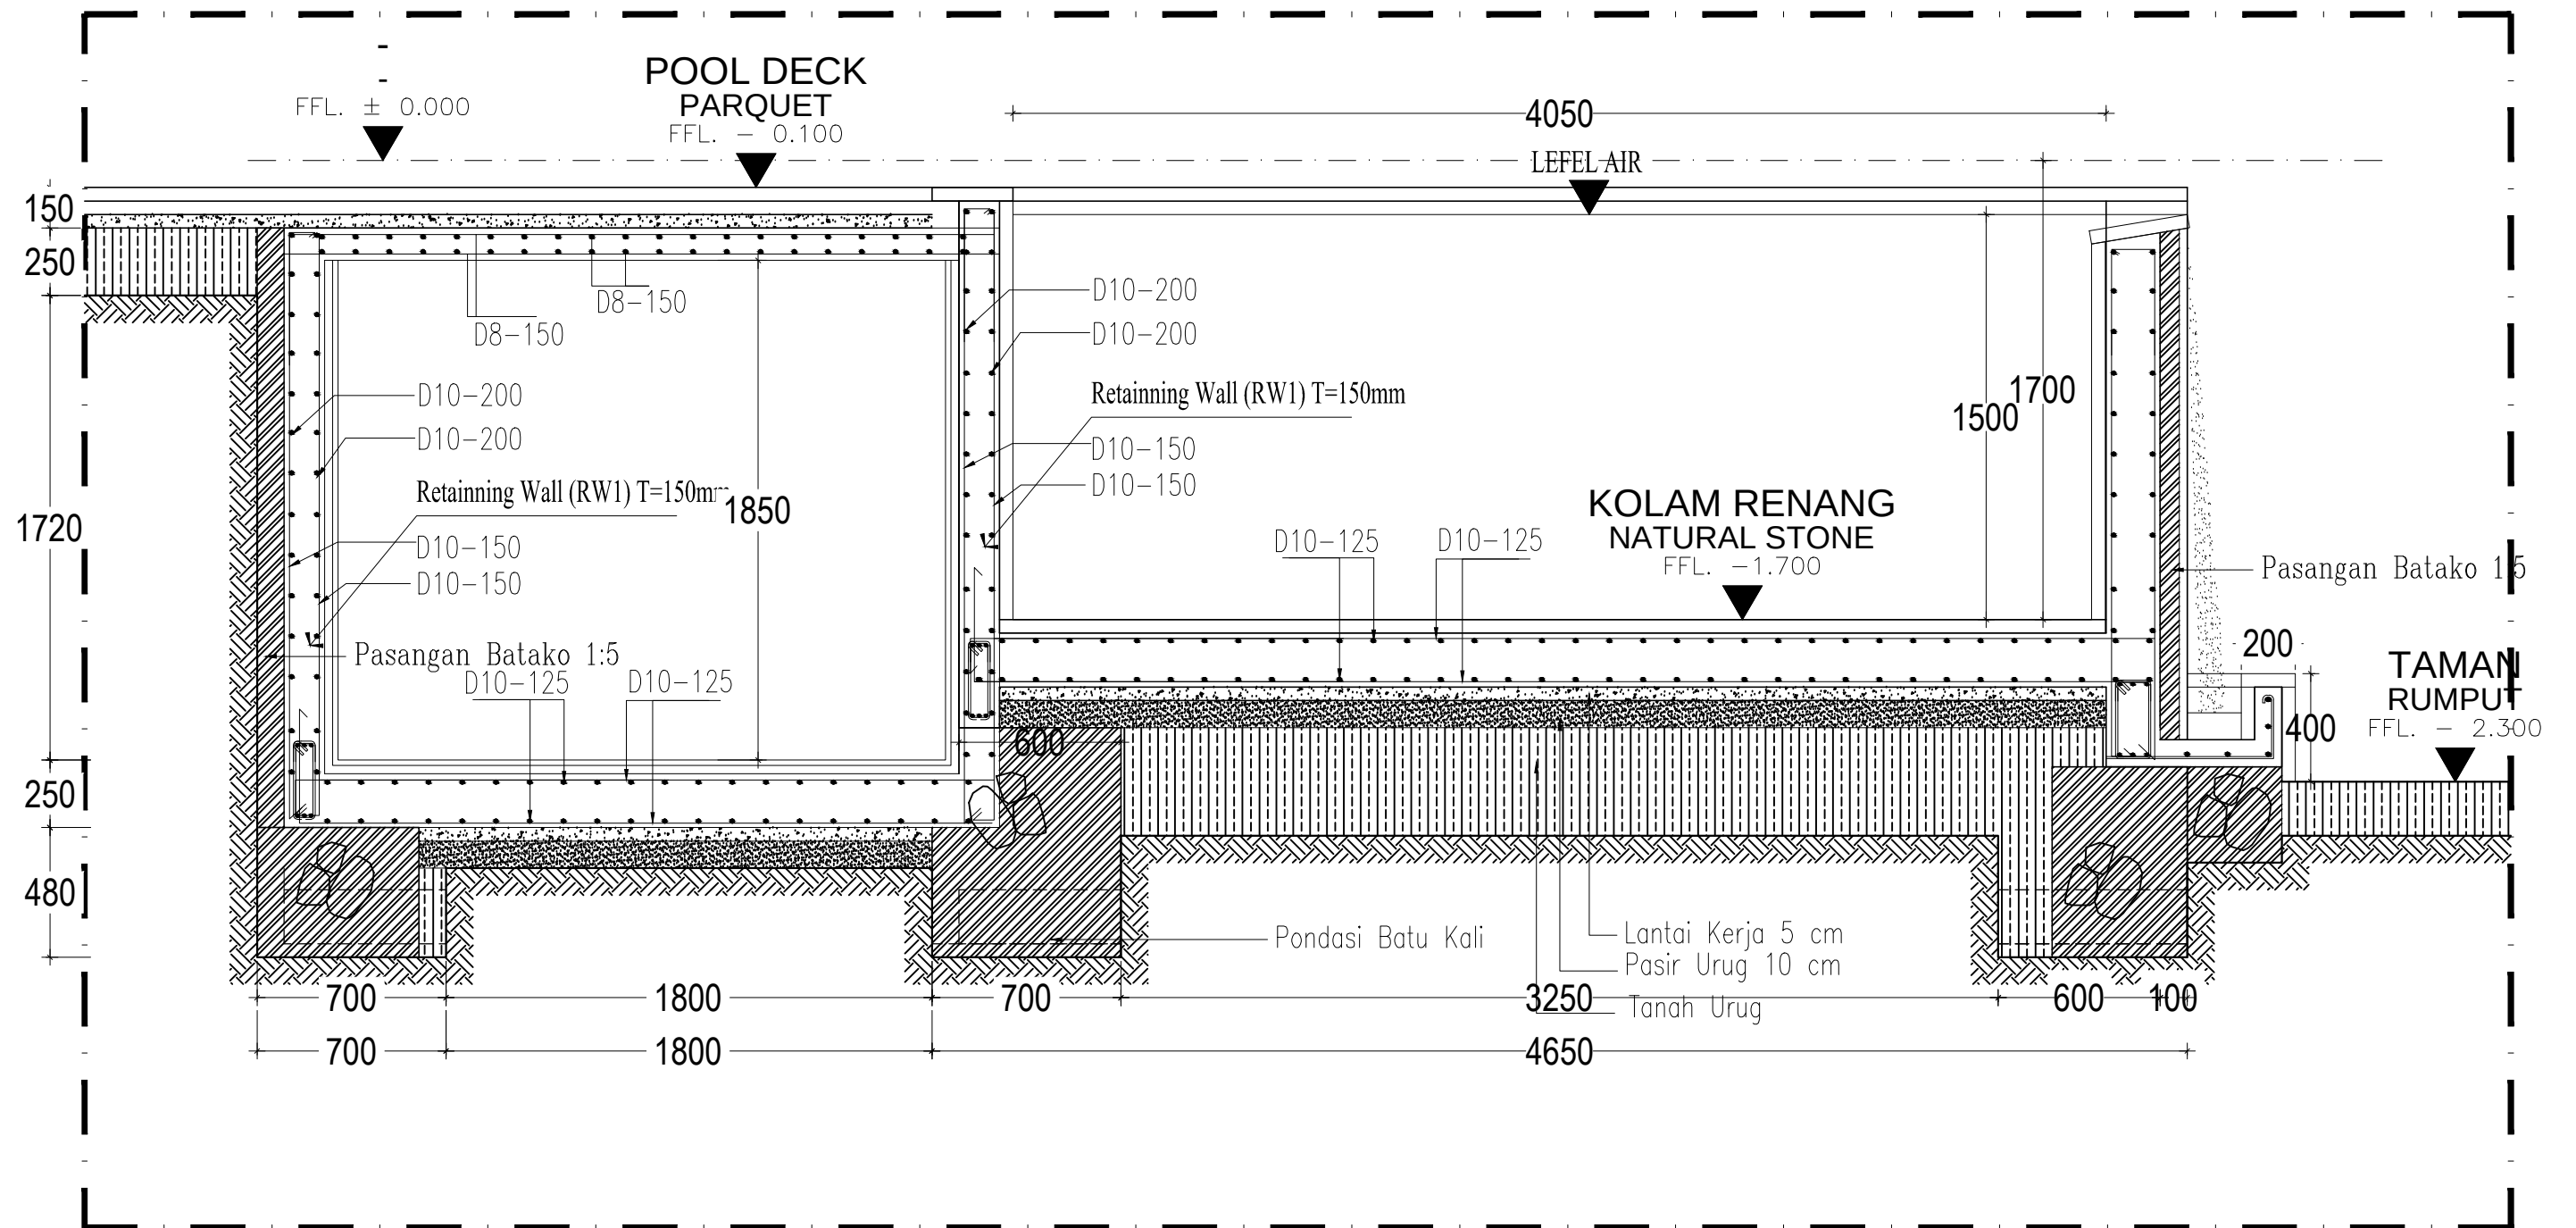


SWIMMING POOL DETAIL
SECTION 1-1
 SCALE 1:25

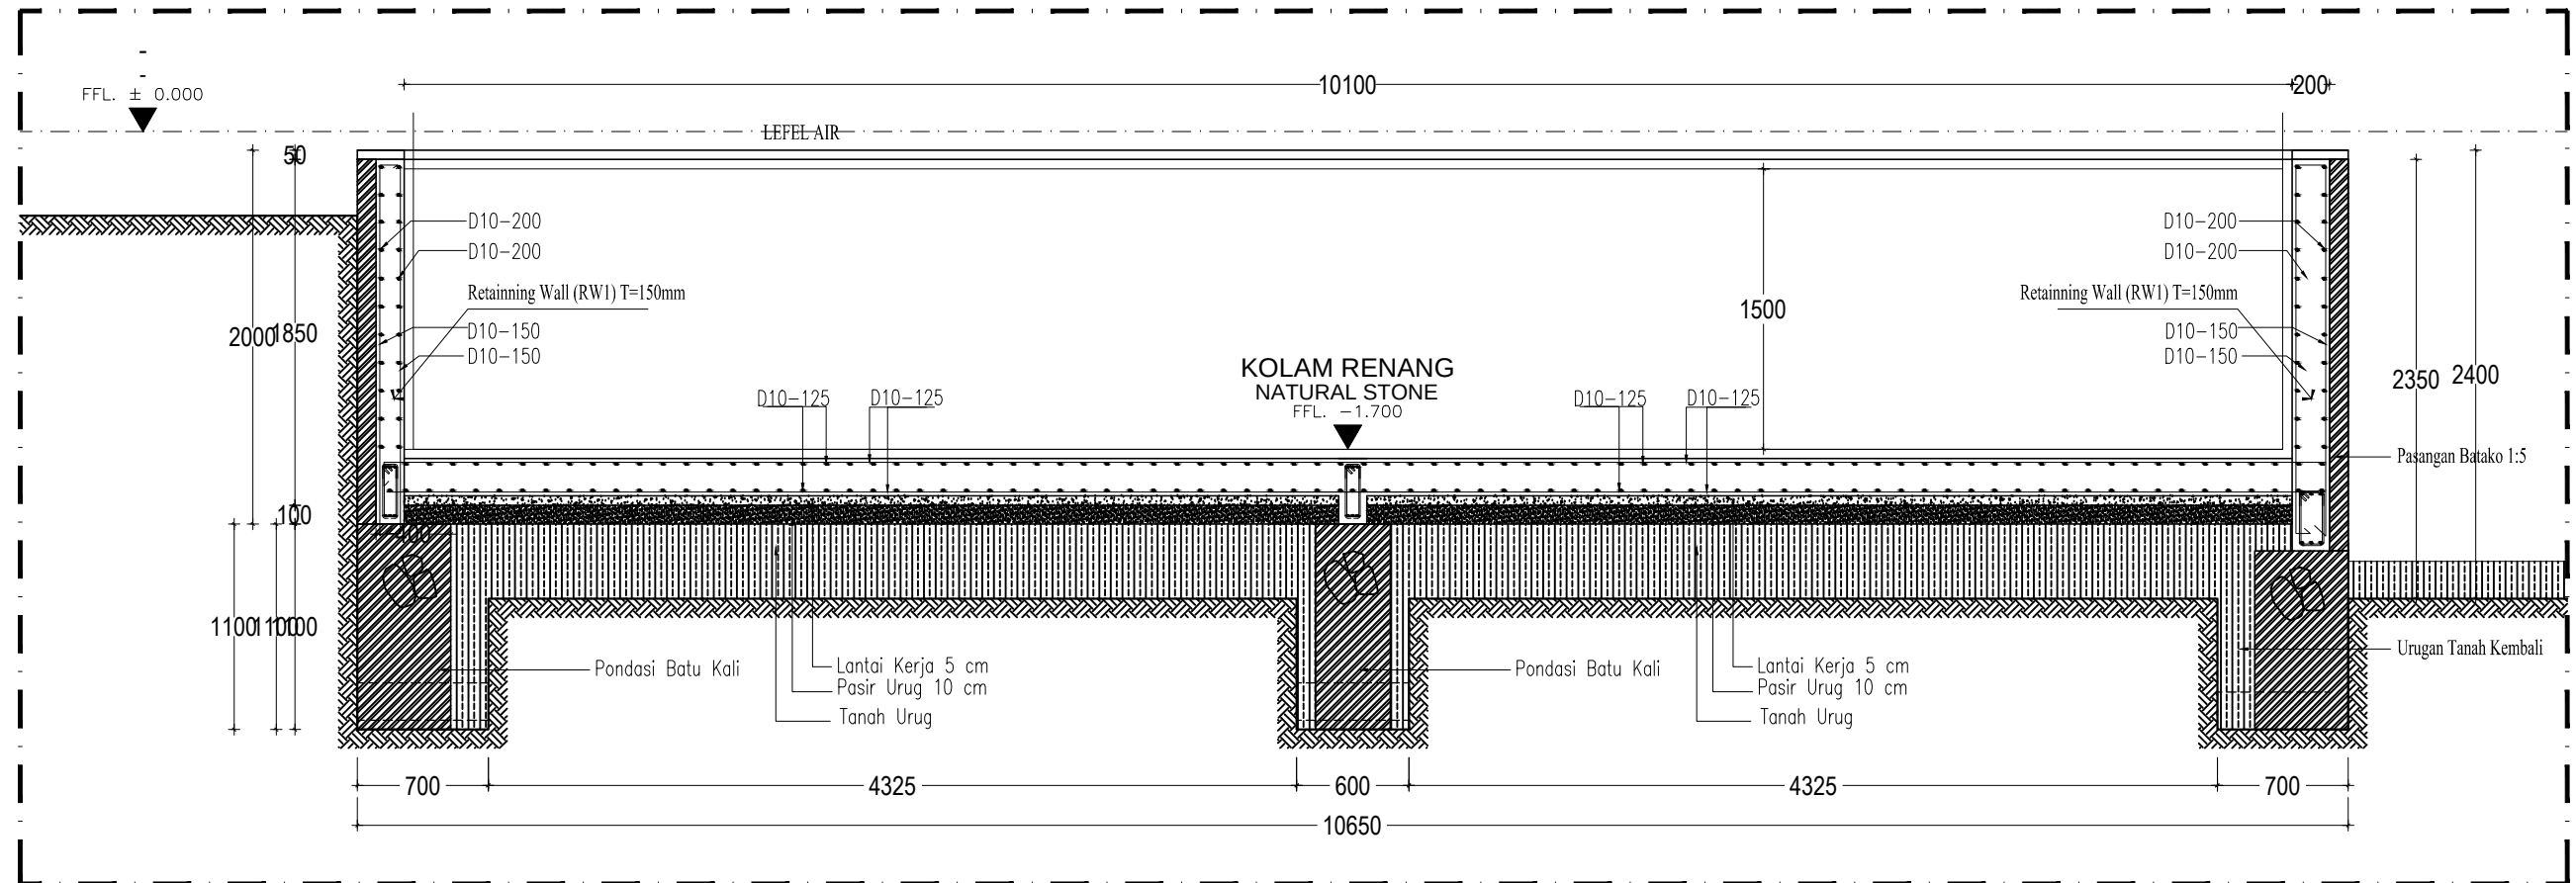


SWIMMING POOL DETAIL
SECTION 2-2
SCALE 1:40

PROJECT :	PRIVATE HOUSE	PRINCIPLE ARCHITECT :	I.B. Gd Sasra Bhanutama, ST	STRUCTURE ENGINEER :		STRUCTURE DRAFTER :	Mudiasa	ELECTRICAL AND PLUMBING DRAFTER :	Agus Y.R	ARCHITECTURAL DRAFTER :	Dwik	CHECKED :	Arya
OWNER :	IBU NI LUH	ARCHITECT DESIGNER :	Arya Prawira Wibowo, ST	MECHANICAL AND ELECTRICAL ENGINEER :							Agus		
DRAWING TITLE :	SWIMMING POOL DETAIL POTONGAN 2-2	SCALE :	Scale 1 : 40	DATE :	02-02-2018	DATE	REVISION NOTE	SIGNATURE	Drawing code	Page number	Total page		
		FILE NAME	D:\Data\Project						S	076	00		

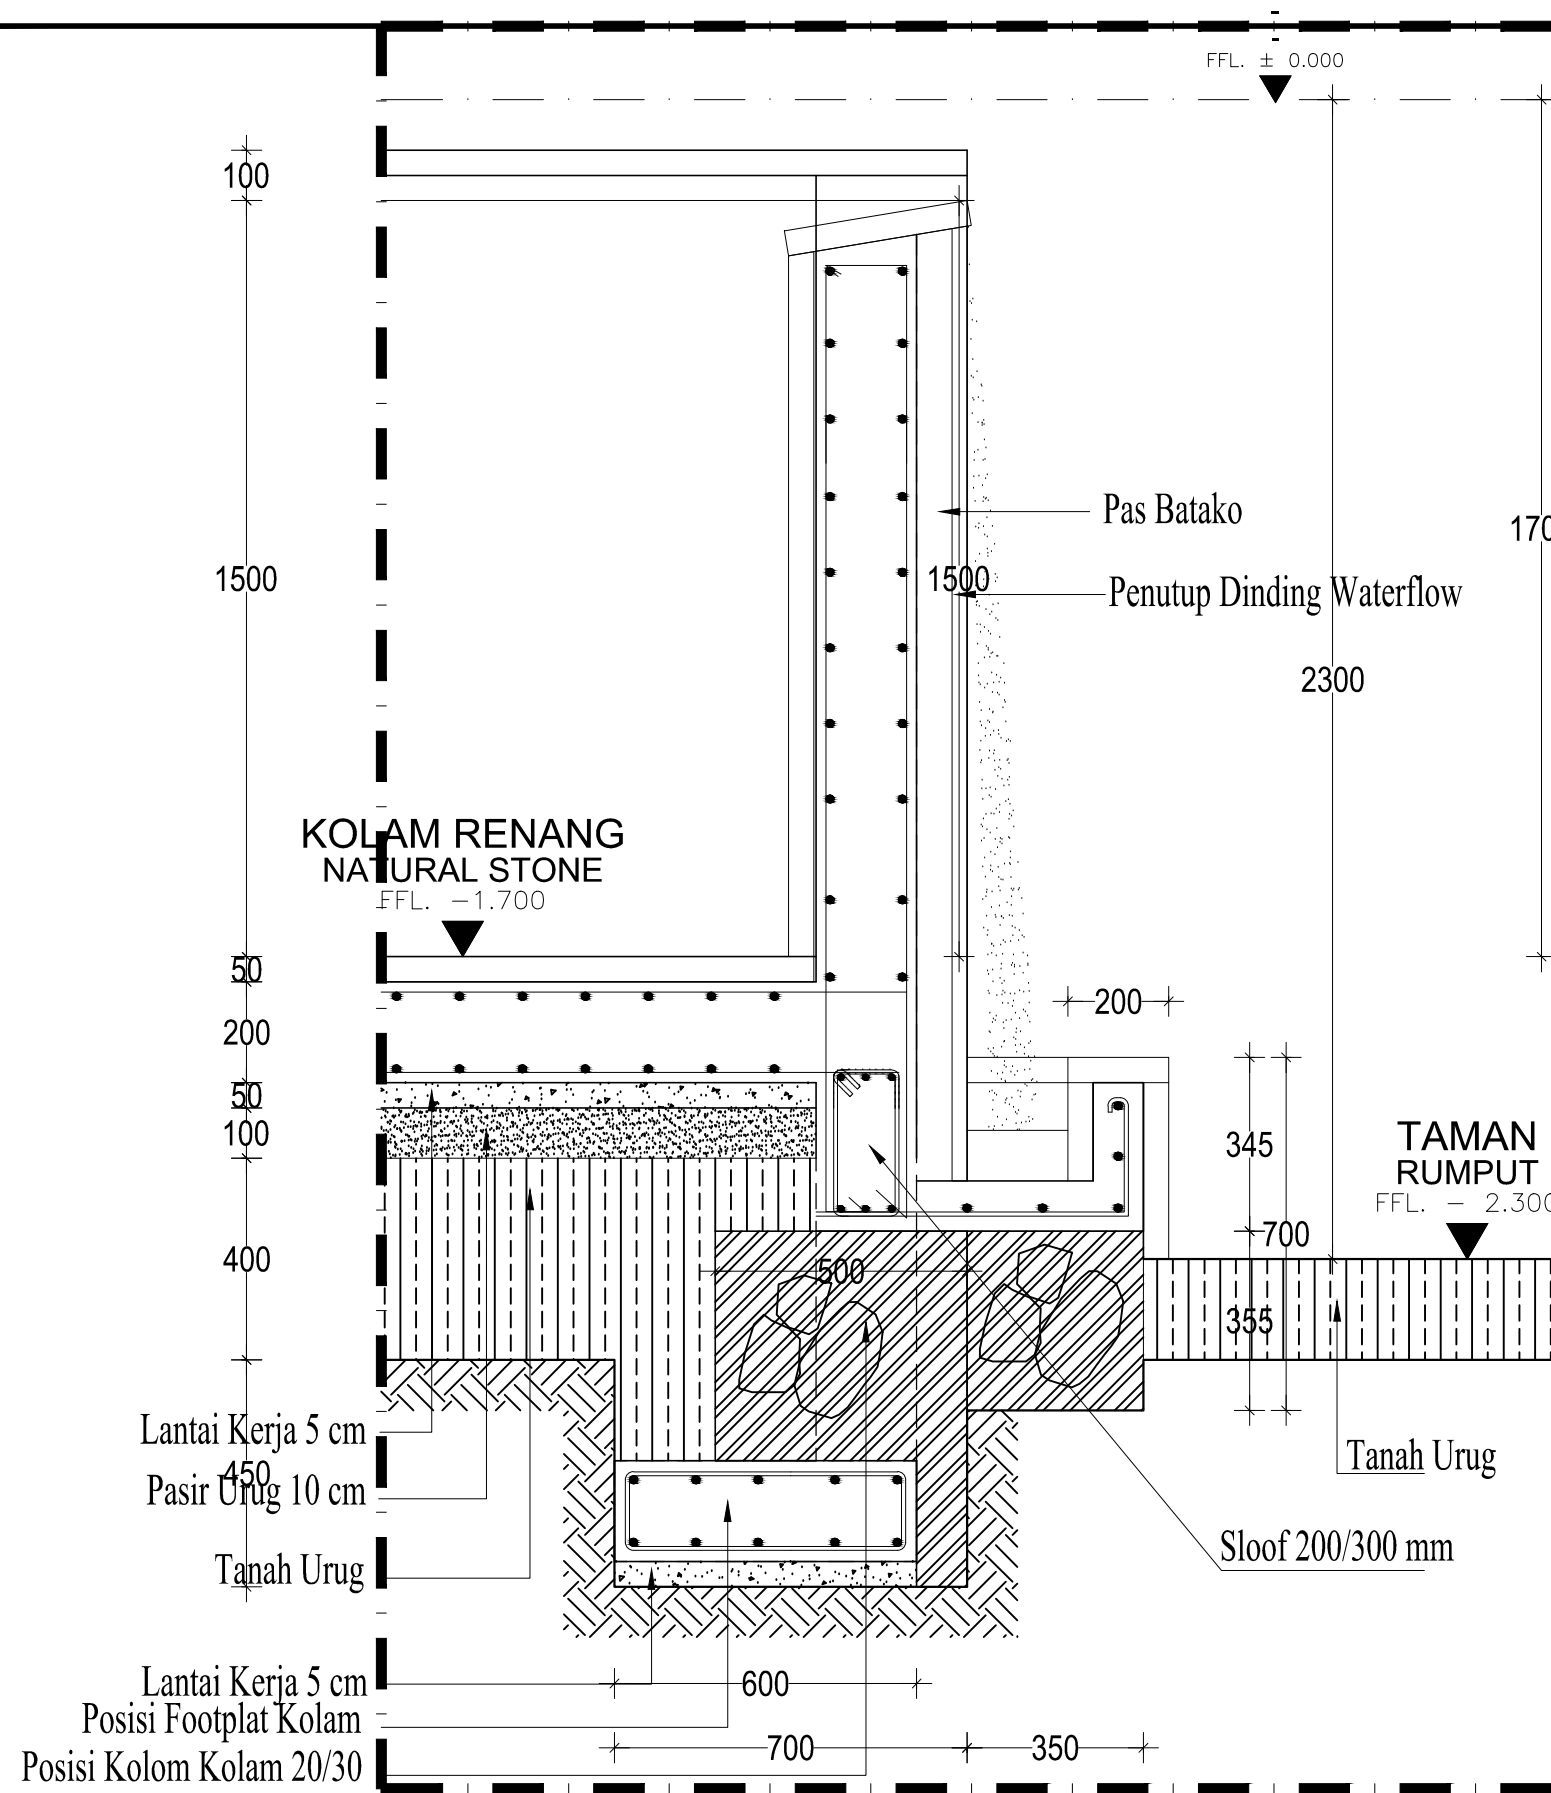


WALL DETAIL SWIMMING POOL
SCALE 1:15

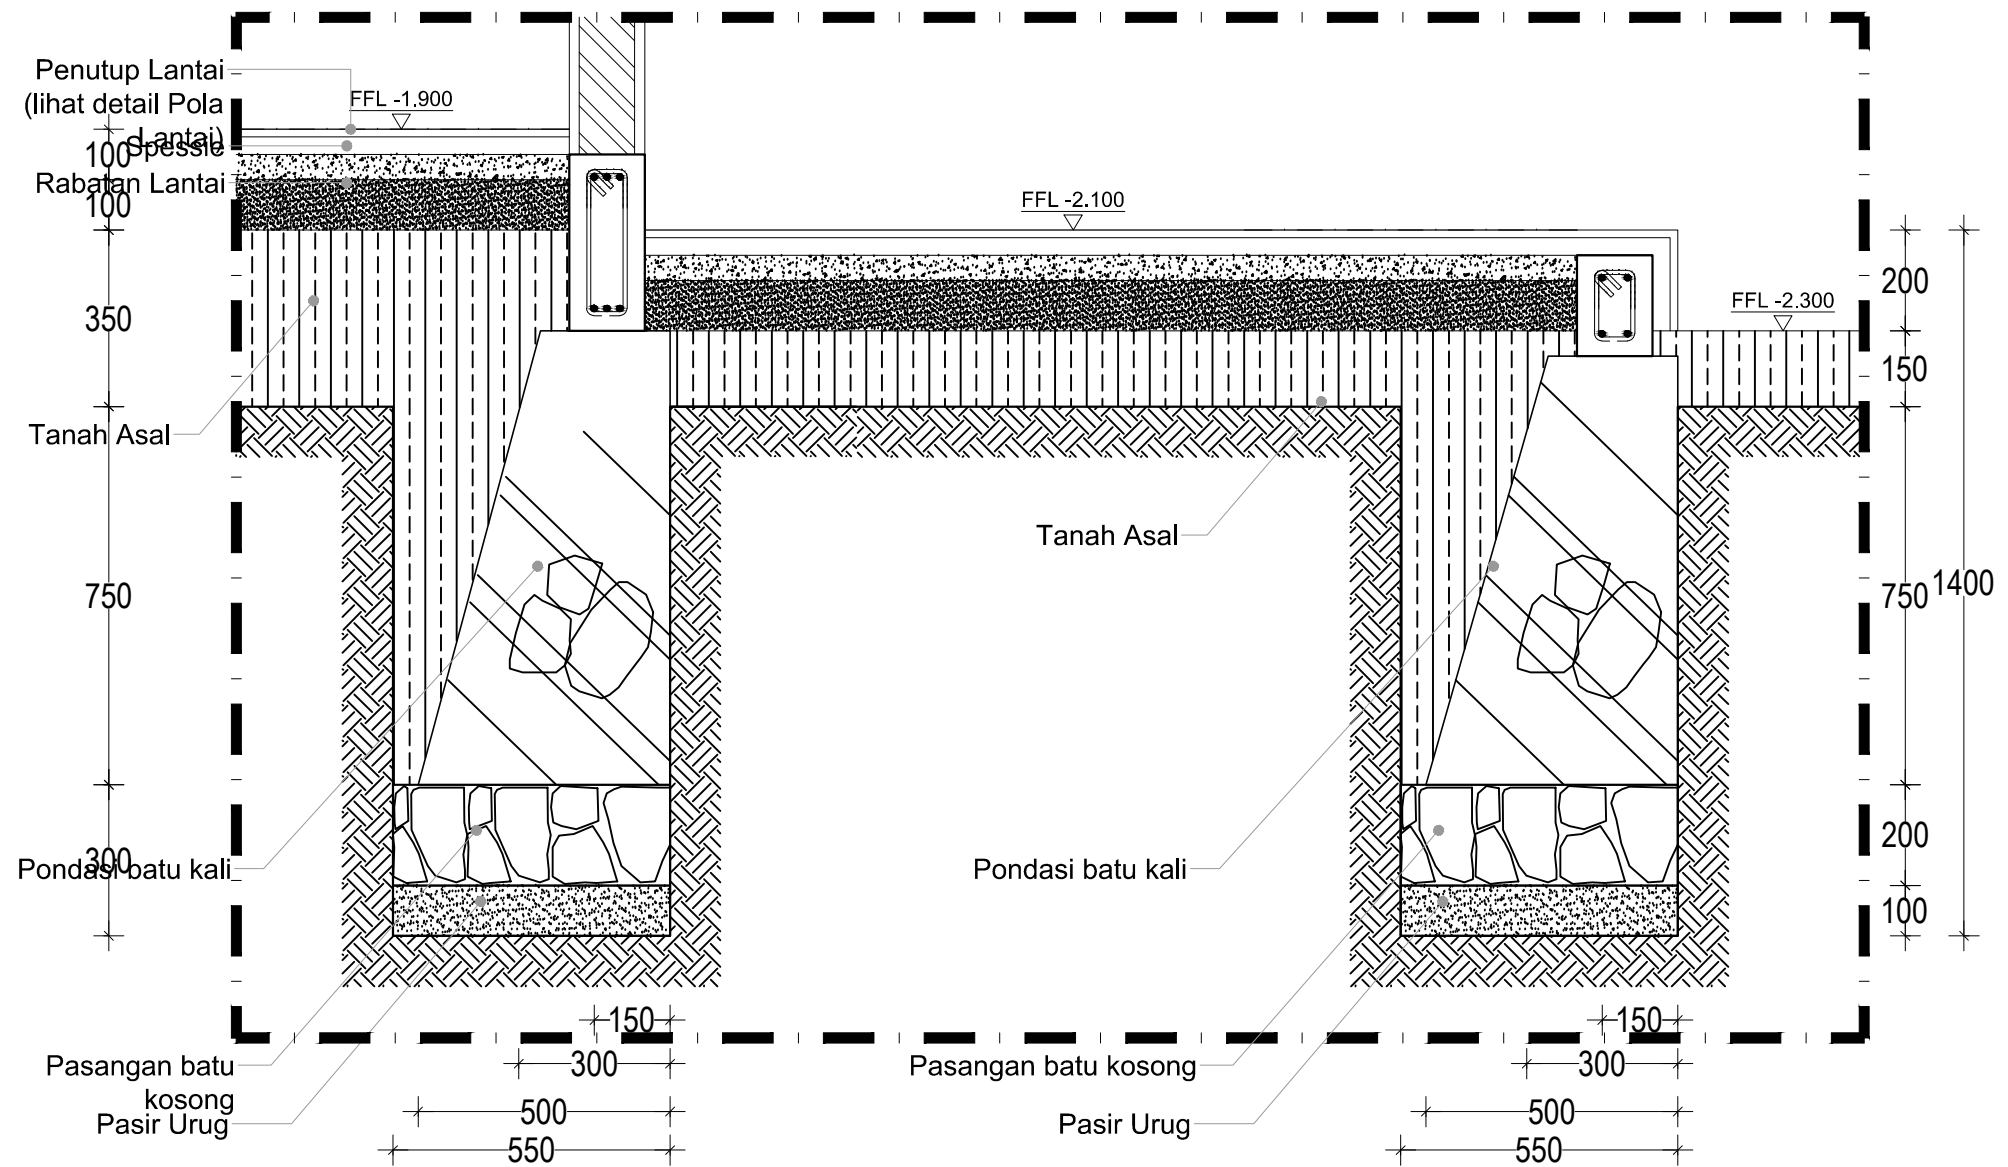


DETAIL P 1

DETAIL PONDASI BATU KALI
SCALE 1:15

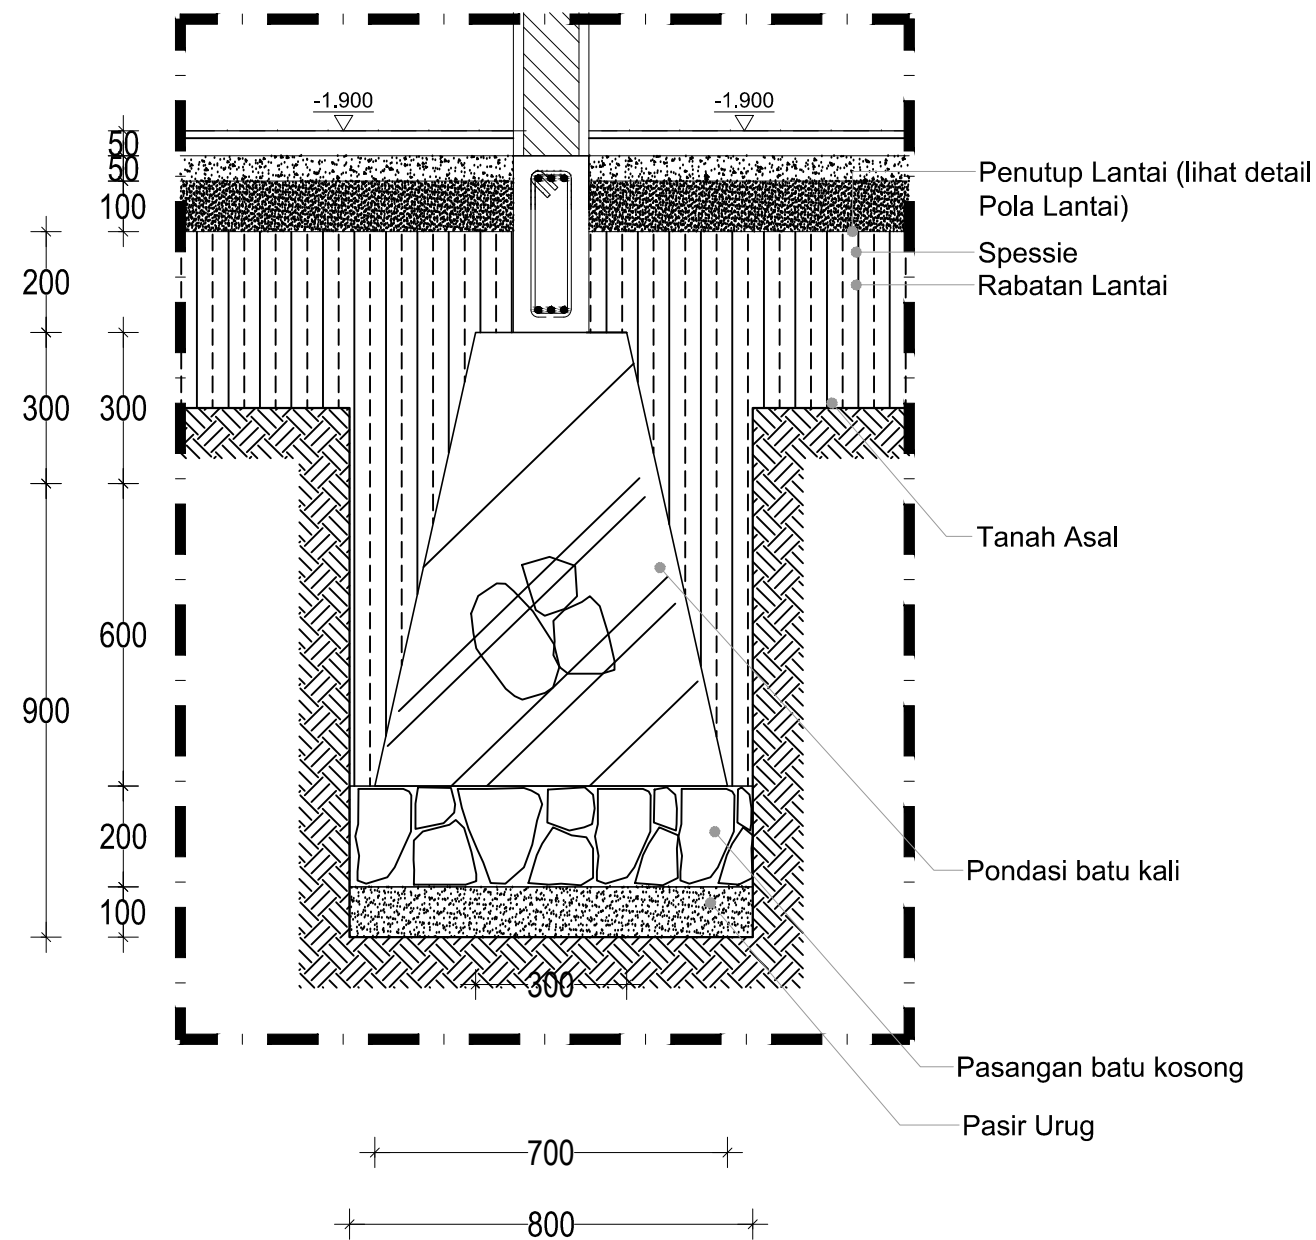


DETAIL P2

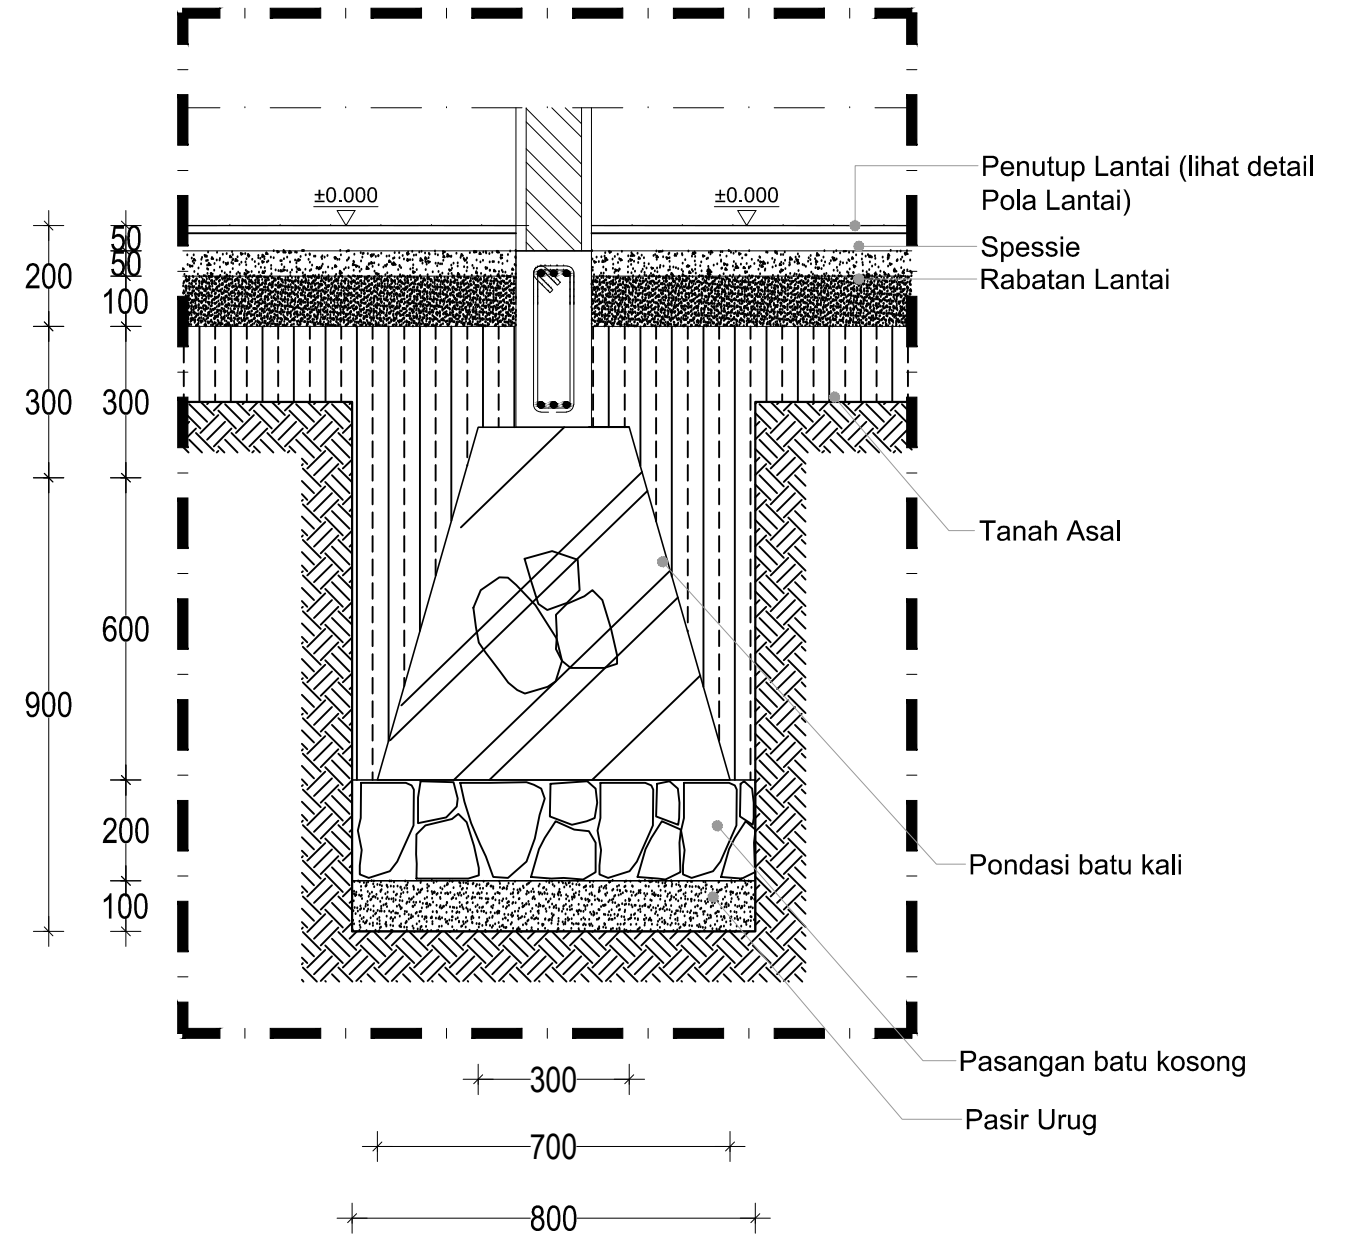

DETAIL P3

DETAIL PONDASI BATU KALI
SCALE 1:15

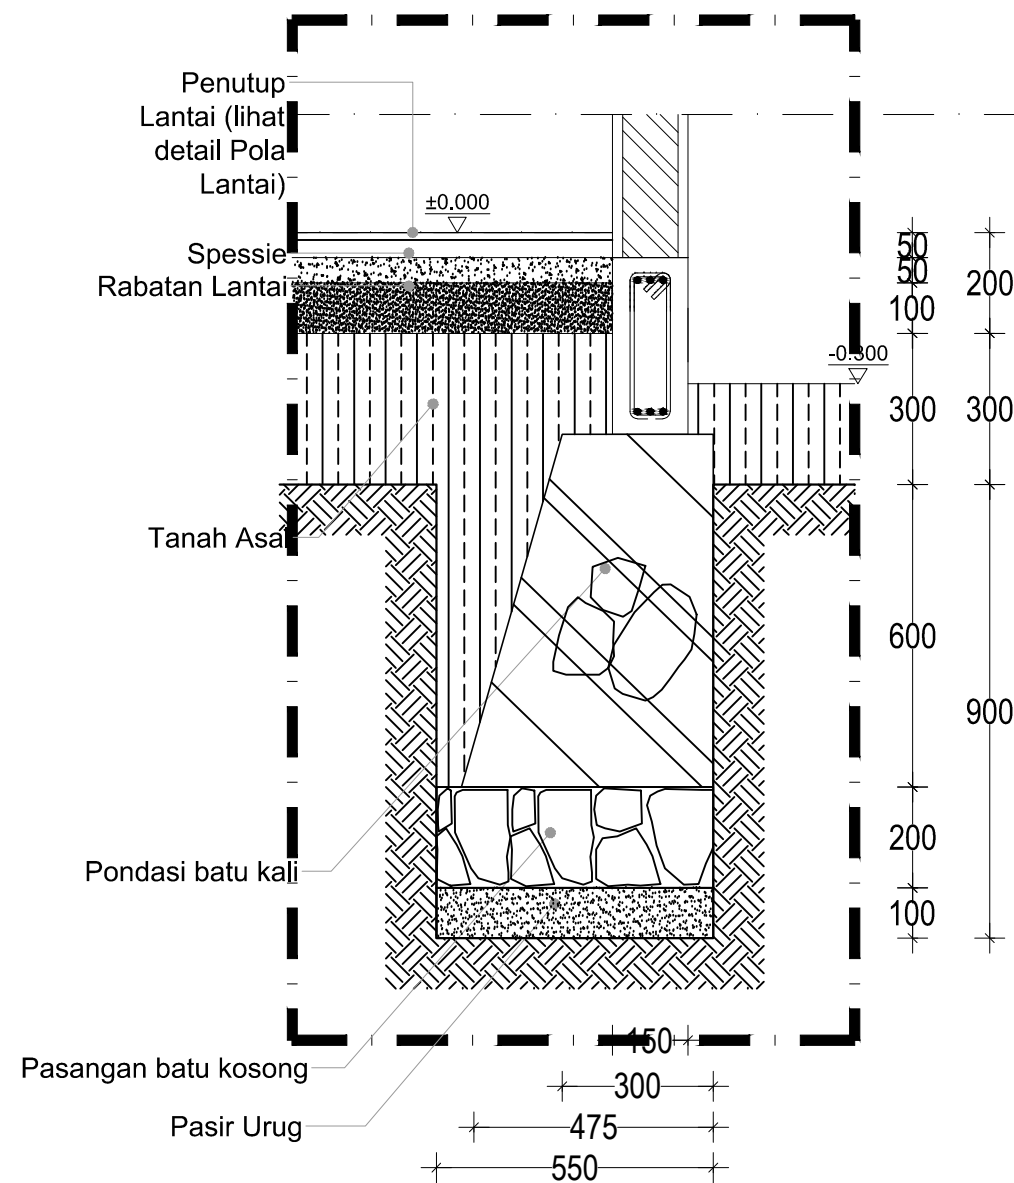

DETAIL P4

DETAIL PONDASI BATU KALI
SCALE 1:15

PROJECT :	PRIVATE HOUSE	PRINCIPLE ARCHITECT : I.B. Gd Sasra Bhanutama, ST		STRUCTURE ENGINEER :			STRUCTURE DRAFTER :	ELECTRICAL AND PLUMBING DRAFTER :	ARCHITECTURAL DRAFTER :	CHECKED :
OWNER :	IBU NI LUH	ARCHITECT DESIGNER : Arya Prawira Wibowo, ST		MECHANICAL AND ELECTRICAL ENGINEER :			Mudiasa	Agus Y.R	Dwik	Arya
									Agus	
DRAWING TITLE : DETAIL PONDASI BATU KALI	SCALE : Scale 1 : 15		DATE : 02-02-2018	DATE	REVISION NOTE	SIGNATURE	Drawing code	Page number	Total page	
	FILE NAME									
	DiData\Project									
							S	080	00	