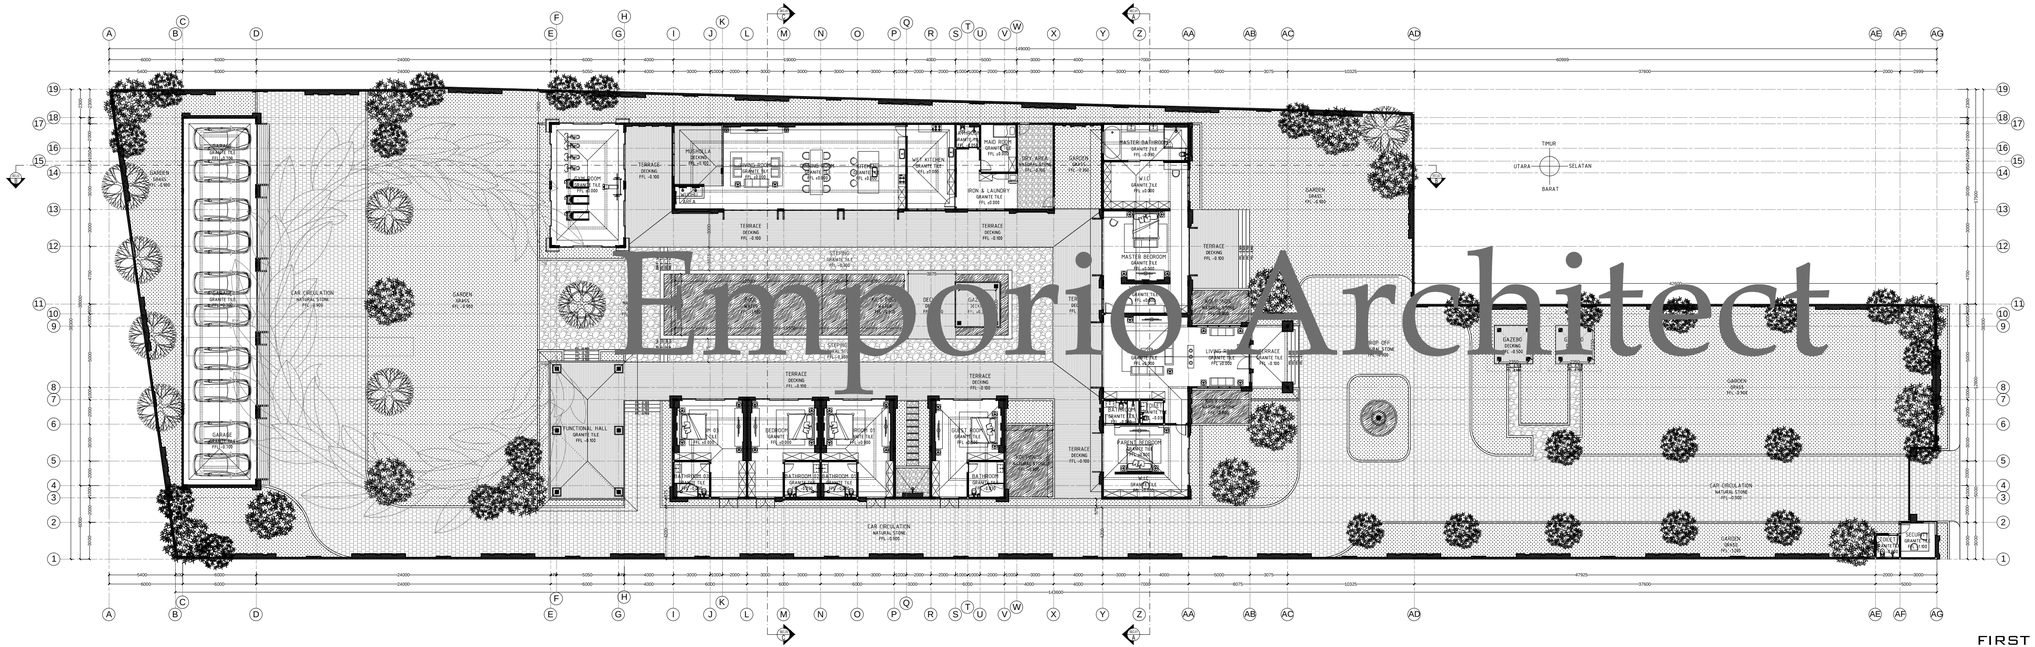


Emporio Architect

FIRST FLOOR PLAN


SCALE. 1 : 250

Consultant

Emporio Architect
info@emporioarchitec.com
contact : 081222955519

PROJECT : Private House	PRINCIPLE ARCHITECT : I.B. Gd Sasra Bhanutama, ST Arya Prawira Wibowo, ST	STRUCTURE ENGINEER :	STRUCTURE DRAFTED	ELECTRICAL AND PLUMBING DRAFTED	ARCHITECTURAL DRAFTED / CHECKED :
OWNER :	ARCHITECT DESIGNER :	MECHANICAL AND ELECTRICAL ENGINEER :			
DRAWING TITLE : FIRST FLOOR PLAN	SCALE : Scale 1 : 250	DATE :	DATE / REVISION NOTE / SIGNATURE	Drawing code	Page number / Total page
	FILE NAME D/date/Project	PRINT DATE : .		A	001

Note.
Planing the structure and plumbing of the drawings should be checked again or re-adjusted by the contractor related to the field condition.

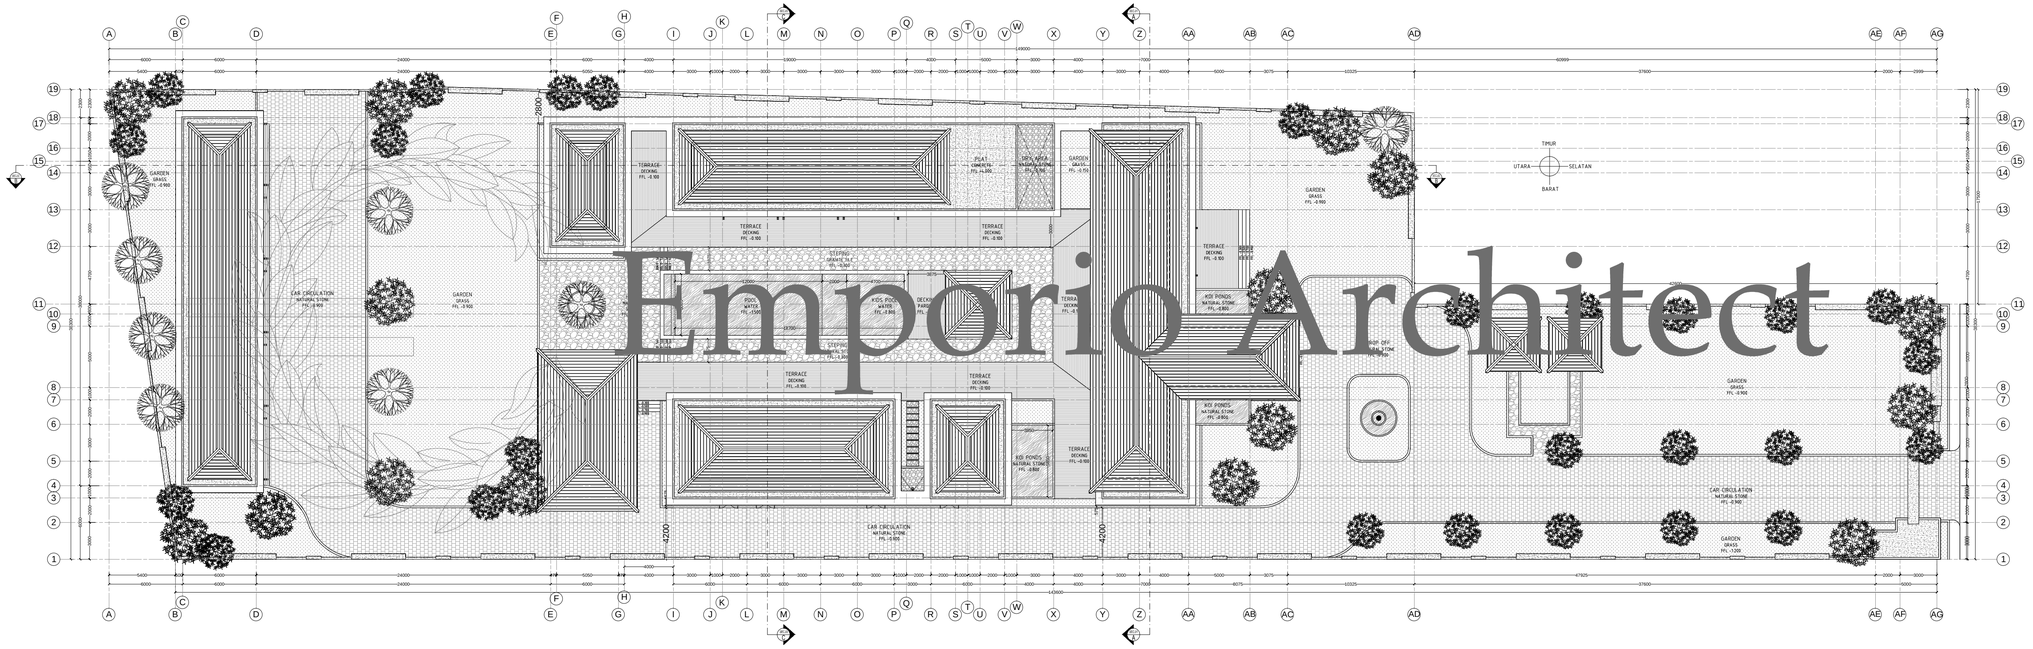

Emporio Architect


ROOF PLAN

SCALE. 1: 250

Consultant
Emporio Architect
info@emporioarchitec.com
contact : 081222955519

PROJECT : Private House	PRINCIPLE ARCHITECT : I.B. Gd Sasra Bhanutama, ST Arya Prawira Wibowo, ST	STRUCTURE ENGINEER :	STRUCTURE DRAFTER	ELECTRICAL AND PLUMBING DRAFTER	ARCHITECTURAL DRAFTER	CHECKED :
OWNER :	ARCHITECT DESIGNER :	MECHANICAL AND ELECTRICAL ENGINEER :				
DRAWING TITLE : ROOF PLAN	SCALE : Scale 1 : 250	DATE :	DATE / REVISION NOTE / SIGNATURE	Drawing code	Page number	Total page
	FILE NAME D\Data\Project	PRINT DATE : .		A	002	

Note.
Planning the structure and plumbing of the drawings should be checked again or re-adjusted by the contractor related to the field condition.

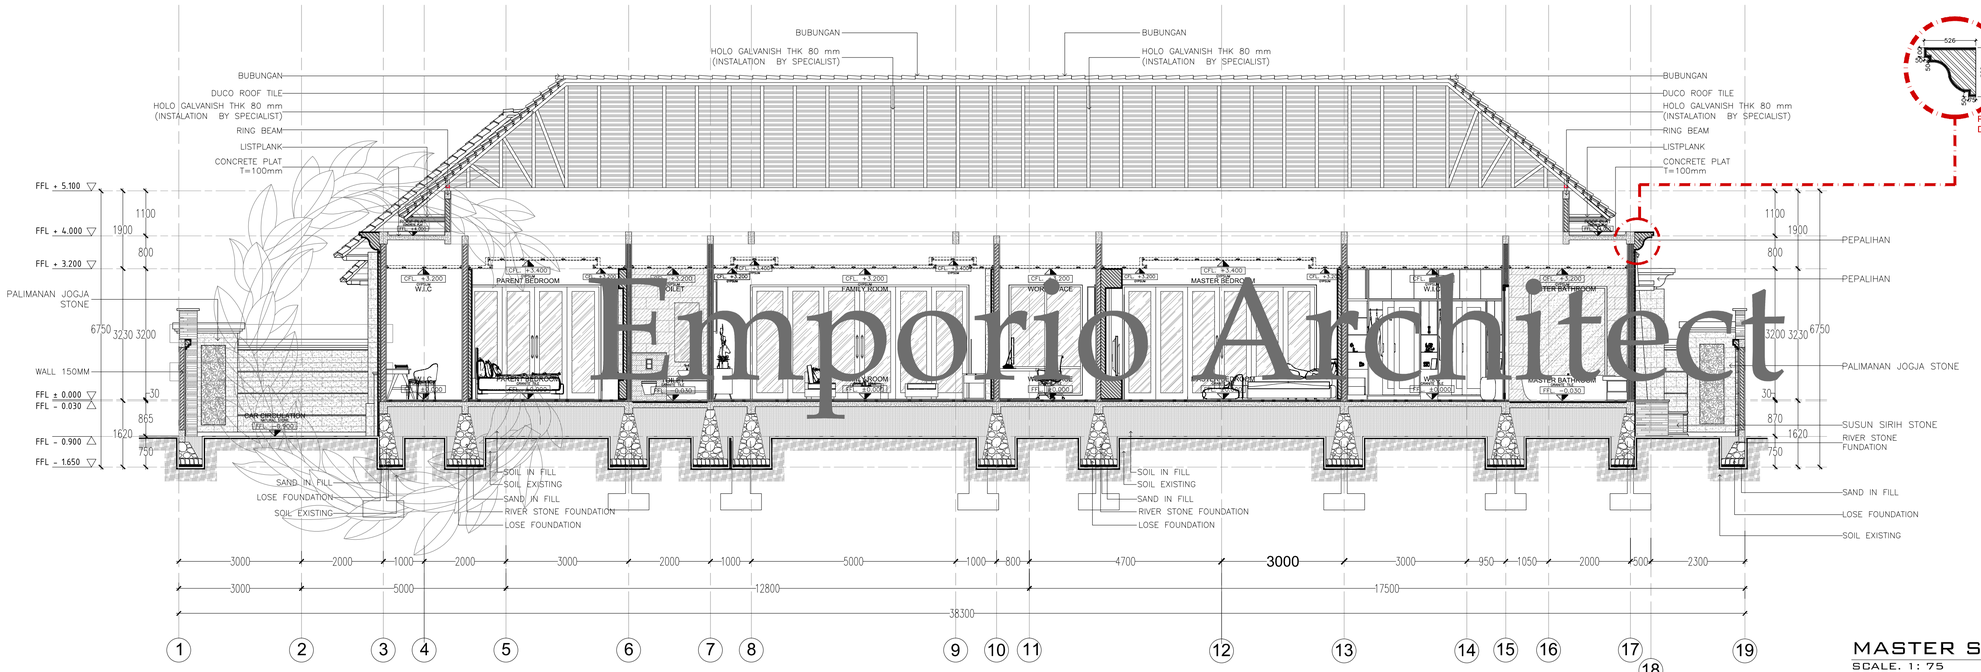


Emporio Architect

MASTER SECTION A-A

SCALE. 1: 75

Consultant
Emporio Architect
info@emporioarchitec.com
contact : 081222955519

PROJECT : Private House	PRINCIPLE ARCHITECT : I.B. Gd Sasra Bhanutama, ST, Arya Prawira Wibowo, ST	STRUCTURE ENGINEER :	STRUCTURE DRAFTER :	ELECTRICAL AND PLUMBING DRAFTER :	ARCHITECTURAL DRAFTER :	CHECKED :			
OWNER :	ARCHITECT DESIGNER :	MECHANICAL AND ELECTRICAL ENGINEER :							
DRAWING TITLE : MASTER SECTION A-A	SCALE : Scale 1 : 75	DATE :	DATE	REVISION NOTE	SIGNATURE	Drawing code	Page number	Total page	Note. Planning the structure and plumbing of the drawing should be checked again or re-adjusted by the contractor related to the field condition
	FILE NAME : D\Data\Project	PRINT DATE : -				A	003		

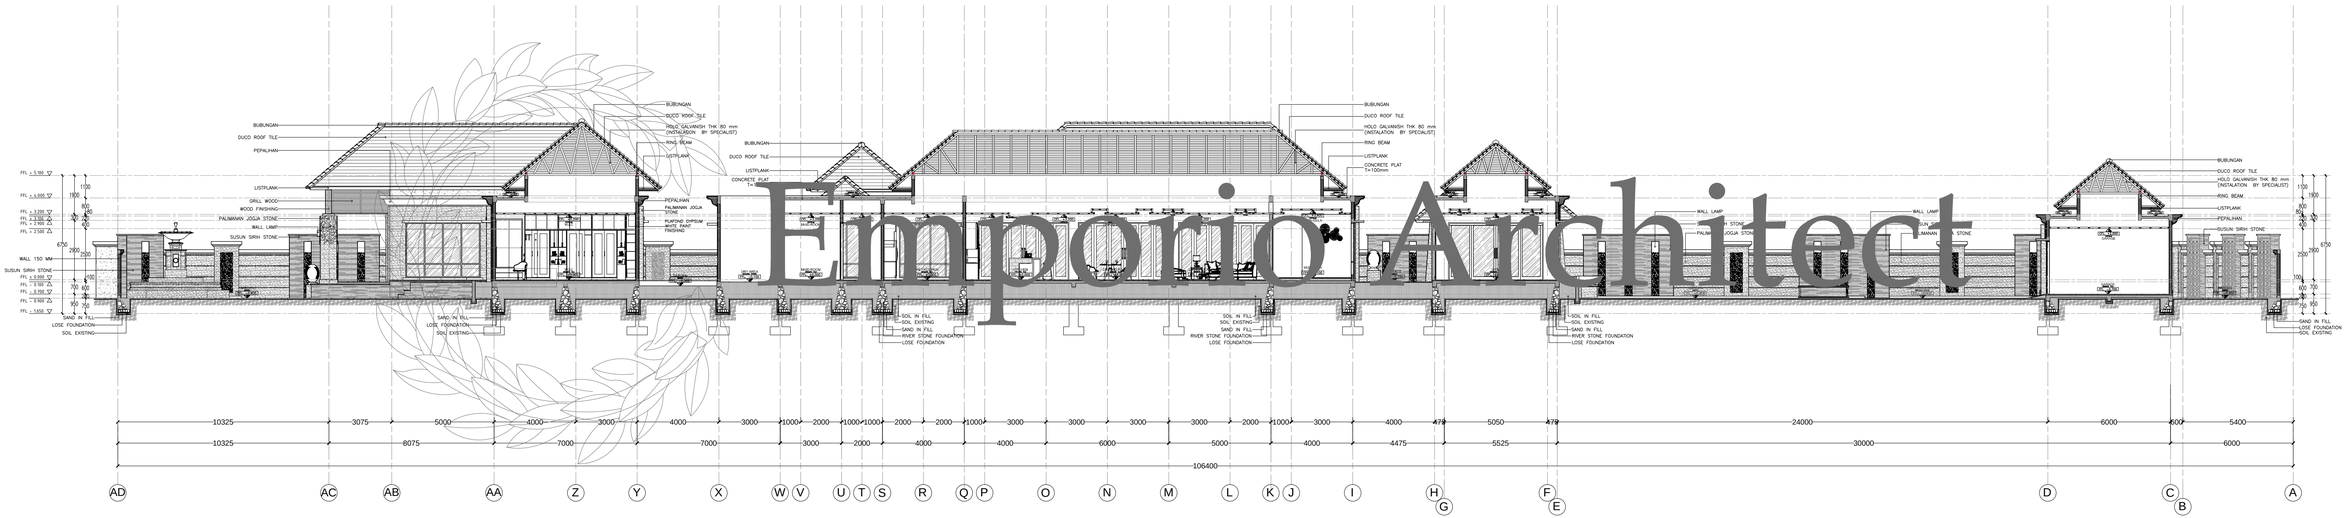

Emporio Architect

MASTER SECTION B-B


SCALE. 1 : 150

Consultant

Emporio Architect
info@emporioarchitec.com
contact : 081222955519

PROJECT : Private House	PRINCIPLE ARCHITECT : I.B. Gd Sasra Bhanutama, ST Arya Prawira Wibowo, ST	STRUCTURE ENGINEER :	STRUCTURE DRAFTER	ELECTRICAL AND PLUMBING DRAFTER	ARCHITECTURAL DRAFTER	CHECKED :	
OWNER :	ARCHITECT DESIGNER :	MECHANICAL AND ELECTRICAL ENGINEER :					
DRAWING TITLE : MASTER SECTION B-B	SCALE : Scale 1 : 150	DATE :	DATE	REVISION NOTE	SIGNATURE	Drawing code	Page number / Total page
	FILE NAME D/data/Project	PRINT DATE : .				A	004

Note.
Planning the structure and plumbing of the drawings should be checked again or re-adjusted by the contractor related to the field condition.

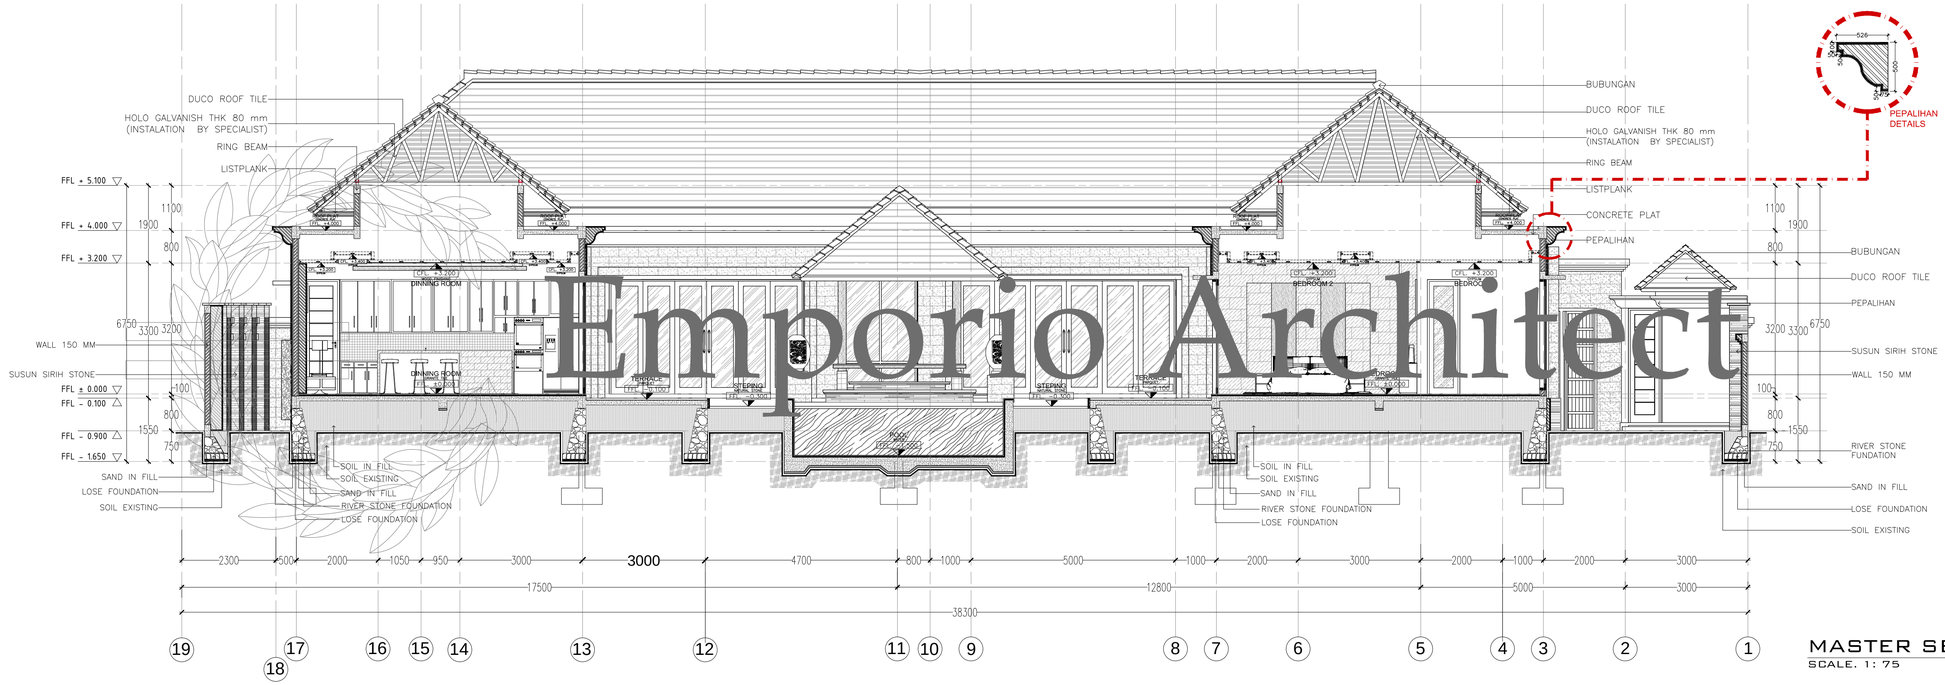

Emporio Architect


MASTER SECTION C-C

SCALE. 1: 75

Consultant
Emporio Architect
info@emporioarchitec.com
contact : 081222955519

PROJECT : Private House	PRINCIPLE ARCHITECT : I.B. Gd Sasra Bhanutama, ST Arya Prawira Wibowo, ST	STRUCTURE ENGINEER :	STRUCTURE DRAFTER :	ELECTRICAL AND PLUMBING DRAFTER :	ARCHITECTURAL DRAFTER :	CHECKED :	
OWNER :	ARCHITECT DESIGNER :	MECHANICAL AND ELECTRICAL ENGINEER :					
DRAWING TITLE : MASTER SECTION C-C	SCALE : Scale 1 : 75	DATE :	DATE	REVISION NOTE	SIGNATURE	Drawing code	Page number / Total page
	FILE NAME : D\Data\Project	PRINT DATE : -				A	005

Note.
Planning the structure and plumbing of the drawing should be checked again or re-adjusted by the contractor related to the field condition

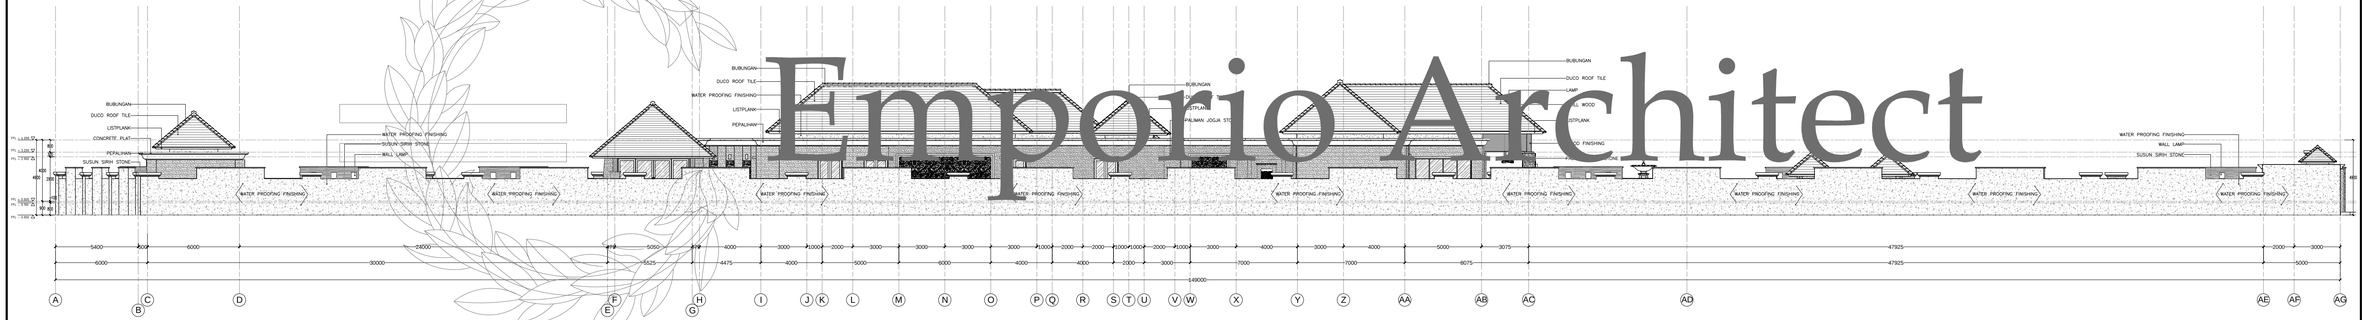


Emporio Architect

MASTER SIDE ELEVATION

SCALE. 1: 200

Consultant: Emporio Architect, info@emporioarchitec.com, contact : 081222955519	PROJECT : Private House	PRINCIPLE ARCHITECT : I.B. Gd Sasra Bhanutama, ST; Arya Prawira Wibowo, ST	STRUCTURE ENGINEER :	STRUCTURE DRAFTER :	ELECTRICAL AND PLUMBING DRAFTER :	ARCHITECTURAL DRAFTER :	CHECKED :		
	OWNER :	ARCHITECT DESIGNER :	MECHANICAL AND ELECTRICAL ENGINEER :						
	DRAWING TITLE : MASTER SIDE ELEVATION	SCALE : Scale 1 : 200	DATE :	DATE	REVISION NOTE	SIGNATURE	Drawing code	Page number	Total page
		FILE NAME : DiDate\Project	PRINT DATE : .				A	006	

Note.
Planning the structure and plumbing of the drawings should be checked again or re-adjusted by the contractor related to the field condition.

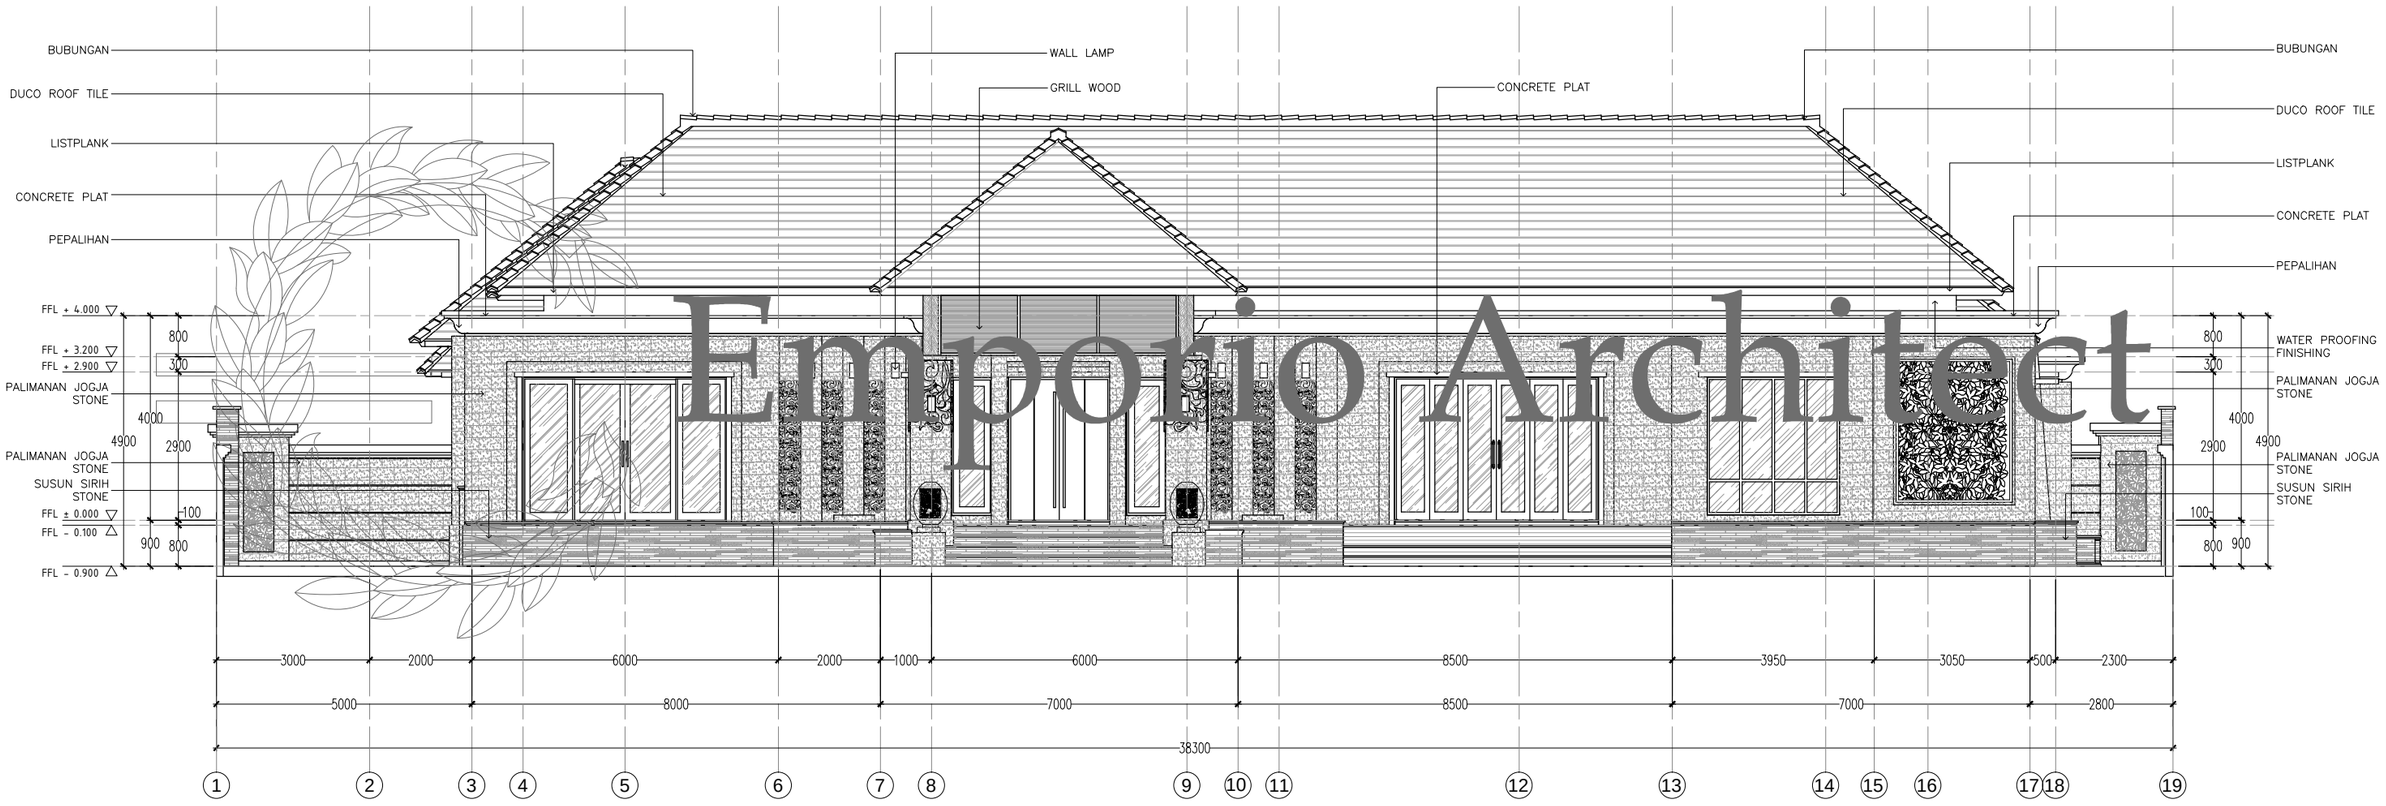


Emporio Architect

MASTER FRONT ELEVATION


SCALE. 1 : 120

Consultant
Emporio Architect
info@emporioarchitec.com
contact : 081222955519

PROJECT : Private House	PRINCIPLE ARCHITECT : I.B. Gd Sasra Bhanutama, ST Arya Prawira Wibowo, ST	STRUCTURE ENGINEER :	STRUCTURE DRAFTER :	ELECTRICAL AND PLUMBING DRAFTER :	ARCHITECTURAL DRAFTER :	CHECKED :		
OWNER :	ARCHITECT DESIGNER :	MECHANICAL AND ELECTRICAL ENGINEER :						
DRAWING TITLE : MASTER FRONT ELEVATION	SCALE : Scale 1 : 120	DATE :	DATE / REVISION NOTE / SIGNATURE	Drawing code	Page number	Total page	**Note.** Planning the structure and plumbing of the drawings should be checked again or re-adjusted by the contractor related to the field condition	
	FILE NAME D\Data\Project	PRINT DATE : -		A	007			

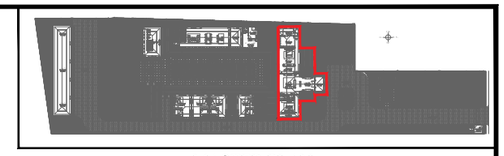

MASTER PLAN

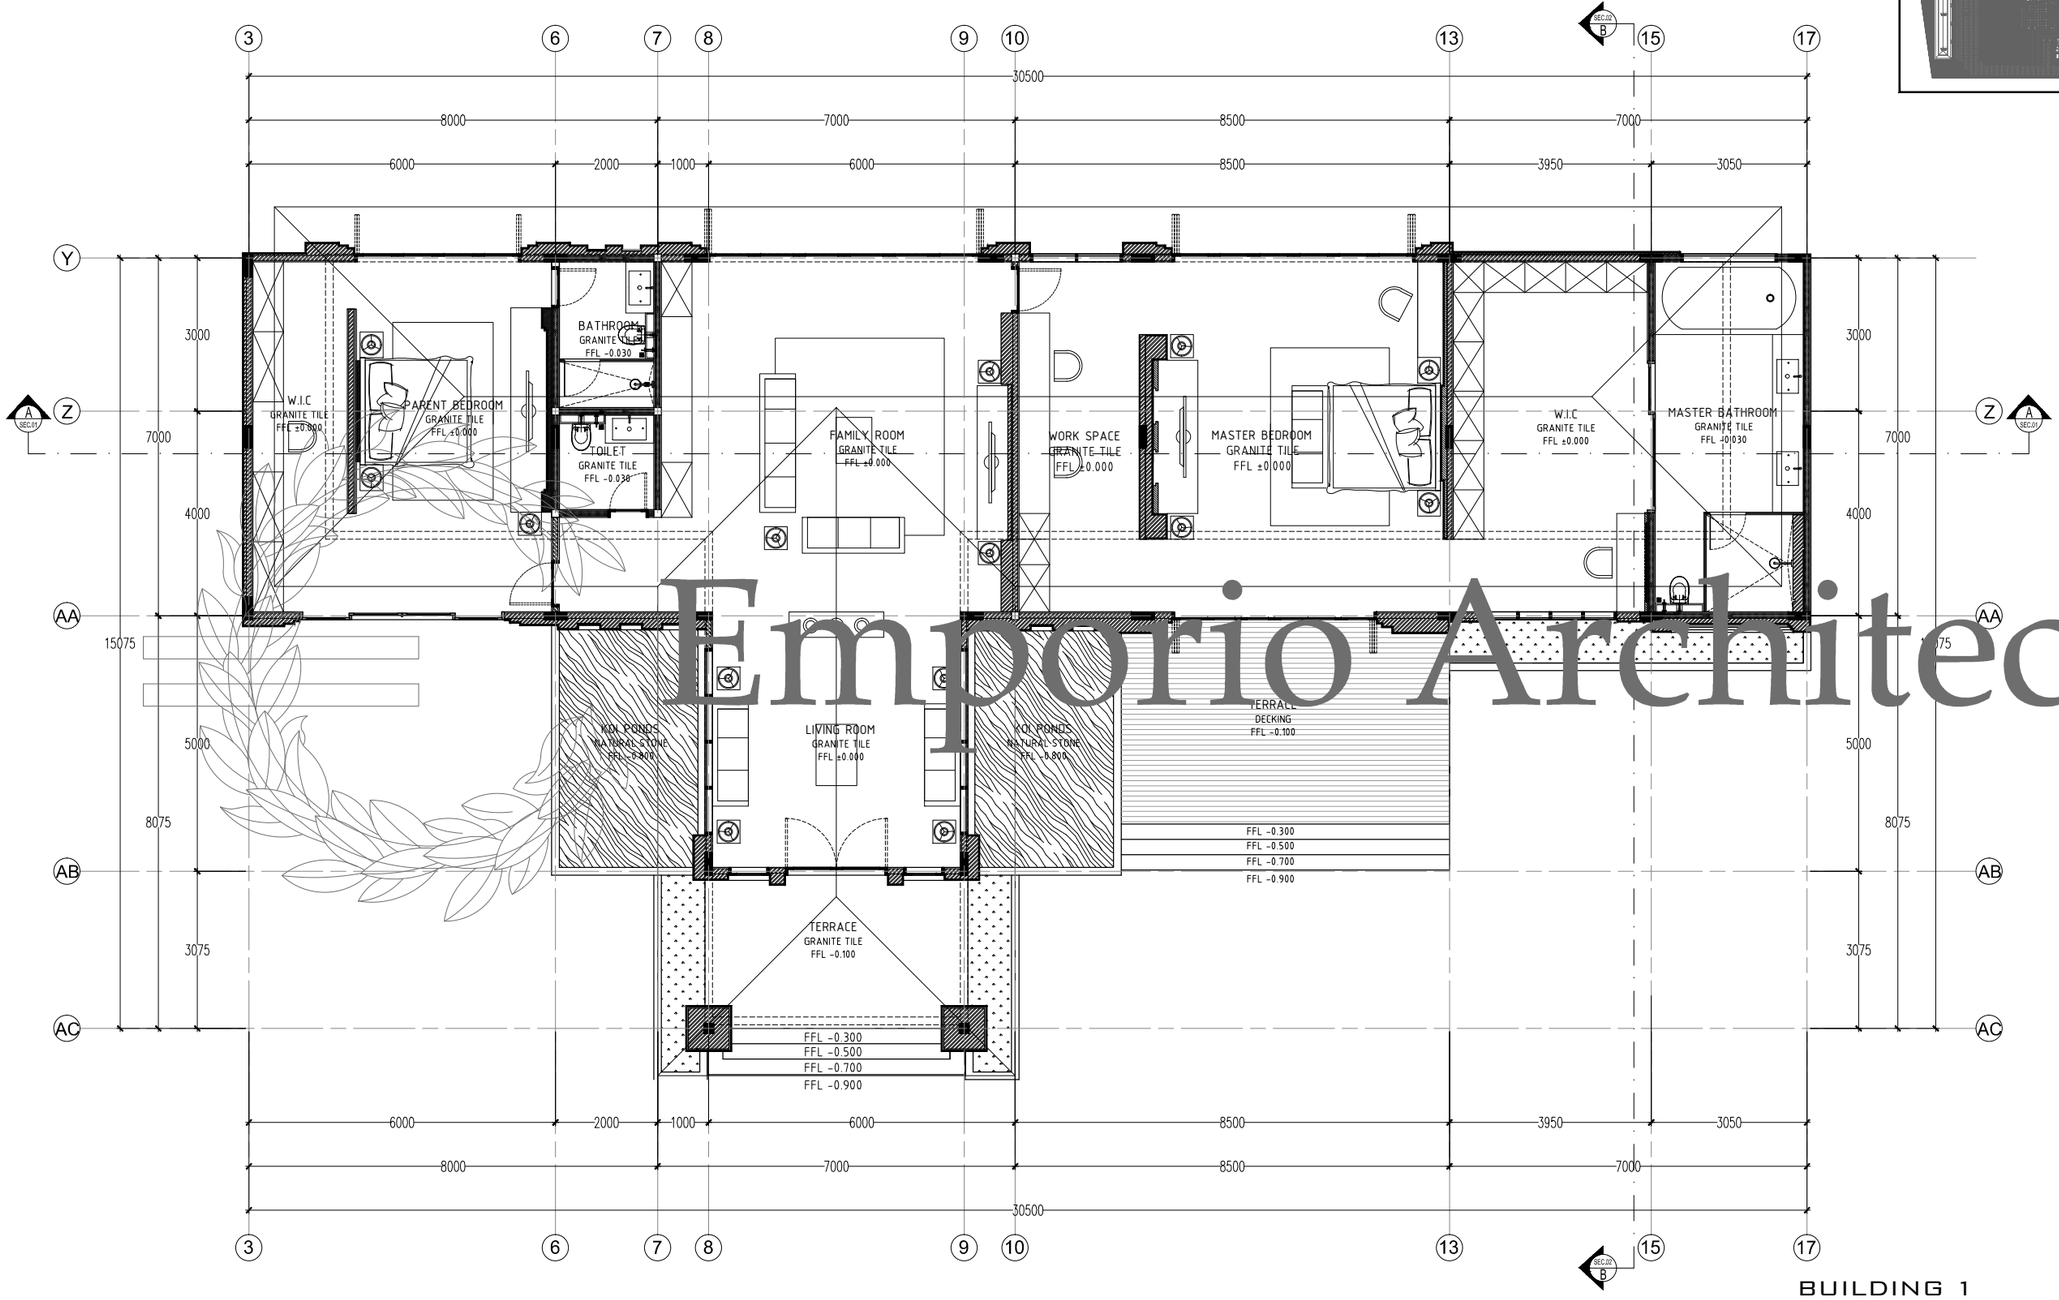

Emporio Architect

BUILDING 1


FIRST FLOOR PLAN

SCALE. 1: 120


Consultant

Emporio Architect
info@emporioarchitec.com
contact : 081222955519

PROJECT : Private House	PRINCIPLE ARCHITECT : I.B. Gd Sasra Bhanutama, ST Arya Prawira Wibowo, ST	STRUCTURE ENGINEER :	STRUCTURE DRAFTER :	ELECTRICAL AND PLUMBING DRAFTER :	ARCHITECTURAL DRAFTER :	CHECKED :		
OWNER :	ARCHITECT DESIGNER :	MECHANICAL AND ELECTRICAL ENGINEER :						
DRAWING TITLE : FIRST FLOOR PLAN (BUILDING 1)	SCALE : Scale 1 : 120	DATE :	DATE / REVISION NOTE / SIGNATURE		Drawing code	Page number	Total page	**Note.** Planning the structure and plumbing of the drawings should be checked again or re-adjusted by the contractor related to the field condition
	FILE NAME D\Data\Project	PRINT DATE : -			A	008		

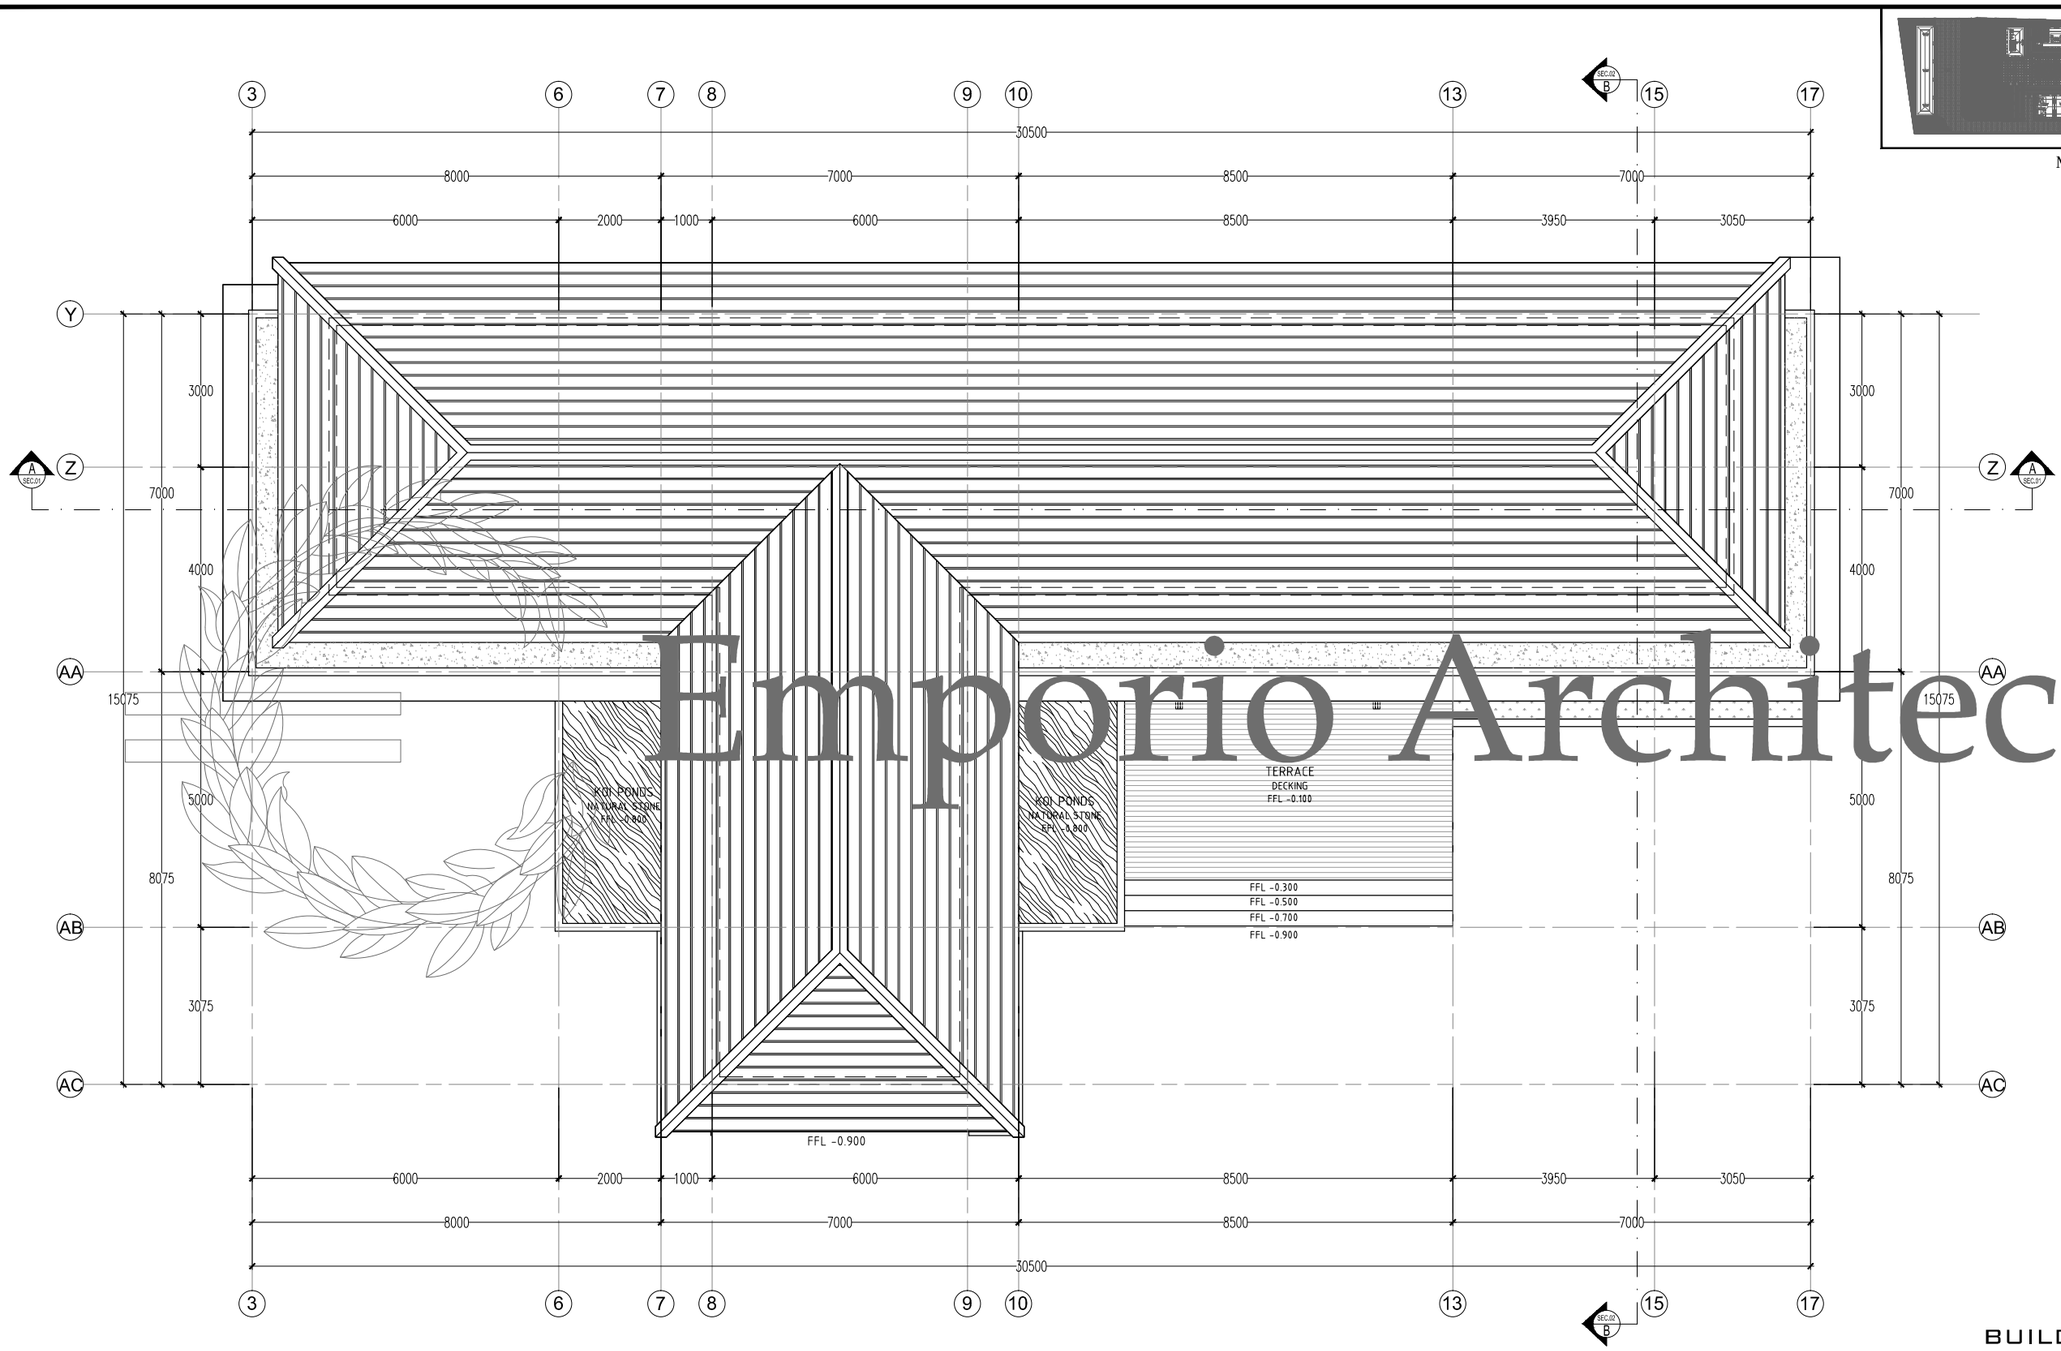

Emporio Architect

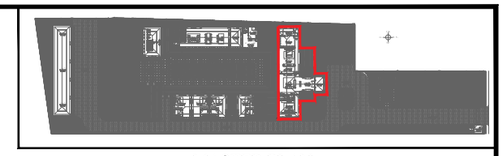


MASTER PLAN

BUILDING 1
ROOF PLAN
SCALE. 1: 120

Consultant: Emporio Architect info@emporioarchitec.com contact : 081222955519	PROJECT : Private House	PRINCIPLE ARCHITECT : I.B. Gd Sasra Bhanutama, ST Arya Prawira Wibowo, ST	STRUCTURE ENGINEER :			STRUCTURE DRAFTER :	ELECTRICAL AND PLUMBING DRAFTER :	ARCHITECTURAL DRAFTER :	CHECKED :
	OWNER :	ARCHITECT DESIGNER :	MECHANICAL AND ELECTRICAL ENGINEER :						
	DRAWING TITLE : ROOF PLAN (BUILDING 1)	SCALE : Scale 1 : 120	DATE :	DATE	REVISION NOTE	SIGNATURE	Drawing code	Page number	Total page
		FILE NAME D\Data\Project	PRINT DATE : -				A	009	

Note.
Planning the structure and plumbing of the drawings should be checked again or re-adjusted by the contractor related to the field condition

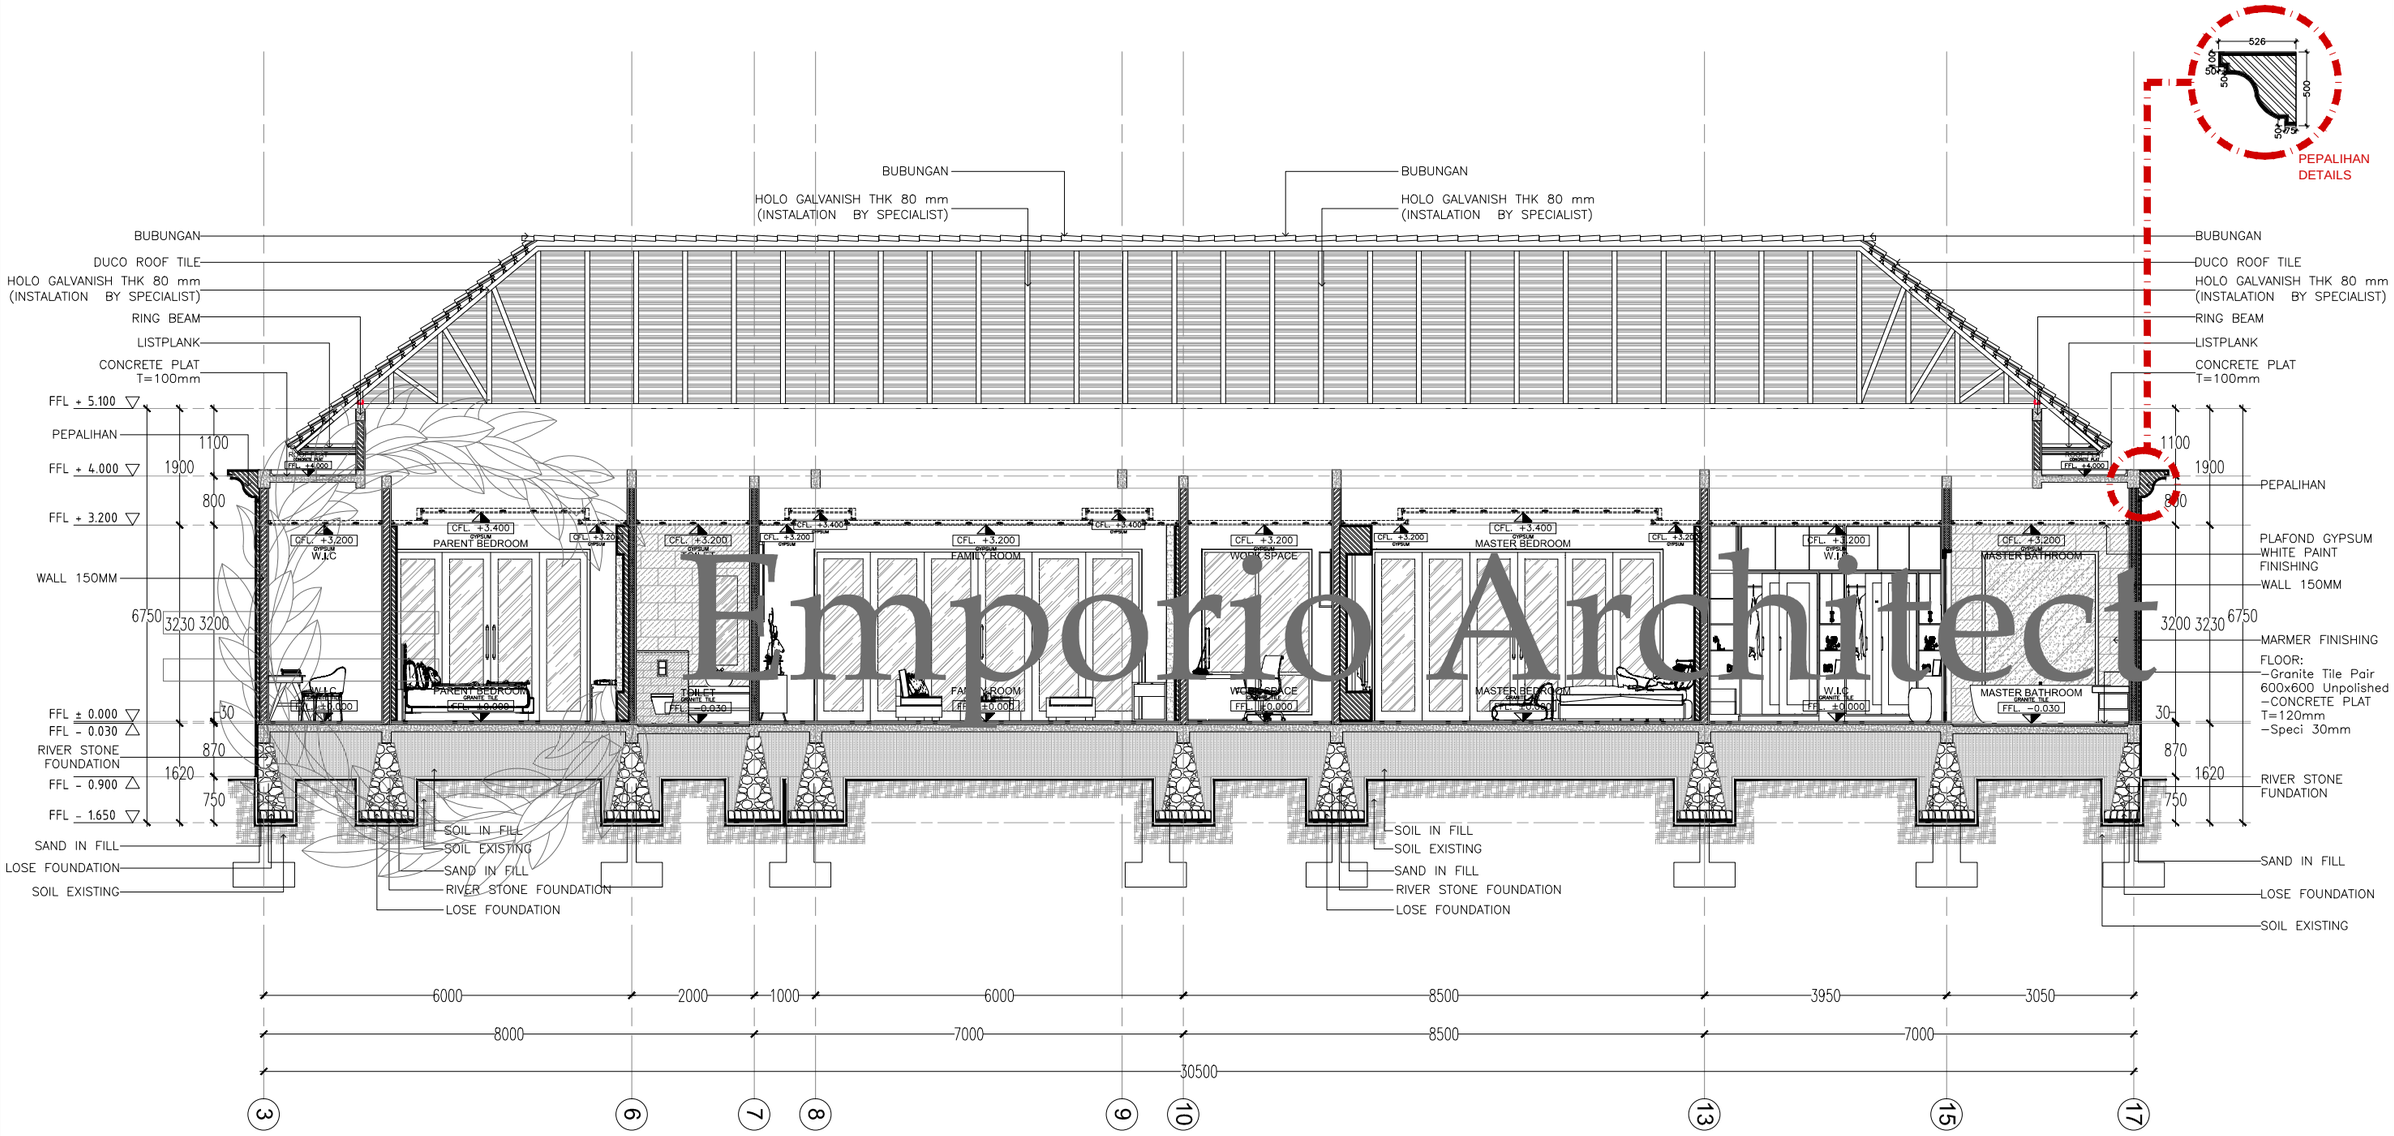

Emporio Architect

BUILDING 1


SECTION A-A

SCALE. 1 : 100

Consultant
Emporio Architect
info@emporioarchitec.com
contact : 081222955519

PROJECT : Private House	PRINCIPLE ARCHITECT : I.B. Gd Sasra Bhanutama, ST; Arya Prawira Wibowo, ST	STRUCTURE ENGINEER :	STRUCTURE DRAFTER : / ELECTRICAL AND PLUMBING DRAFTER : / ARCHITECTURAL DRAFTER : / CHECKED :
OWNER :	ARCHITECT DESIGNER :	MECHANICAL AND ELECTRICAL ENGINEER :	
DRAWING TITLE : SECTION A-A (BUILDING 1)	SCALE : Scale 1 : 100 / DATE :	DATE / REVISION NOTE / SIGNATURE	Drawing code : A / Page number : 010 / Total page :
	FILE NAME : D\Data\Project / PRINT DATE : -		

Note.
Planning the structure and plumbing of the drawings should be checked again or re-adjusted by the contractor related to the field condition

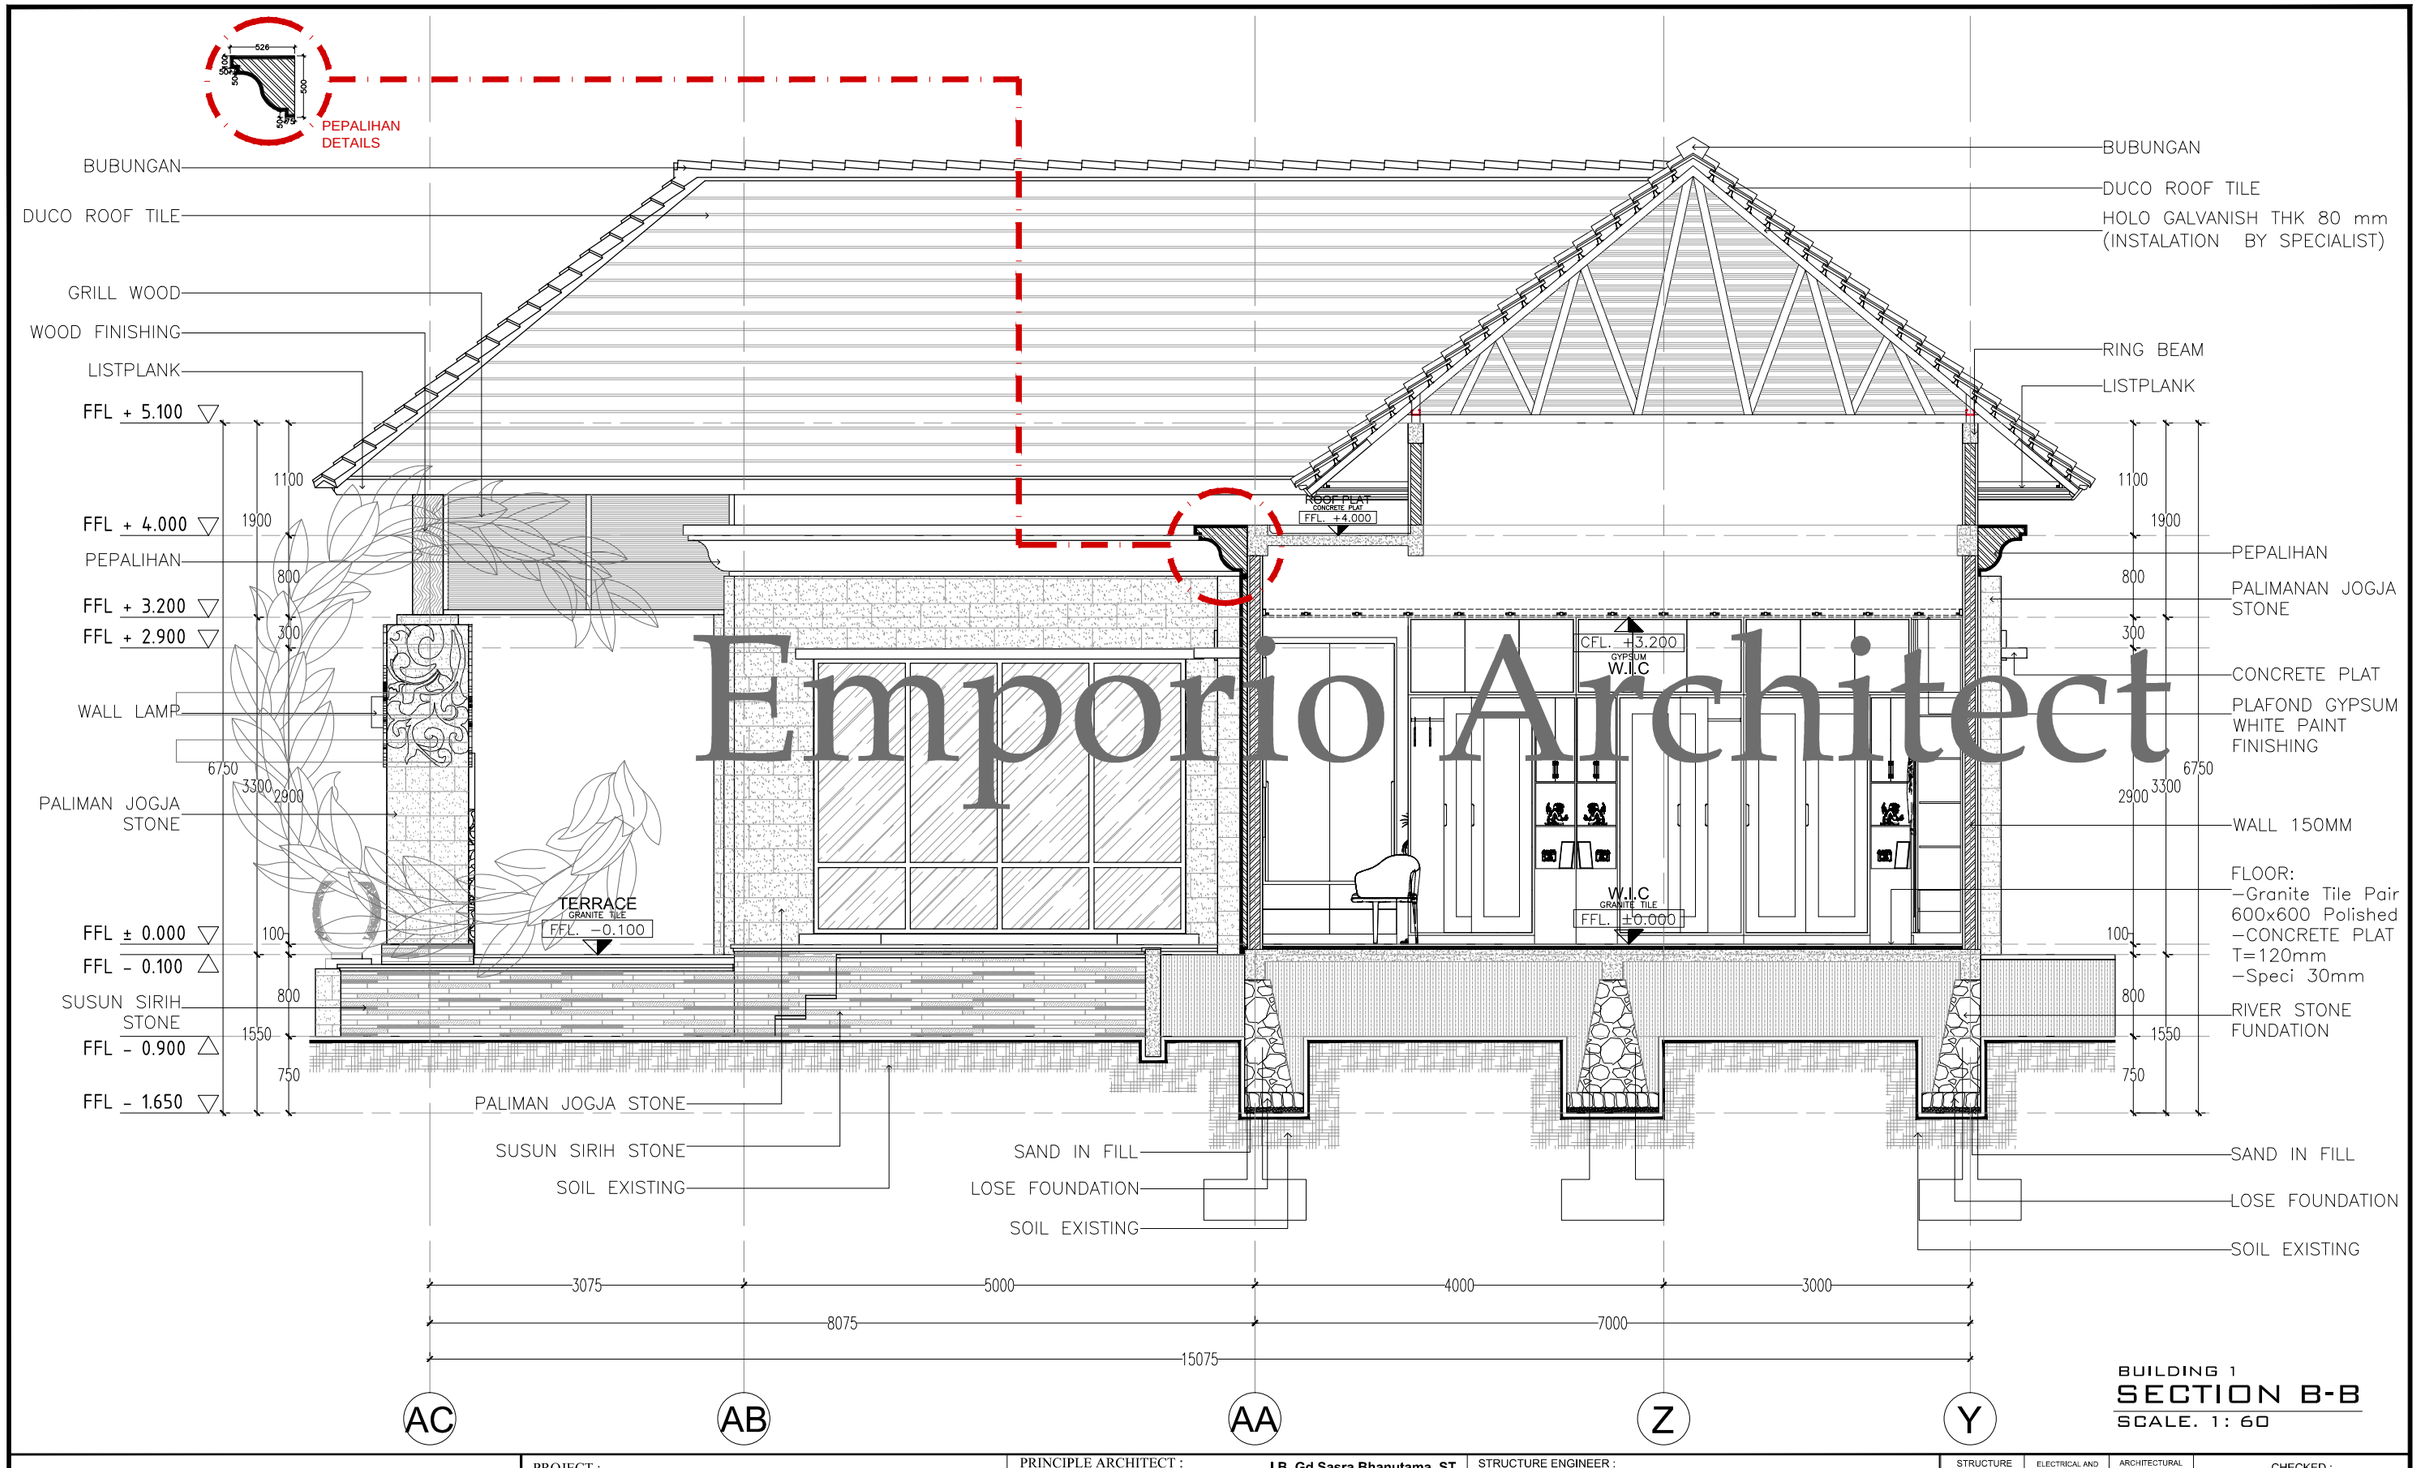

Emporio Architect

BUILDING 1


SECTION B-B

SCALE. 1 : 60

Consultant
Emporio Architect
info@emporioarchitec.com
contact : 081222955519

PROJECT : Private House	PRINCIPLE ARCHITECT : I.B. Gd Sasra Bhanutama, ST; Arya Prawira Wibowo, ST	STRUCTURE ENGINEER :	STRUCTURE DRAFTER : / ELECTRICAL AND PLUMBING DRAFTER : / ARCHITECTURAL DRAFTER : / CHECKED :
OWNER :	ARCHITECT DESIGNER :	MECHANICAL AND ELECTRICAL ENGINEER :	
DRAWING TITLE : SECTION B-B (BUILDING 1)	SCALE : Scale 1 : 60 / DATE :	DATE / REVISION NOTE / SIGNATURE	Drawing code : A / Page number : 011 / Total page :
	FILE NAME : D\Data\Project / PRINT DATE : -		

Note.
Planning the structure and plumbing of the drawings should be checked again or re-adjusted by the contractor related to the field condition

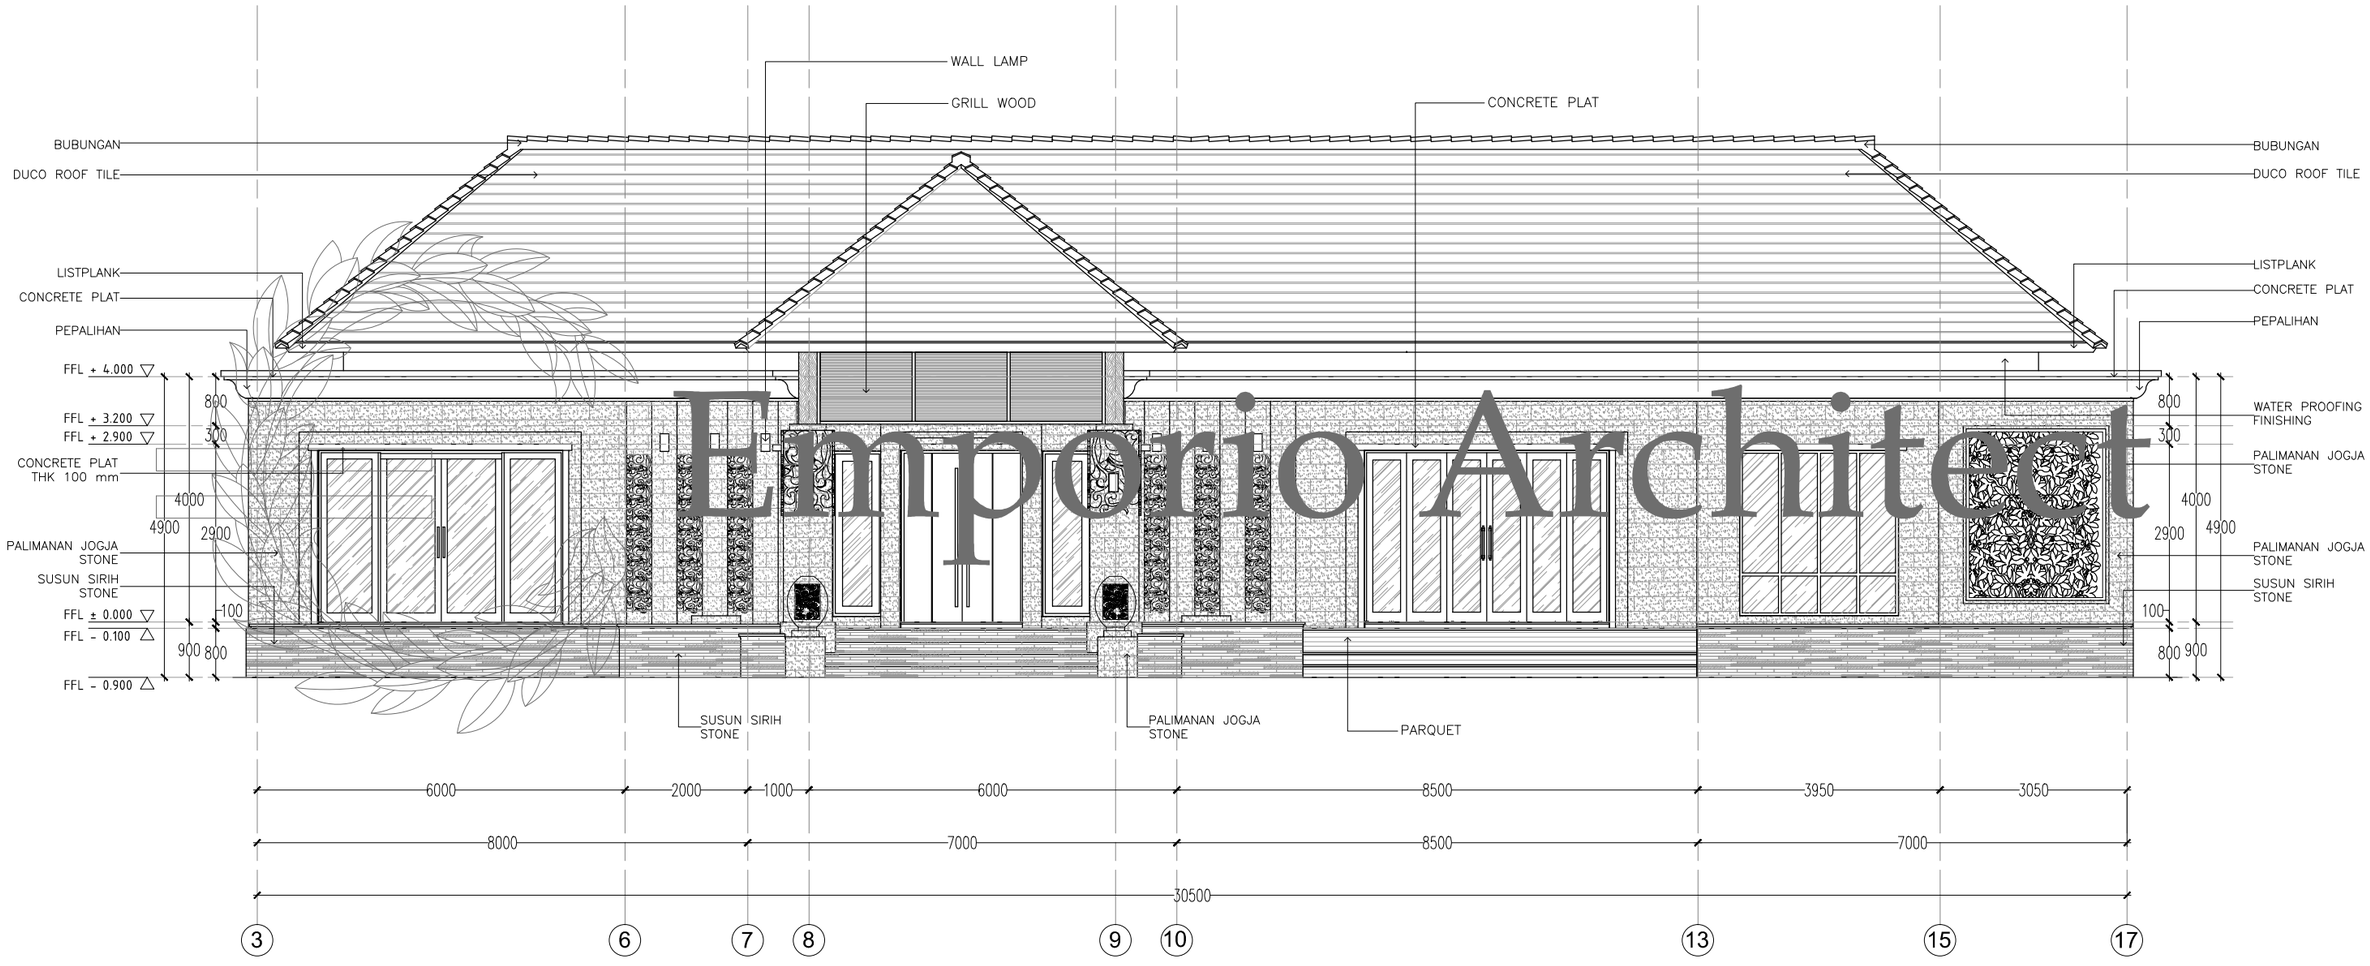

Emporio Architect

BUILDING 1


FRONT ELEVATION

SCALE. 1: 100

Consultant
Emporio Architect
info@emporioarchitec.com
contact : 081222955519

PROJECT : Private House	PRINCIPLE ARCHITECT : I.B. Gd Sasra Bhanutama, ST; Arya Prawira Wibowo, ST		STRUCTURE ENGINEER :			STRUCTURE DRAFTER :	ELECTRICAL AND PLUMBING DRAFTER :	ARCHITECTURAL DRAFTER : / CHECKED :
OWNER :	ARCHITECT DESIGNER :		MECHANICAL AND ELECTRICAL ENGINEER :					
DRAWING TITLE : FRONT ELEVATION (BUILDING 1)	SCALE : Scale 1 : 100	DATE :	DATE	REVISION NOTE	SIGNATURE	Drawing code	Page number	Total page
	FILE NAME D\Data\Project	PRINT DATE : -				A	012	

Note.
Planning the structure and plumbing of the drawings should be checked again or re-adjusted by the contractor related to the field condition

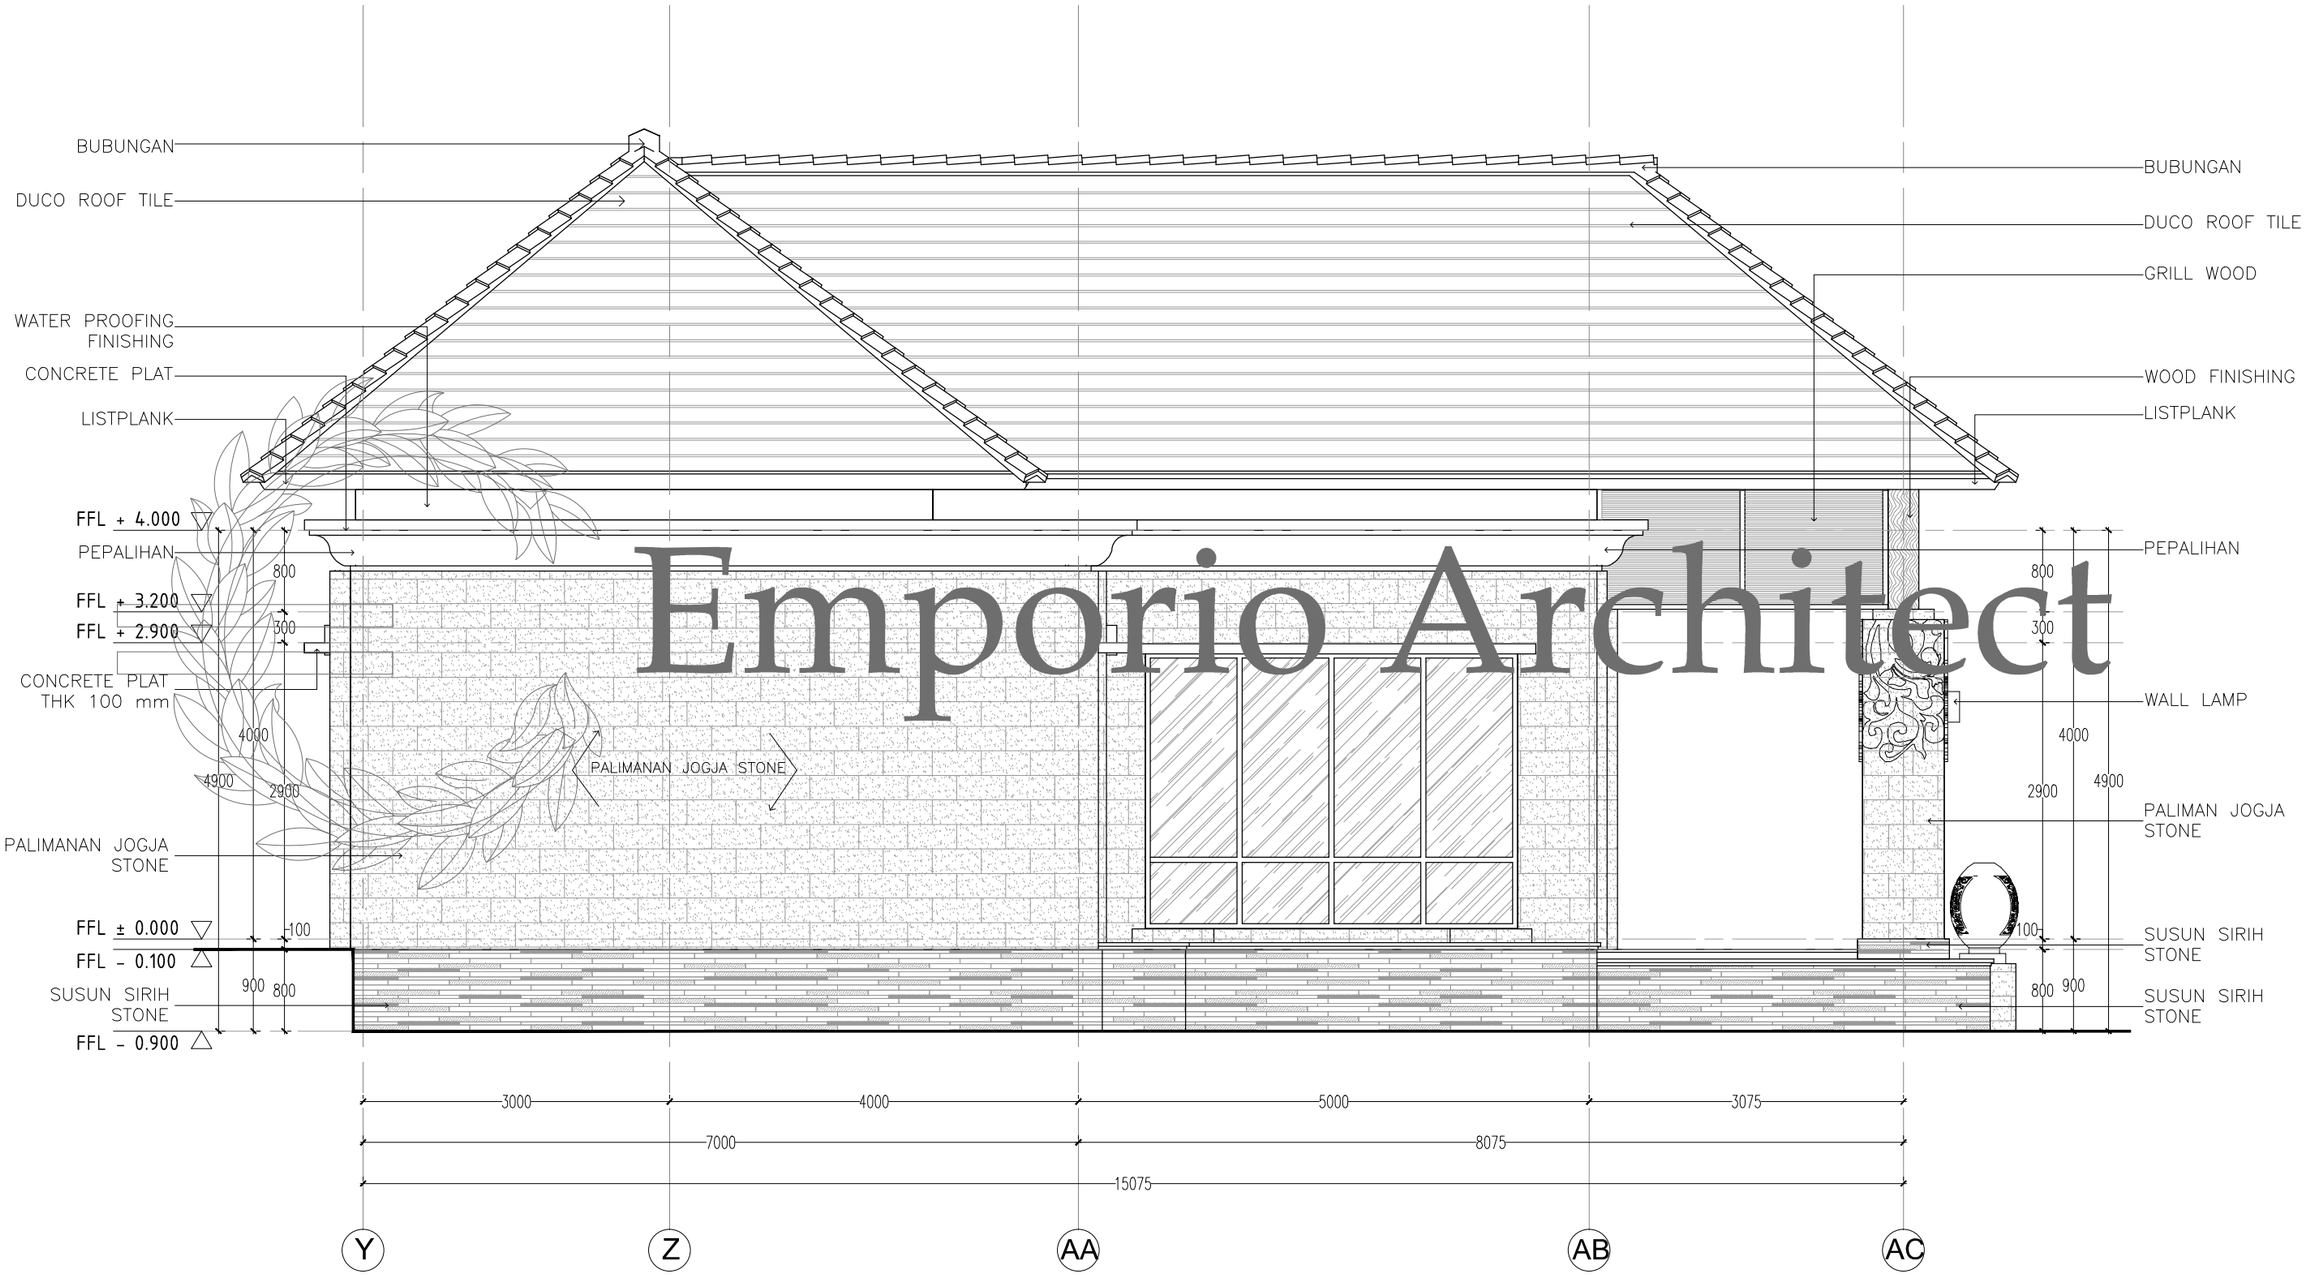

Emporio Architect

BUILDING 1


SIDE ELEVATION

SCALE. 1: 60


Consultant
Emporio Architect
info@emporioarchitec.com
contact : 081222955519

PROJECT : Private House	PRINCIPLE ARCHITECT : I.B. Gd Sasra Bhanutama, ST Arya Prawira Wibowo, ST	STRUCTURE ENGINEER :	STRUCTURE DRAFTER :	ELECTRICAL AND PLUMBING DRAFTER :	ARCHITECTURAL DRAFTER :	CHECKED :		
OWNER :	ARCHITECT DESIGNER :	MECHANICAL AND ELECTRICAL ENGINEER :						
DRAWING TITLE : SIDE ELEVATION (BUILDING 1)	SCALE : Scale 1 : 60	DATE :	DATE	REVISION NOTE	SIGNATURE	Drawing code	Page number	Total page
	FILE NAME D\Data\Project	PRINT DATE : -				A	013	

Note.
Planning the structure and plumbing of the drawings should be checked again or re-adjusted by the contractor related to the field condition

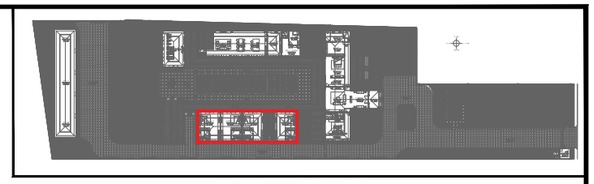

MASTER PLAN

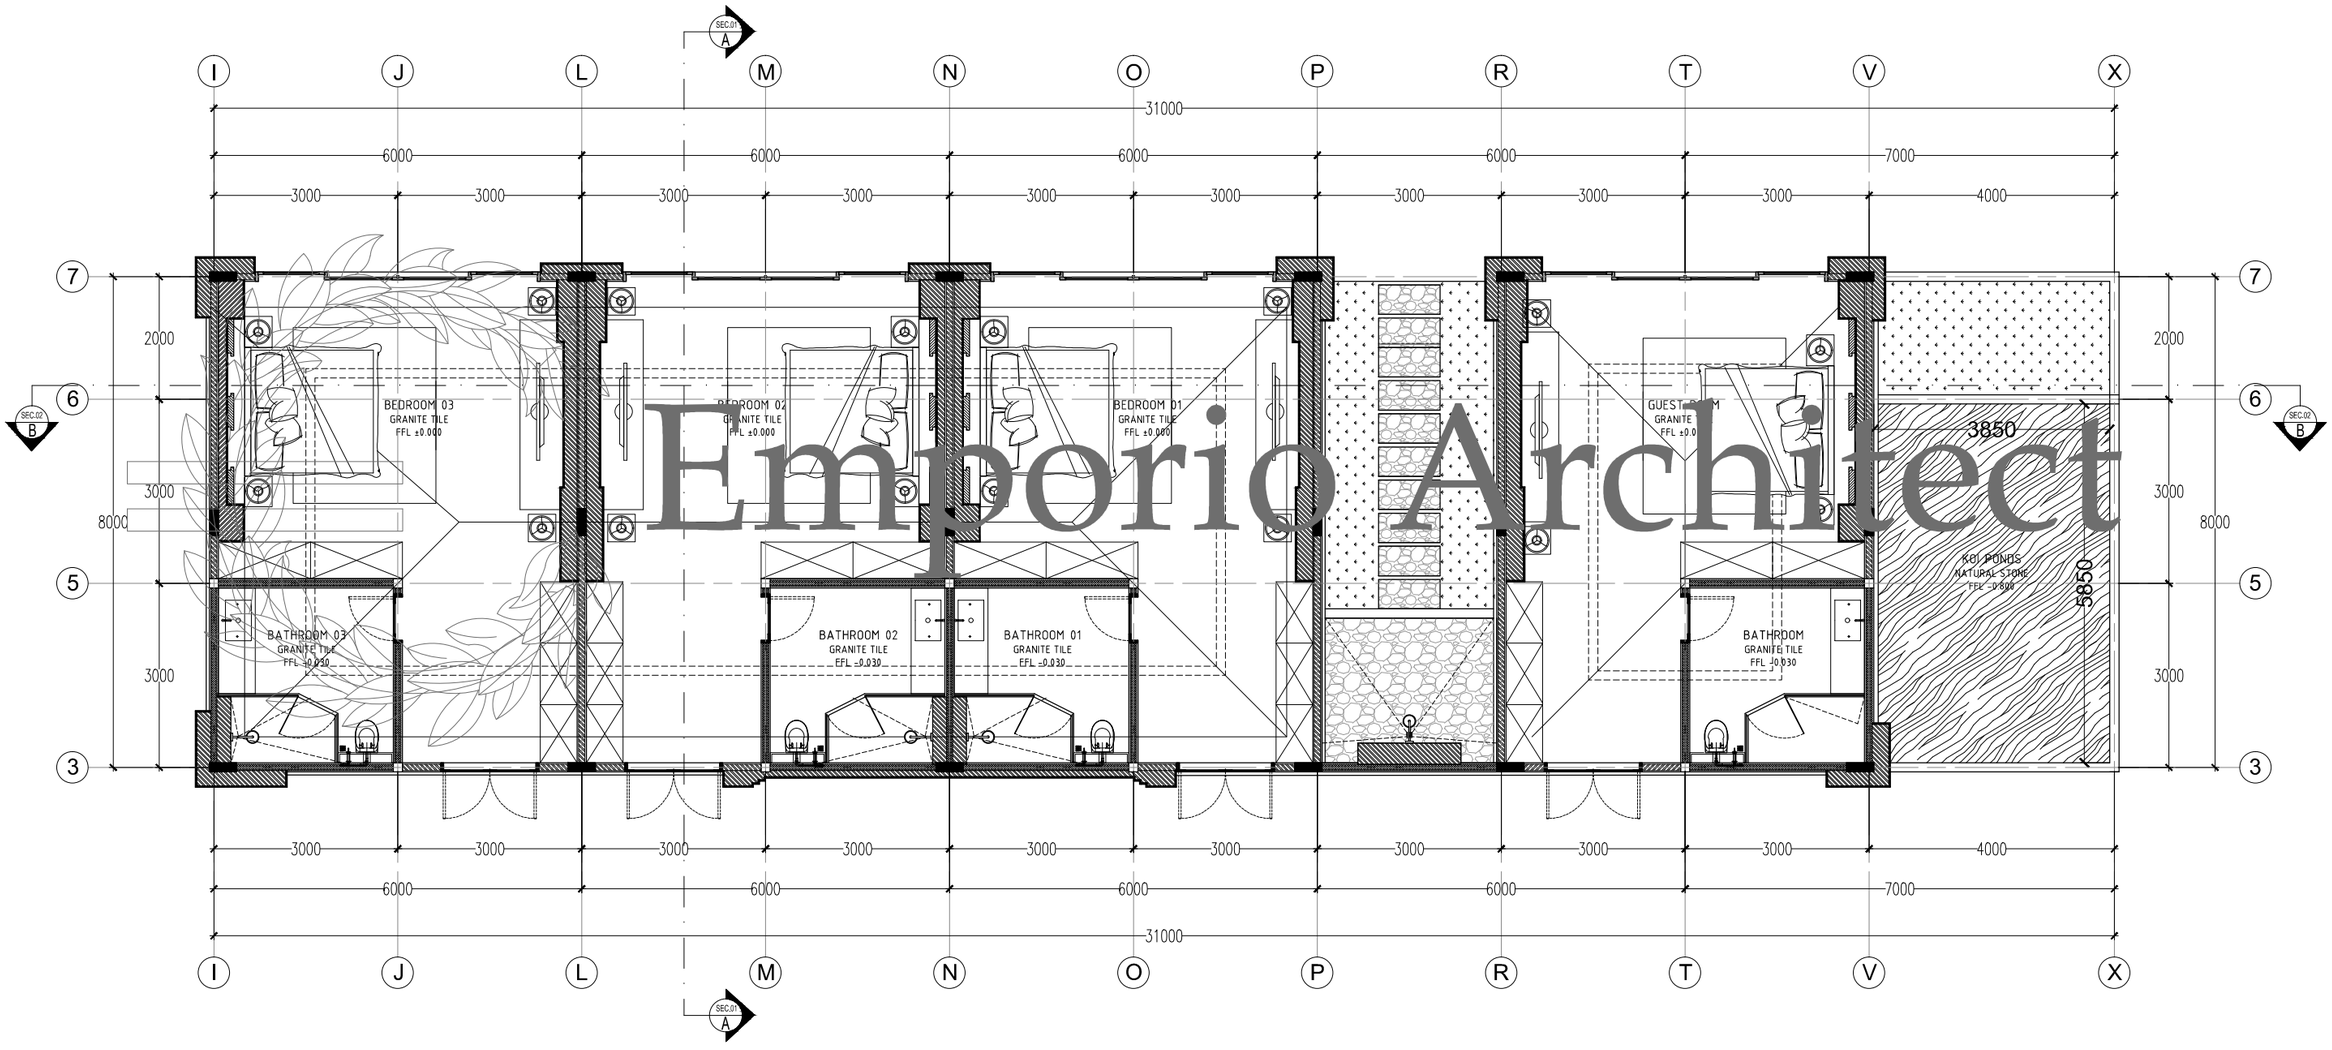


Emporio Architect

BUILDING 2


FIRST FLOOR PLAN

SCALE. 1: 100

Consultant: Emporio Architect, info@emporioarchitec.com, contact : 081222955519	PROJECT : Private House	PRINCIPLE ARCHITECT : I.B. Gd Sasra Bhanutama, ST; Arya Prawira Wibowo, ST	STRUCTURE ENGINEER :	STRUCTURE DRAFTER :	ELECTRICAL AND PLUMBING DRAFTER :	ARCHITECTURAL DRAFTER :	CHECKED :			
	OWNER :	ARCHITECT DESIGNER :	MECHANICAL AND ELECTRICAL ENGINEER :							
	DRAWING TITLE : FIRST FLOOR PLAN (BUILDING 2)	SCALE : Scale 1 : 100	DATE :	DATE	REVISION NOTE	SIGNATURE	Drawing code	Page number	Total page	Note. Planning the structure and plumbing of the drawings should be checked again or re-adjusted by the contractor related to the field condition
		FILE NAME D\Data\Project	PRINT DATE : -				A	014		

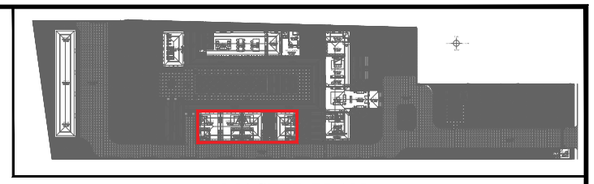

MASTER PLAN

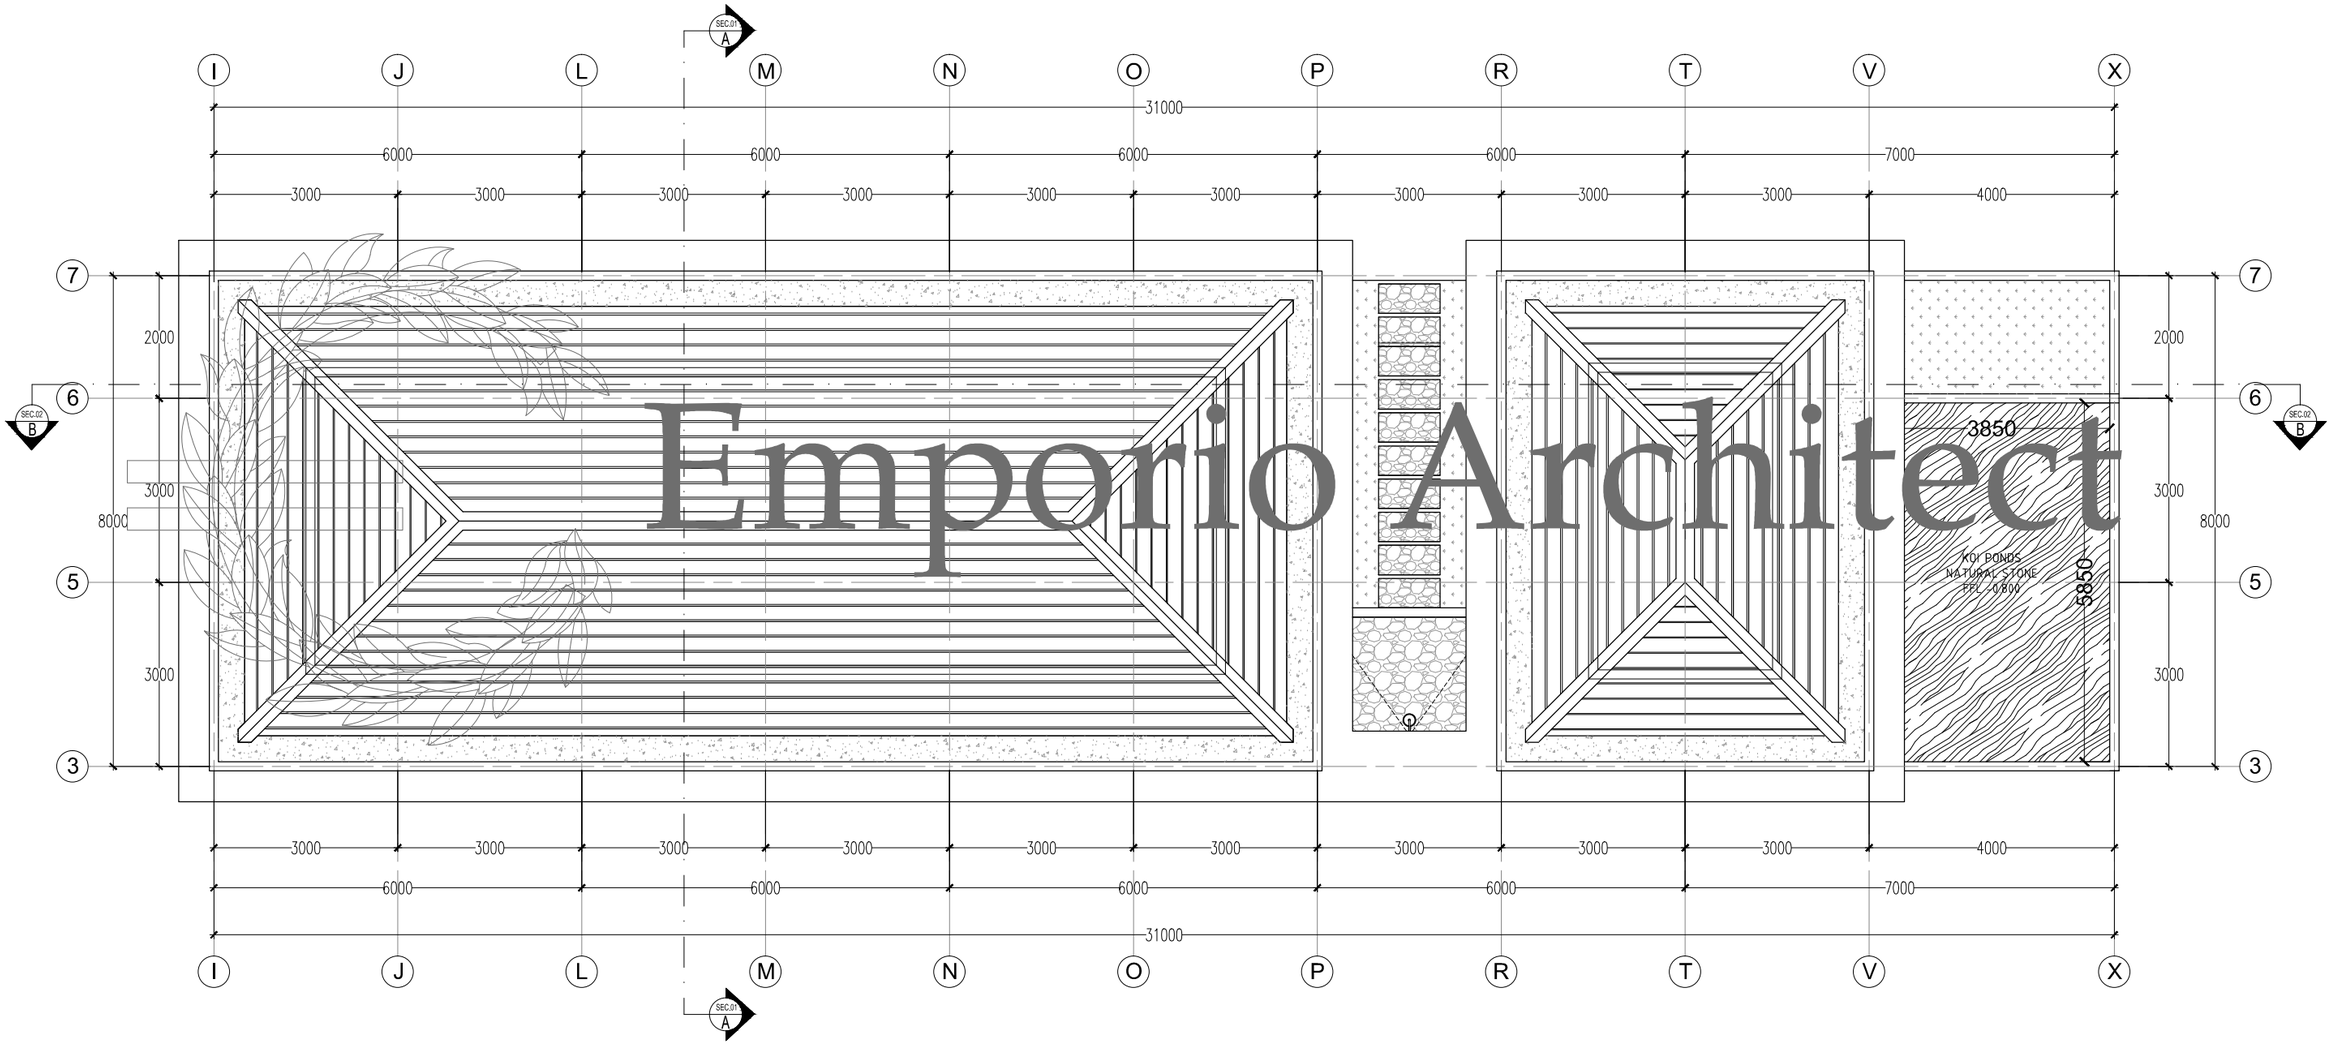

Emporio Architect


BUILDING 2

ROOF PLAN

SCALE. 1: 100

Consultant
Emporio Architect
info@emporioarchitec.com
contact : 081222955519

PROJECT : Private House	PRINCIPLE ARCHITECT : I.B. Gd Sasra Bhanutama, ST Arya Prawira Wibowo, ST		STRUCTURE ENGINEER :			STRUCTURE DRAFTER :	ELECTRICAL AND PLUMBING DRAFTER :	ARCHITECTURAL DRAFTER :	CHECKED :
OWNER :	ARCHITECT DESIGNER :		MECHANICAL AND ELECTRICAL ENGINEER :						
DRAWING TITLE : ROOF PLAN (BUILDING 2)	SCALE : Scale 1 : 100	DATE :	DATE	REVISION NOTE	SIGNATURE	Drawing code	Page number	Total page	**Note.** Planning the structure and plumbing of the drawings should be checked again or re-adjusted by the contractor related to the field condition
	FILE NAME D\Data\Project	PRINT DATE : -				A	015		

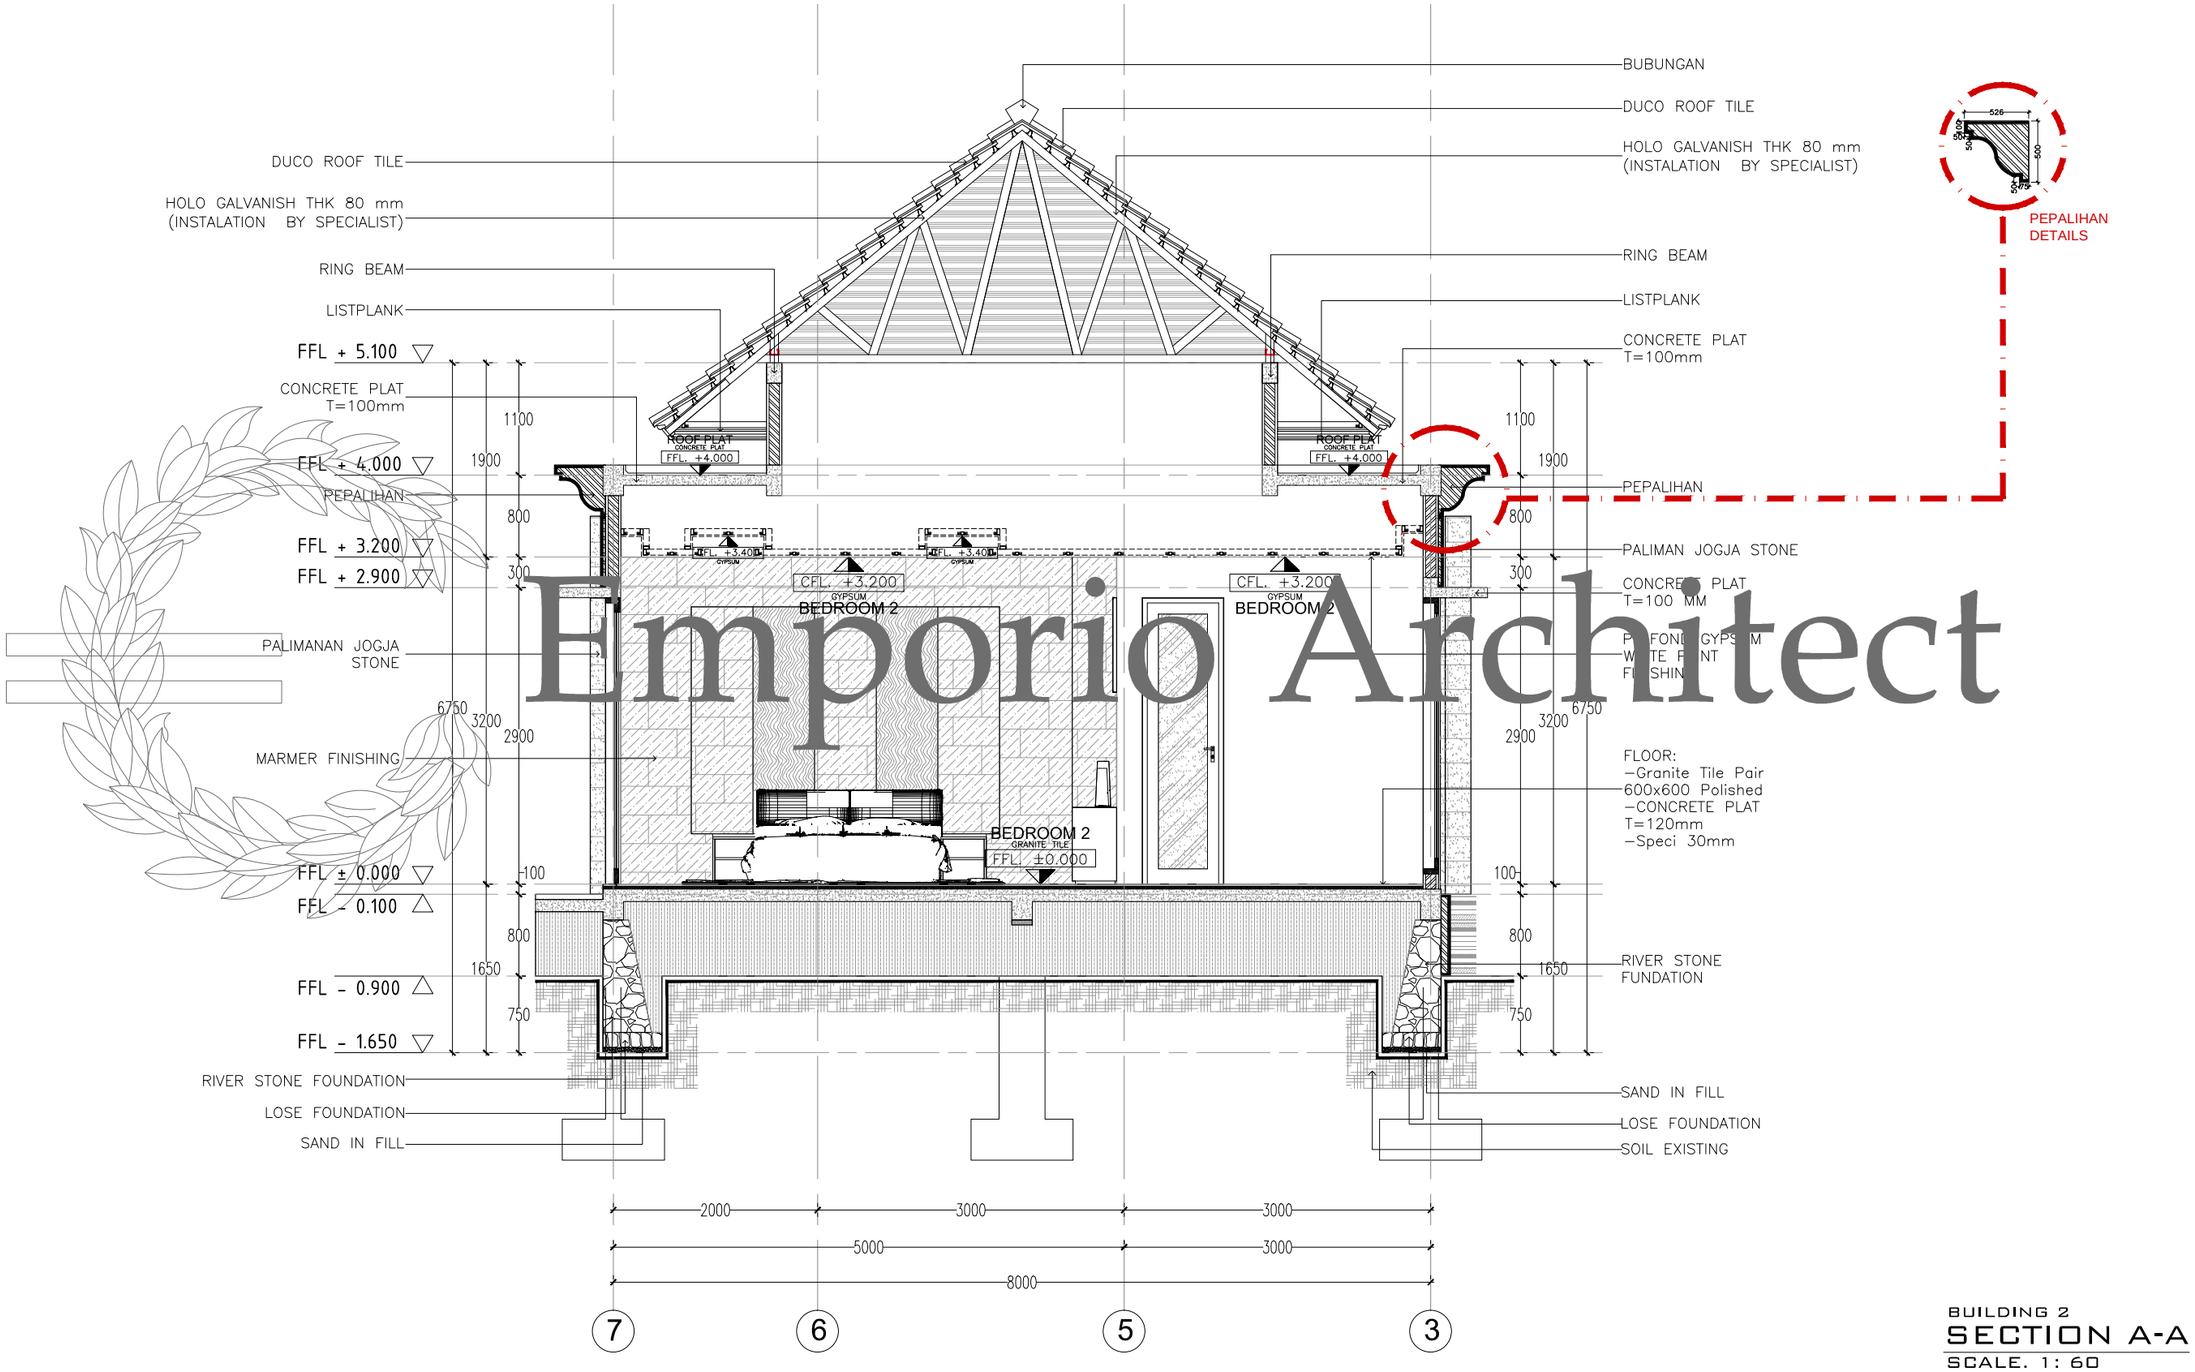

Emporio Architect


BUILDING 2

SECTION A-A

SCALE. 1: 60

Consultant
Emporio Architect
info@emporioarchitec.com
contact : 081222955519

PROJECT : Private House	PRINCIPLE ARCHITECT : I.B. Gd Sasra Bhanutama, ST; Arya Prawira Wibowo, ST	STRUCTURE ENGINEER :	STRUCTURE DRAFTER :	ELECTRICAL AND PLUMBING DRAFTER :	ARCHITECTURAL DRAFTER :	CHECKED :		
OWNER :	ARCHITECT DESIGNER :	MECHANICAL AND ELECTRICAL ENGINEER :						
DRAWING TITLE : SECTION A-A (BUILDING 2)	SCALE : Scale 1 : 60 / DATE :	DATE / REVISION NOTE / SIGNATURE	Drawing code	Page number	Total page	Note. Planning the structure and plumbing of the drawings should be checked again or re-adjusted by the contractor related to the field condition		
	FILE NAME D\Data\Project / PRINT DATE : -		A	016				

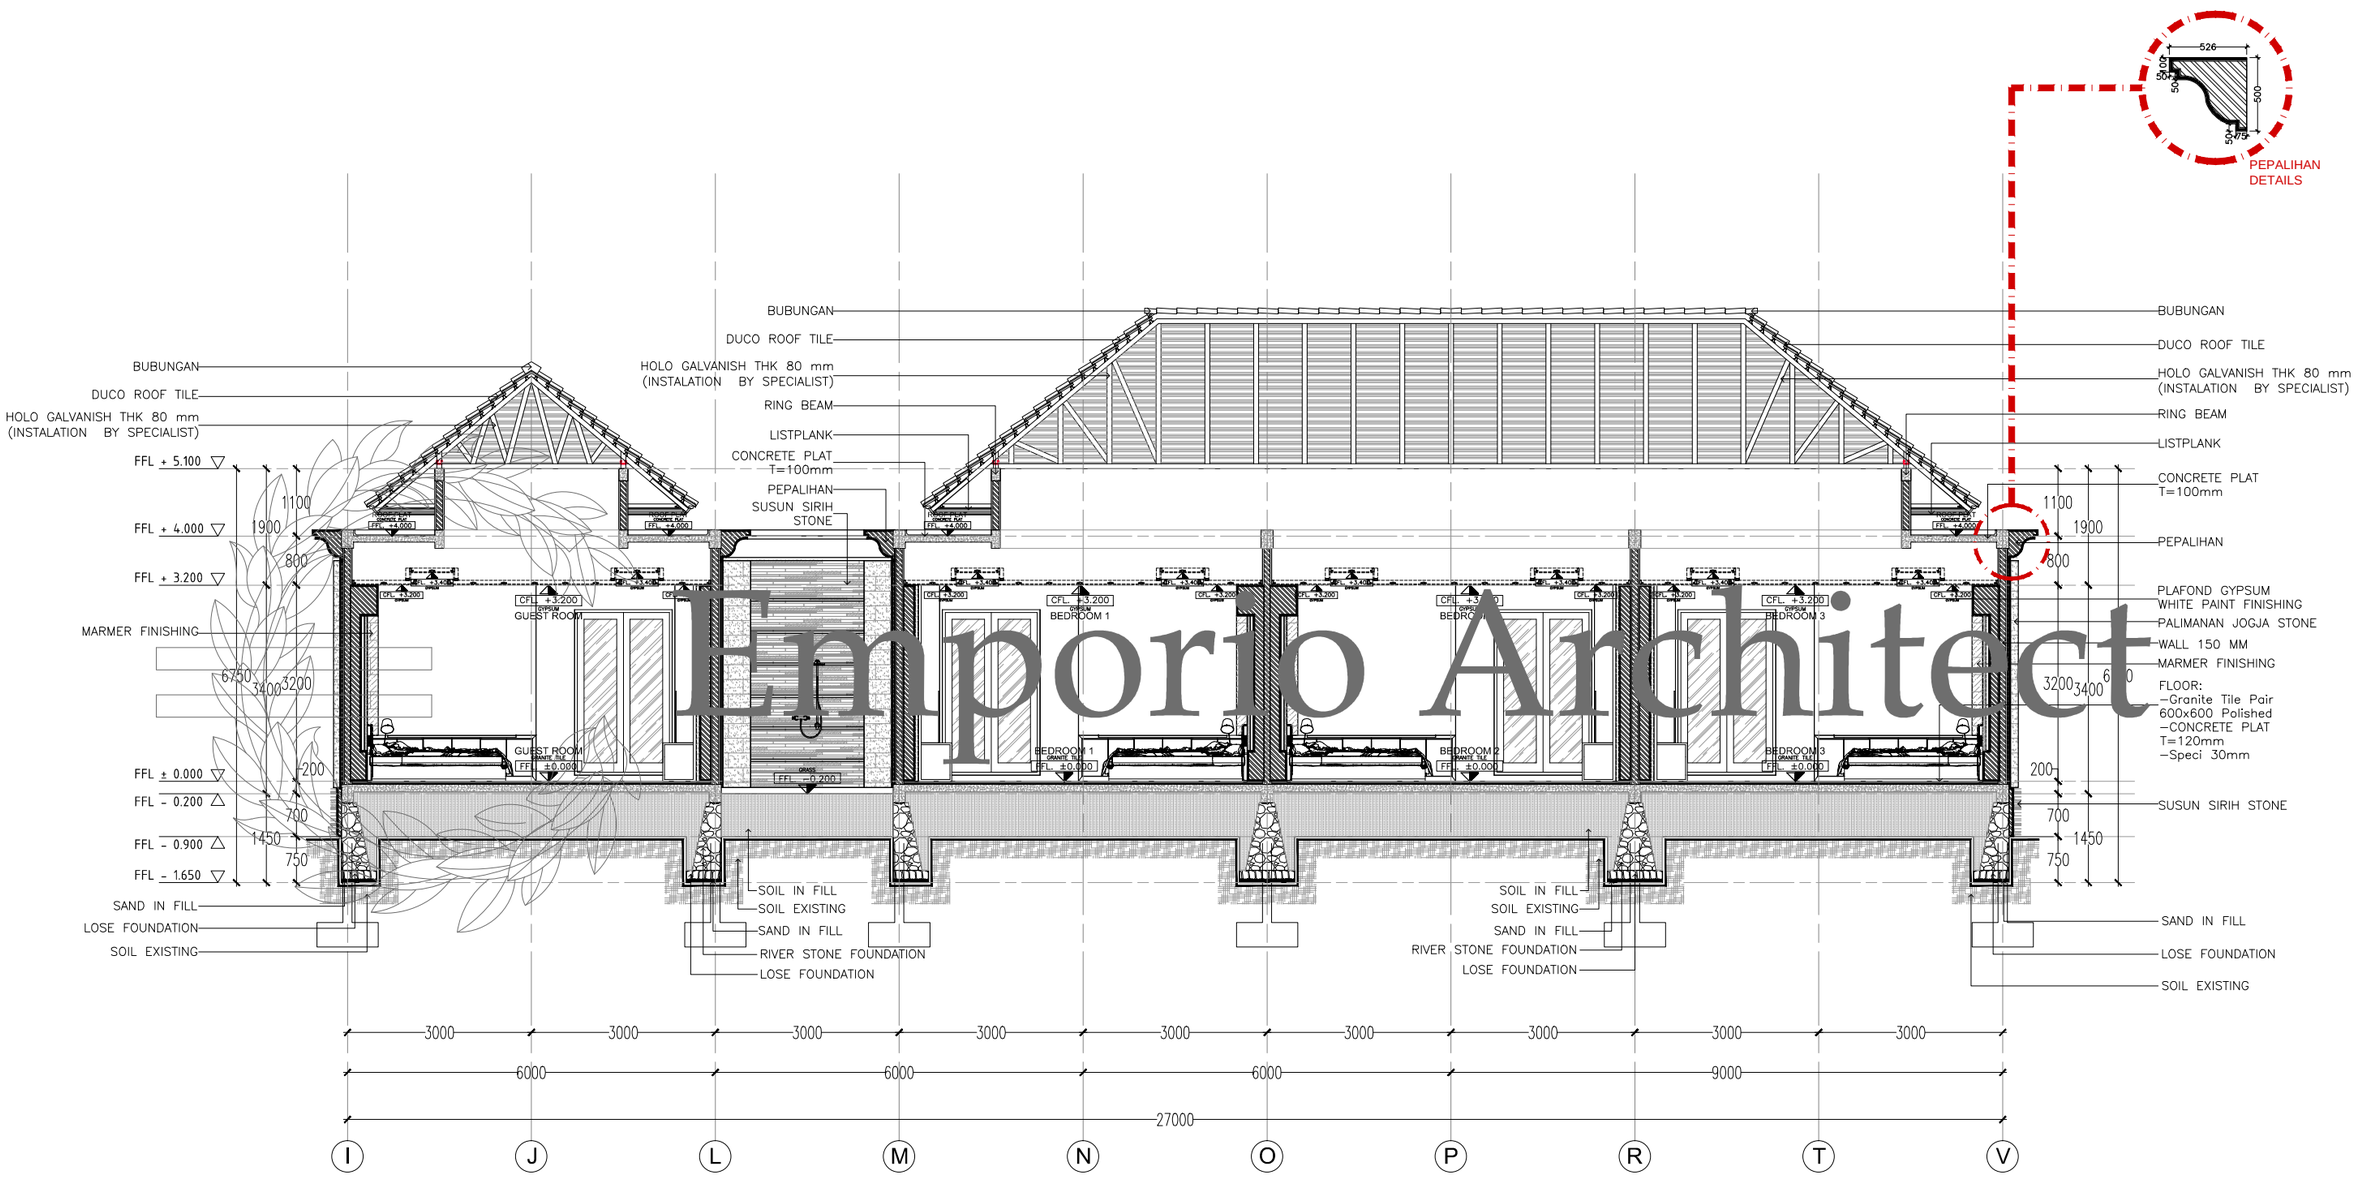

Emporio Architect


BUILDING 2

SECTION B-B

SCALE. 1: 100

Consultant
Emporio Architect
info@emporioarchitec.com
contact : 081222955519

PROJECT : Private House	PRINCIPLE ARCHITECT : I.B. Gd Sasra Bhanutama, ST Arya Prawira Wibowo, ST	STRUCTURE ENGINEER :	STRUCTURE DRAFTER :	ELECTRICAL AND PLUMBING DRAFTER :	ARCHITECTURAL DRAFTER :	CHECKED :		
OWNER :	ARCHITECT DESIGNER :	MECHANICAL AND ELECTRICAL ENGINEER :						
DRAWING TITLE : SECTION B-B (BUILDING 2)	SCALE : Scale 1 : 100	DATE :	DATE / REVISION NOTE / SIGNATURE	Drawing code	Page number	Total page	**Note.** Planning the structure and plumbing of the drawings should be checked again or re-adjusted by the contractor related to the field condition	
	FILE NAME D\Data\Project	PRINT DATE : -		A	017			

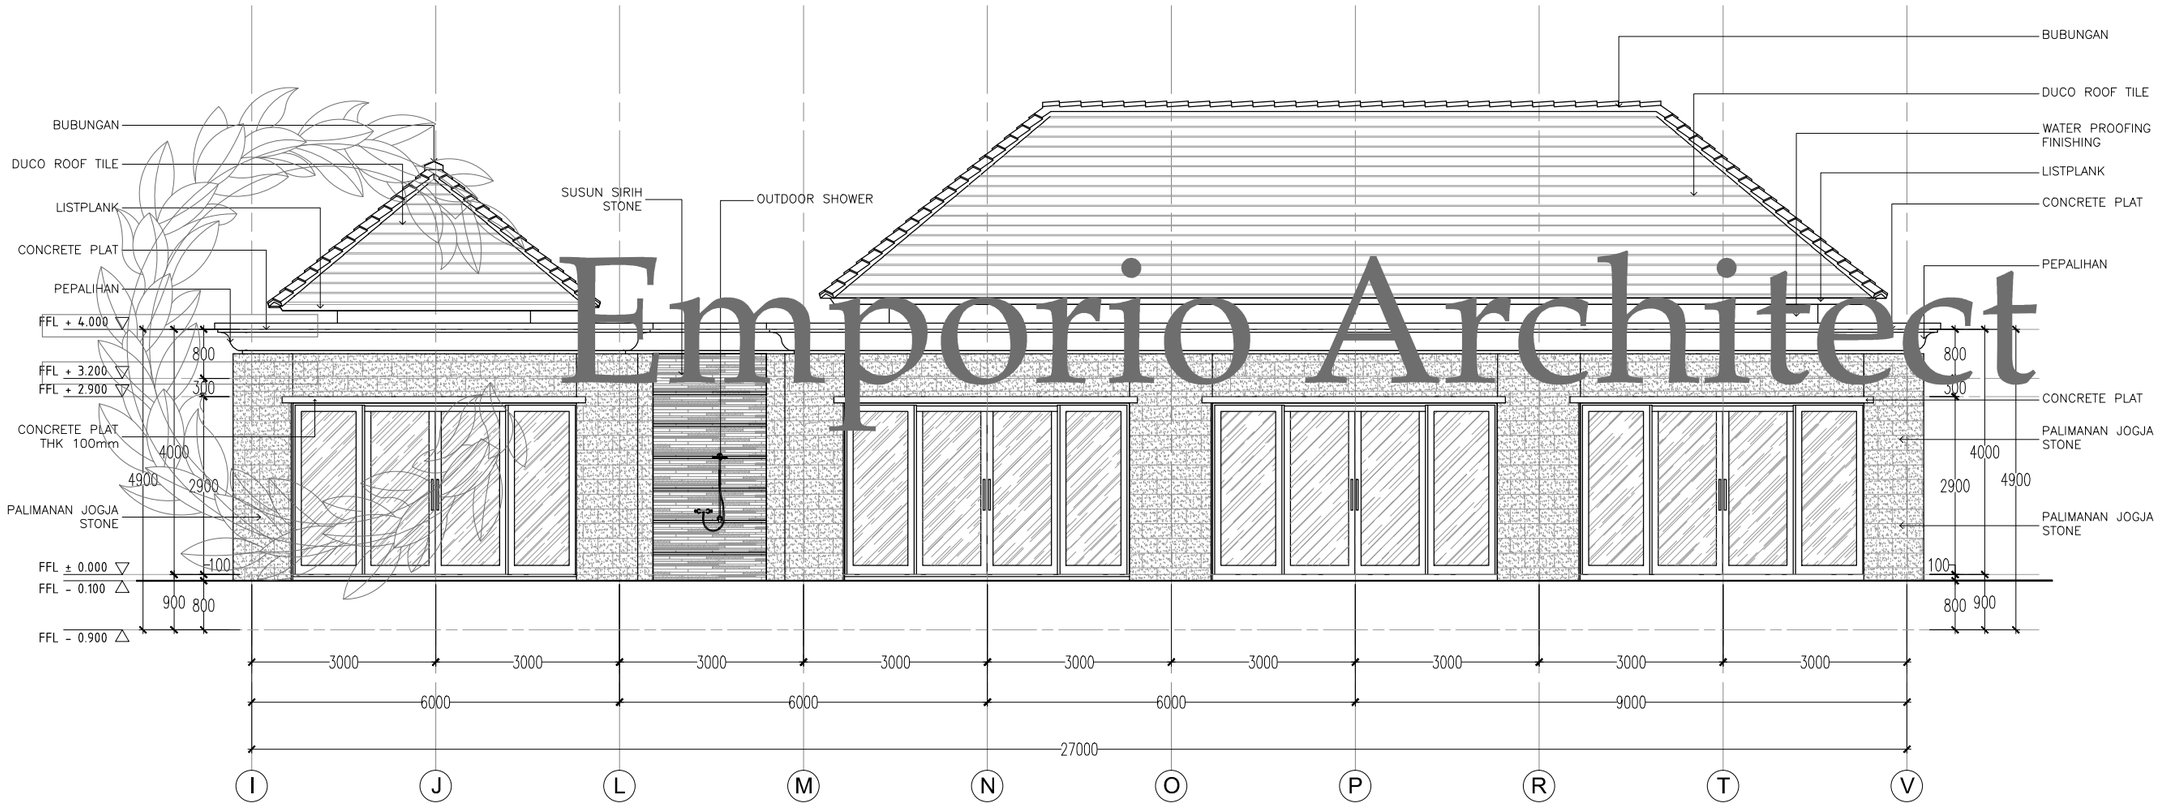

Emporio Architect


BUILDING 2

FRONT ELEVATION

SCALE. 1: 100

Consultant
Emporio Architect
info@emporioarchitec.com
contact : 081222955519

PROJECT : Private House	PRINCIPLE ARCHITECT : I.B. Gd Sasra Bhanutama, ST Arya Prawira Wibowo, ST	STRUCTURE ENGINEER :	STRUCTURE DRAFTER :	ELECTRICAL AND PLUMBING DRAFTER :	ARCHITECTURAL DRAFTER :	CHECKED :		
OWNER :	ARCHITECT DESIGNER :	MECHANICAL AND ELECTRICAL ENGINEER :						
DRAWING TITLE : FRONT ELEVATION (BUILDING 2)	SCALE : Scale 1 : 100	DATE :	DATE / REVISION NOTE / SIGNATURE		Drawing code	Page number	Total page	**Note.** Planning the structure and plumbing of the drawings should be checked again or re-adjusted by the contractor related to the field condition
	FILE NAME D\Data\Project	PRINT DATE : -			A	018		

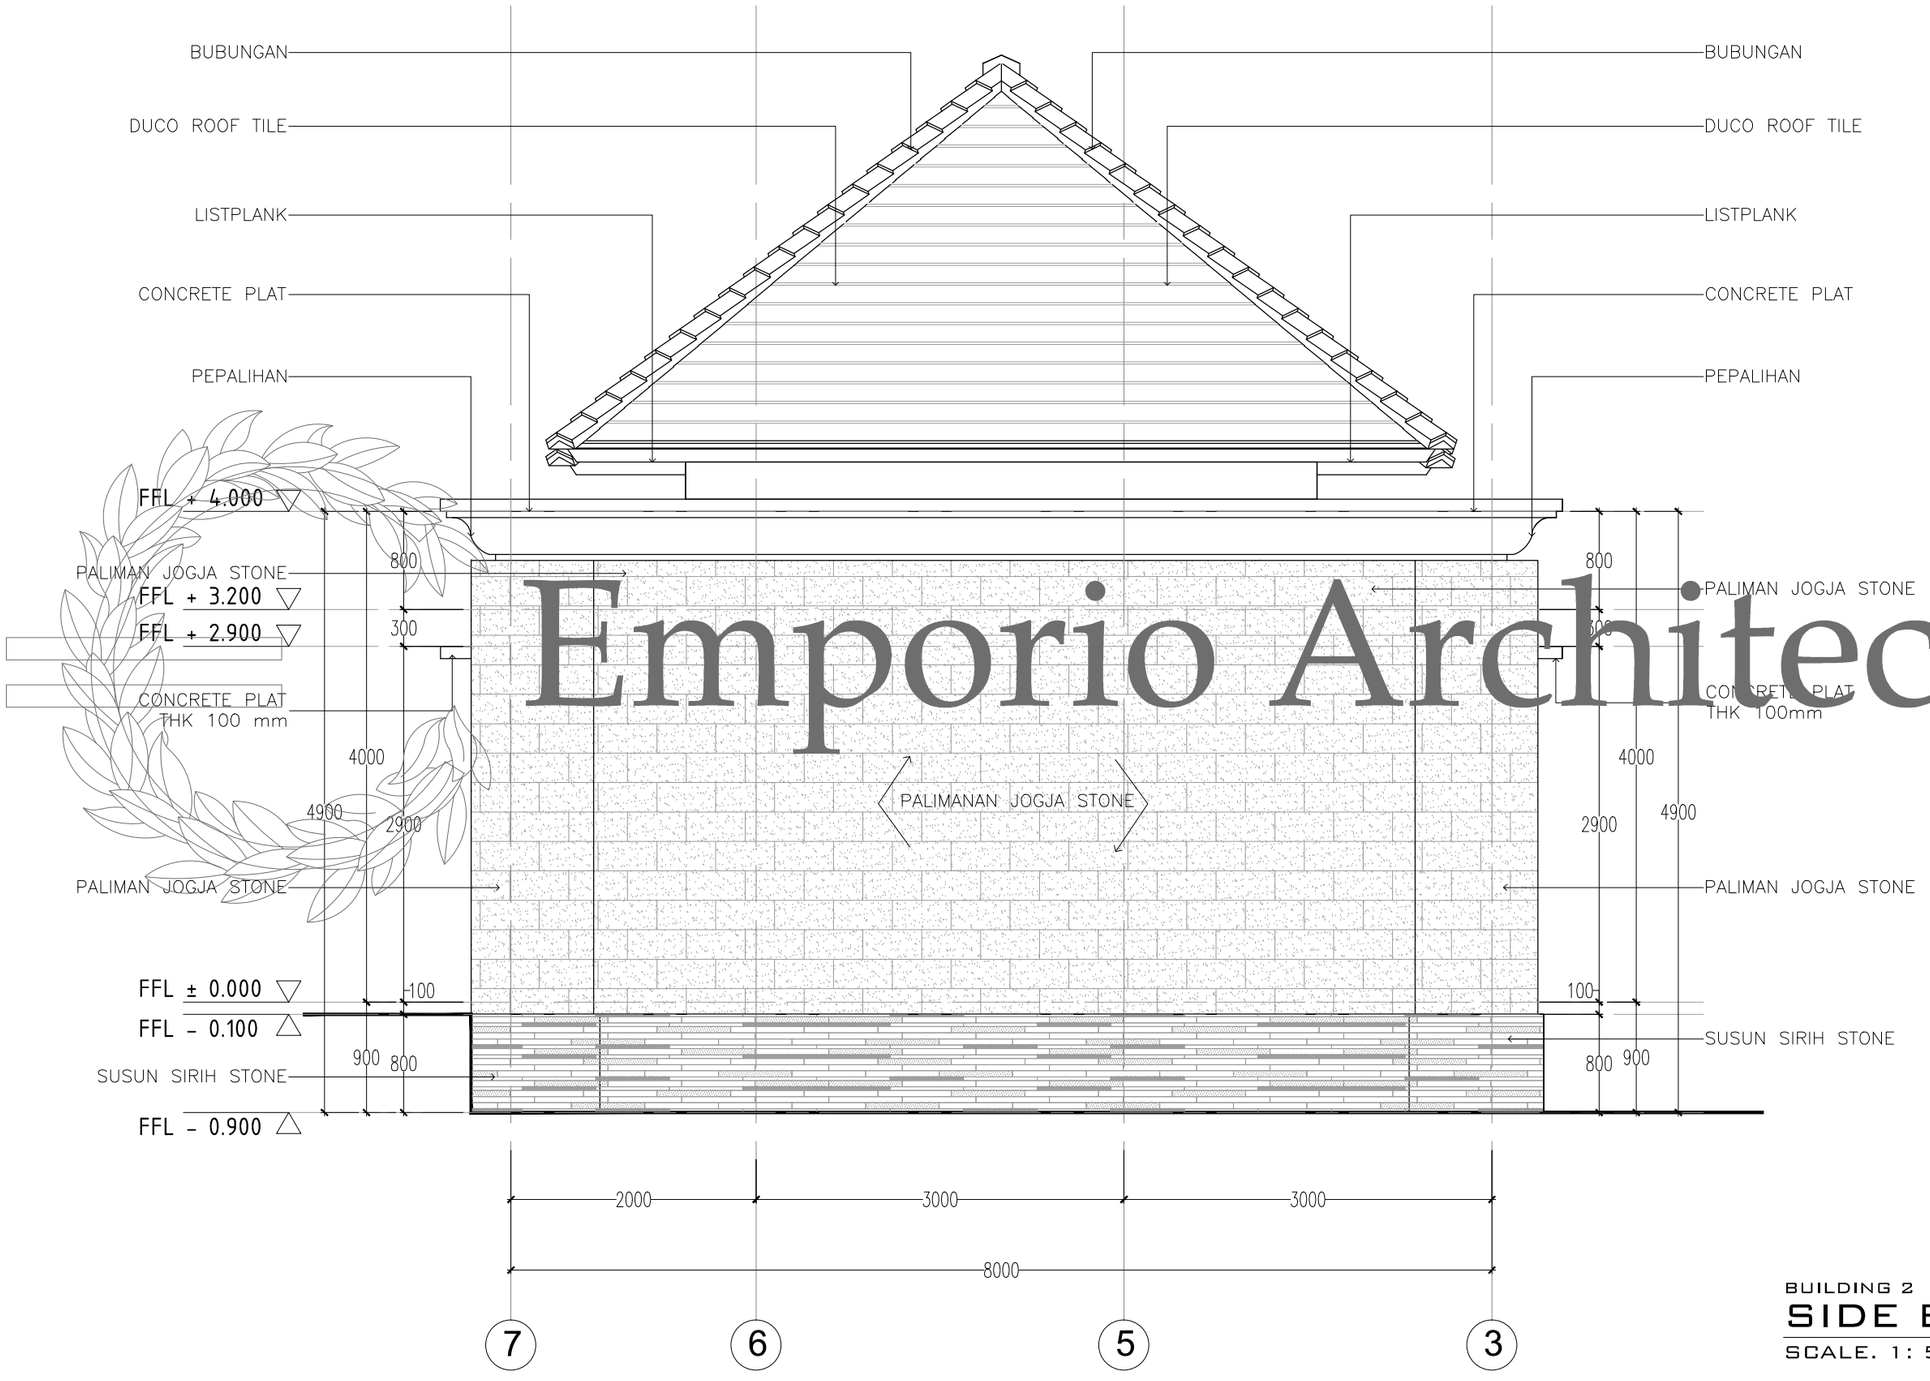

Emporio Architect

BUILDING 2


SIDE ELEVATION

SCALE. 1 : 50


Consultant
Emporio Architect
info@emporioarchitec.com
contact : 081222955519

PROJECT : Private House	PRINCIPLE ARCHITECT : I.B. Gd Sasra Bhanutama, ST; Arya Prawira Wibowo, ST	STRUCTURE ENGINEER :	STRUCTURE DRAFTER : / ELECTRICAL AND PLUMBING DRAFTER : / ARCHITECTURAL DRAFTER : / CHECKED :
OWNER :	ARCHITECT DESIGNER :	MECHANICAL AND ELECTRICAL ENGINEER :	
DRAWING TITLE : SIDE ELEVATION (BUILDING 2)	SCALE : Scale 1 : 50 / DATE :	DATE / REVISION NOTE / SIGNATURE	Drawing code : A / Page number : 019 / Total page :
	FILE NAME : D\Data\Project / PRINT DATE : -		

Note.
Planning the structure and plumbing of the drawings should be checked again or re-adjusted by the contractor related to the field condition

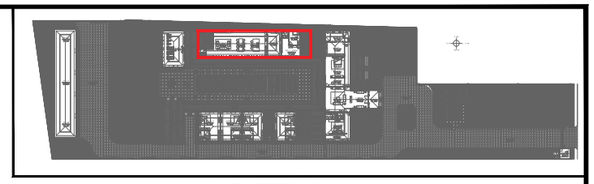

MASTER PLAN

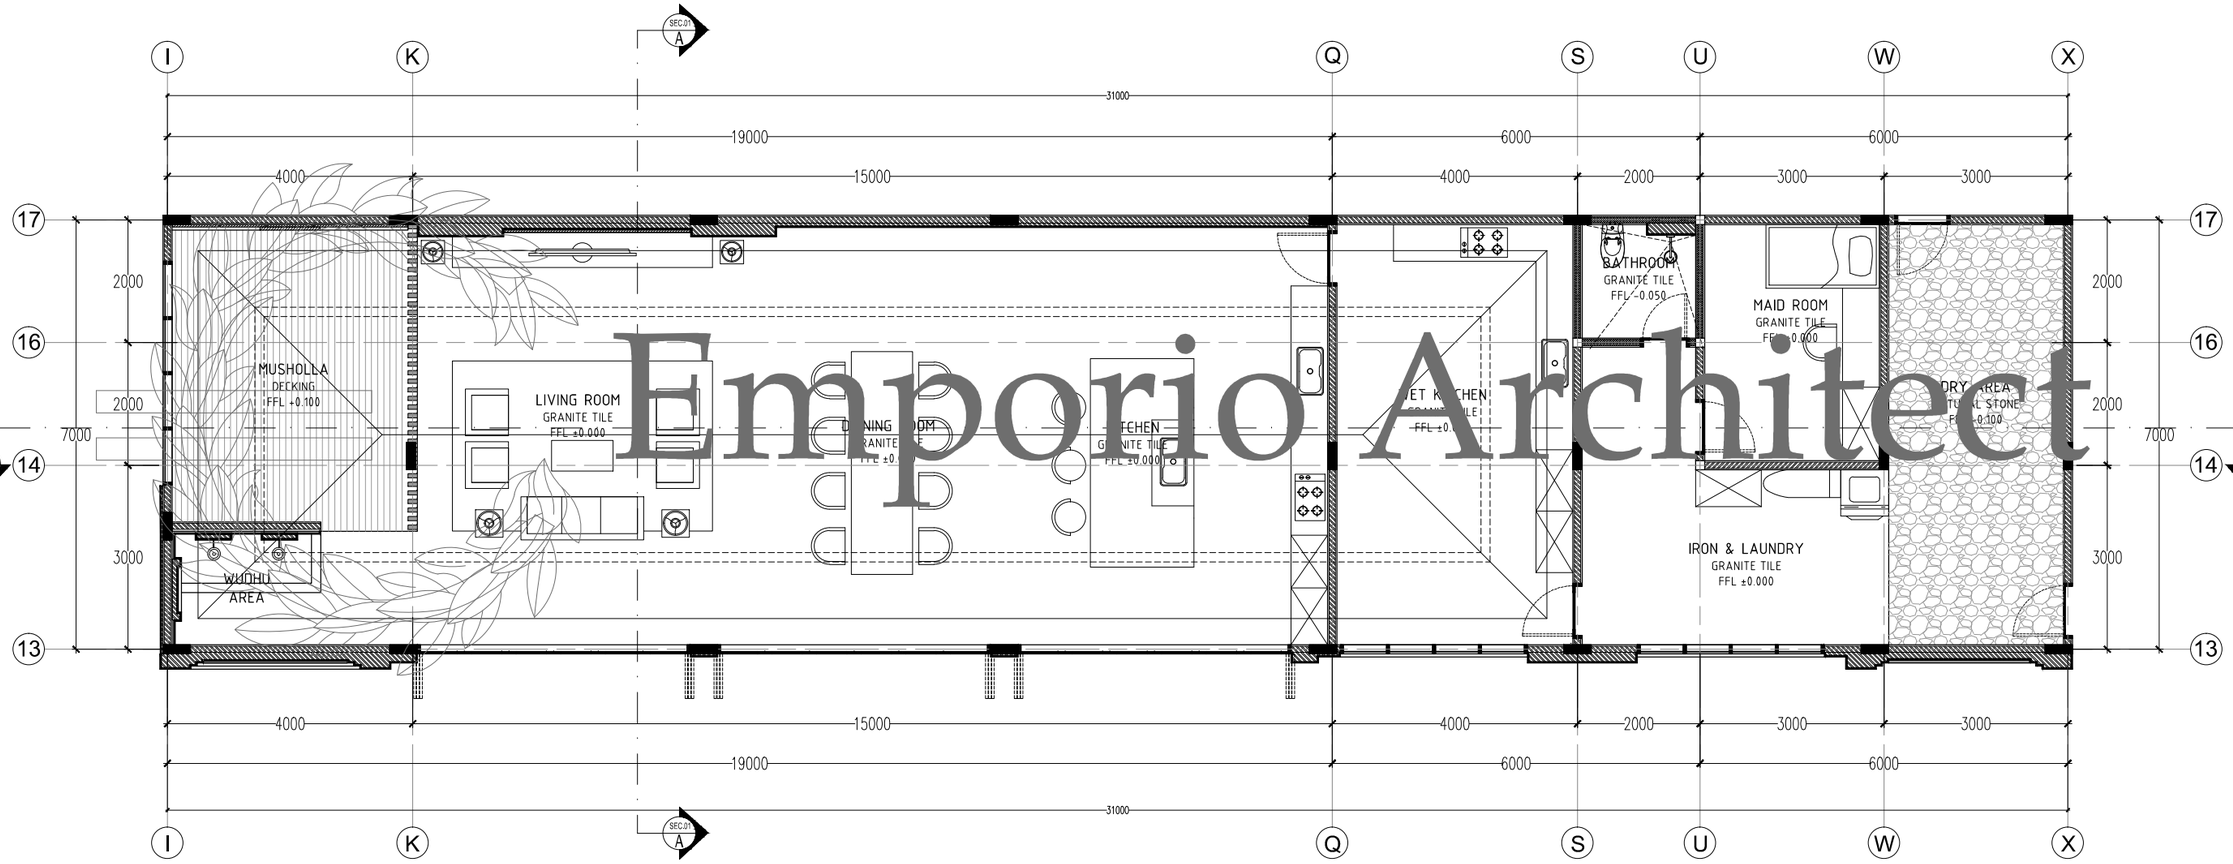


Emporio Architect

BUILDING 3


FIRST FLOOR PLAN

SCALE. 1: 100

Consultant: Emporio Architect, info@emporioarchitec.com, contact : 081222955519	PROJECT : Private House	PRINCIPLE ARCHITECT : I.B. Gd Sasra Bhanutama, ST; Arya Prawira Wibowo, ST	STRUCTURE ENGINEER :	STRUCTURE DRAFTER :	ELECTRICAL AND PLUMBING DRAFTER :	ARCHITECTURAL DRAFTER :	CHECKED :		
	OWNER :	ARCHITECT DESIGNER :	MECHANICAL AND ELECTRICAL ENGINEER :						
	DRAWING TITLE : FIRST FLOOR PLAN (BUILDING 3)	SCALE : Scale 1 : 100	DATE :	DATE / REVISION NOTE / SIGNATURE	Drawing code	Page number	Total page	Note. Planning the structure and plumbing of the drawings should be checked again or re-adjusted by the contractor related to the field condition	
		FILE NAME D\Data\Project	PRINT DATE : -		A	020			

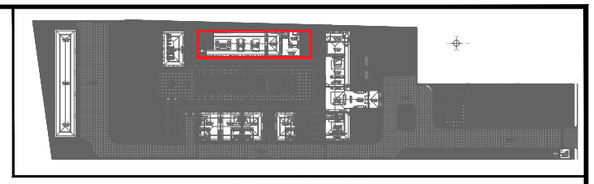

MASTER PLAN

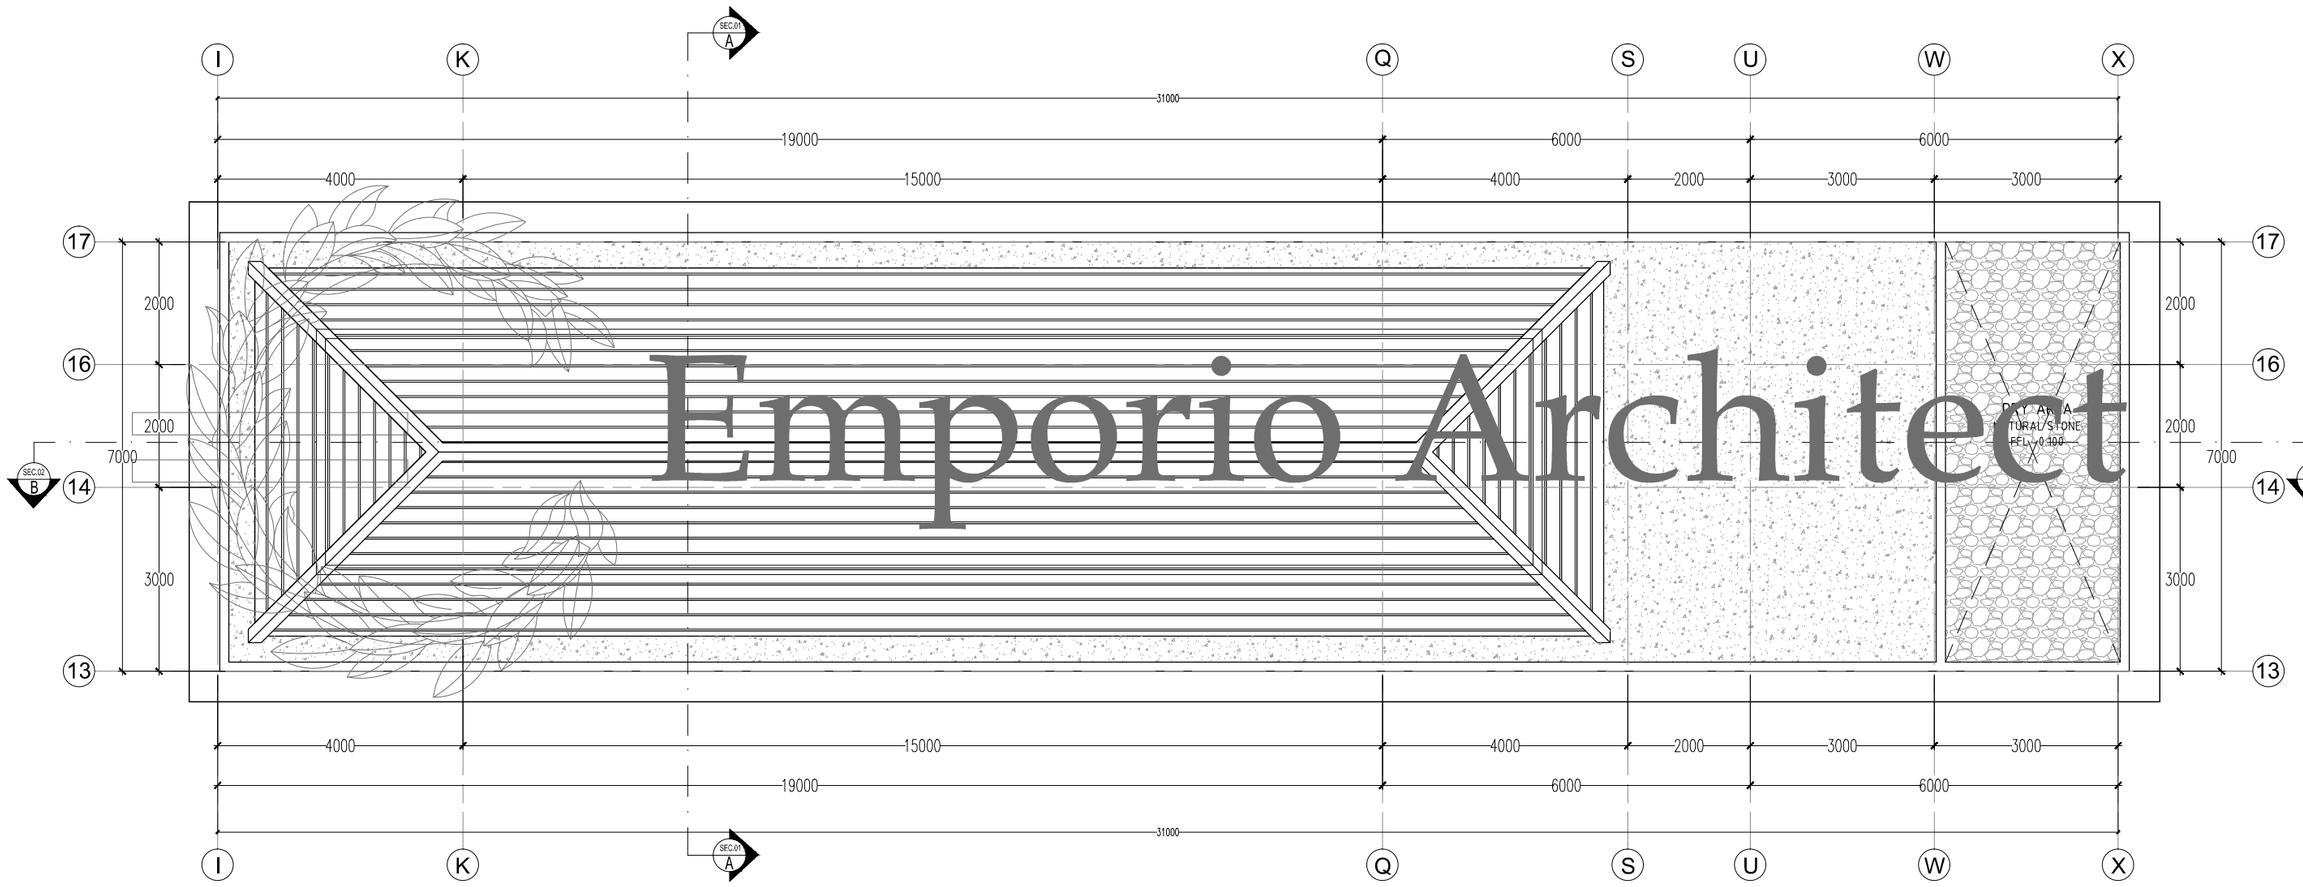

Emporio Architect

BUILDING 3


ROOF PLAN

SCALE. 1: 100

Consultant
Emporio Architect
info@emporioarchitec.com
contact : 081222955519

PROJECT : Private House	PRINCIPLE ARCHITECT : I.B. Gd Sasra Bhanutama, ST Arya Prawira Wibowo, ST	STRUCTURE ENGINEER :	STRUCTURE DRAFTER :	ELECTRICAL AND PLUMBING DRAFTER :	ARCHITECTURAL DRAFTER :	CHECKED :		
OWNER :	ARCHITECT DESIGNER :	MECHANICAL AND ELECTRICAL ENGINEER :						
DRAWING TITLE : ROOF PLAN (BUILDING 3)	SCALE : Scale 1 : 100	DATE :	DATE	REVISION NOTE	SIGNATURE	Drawing code	Page number	Total page
	FILE NAME D\Data\Project	PRINT DATE : -				A	021	

Note.
Planning the structure and plumbing of the drawings should be checked again or re-adjusted by the contractor related to the field condition

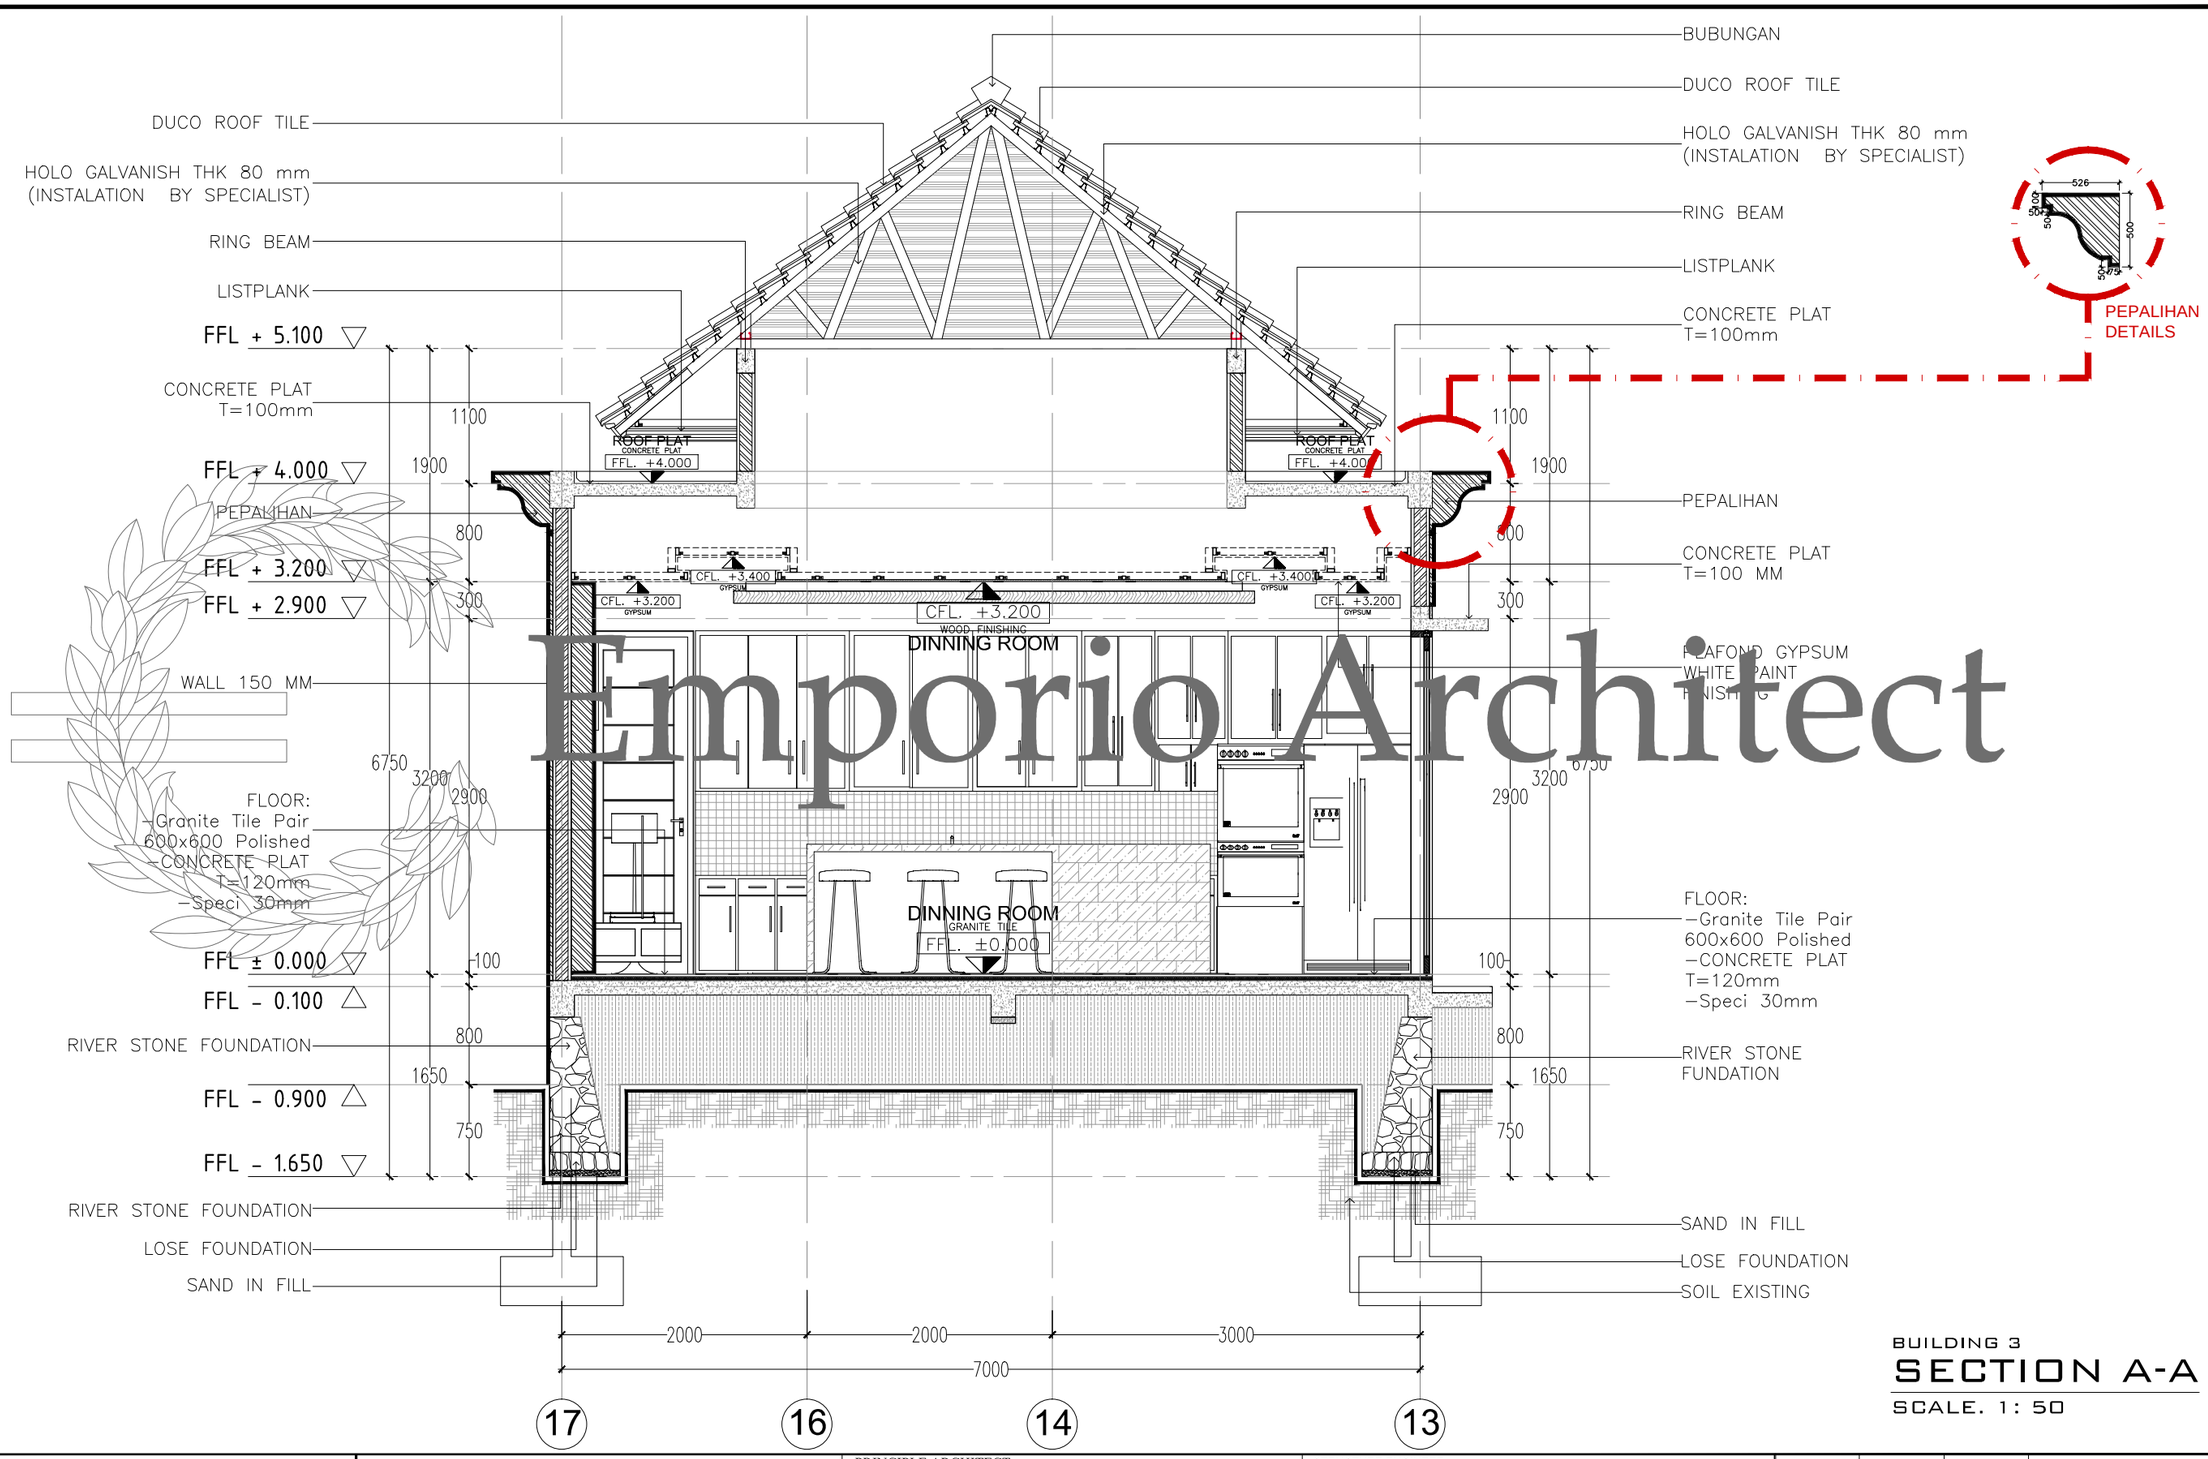

Emporio Architect

BUILDING 3


SECTION A-A

SCALE. 1 : 50

Consultant
Emporio Architect
info@emporioarchitec.com
contact : 081222955519

PROJECT : Private House	PRINCIPLE ARCHITECT : I.B. Gd Sasra Bhanutama, ST; Arya Prawira Wibowo, ST	STRUCTURE ENGINEER :	STRUCTURE DRAFTER : / ELECTRICAL AND PLUMBING DRAFTER : / ARCHITECTURAL DRAFTER : / CHECKED :
OWNER :	ARCHITECT DESIGNER :	MECHANICAL AND ELECTRICAL ENGINEER :	
DRAWING TITLE : SECTION A-A (BUILDING 3)	SCALE : Scale 1 : 50 / DATE :	DATE / REVISION NOTE / SIGNATURE	Drawing code : A / Page number : 022 / Total page :
	FILE NAME D\Data\Project / PRINT DATE : -		

Note.
Planning the structure and plumbing of the drawings should be checked again or re-adjusted by the contractor related to the field condition

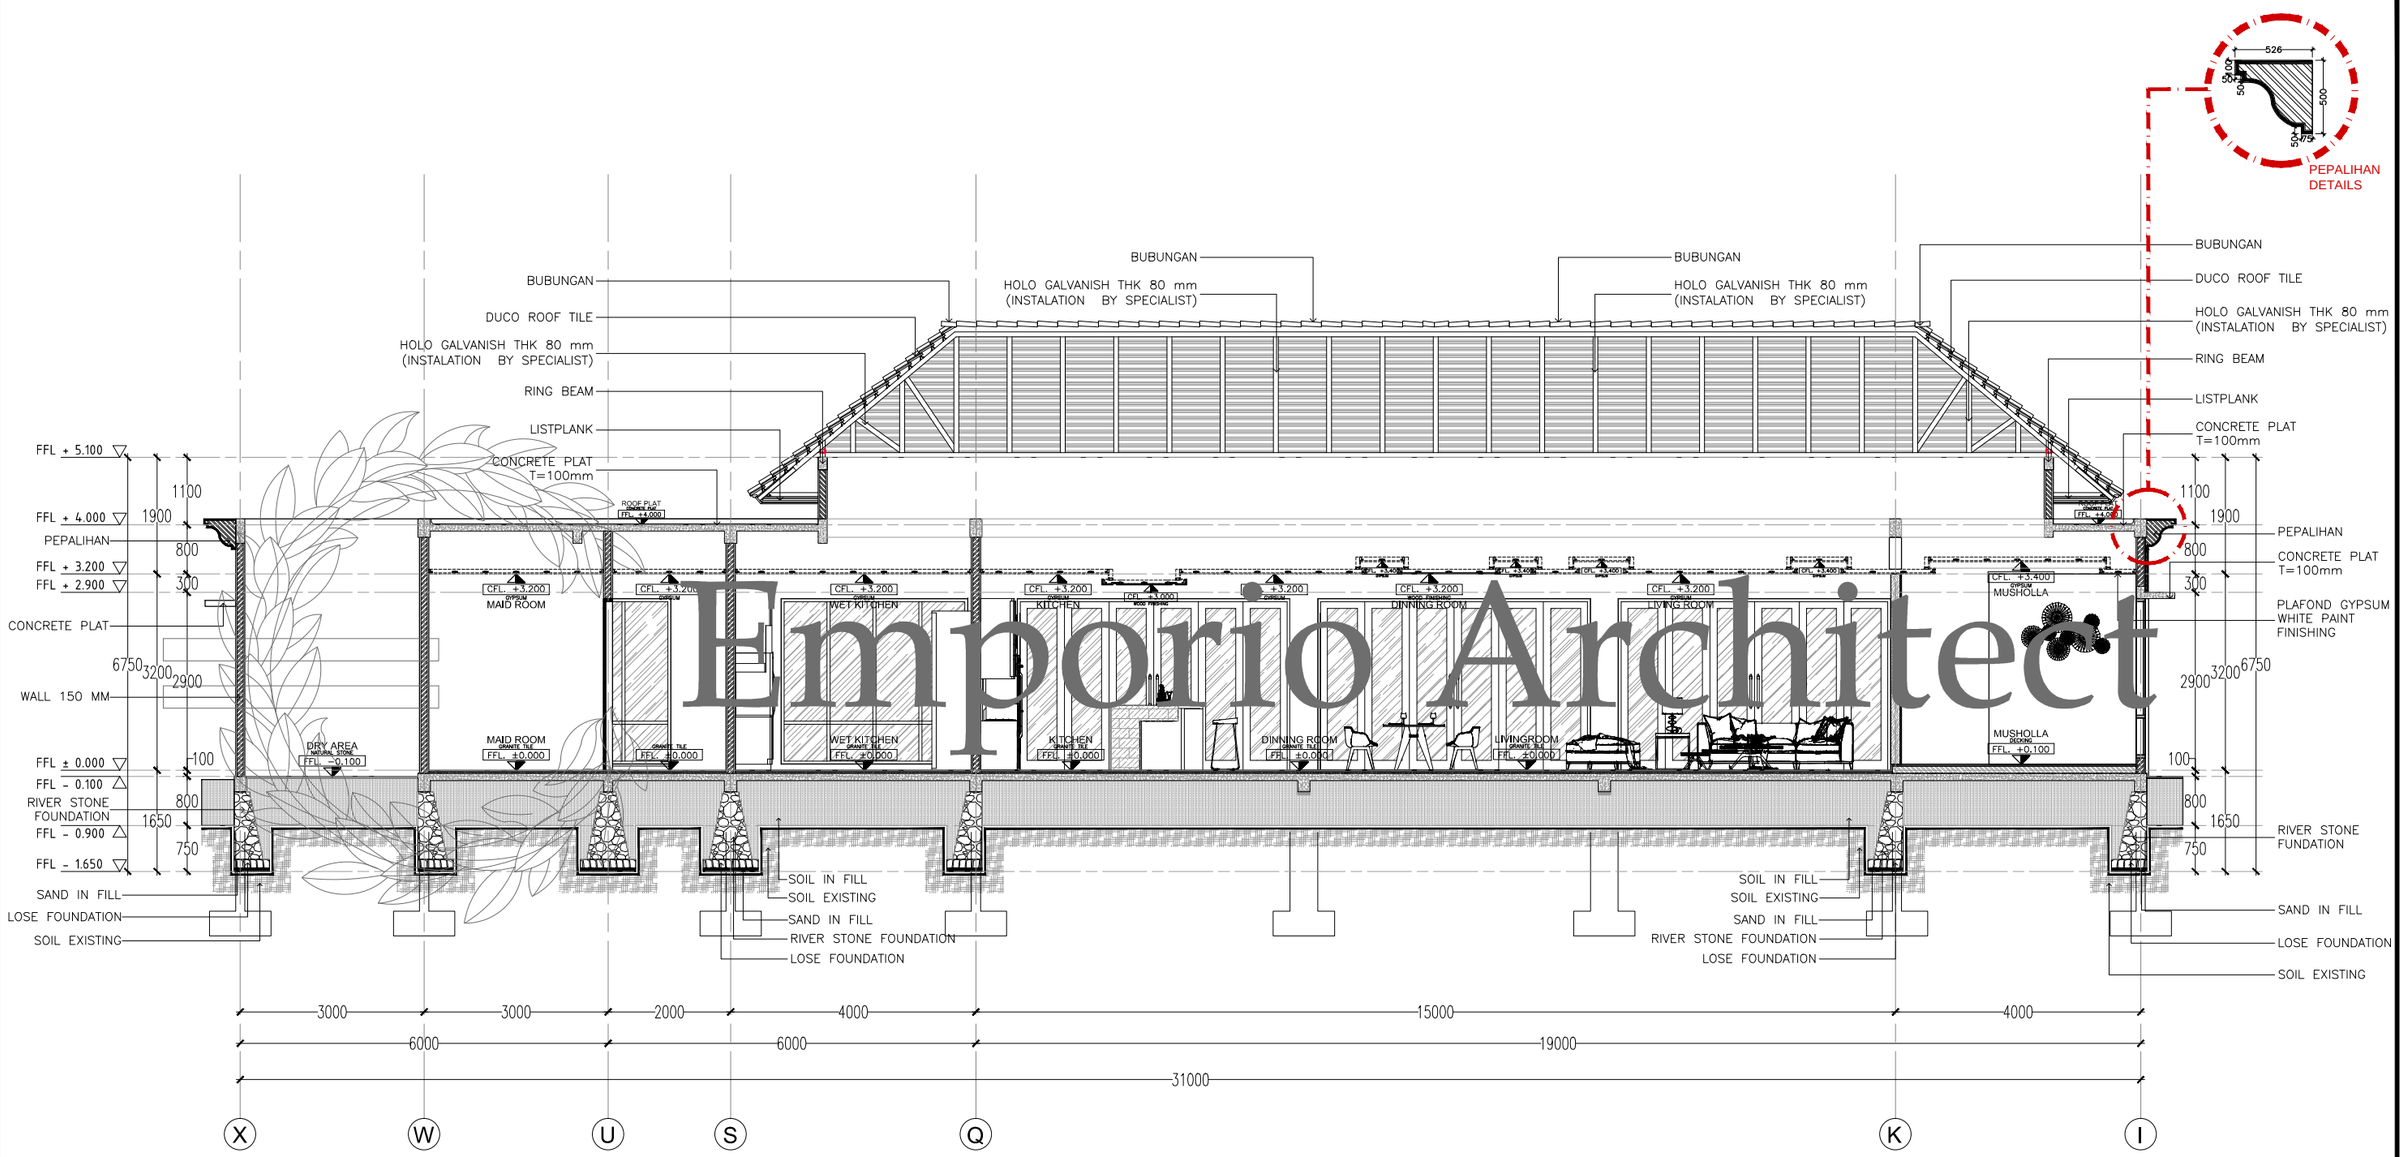

Emporio Architect


BUILDING 3

SECTION B-B

SCALE. 1: 100

Consultant: Emporio Architect, info@emporioarchitec.com, contact : 081222955519	PROJECT : Private House	PRINCIPLE ARCHITECT : I.B. Gd Sasra Bhanutama, ST; Arya Prawira Wibowo, ST	STRUCTURE ENGINEER :	STRUCTURE DRAFTER :	ELECTRICAL AND PLUMBING DRAFTER :	ARCHITECTURAL DRAFTER :	CHECKED :	
	OWNER :	ARCHITECT DESIGNER :	MECHANICAL AND ELECTRICAL ENGINEER :					
	DRAWING TITLE : SECTION B-B (BUILDING 3)	SCALE : Scale 1 : 100	DATE :	DATE / REVISION NOTE / SIGNATURE		Drawing code: A	Page number: 023	Total page:
		FILE NAME : D\Data\Project	PRINT DATE : -					

Note.
Planning the structure and plumbing of the drawings should be checked again or re-adjusted by the contractor related to the field condition

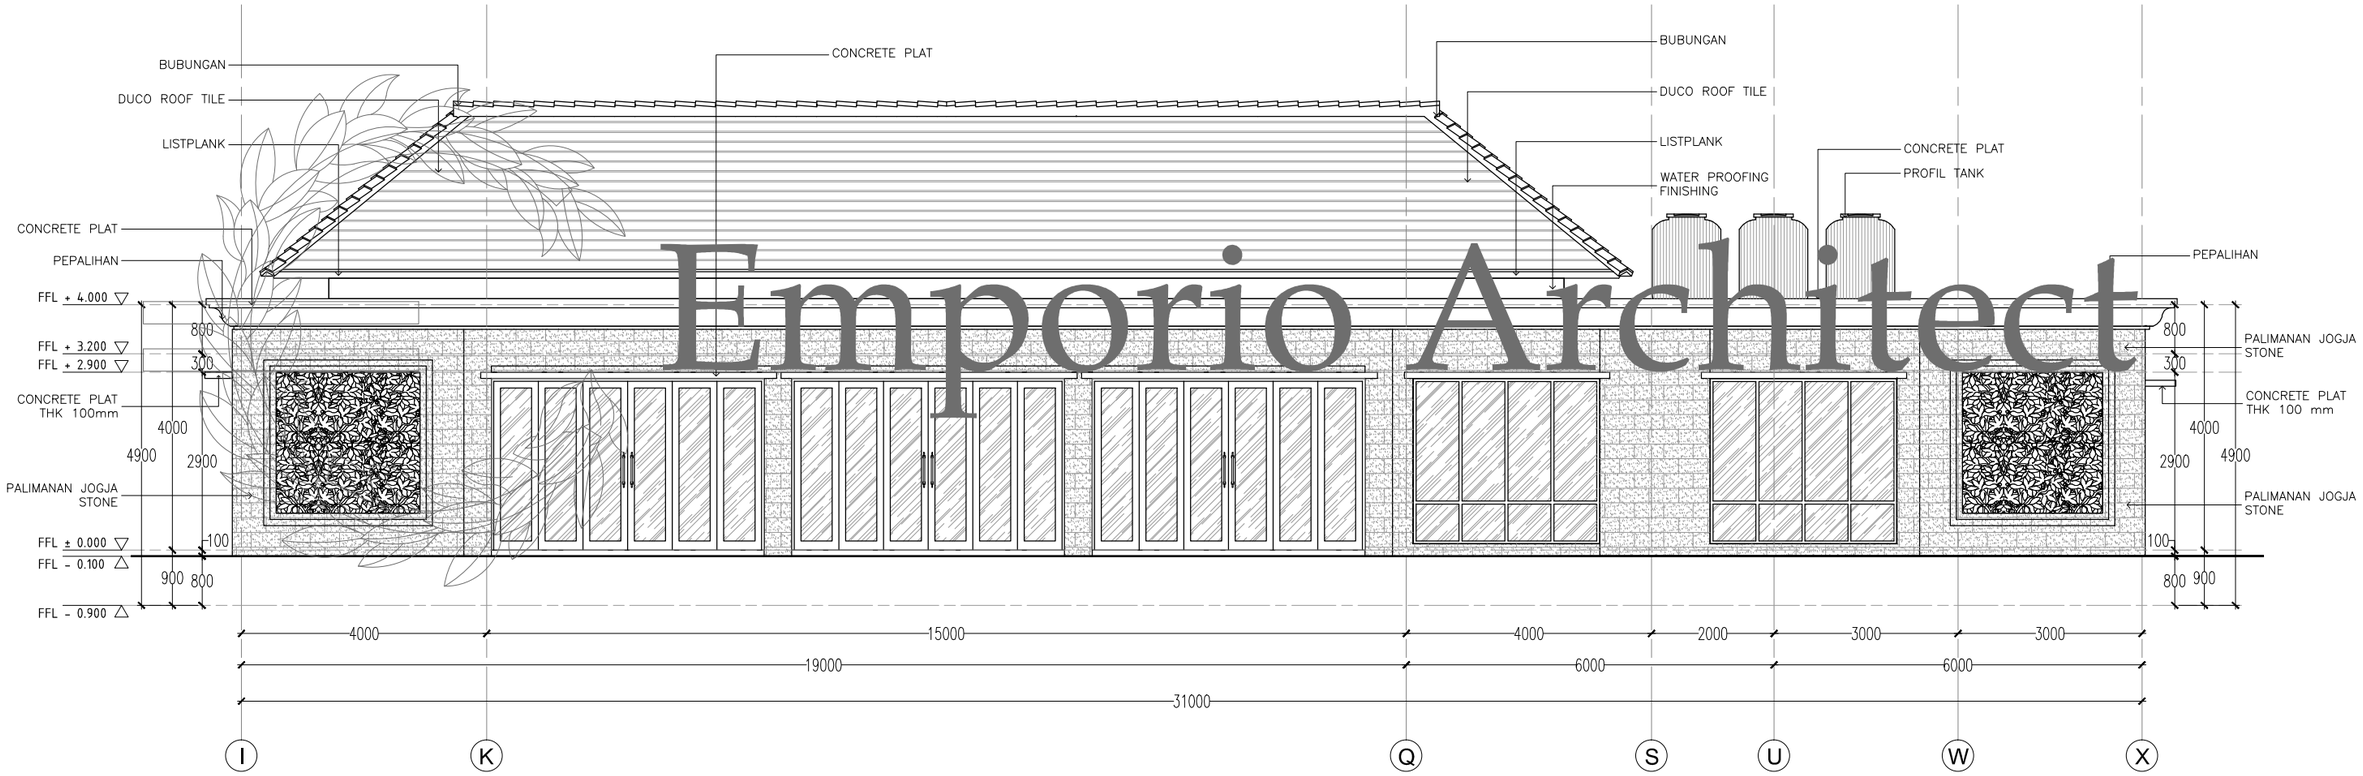


Emporio Architect

BUILDING 3

FRONT ELEVATION

SCALE. 1: 100

Consultant: Emporio Architect, info@emporioarchitec.com, contact : 081222955519	PROJECT : Private House	PRINCIPLE ARCHITECT : I.B. Gd Sasra Bhanutama, ST; Arya Prawira Wibowo, ST	STRUCTURE ENGINEER :	STRUCTURE DRAFTER :	ELECTRICAL AND PLUMBING DRAFTER :	ARCHITECTURAL DRAFTER :	CHECKED :	
	OWNER :	ARCHITECT DESIGNER :	MECHANICAL AND ELECTRICAL ENGINEER :					
	DRAWING TITLE : FRONT ELEVATION (BUILDING 3)	SCALE : Scale 1 : 100	DATE :	DATE / REVISION NOTE / SIGNATURE	Drawing code: A	Page number: 024	Total page	Note. Planning the structure and plumbing of the drawings should be checked again or re-adjusted by the contractor related to the field condition
		FILE NAME : D\Data\Project	PRINT DATE : -					

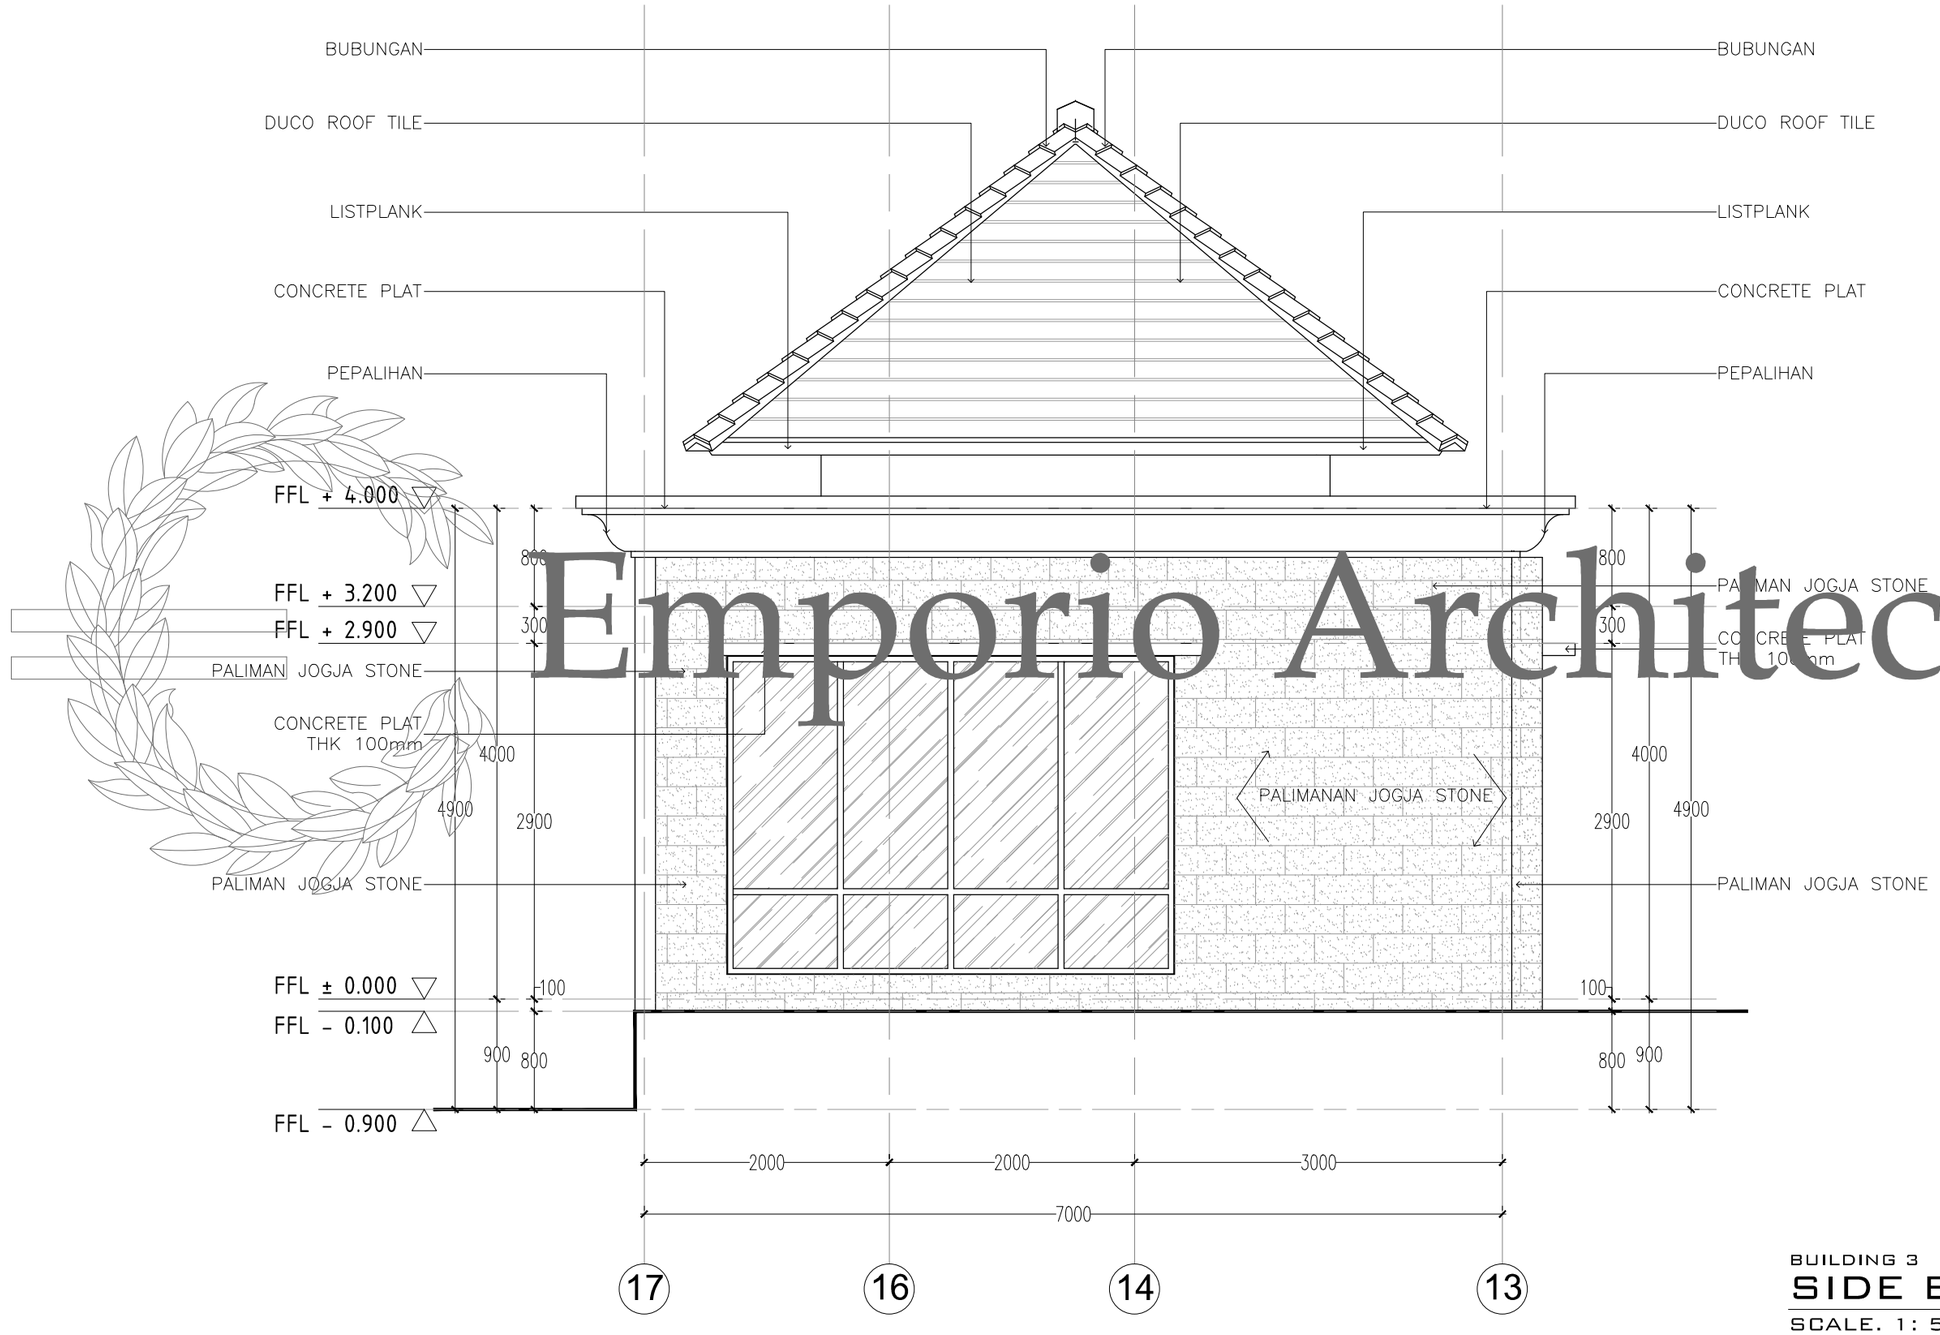

Emporio Architect


BUILDING 3

SIDE ELEVATION


SCALE. 1 : 50

Consultant
Emporio Architect
info@emporioarchitec.com
contact : 081222955519

PROJECT : Private House	PRINCIPLE ARCHITECT : I.B. Gd Sasra Bhanutama, ST Arya Prawira Wibowo, ST	STRUCTURE ENGINEER :				STRUCTURE DRAFTER :	ELECTRICAL AND PLUMBING DRAFTER :	ARCHITECTURAL DRAFTER :	CHECKED :
OWNER :	ARCHITECT DESIGNER :	MECHANICAL AND ELECTRICAL ENGINEER :							
DRAWING TITLE : SIDE ELEVATION (BUILDING 3)	SCALE : Scale 1 : 50	DATE :	DATE	REVISION NOTE	SIGNATURE	Drawing code	Page number	Total page	**Note.** Planning the structure and plumbing of the drawings should be checked again or re-adjusted by the contractor related to the field condition
	FILE NAME D\Data\Project	PRINT DATE : -				A	025		

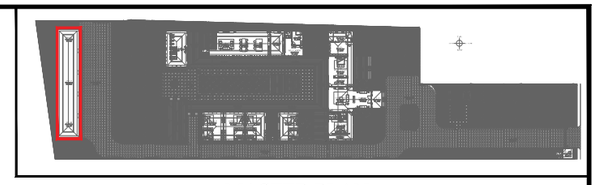

MASTER PLAN

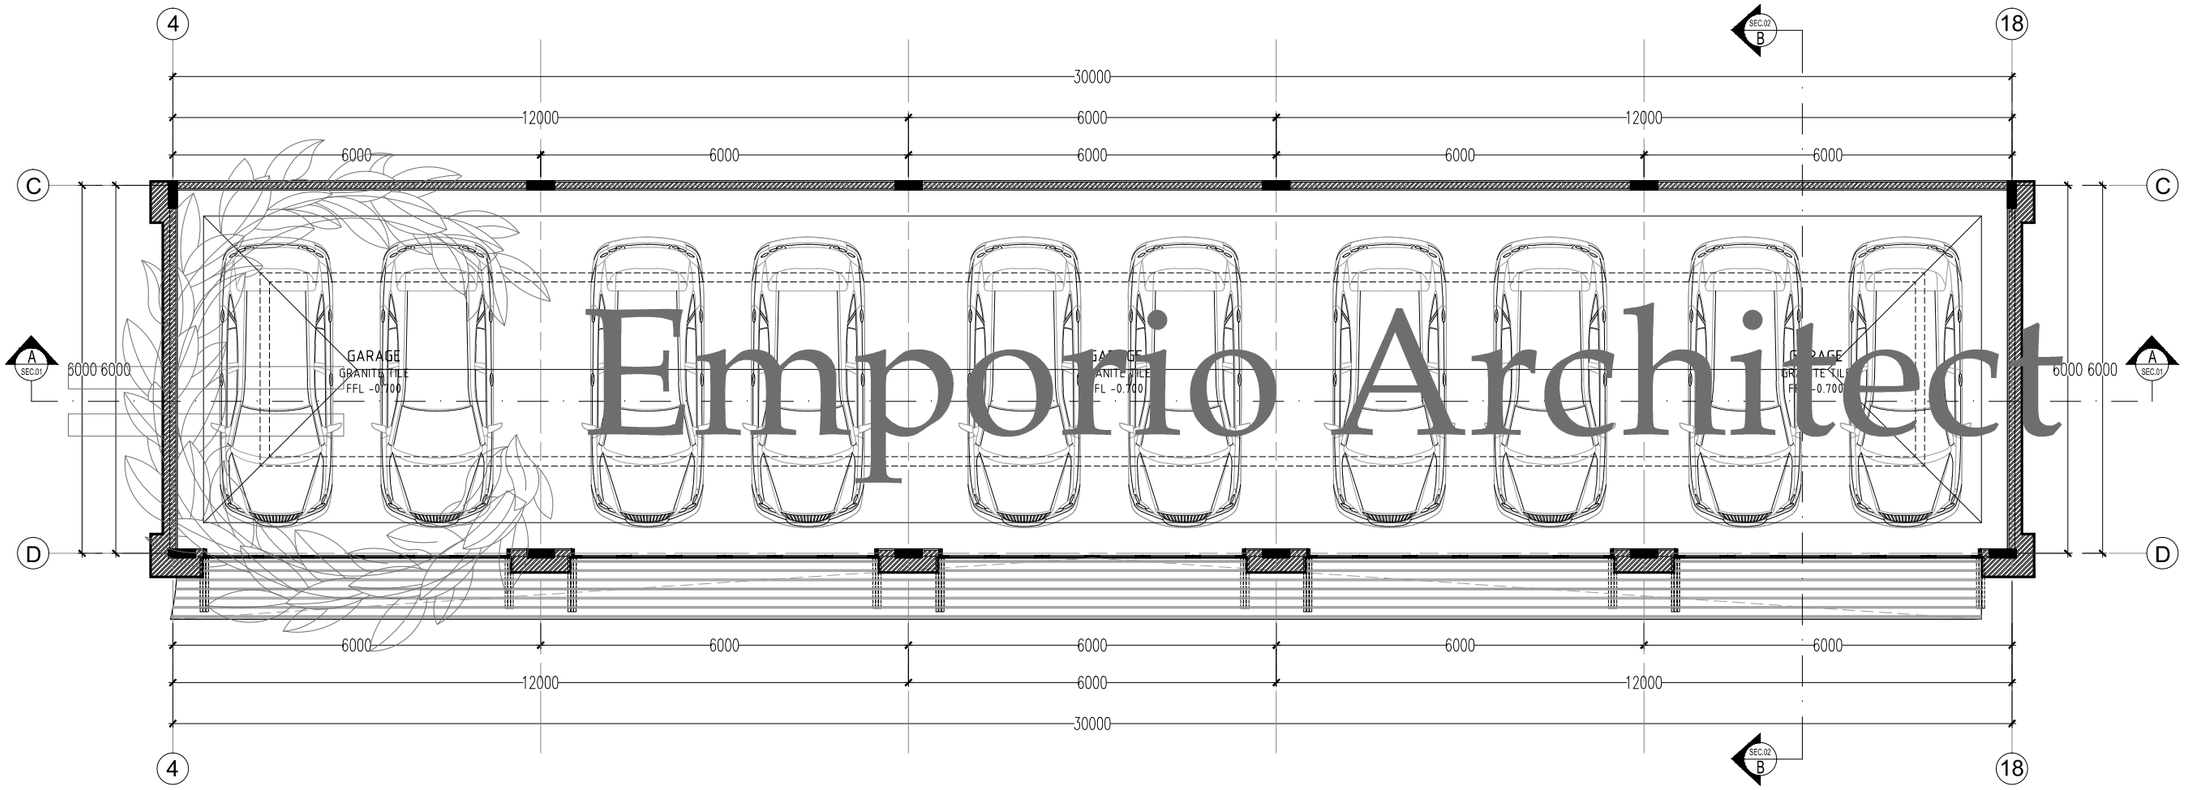


Emporio Architect

BUILDING 4


FIRST FLOOR PLAN

SCALE. 1: 100

Consultant: Emporio Architect, info@emporioarchitec.com, contact : 081222955519	PROJECT : Private House	PRINCIPLE ARCHITECT : I.B. Gd Sasra Bhanutama, ST; Arya Prawira Wibowo, ST	STRUCTURE ENGINEER :	STRUCTURE DRAFTER :	ELECTRICAL AND PLUMBING DRAFTER :	ARCHITECTURAL DRAFTER :	CHECKED :	
	OWNER :	ARCHITECT DESIGNER :	MECHANICAL AND ELECTRICAL ENGINEER :					
	DRAWING TITLE : FIRST FLOOR PLAN (BUILDING 4)	SCALE : Scale 1 : 100	DATE :	DATE / REVISION NOTE / SIGNATURE	Drawing code	Page number	Total page	Note. Planning the structure and plumbing of the drawings should be checked again or re-adjusted by the contractor related to the field condition
		FILE NAME D\Data\Project	PRINT DATE : -		A	026		

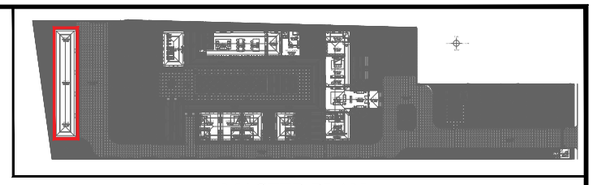

MASTER PLAN

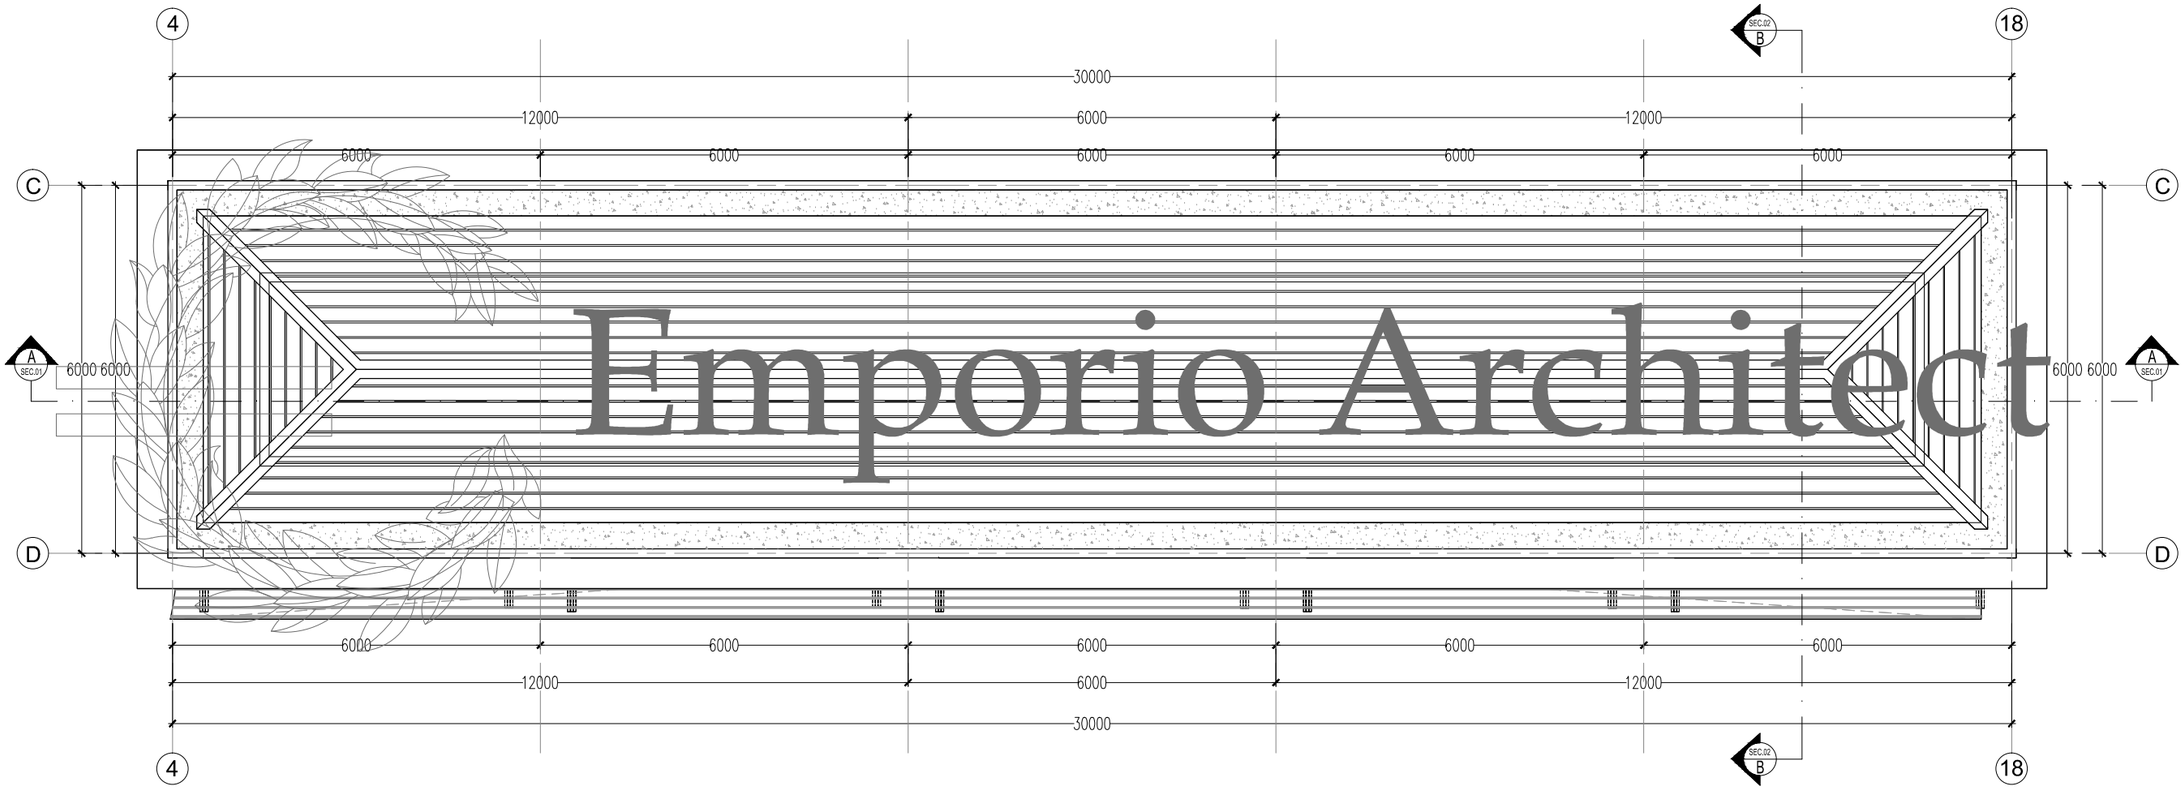

Emporio Architect


BUILDING 4

ROOF PLAN

SCALE. 1: 100

Consultant
Emporio Architect
info@emporioarchitec.com
contact : 081222955519

PROJECT : Private House	PRINCIPLE ARCHITECT : I.B. Gd Sasra Bhanutama, ST Arya Prawira Wibowo, ST	STRUCTURE ENGINEER :	STRUCTURE DRAFTER :	ELECTRICAL AND PLUMBING DRAFTER :	ARCHITECTURAL DRAFTER :	CHECKED :
OWNER :	ARCHITECT DESIGNER :	MECHANICAL AND ELECTRICAL ENGINEER :				
DRAWING TITLE : ROOF PLAN (BUILDING 4)	SCALE : Scale 1 : 100 / DATE :	DATE / REVISION NOTE / SIGNATURE	Drawing code	Page number	Total page	**Note.** Planning the structure and plumbing of the drawings should be checked again or re-adjusted by the contractor related to the field condition
	FILE NAME D\Data\Project / PRINT DATE : -		A	027		

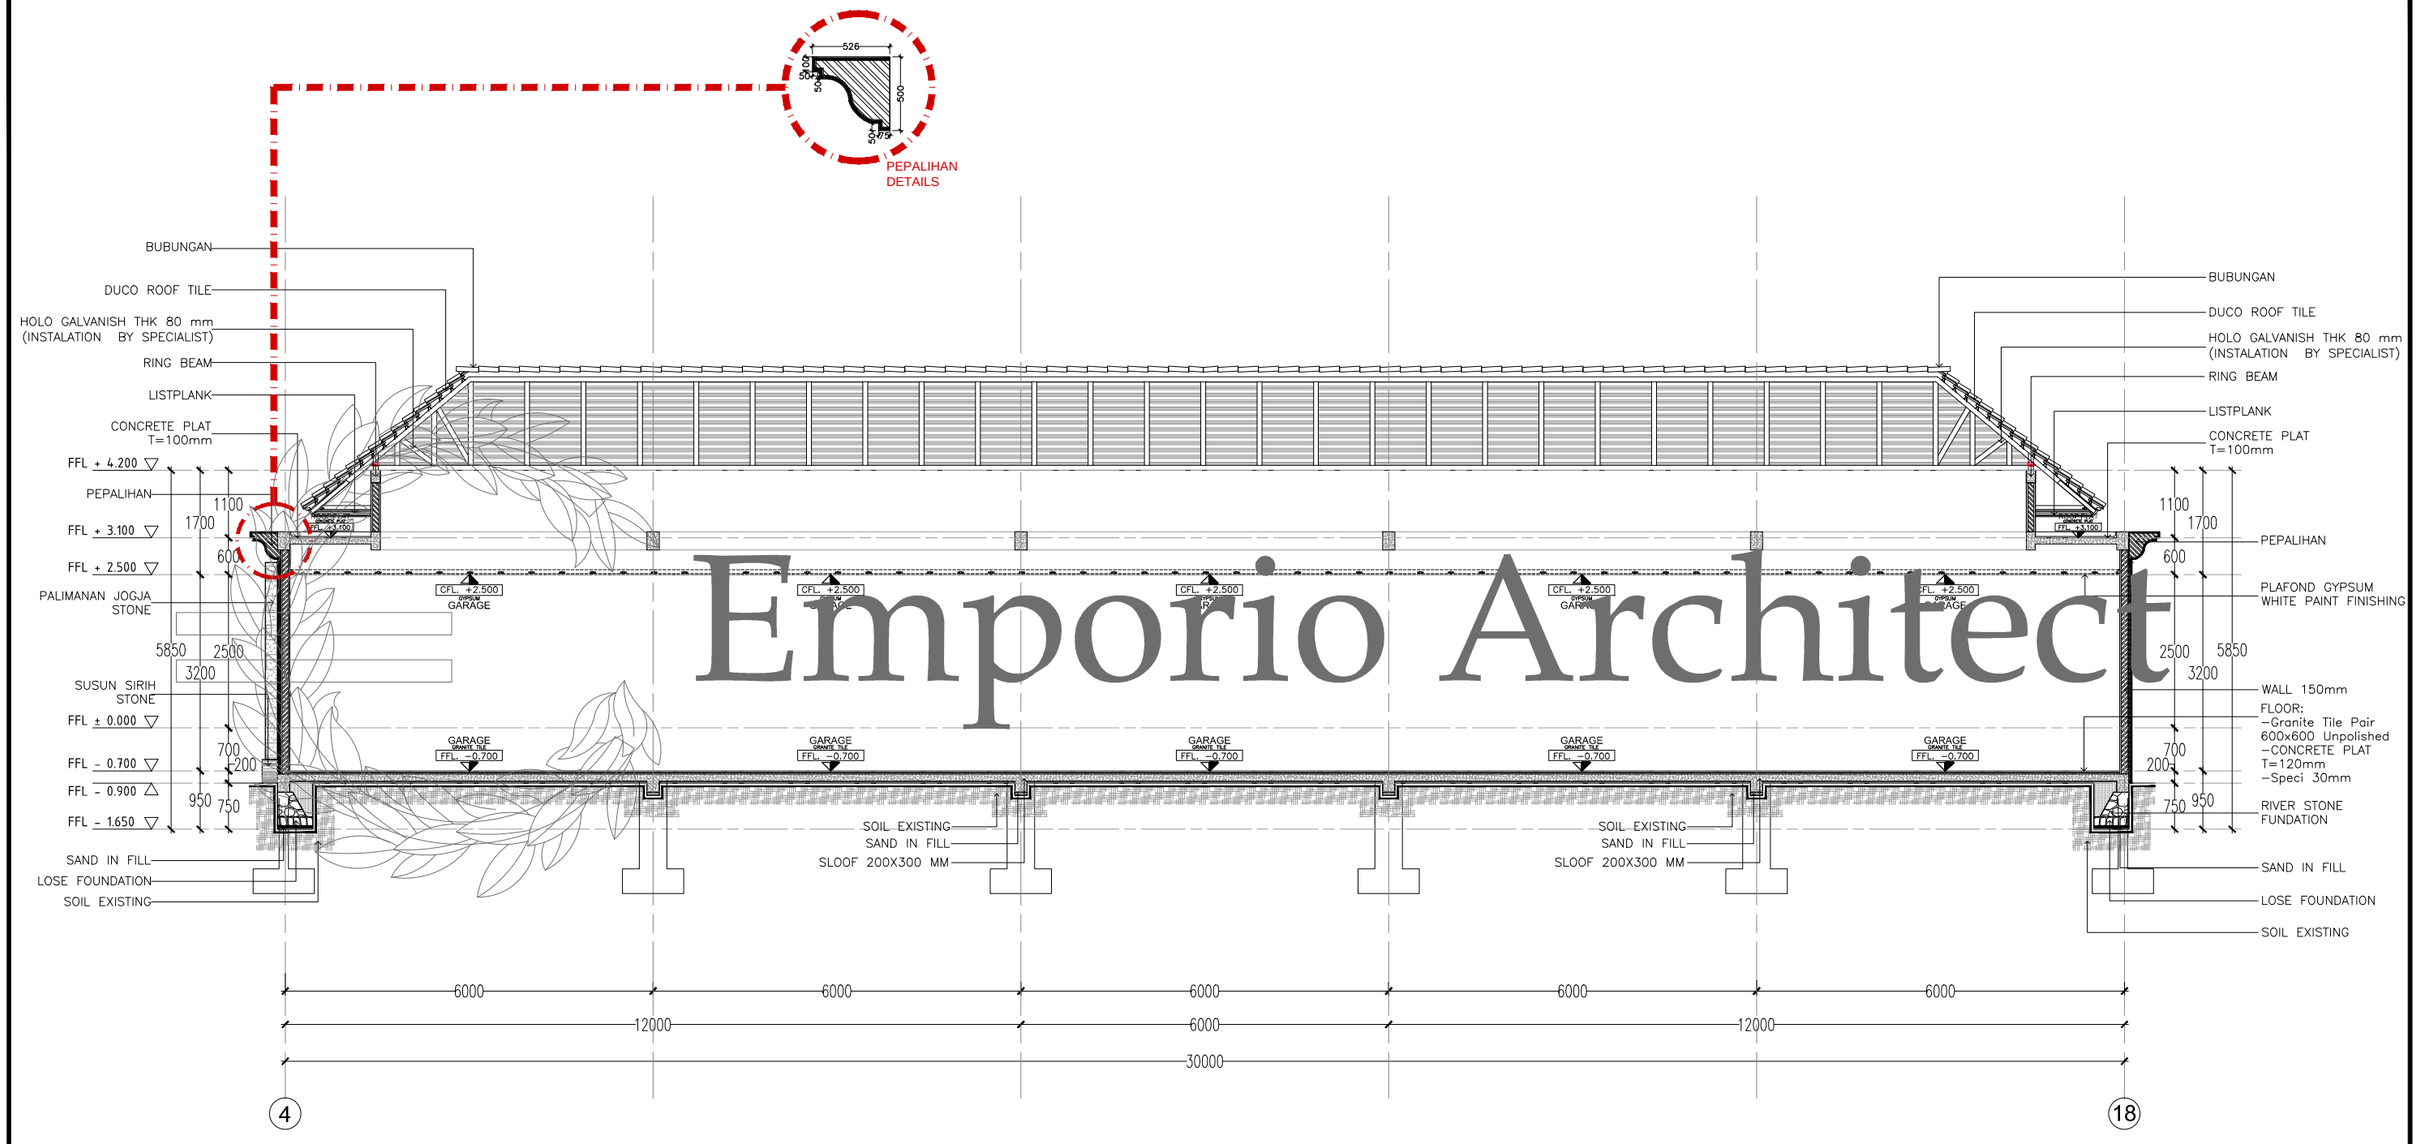


Emporio Architect

BUILDING 4

SECTION A-A

SCALE. 1 : 100

Consultant: Emporio Architect, info@emporioarchitec.com, contact : 081222955519	PROJECT : Private House	PRINCIPLE ARCHITECT : I.B. Gd Sasra Bhanutama, ST; Arya Prawira Wibowo, ST	STRUCTURE ENGINEER :	STRUCTURE DRAFTER :	ELECTRICAL AND PLUMBING DRAFTER :	ARCHITECTURAL DRAFTER :	CHECKED :		
	OWNER :	ARCHITECT DESIGNER :	MECHANICAL AND ELECTRICAL ENGINEER :						
	DRAWING TITLE : SECTION A-A (BUILDING 4)	SCALE : Scale 1 : 100	DATE :	DATE / REVISION NOTE / SIGNATURE		Drawing code: A	Page number: 028	Total page:	Note. Planning the structure and plumbing of the drawings should be checked again or re-adjusted by the contractor related to the field condition
		FILE NAME : D\Data\Project	PRINT DATE : -						

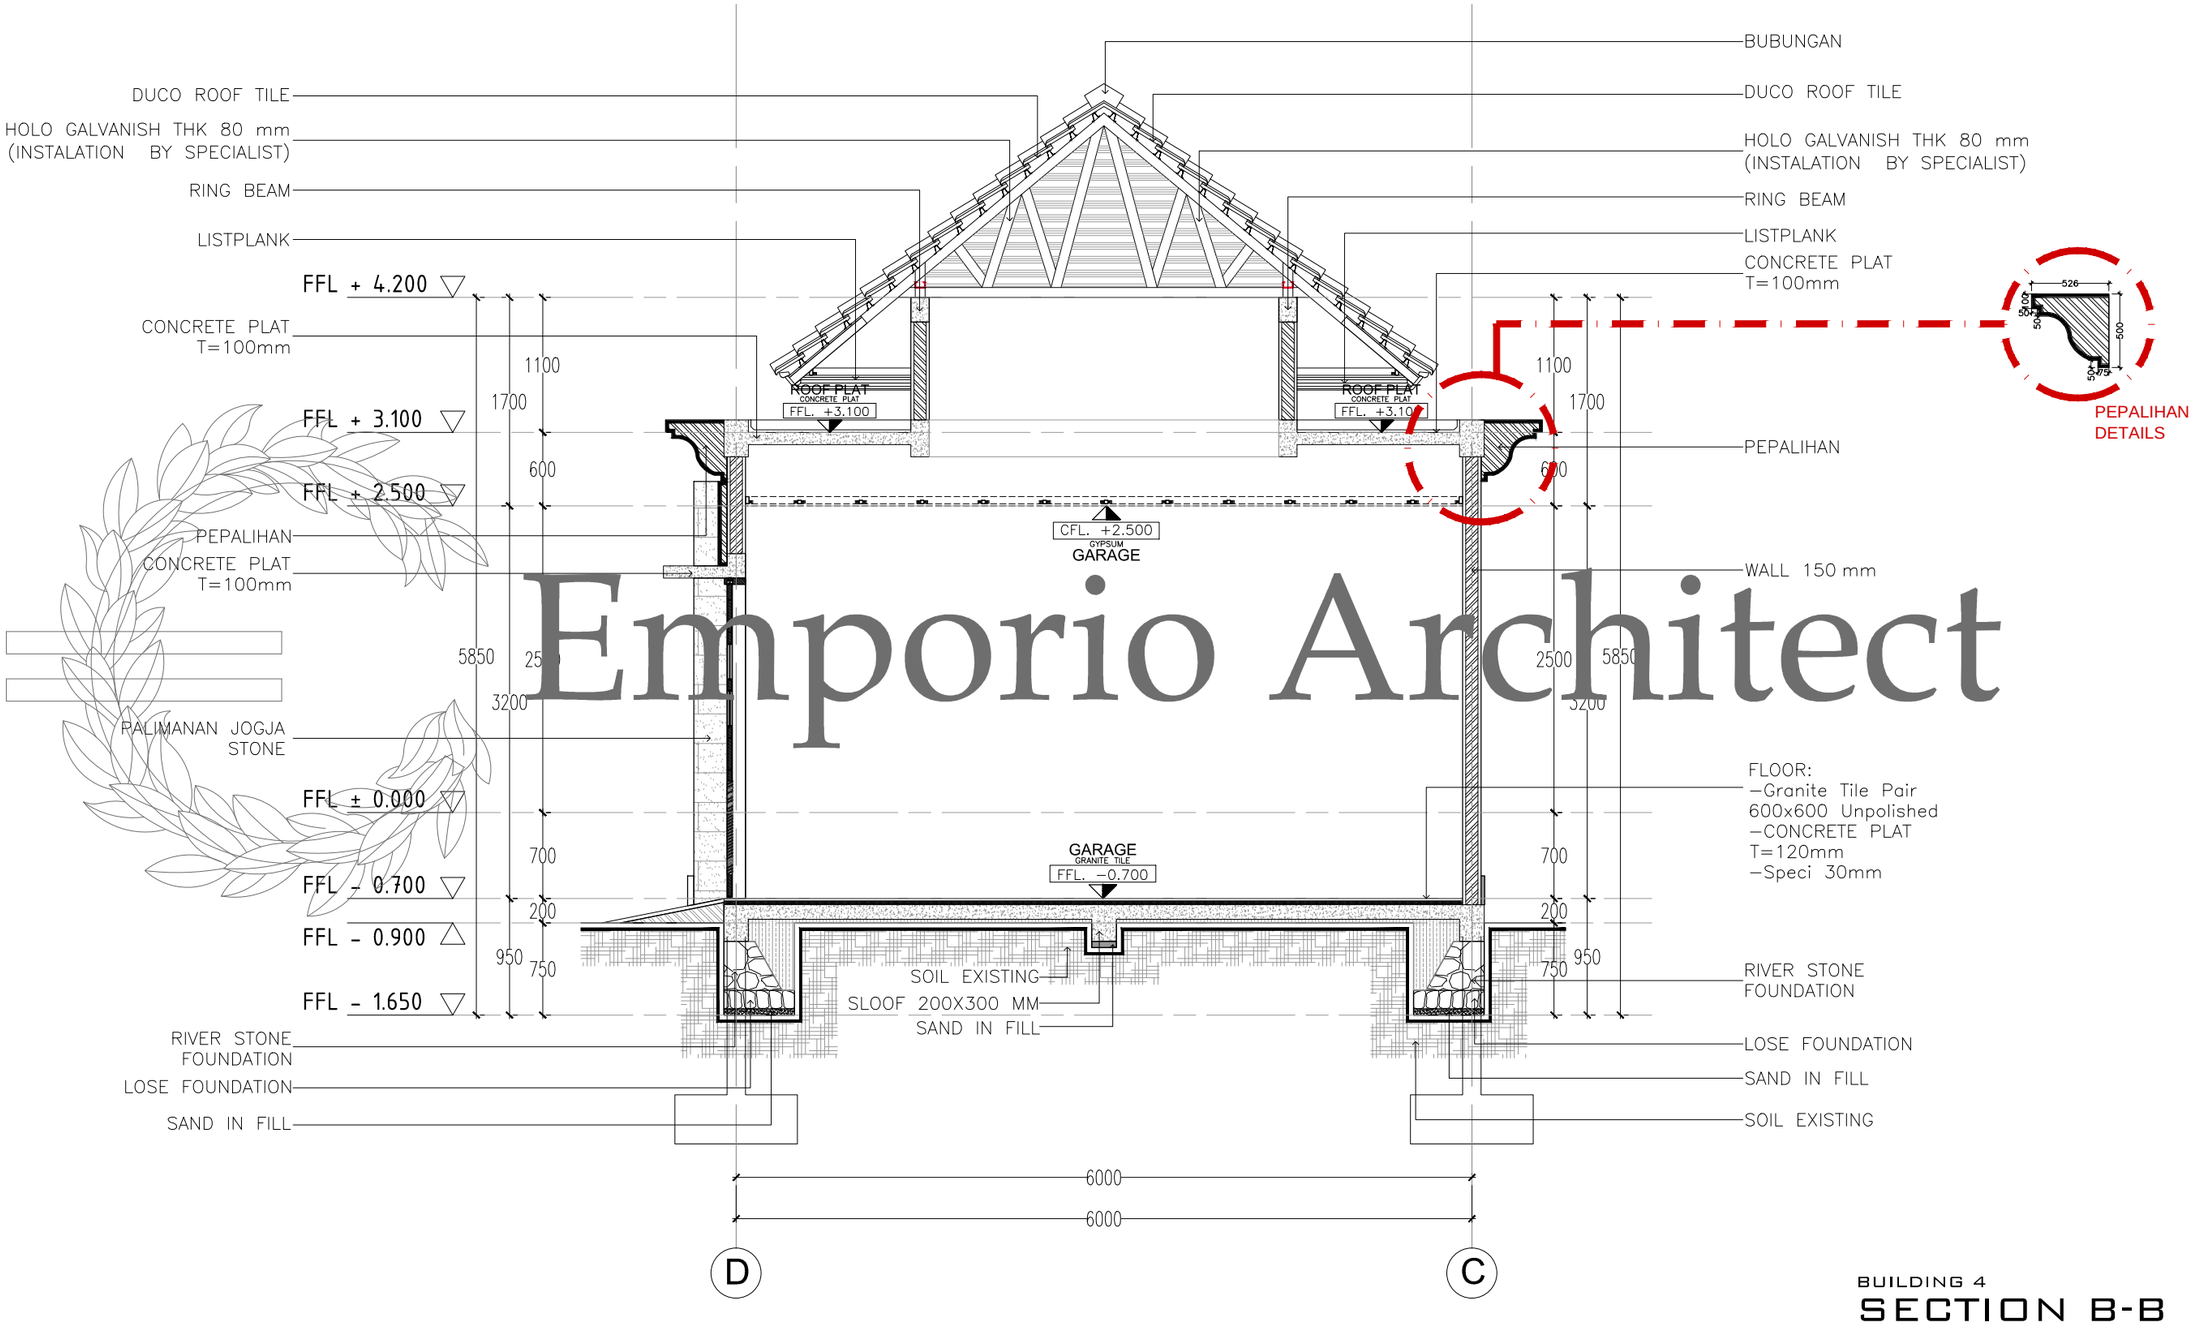


Emporio Architect

BUILDING 4

SECTION B-B

SCALE. 1: 50

Consultant: Emporio Architect, info@emporioarchitec.com, contact : 081222955519	PROJECT : Private House	PRINCIPLE ARCHITECT : I.B. Gd Sasra Bhanutama, ST; Arya Prawira Wibowo, ST	STRUCTURE ENGINEER :	STRUCTURE DRAFTER :	ELECTRICAL AND PLUMBING DRAFTER :	ARCHITECTURAL DRAFTER :	CHECKED :		
	OWNER :	ARCHITECT DESIGNER :	MECHANICAL AND ELECTRICAL ENGINEER :						
	DRAWING TITLE : SECTION B-B (BUILDING 4)	SCALE : Scale 1 : 50	DATE :	DATE / REVISION NOTE / SIGNATURE	Drawing code	Page number	Total page	Note. Planning the structure and plumbing of the drawings should be checked again or re-adjusted by the contractor related to the field condition	
		FILE NAME D\Data\Project	PRINT DATE : -		A	029			

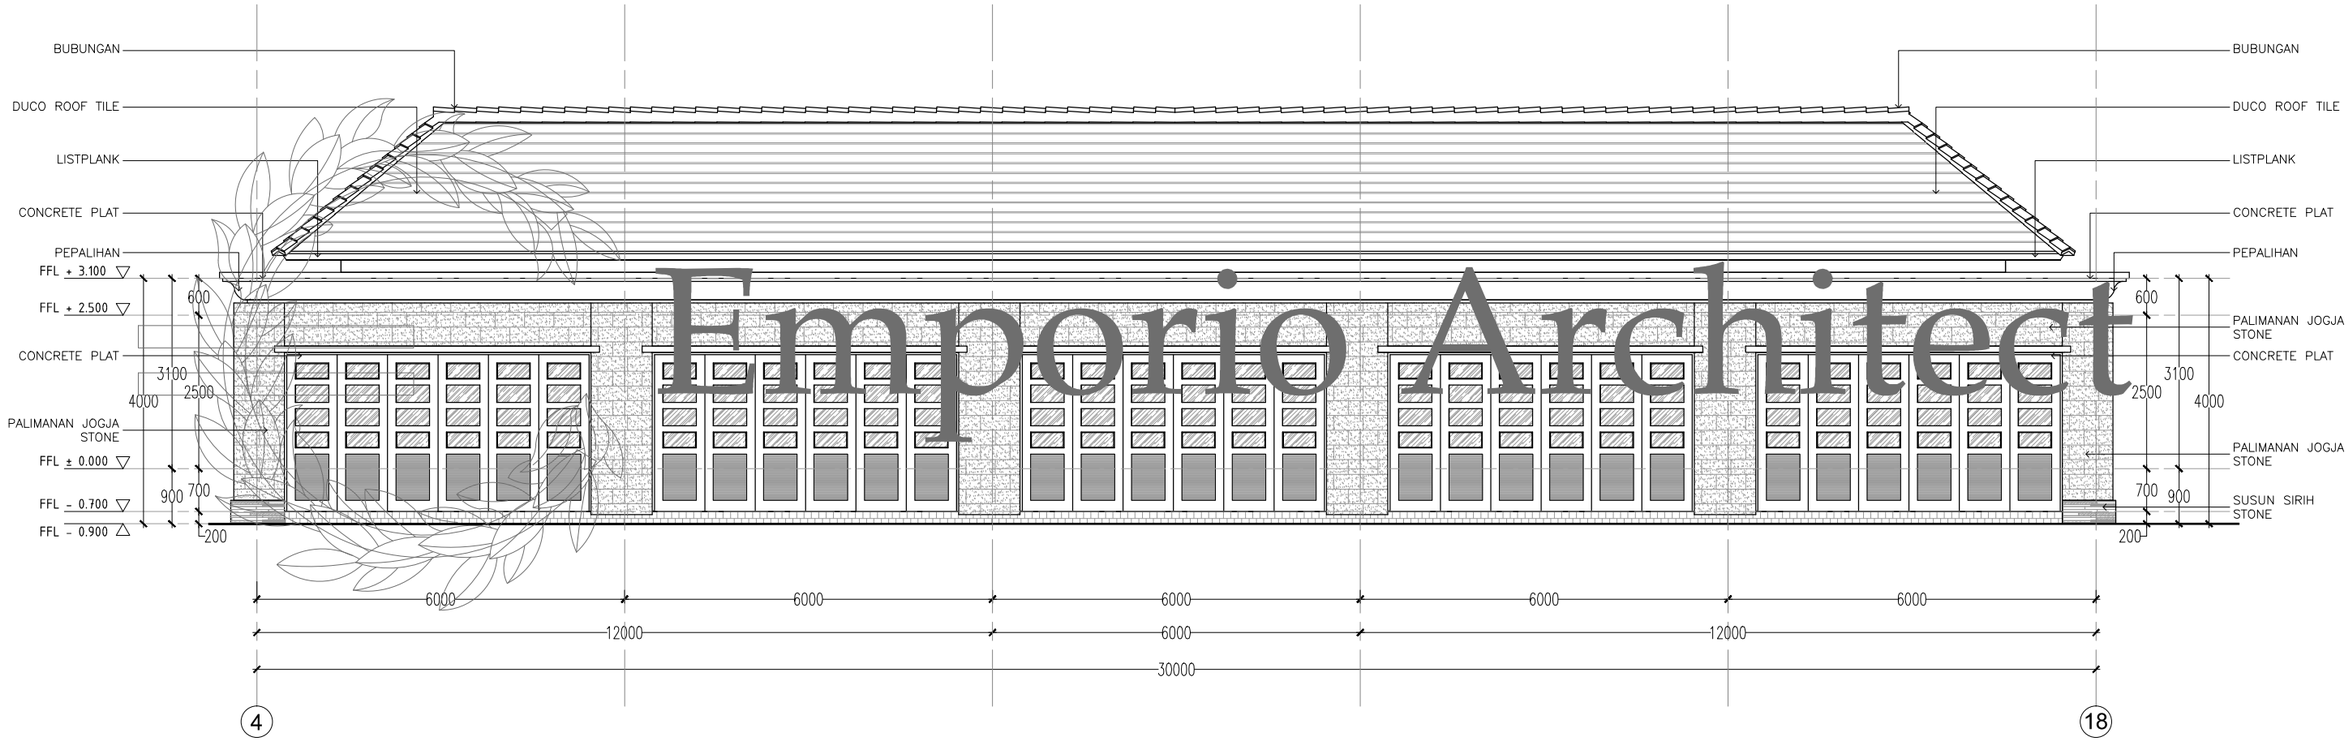

Emporio Architect


BUILDING 4

FRONT ELEVATION

SCALE. 1: 100

Consultant
Emporio Architect
info@emporioarchitec.com
contact : 081222955519

PROJECT : Private House	PRINCIPLE ARCHITECT : I.B. Gd Sasra Bhanutama, ST Arya Prawira Wibowo, ST		STRUCTURE ENGINEER :		STRUCTURE DRAFTER :	ELECTRICAL AND PLUMBING DRAFTER :	ARCHITECTURAL DRAFTER :	CHECKED :
OWNER :	ARCHITECT DESIGNER :		MECHANICAL AND ELECTRICAL ENGINEER :					
DRAWING TITLE : FRONT ELEVATION (BUILDING 4)	SCALE : Scale 1 : 100	DATE :	DATE	REVISION NOTE / SIGNATURE	Drawing code	Page number	Total page	Note. Planning the structure and plumbing of the drawings should be checked again or re-adjusted by the contractor related to the field condition
	FILE NAME D\Data\Project	PRINT DATE : -			A	030		

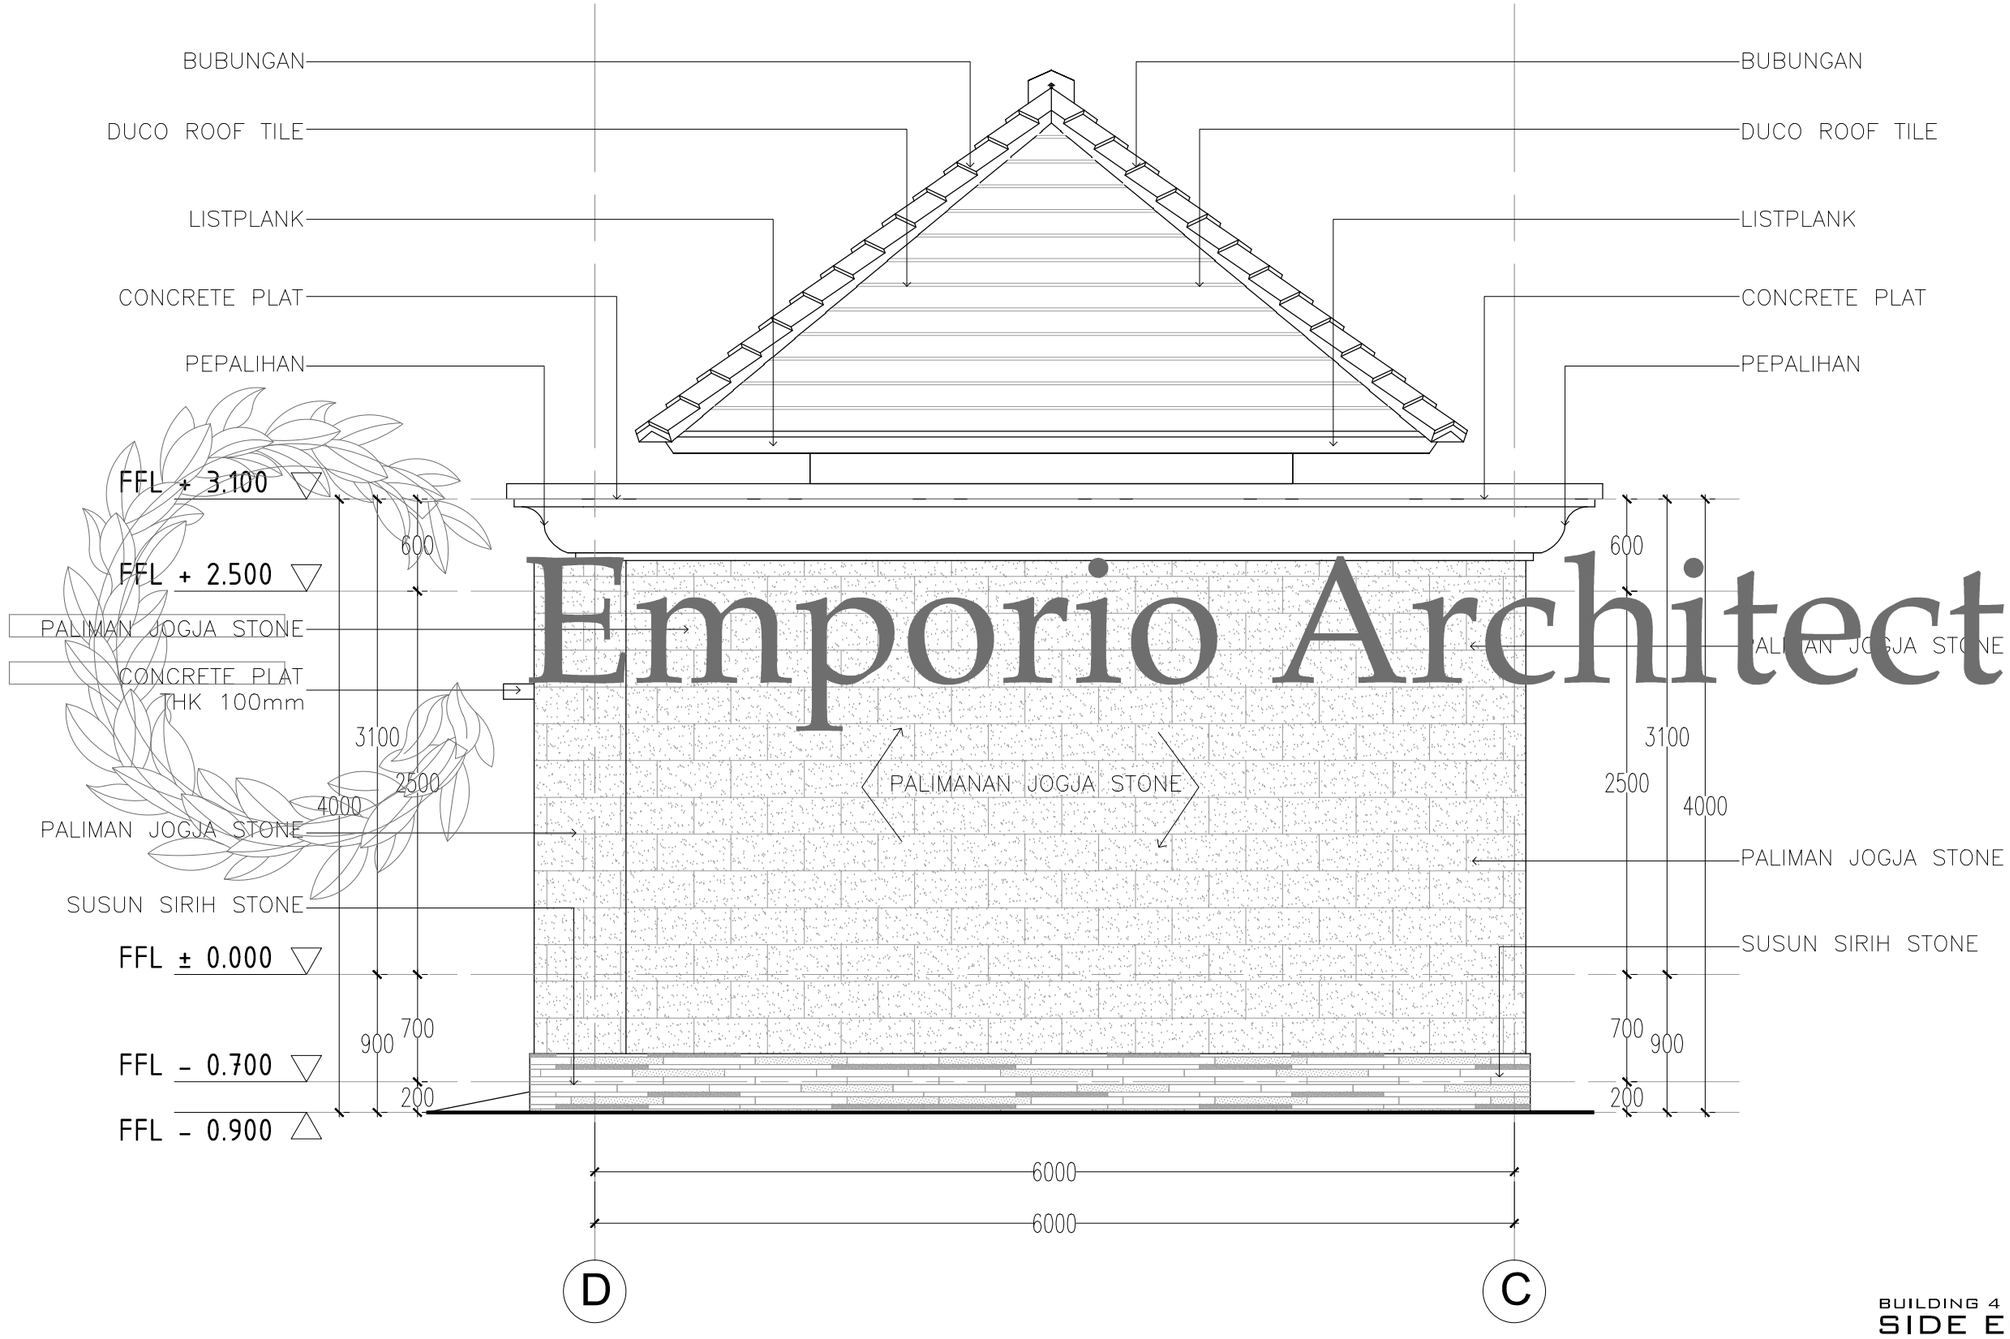

Emporio Architect


BUILDING 4

SIDE ELEVATION


SCALE. 1 : 40

Consultant
Emporio Architect
info@emporioarchitec.com
contact : 081222955519

PROJECT : Private House	PRINCIPLE ARCHITECT : I.B. Gd Sasra Bhanutama, ST Arya Prawira Wibowo, ST	STRUCTURE ENGINEER :	STRUCTURE DRAFTER :	ELECTRICAL AND PLUMBING DRAFTER :	ARCHITECTURAL DRAFTER :	CHECKED :
OWNER :	ARCHITECT DESIGNER :	MECHANICAL AND ELECTRICAL ENGINEER :				
DRAWING TITLE : SIDE ELEVATION (BUILDING 4)	SCALE : Scale 1 : 40 / DATE :	DATE / REVISION NOTE / SIGNATURE	Drawing code	Page number	Total page	**Note.** Planning the structure and plumbing of the drawings should be checked again or re-adjusted by the contractor related to the field condition
	FILE NAME D\Data\Project / PRINT DATE : -		A	031		

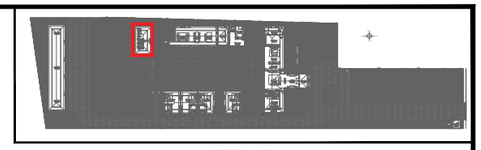

MASTER PLAN

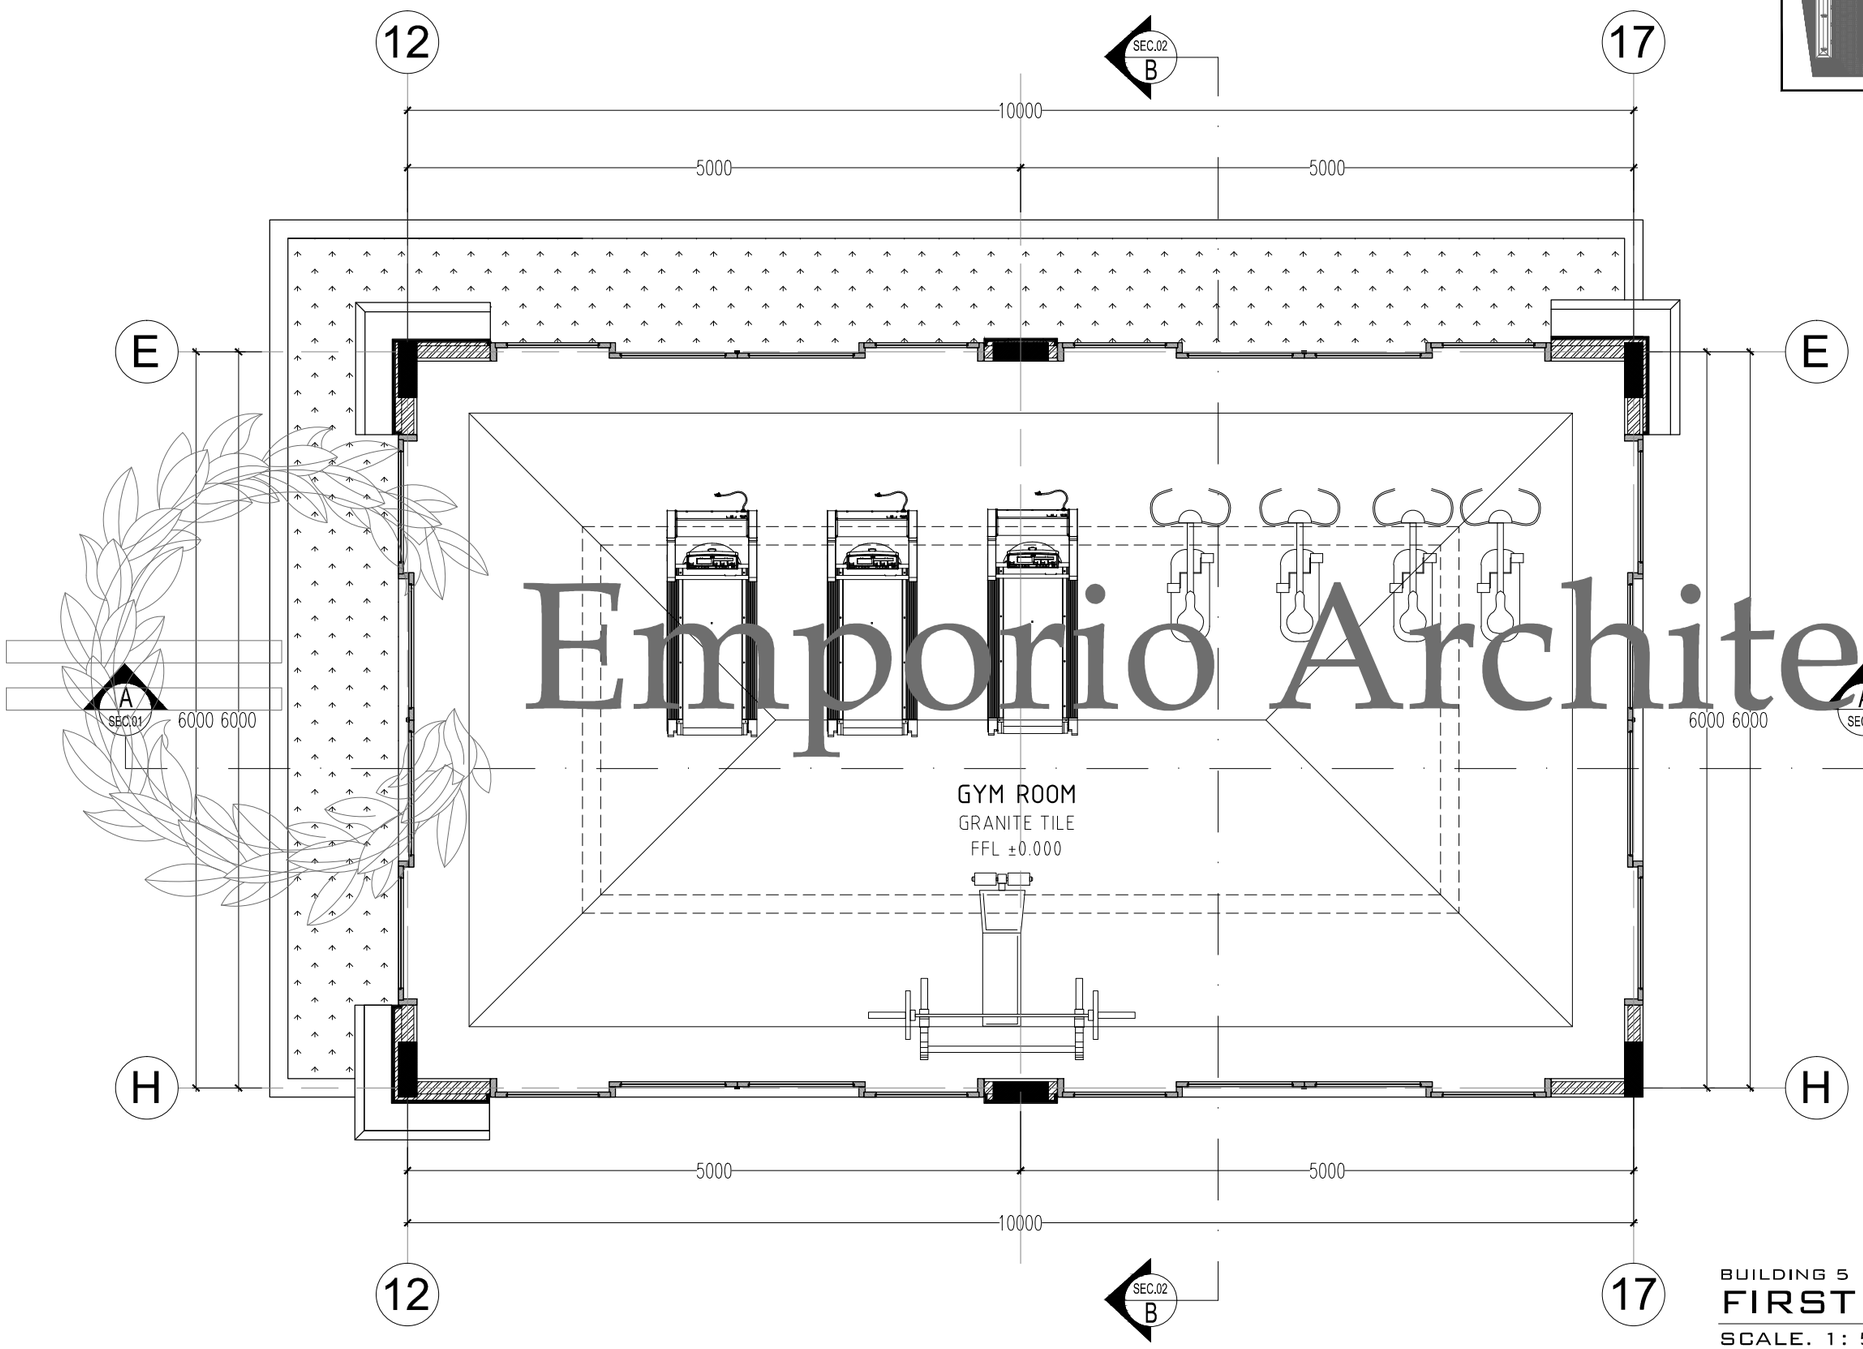

Emporio Architect

BUILDING 5


FIRST FLOOR PLAN

SCALE. 1: 50


Consultant
Emporio Architect
info@emporioarchitec.com
contact : 081222955519

PROJECT : Private House	PRINCIPLE ARCHITECT : I.B. Gd Sasra Bhanutama, ST; Arya Prawira Wibowo, ST		STRUCTURE ENGINEER :			STRUCTURE DRAFTER :	ELECTRICAL AND PLUMBING DRAFTER :	ARCHITECTURAL DRAFTER : / CHECKED :
OWNER :	ARCHITECT DESIGNER :		MECHANICAL AND ELECTRICAL ENGINEER :					
DRAWING TITLE : FIRST FLOOR PLAN (BUILDING 5)	SCALE : Scale 1 : 50	DATE :	DATE	REVISION NOTE	SIGNATURE	Drawing code	Page number	Total page
	FILE NAME D\Data\Project	PRINT DATE : -				A	032	

Note.
Planning the structure and plumbing of the drawings should be checked again or re-adjusted by the contractor related to the field condition

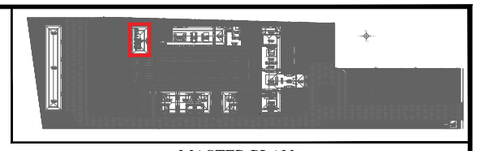

MASTER PLAN

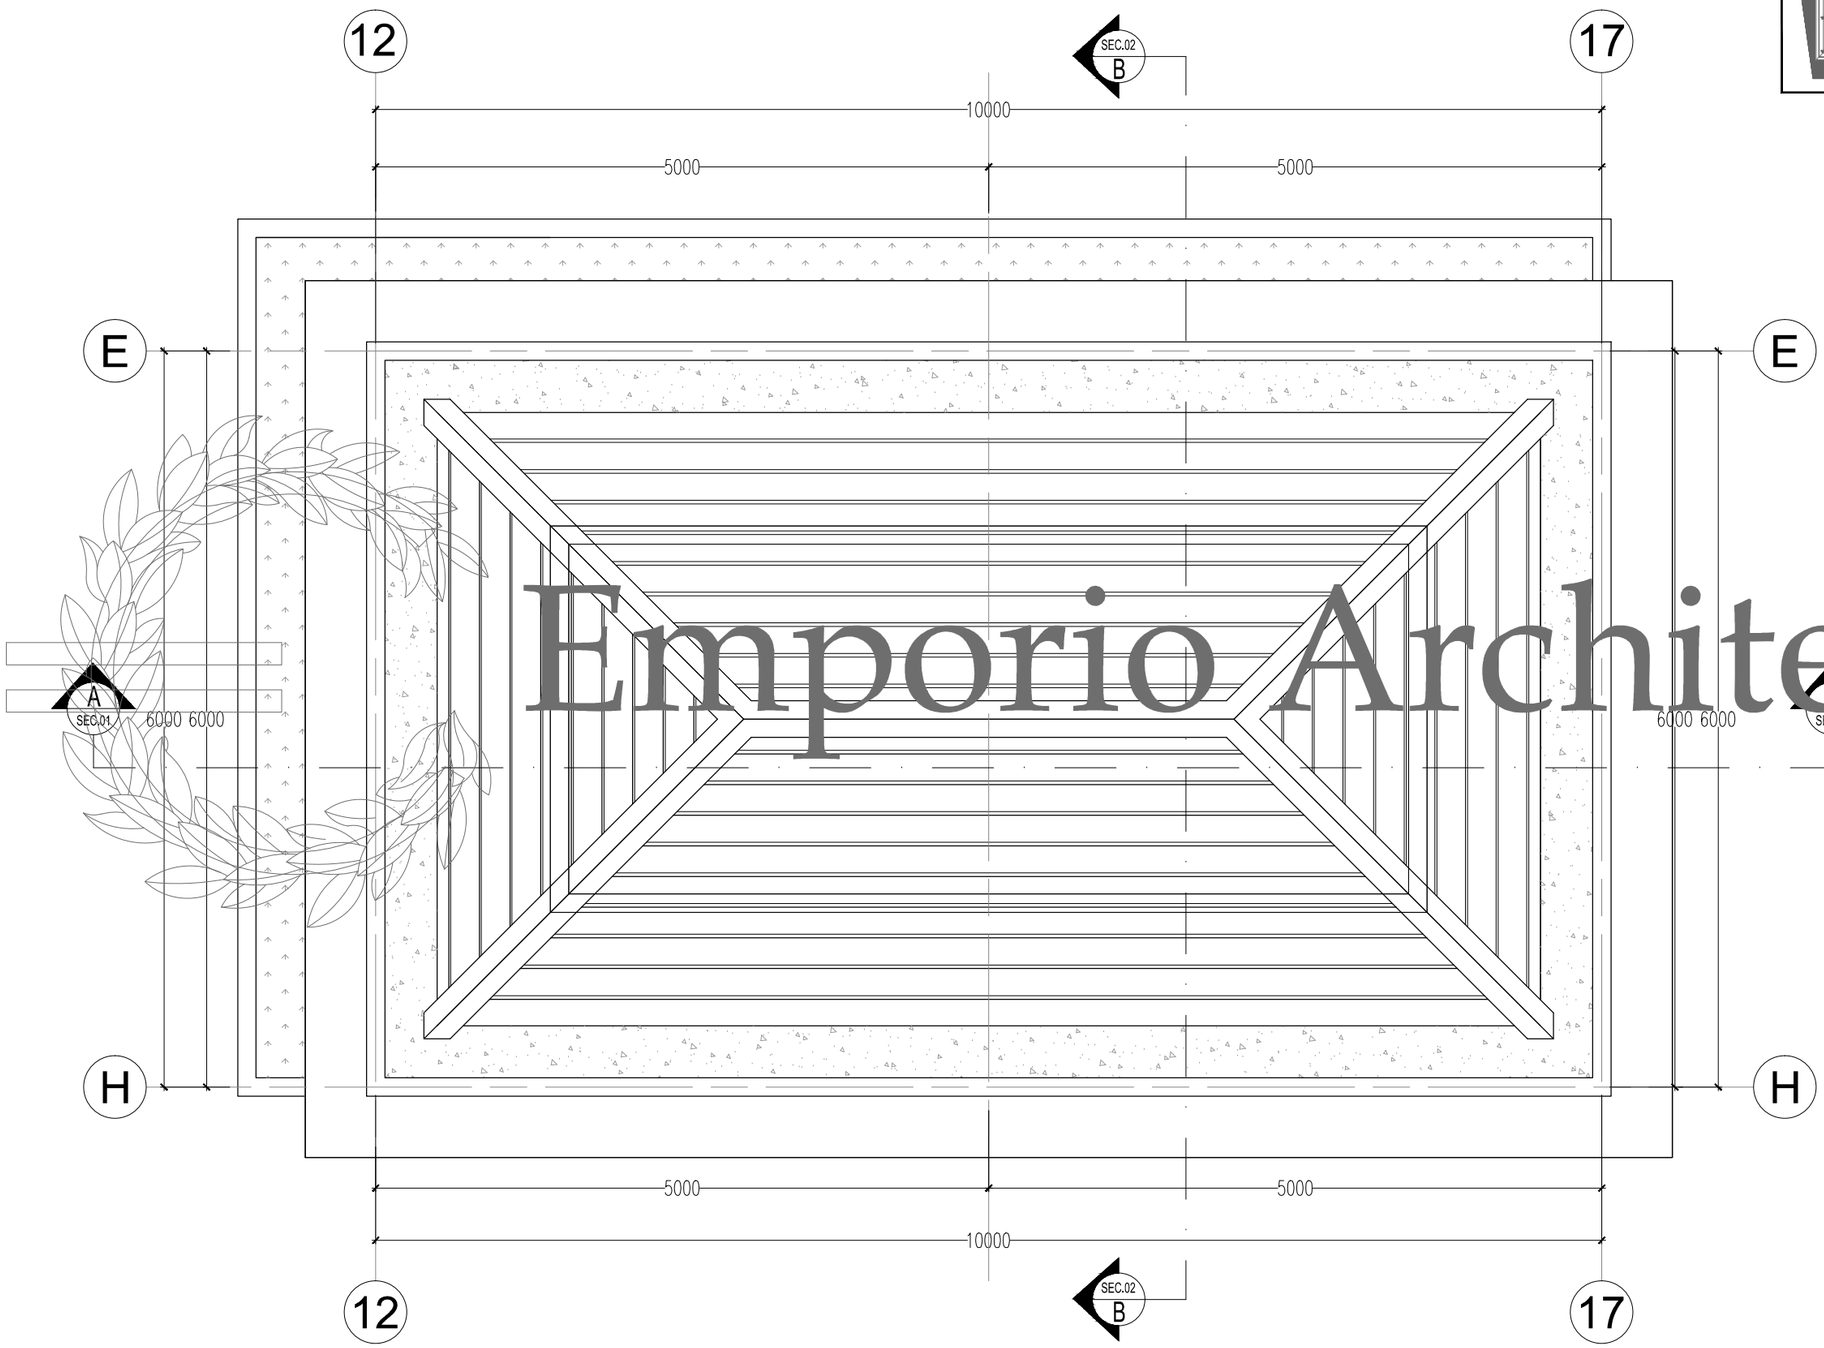

Emporio Architect

BUILDING 5

ROOF PLAN

SCALE. 1: 50

Consultant


Emporio Architect

info@emporioarchitec.com

contact : 081222955519

PROJECT : Private House	PRINCIPLE ARCHITECT : I.B. Gd Sasra Bhanutama, ST Arya Prawira Wibowo, ST	STRUCTURE ENGINEER :	STRUCTURE DRAFTER :	ELECTRICAL AND PLUMBING DRAFTER :	ARCHITECTURAL DRAFTER :	CHECKED :		
OWNER :	ARCHITECT DESIGNER :	MECHANICAL AND ELECTRICAL ENGINEER :						
DRAWING TITLE : ROOF PLAN (BUILDING 5)	SCALE : Scale 1 : 50	DATE :	DATE	REVISION NOTE	SIGNATURE	Drawing code	Page number	Total page
	FILE NAME D\Data\Project	PRINT DATE : -				A	033	

Note.
Planning the structure and plumbing of the drawings should be checked again or re-adjusted by the contractor related to the field condition

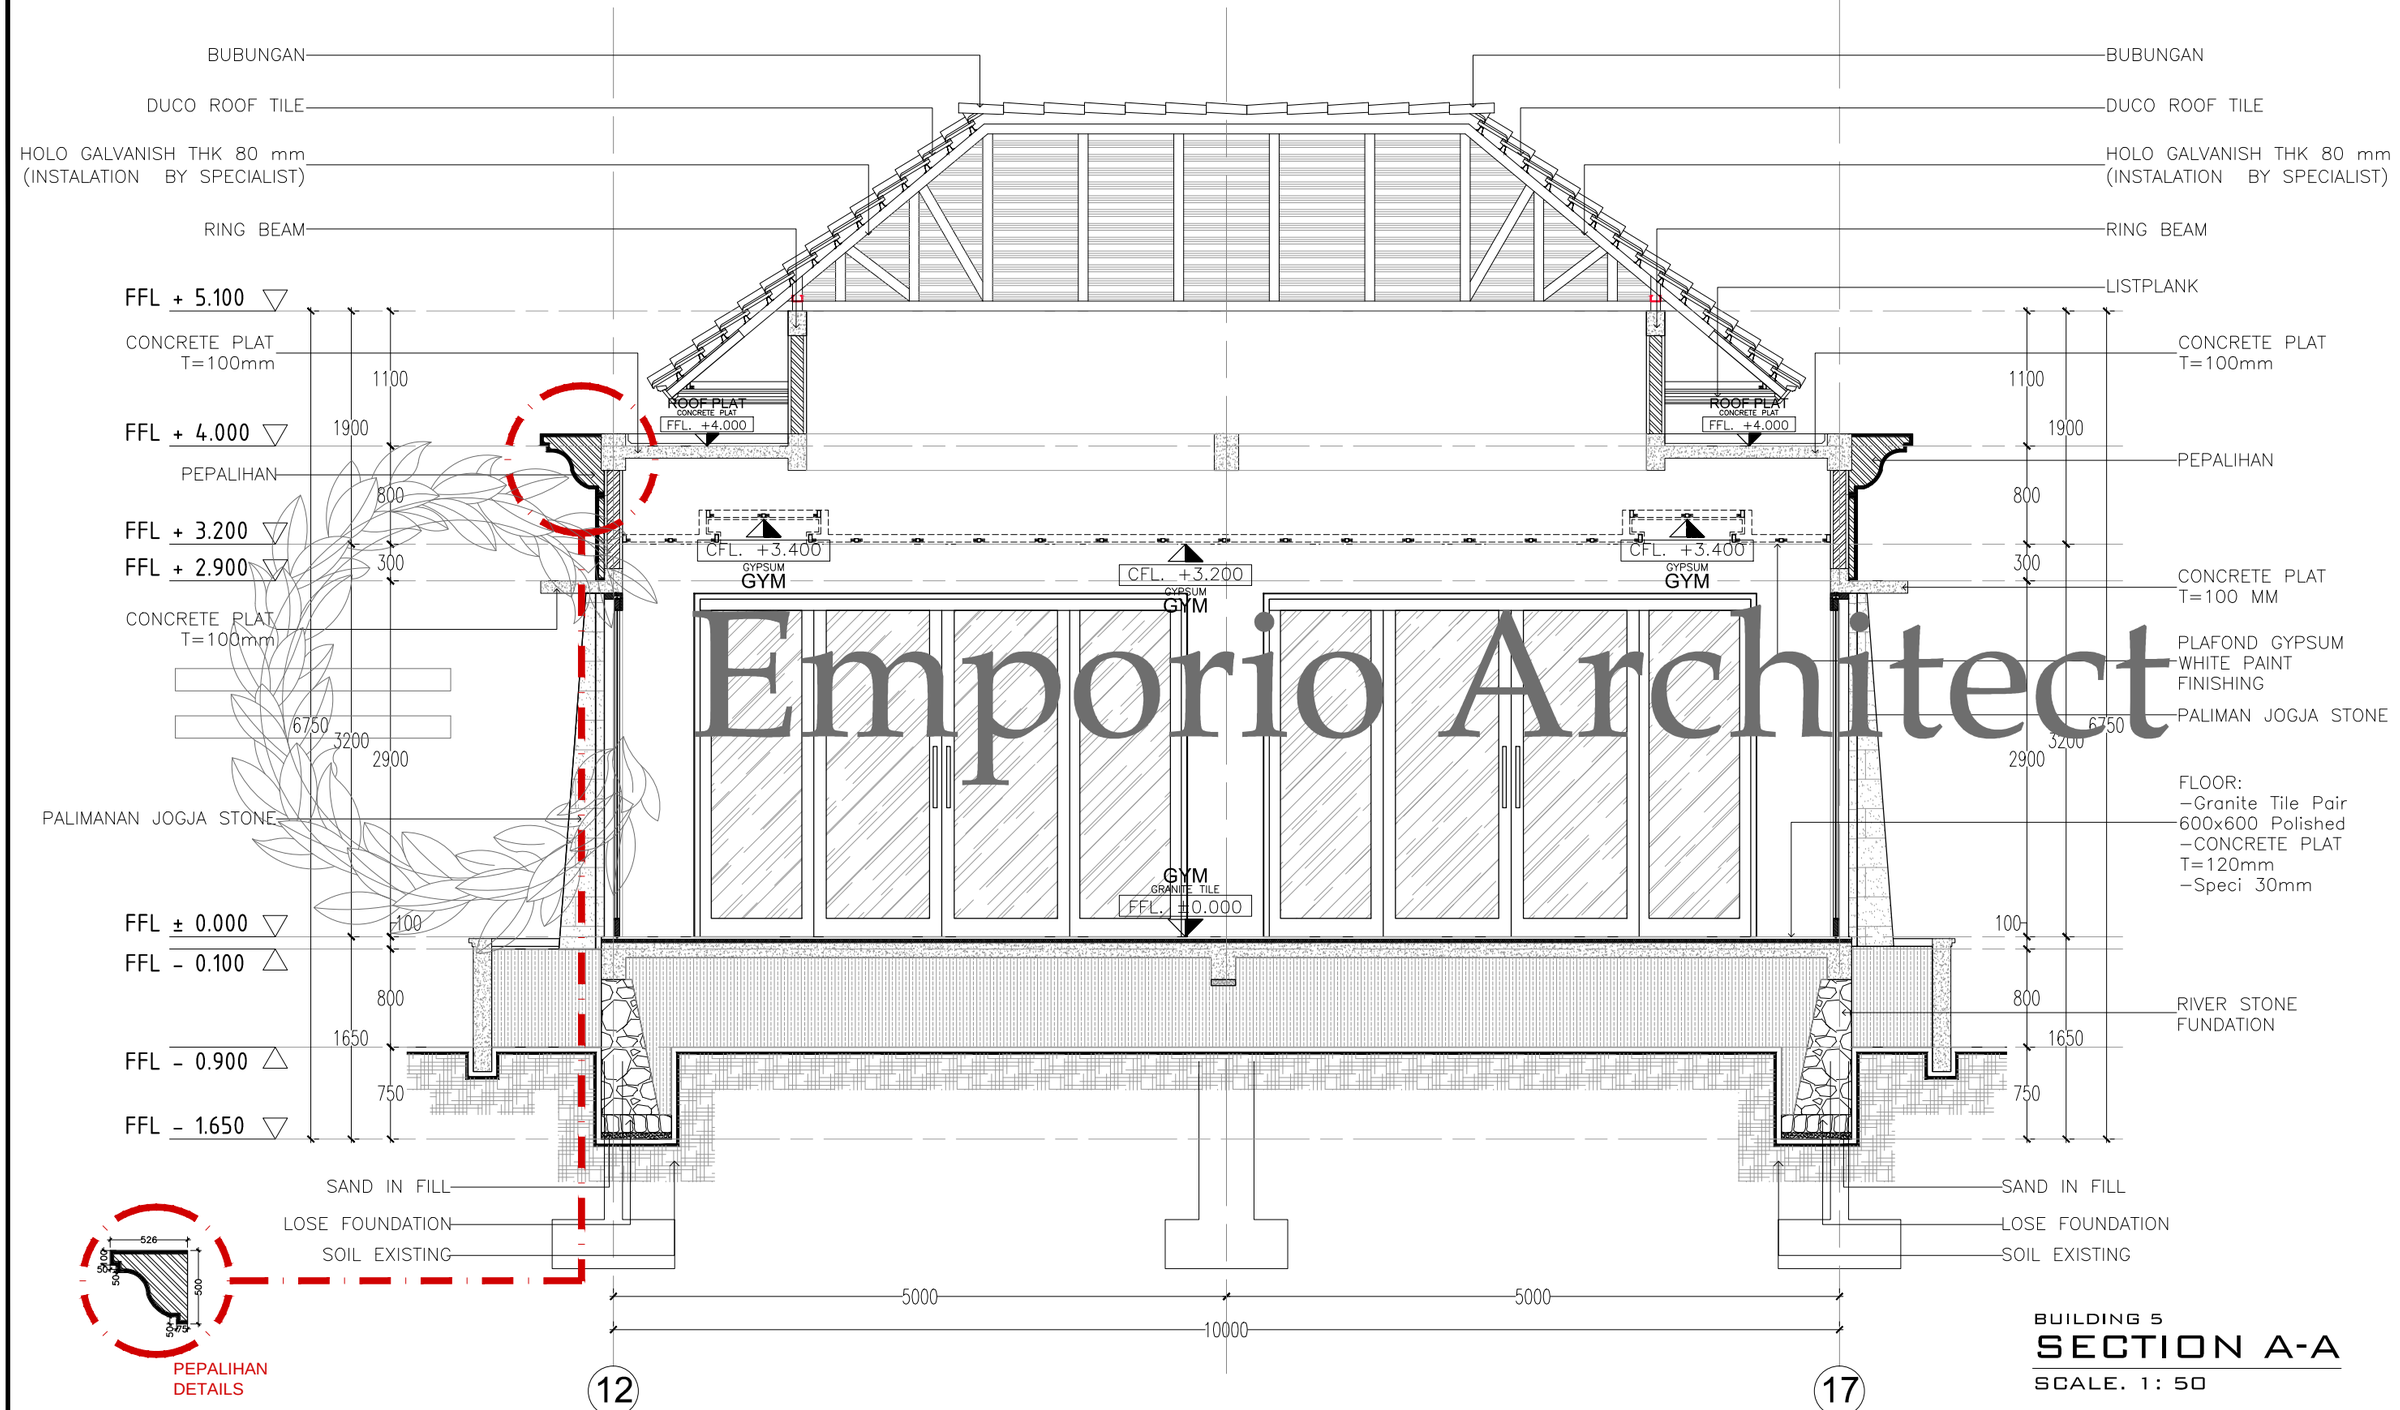

Emporio Architect

BUILDING 5


SECTION A-A

SCALE. 1: 50

Consultant
Emporio Architect
info@emporioarchitec.com
contact : 081222955519

PROJECT : Private House	PRINCIPLE ARCHITECT : I.B. Gd Sasra Bhanutama, ST Arya Prawira Wibowo, ST	STRUCTURE ENGINEER :	STRUCTURE DRAFTER :	ELECTRICAL AND PLUMBING DRAFTER :	ARCHITECTURAL DRAFTER :	CHECKED :		
OWNER :	ARCHITECT DESIGNER :	MECHANICAL AND ELECTRICAL ENGINEER :						
DRAWING TITLE : SECTION A-A (BUILDING 5)	SCALE : Scale 1 : 50	DATE :	DATE	REVISION NOTE	SIGNATURE	Drawing code	Page number	Total page
	FILE NAME D\Data\Project	PRINT DATE : -				A	034	

Note.
Planning the structure and plumbing of the drawings should be checked again or re-adjusted by the contractor related to the field condition

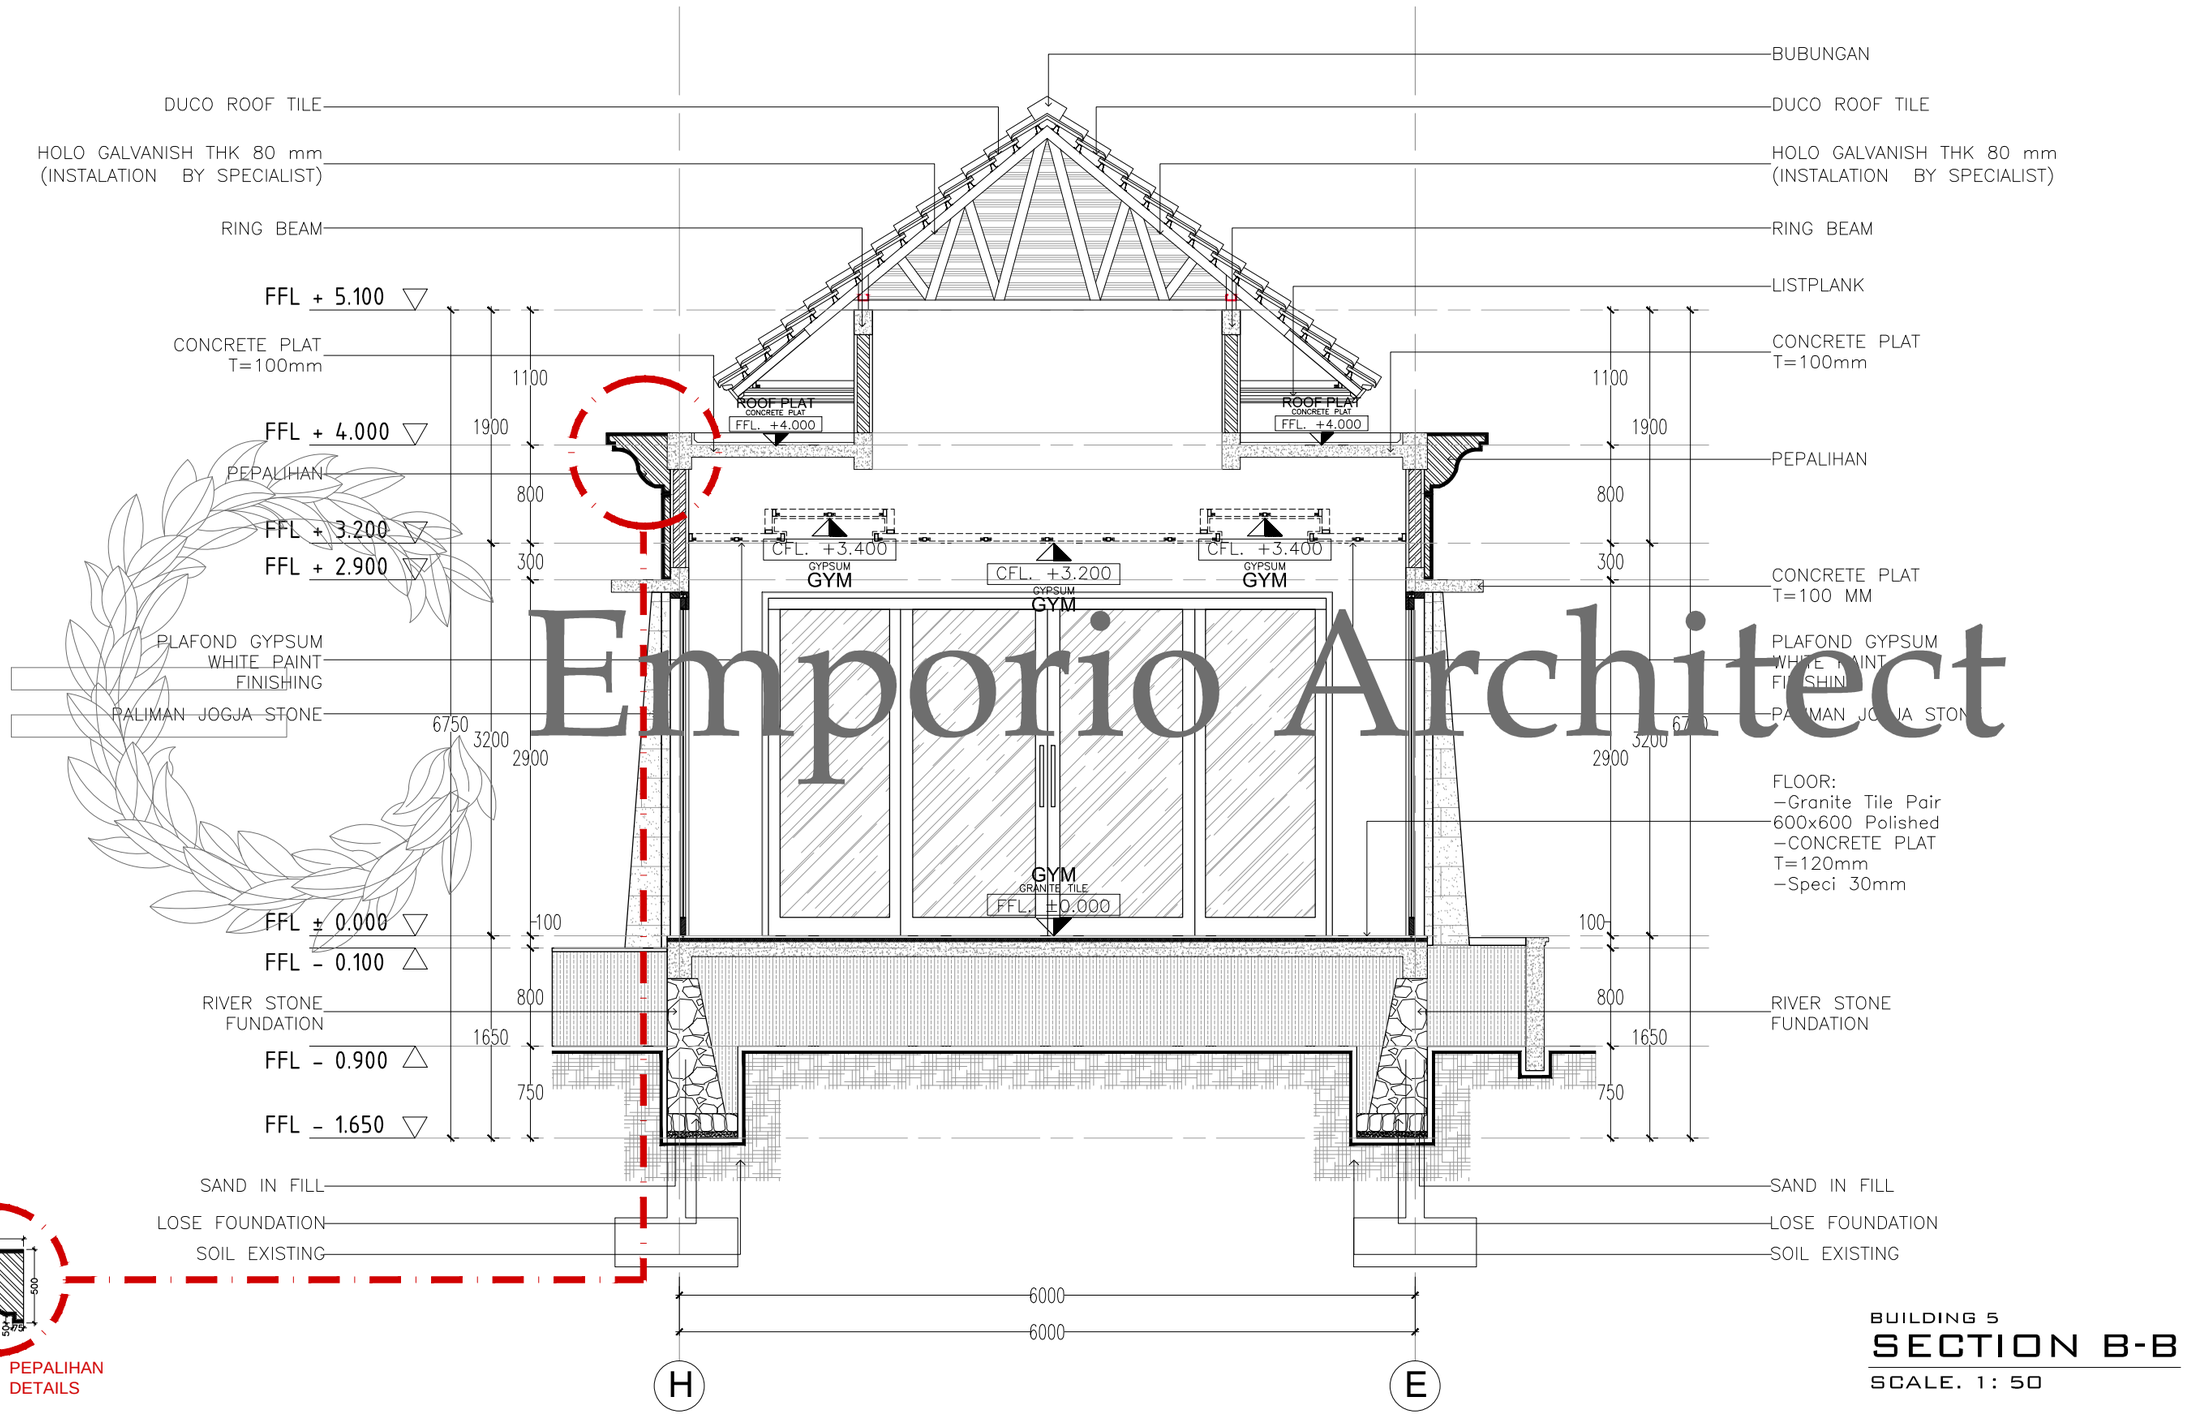


Emporio Architect

BUILDING 5

SECTION B-B

SCALE. 1 : 50

Consultant: Emporio Architect, info@emporioarchitec.com, contact : 081222955519	PROJECT : Private House	PRINCIPLE ARCHITECT : I.B. Gd Sasra Bhanutama, ST; Arya Prawira Wibowo, ST	STRUCTURE ENGINEER :	STRUCTURE DRAFTER :	ELECTRICAL AND PLUMBING DRAFTER :	ARCHITECTURAL DRAFTER :	CHECKED :		
	OWNER :	ARCHITECT DESIGNER :	MECHANICAL AND ELECTRICAL ENGINEER :						
	DRAWING TITLE : SECTION B-B (BUILDING 5)	SCALE : Scale 1 : 50	DATE :	DATE / REVISION NOTE / SIGNATURE		Drawing code: A	Page number: 035	Total page	Note. Planning the structure and plumbing of the drawings should be checked again or re-adjusted by the contractor related to the field condition
		FILE NAME : D\Data\Project	PRINT DATE : -						

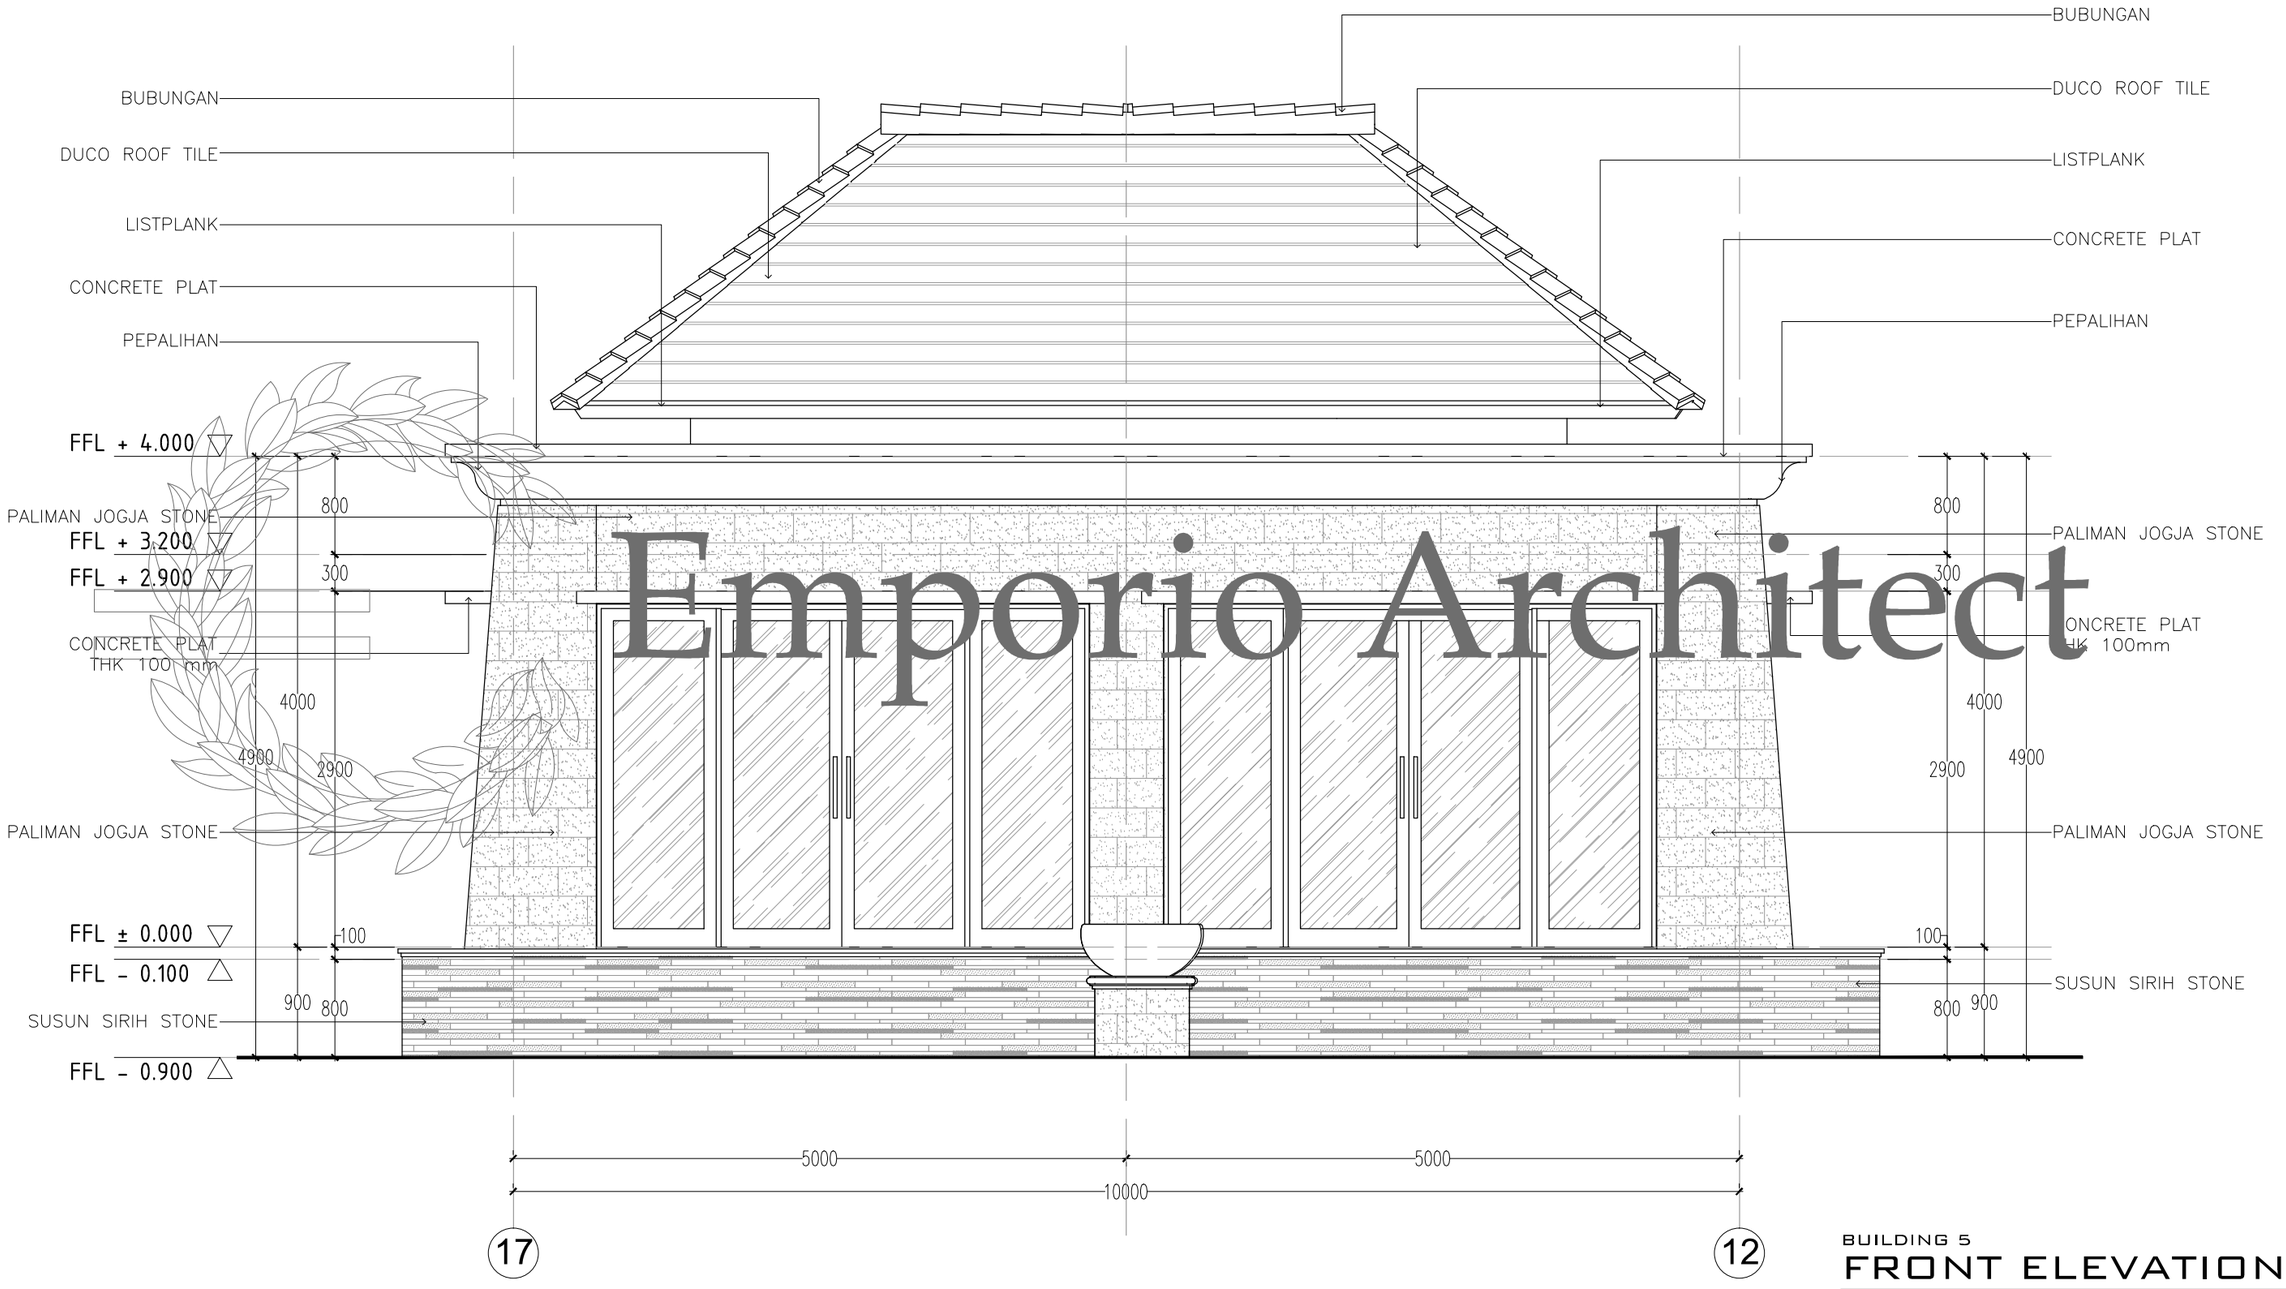

Emporio Architect


BUILDING 5

FRONT ELEVATION

SCALE. 1 : 50

Consultant
Emporio Architect
info@emporioarchitec.com
contact : 081222955519

PROJECT : Private House	PRINCIPLE ARCHITECT : I.B. Gd Sasra Bhanutama, ST; Arya Prawira Wibowo, ST	STRUCTURE ENGINEER :	STRUCTURE DRAFTER :	ELECTRICAL AND PLUMBING DRAFTER :	ARCHITECTURAL DRAFTER :	CHECKED :	
OWNER :	ARCHITECT DESIGNER :	MECHANICAL AND ELECTRICAL ENGINEER :					
DRAWING TITLE : FRONT ELEVATION (BUILDING 5)	SCALE : Scale 1 : 50 / DATE :	DATE / REVISION NOTE / SIGNATURE	Drawing code	Page number	Total page	Note. Planning the structure and plumbing of the drawings should be checked again or re-adjusted by the contractor related to the field condition	
	FILE NAME D\Data\Project / PRINT DATE : -		A	036			

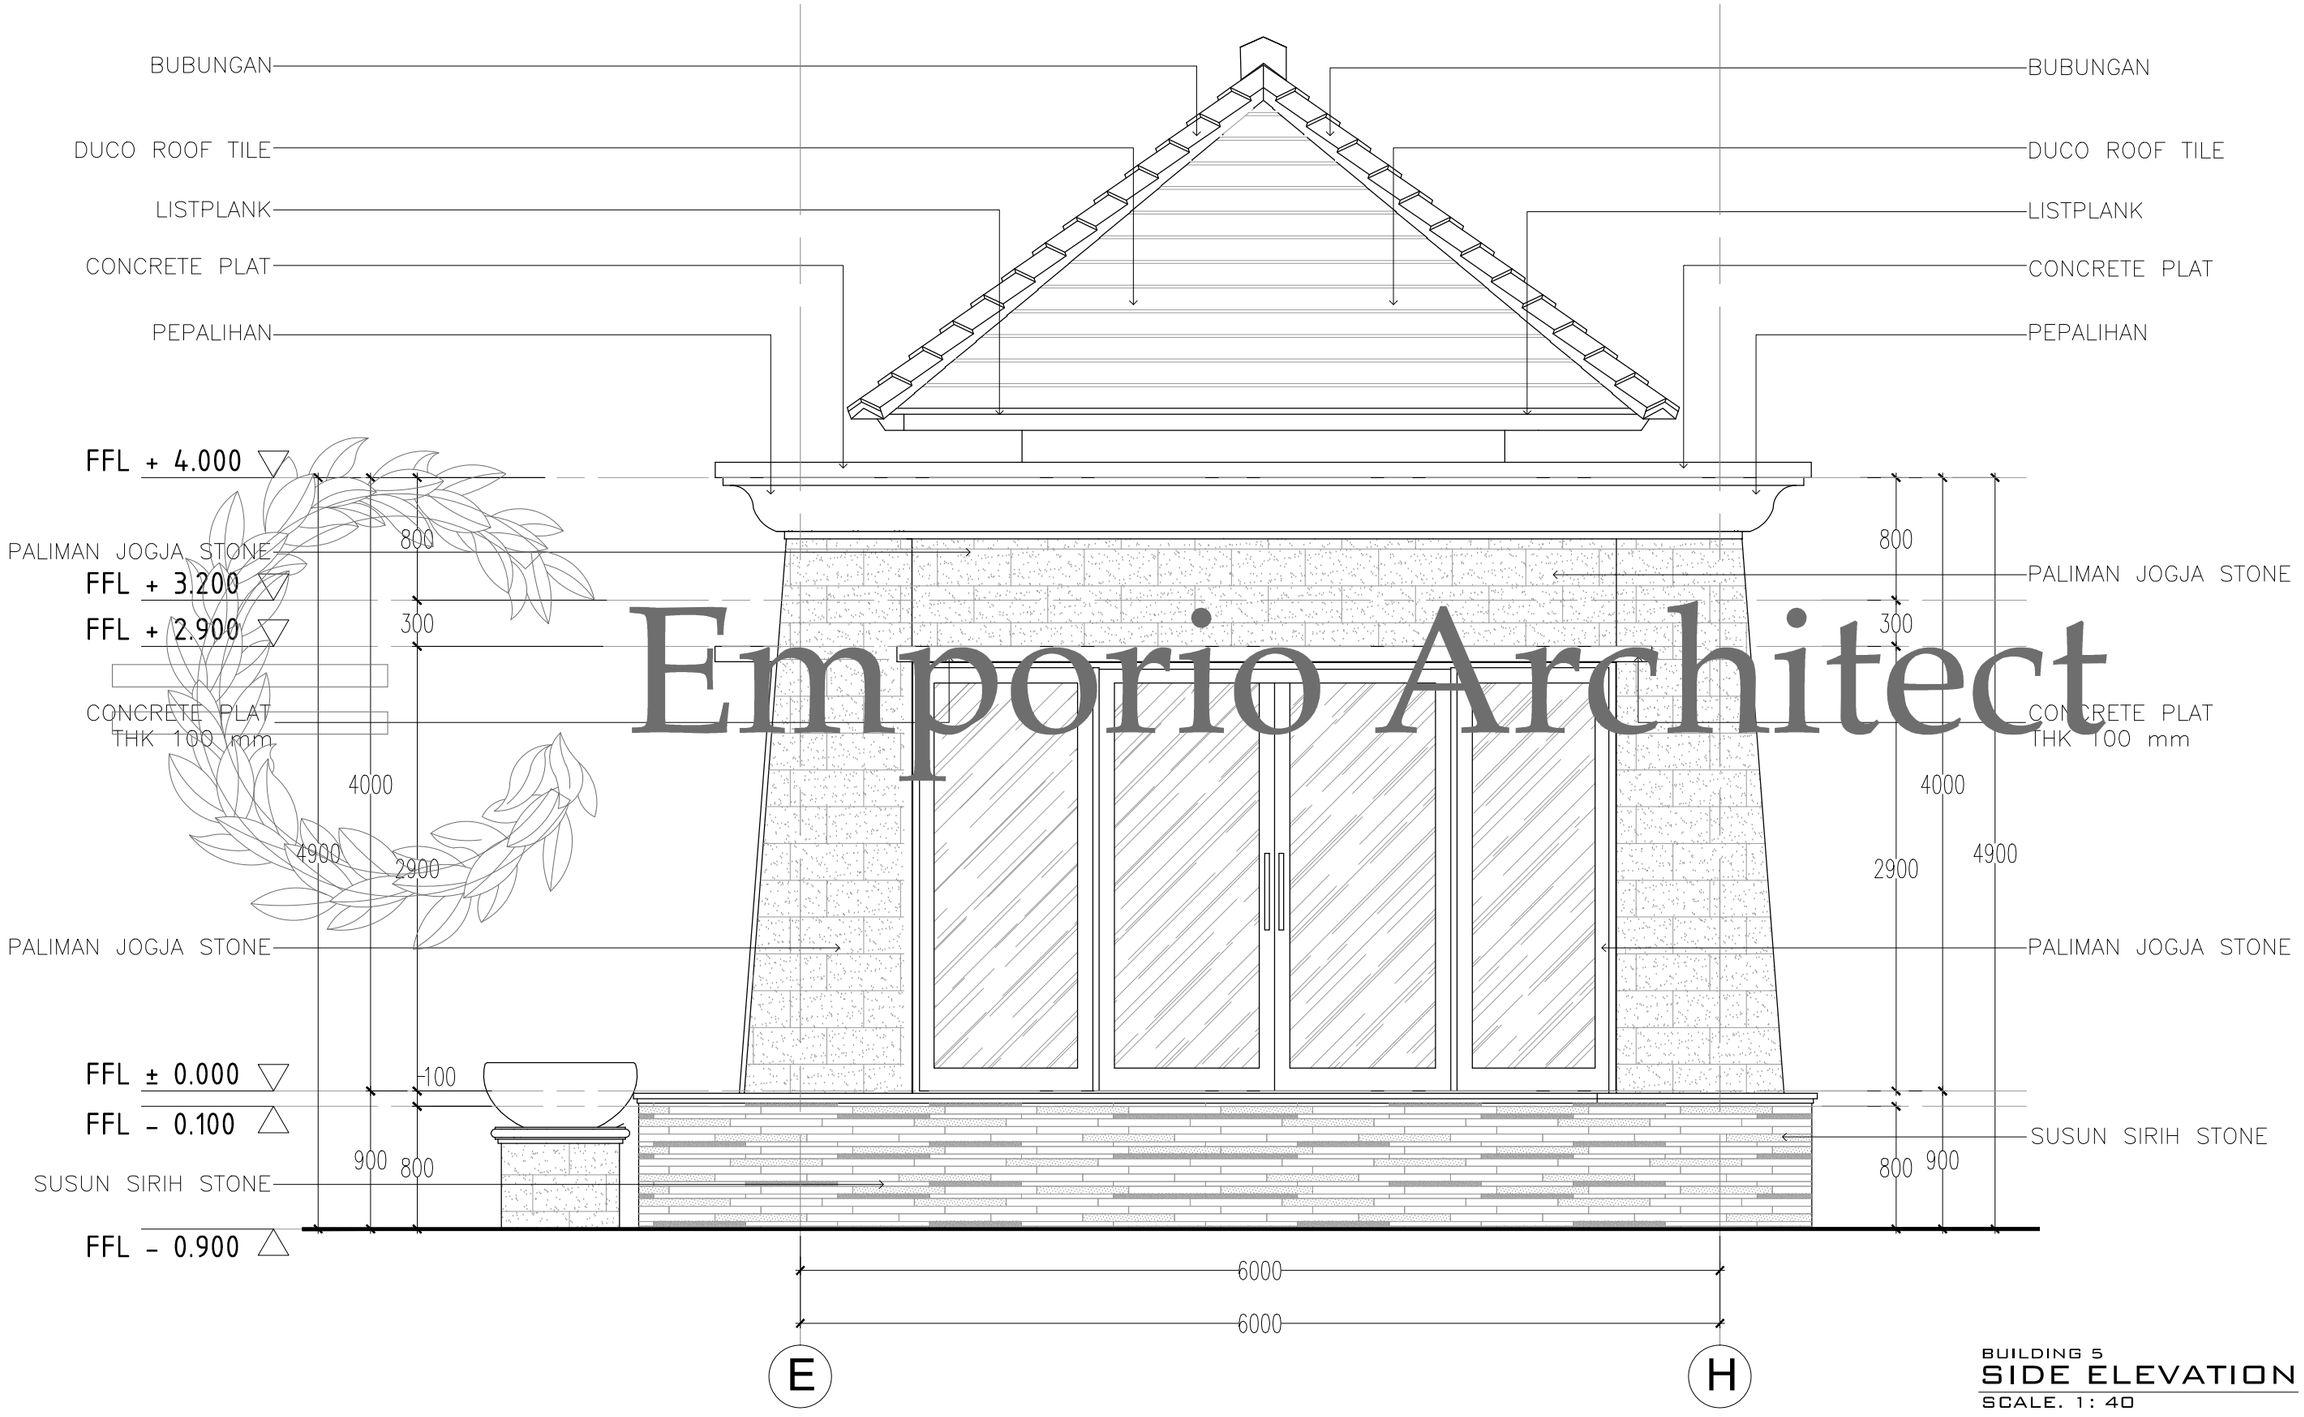

Emporio Architect

BUILDING 5


SIDE ELEVATION

SCALE. 1 : 40

Consultant
Emporio Architect
info@emporioarchitec.com
contact : 081222955519

PROJECT : Private House	PRINCIPLE ARCHITECT : I.B. Gd Sasra Bhanutama, ST; Arya Prawira Wibowo, ST	STRUCTURE ENGINEER :	STRUCTURE DRAFTER : / ELECTRICAL AND PLUMBING DRAFTER : / ARCHITECTURAL DRAFTER : / CHECKED :
OWNER :	ARCHITECT DESIGNER :	MECHANICAL AND ELECTRICAL ENGINEER :	
DRAWING TITLE : SIDE ELEVATION (BUILDING 5)	SCALE : Scale 1 : 40 / DATE :	DATE / REVISION NOTE / SIGNATURE	Drawing code : A / Page number : 037 / Total page
	FILE NAME : D\Data\Project / PRINT DATE : -		

Note.
Planning the structure and plumbing of the drawings should be checked again or re-adjusted by the contractor related to the field condition

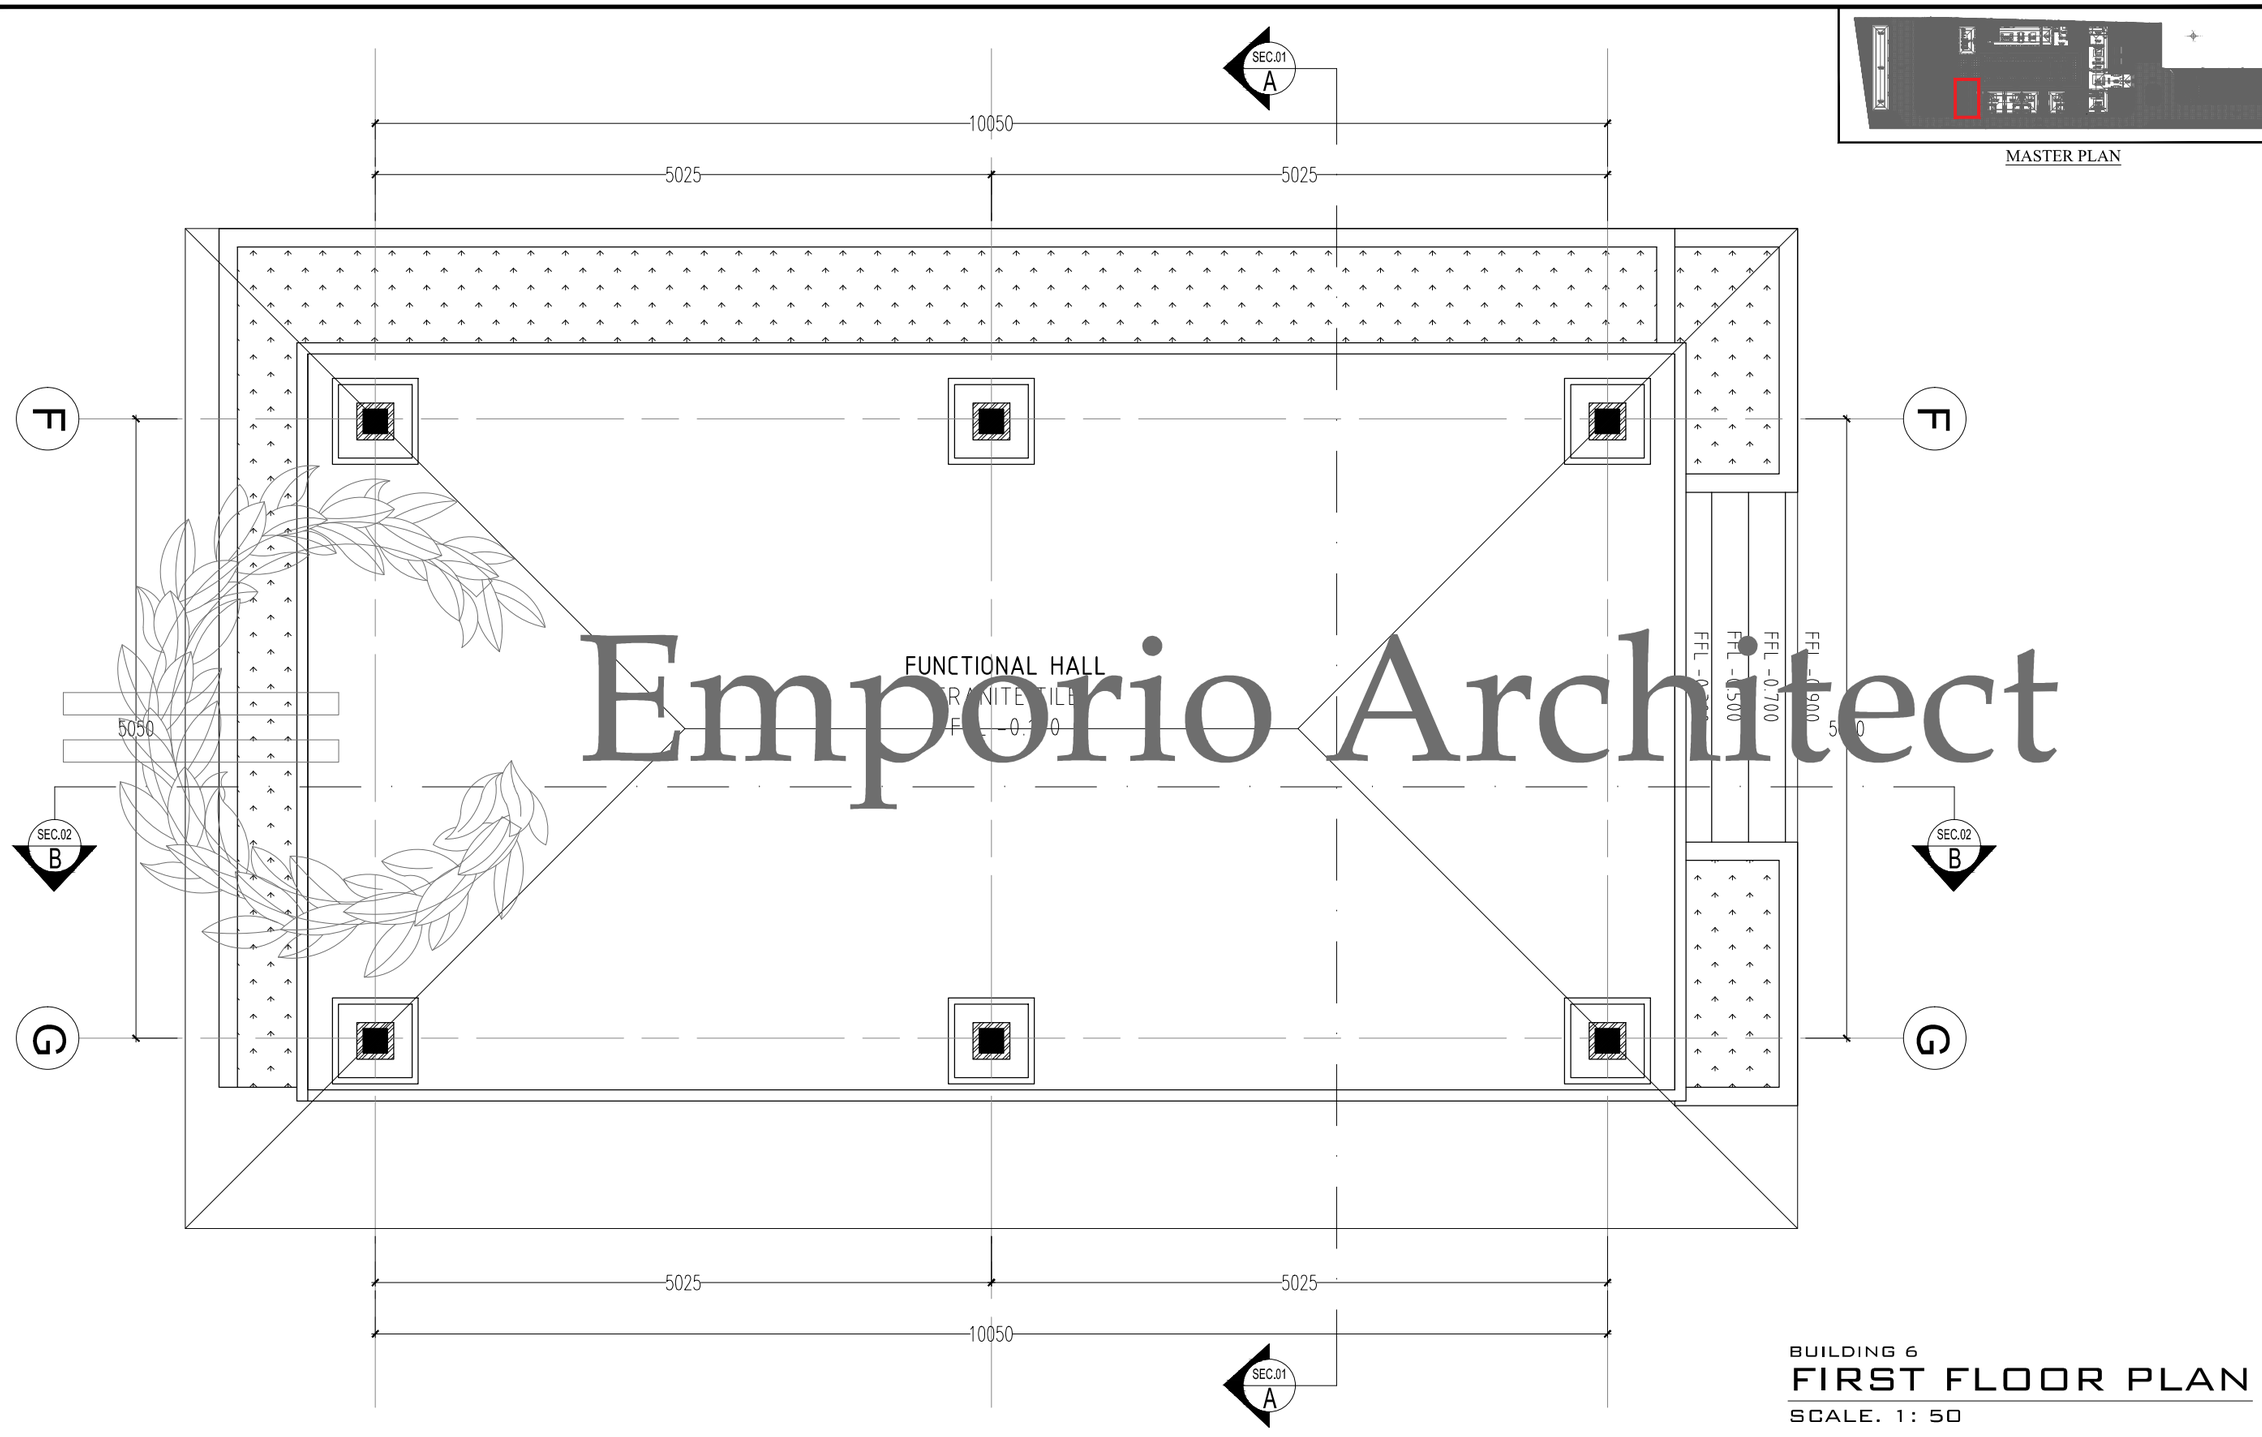

MASTER PLAN

Emporio Architect


BUILDING 6

FIRST FLOOR PLAN

SCALE. 1: 50

Consultant
Emporio Architect
info@emporioarchitec.com
contact : 081222955519

PROJECT : Private House	PRINCIPLE ARCHITECT : I.B. Gd Sasra Bhanutama, ST Arya Prawira Wibowo, ST	STRUCTURE ENGINEER :	STRUCTURE DRAFTER :	ELECTRICAL AND PLUMBING DRAFTER :	ARCHITECTURAL DRAFTER :	CHECKED :		
OWNER :	ARCHITECT DESIGNER :	MECHANICAL AND ELECTRICAL ENGINEER :						
DRAWING TITLE : FIRST FLOOR PLAN (BUILDING 6)	SCALE : Scale 1 : 50	DATE :	DATE / REVISION NOTE / SIGNATURE		Drawing code	Page number	Total page	**Note.** Planning the structure and plumbing of the drawings should be checked again or re-adjusted by the contractor related to the field condition
	FILE NAME D\Data\Project	PRINT DATE : -			A	038		

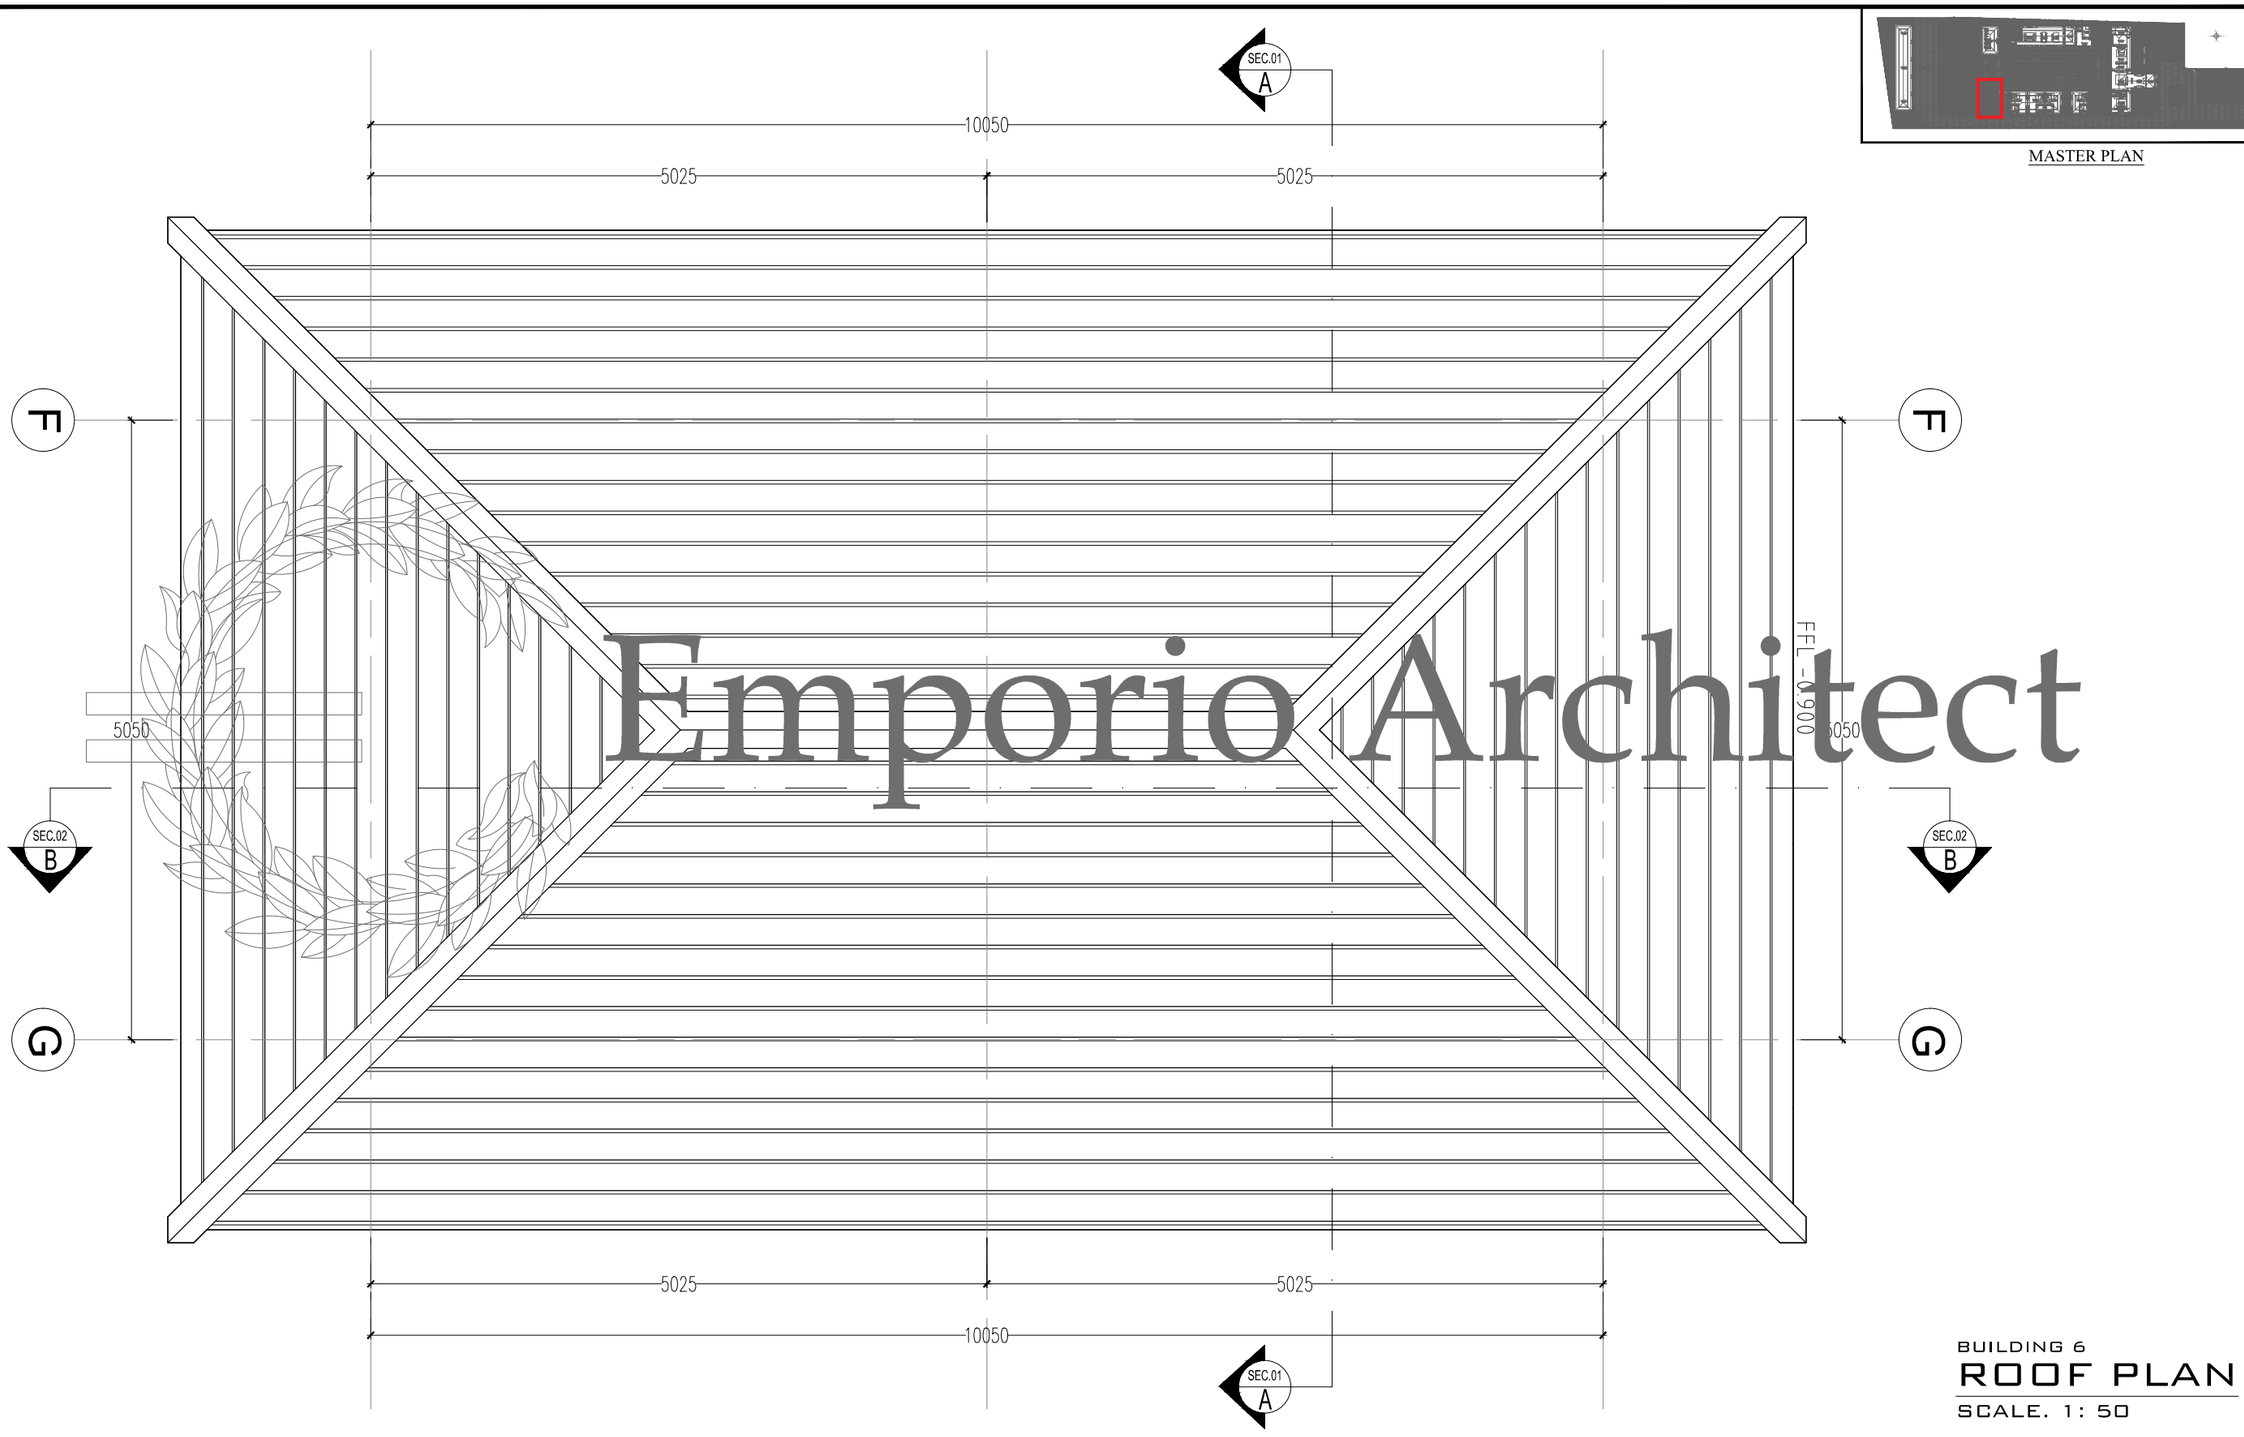

MASTER PLAN

Emporio Architect

BUILDING 6


ROOF PLAN

SCALE. 1: 50

Consultant
Emporio Architect
info@emporioarchitec.com
contact : 081222955519

PROJECT : Private House	PRINCIPLE ARCHITECT : I.B. Gd Sasra Bhanutama, ST Arya Prawira Wibowo, ST	STRUCTURE ENGINEER :	STRUCTURE DRAFTER :	ELECTRICAL AND PLUMBING DRAFTER :	ARCHITECTURAL DRAFTER :	CHECKED :		
OWNER :	ARCHITECT DESIGNER :	MECHANICAL AND ELECTRICAL ENGINEER :						
DRAWING TITLE : ROOF PLAN (BUILDING 6)	SCALE : Scale 1 : 50	DATE :	DATE / REVISION NOTE / SIGNATURE			Drawing code	Page number	Total page
	FILE NAME D\Data\Project	PRINT DATE : -				A	039	

Note.
Planning the structure and plumbing of the drawings should be checked again or re-adjusted by the contractor related to the field condition

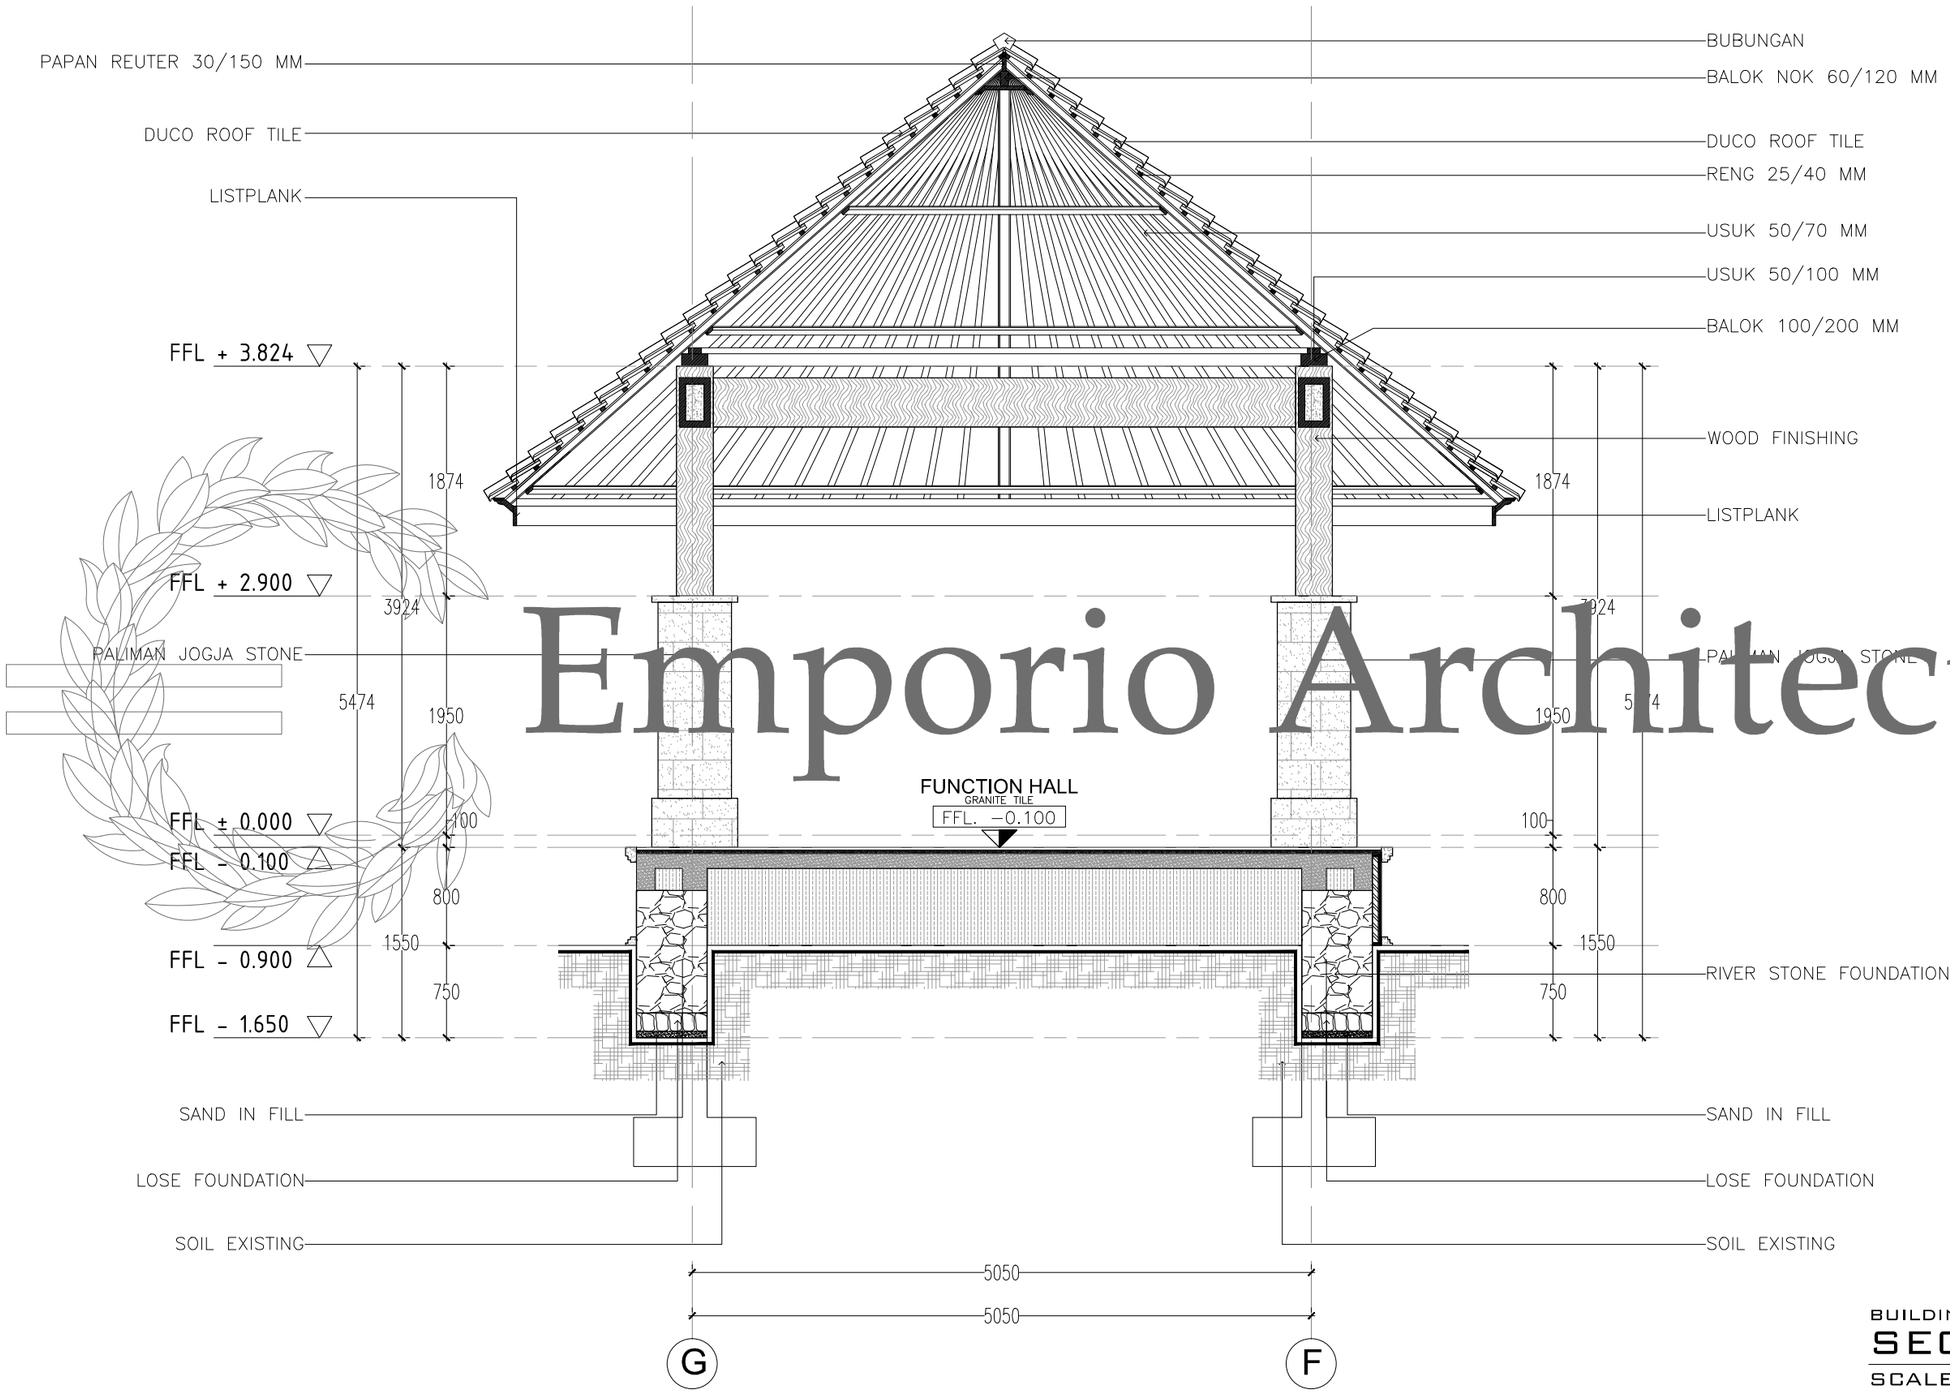

Emporio Architect


BUILDING 6

SECTION A-A

SCALE. 1 : 50

Consultant
Emporio Architect
info@emporioarchitec.com
contact : 081222955519

PROJECT : Private House	PRINCIPLE ARCHITECT : I.B. Gd Sasra Bhanutama, ST Arya Prawira Wibowo, ST	STRUCTURE ENGINEER :	STRUCTURE DRAFTER :	ELECTRICAL AND PLUMBING DRAFTER :	ARCHITECTURAL DRAFTER :	CHECKED :		
OWNER :	ARCHITECT DESIGNER :	MECHANICAL AND ELECTRICAL ENGINEER :						
DRAWING TITLE : SECTION A-A (BUILDING 6)	SCALE : Scale 1 : 50	DATE :	DATE / REVISION NOTE / SIGNATURE		Drawing code : A	Page number : 040	Total page :	**Note.** Planning the structure and plumbing of the drawings should be checked again or re-adjusted by the contractor related to the field condition
	FILE NAME D\Data\Project	PRINT DATE : -						

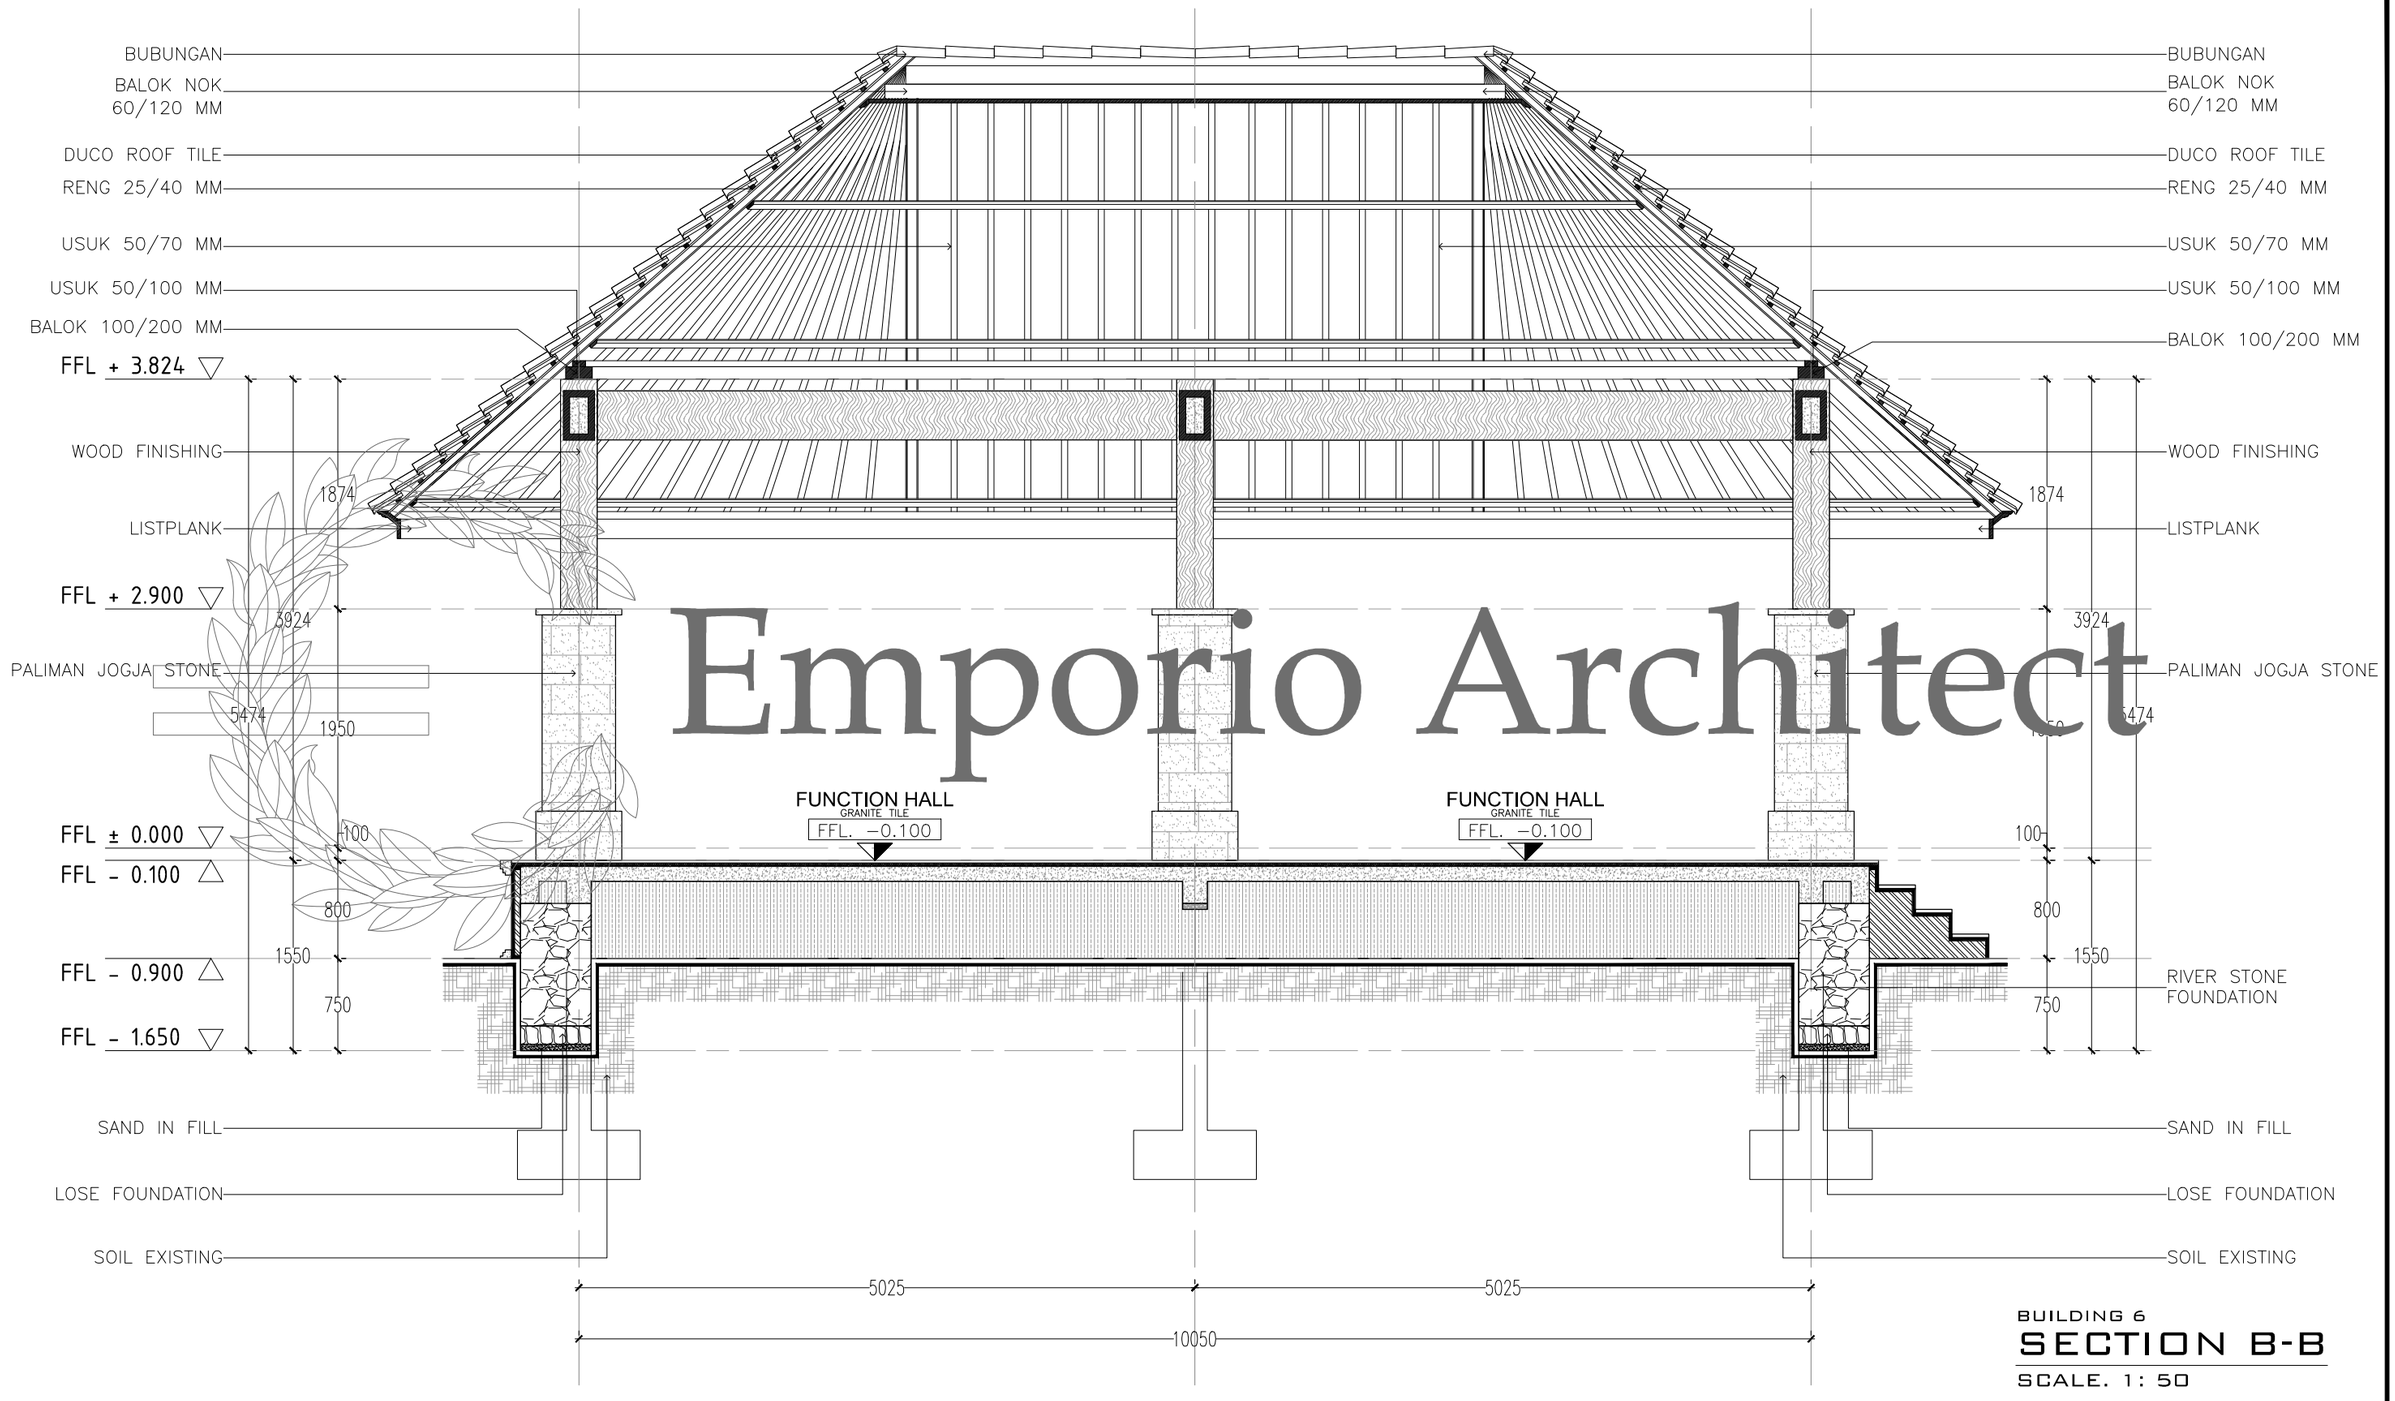

Emporio Architect

BUILDING 6


SECTION B-B

SCALE. 1: 50

Consultant
Emporio Architect
info@emporioarchitec.com
contact : 081222955519

PROJECT : Private House	PRINCIPLE ARCHITECT : I.B. Gd Sasra Bhanutama, ST Arya Prawira Wibowo, ST	STRUCTURE ENGINEER :	STRUCTURE DRAFTER :	ELECTRICAL AND PLUMBING DRAFTER :	ARCHITECTURAL DRAFTER :	CHECKED :		
OWNER :	ARCHITECT DESIGNER :	MECHANICAL AND ELECTRICAL ENGINEER :						
DRAWING TITLE : SECTION B-B (BUILDING 6)	SCALE : Scale 1 : 50	DATE :	DATE	REVISION NOTE	SIGNATURE	Drawing code	Page number	Total page
	FILE NAME D\Data\Project	PRINT DATE : -				A	041	

Note.
Planning the structure and plumbing of the drawings should be checked again or re-adjusted by the contractor related to the field condition

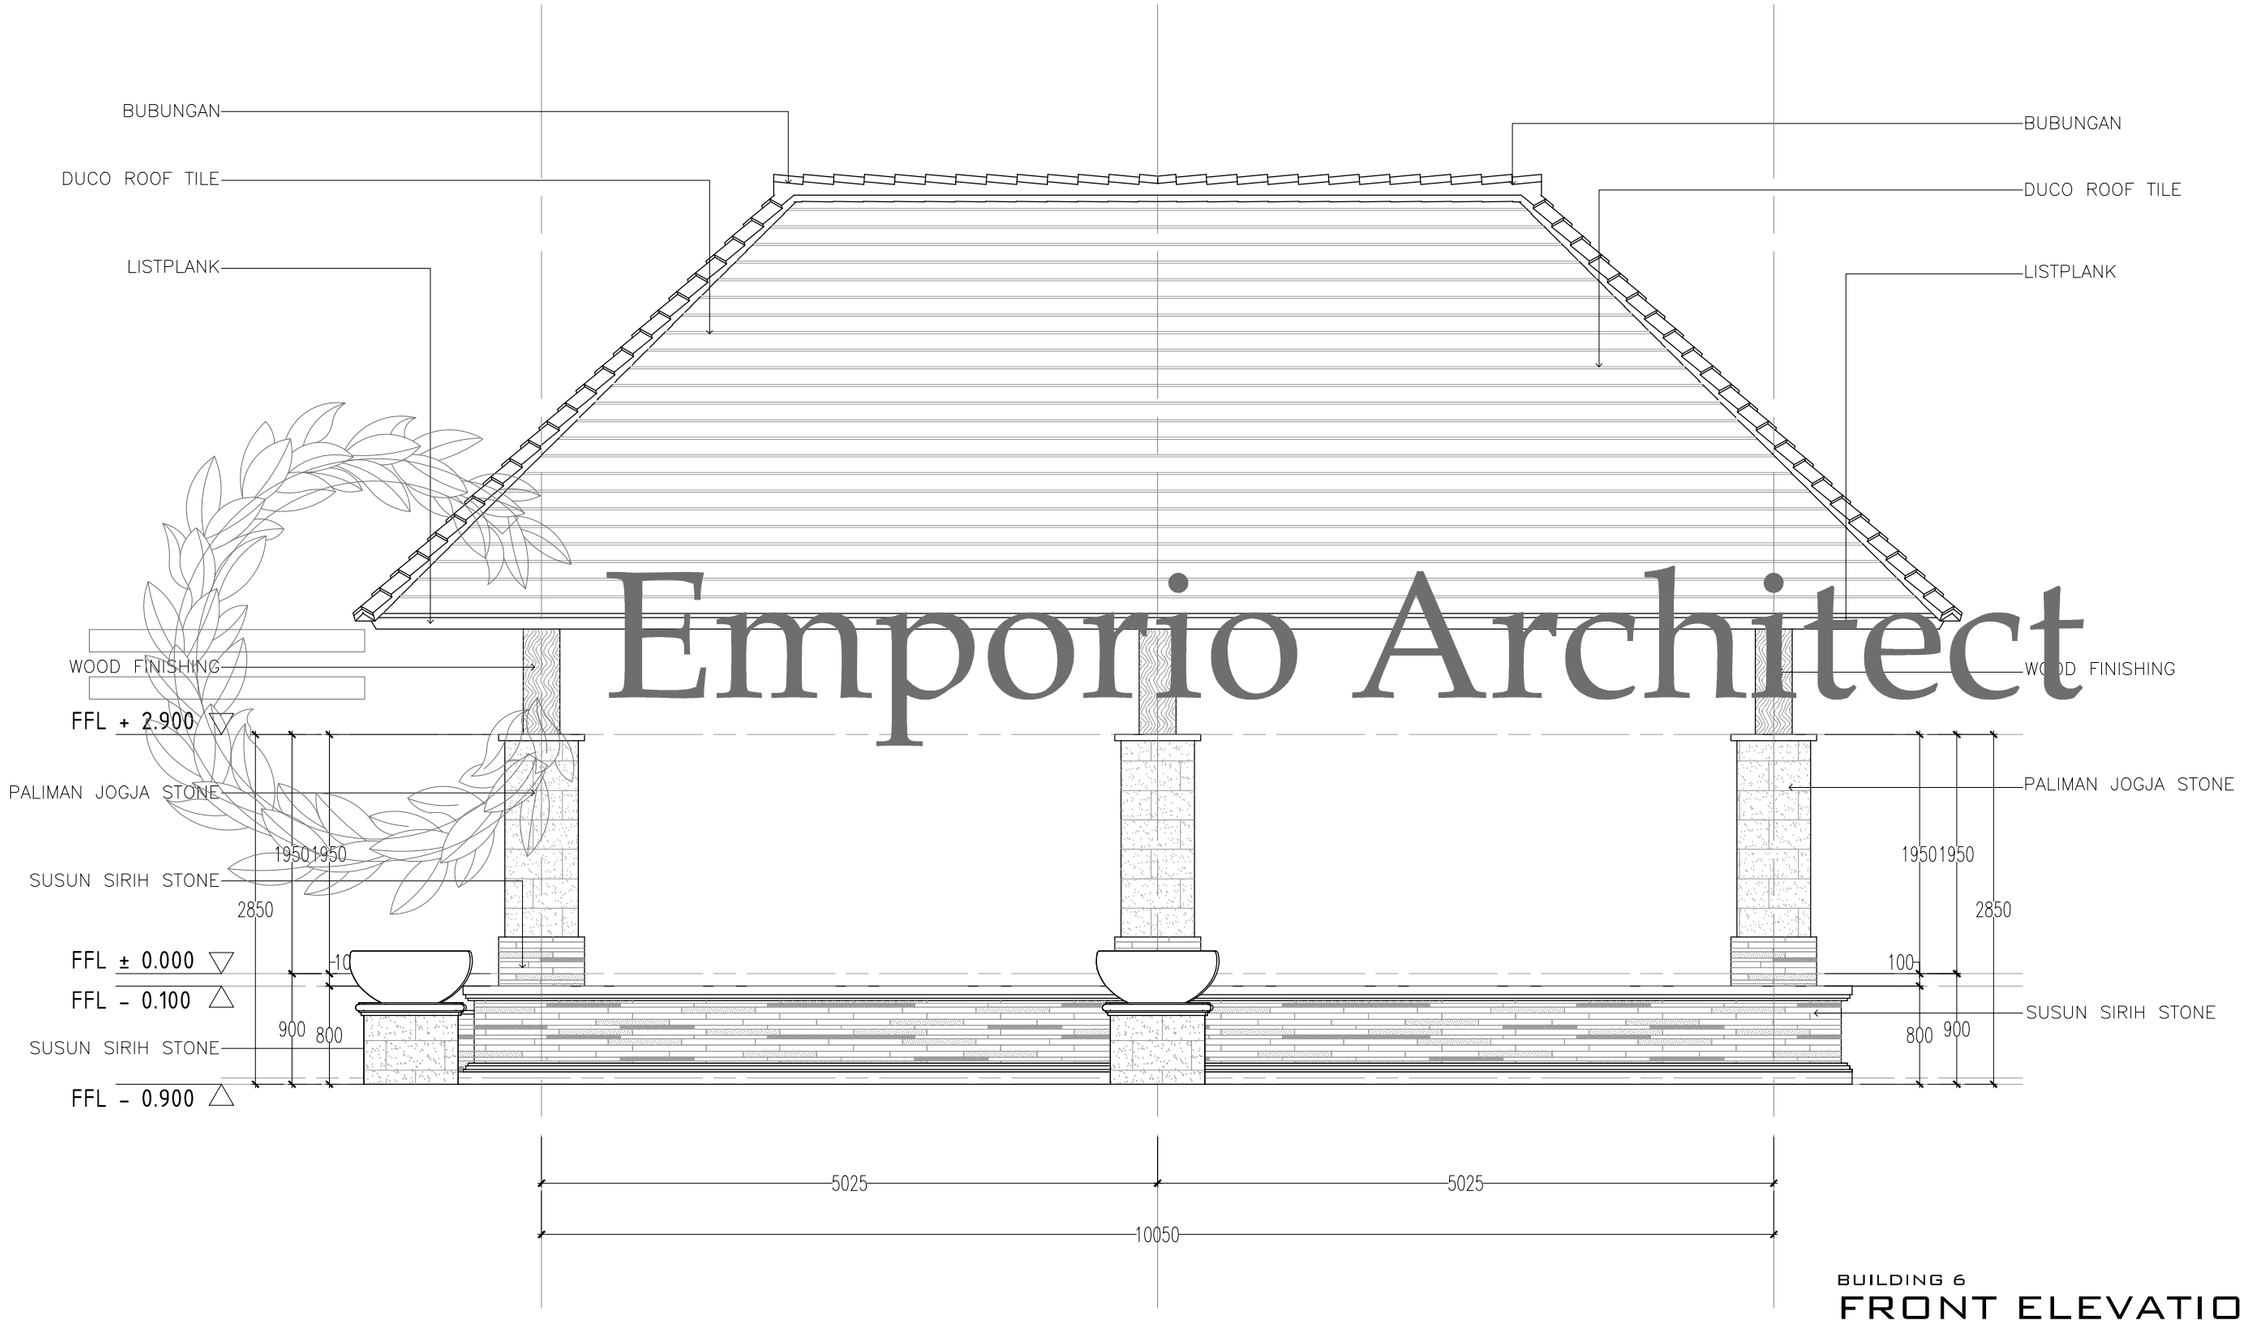

Emporio Architect


BUILDING 6

FRONT ELEVATION

SCALE. 1 : 50

Consultant
Emporio Architect
info@emporioarchitec.com
contact : 081222955519

PROJECT : Private House	PRINCIPLE ARCHITECT : I.B. Gd Sasra Bhanutama, ST Arya Prawira Wibowo, ST	STRUCTURE ENGINEER :	STRUCTURE DRAFTER :	ELECTRICAL AND PLUMBING DRAFTER :	ARCHITECTURAL DRAFTER :	CHECKED :		
OWNER :	ARCHITECT DESIGNER :	MECHANICAL AND ELECTRICAL ENGINEER :						
DRAWING TITLE : FRONT ELEVATION (BUILDING 6)	SCALE : Scale 1 : 50 / DATE :	DATE / REVISION NOTE / SIGNATURE	Drawing code	Page number	Total page	**Note.** Planning the structure and plumbing of the drawings should be checked again or re-adjusted by the contractor related to the field condition		
	FILE NAME D\Data\Project / PRINT DATE : -		A	042				

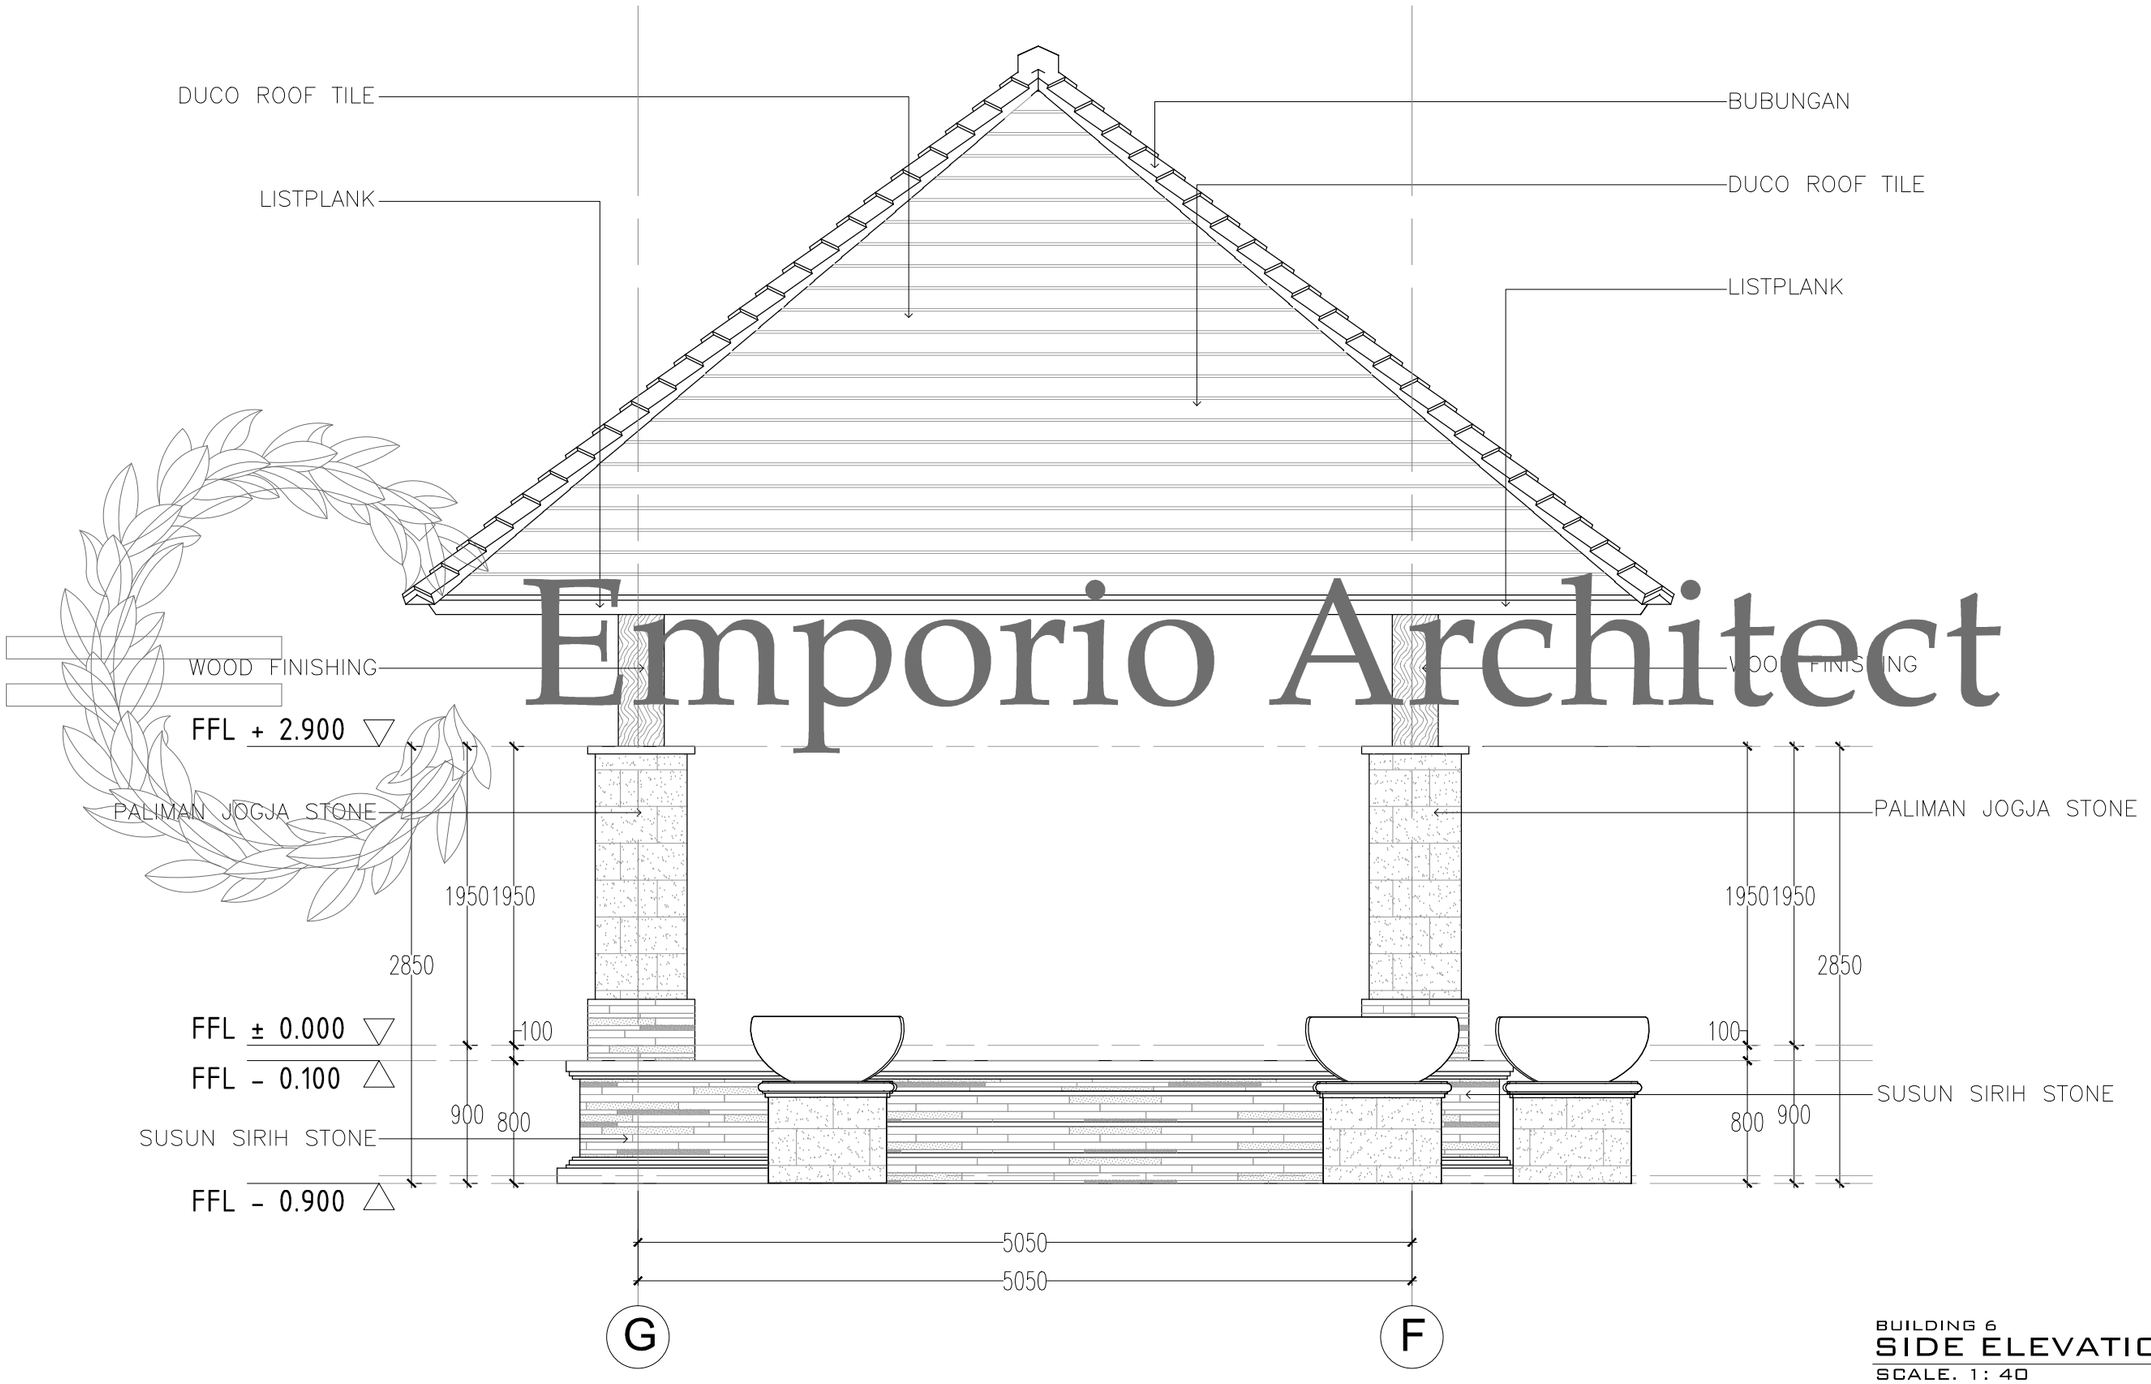

Emporio Architect


BUILDING 6

SIDE ELEVATION

SCALE. 1 : 40

Consultant
Emporio Architect
info@emporioarchitec.com
contact : 081222955519

PROJECT : Private House	PRINCIPLE ARCHITECT : I.B. Gd Sasra Bhanutama, ST Arya Prawira Wibowo, ST	STRUCTURE ENGINEER :	STRUCTURE DRAFTER :	ELECTRICAL AND PLUMBING DRAFTER :	ARCHITECTURAL DRAFTER :	CHECKED :		
OWNER :	ARCHITECT DESIGNER :	MECHANICAL AND ELECTRICAL ENGINEER :						
DRAWING TITLE : SIDE ELEVATION (BUILDING 6)	SCALE : Scale 1 : 40	DATE :	DATE / REVISION NOTE / SIGNATURE		Drawing code	Page number	Total page	**Note.** Planning the structure and plumbing of the drawings should be checked again or re-adjusted by the contractor related to the field condition
	FILE NAME D\Data\Project	PRINT DATE : -			A	043		

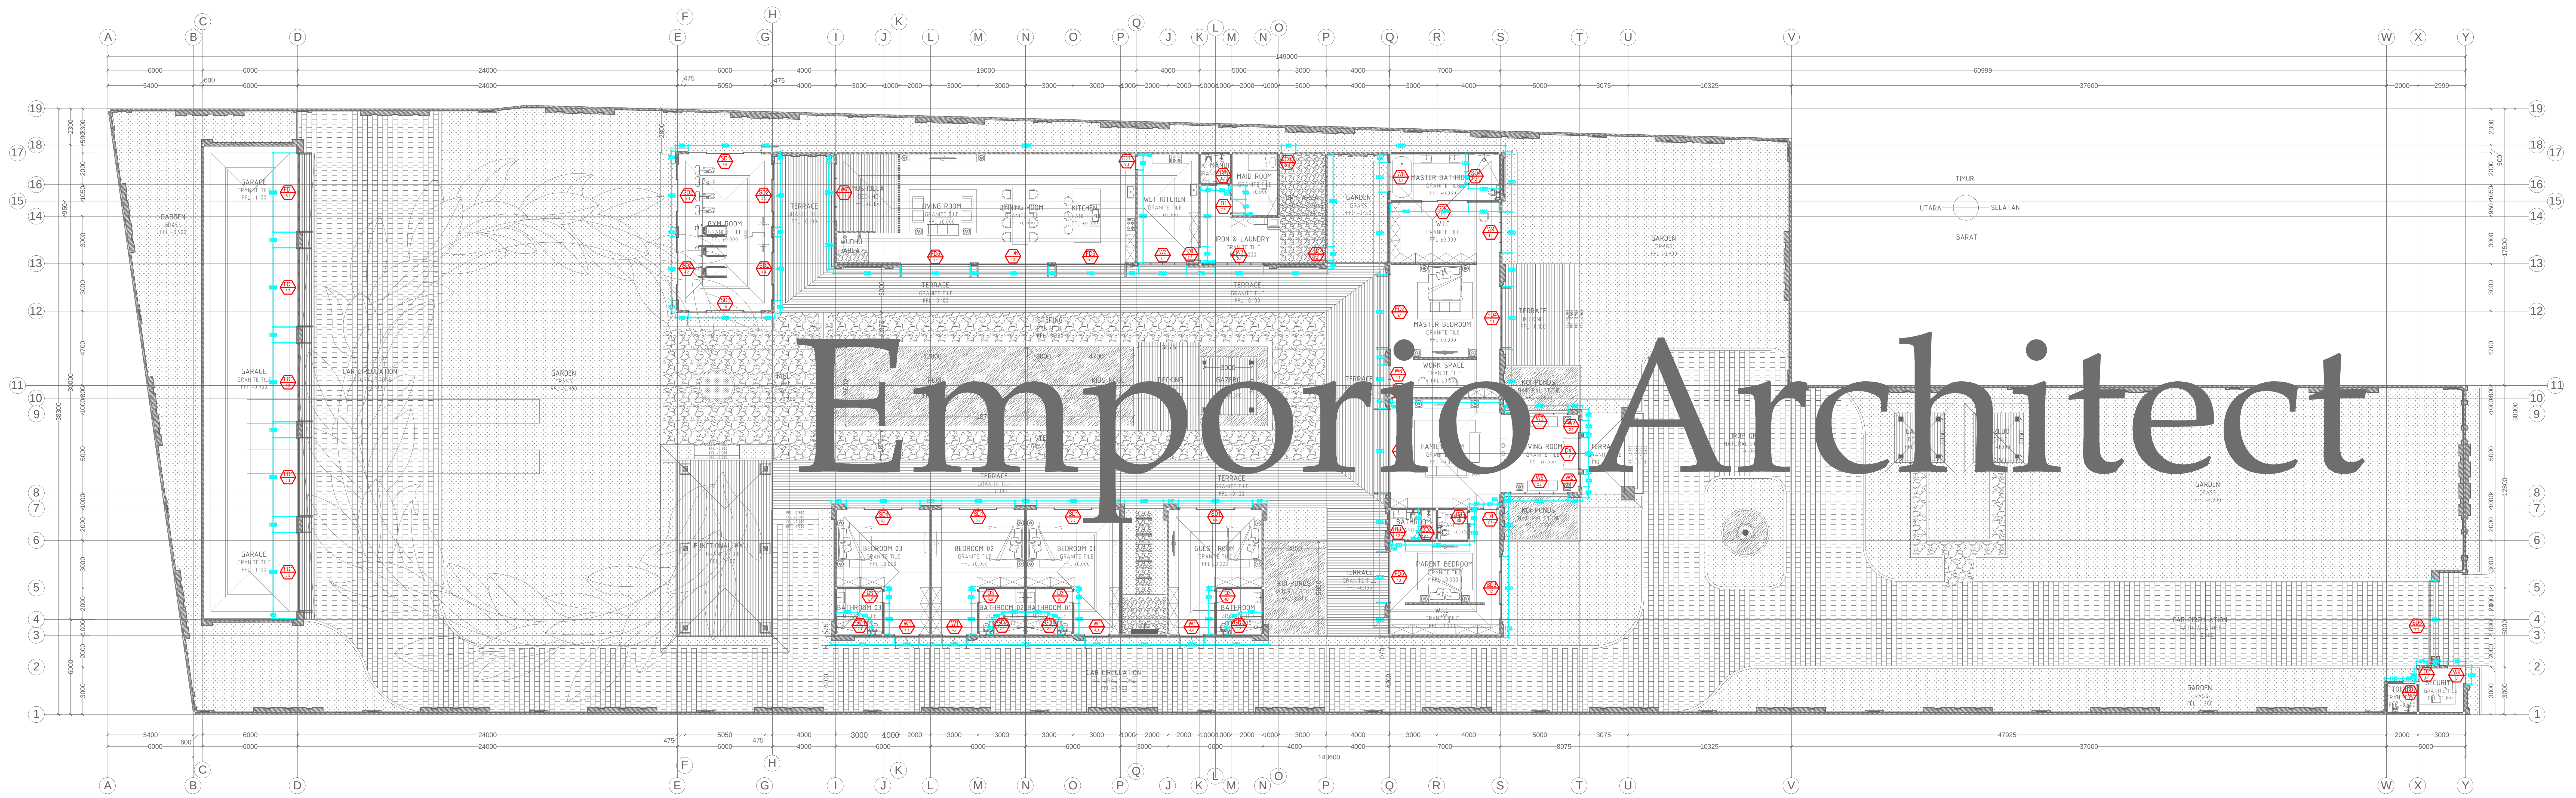

Emporio Architect

DOOR & WINDOW PLAN

SCALE. 1: 250

Consultant

Emporio Architect

info@emporioarchitec.com

contact : 081222955519

PROJECT :	Private House
OWNER :	
DRAWING TITLE :	DOOR & WINDOW PLAN
PRINCIPLE ARCHITECT :	I.B. Gd Sasra Bhanutama, ST Arya Prawira Wibowo, ST
ARCHITECT DESIGNER :	
SCALE :	Scale 1 : 250
DATE :	
FILE NAME	D\Data\Project
PRINT DATE :	-
STRUCTURE ENGINEER :	....
MECHANICAL AND ELECTRICAL ENGINEER :	....

DATE	REVISION NOTE	SIGNATURE


STRUCTURE DRAFTER :	ELECTRICAL AND PLUMBING DRAFTER :	ARCHITECTURAL DRAFTER :	CHECKED :

Drawing code	Page number	Total page
A	044	

Note.
Planning the structure and plumbing of the drawings should be checked again or re-adjusted by the contractor related to the field condition

D1 ~ 7 UNIT


SCALE. 1: 20

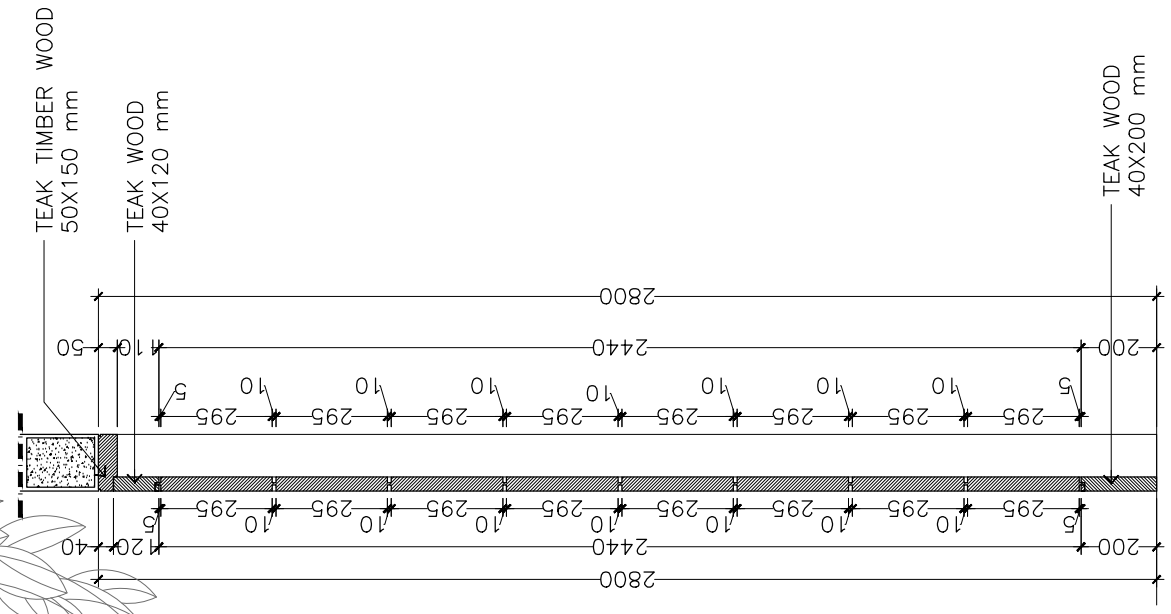

SECTION B-B


SCALE 1 : 20

Emporio Architect

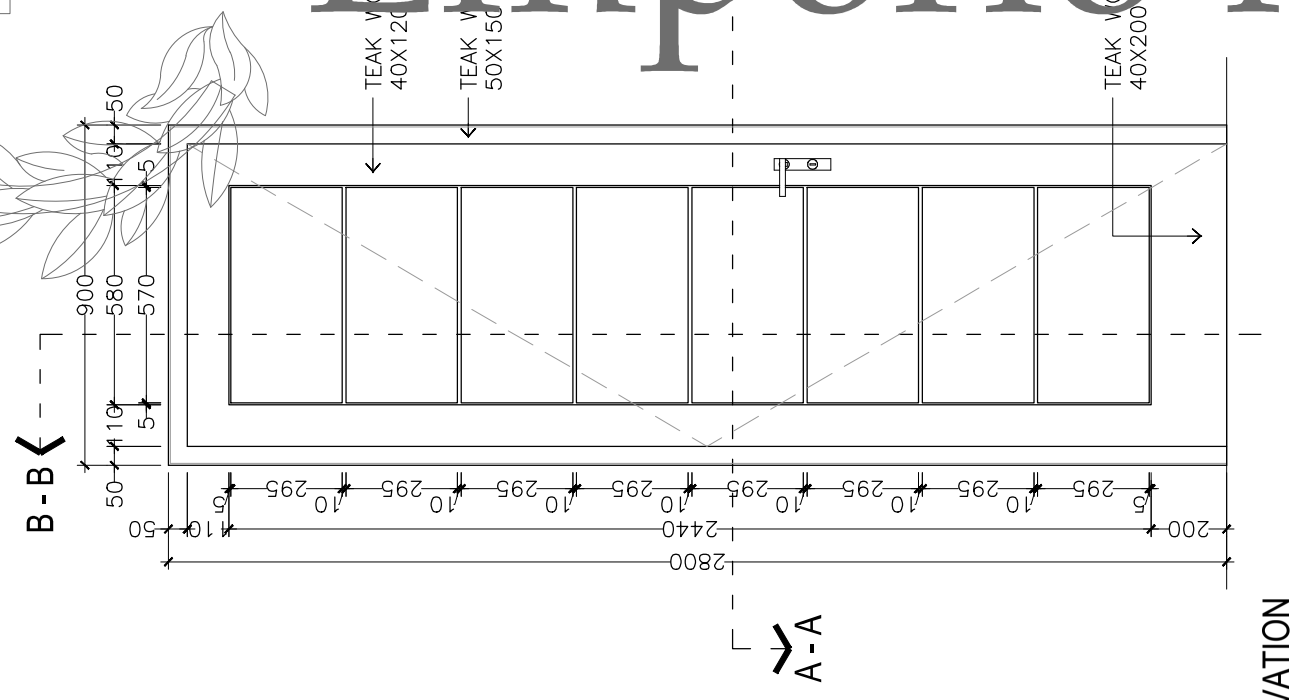

ELEVATION

SCALE 1 : 20

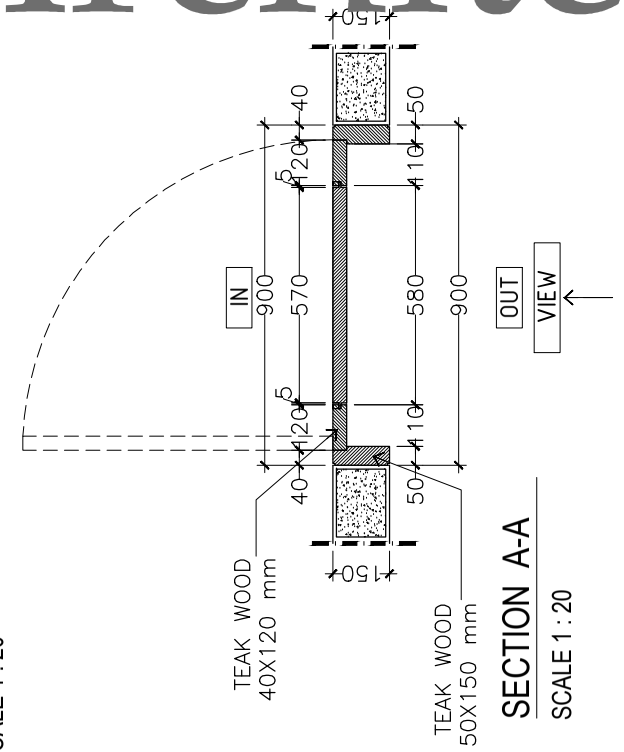

SECTION A-A

SCALE 1 : 20


Consultant

Emporio Architect
info@emporioarchitec.com
contact : 081222955519

PROJECT : Private House	PRINCIPLE ARCHITECT : I.B. Gd Sasra Bhanutama, ST; Arya Prawira Wibowo, ST	STRUCTURE ENGINEER :	STRUCTURE DRAFTER :	ELECTRICAL AND PLUMBING DRAFTER :	ARCHITECTURAL DRAFTER :	CHECKED :		
OWNER :	ARCHITECT DESIGNER :	MECHANICAL AND ELECTRICAL ENGINEER :						
DRAWING TITLE : D1 ~ 7 UNIT	SCALE : Scale 1 : 20	DATE :	DATE / REVISION NOTE / SIGNATURE		Drawing code	Page number	Total page	**Note.** Planning the structure and plumbing of the drawings should be checked again or re-adjusted by the contractor related to the field condition
	FILE NAME D\Data\Project	PRINT DATE : -			A	045		

D2 ~ 1 UNIT


SCALE. 1: 20

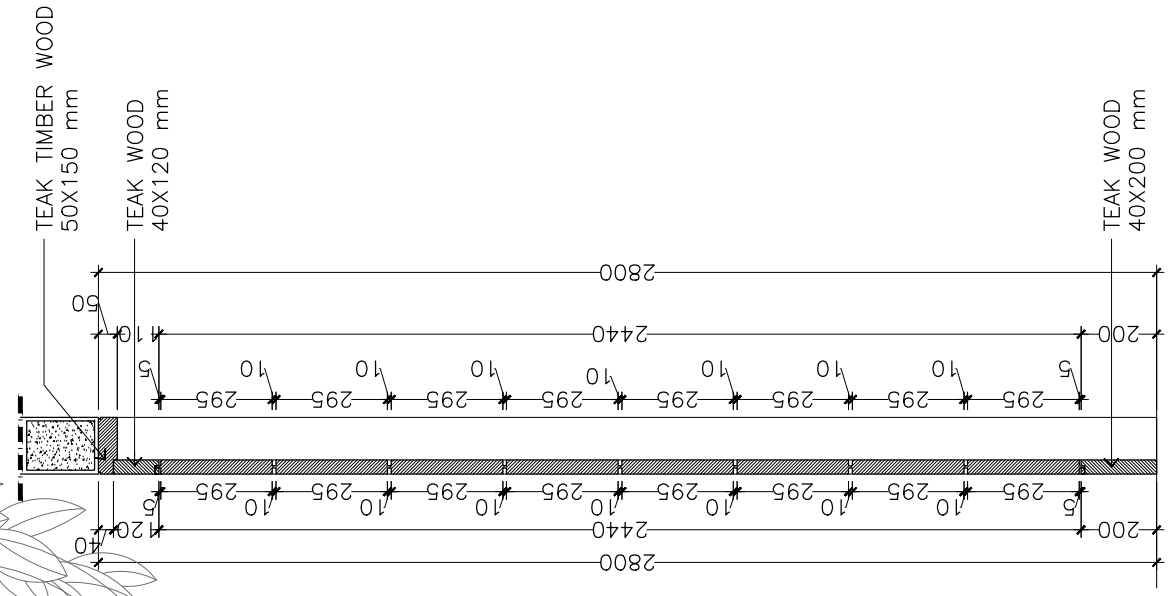

SECTION B-B


SCALE 1 : 20

Emporio Architect

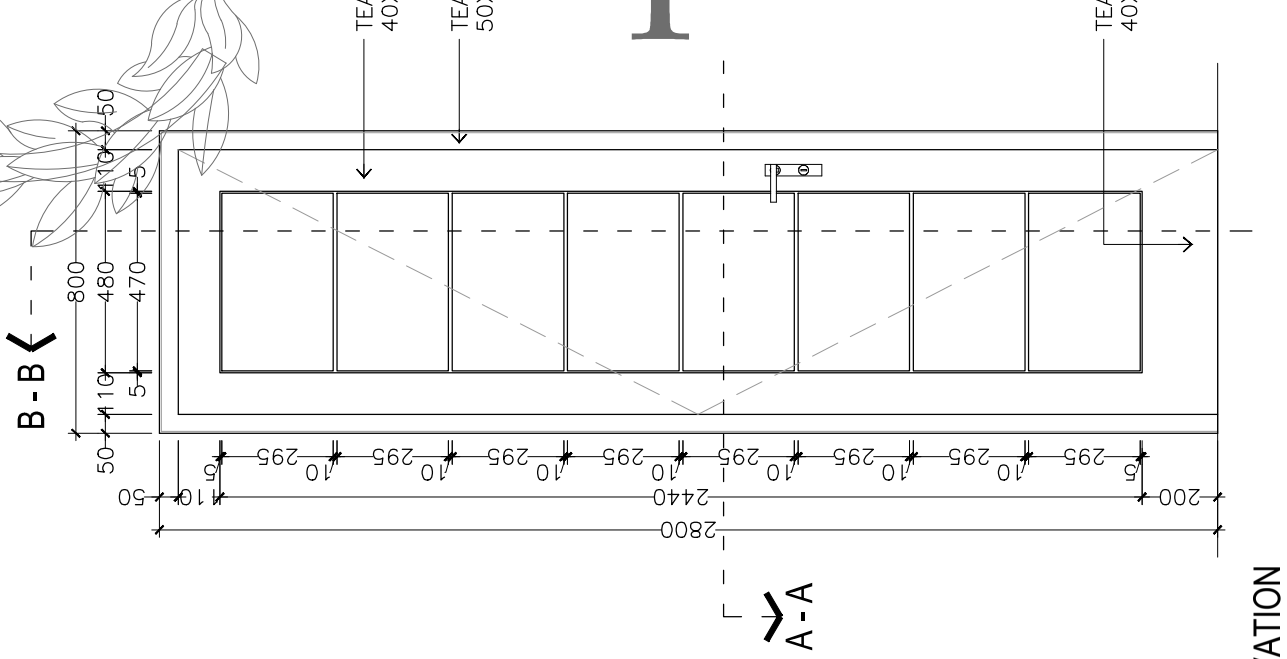

ELEVATION

SCALE 1 : 20

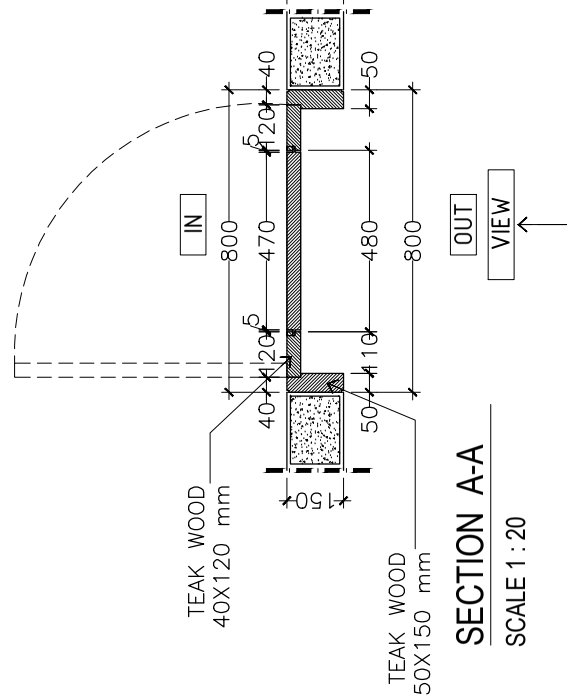


SECTION A-A

SCALE 1 : 20

Consultant


Emporio Architect
info@emporioarchitec.com
contact : 081222955519

PROJECT : Private House	PRINCIPLE ARCHITECT : I.B. Gd Sasra Bhanutama, ST Arya Prawira Wibowo, ST	STRUCTURE ENGINEER :	STRUCTURE DRAFTER :	ELECTRICAL AND PLUMBING DRAFTER :	ARCHITECTURAL DRAFTER :	CHECKED :		
OWNER :	ARCHITECT DESIGNER :	MECHANICAL AND ELECTRICAL ENGINEER :						
DRAWING TITLE : D2 ~ 1 UNIT	SCALE : Scale 1 : 20 / DATE :	DATE / REVISION NOTE / SIGNATURE	Drawing code	Page number	Total page	**Note.** Planning the structure and plumbing of the drawings should be checked again or re-adjusted by the contractor related to the field condition		
	FILE NAME D\Data\Project / PRINT DATE : -		A	046				

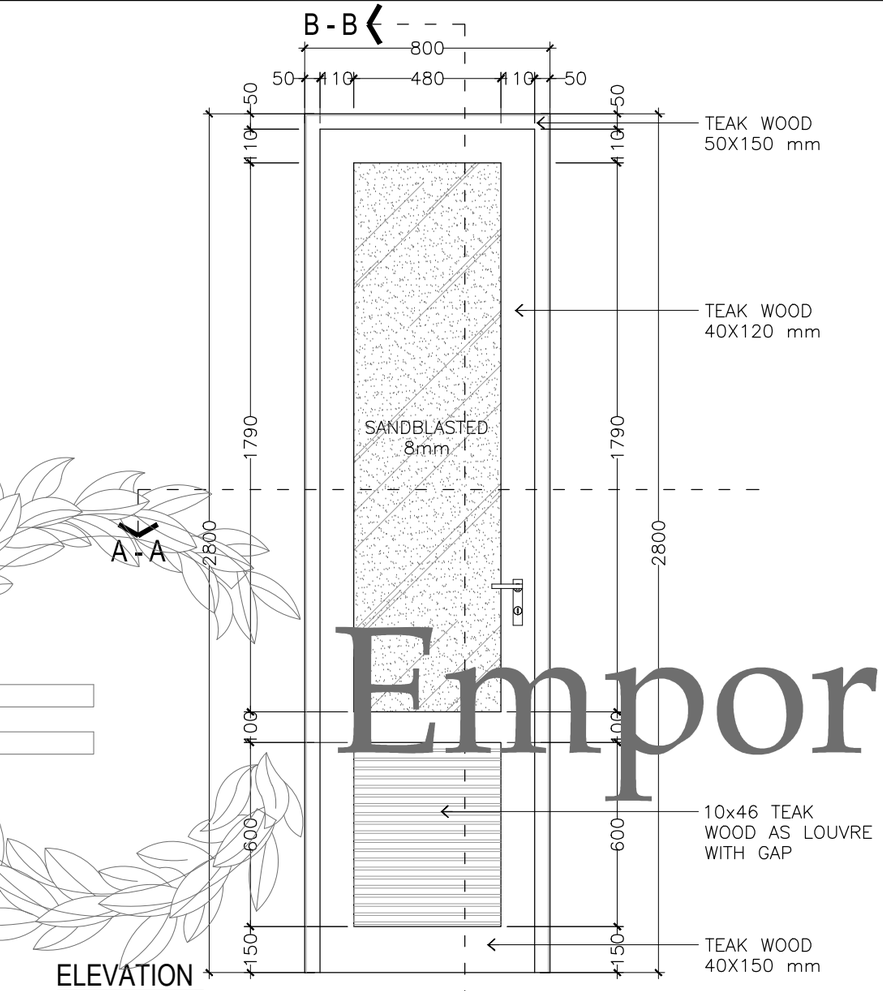


ELEVATION

SCALE 1 : 20

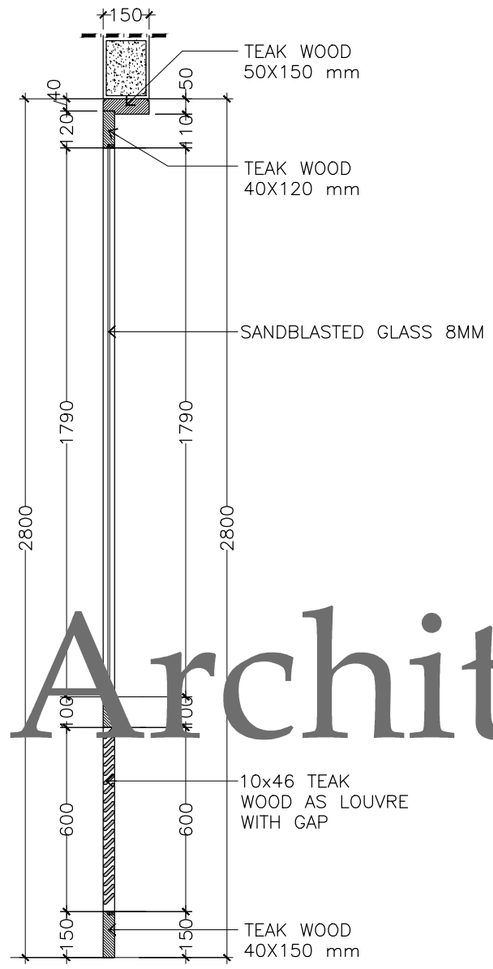

SECTION B-B

SCALE 1 : 20

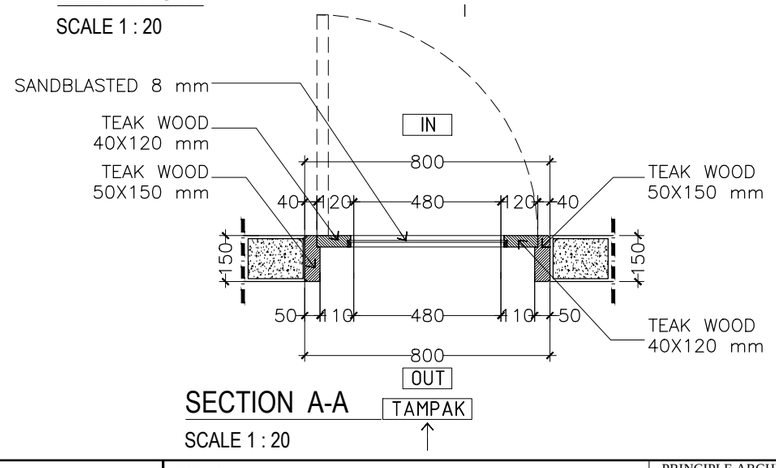

SECTION A-A

SCALE 1 : 20

D3 ~ 8 UNIT


SCALE. 1: 20

Emporio Architect

Consultant: Emporio Architect, info@emporioarchitec.com, contact : 081222955519	PROJECT : Private House	PRINCIPLE ARCHITECT : I.B. Gd Sasra Bhanutama, ST; Arya Prawira Wibowo, ST	STRUCTURE ENGINEER :	STRUCTURE DRAFTER :	ELECTRICAL AND PLUMBING DRAFTER :	ARCHITECTURAL DRAFTER :	CHECKED :	
	OWNER :	ARCHITECT DESIGNER :	MECHANICAL AND ELECTRICAL ENGINEER :					
	DRAWING TITLE : D3 ~ 8 UNIT	SCALE : Scale 1 : 20 / DATE :	DATE / REVISION NOTE / SIGNATURE	Drawing code: A	Page number: 047	Total page	Note. Planning the structure and plumbing of the drawings should be checked again or re-adjusted by the contractor related to the field condition	
		FILE NAME : D\Data\Project / PRINT DATE : -						


D4 ~ 1 UNIT

SCALE. 1: 20

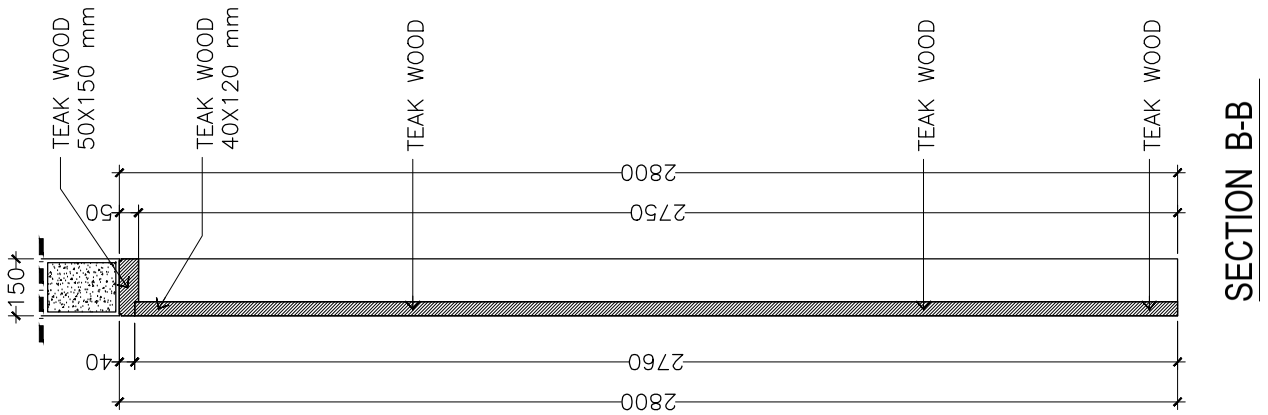


SECTION B-B

SCALE 1 : 20

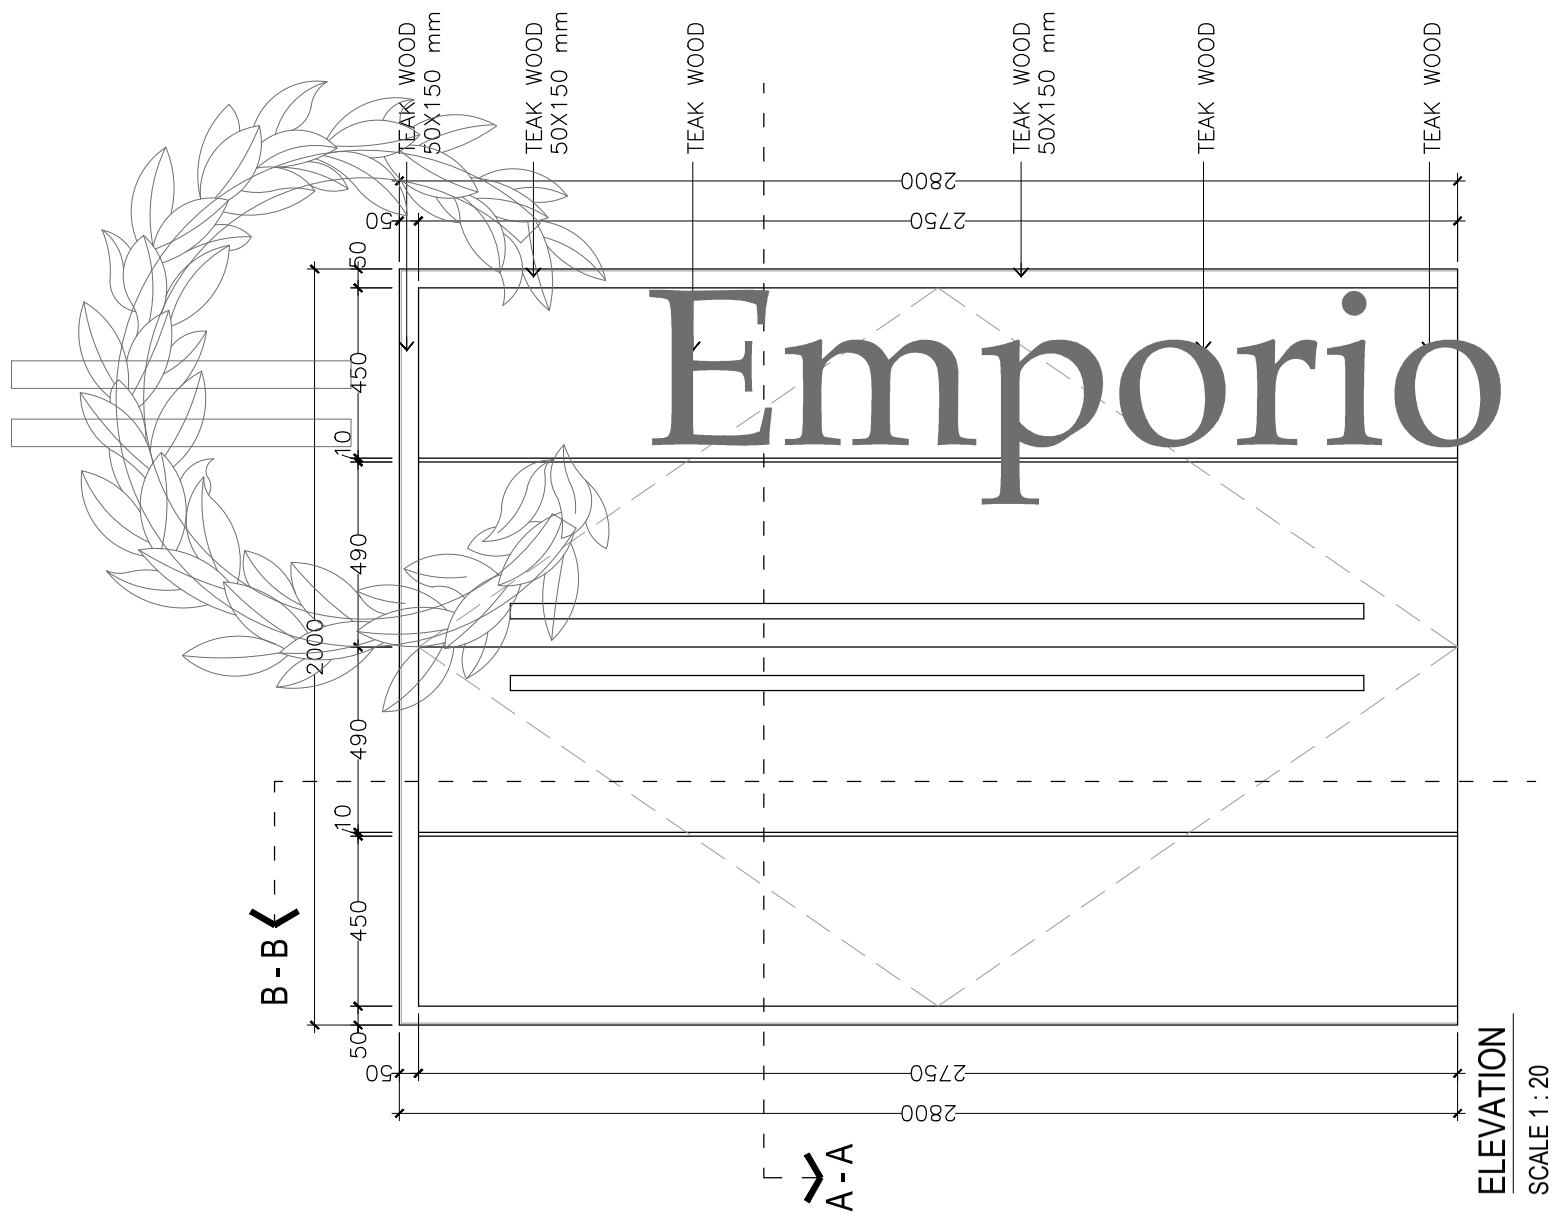

ELEVATION

SCALE 1 : 20

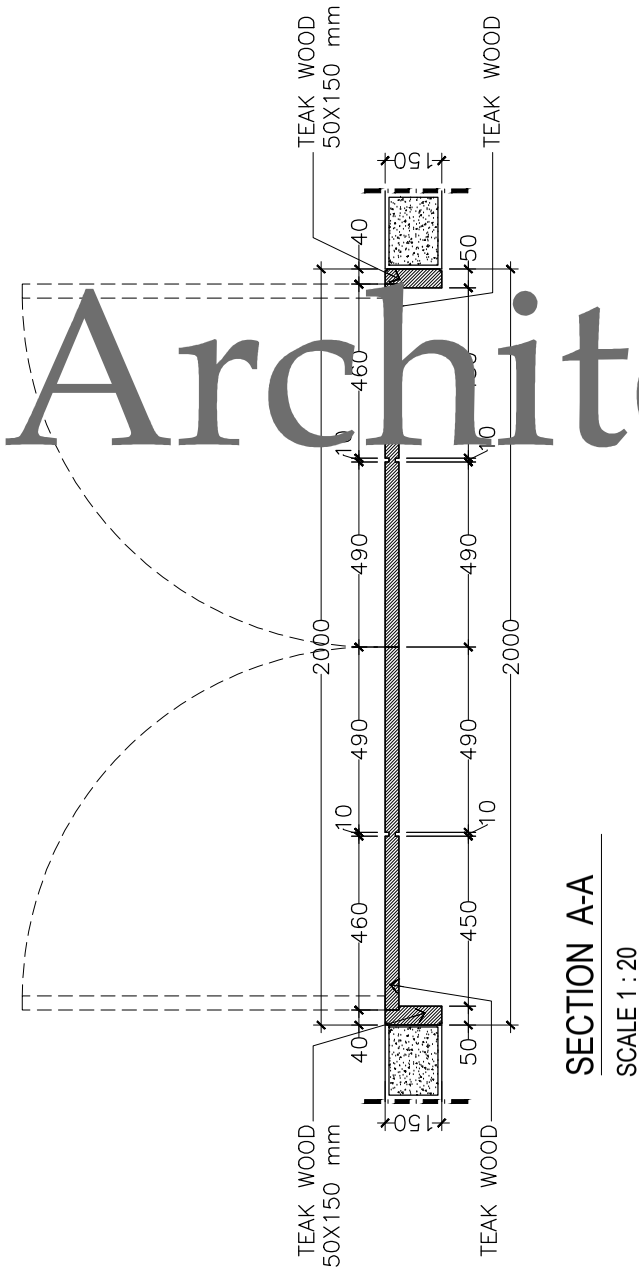

SECTION A-A


SCALE 1 : 20

Emporio Architect

Consultant


Emporio Architect
info@emporioarchitec.com
contact : 081222955519

PROJECT : Private House	PRINCIPLE ARCHITECT : I.B. Gd Sasra Bhanutama, ST Arya Prawira Wibowo, ST	STRUCTURE ENGINEER :	STRUCTURE DRAFTER :	ELECTRICAL AND PLUMBING DRAFTER :	ARCHITECTURAL DRAFTER :	CHECKED :		
OWNER :	ARCHITECT DESIGNER :	MECHANICAL AND ELECTRICAL ENGINEER :						
DRAWING TITLE : D4 ~ 1 UNIT	SCALE : Scale 1 : 20	DATE :	DATE / REVISION NOTE / SIGNATURE		Drawing code	Page number	Total page	**Note.** Planning the structure and plumbing of the drawings should be checked again or re-adjusted by the contractor related to the field condition
	FILE NAME D\Data\Project	PRINT DATE : -			A	048		

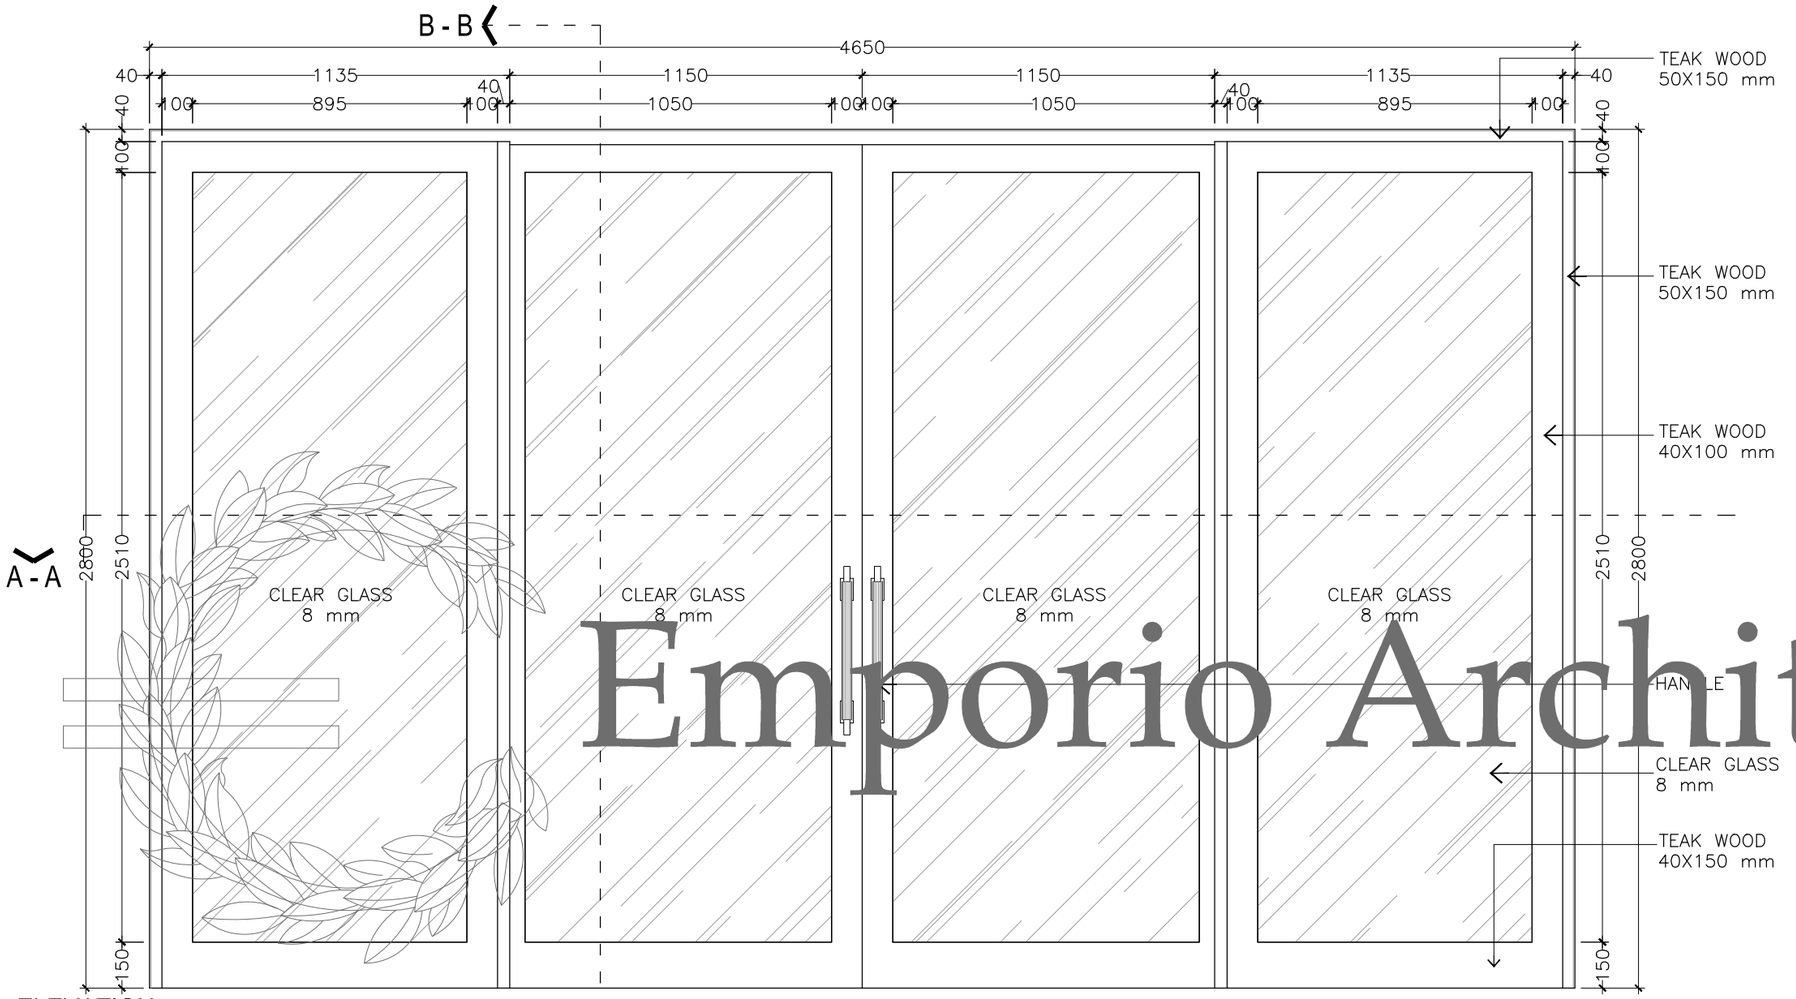


ELEVATION

SCALE 1 : 20

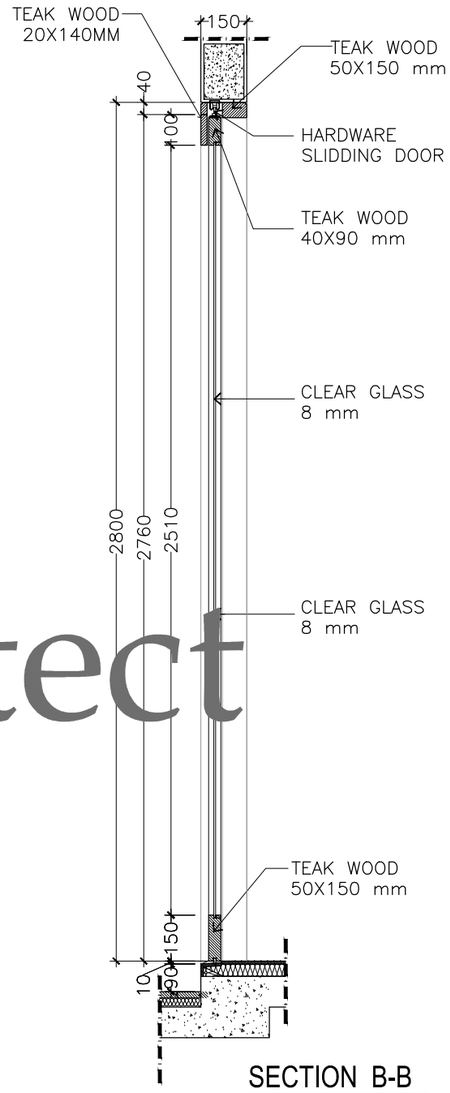

SECTION B-B

SCALE 1 : 20

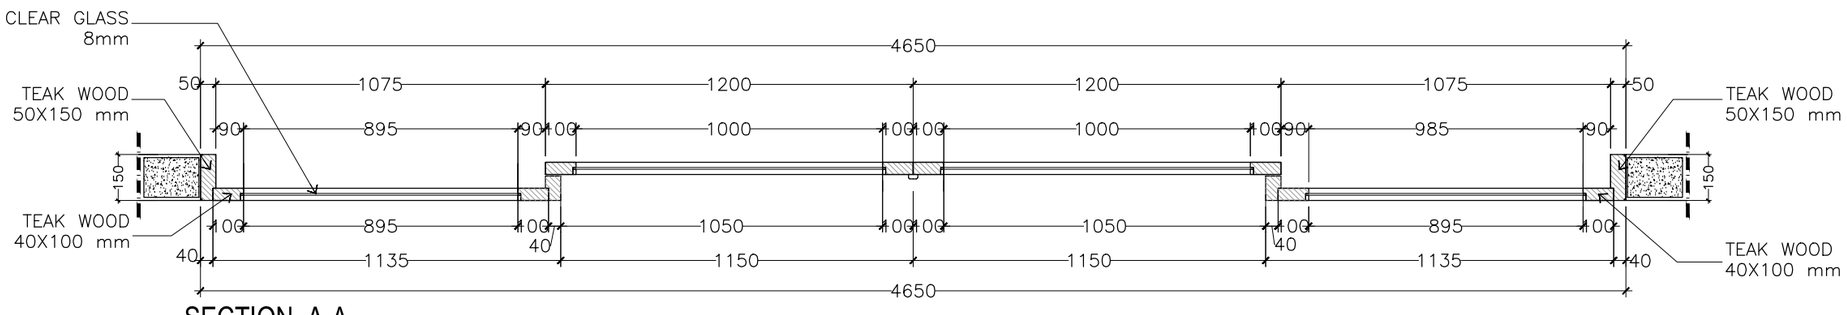

SECTION A-A

SCALE 1 : 20


SD1 ~ 6 UNIT

SCALE. 1: 20

Emporio Architect


Consultant
Emporio Architect
info@emporioarchitec.com
contact : 081222955519

PROJECT : Private House	PRINCIPLE ARCHITECT : I.B. Gd Sasra Bhanutama, ST Arya Prawira Wibowo, ST	STRUCTURE ENGINEER :	STRUCTURE DRAFTER :	ELECTRICAL AND PLUMBING DRAFTER :	ARCHITECTURAL DRAFTER :	CHECKED :	
OWNER :	ARCHITECT DESIGNER :	MECHANICAL AND ELECTRICAL ENGINEER :					
DRAWING TITLE : SD1 ~ 6 UNIT	SCALE : Scale 1 : 20 / DATE :	DATE / REVISION NOTE / SIGNATURE	Drawing code	Page number	Total page	**Note.** Planning the structure and plumbing of the drawings should be checked again or re-adjusted by the contractor related to the field condition	
	FILE NAME D\Data\Project / PRINT DATE : -		A	049			

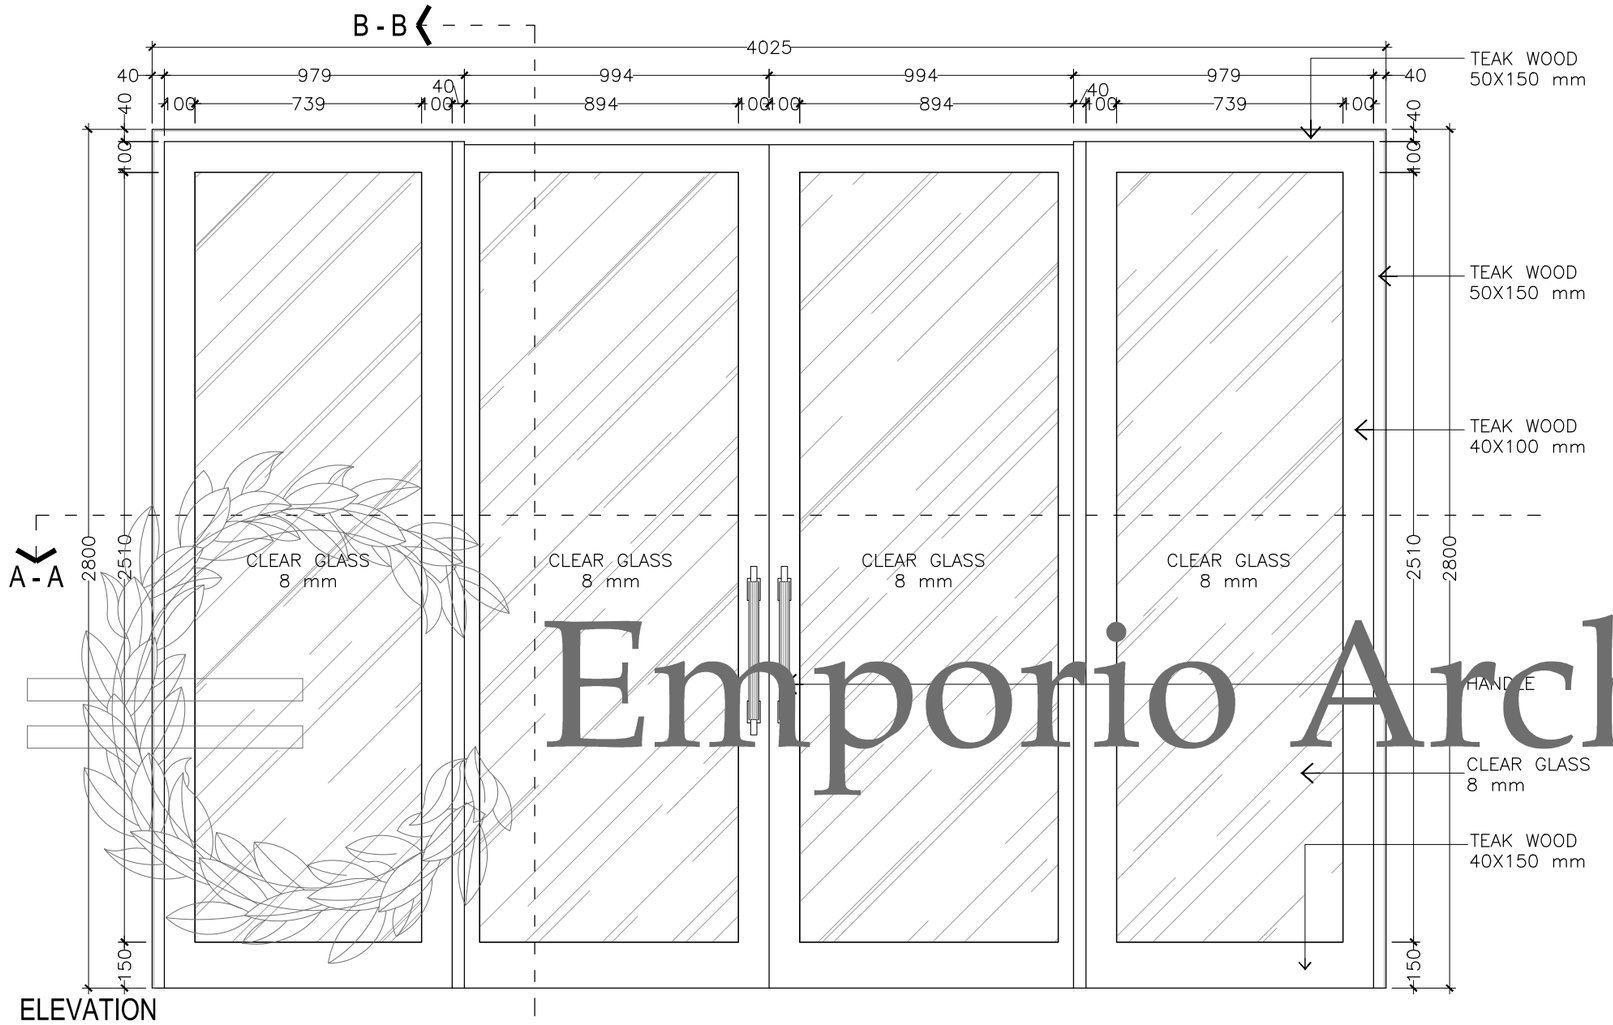


ELEVATION

SCALE 1 : 20

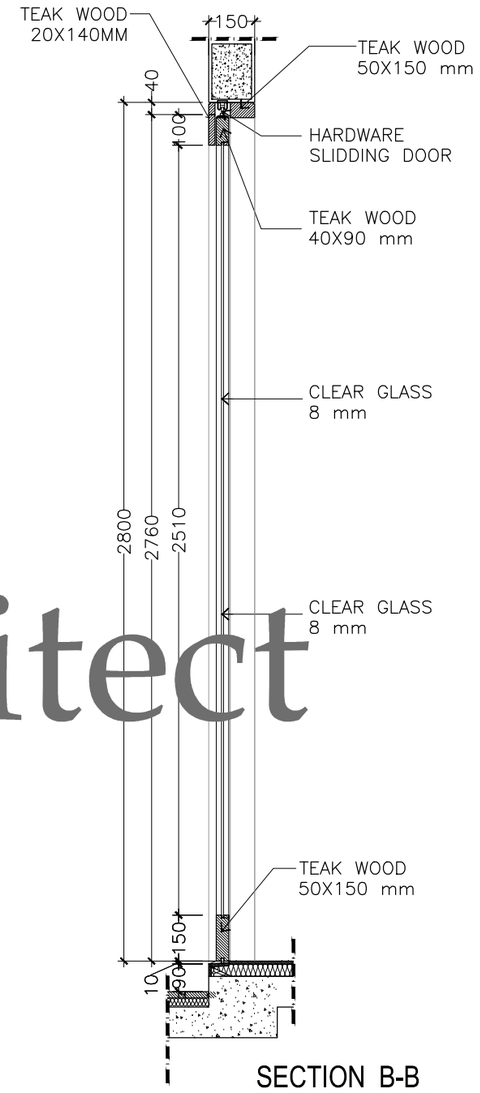

SECTION B-B

SCALE 1 : 20

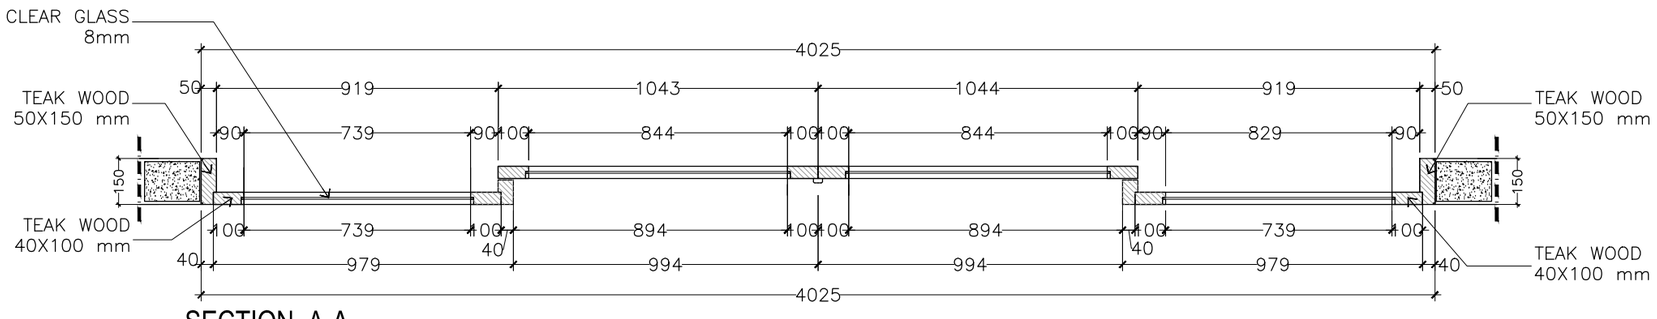

SECTION A-A

SCALE 1 : 20


SD2 ~ 4 UNIT

SCALE. 1: 20

Emporio Architect


Consultant
Emporio Architect
info@emporioarchitec.com
contact : 081222955519

PROJECT : Private House	PRINCIPLE ARCHITECT : I.B. Gd Sasra Bhanutama, ST Arya Prawira Wibowo, ST	STRUCTURE ENGINEER :	STRUCTURE DRAFTER :	ELECTRICAL AND PLUMBING DRAFTER :	ARCHITECTURAL DRAFTER :	CHECKED :	
OWNER :	ARCHITECT DESIGNER :	MECHANICAL AND ELECTRICAL ENGINEER :					
DRAWING TITLE : SD2 ~ 4 UNIT	SCALE : Scale 1 : 20 / DATE :	DATE / REVISION NOTE / SIGNATURE	Drawing code	Page number	Total page	Note. Planning the structure and plumbing of the drawings should be checked again or re-adjusted by the contractor related to the field condition	
	FILE NAME D\Data\Project / PRINT DATE : -		A	050			

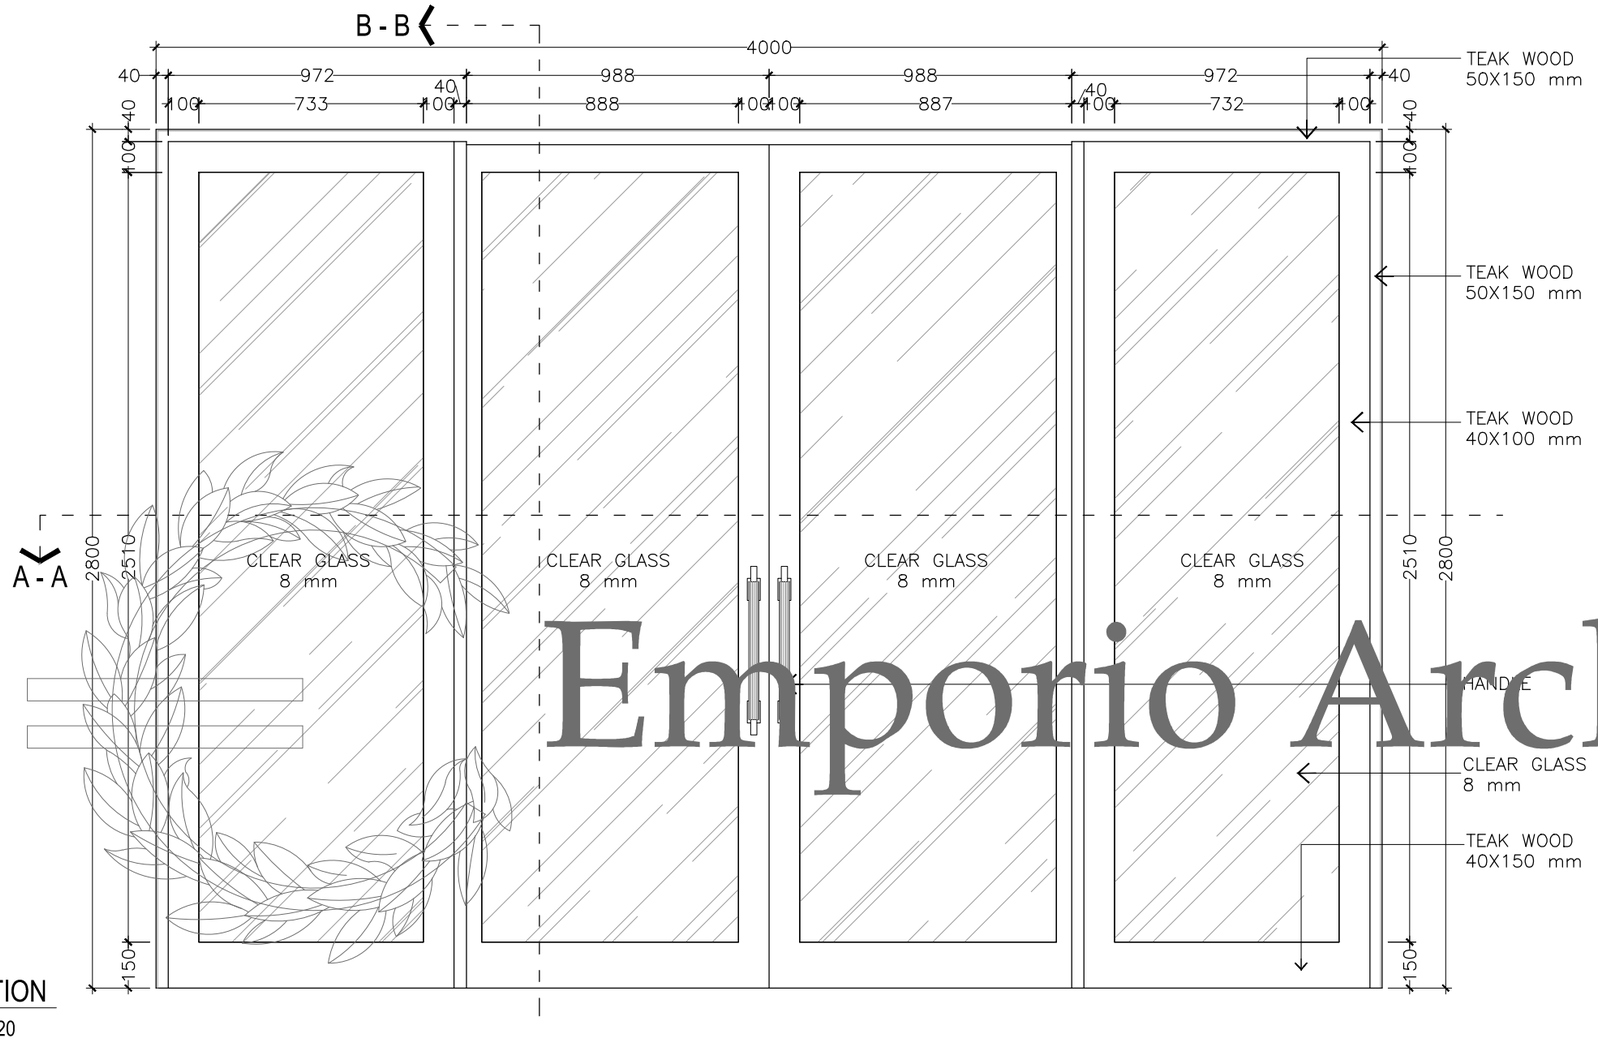


ELEVATION

SCALE 1 : 20

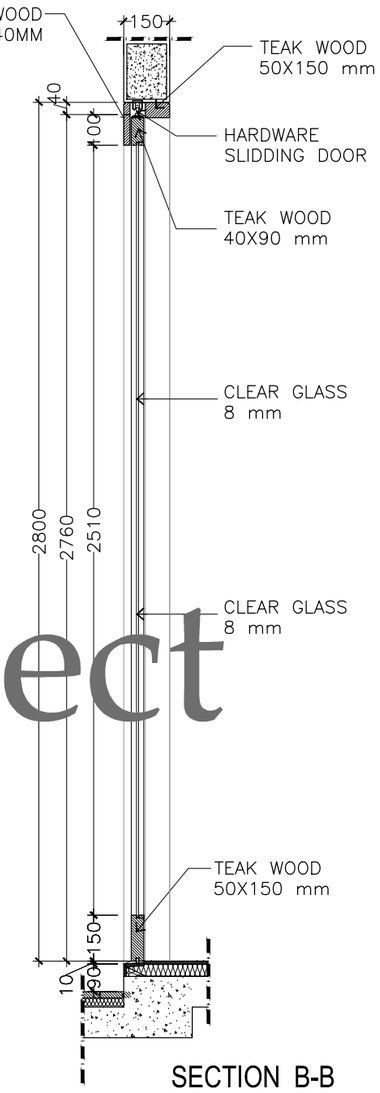

SECTION B-B

SCALE 1 : 20

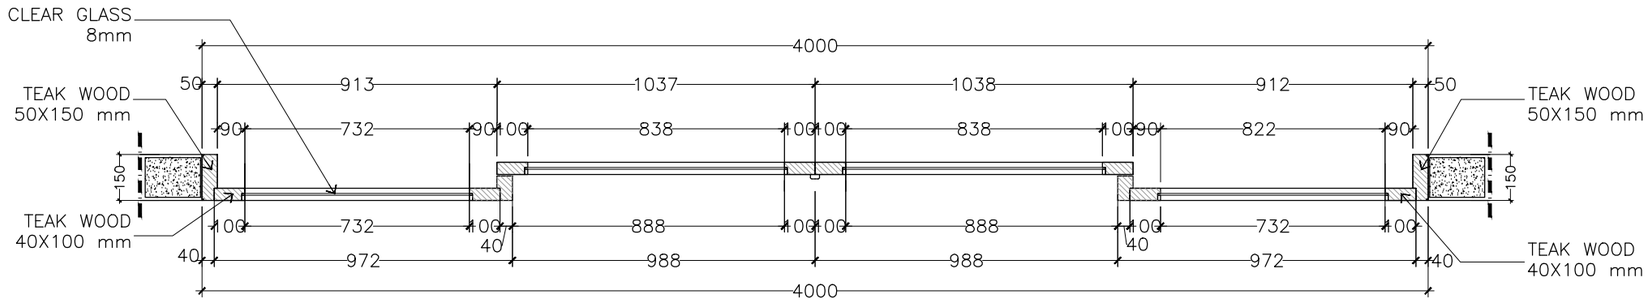

SECTION A-A


SCALE 1 : 20

SD3 ~ 1 UNIT

SCALE. 1: 20


Emporio Architect

Consultant: Emporio Architect, info@emporioarchitec.com, contact : 081222955519	PROJECT : Private House	PRINCIPLE ARCHITECT : I.B. Gd Sasra Bhanutama, ST; Arya Prawira Wibowo, ST	STRUCTURE ENGINEER :	STRUCTURE DRAFTER :	ELECTRICAL AND PLUMBING DRAFTER :	ARCHITECTURAL DRAFTER :	CHECKED :
	OWNER :	ARCHITECT DESIGNER :	MECHANICAL AND ELECTRICAL ENGINEER :				
	DRAWING TITLE : SD3 ~ 1 UNIT	SCALE : Scale 1 : 20 / DATE :	DATE / REVISION NOTE / SIGNATURE	Drawing code: A	Page number: 051	Total page:	Note. Planning the structure and plumbing of the drawings should be checked again or re-adjusted by the contractor related to the field condition
		FILE NAME : D\Data\Project / PRINT DATE : -					

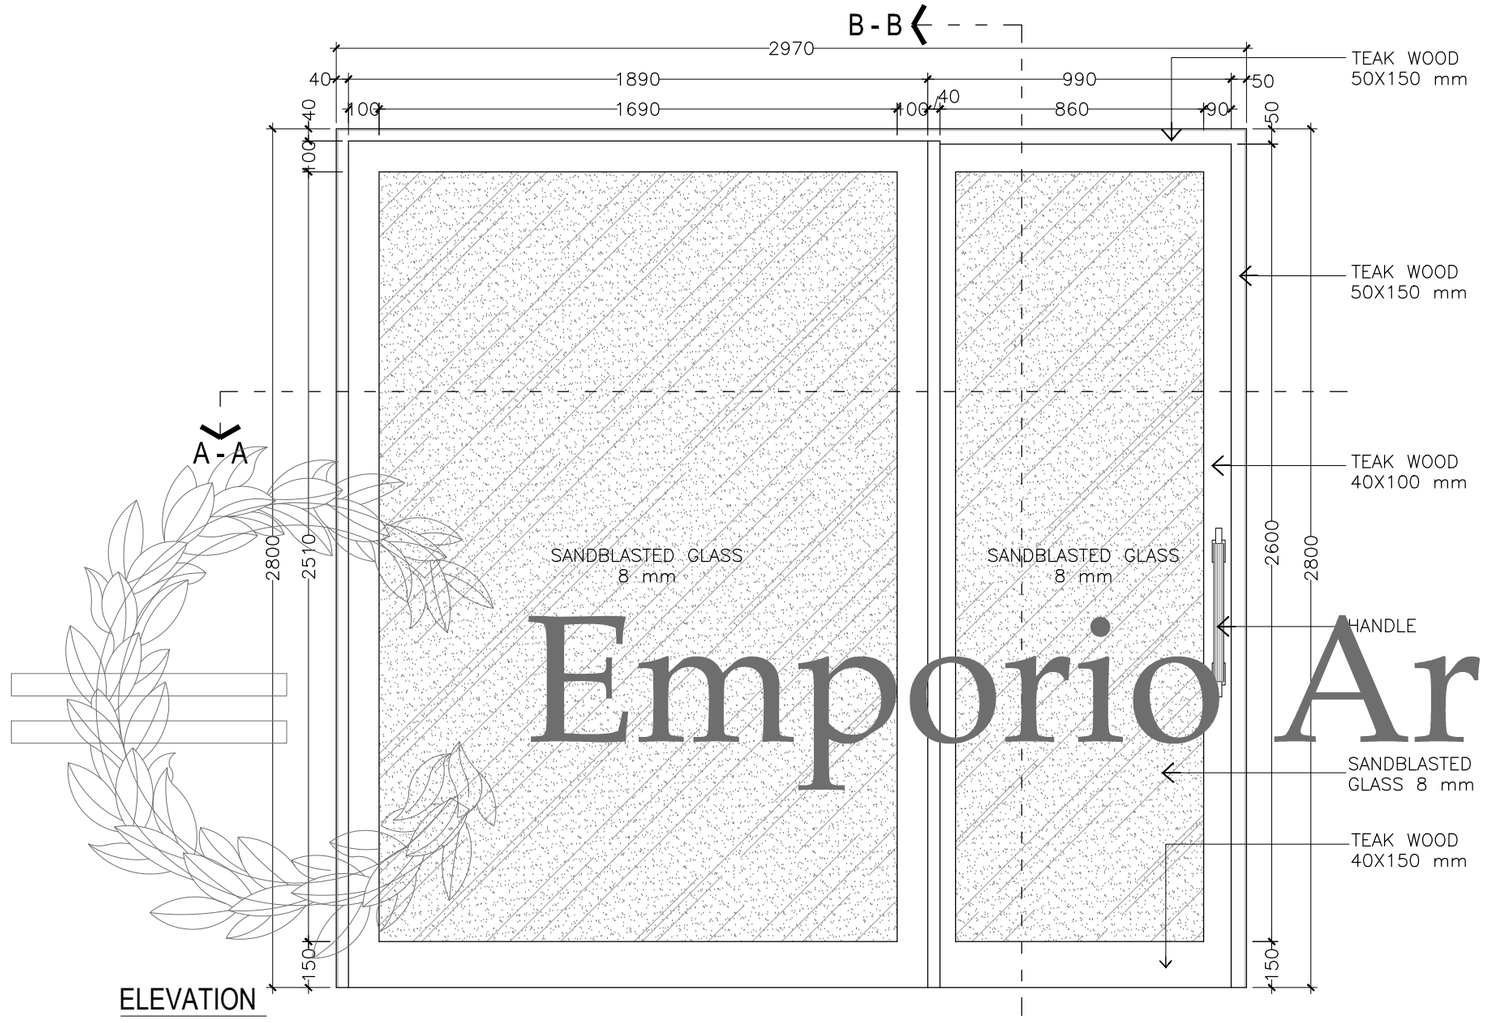


ELEVATION

SCALE 1 : 20

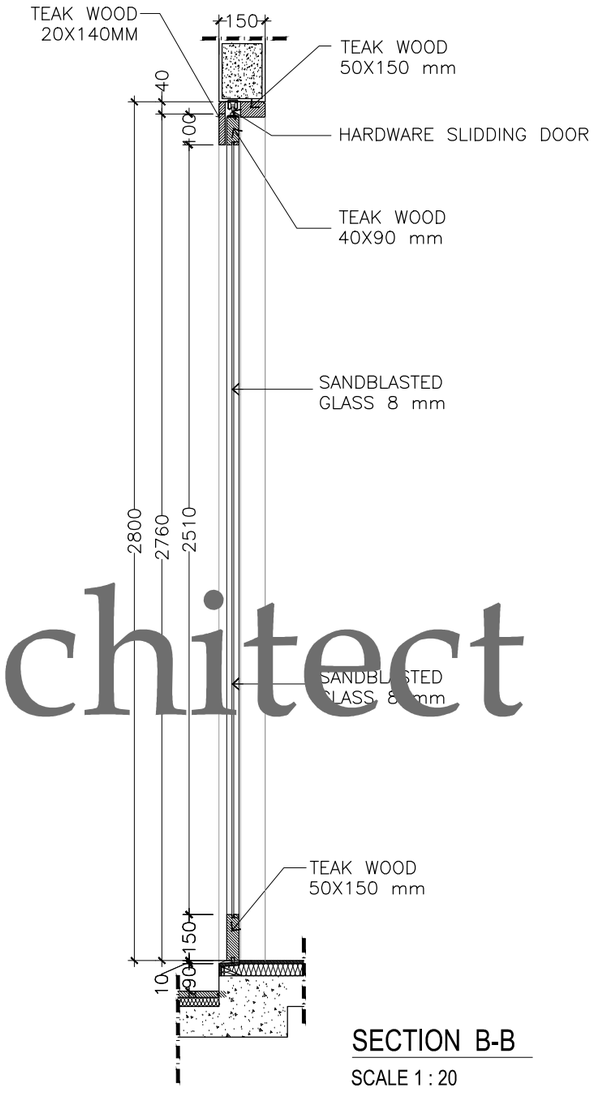

SECTION B-B

SCALE 1 : 20

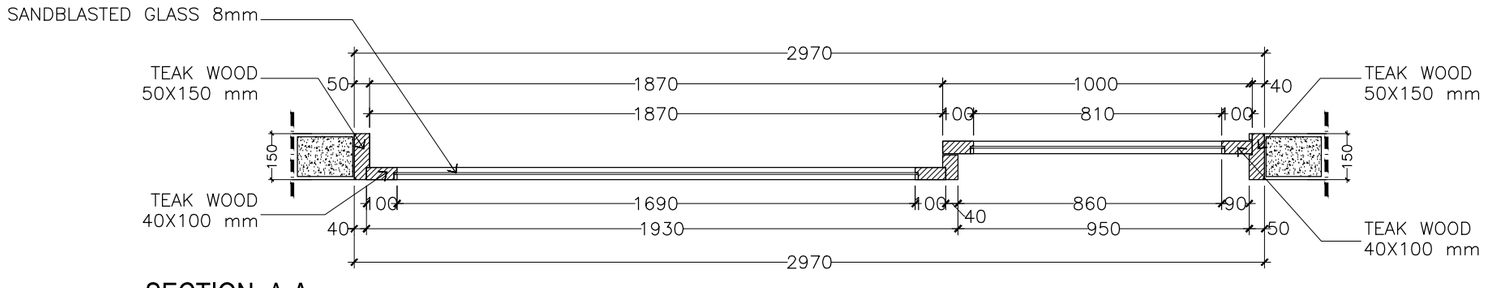

SECTION A-A


SCALE 1 : 20


SD4 ~ 1 UNIT

SCALE. 1: 20

Emporio Architect

Consultant: Emporio Architect, info@emporioarchitec.com, contact : 081222955519	PROJECT : Private House	PRINCIPLE ARCHITECT : I.B. Gd Sasra Bhanutama, ST; Arya Prawira Wibowo, ST	STRUCTURE ENGINEER :	STRUCTURE DRAFTER :	ELECTRICAL AND PLUMBING DRAFTER :	ARCHITECTURAL DRAFTER :	CHECKED :	
	OWNER :	ARCHITECT DESIGNER :	MECHANICAL AND ELECTRICAL ENGINEER :					
	DRAWING TITLE : SD4 ~ 1 UNIT	SCALE : Scale 1 : 20 / DATE :	DATE / REVISION NOTE / SIGNATURE	Drawing code: A	Page number: 052	Total page	Note. Planning the structure and plumbing of the drawings should be checked again or re-adjusted by the contractor related to the field condition	
		FILE NAME : D\Data\Project / PRINT DATE : -						

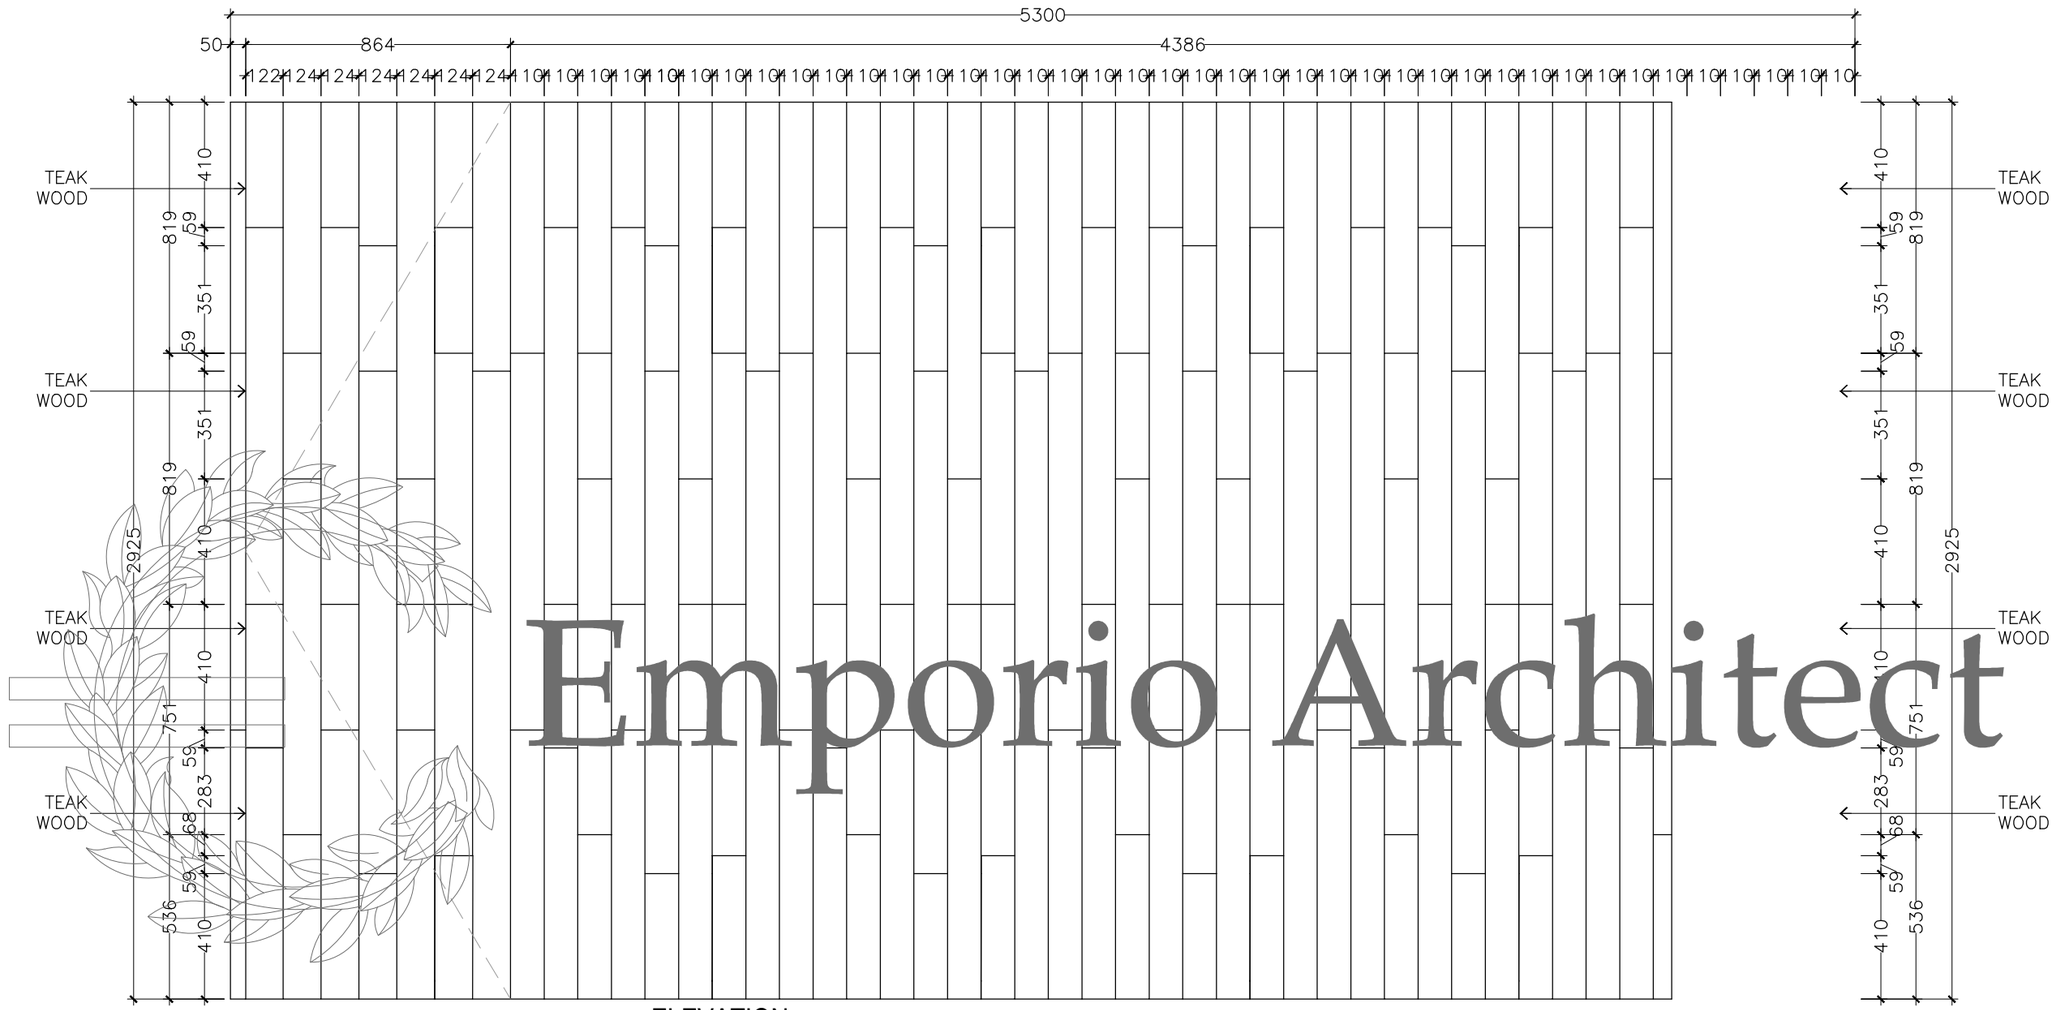

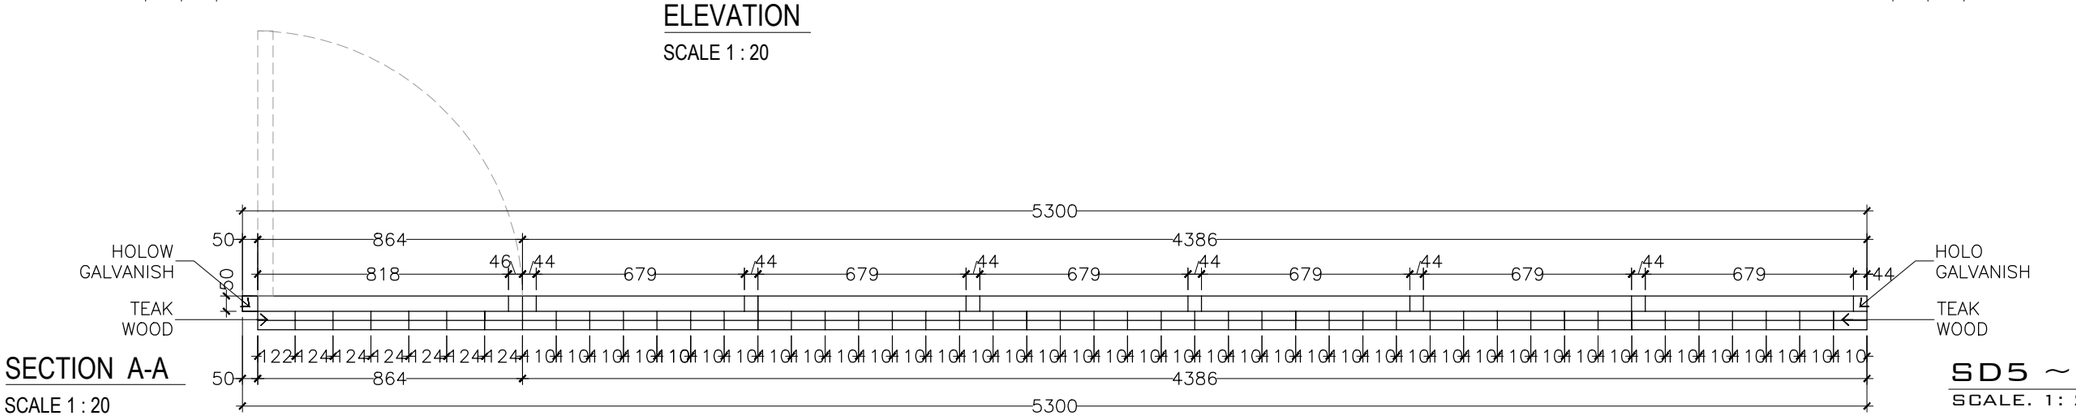


SD5 ~ 1 UNIT


SCALE. 1: 20


Emporio Architect

Consultant
Emporio Architect
info@emporioarchitec.com
contact : 081222955519

PROJECT : Private House	PRINCIPLE ARCHITECT : I.B. Gd Sasra Bhanutama, ST; Arya Prawira Wibowo, ST	STRUCTURE ENGINEER :	STRUCTURE DRAFTER :	ELECTRICAL AND PLUMBING DRAFTER :	ARCHITECTURAL DRAFTER :	CHECKED :	
OWNER :	ARCHITECT DESIGNER :	MECHANICAL AND ELECTRICAL ENGINEER :					
DRAWING TITLE : SD5 ~ 1 UNIT	SCALE : Scale 1 : 20 / DATE :	DATE / REVISION NOTE / SIGNATURE	Drawing code	Page number	Total page	**Note.** Planning the structure and plumbing of the drawings should be checked again or re-adjusted by the contractor related to the field condition	
	FILE NAME D\Data\Project / PRINT DATE : -		**A**	**053**			

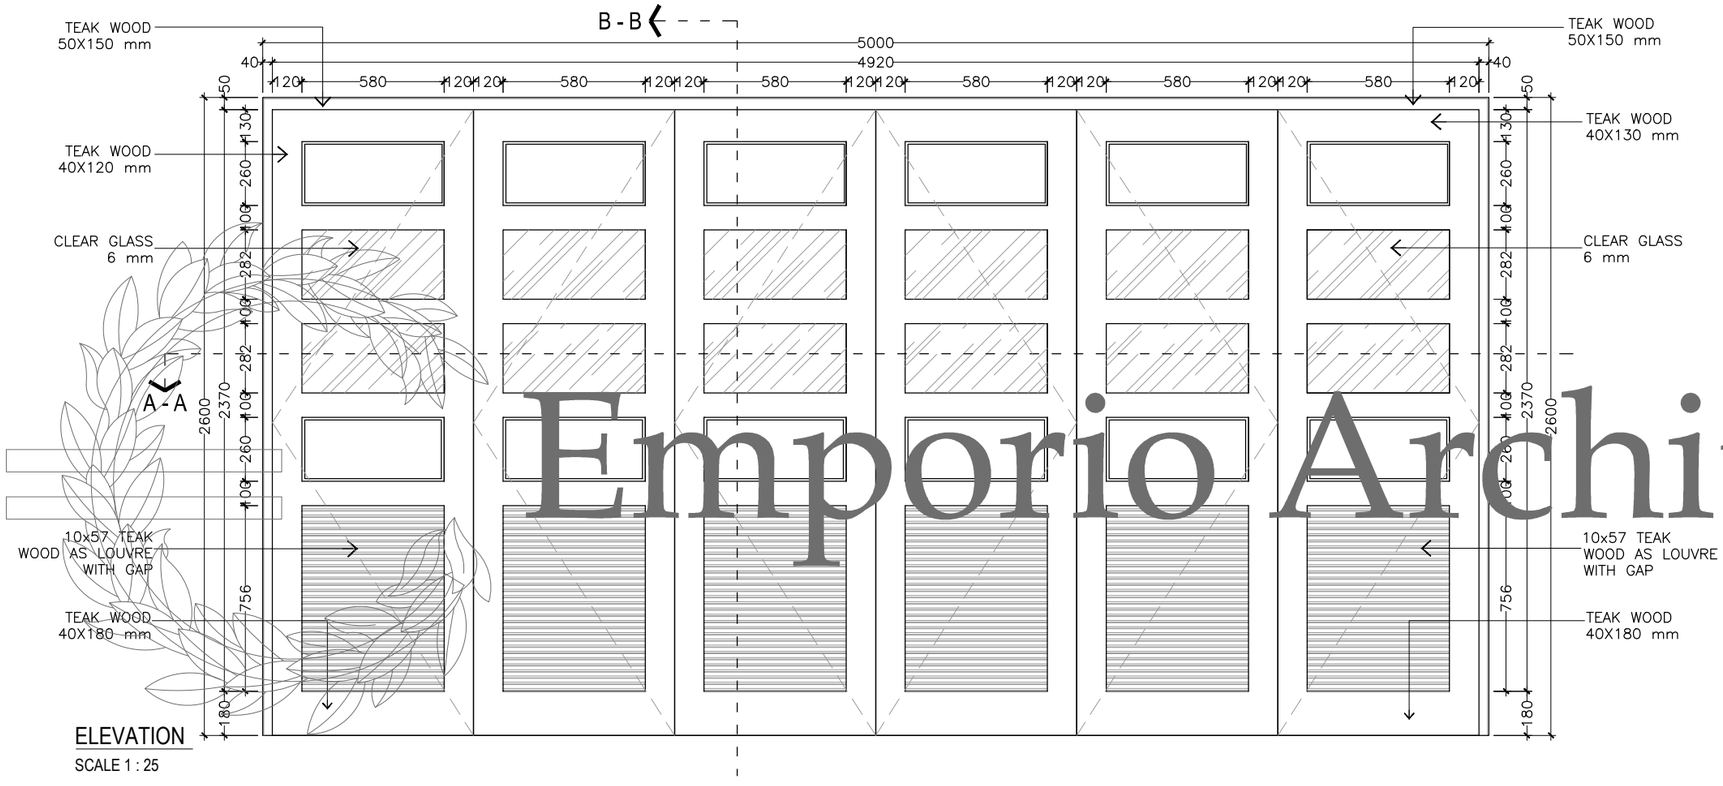

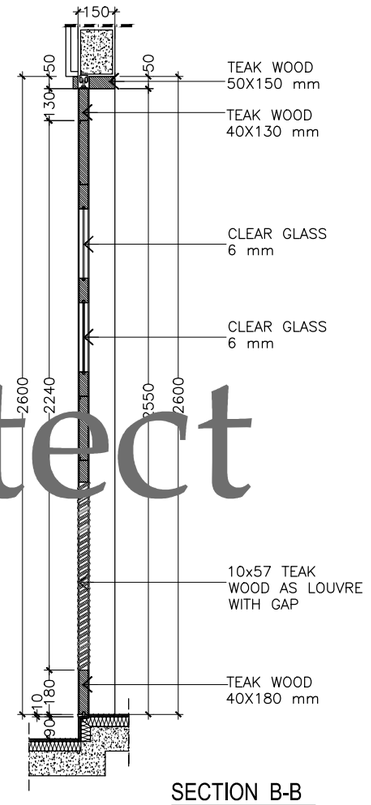

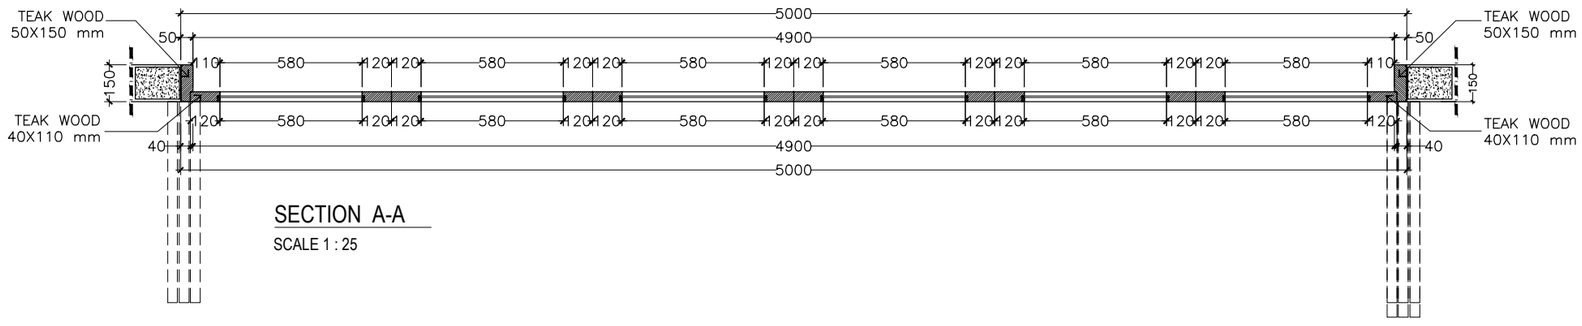


FD1 ~ 5 UNIT
SCALE. 1: 25

Emporio Architect

Consultant: Emporio Architect, info@emporioarchitec.com, contact : 081222955519	PROJECT : Private House	PRINCIPLE ARCHITECT : I.B. Gd Sasra Bhanutama, ST; Arya Prawira Wibowo, ST	STRUCTURE ENGINEER :	STRUCTURE DRAFTER :	ELECTRICAL AND PLUMBING DRAFTER :	ARCHITECTURAL DRAFTER :	CHECKED :	
	OWNER :	ARCHITECT DESIGNER :	MECHANICAL AND ELECTRICAL ENGINEER :					
	DRAWING TITLE : FD1 ~ 5 UNIT	SCALE : Scale 1 : 25	DATE :	DATE / REVISION NOTE / SIGNATURE		Drawing code: A	Page number: 054	Total page:
		FILE NAME : D\Data\Project	PRINT DATE : -					

Note.
Planning the structure and plumbing of the drawings should be checked again or re-adjusted by the contractor related to the field condition

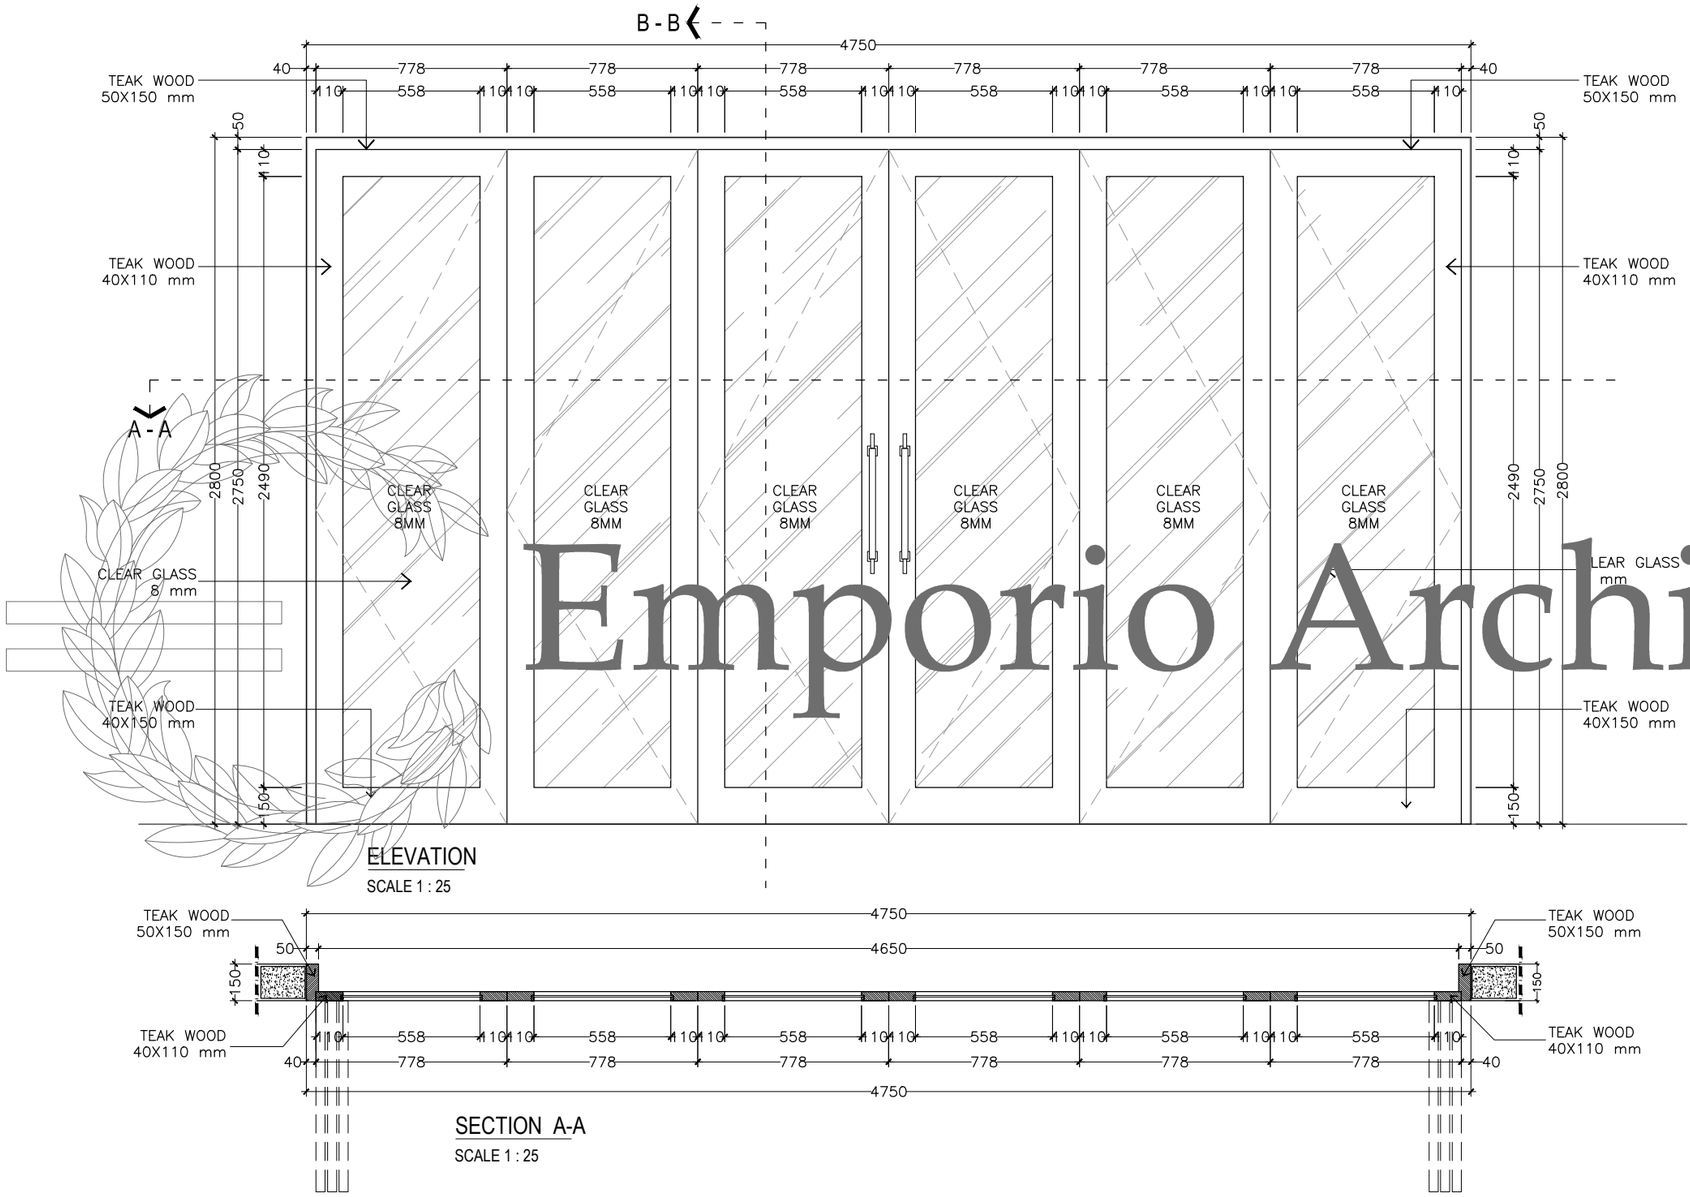


ELEVATION

SCALE 1 : 25

SECTION A-A

SCALE 1 : 25

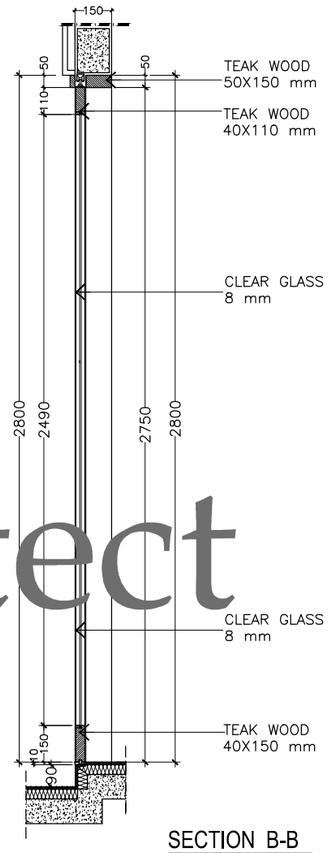

SECTION B-B

SCALE 1 : 25


FD2 ~ 1 UNIT

SCALE. 1: 25

Emporio Architect


Consultant: Emporio Architect, info@emporioarchitec.com, contact : 081222955519	PROJECT : Private House	PRINCIPLE ARCHITECT : I.B. Gd Sasra Bhanutama, ST; Arya Prawira Wibowo, ST	STRUCTURE ENGINEER :	STRUCTURE DRAFTER :	ELECTRICAL AND PLUMBING DRAFTER :	ARCHITECTURAL DRAFTER :	CHECKED :	
	OWNER :	ARCHITECT DESIGNER :	MECHANICAL AND ELECTRICAL ENGINEER :					
	DRAWING TITLE : FD2 ~ 1 UNIT	SCALE : Scale 1 : 25	DATE :	DATE / REVISION NOTE / SIGNATURE		Drawing code: A	Page number: 055	Total page:
		FILE NAME : D\Data\Project	PRINT DATE : -					

Note.
Planning the structure and plumbing of the drawings should be checked again or re-adjusted by the contractor related to the field condition

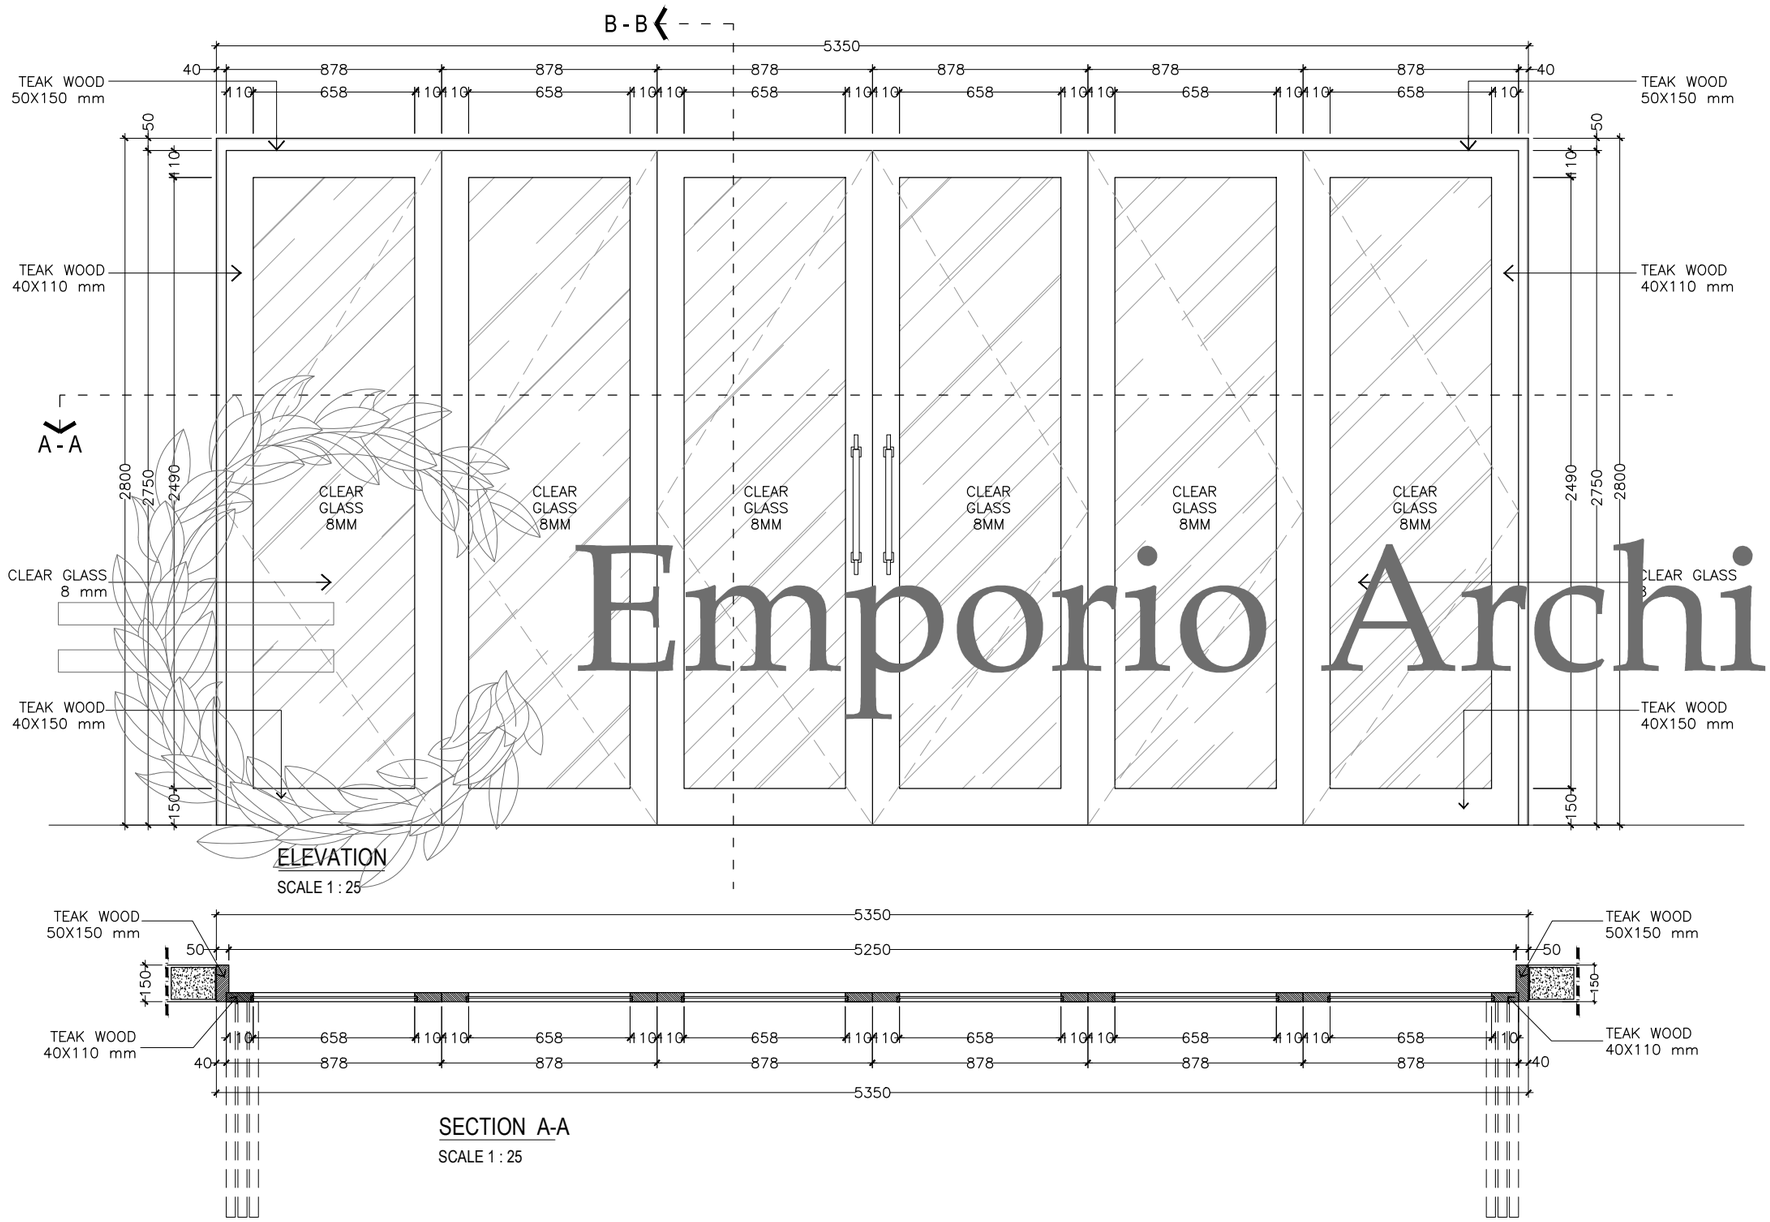

ELEVATION

SCALE 1 : 25

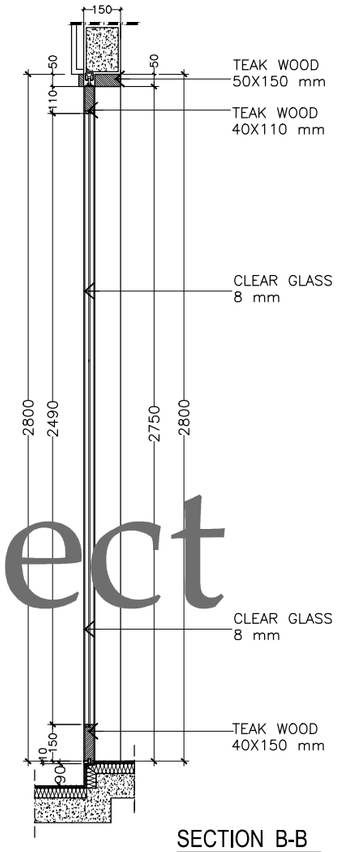

SECTION B-B

SCALE 1 : 25

SECTION A-A


SCALE 1 : 25


FD3 ~ 1 UNIT

SCALE. 1: 25

Emporio Architect

Consultant: Emporio Architect, info@emporioarchitec.com, contact : 081222955519	PROJECT : Private House	PRINCIPLE ARCHITECT : I.B. Gd Sasra Bhanutama, ST; Arya Prawira Wibowo, ST	STRUCTURE ENGINEER :	STRUCTURE DRAFTER :	ELECTRICAL AND PLUMBING DRAFTER :	ARCHITECTURAL DRAFTER :	CHECKED :	
	OWNER :	ARCHITECT DESIGNER :	MECHANICAL AND ELECTRICAL ENGINEER :					
	DRAWING TITLE : FD3 ~ 1 UNIT	SCALE : Scale 1 : 25	DATE :	DATE / REVISION NOTE / SIGNATURE	Drawing code	Page number	Total page	Note. Planning the structure and plumbing of the drawings should be checked again or re-adjusted by the contractor related to the field condition
		FILE NAME D\Data\Project	PRINT DATE : -		A	056		

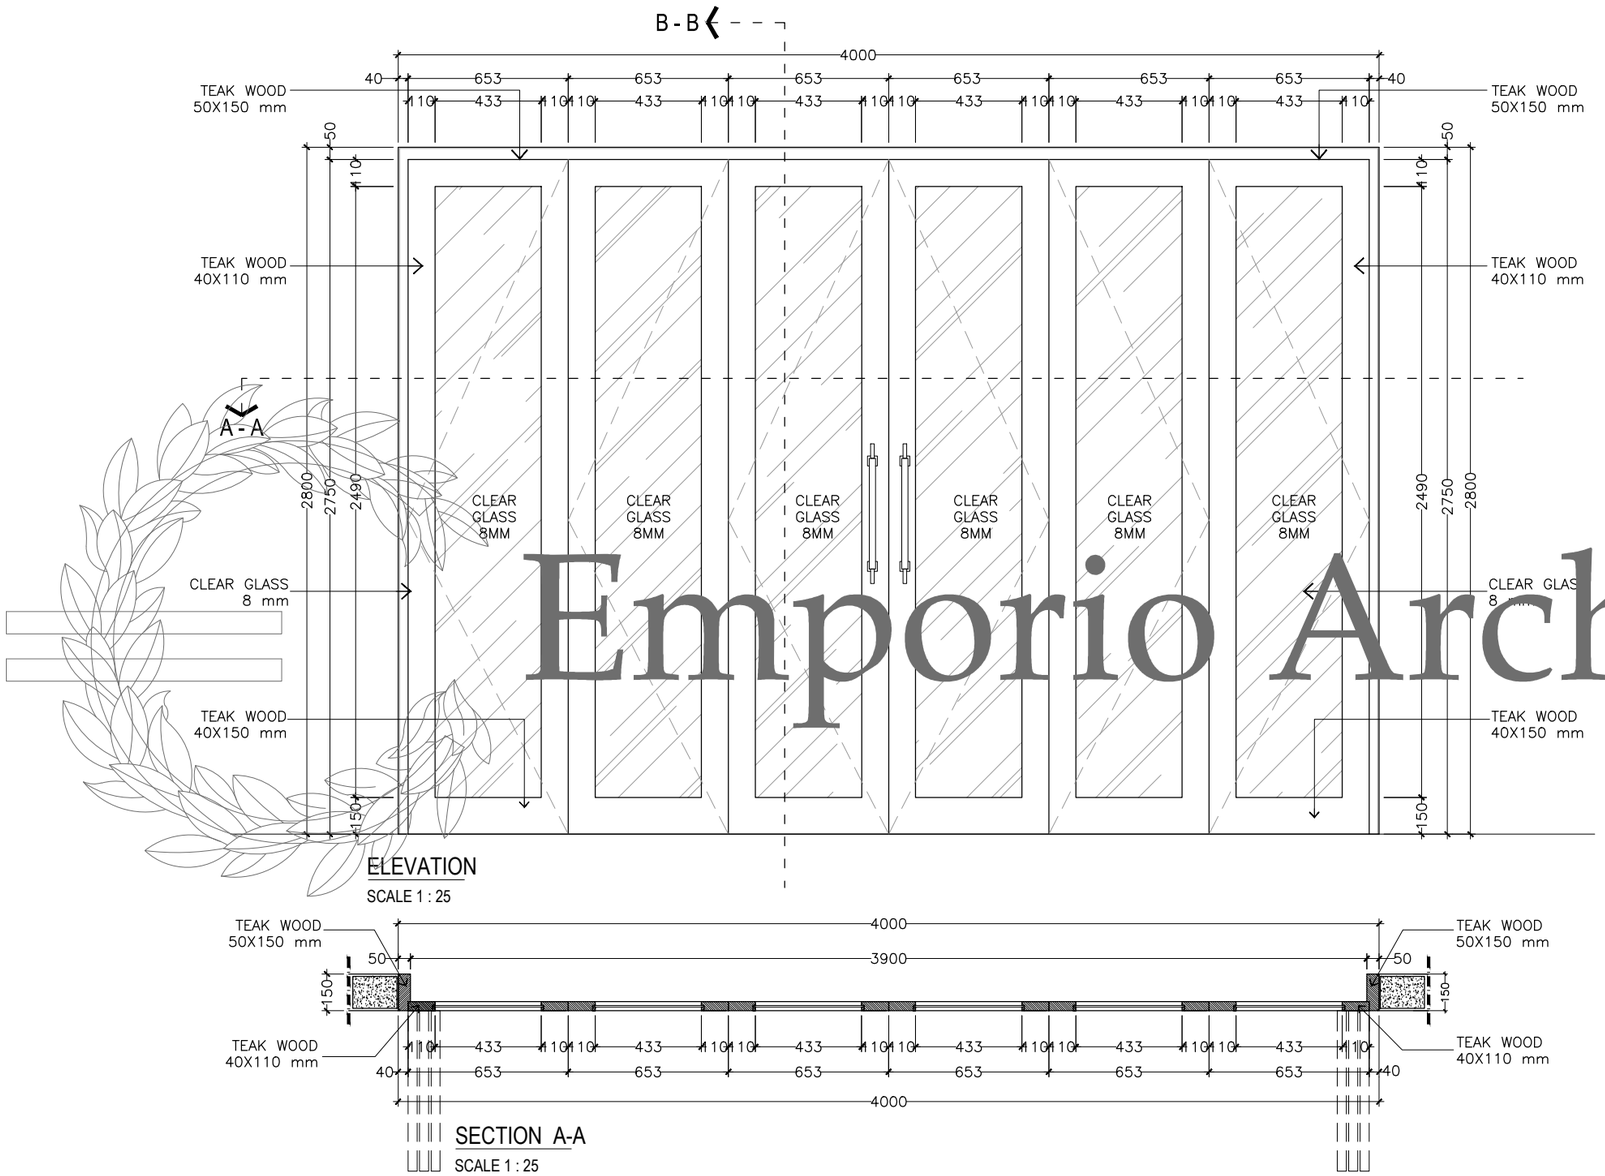


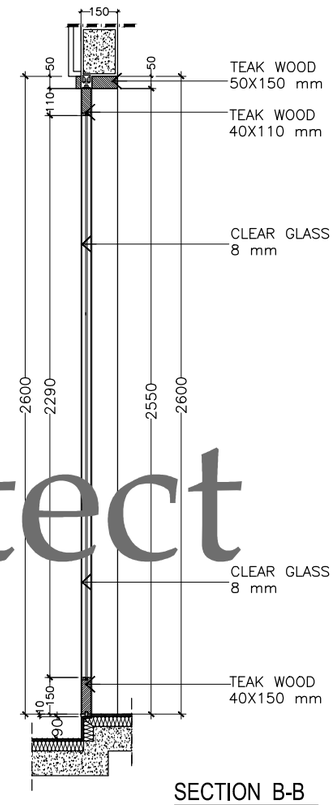

FD4 ~ 1 UNIT
SCALE. 1: 25

Emporio Architect

Consultant: Emporio Architect, info@emporioarchitec.com, contact : 081222955519	PROJECT : Private House	PRINCIPLE ARCHITECT : I.B. Gd Sasra Bhanutama, ST; Arya Prawira Wibowo, ST	STRUCTURE ENGINEER :	STRUCTURE DRAFTER :	ELECTRICAL AND PLUMBING DRAFTER :	ARCHITECTURAL DRAFTER :	CHECKED :	
	OWNER :	ARCHITECT DESIGNER :	MECHANICAL AND ELECTRICAL ENGINEER :					
	DRAWING TITLE : FD4 ~ 1 UNIT	SCALE : Scale 1 : 25 / DATE :	DATE / REVISION NOTE / SIGNATURE	Drawing code: A	Page number: 057	Total page:	Note. Planning the structure and plumbing of the drawings should be checked again or re-adjusted by the contractor related to the field condition	
		FILE NAME : D\Data\Project	PRINT DATE : -					

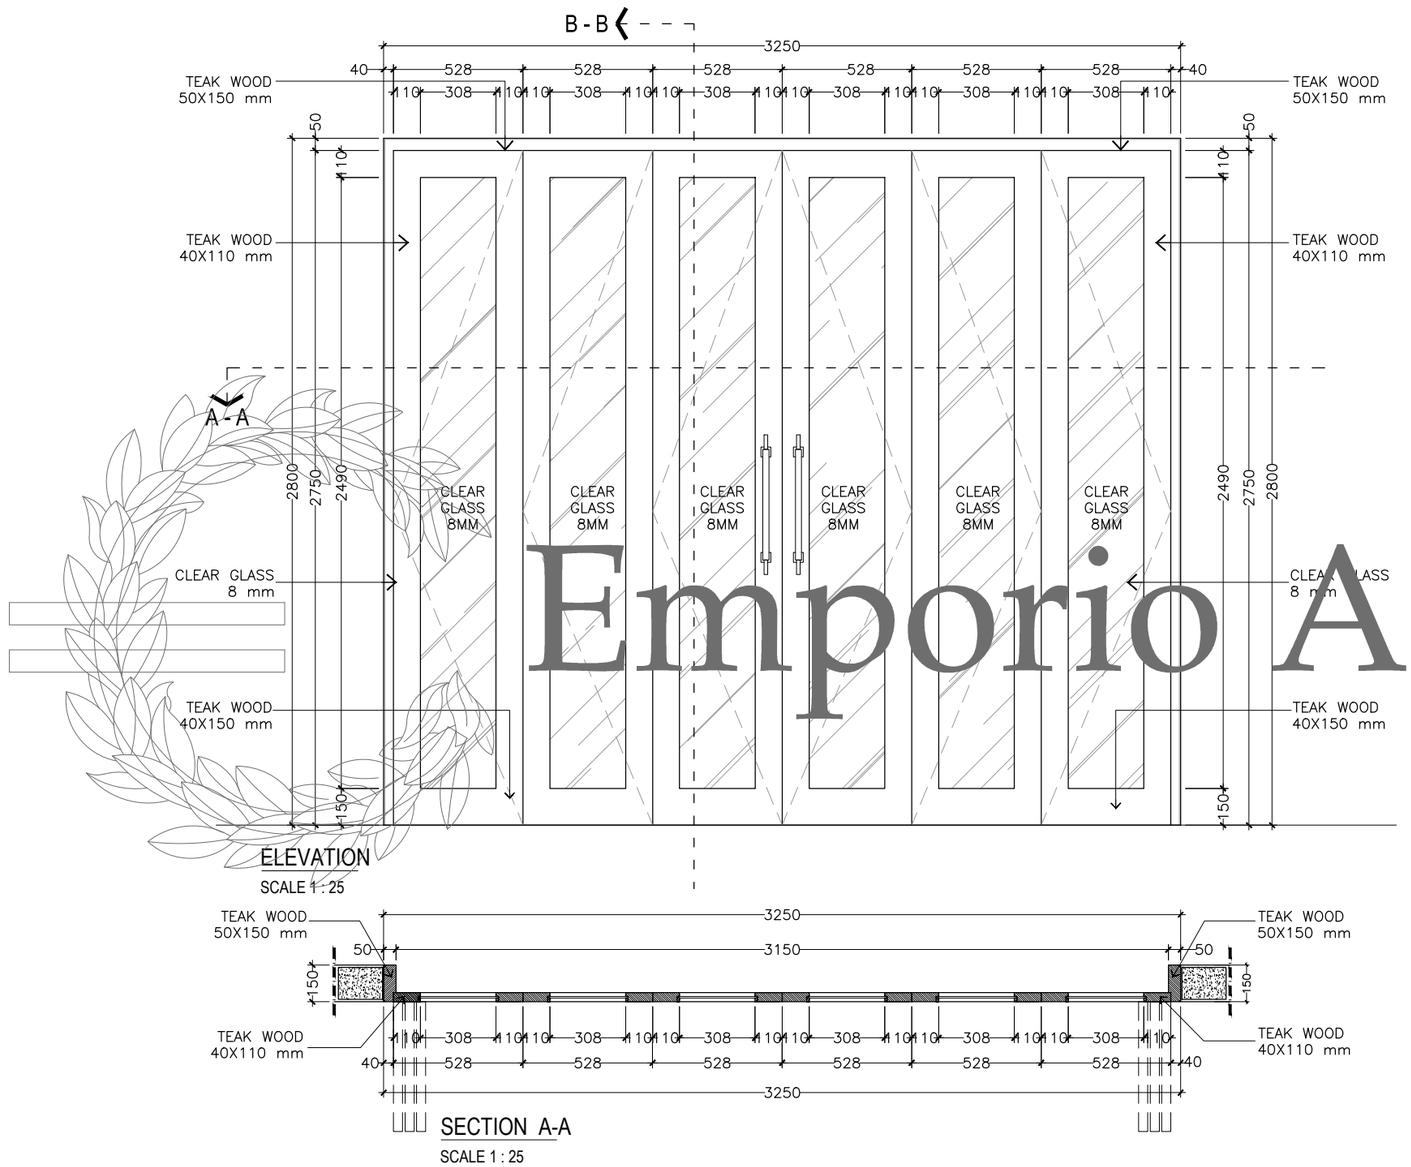


Emporio Architect


FD5 ~ 1 UNIT
SCALE. 1: 25

Consultant
Emporio Architect
info@emporioarchitec.com
contact : 081222955519

PROJECT : Private House	PRINCIPLE ARCHITECT : I.B. Gd Sasra Bhanutama, ST Arya Prawira Wibowo, ST	STRUCTURE ENGINEER :			STRUCTURE DRAFTER :	ELECTRICAL AND PLUMBING DRAFTER :	ARCHITECTURAL DRAFTER :	CHECKED :
OWNER :	ARCHITECT DESIGNER :	MECHANICAL AND ELECTRICAL ENGINEER :						
DRAWING TITLE : FD5 ~ 1 UNIT	SCALE : Scale 1 : 25	DATE :	DATE	REVISION NOTE	SIGNATURE	Drawing code	Page number	Total page
	FILE NAME D\Data\Project	PRINT DATE : -				A	058	

Note.
Planning the structure and plumbing of the drawings should be checked again or re-adjusted by the contractor related to the field condition

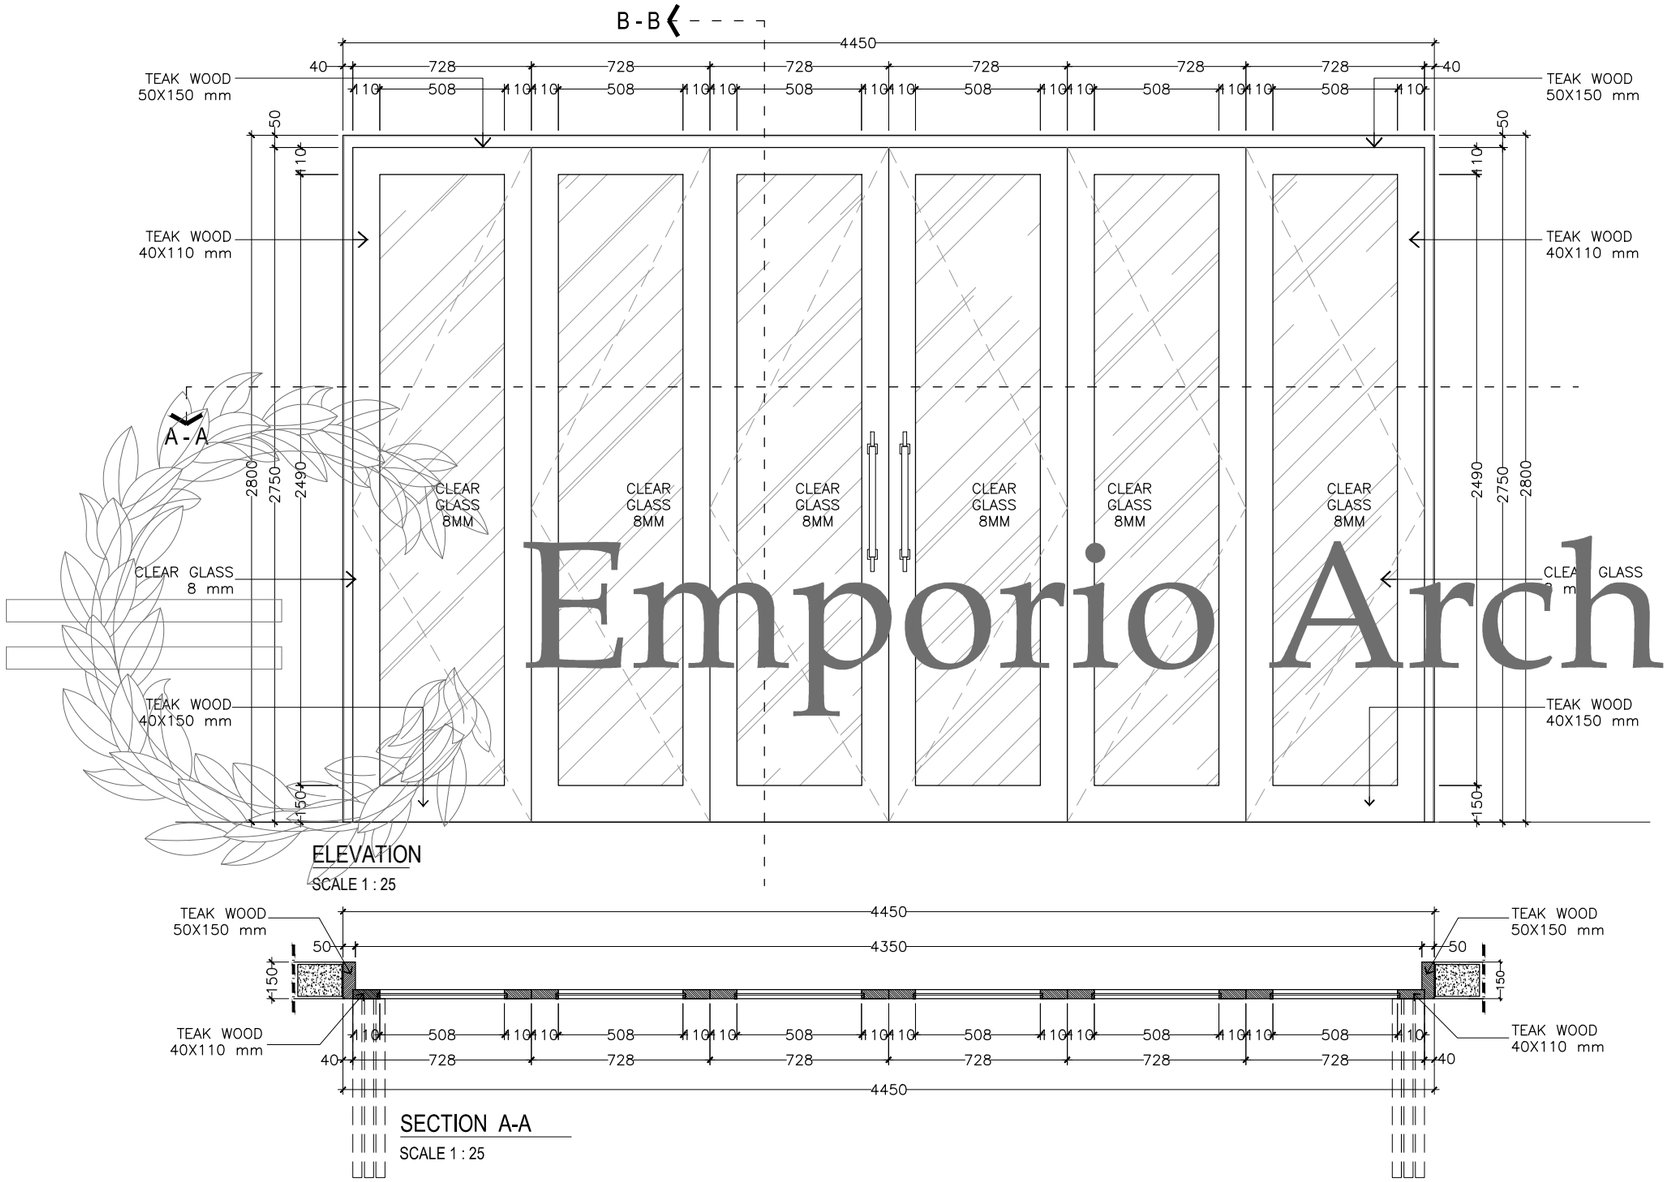

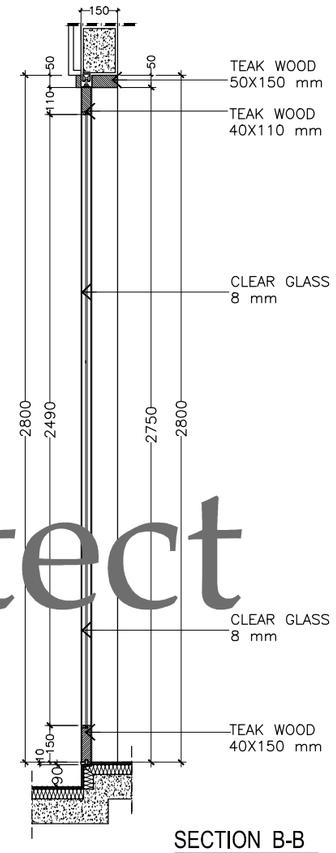


FD6 ~ 3 UNIT
SCALE. 1: 25

Emporio Architect

Consultant

Emporio Architect
info@emporioarchitec.com
contact : 081222955519

PROJECT : Private House	PRINCIPLE ARCHITECT : I.B. Gd Sasra Bhanutama, ST Arya Prawira Wibowo, ST	STRUCTURE ENGINEER :			STRUCTURE DRAFTER :	ELECTRICAL AND PLUMBING DRAFTER :	ARCHITECTURAL DRAFTER :	CHECKED :
OWNER :	ARCHITECT DESIGNER :	MECHANICAL AND ELECTRICAL ENGINEER :						
DRAWING TITLE : FD6 ~ 3 UNIT	SCALE : Scale 1 : 25	DATE :	DATE	REVISION NOTE / SIGNATURE	Drawing code	Page number	Total page	Note. Planning the structure and plumbing of the drawings should be checked again or re-adjusted by the contractor related to the field condition
	FILE NAME D\Data\Project	PRINT DATE : -			A	059		

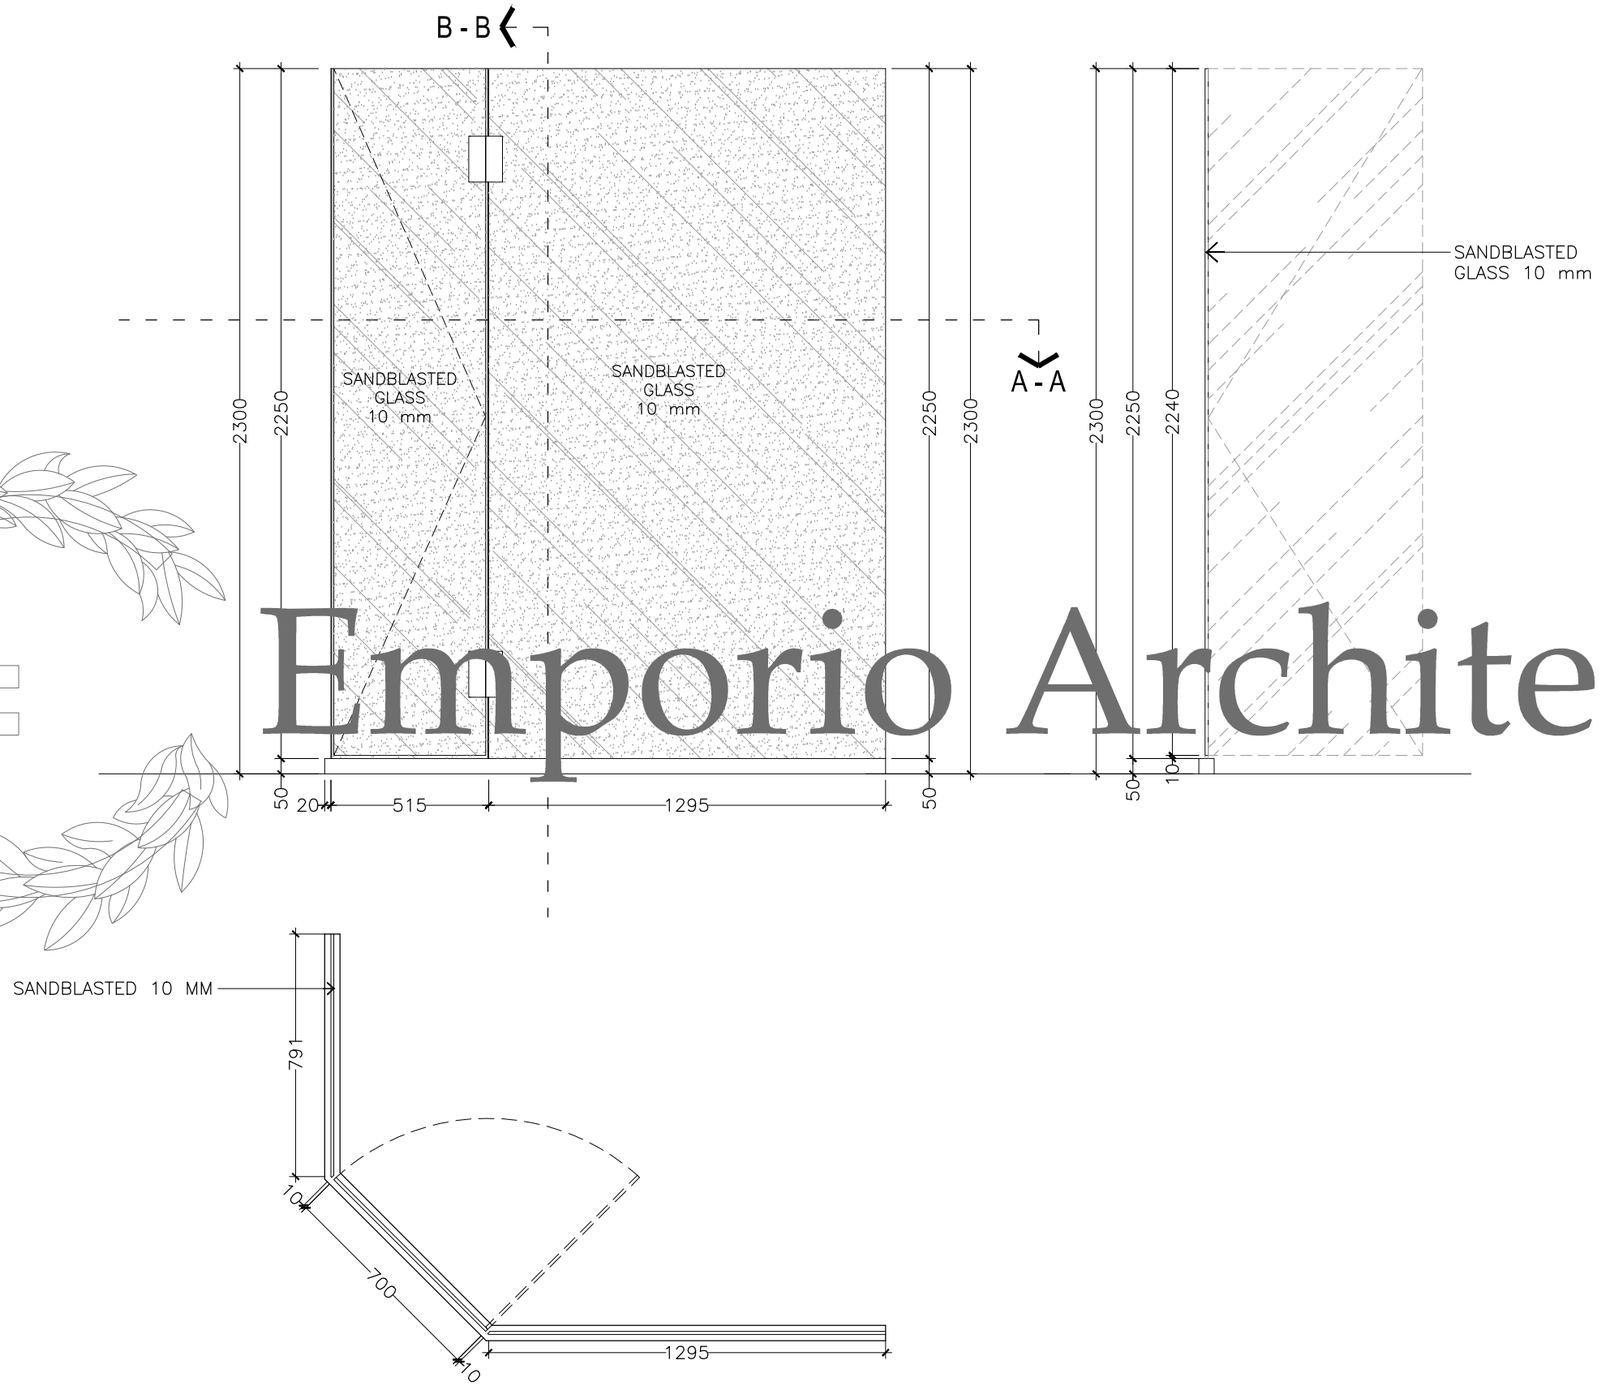


Emporio Architect

GD1 ~ 2 UNIT

SCALE. 1: 20

Consultant
Emporio Architect
info@emporioarchitec.com
contact : 081222955519

PROJECT : Private House	PRINCIPLE ARCHITECT : I.B. Gd Sasra Bhanutama, ST Arya Prawira Wibowo, ST	STRUCTURE ENGINEER :	STRUCTURE DRAFTER :	ELECTRICAL AND PLUMBING DRAFTER :	ARCHITECTURAL DRAFTER :	CHECKED :		
OWNER :	ARCHITECT DESIGNER :	MECHANICAL AND ELECTRICAL ENGINEER :						
DRAWING TITLE : GD1 ~ 2 UNIT	SCALE : Scale 1 : 20	DATE :	DATE / REVISION NOTE / SIGNATURE	Drawing code	Page number	Total page	**Note.** Planning the structure and plumbing of the drawings should be checked again or re-adjusted by the contractor related to the field condition	
	FILE NAME D\Data\Project	PRINT DATE : -		A	060			

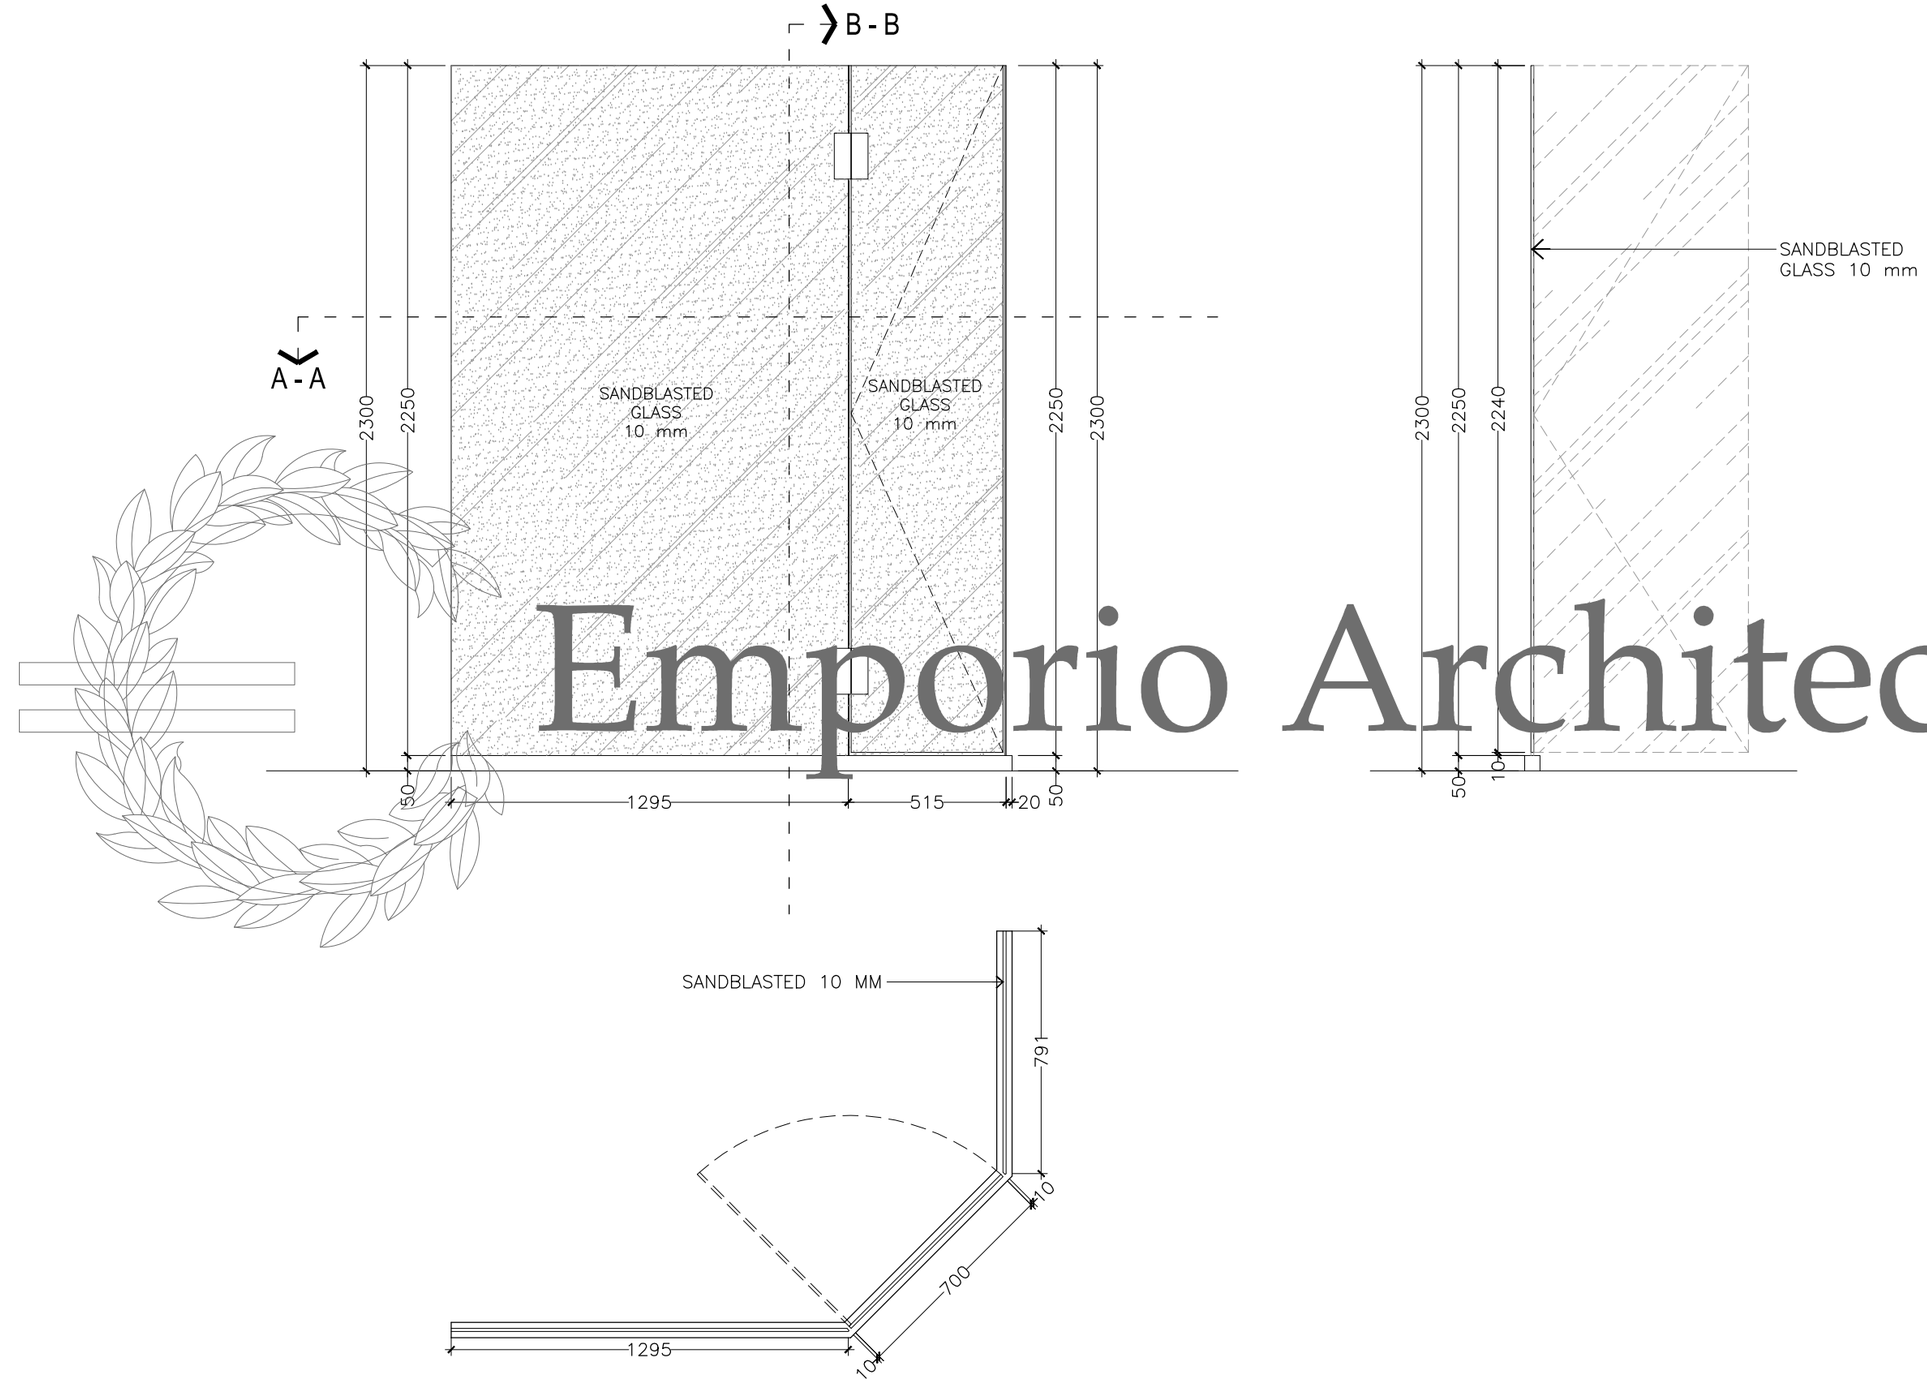


Emporio Architect

GD2 ~ 2 UNIT

SCALE. 1: 20


Consultant
Emporio Architect
info@emporioarchitec.com
contact : 081222955519

PROJECT : Private House	PRINCIPLE ARCHITECT : I.B. Gd Sasra Bhanutama, ST Arya Prawira Wibowo, ST	STRUCTURE ENGINEER :			STRUCTURE DRAFTER :	ELECTRICAL AND PLUMBING DRAFTER :	ARCHITECTURAL DRAFTER :	CHECKED :
OWNER :	ARCHITECT DESIGNER :	MECHANICAL AND ELECTRICAL ENGINEER :						
DRAWING TITLE : GD2 ~ 2 UNIT	SCALE : Scale 1 : 20	DATE :	DATE	REVISION NOTE	SIGNATURE	Drawing code	Page number	Total page	**Note.** Planning the structure and plumbing of the drawings should be checked again or re-adjusted by the contractor related to the field condition
	FILE NAME D\Data\Project	PRINT DATE : -				A	061		

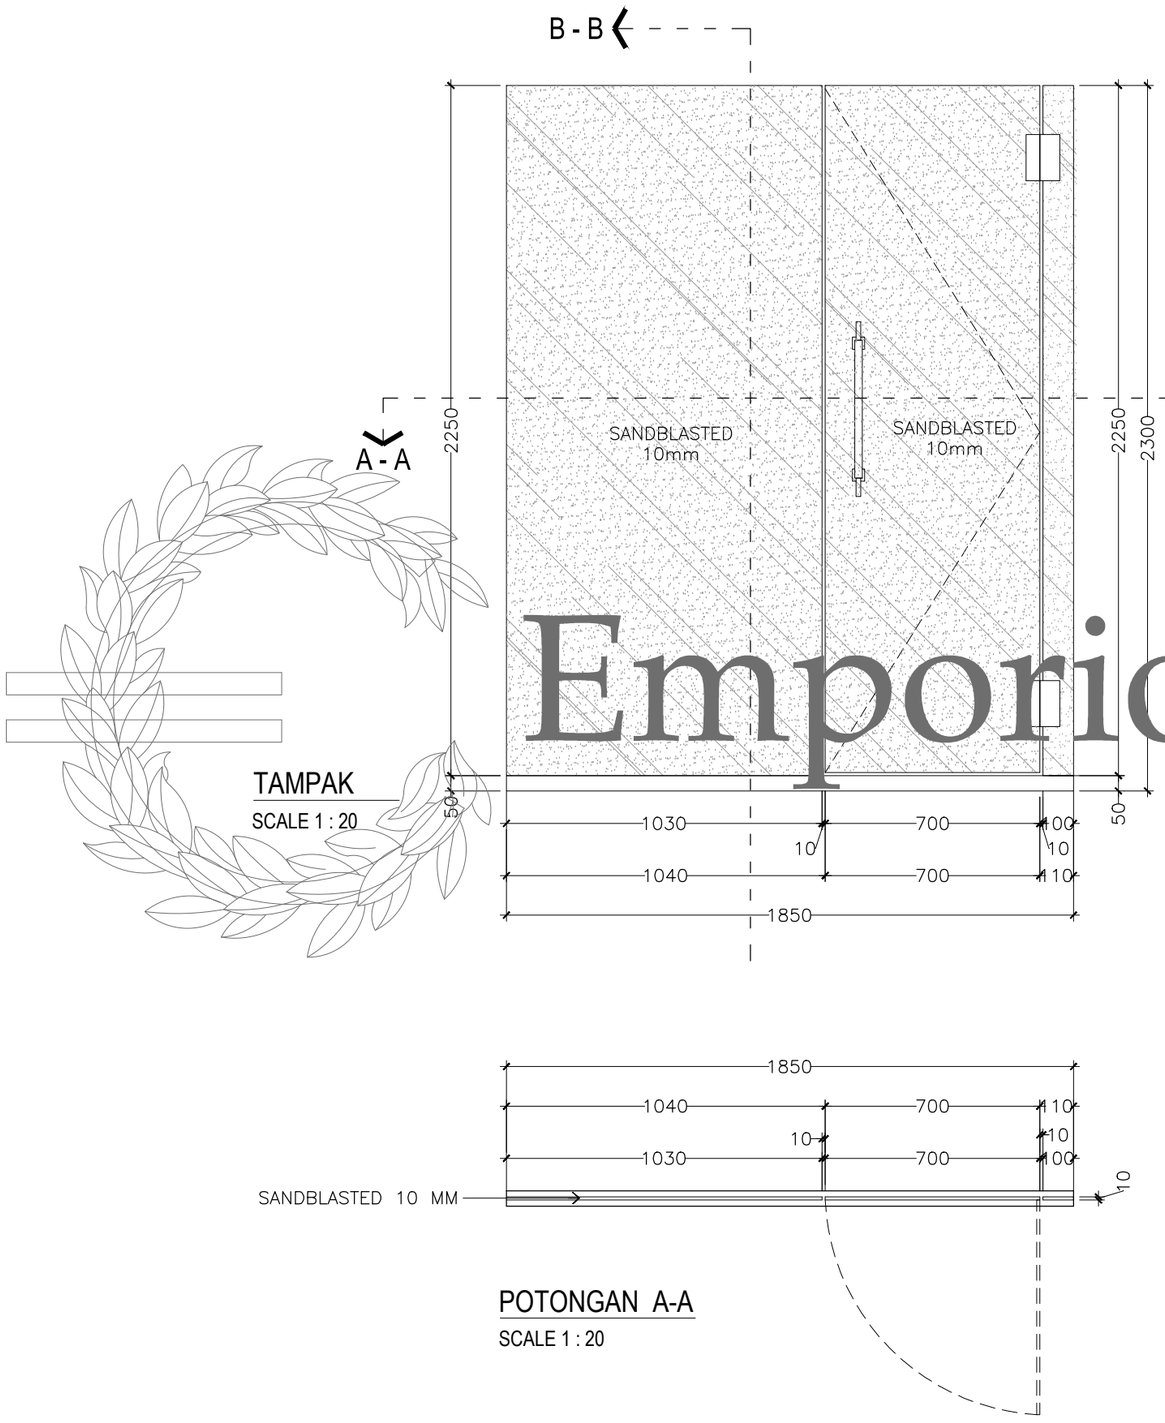

TAMPAK

SCALE 1 : 20

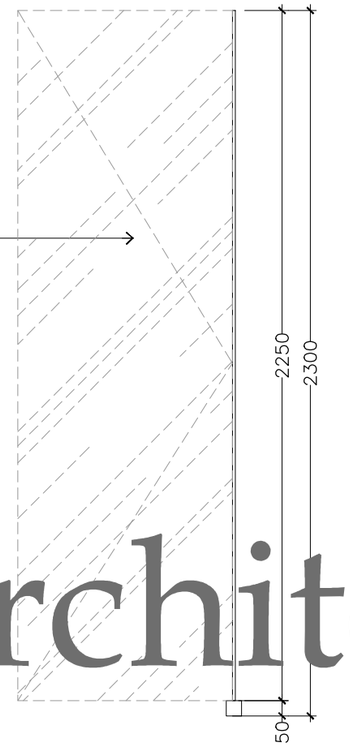

POTONGAN B-B

SCALE 1 : 20

POTONGAN A-A

SCALE 1 : 20

GD3 ~ 1 UNIT


SCALE. 1: 20

Emporio Architect

Consultant: Emporio Architect, info@emporioarchitec.com, contact : 081222955519	PROJECT : Private House	PRINCIPLE ARCHITECT : I.B. Gd Sasra Bhanutama, ST; Arya Prawira Wibowo, ST	STRUCTURE ENGINEER :	STRUCTURE DRAFTER :	ELECTRICAL AND PLUMBING DRAFTER :	ARCHITECTURAL DRAFTER :	CHECKED :		
	OWNER :	ARCHITECT DESIGNER :	MECHANICAL AND ELECTRICAL ENGINEER :						
	DRAWING TITLE : GD3 ~ 1 UNIT	SCALE : SCALE 1 : 20	DATE :	DATE / REVISION NOTE / SIGNATURE		Drawing code: A	Page number: 062	Total page	Note. Planning the structure and plumbing of the drawings should be checked again or re-adjusted by the contractor related to the field condition
		FILE NAME D\Data\Project	PRINT DATE : -						

GD4 ~ 1 UNIT

SCALE. 1: 20

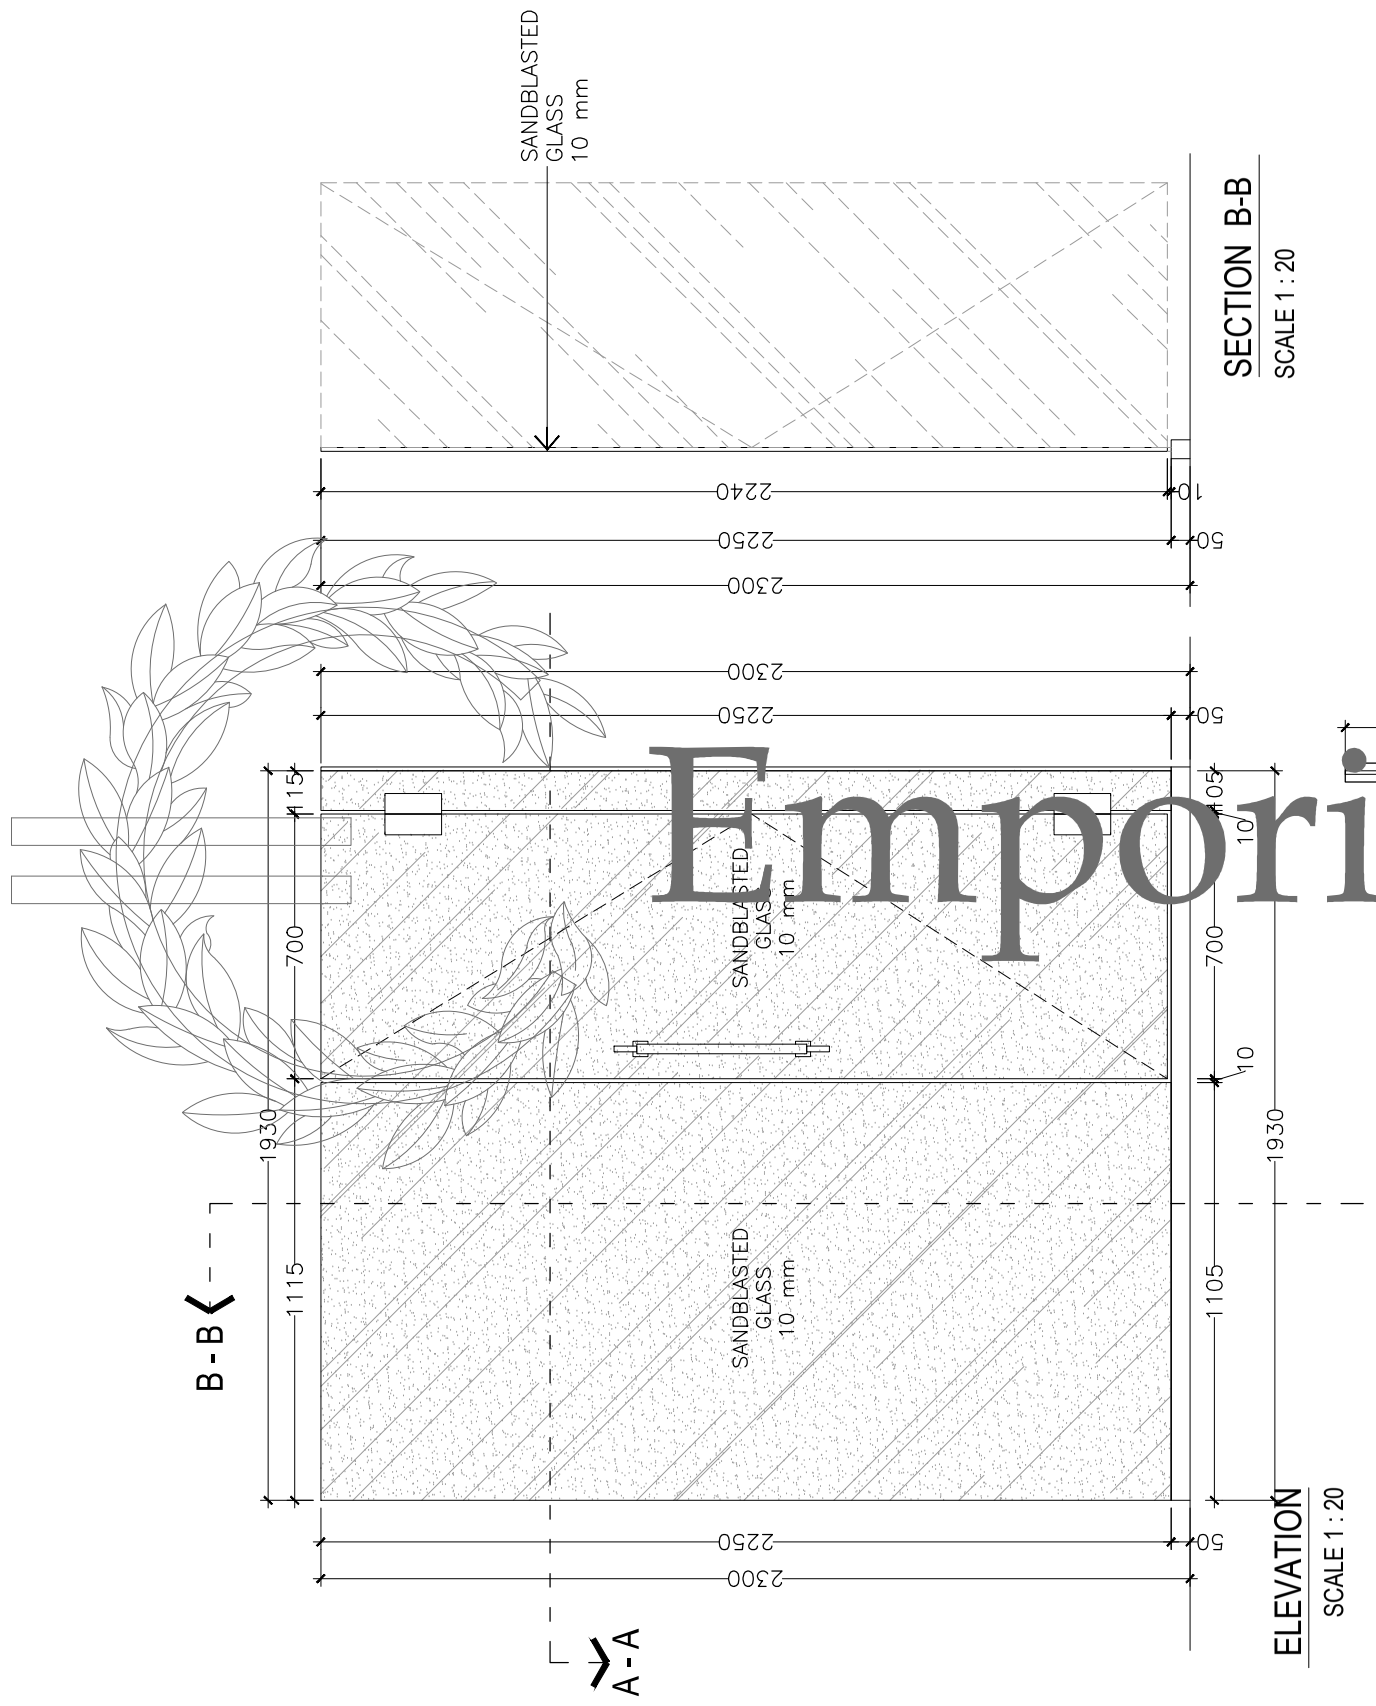


SECTION B-B

SCALE 1 : 20

ELEVATION

SCALE 1 : 20

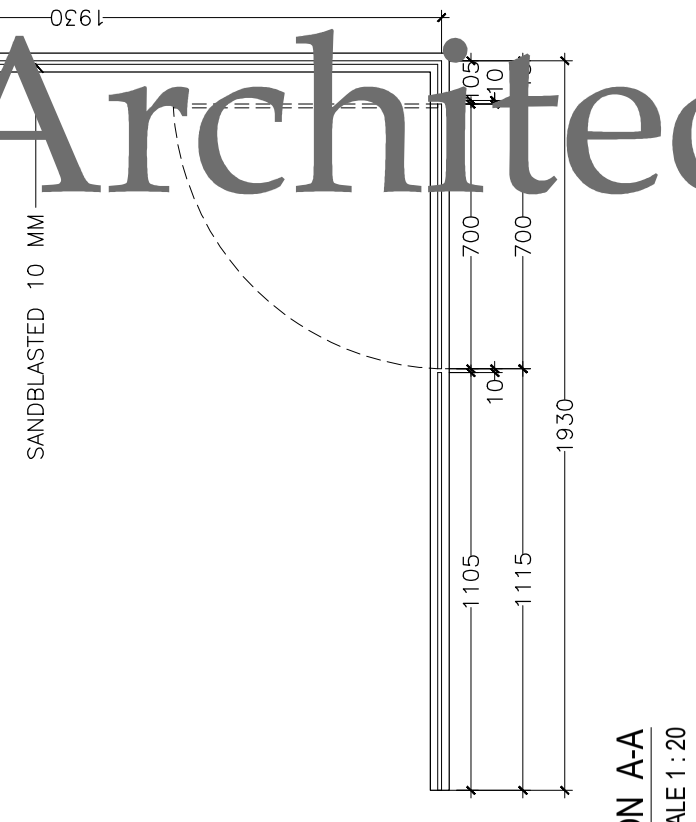


SECTION A-A

SCALE 1 : 20

Emporio Architect

Consultant: Emporio Architect, info@emporioarchitec.com, contact : 081222955519	PROJECT : Private House	PRINCIPLE ARCHITECT : I.B. Gd Sasra Bhanutama, ST; Arya Prawira Wibowo, ST	STRUCTURE ENGINEER :	STRUCTURE DRAFTER :	ELECTRICAL AND PLUMBING DRAFTER :	ARCHITECTURAL DRAFTER :	CHECKED :	
	OWNER :	ARCHITECT DESIGNER :	MECHANICAL AND ELECTRICAL ENGINEER :					
	DRAWING TITLE : GD4 ~ 1 UNIT	SCALE : SCALE 1 : 20 / DATE :	DATE / REVISION NOTE / SIGNATURE	Drawing code: A	Page number: 063	Total page	Note. Planning the structure and plumbing of the drawings should be checked again or re-adjusted by the contractor related to the field condition	
		FILE NAME D\Data\Project / PRINT DATE : -						

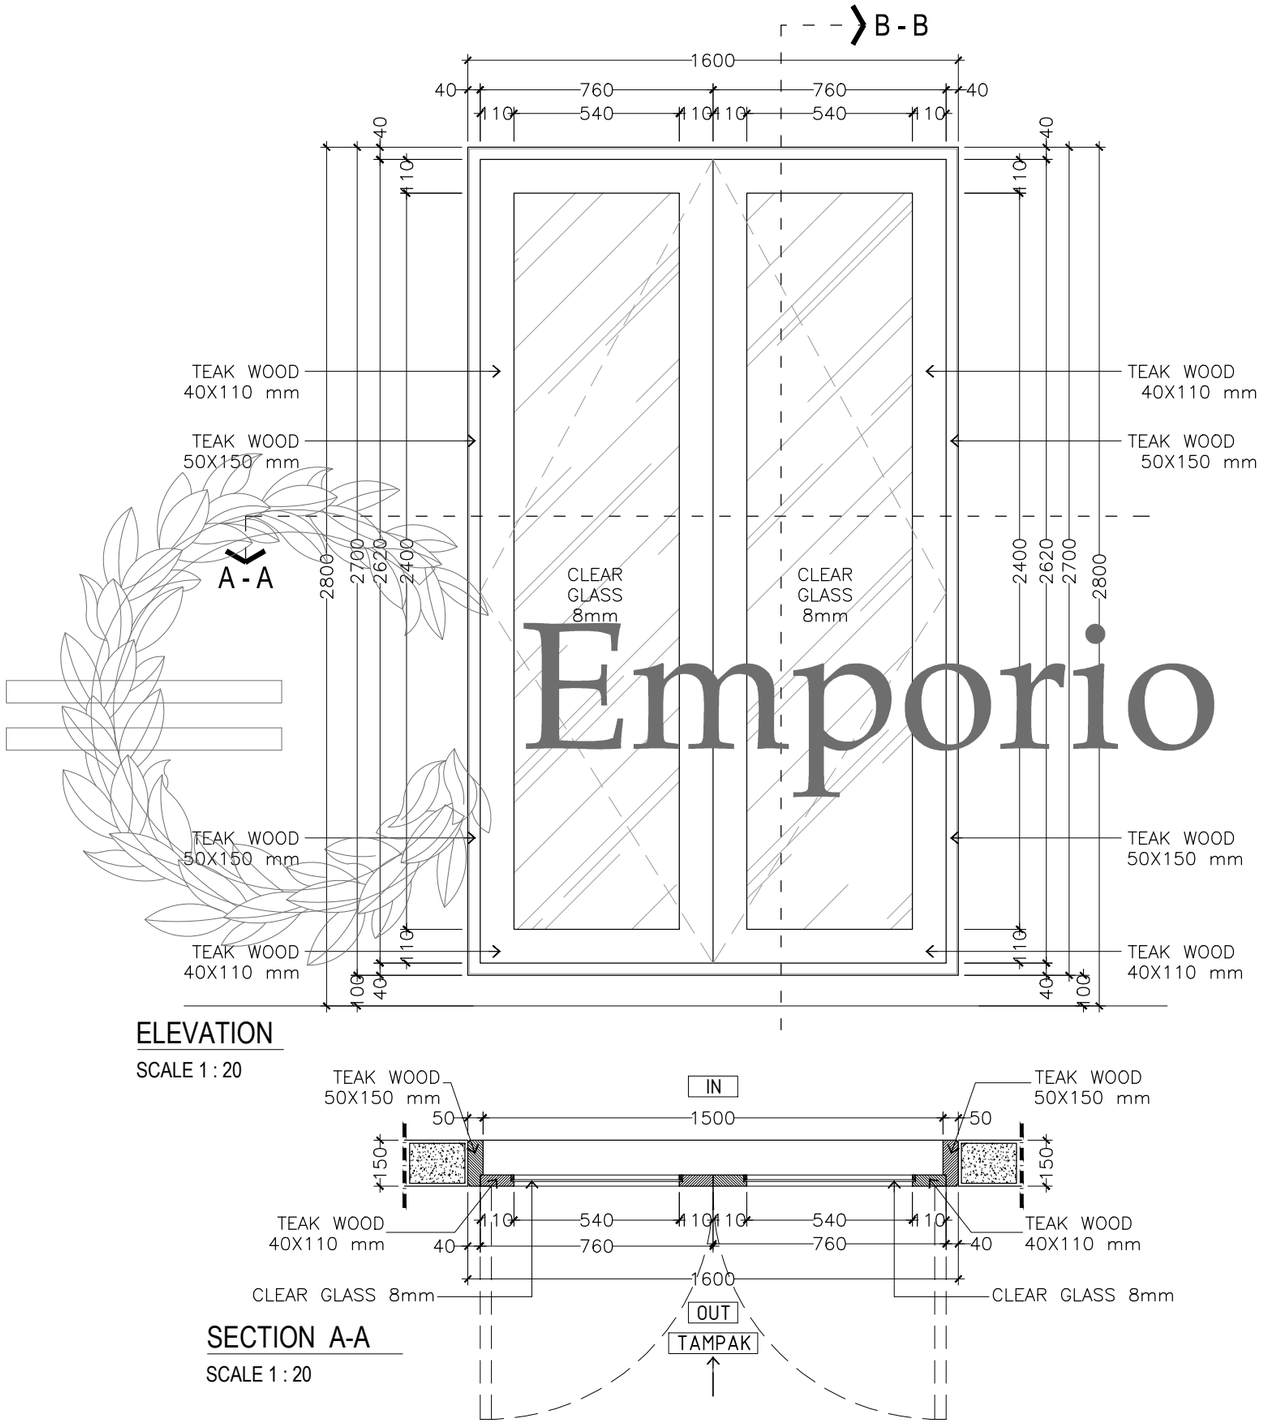


ELEVATION

SCALE 1 : 20

SECTION A-A

SCALE 1 : 20

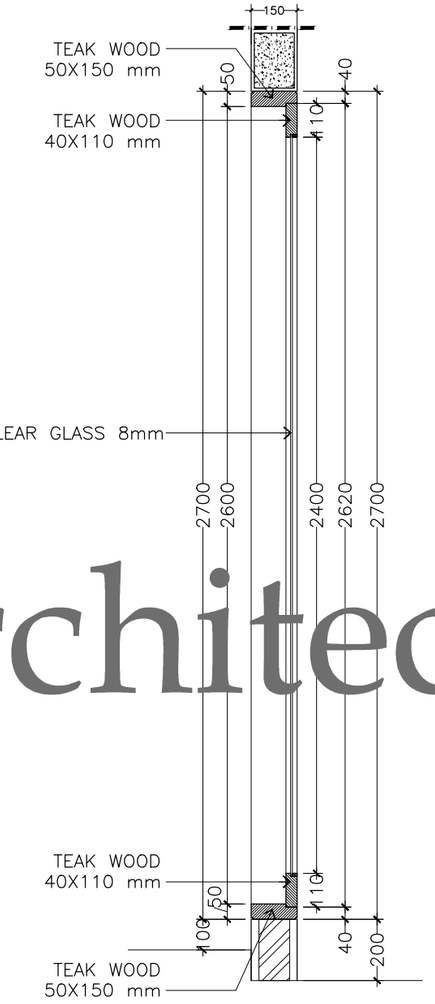

SECTION B-B


SCALE 1 : 20

W1 ~ 4 UNIT

SCALE. 1: 20


Emporio Architect

Consultant: Emporio Architect, info@emporioarchitec.com, contact : 081222955519	PROJECT : Private House	PRINCIPLE ARCHITECT : I.B. Gd Sasra Bhanutama, ST; Arya Prawira Wibowo, ST	STRUCTURE ENGINEER :	STRUCTURE DRAFTER :	ELECTRICAL AND PLUMBING DRAFTER :	ARCHITECTURAL DRAFTER :	CHECKED :	
	OWNER :	ARCHITECT DESIGNER :	MECHANICAL AND ELECTRICAL ENGINEER :					
	DRAWING TITLE : W1 ~ 4 UNIT	SCALE : Scale 1 : 20 / DATE :	DATE / REVISION NOTE / SIGNATURE	Drawing code: A	Page number: 064	Total page	Note. Planning the structure and plumbing of the drawings should be checked again or re-adjusted by the contractor related to the field condition	
		FILE NAME D\Data\Project / PRINT DATE : -						

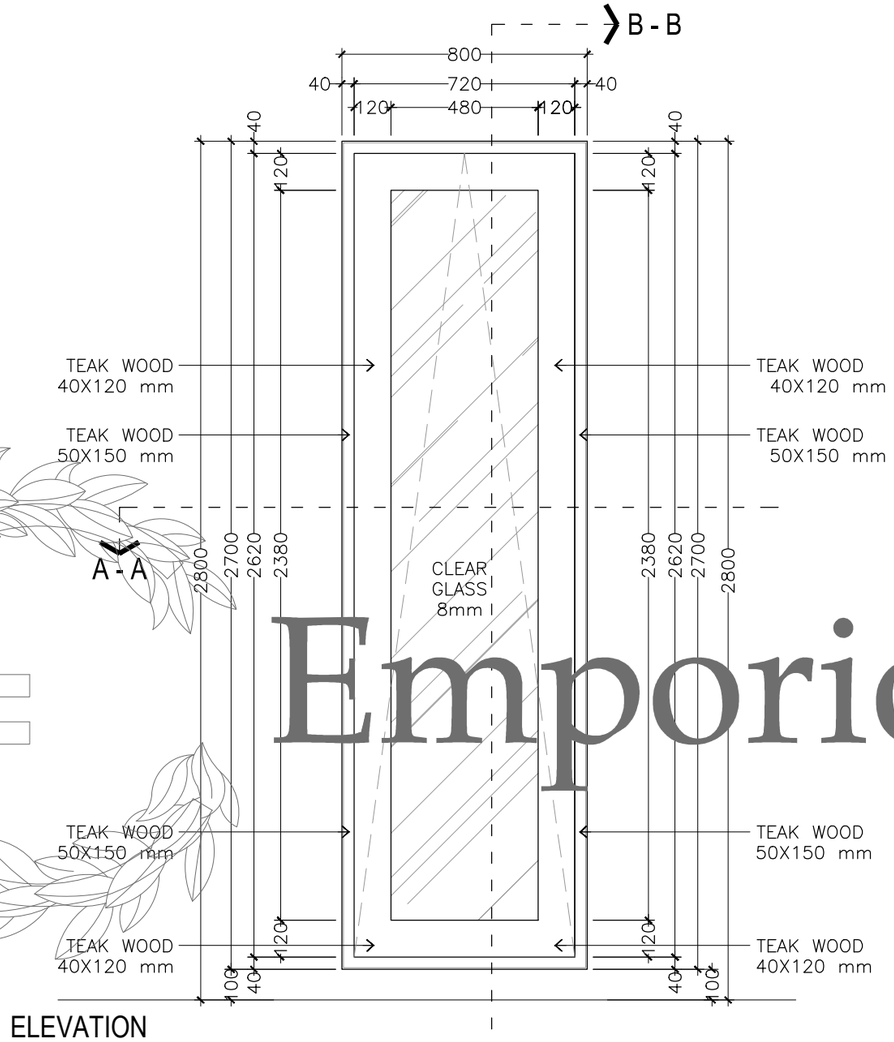


ELEVATION

SCALE 1 : 20

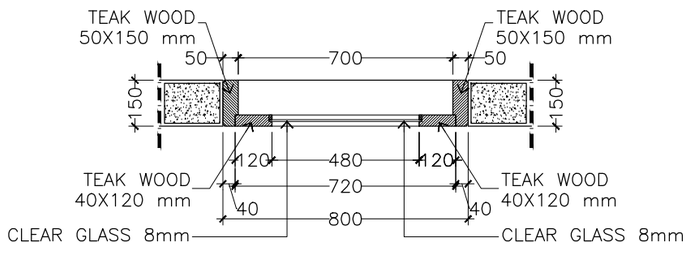

SECTION A-A

SCALE 1 : 20

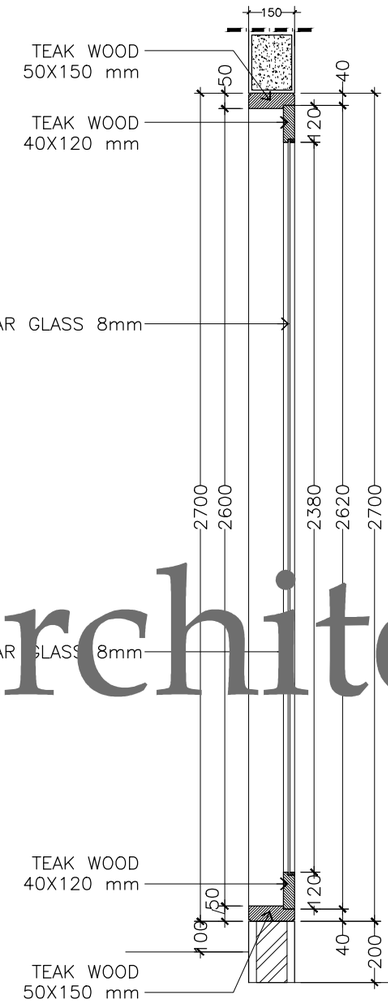

SECTION B-B

SCALE 1 : 20


W2 ~ 2 UNIT

SCALE. 1: 20

Emporio Architect


Consultant
Emporio Architect
info@emporioarchitec.com
contact : 081222955519

PROJECT : Private House	PRINCIPLE ARCHITECT : I.B. Gd Sasra Bhanutama, ST Arya Prawira Wibowo, ST	STRUCTURE ENGINEER :			STRUCTURE DRAFTER :	ELECTRICAL AND PLUMBING DRAFTER :	ARCHITECTURAL DRAFTER :	CHECKED :
OWNER :	ARCHITECT DESIGNER :	MECHANICAL AND ELECTRICAL ENGINEER :						
DRAWING TITLE : W2 ~ 2 UNIT	SCALE : Scale 1 : 20	DATE :	DATE	REVISION NOTE	SIGNATURE	Drawing code	Page number	Total page	**Note.** Planning the structure and plumbing of the drawings should be checked again or re-adjusted by the contractor related to the field condition
	FILE NAME D\Data\Project	PRINT DATE : -				A	065		

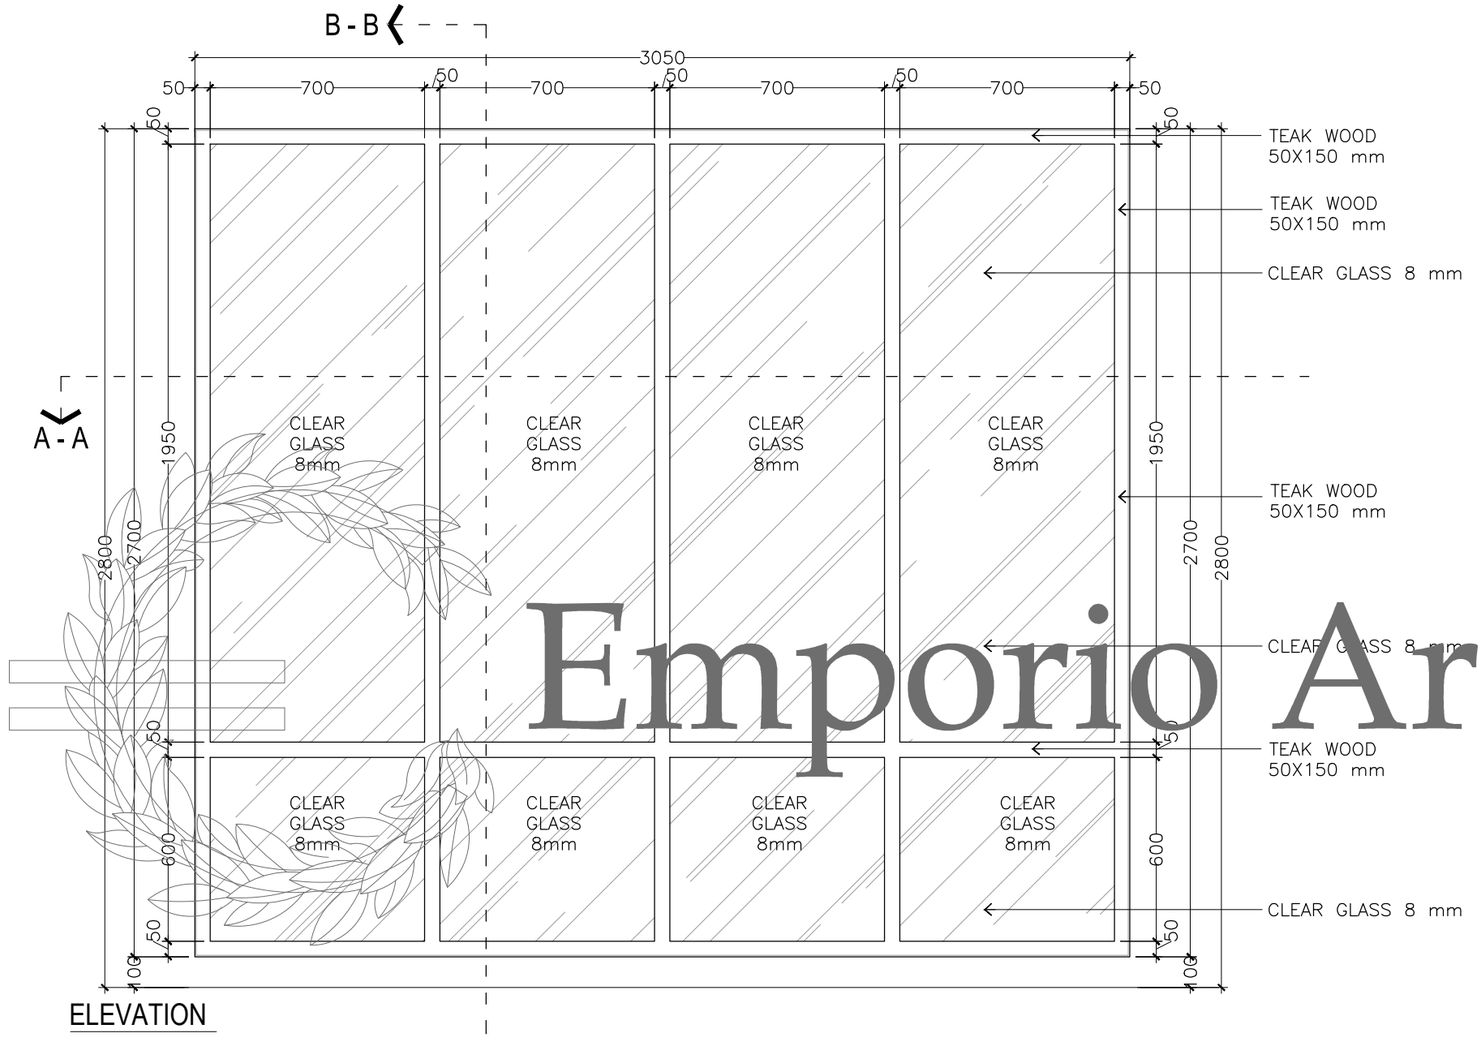


ELEVATION

SCALE 1 : 20

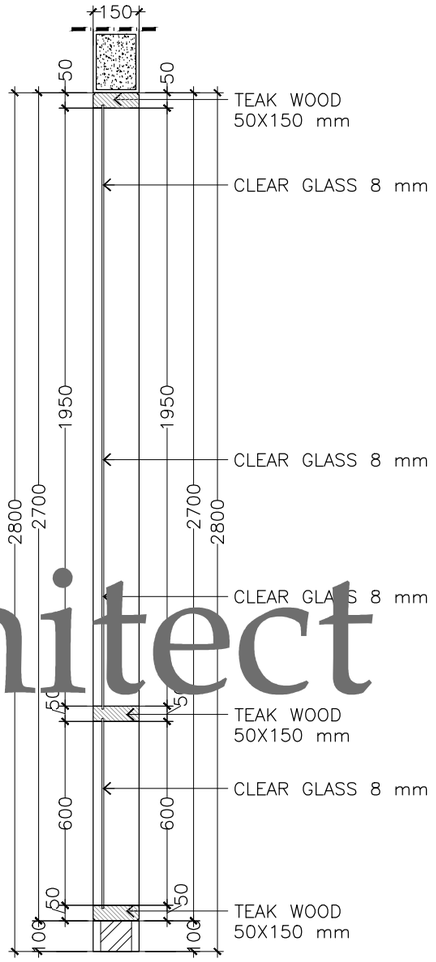

SECTION B-B

SCALE 1 : 20

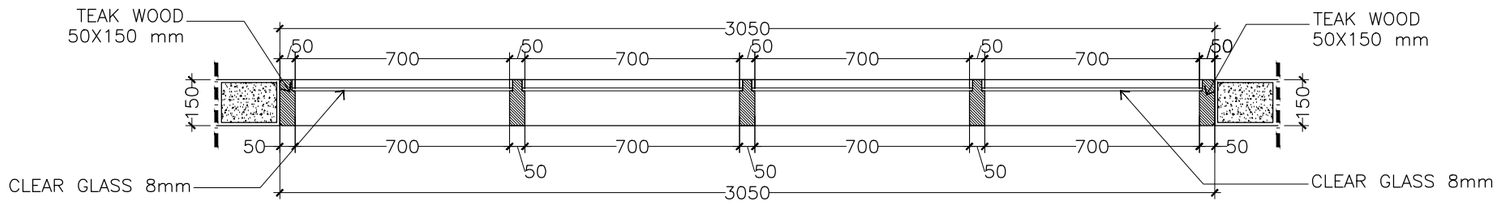

SECTION A-A


SCALE 1 : 20

W3 ~ 2 UNIT

SCALE. 1: 20


Emporio Architect

Consultant: Emporio Architect, info@emporioarchitec.com, contact : 081222955519	PROJECT : Private House	PRINCIPLE ARCHITECT : I.B. Gd Sasra Bhanutama, ST; Arya Prawira Wibowo, ST	STRUCTURE ENGINEER :	STRUCTURE DRAFTER :	ELECTRICAL AND PLUMBING DRAFTER :	ARCHITECTURAL DRAFTER :	CHECKED :	
	OWNER :	ARCHITECT DESIGNER :	MECHANICAL AND ELECTRICAL ENGINEER :					
	DRAWING TITLE : W3 ~ 2 UNIT	SCALE : Scale 1 : 20 / DATE :	DATE / REVISION NOTE / SIGNATURE	Drawing code: A	Page number: 066	Total page	Note. Planning the structure and plumbing of the drawings should be checked again or re-adjusted by the contractor related to the field condition	
		FILE NAME D\Data\Project / PRINT DATE : -						

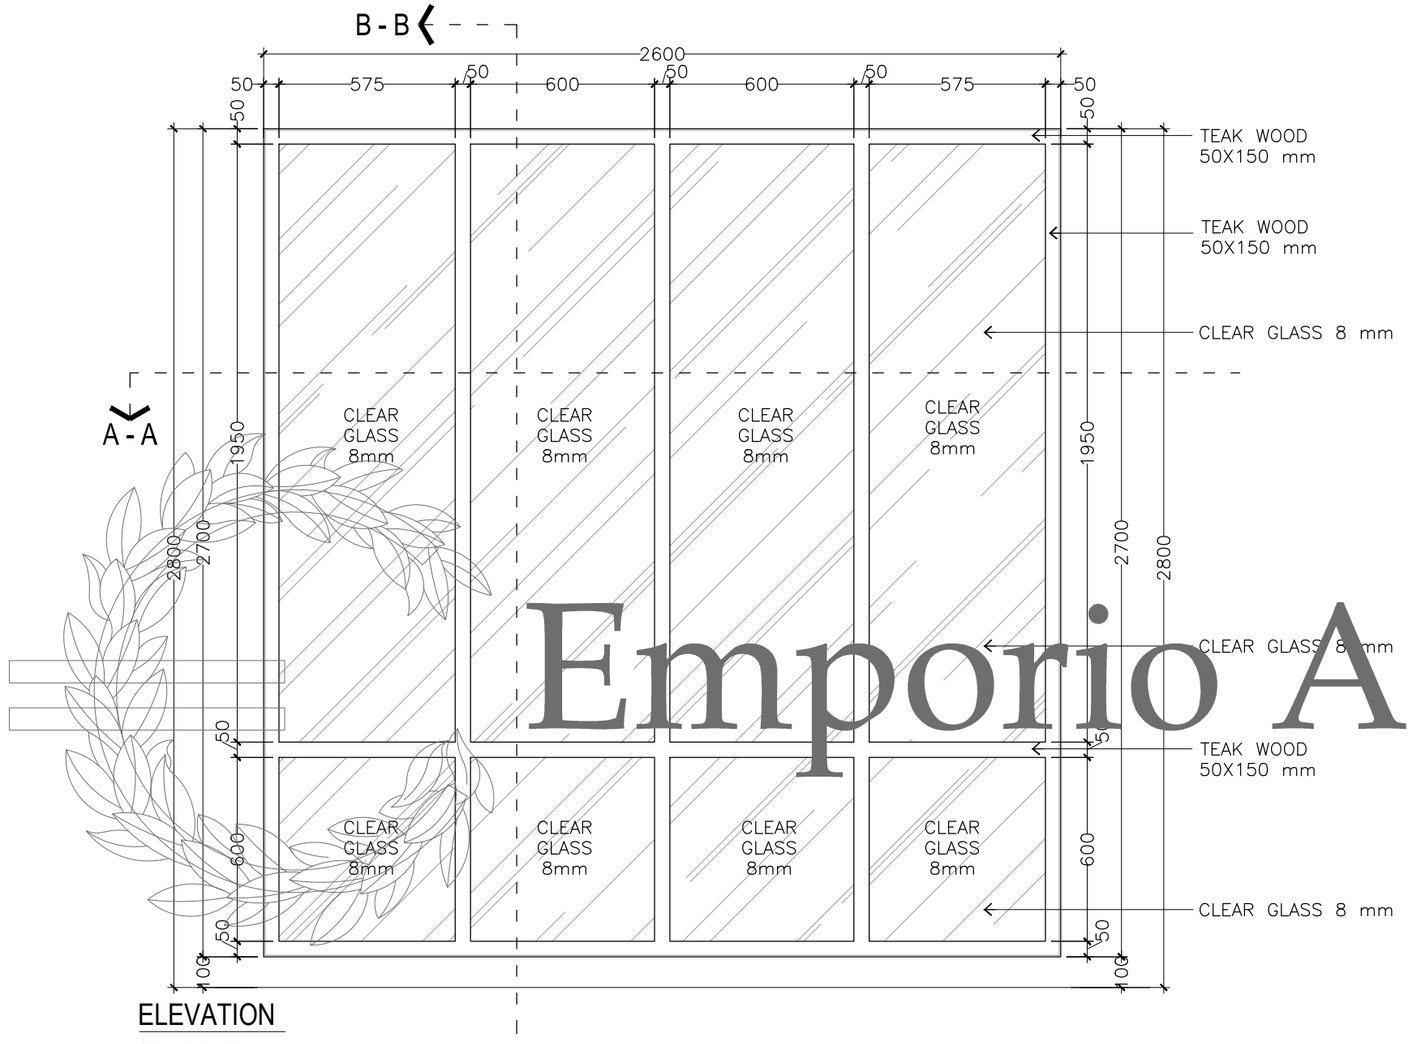


ELEVATION

SCALE 1 : 20

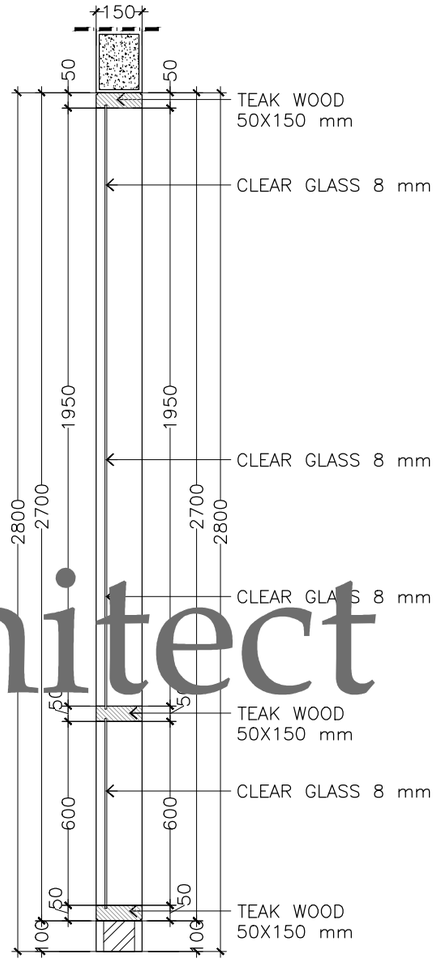

SECTION B-B

SCALE 1 : 20

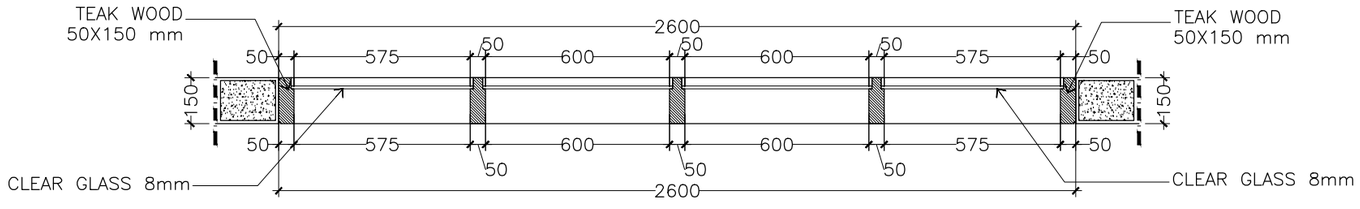

SECTION A-A

SCALE 1 : 20

W4 ~ 1 UNIT


SCALE. 1: 20

Emporio Architect

Consultant
Emporio Architect
info@emporioarchitec.com
contact : 081222955519


PROJECT : Private House	PRINCIPLE ARCHITECT : I.B. Gd Sasra Bhanutama, ST Arya Prawira Wibowo, ST	STRUCTURE ENGINEER :			STRUCTURE DRAFTER :	ELECTRICAL AND PLUMBING DRAFTER :	ARCHITECTURAL DRAFTER :	CHECKED :
OWNER :	ARCHITECT DESIGNER :	MECHANICAL AND ELECTRICAL ENGINEER :						
DRAWING TITLE : W4 ~ 1 UNIT	SCALE : Scale 1 : 20	DATE :	DATE	REVISION NOTE	SIGNATURE	Drawing code	Page number	Total page
	FILE NAME D\Data\Project	PRINT DATE : -				A	067	

Note.
Planning the structure and plumbing of the drawings should be checked again or re-adjusted by the contractor related to the field condition

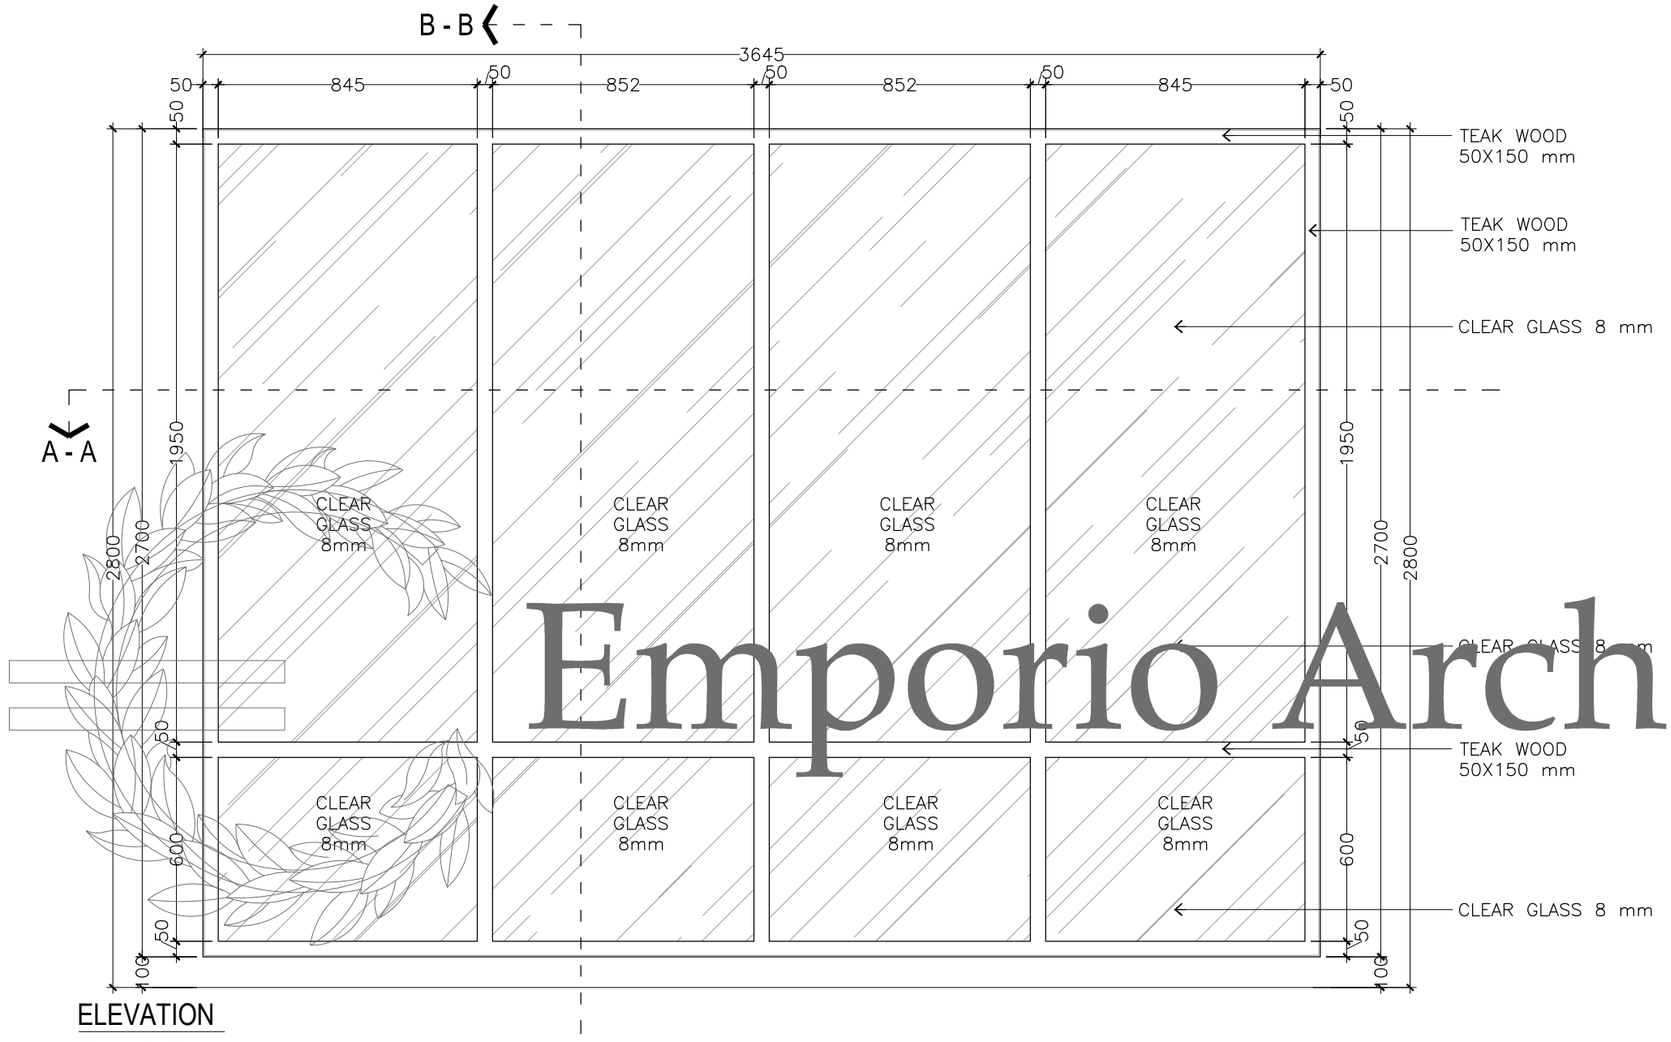


ELEVATION

SCALE 1 : 20

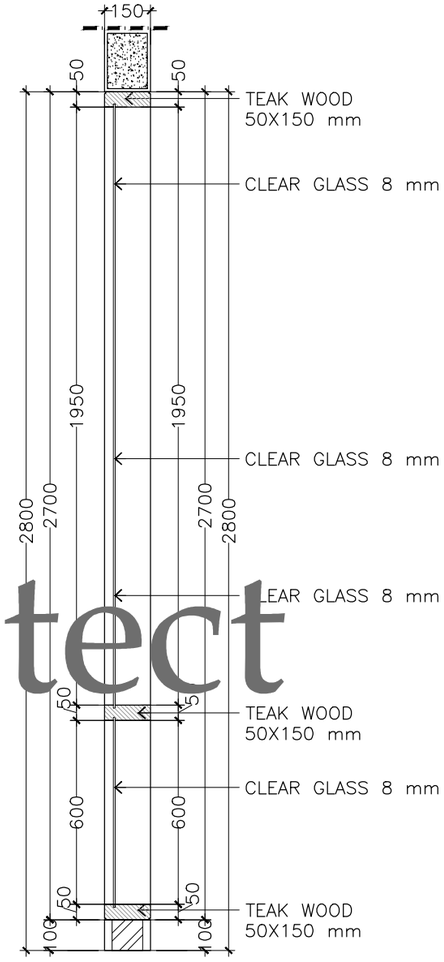

SECTION B-B

SCALE 1 : 20

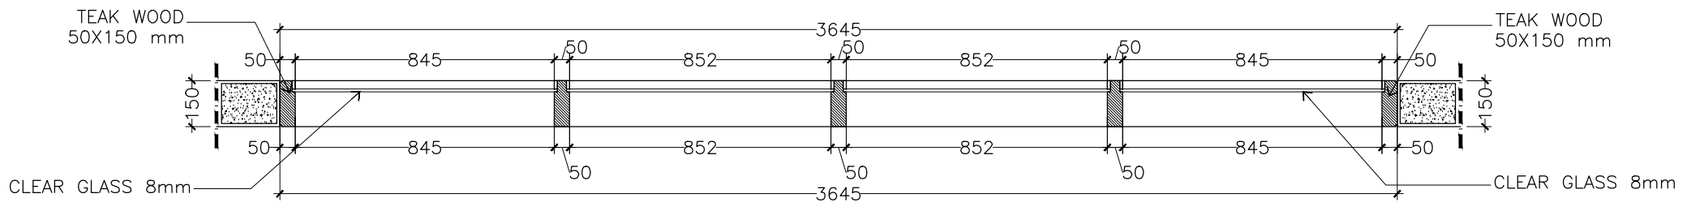

SECTION A-A


SCALE 1 : 20

W5 ~ 2 UNIT

SCALE. 1: 20


Emporio Architect

Consultant: Emporio Architect, info@emporioarchitec.com, contact : 081222955519	PROJECT : Private House	PRINCIPLE ARCHITECT : I.B. Gd Sasra Bhanutama, ST; Arya Prawira Wibowo, ST	STRUCTURE ENGINEER :	STRUCTURE DRAFTER :	ELECTRICAL AND PLUMBING DRAFTER :	ARCHITECTURAL DRAFTER :	CHECKED :	
	OWNER :	ARCHITECT DESIGNER :	MECHANICAL AND ELECTRICAL ENGINEER :					
	DRAWING TITLE : W5 ~ 2 UNIT	SCALE : Scale 1 : 20 / DATE :	DATE / REVISION NOTE / SIGNATURE	Drawing code: A	Page number: 068	Total page:	Note. Planning the structure and plumbing of the drawings should be checked again or re-adjusted by the contractor related to the field condition	
		FILE NAME D\Data\Project / PRINT DATE : -						

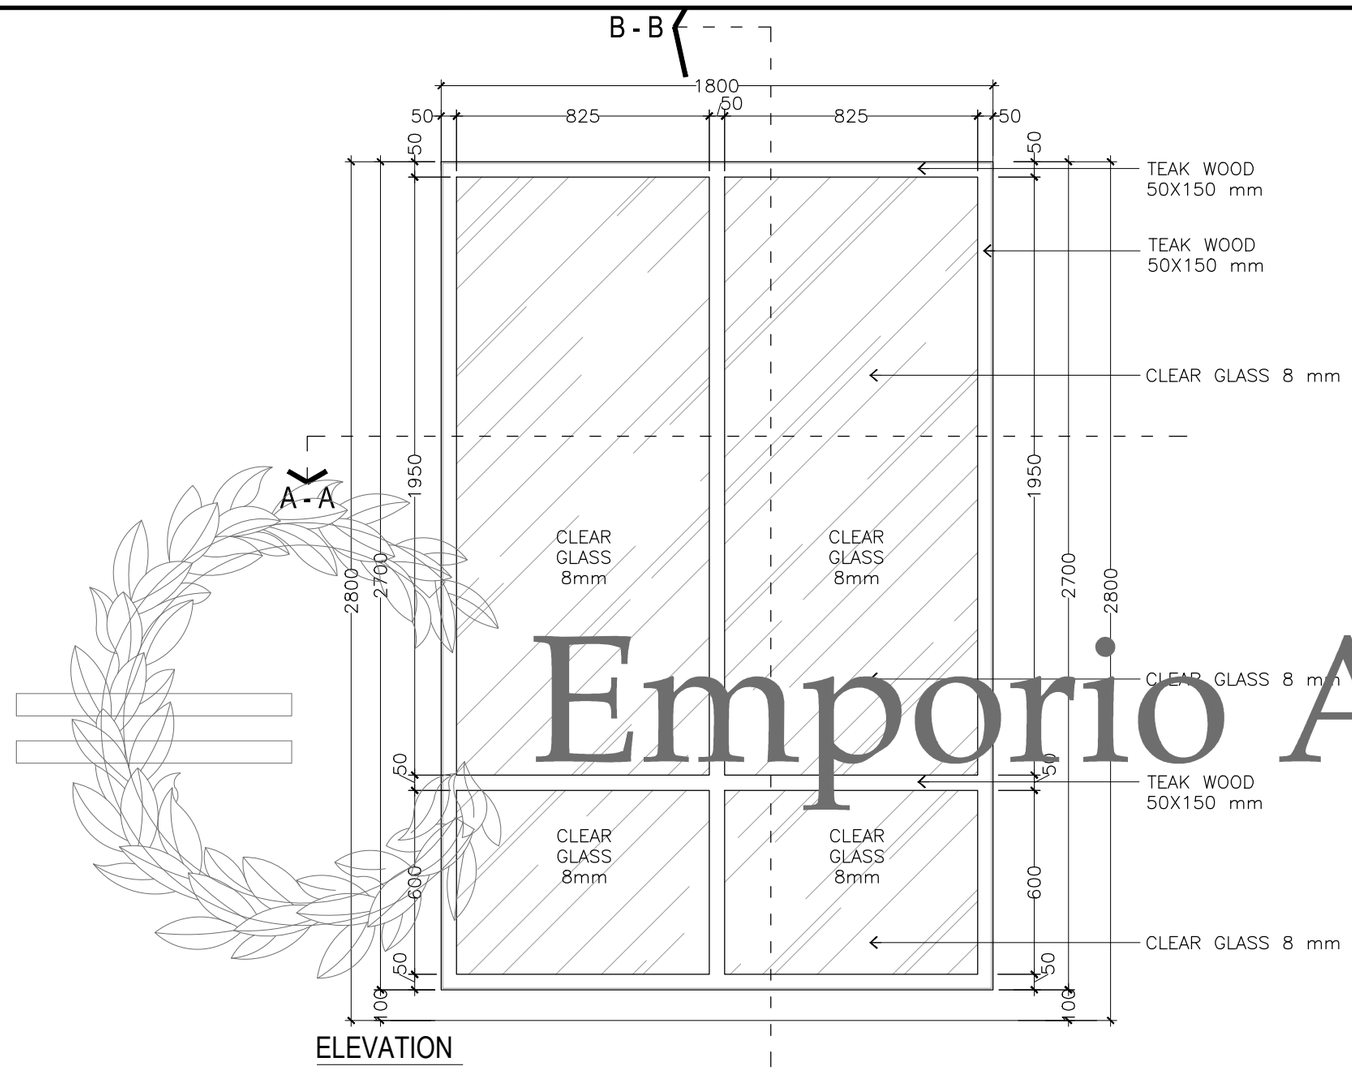


ELEVATION

SCALE 1 : 20

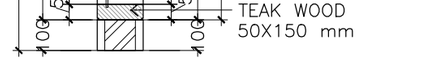

SECTION B-B

SCALE 1 : 20

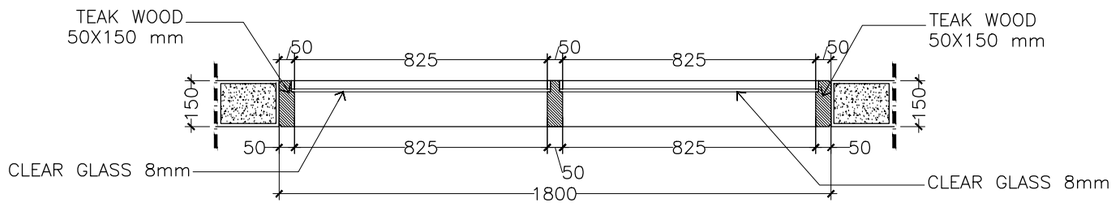

SECTION A-A


SCALE 1 : 20

W6 ~ 1 UNIT

SCALE. 1: 20


Emporio Architect

Consultant: Emporio Architect, info@emporioarchitec.com, contact : 081222955519	PROJECT : Private House	PRINCIPLE ARCHITECT : I.B. Gd Sasra Bhanutama, ST; Arya Prawira Wibowo, ST	STRUCTURE ENGINEER :	STRUCTURE DRAFTER :	ELECTRICAL AND PLUMBING DRAFTER :	ARCHITECTURAL DRAFTER :	CHECKED :		
	OWNER :	ARCHITECT DESIGNER :	MECHANICAL AND ELECTRICAL ENGINEER :						
	DRAWING TITLE : W6 ~ 1 UNIT	SCALE : Scale 1 : 20	DATE :	DATE / REVISION NOTE / SIGNATURE		Drawing code: A	Page number: 069	Total page	Note. Planning the structure and plumbing of the drawings should be checked again or re-adjusted by the contractor related to the field condition
		FILE NAME : D\Data\Project	PRINT DATE : -						

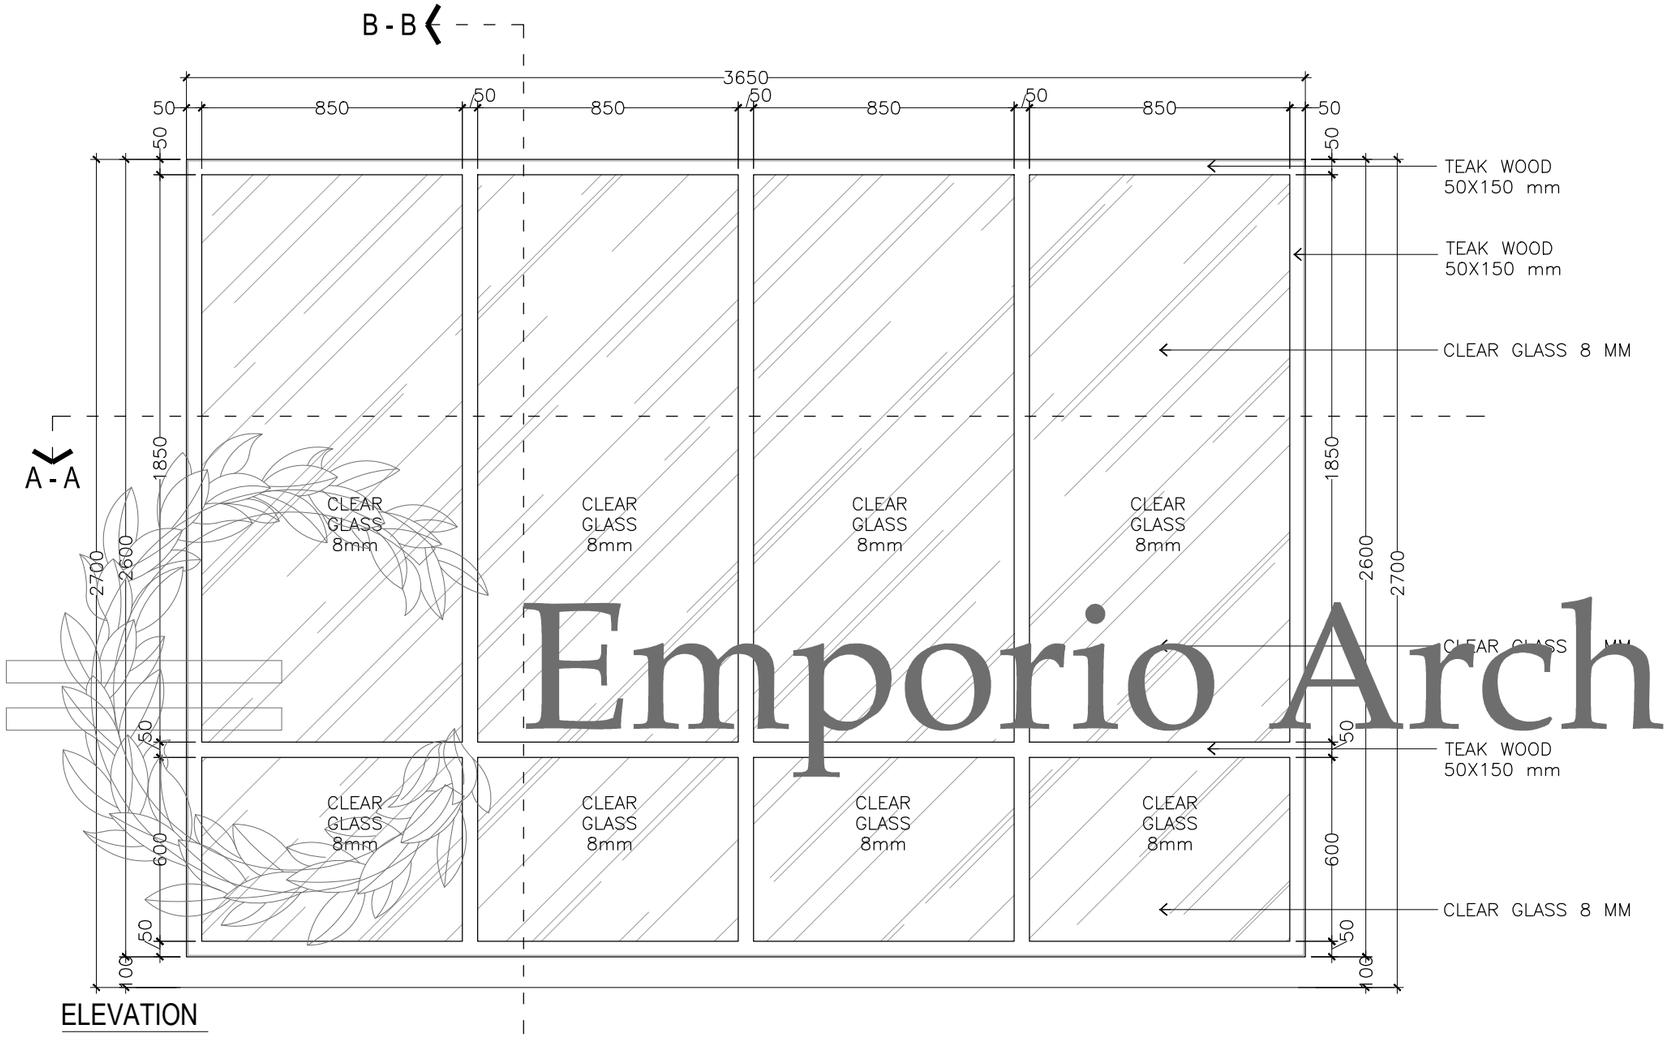


ELEVATION

SCALE 1 : 20

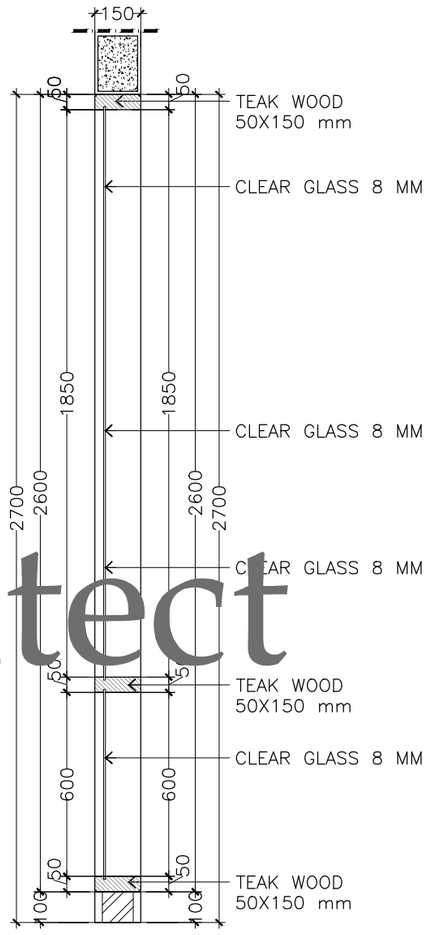

SECTION B-B

SCALE 1 : 20

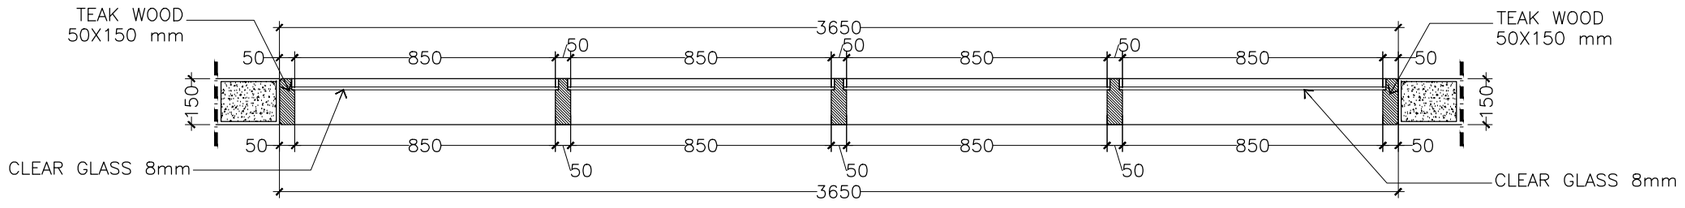

SECTION A-A


SCALE 1 : 20

W7 ~ 1 UNIT

SCALE. 1: 20


Emporio Architect

Consultant: Emporio Architect, info@emporioarchitec.com, contact : 081222955519	PROJECT : Private House	PRINCIPLE ARCHITECT : I.B. Gd Sasra Bhanutama, ST; Arya Prawira Wibowo, ST	STRUCTURE ENGINEER :	STRUCTURE DRAFTER :	ELECTRICAL AND PLUMBING DRAFTER :	ARCHITECTURAL DRAFTER :	CHECKED :	
	OWNER :	ARCHITECT DESIGNER :	MECHANICAL AND ELECTRICAL ENGINEER :					
	DRAWING TITLE : W7 ~ 1 UNIT	SCALE : Scale 1 : 20 / DATE :	DATE / REVISION NOTE / SIGNATURE	Drawing code	Page number	Total page	Note. Planning the structure and plumbing of the drawings should be checked again or re-adjusted by the contractor related to the field condition	
		FILE NAME D\Data\Project / PRINT DATE : -		A	070			

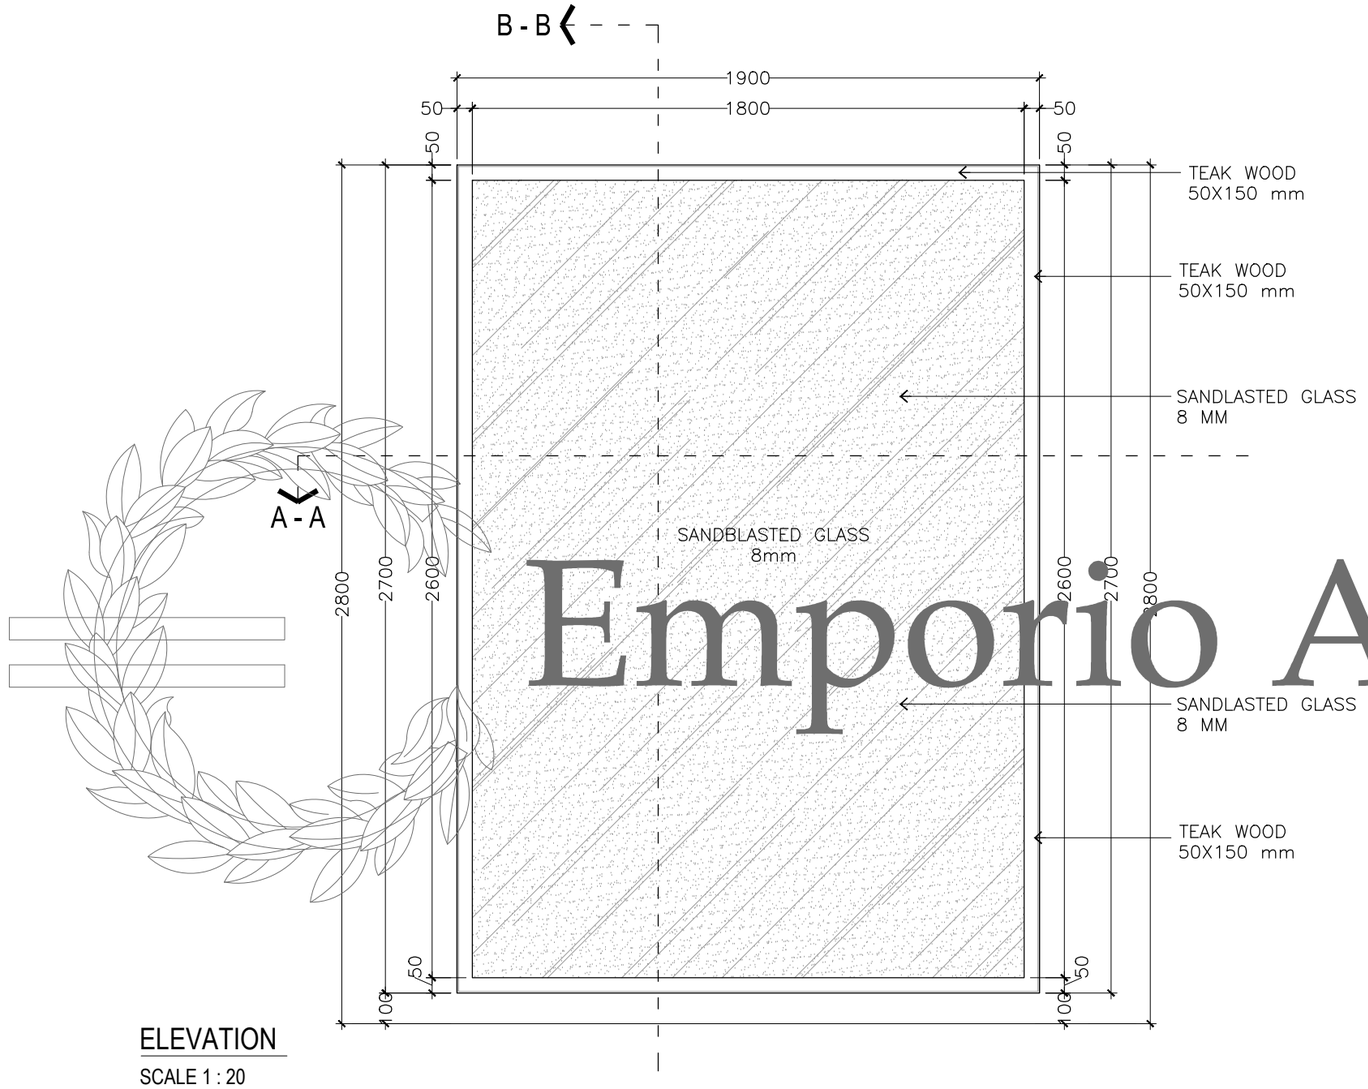


ELEVATION

SCALE 1 : 20

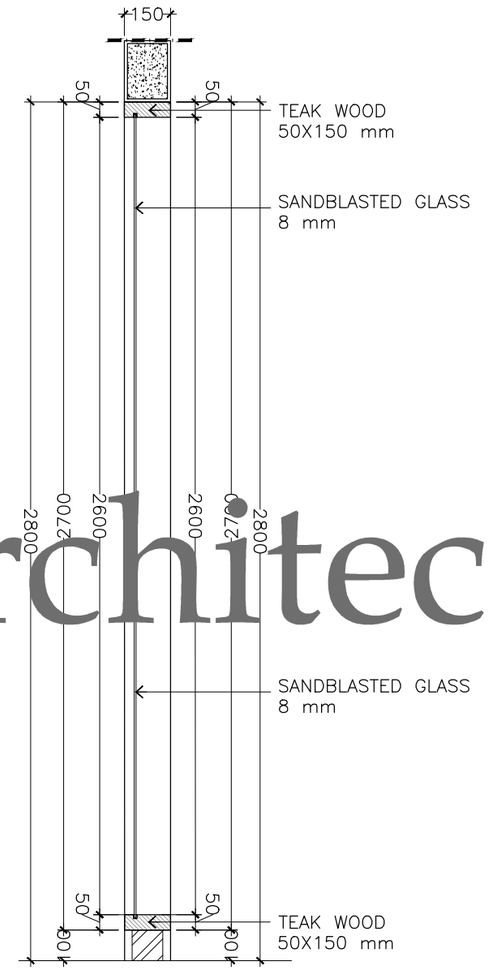

SECTION B-B

SCALE 1 : 20

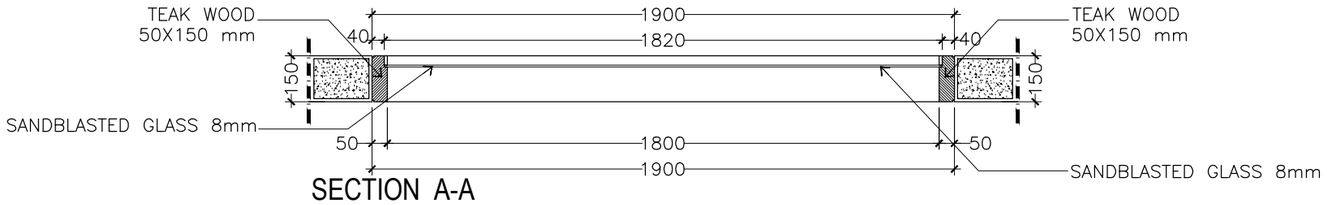

SECTION A-A

SCALE 1 : 20


W8 ~ 1 UNIT

SKALA. 1: 20


Emporio Architect

Consultant: Emporio Architect, info@emporioarchitec.com, contact : 081222955519	PROJECT : Private House	PRINCIPLE ARCHITECT : I.B. Gd Sasra Bhanutama, ST; Arya Prawira Wibowo, ST	STRUCTURE ENGINEER :			STRUCTURE DRAFTER :	ELECTRICAL AND PLUMBING DRAFTER :	ARCHITECTURAL DRAFTER :	CHECKED :
	OWNER :	ARCHITECT DESIGNER :	MECHANICAL AND ELECTRICAL ENGINEER :						
	DRAWING TITLE : W8 ~ 1 UNIT	SCALE : SKALA 1 : 20	DATE :	DATE	REVISION NOTE	SIGNATURE	Drawing code	Page number	Total page
		FILE NAME D\Data\Project	PRINT DATE : -				A	071	


Note.
Planning the structure and plumbing of the drawings should be checked again or re-adjusted by the contractor related to the field condition

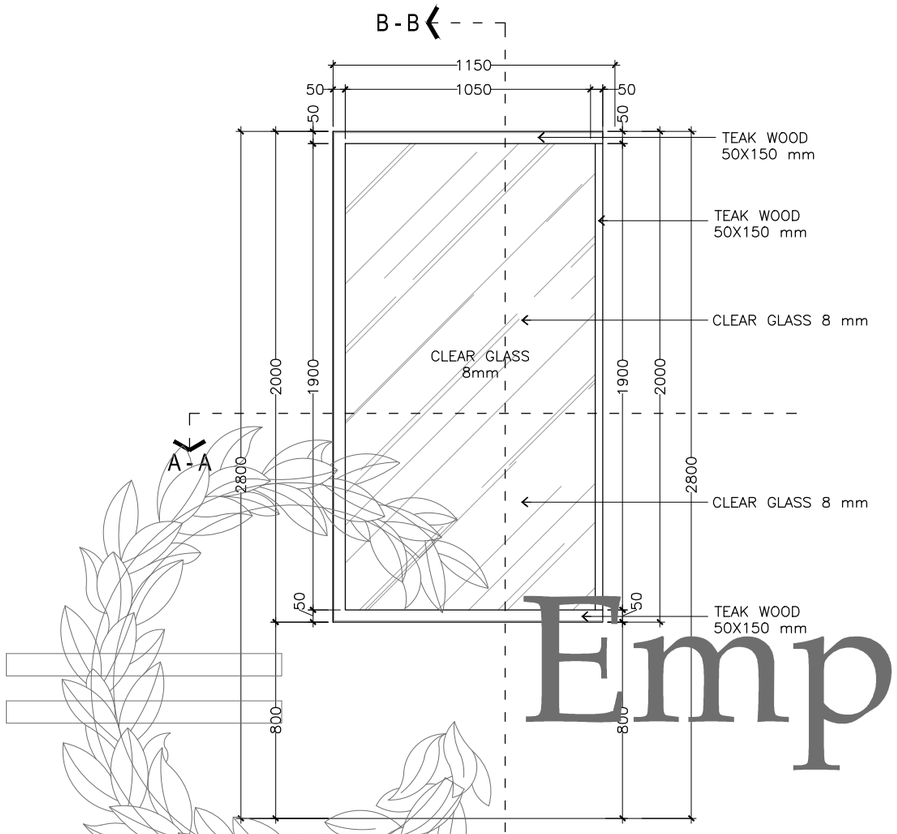


ELEVATION A
SCALE 1 : 25

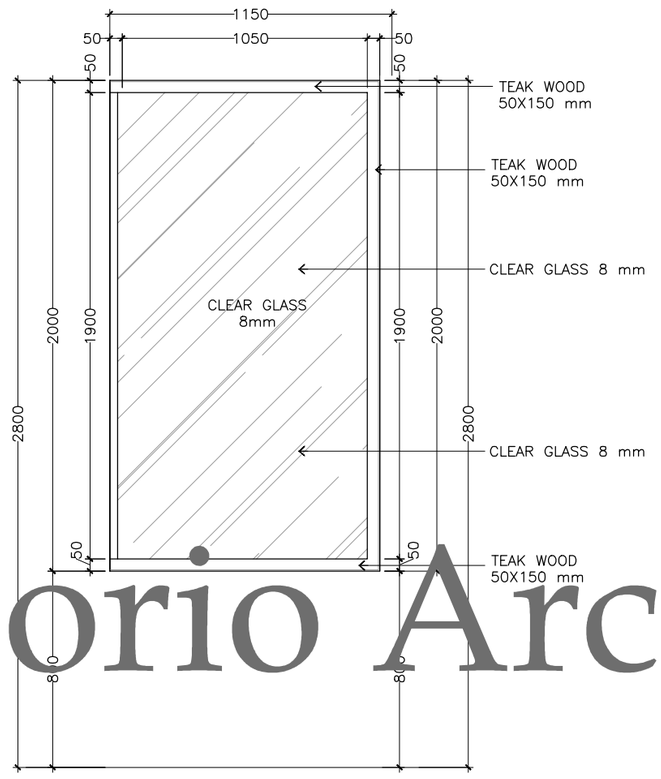

ELEVATION B
SCALE 1 : 25

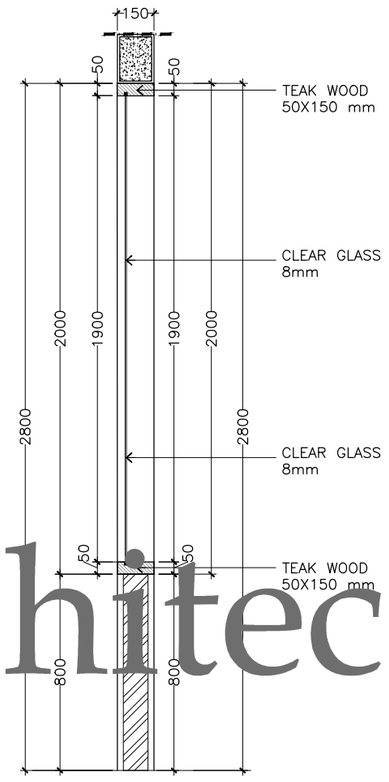

SECTION B-B
SCALE 1 : 25

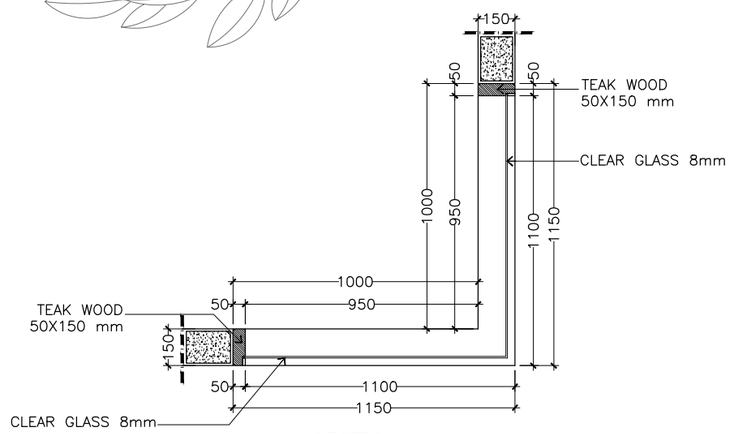


SECTION A-A
SCALE 1 : 25


W9 ~ 1 UNIT
SCALE. 1: 25

Emporio Architect

Consultant: Emporio Architect, info@emporioarchitec.com, contact : 081222955519	PROJECT : Private House	PRINCIPLE ARCHITECT : I.B. Gd Sasra Bhanutama, ST; Arya Prawira Wibowo, ST	STRUCTURE ENGINEER :	STRUCTURE DRAFTER :	ELECTRICAL AND PLUMBING DRAFTER :	ARCHITECTURAL DRAFTER :	CHECKED :		
	OWNER :	ARCHITECT DESIGNER :	MECHANICAL AND ELECTRICAL ENGINEER :						
	DRAWING TITLE : W9 ~ 1 UNIT	SCALE : Scale 1 : 25 / DATE :	DATE / REVISION NOTE / SIGNATURE	Drawing code: A	Page number: 072	Total page	Note. Planning the structure and plumbing of the drawings should be checked again or re-adjusted by the contractor related to the field condition		
		FILE NAME : D\Data\Project / PRINT DATE : -							

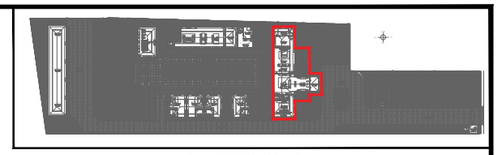

MASTER PLAN

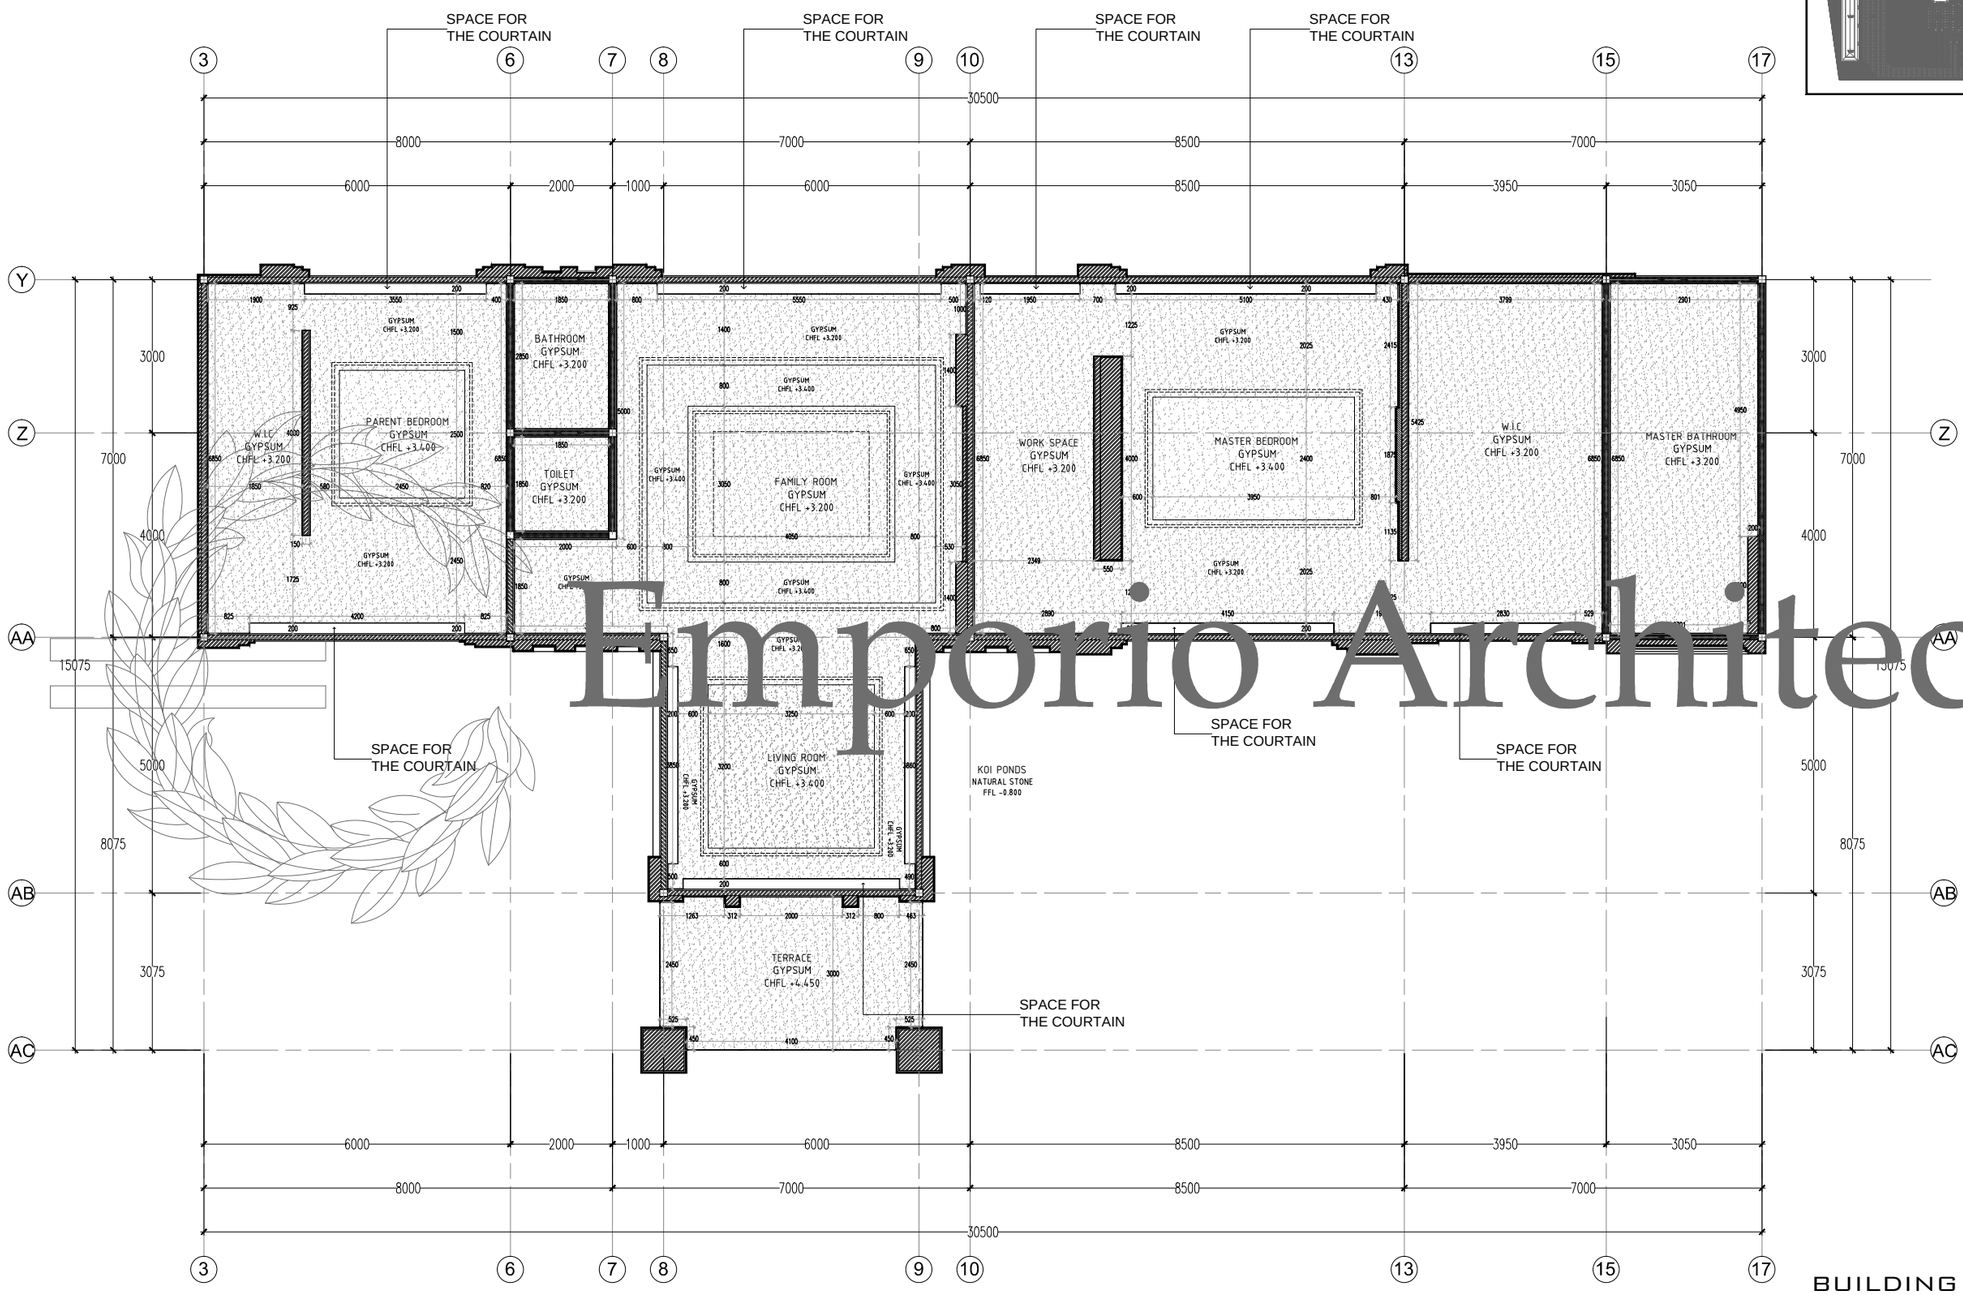


Emporio Architect

BUILDING 1


CEILLING PLAN

SCALE. 1: 120

Consultant: Emporio Architect, info@emporioarchitec.com, contact : 081222955519	PROJECT : Private House	PRINCIPLE ARCHITECT : I.B. Gd Sasra Bhanutama, ST; Arya Prawira Wibowo, ST	STRUCTURE ENGINEER :	STRUCTURE DRAFTER :	ELECTRICAL AND PLUMBING DRAFTER :	ARCHITECTURAL DRAFTER :	CHECKED :	
	OWNER :	ARCHITECT DESIGNER :	MECHANICAL AND ELECTRICAL ENGINEER :					
	DRAWING TITLE : CEILLING PLAN (BUILDING 1)	SCALE : Scale 1 : 120 / DATE :	DATE / REVISION NOTE / SIGNATURE	Drawing code: A	Page number: 073	Total page	Note. Planning the structure and plumbing of the drawings should be checked again or re-adjusted by the contractor related to the field condition	
		FILE NAME D\Data\Project / PRINT DATE : -						

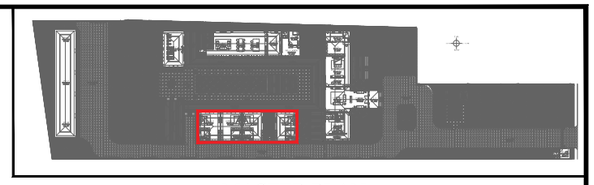

MASTER PLAN

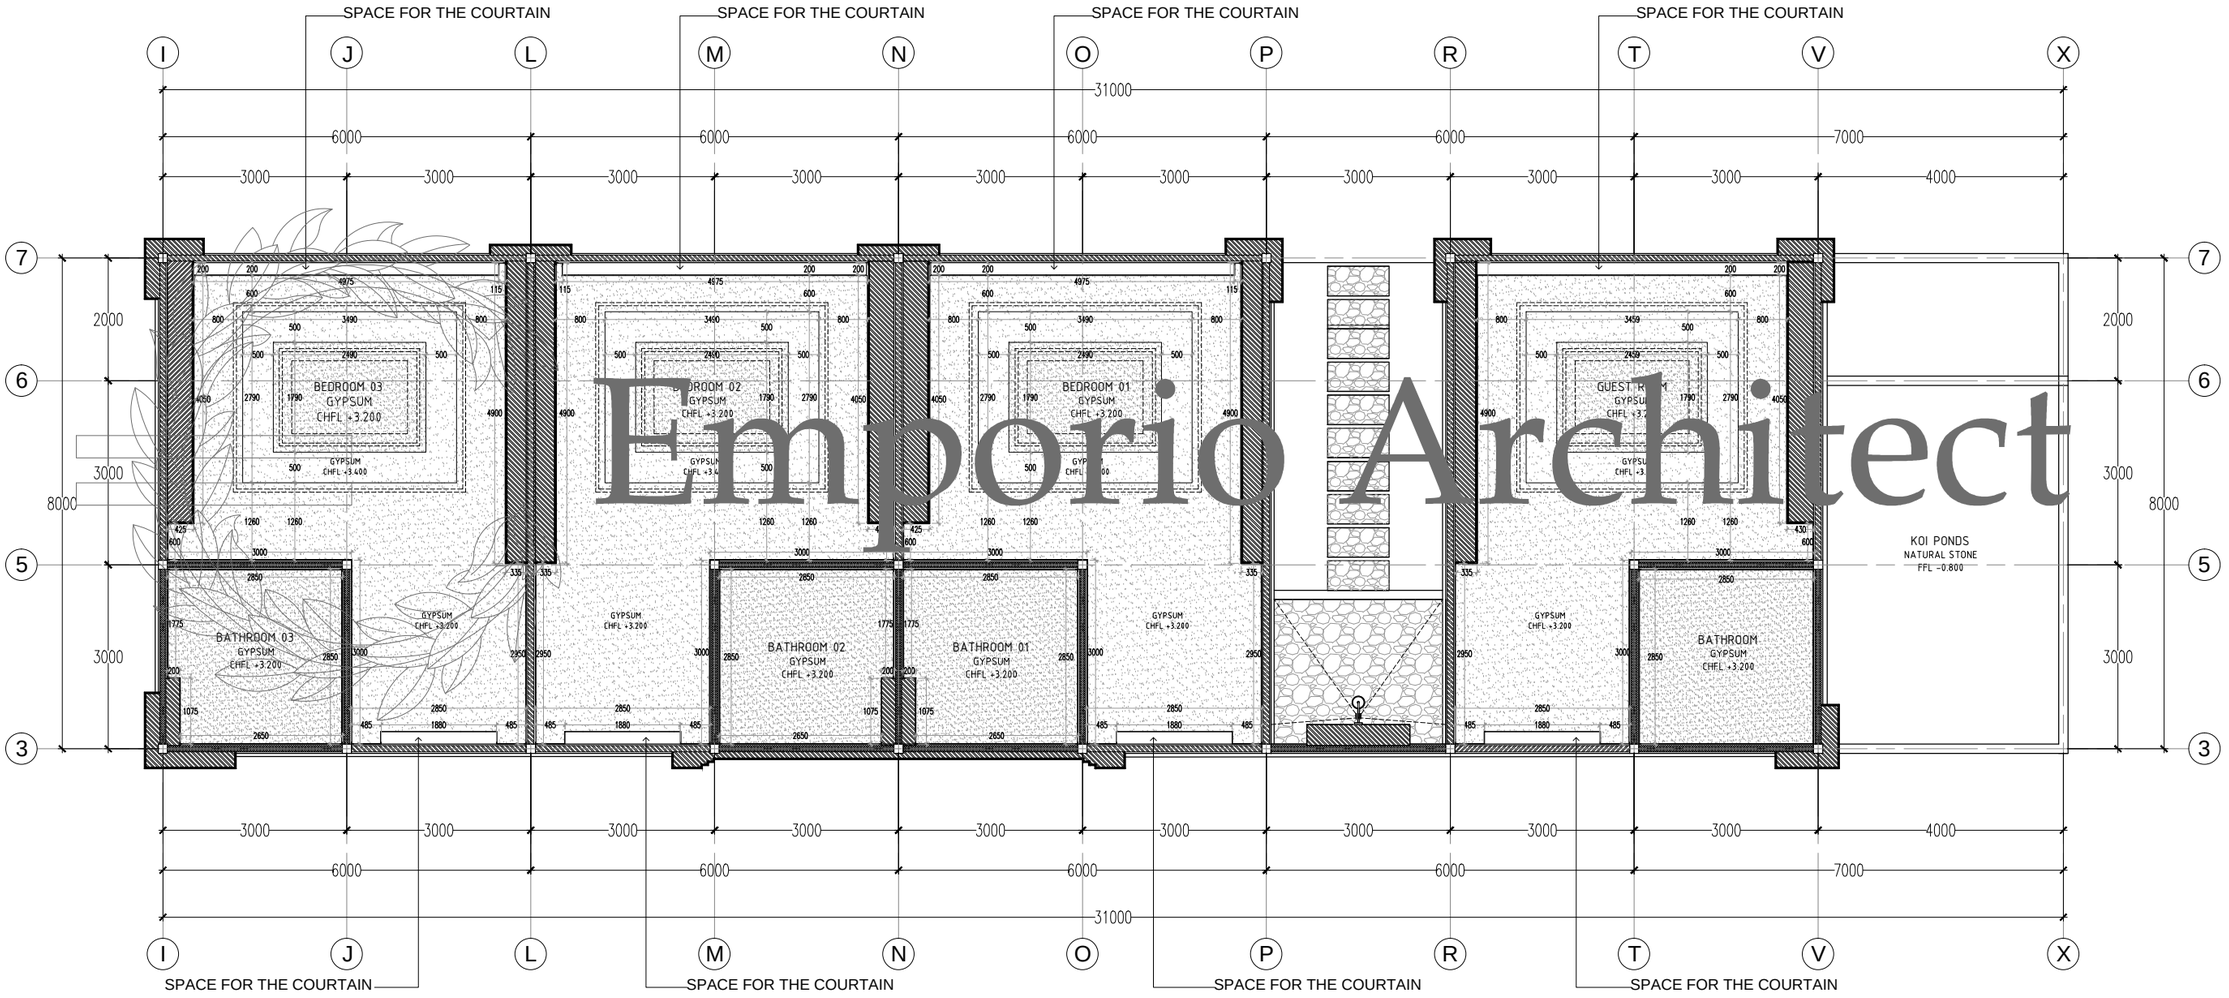

Emporio Architect

BUILDING 2

CEILLING PLAN


SCALE. 1 : 100

Consultant


Emporio Architect
info@emporioarchitec.com
contact : 081222955519

PROJECT : Private House	PRINCIPLE ARCHITECT : I.B. Gd Sasra Bhanutama, ST Arya Prawira Wibowo, ST	STRUCTURE ENGINEER :	STRUCTURE DRAFTER :	ELECTRICAL AND PLUMBING DRAFTER :	ARCHITECTURAL DRAFTER :	CHECKED :		
OWNER :	ARCHITECT DESIGNER :	MECHANICAL AND ELECTRICAL ENGINEER :						
DRAWING TITLE : CEILLING PLAN (BUILDING 2)	SCALE : Scale 1 : 100	DATE :	DATE	REVISION NOTE	SIGNATURE	Drawing code	Page number	Total page
	FILE NAME D\Data\Project	PRINT DATE : -				A	074	

Note.
Planning the structure and plumbing of the drawings should be checked again or re-adjusted by the contractor related to the field condition

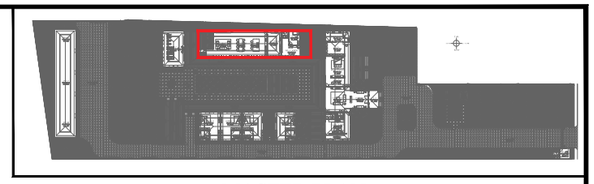

MASTER PLAN

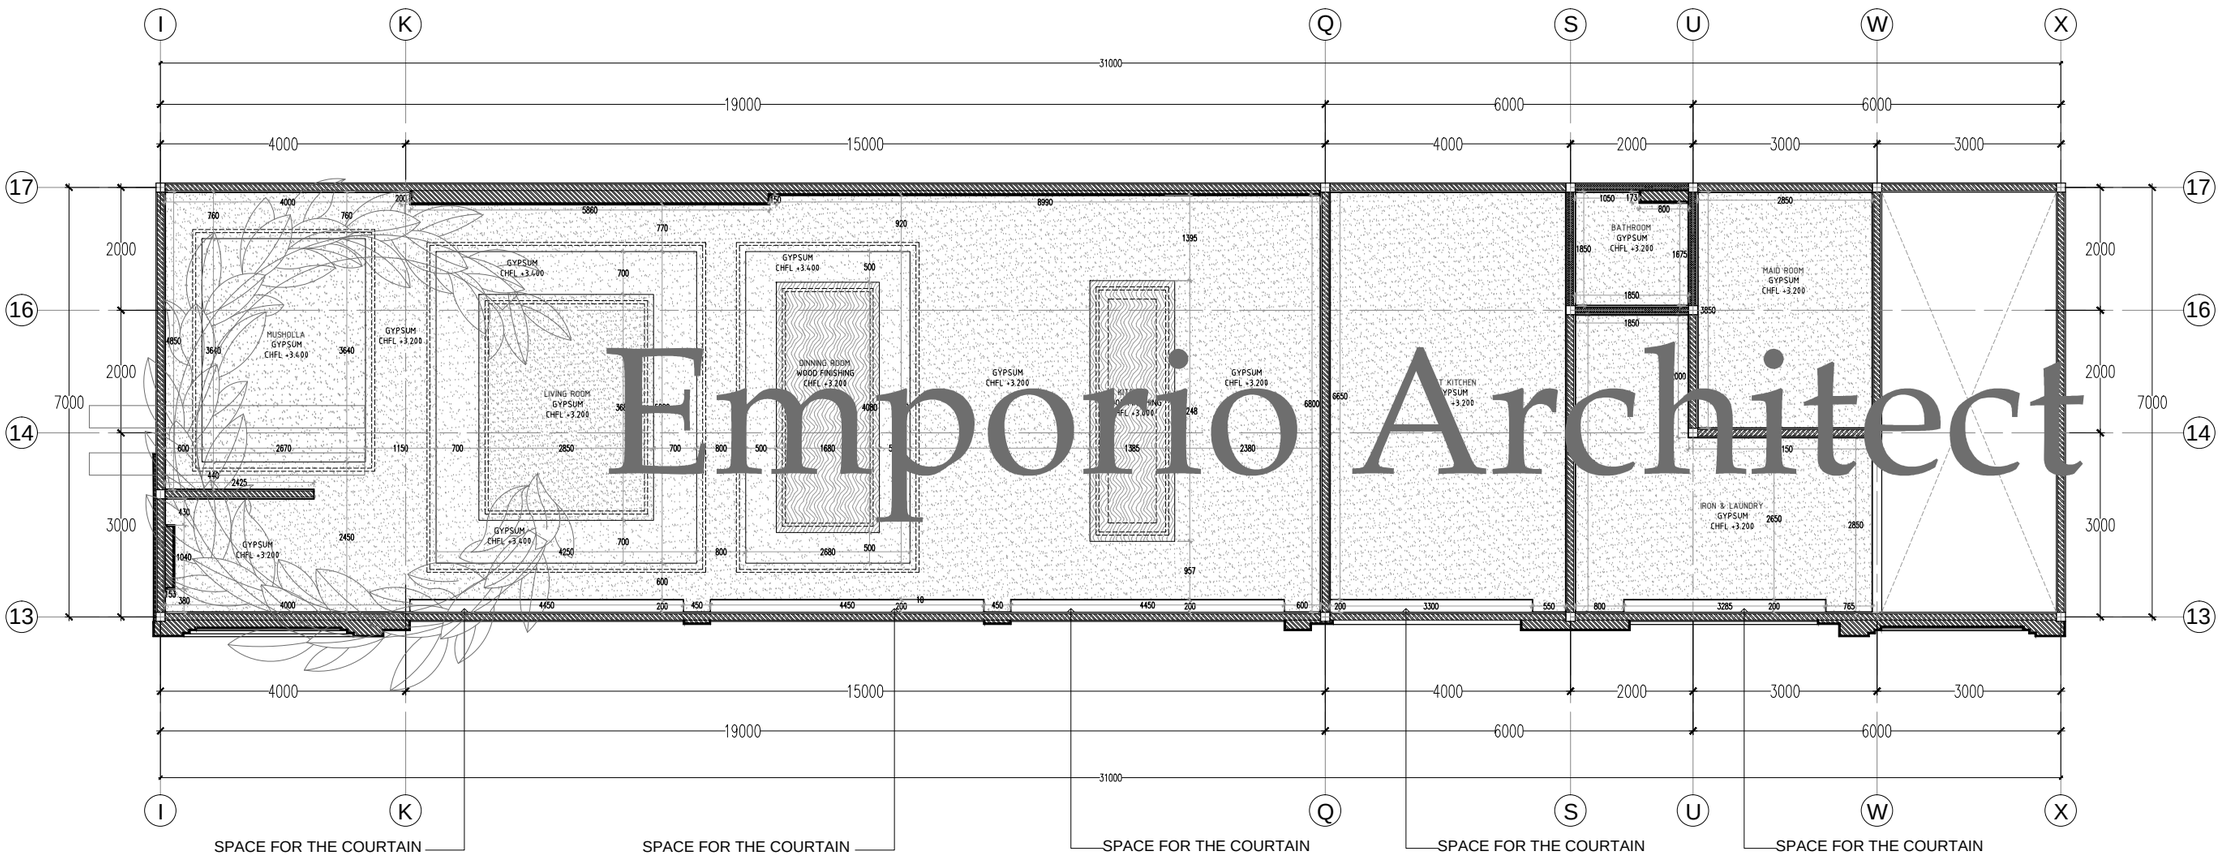


Emporio Architect

BUILDING 3


CEILLING PLAN

SCALE. 1: 100

Consultant: Emporio Architect, info@emporioarchitec.com, contact : 081222955519	PROJECT : Private House	PRINCIPLE ARCHITECT : I.B. Gd Sasra Bhanutama, ST; Arya Prawira Wibowo, ST	STRUCTURE ENGINEER :	STRUCTURE DRAFTER :	ELECTRICAL AND PLUMBING DRAFTER :	ARCHITECTURAL DRAFTER :	CHECKED :		
	OWNER :	ARCHITECT DESIGNER :	MECHANICAL AND ELECTRICAL ENGINEER :						
	DRAWING TITLE : CEILLING PLAN (BUILDING 3)	SCALE : Scale 1 : 100	DATE :	DATE / REVISION NOTE / SIGNATURE		Drawing code: A	Page number: 075	Total page	Note. Planning the structure and plumbing of the drawings should be checked again or re-adjusted by the contractor related to the field condition
		FILE NAME : D\Data\Project	PRINT DATE : -						

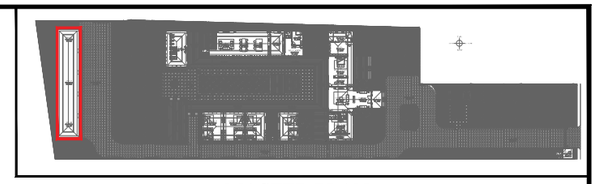

MASTER PLAN

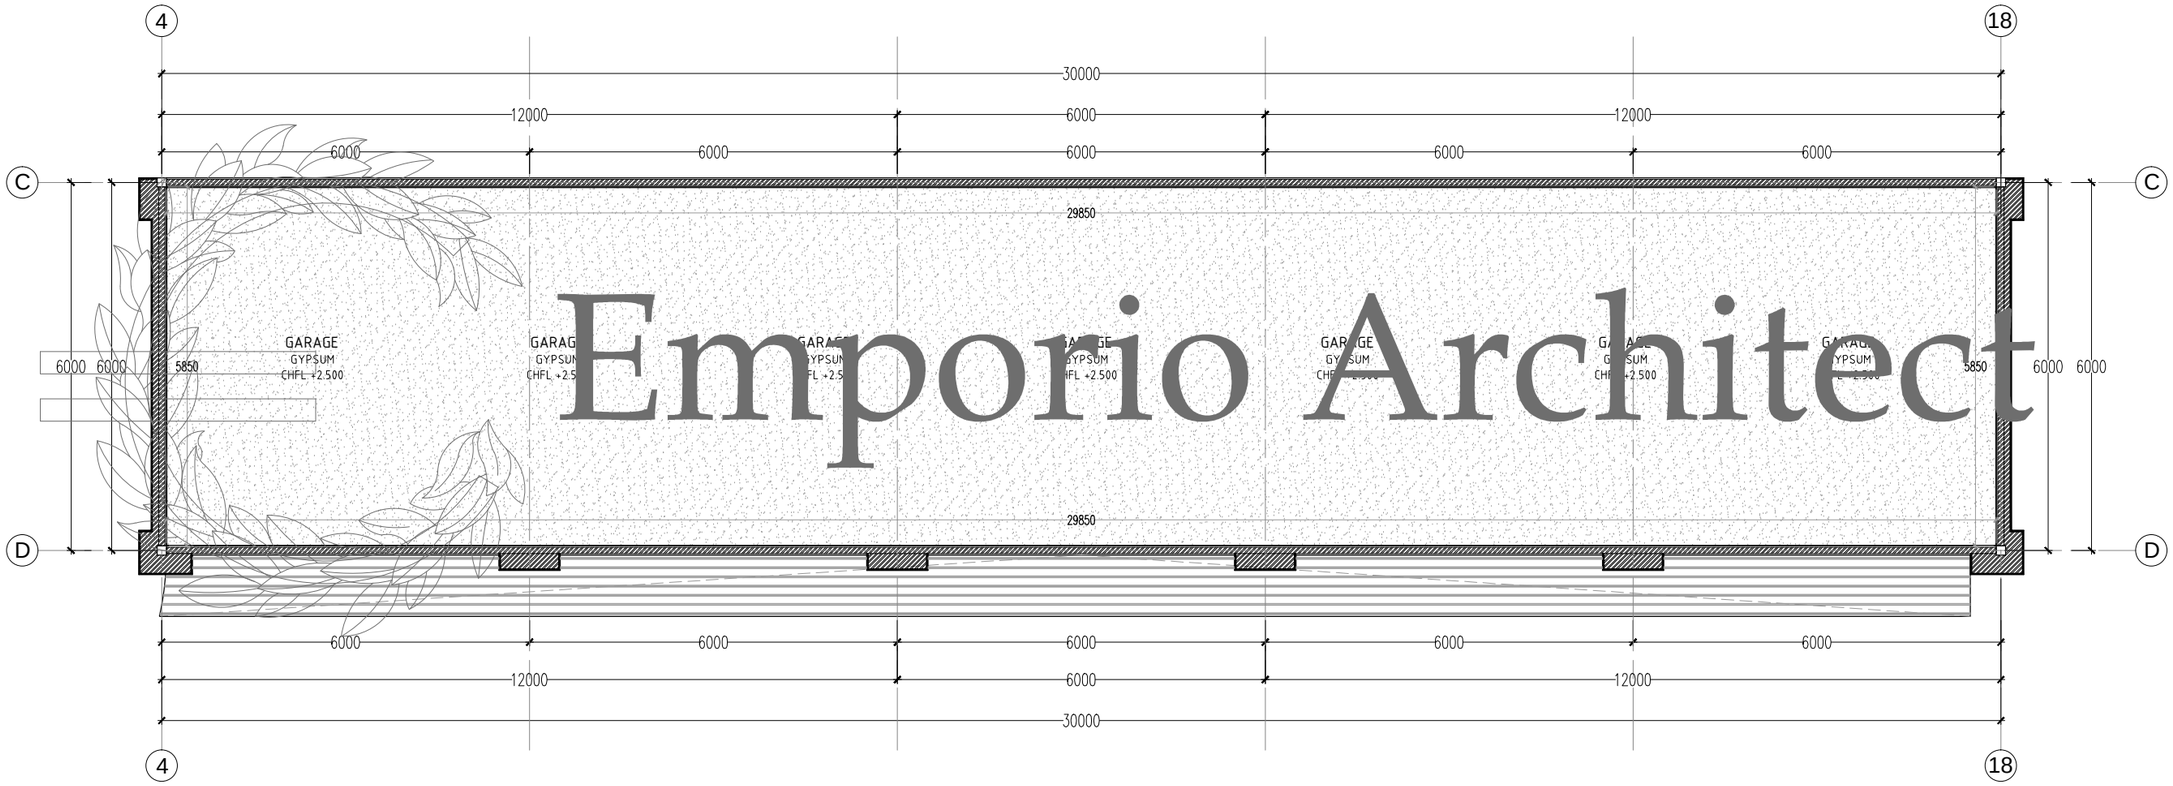


Emporio Architect

BUILDING 4


CEILLING PLAN

SCALE. 1: 100

Consultant: Emporio Architect, info@emporioarchitec.com, contact : 081222955519	PROJECT : Private House	PRINCIPLE ARCHITECT : I.B. Gd Sasra Bhanutama, ST; Arya Prawira Wibowo, ST	STRUCTURE ENGINEER :	STRUCTURE DRAFTER :	ELECTRICAL AND PLUMBING DRAFTER :	ARCHITECTURAL DRAFTER :	CHECKED :	
	OWNER :	ARCHITECT DESIGNER :	MECHANICAL AND ELECTRICAL ENGINEER :					
	DRAWING TITLE : CEILLING PLAN (BUILDING 4)	SCALE : Scale 1 : 100	DATE :	DATE / REVISION NOTE / SIGNATURE	Drawing code: A	Page number: 076	Total page	Note. Planning the structure and plumbing of the drawings should be checked again or re-adjusted by the contractor related to the field condition
		FILE NAME : D\Data\Project	PRINT DATE : -					

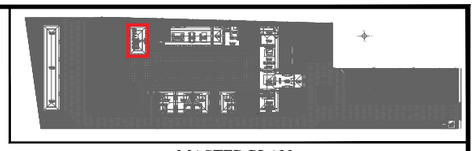

MASTER PLAN

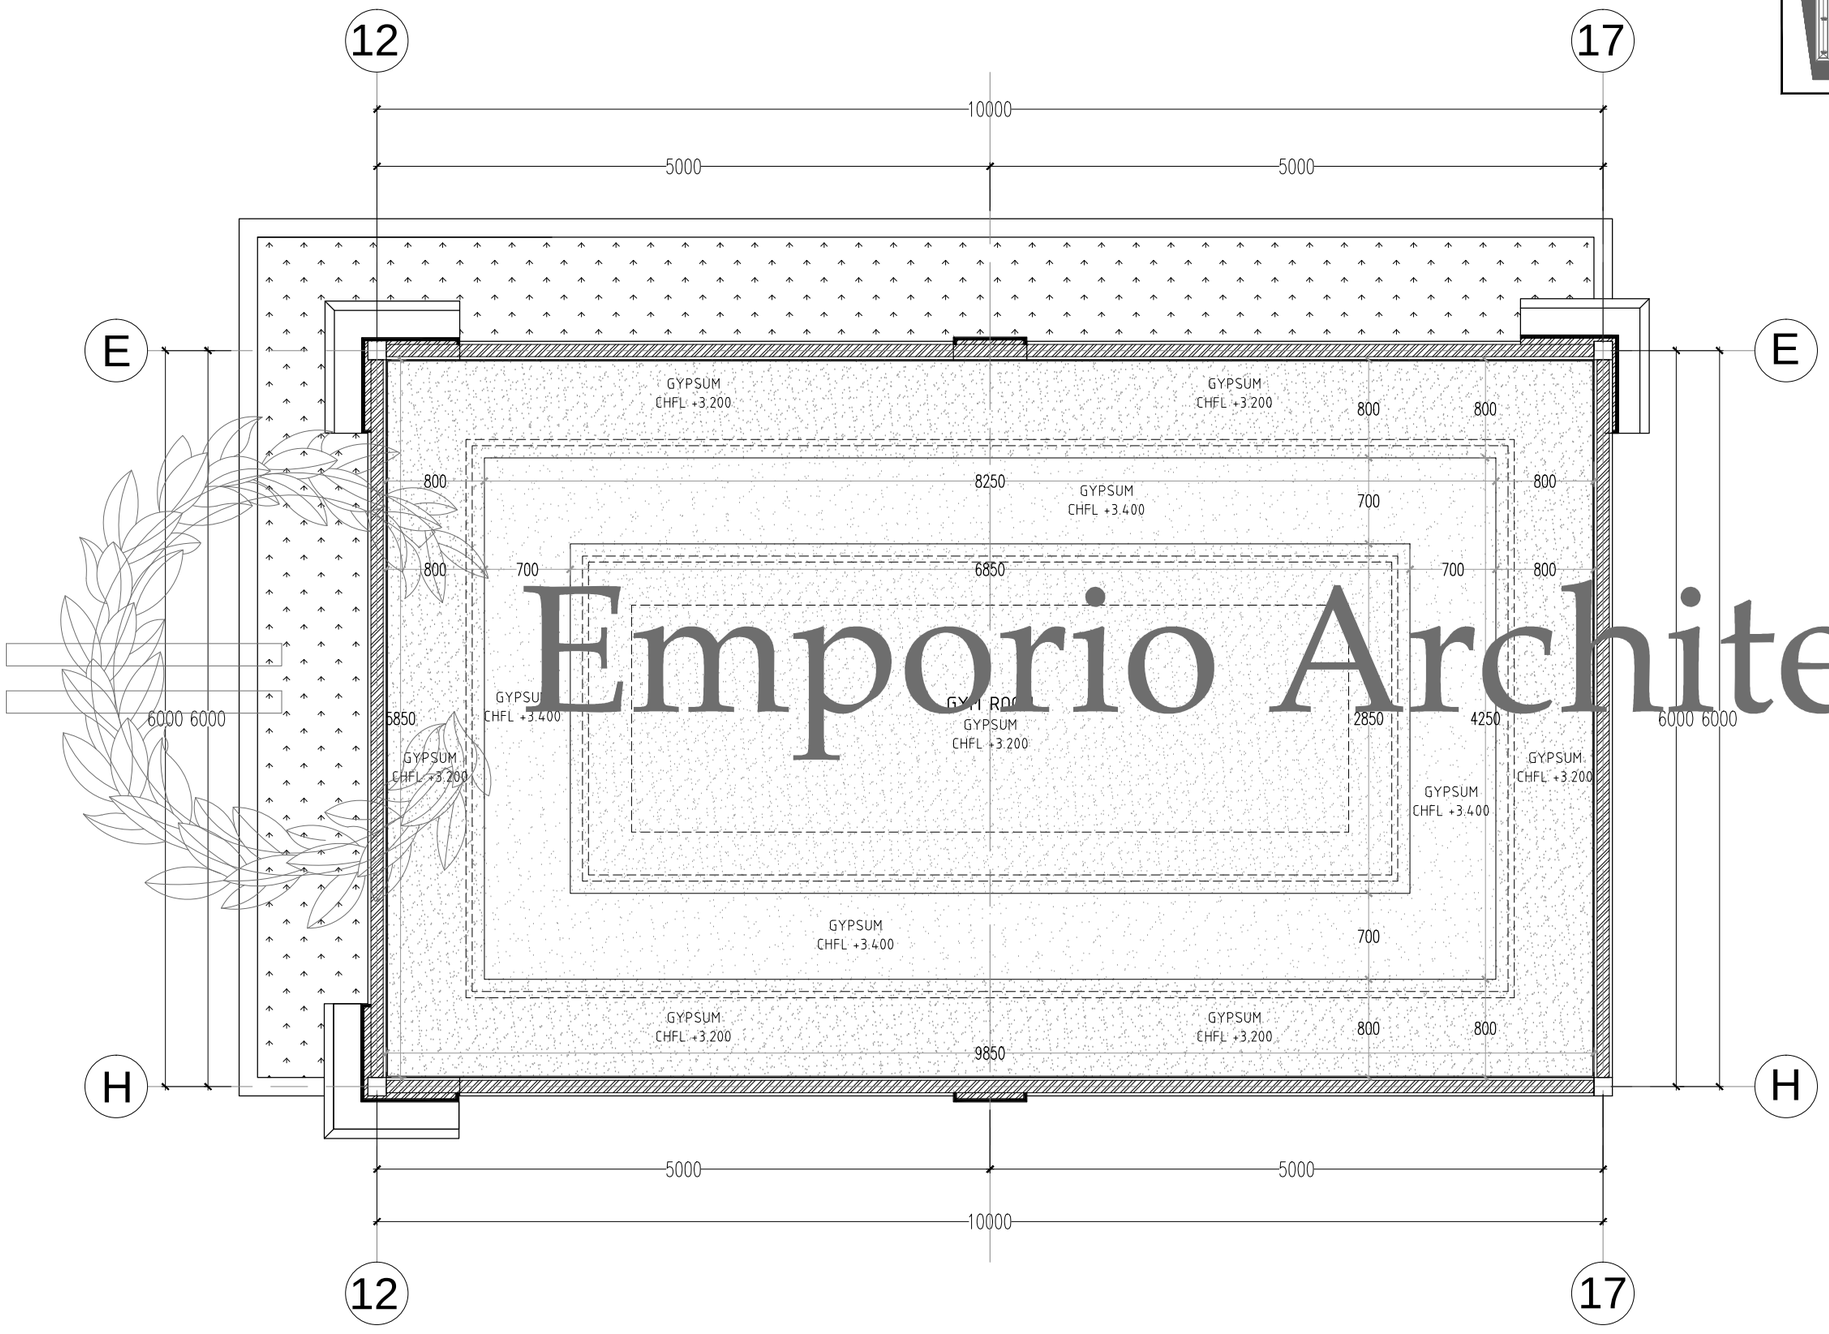

Emporio Architect


BUILDING 5

CEILLING PLAN


SCALE. 1: 50

Consultant
Emporio Architect
info@emporioarchitec.com
contact : 081222955519

PROJECT : Private House	PRINCIPLE ARCHITECT : I.B. Gd Sasra Bhanutama, ST Arya Prawira Wibowo, ST	STRUCTURE ENGINEER :	STRUCTURE DRAFTER :	ELECTRICAL AND PLUMBING DRAFTER :	ARCHITECTURAL DRAFTER :	CHECKED :	
OWNER :	ARCHITECT DESIGNER :	MECHANICAL AND ELECTRICAL ENGINEER :					
DRAWING TITLE : CEILLING PLAN (BUILDING 5)	SCALE : Scale 1 : 50 / DATE :	DATE / REVISION NOTE / SIGNATURE	Drawing code	Page number	Total page	**Note.** Planning the structure and plumbing of the drawings should be checked again or re-adjusted by the contractor related to the field condition	
	FILE NAME D\Data\Project / PRINT DATE : -		A	077			

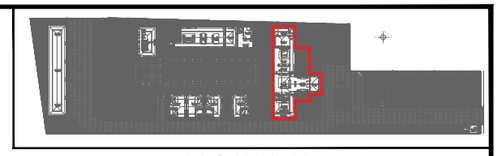

MASTER PLAN

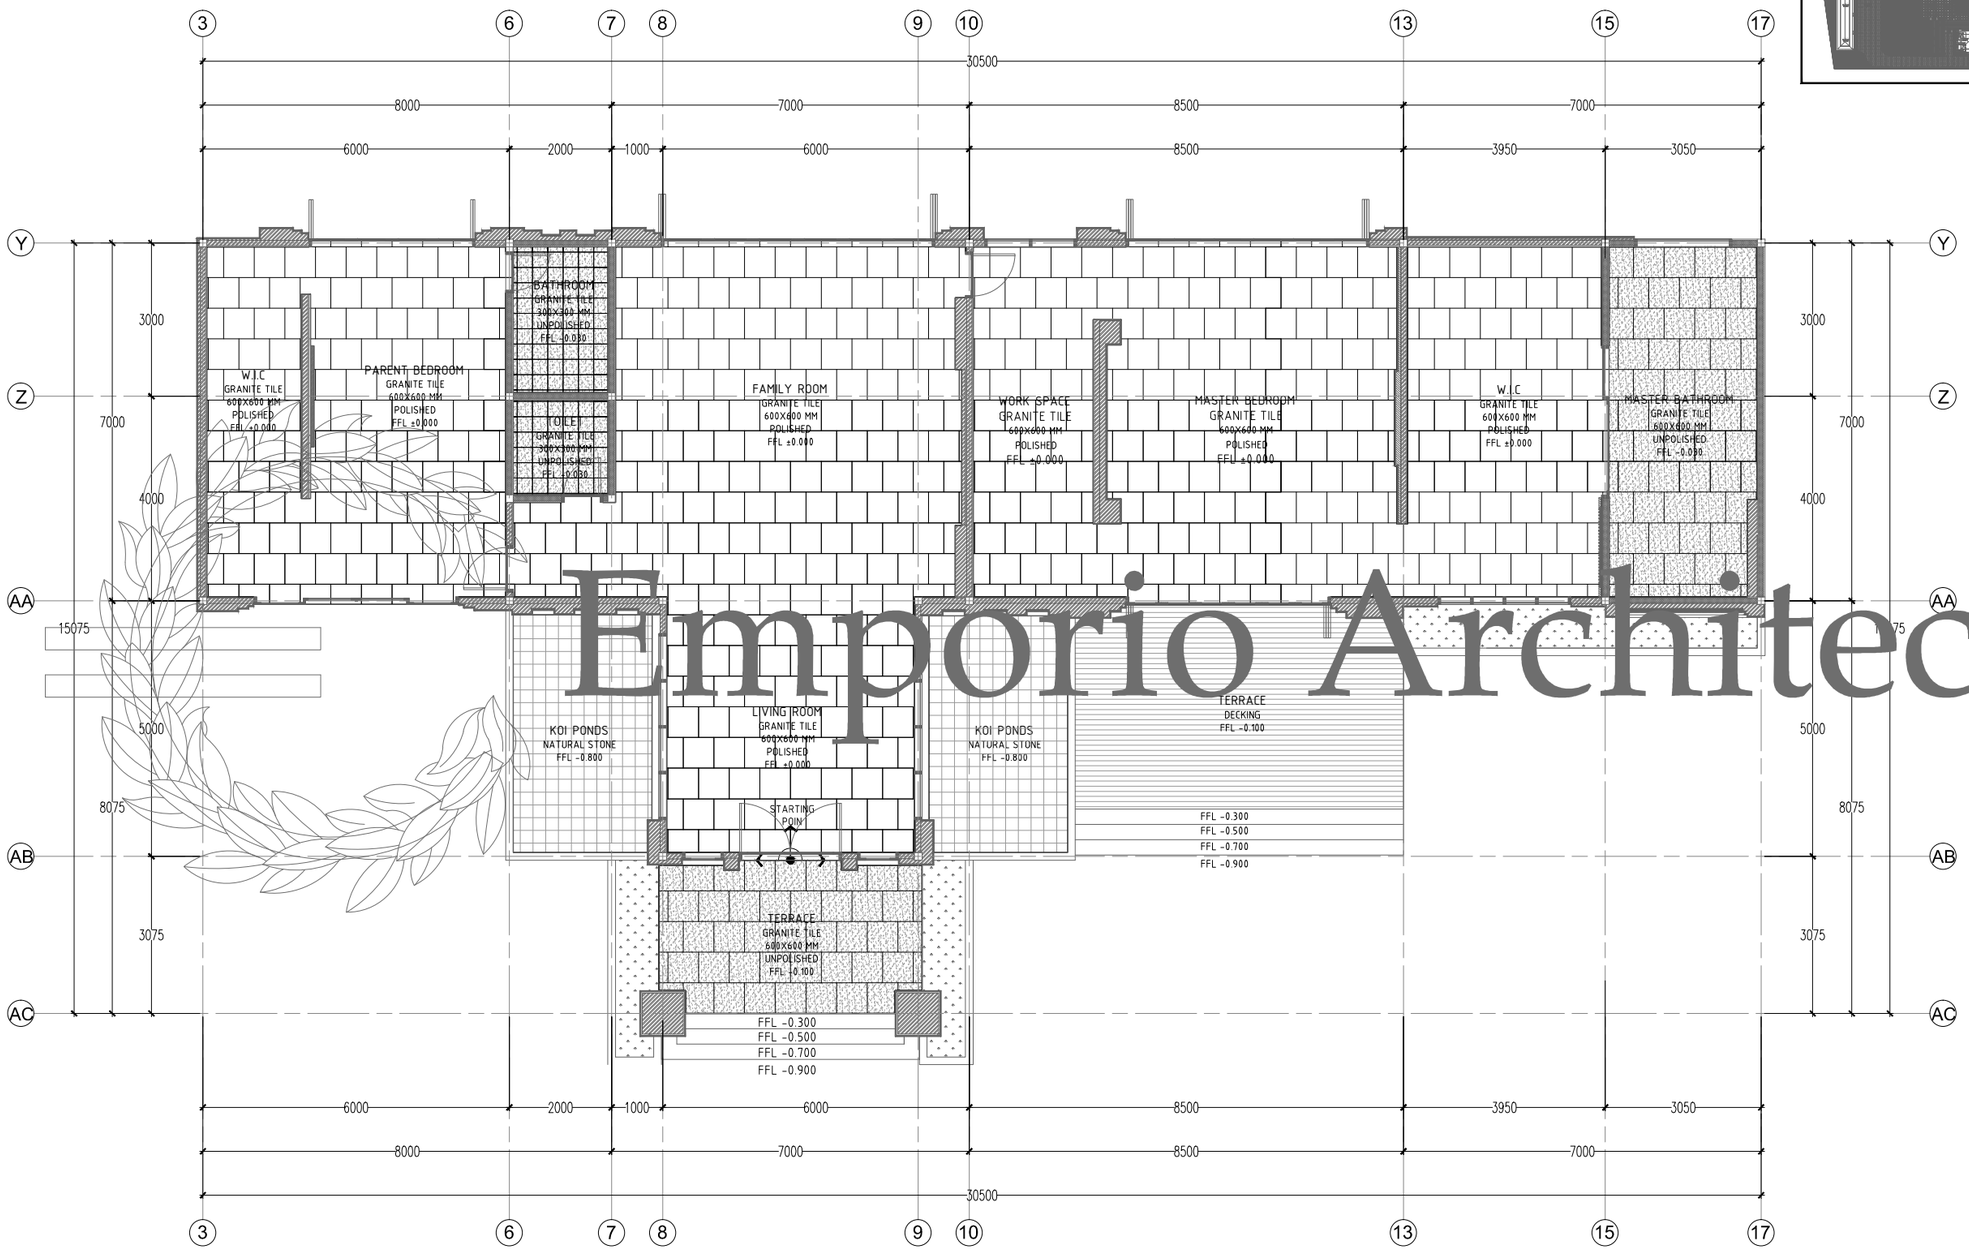

Emporio Architect


BUILDING 1

FLOOR PATTERN PLAN


SCALE. 1: 120

Consultant
Emporio Architect
info@emporioarchitec.com
contact : 081222955519

PROJECT : Private House	PRINCIPLE ARCHITECT : I.B. Gd Sasra Bhanutama, ST Arya Prawira Wibowo, ST	STRUCTURE ENGINEER :	STRUCTURE DRAFTER :	ELECTRICAL AND PLUMBING DRAFTER :	ARCHITECTURAL DRAFTER :	CHECKED :
OWNER :	ARCHITECT DESIGNER :	MECHANICAL AND ELECTRICAL ENGINEER :				
DRAWING TITLE : FLOOR PATTERN PLAN (BUILDING 1)	SCALE : Scale 1 : 120 / DATE :	DATE / REVISION NOTE / SIGNATURE	Drawing code	Page number	Total page	**Note.** Planning the structure and plumbing of the drawings should be checked again or re-adjusted by the contractor related to the field condition
	FILE NAME D\Data\Project / PRINT DATE : -		A	078		

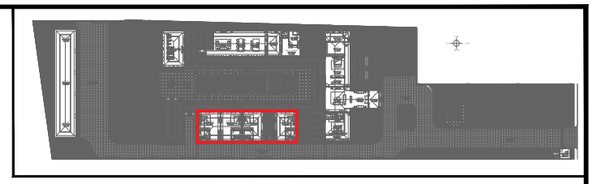

MASTER PLAN

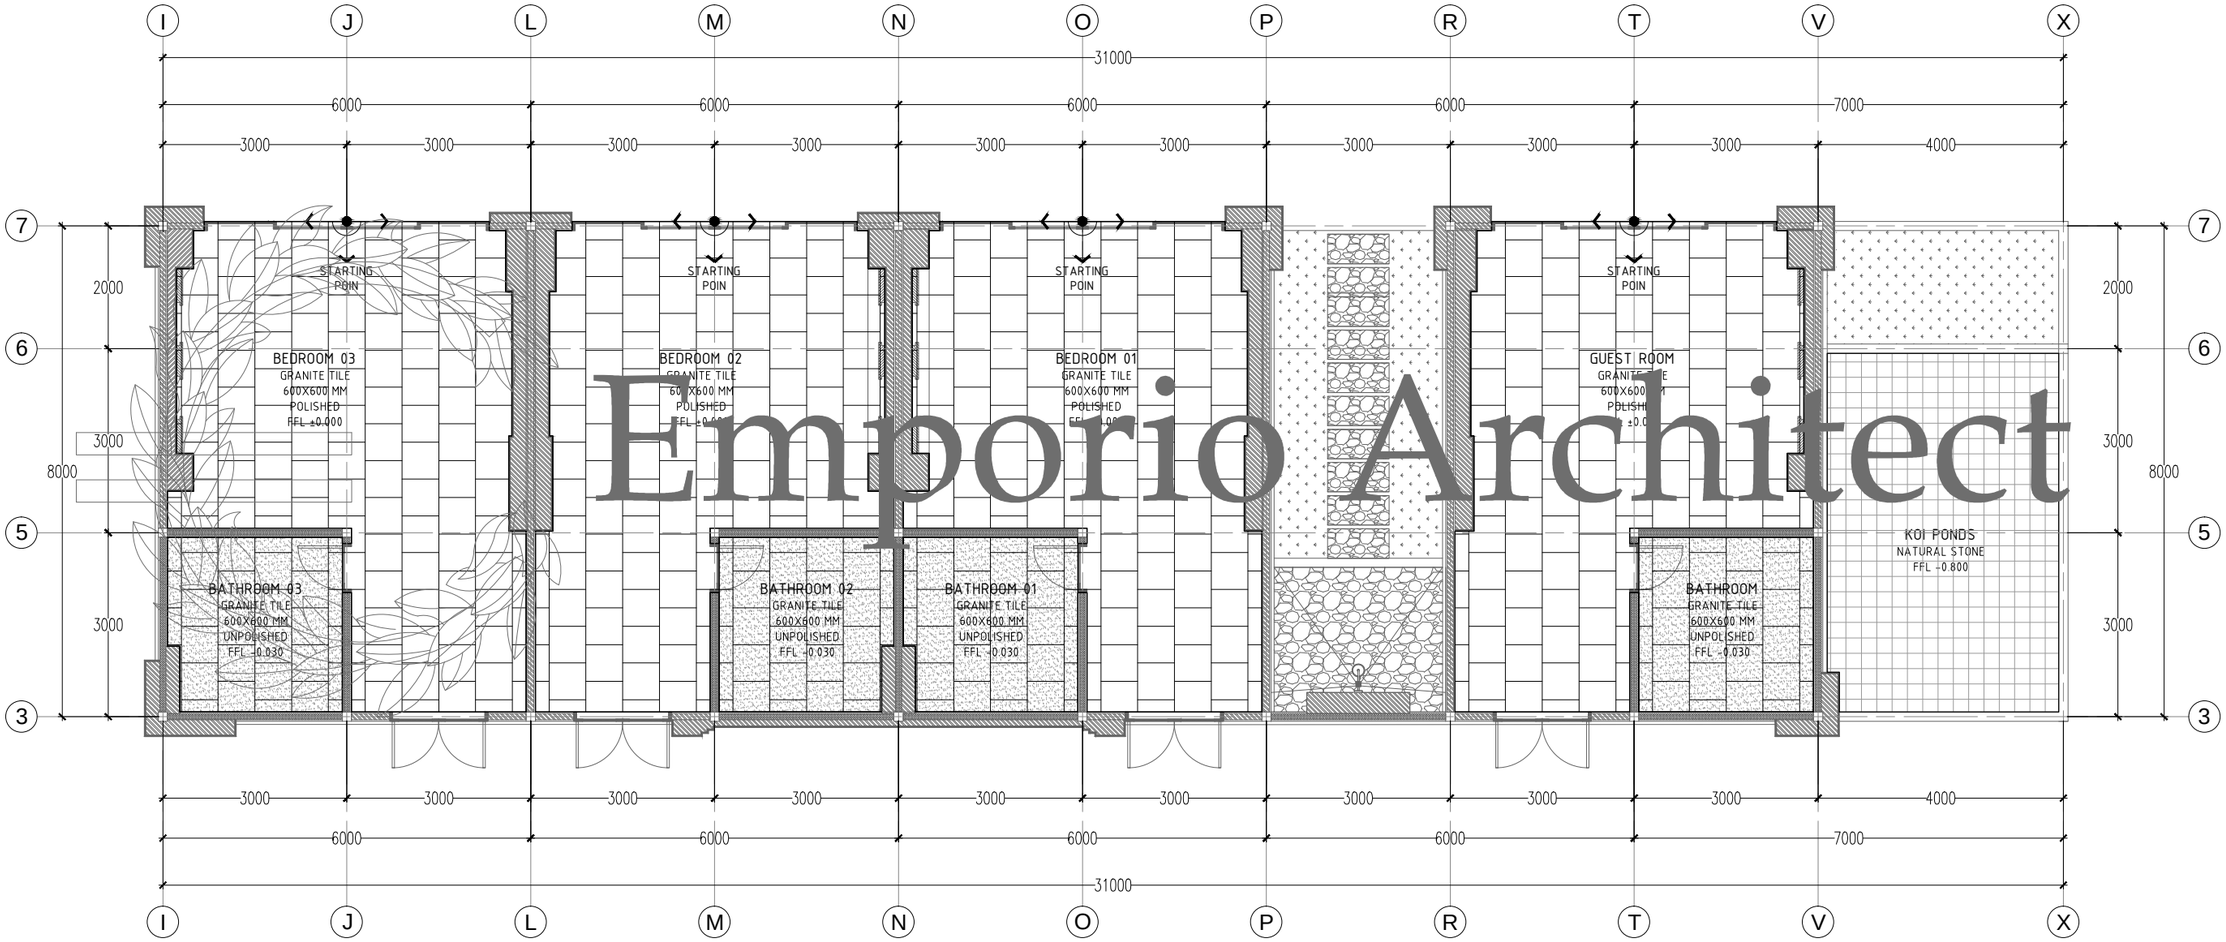

Emporio Architect

BUILDING 2


FLOOR PATTERN PLAN

SCALE. 1: 100


Consultant
Emporio Architect
info@emporioarchitec.com
contact : 081222955519

PROJECT : Private House	PRINCIPLE ARCHITECT : I.B. Gd Sasra Bhanutama, ST Arya Prawira Wibowo, ST		STRUCTURE ENGINEER :			STRUCTURE DRAFTER :	ELECTRICAL AND PLUMBING DRAFTER :	ARCHITECTURAL DRAFTER : / CHECKED :
OWNER :	ARCHITECT DESIGNER :		MECHANICAL AND ELECTRICAL ENGINEER :					
DRAWING TITLE : FLOOR PATTERN PLAN (BUILDING 2)	SCALE : Scale 1 : 100	DATE :	DATE	REVISION NOTE	SIGNATURE	Drawing code	Page number	Total page
	FILE NAME D\Data\Project	PRINT DATE : -				A	079	

Note.
Planning the structure and plumbing of the drawings should be checked again or re-adjusted by the contractor related to the field condition

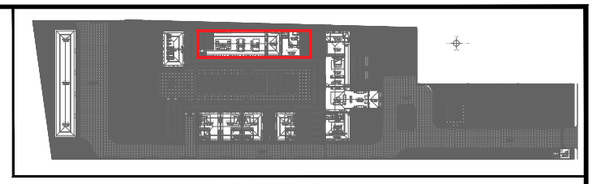

MASTER PLAN

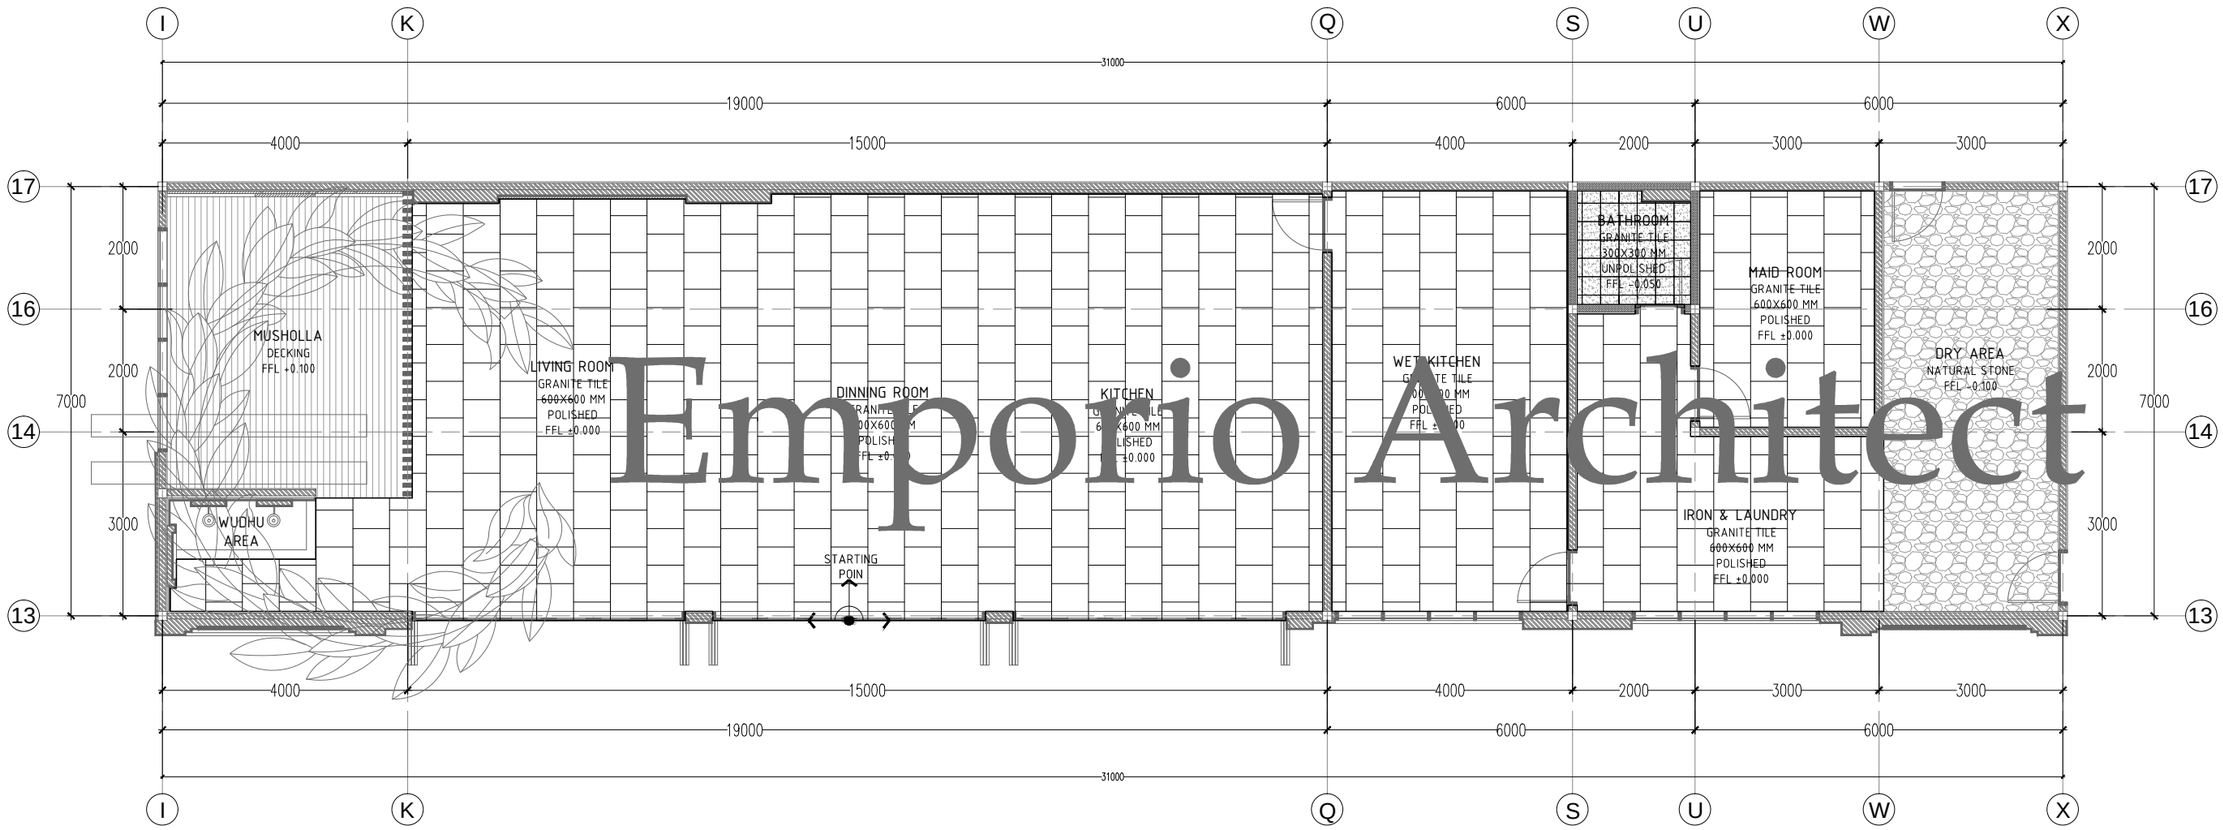

Emporio Architect


BUILDING 3

FLOOR PATTERN PLAN


SCALE. 1: 100

Consultant
Emporio Architect
info@emporioarchitec.com
contact : 081222955519

PROJECT : Private House	PRINCIPLE ARCHITECT : I.B. Gd Sasra Bhanutama, ST Arya Prawira Wibowo, ST	STRUCTURE ENGINEER :	STRUCTURE DRAFTER :	ELECTRICAL AND PLUMBING DRAFTER :	ARCHITECTURAL DRAFTER :	CHECKED :	
OWNER :	ARCHITECT DESIGNER :	MECHANICAL AND ELECTRICAL ENGINEER :					
DRAWING TITLE : FLOOR PATTERN PLAN (BUILDING 3)	SCALE : Scale 1 : 100 / DATE :	DATE / REVISION NOTE / SIGNATURE	Drawing code	Page number	Total page	**Note.** Planning the structure and plumbing of the drawings should be checked again or re-adjusted by the contractor related to the field condition	
	FILE NAME D\Data\Project / PRINT DATE : -		A	080			

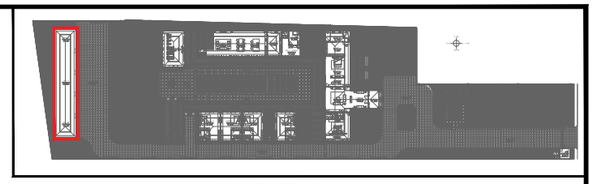

MASTER PLAN

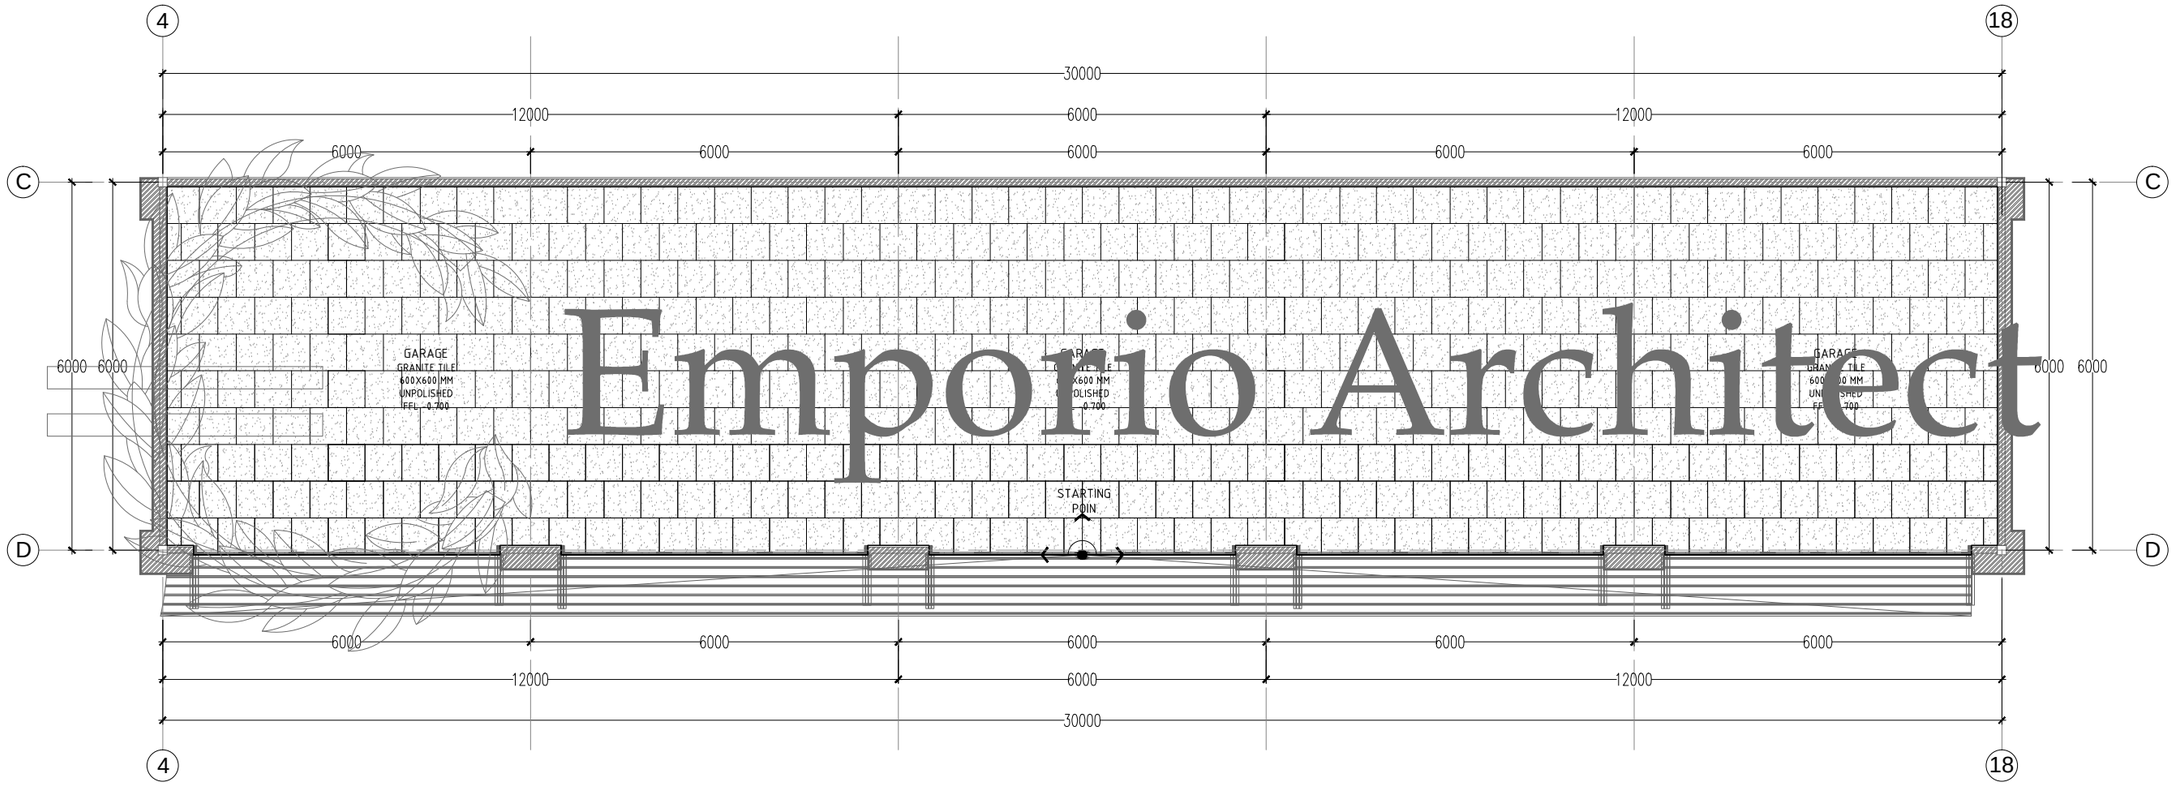

Emporio Architect


BUILDING 4

FLOOR PATTERN PLAN


SCALE. 1: 100

Consultant
Emporio Architect
info@emporioarchitec.com
contact : 081222955519

PROJECT : Private House	PRINCIPLE ARCHITECT : I.B. Gd Sasra Bhanutama, ST Arya Prawira Wibowo, ST		STRUCTURE ENGINEER :			STRUCTURE DRAFTER :	ELECTRICAL AND PLUMBING DRAFTER :	ARCHITECTURAL DRAFTER :	CHECKED :
OWNER :	ARCHITECT DESIGNER :		MECHANICAL AND ELECTRICAL ENGINEER :						
DRAWING TITLE : FLOOR PATTERN PLAN (BUILDING 4)	SCALE : Scale 1 : 100	DATE :	DATE	REVISION NOTE	SIGNATURE	Drawing code	Page number	Total page	**Note.** Planning the structure and plumbing of the drawings should be checked again or re-adjusted by the contractor related to the field condition
	FILE NAME D\Data\Project	PRINT DATE : -				A	081		

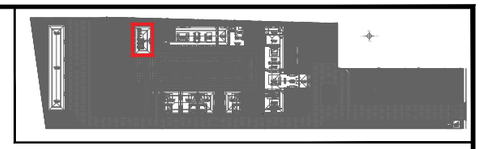

MASTER PLAN

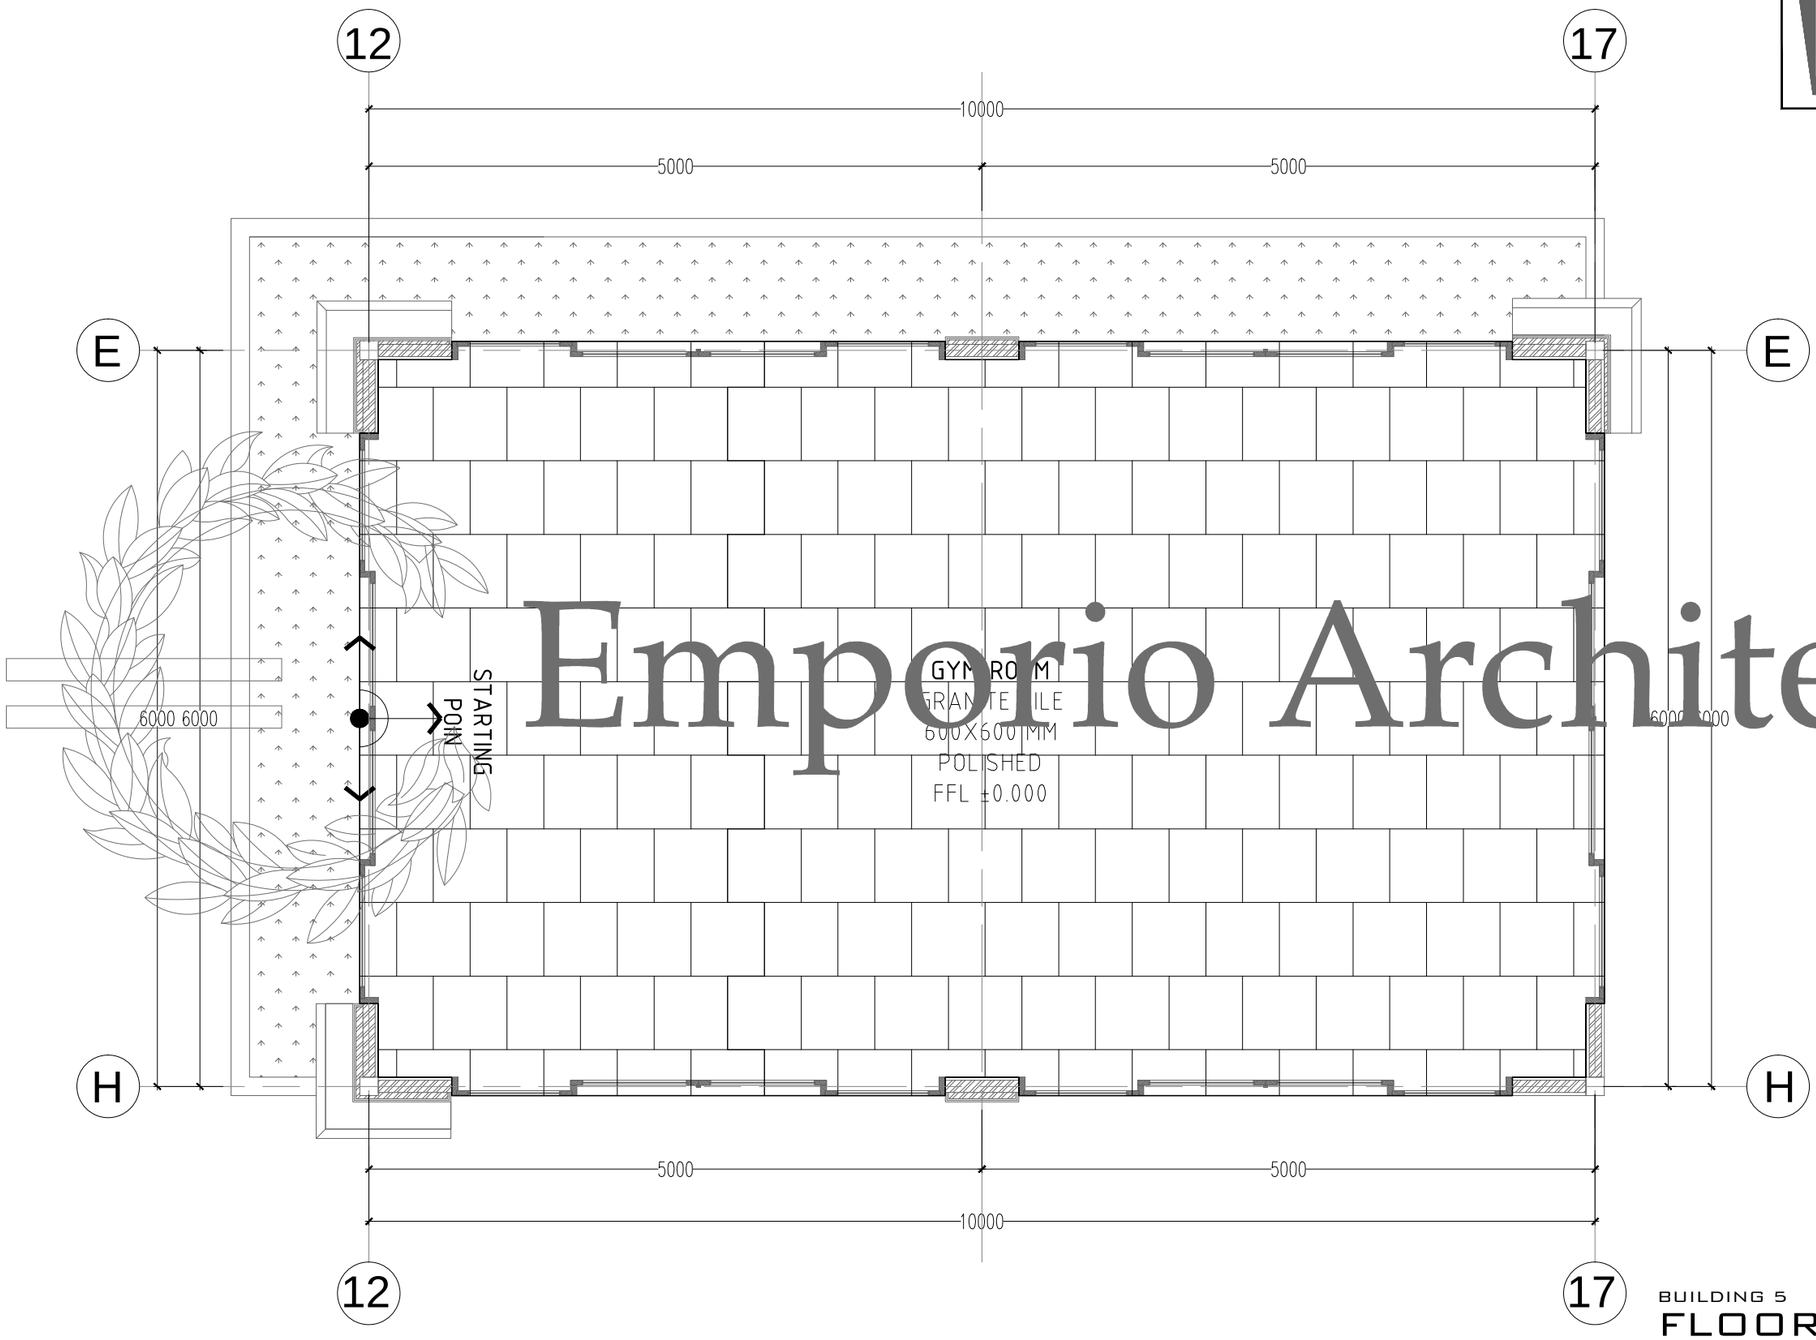

Emporio Architect


BUILDING 5

FLOOR PATTERN PLAN


SCALE. 1: 50

Consultant
Emporio Architect
info@emporioarchitec.com
contact : 081222955519

PROJECT : Private House	PRINCIPLE ARCHITECT : I.B. Gd Sasra Bhanutama, ST Arya Prawira Wibowo, ST	STRUCTURE ENGINEER :	STRUCTURE DRAFTER :	ELECTRICAL AND PLUMBING DRAFTER :	ARCHITECTURAL DRAFTER :	CHECKED :		
OWNER :	ARCHITECT DESIGNER :	MECHANICAL AND ELECTRICAL ENGINEER :						
DRAWING TITLE : FLOOR PATTERN PLAN (BUILDING 5)	SCALE : Scale 1 : 50	DATE :	DATE / REVISION NOTE / SIGNATURE		Drawing code	Page number	Total page	**Note.** Planning the structure and plumbing of the drawings should be checked again or re-adjusted by the contractor related to the field condition
	FILE NAME D\Data\Project	PRINT DATE : -			A	082		

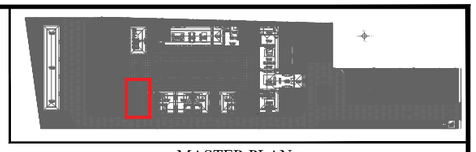

MASTER PLAN

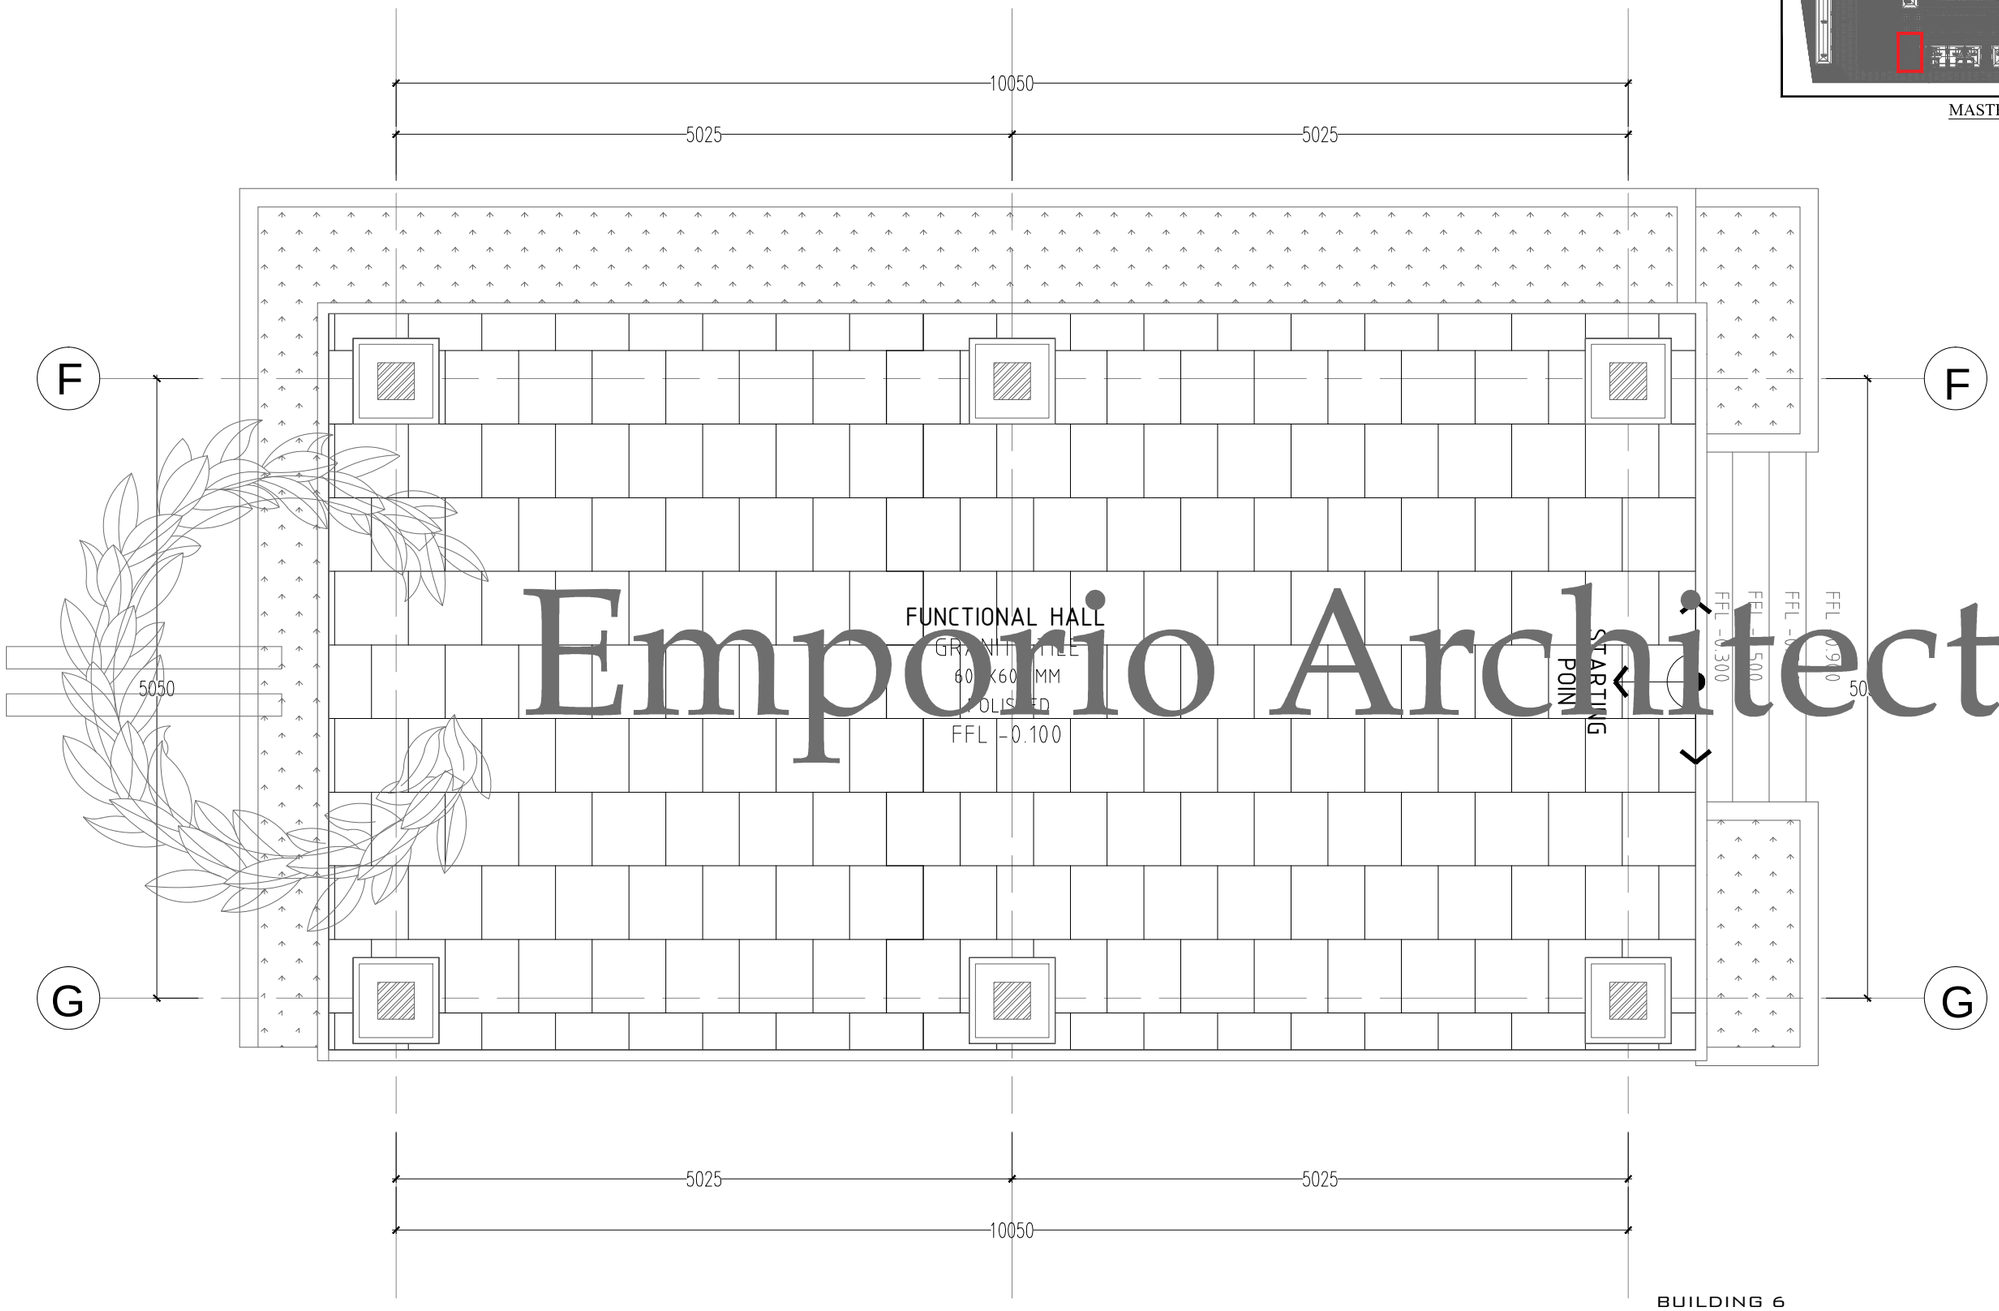

Emporio Architect

BUILDING 6


FLOOR PATTERN PLAN

SCALE. 1: 50

Consultant
Emporio Architect
info@emporioarchitec.com
contact : 081222955519

PROJECT : Private House	PRINCIPLE ARCHITECT : I.B. Gd Sasra Bhanutama, ST Arya Prawira Wibowo, ST		STRUCTURE ENGINEER :			STRUCTURE DRAFTER :	ELECTRICAL AND PLUMBING DRAFTER :	ARCHITECTURAL DRAFTER : / CHECKED :
OWNER :	ARCHITECT DESIGNER :		MECHANICAL AND ELECTRICAL ENGINEER :					
DRAWING TITLE : FLOOR PATTERN PLAN (BUILDING 6)	SCALE : Scale 1 : 50	DATE :	DATE	REVISION NOTE	SIGNATURE	Drawing code	Page number	Total page
	FILE NAME D\Data\Project	PRINT DATE : -				A	083	

Note.
Planning the structure and plumbing of the drawings should be checked again or re-adjusted by the contractor related to the field condition

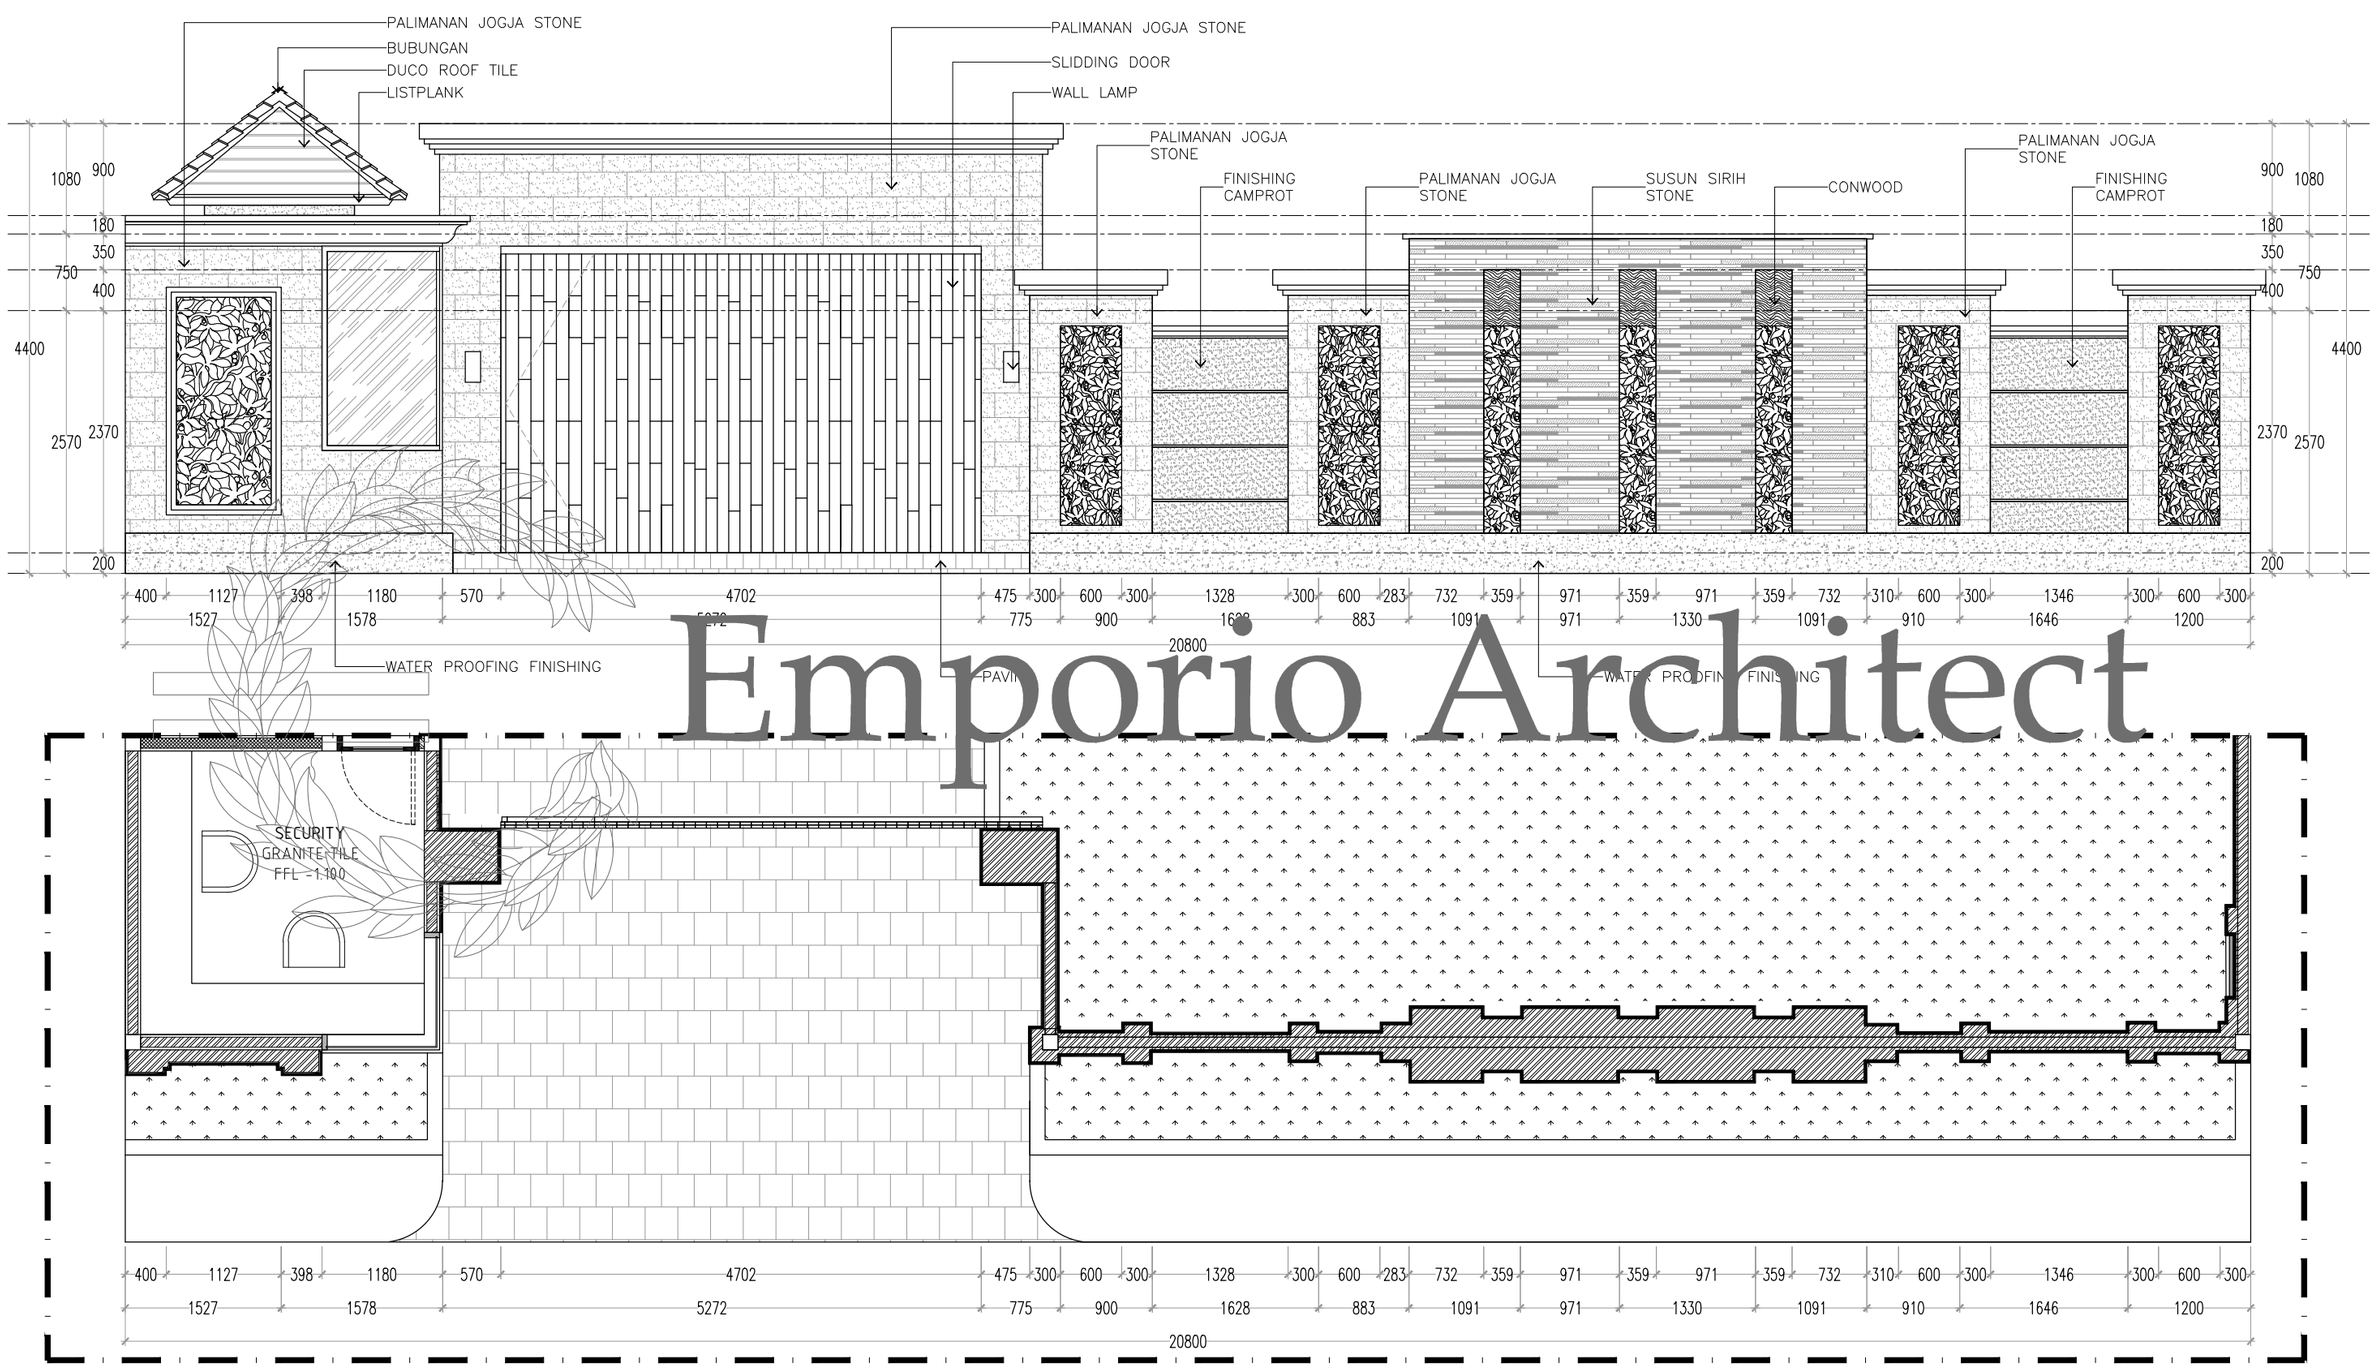


Emporio Architect

GATE DETAIL

SCALE. 1 : 60

Consultant
Emporio Architect
info@emporioarchitec.com
contact : 081222955519

PROJECT : Private House	PRINCIPLE ARCHITECT : I.B. Gd Sasra Bhanutama, ST Arya Prawira Wibowo, ST	STRUCTURE ENGINEER :	STRUCTURE DRAFTER :	ELECTRICAL AND PLUMBING DRAFTER :	ARCHITECTURAL DRAFTER :	CHECKED :		
OWNER :	ARCHITECT DESIGNER :	MECHANICAL AND ELECTRICAL ENGINEER :						
DRAWING TITLE : GATE DETAIL	SCALE : Scale 1 : 60	DATE :	DATE / REVISION NOTE / SIGNATURE		Drawing code	Page number	Total page	**Note.** Planning the structure and plumbing of the drawings should be checked again or re-adjusted by the contractor related to the field condition
	FILE NAME D\Data\Project	PRINT DATE : -			A	084		

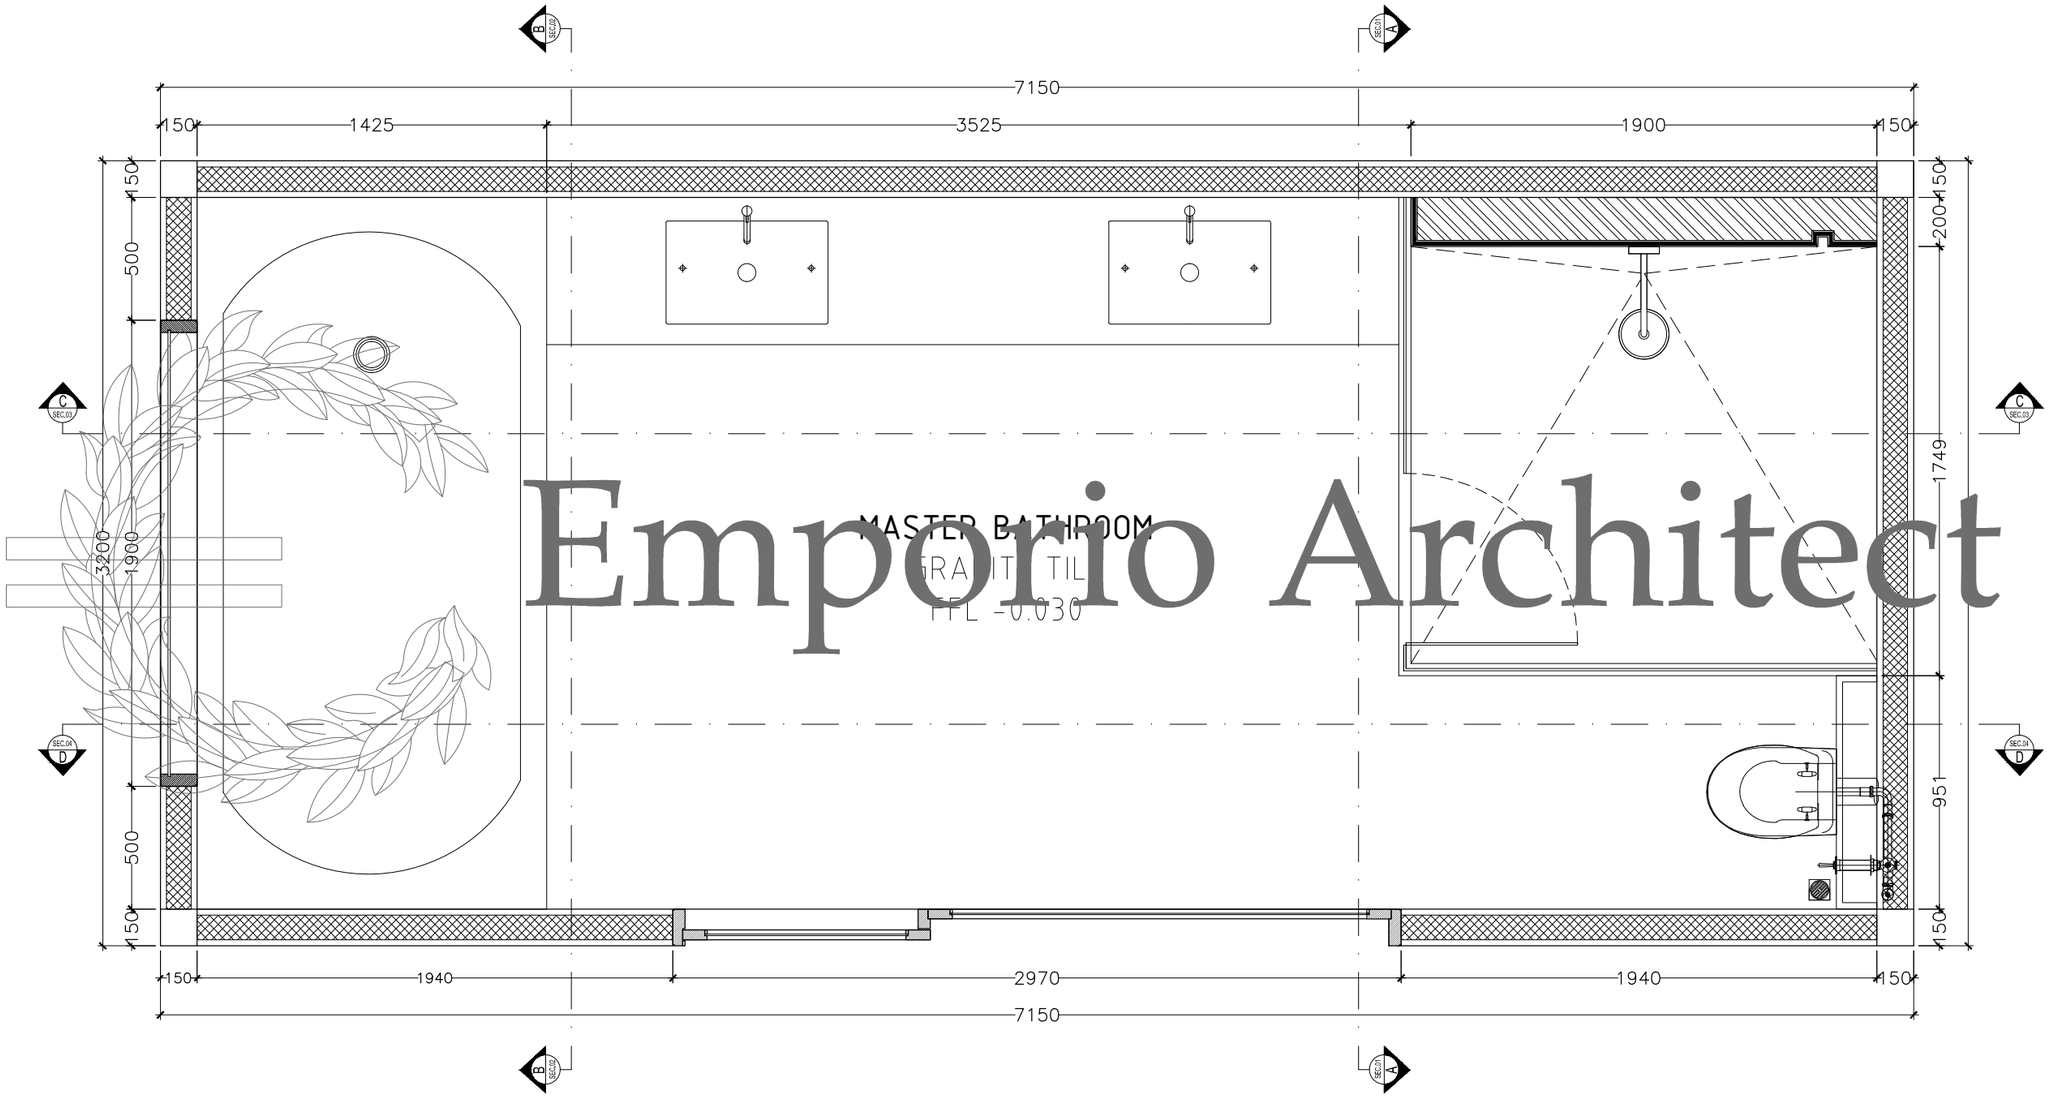


Emporio Architect

MASTER BATHROOM PLAN
SCALE. 1: 25

Consultant
Emporio Architect
info@emporioarchitec.com
contact : 081222955519

PROJECT : Private House	PRINCIPLE ARCHITECT : I.B. Gd Sasra Bhanutama, ST Arya Prawira Wibowo, ST	STRUCTURE ENGINEER :	STRUCTURE DRAFTER :	ELECTRICAL AND PLUMBING DRAFTER :	ARCHITECTURAL DRAFTER :	CHECKED :	
OWNER :	ARCHITECT DESIGNER :	MECHANICAL AND ELECTRICAL ENGINEER :					
DRAWING TITLE : MASTER BATHROOM PLAN	SCALE : Scale 1 : 25	DATE :	DATE / REVISION NOTE / SIGNATURE	Drawing code	Page number	Total page	**Note.** Planning the structure and plumbing of the drawings should be checked again or re-adjusted by the contractor related to the field condition
	FILE NAME D\Data\Project	PRINT DATE : -		A	085		

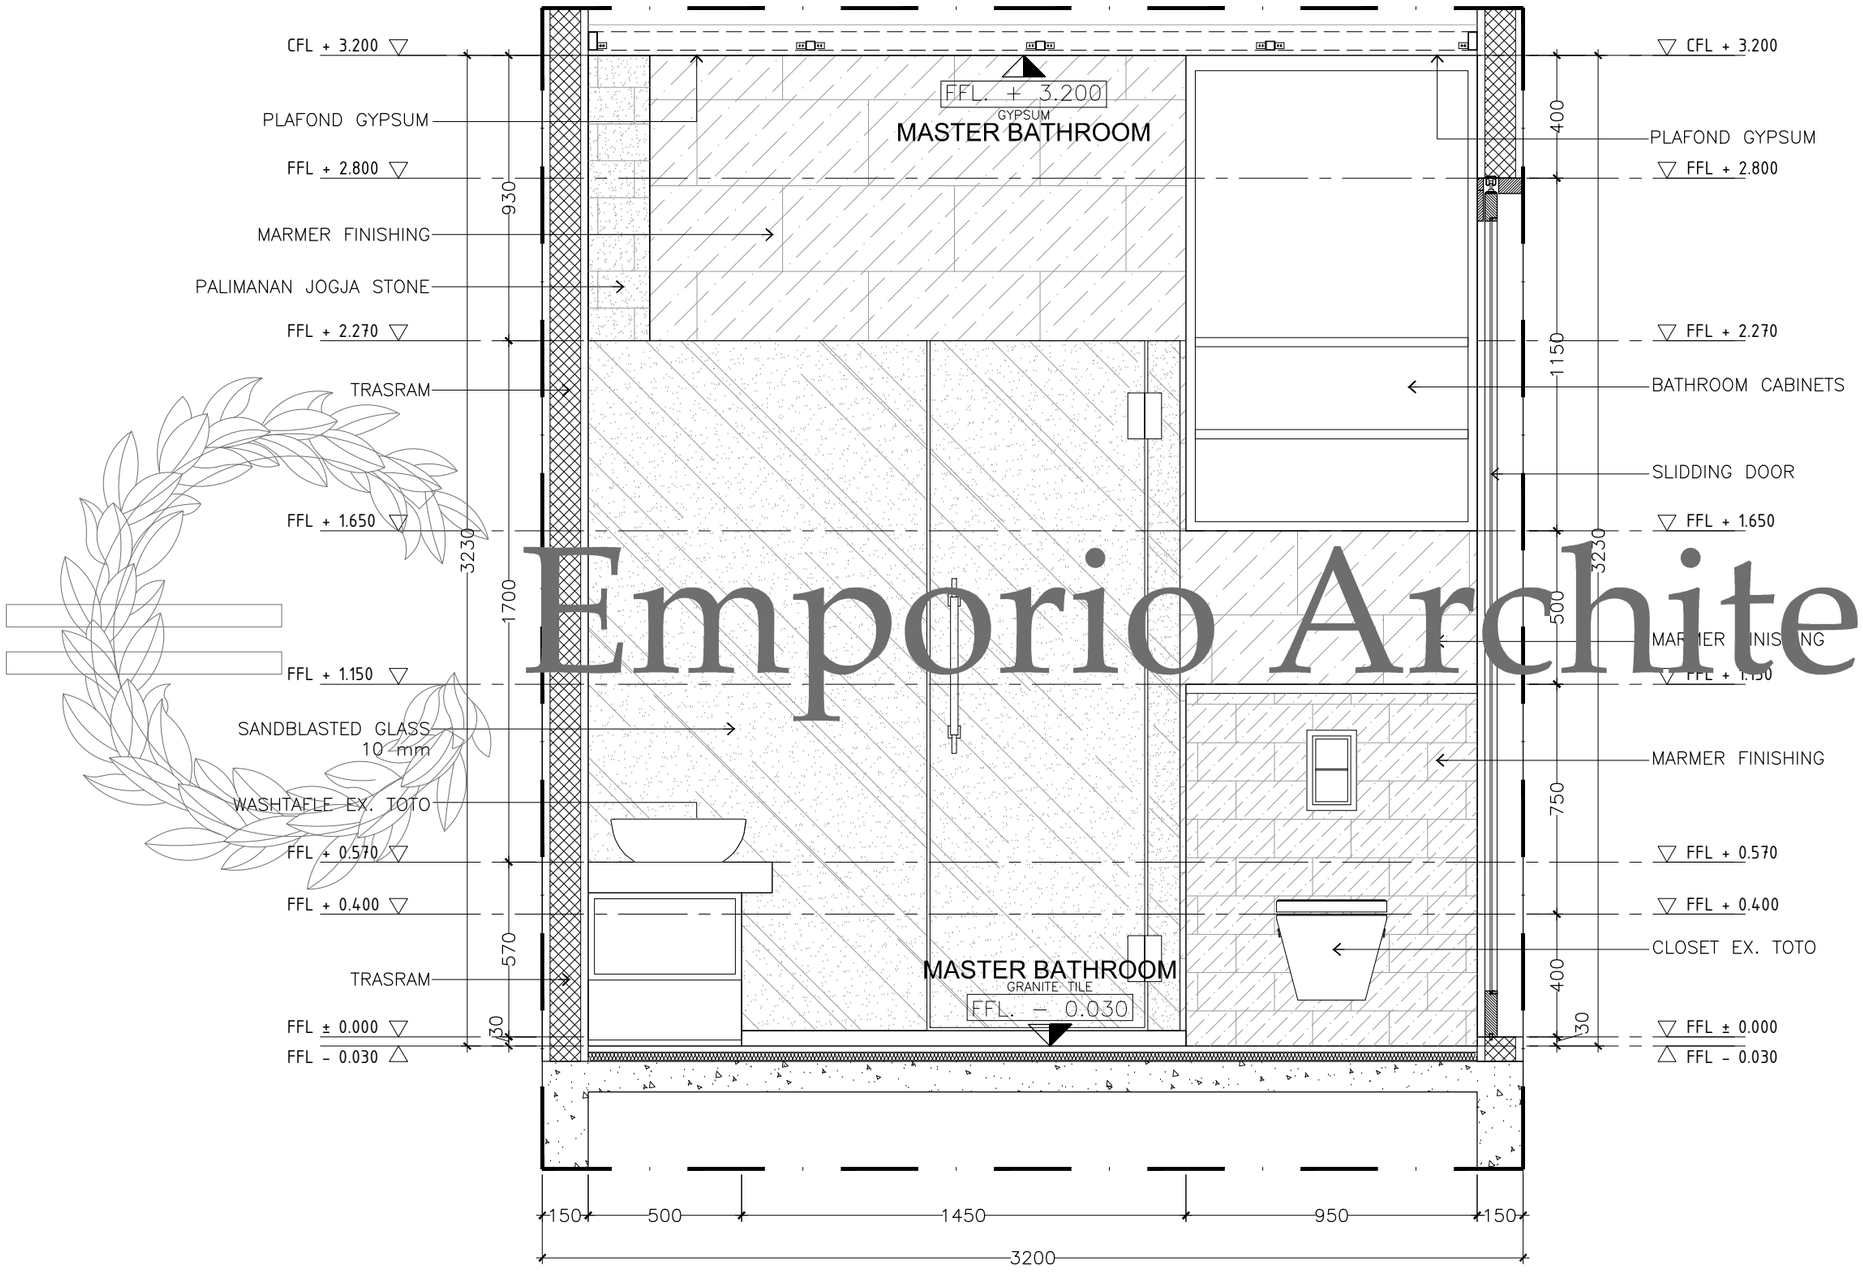

Emporio Architect


MASTER BATHROOM DETAIL (SEC. A-A)

SCALE. 1: 20

Consultant
Emporio Architect
info@emporioarchitec.com
contact : 081222955519

PROJECT : Private House	PRINCIPLE ARCHITECT : I.B. Gd Sasra Bhanutama, ST Arya Prawira Wibowo, ST	STRUCTURE ENGINEER :	STRUCTURE DRAFTER :	ELECTRICAL AND PLUMBING DRAFTER :	ARCHITECTURAL DRAFTER :	CHECKED :		
OWNER :	ARCHITECT DESIGNER :	MECHANICAL AND ELECTRICAL ENGINEER :						
DRAWING TITLE : MASTER BATHROOM DETAIL (SEC. A-A)	SCALE : Scale 1 : 20	DATE :	DATE / REVISION NOTE / SIGNATURE			Drawing code	Page number	Total page
	FILE NAME D\Data\Project	PRINT DATE : -				A	086	

Note.
Planning the structure and plumbing of the drawings should be checked again or re-adjusted by the contractor related to the field condition

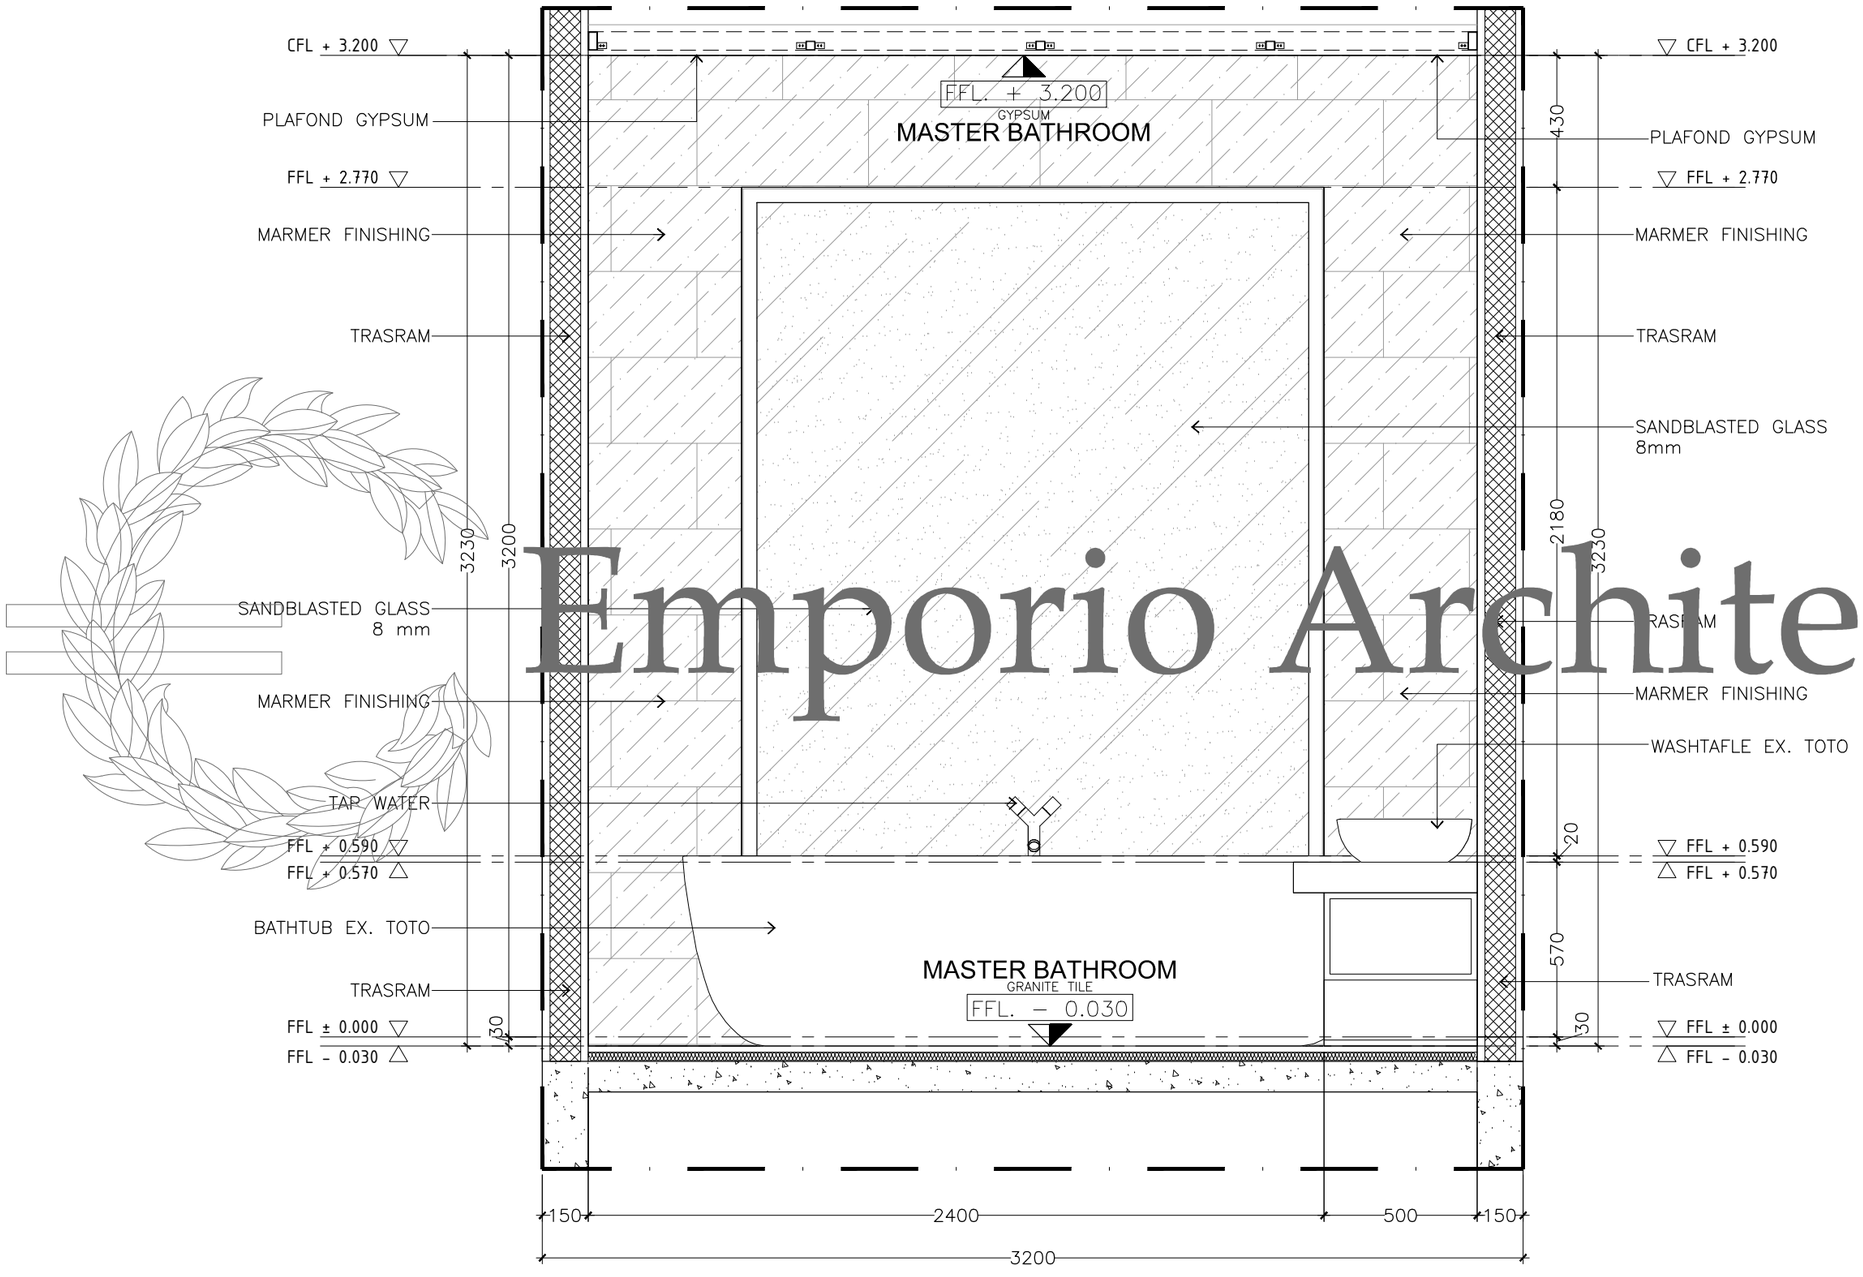


Emporio Architect

MASTER BATHROOM DETAIL (SEC. B-B)

SCALE. 1: 20

Consultant
Emporio Architect
info@emporioarchitec.com
contact : 081222955519

PROJECT : Private House	PRINCIPLE ARCHITECT : I.B. Gd Sasra Bhanutama, ST Arya Prawira Wibowo, ST	STRUCTURE ENGINEER :	STRUCTURE DRAFTER :	ELECTRICAL AND PLUMBING DRAFTER :	ARCHITECTURAL DRAFTER :	CHECKED :	
OWNER :	ARCHITECT DESIGNER :	MECHANICAL AND ELECTRICAL ENGINEER :					
DRAWING TITLE : MASTER BATHROOM DETAIL (SEC. B-B)	SCALE : Scale 1 : 20 / DATE :	DATE / REVISION NOTE / SIGNATURE	Drawing code	Page number	Total page	Note. Planning the structure and plumbing of the drawings should be checked again or re-adjusted by the contractor related to the field condition	
	FILE NAME D\Data\Project / PRINT DATE : -		A	087			

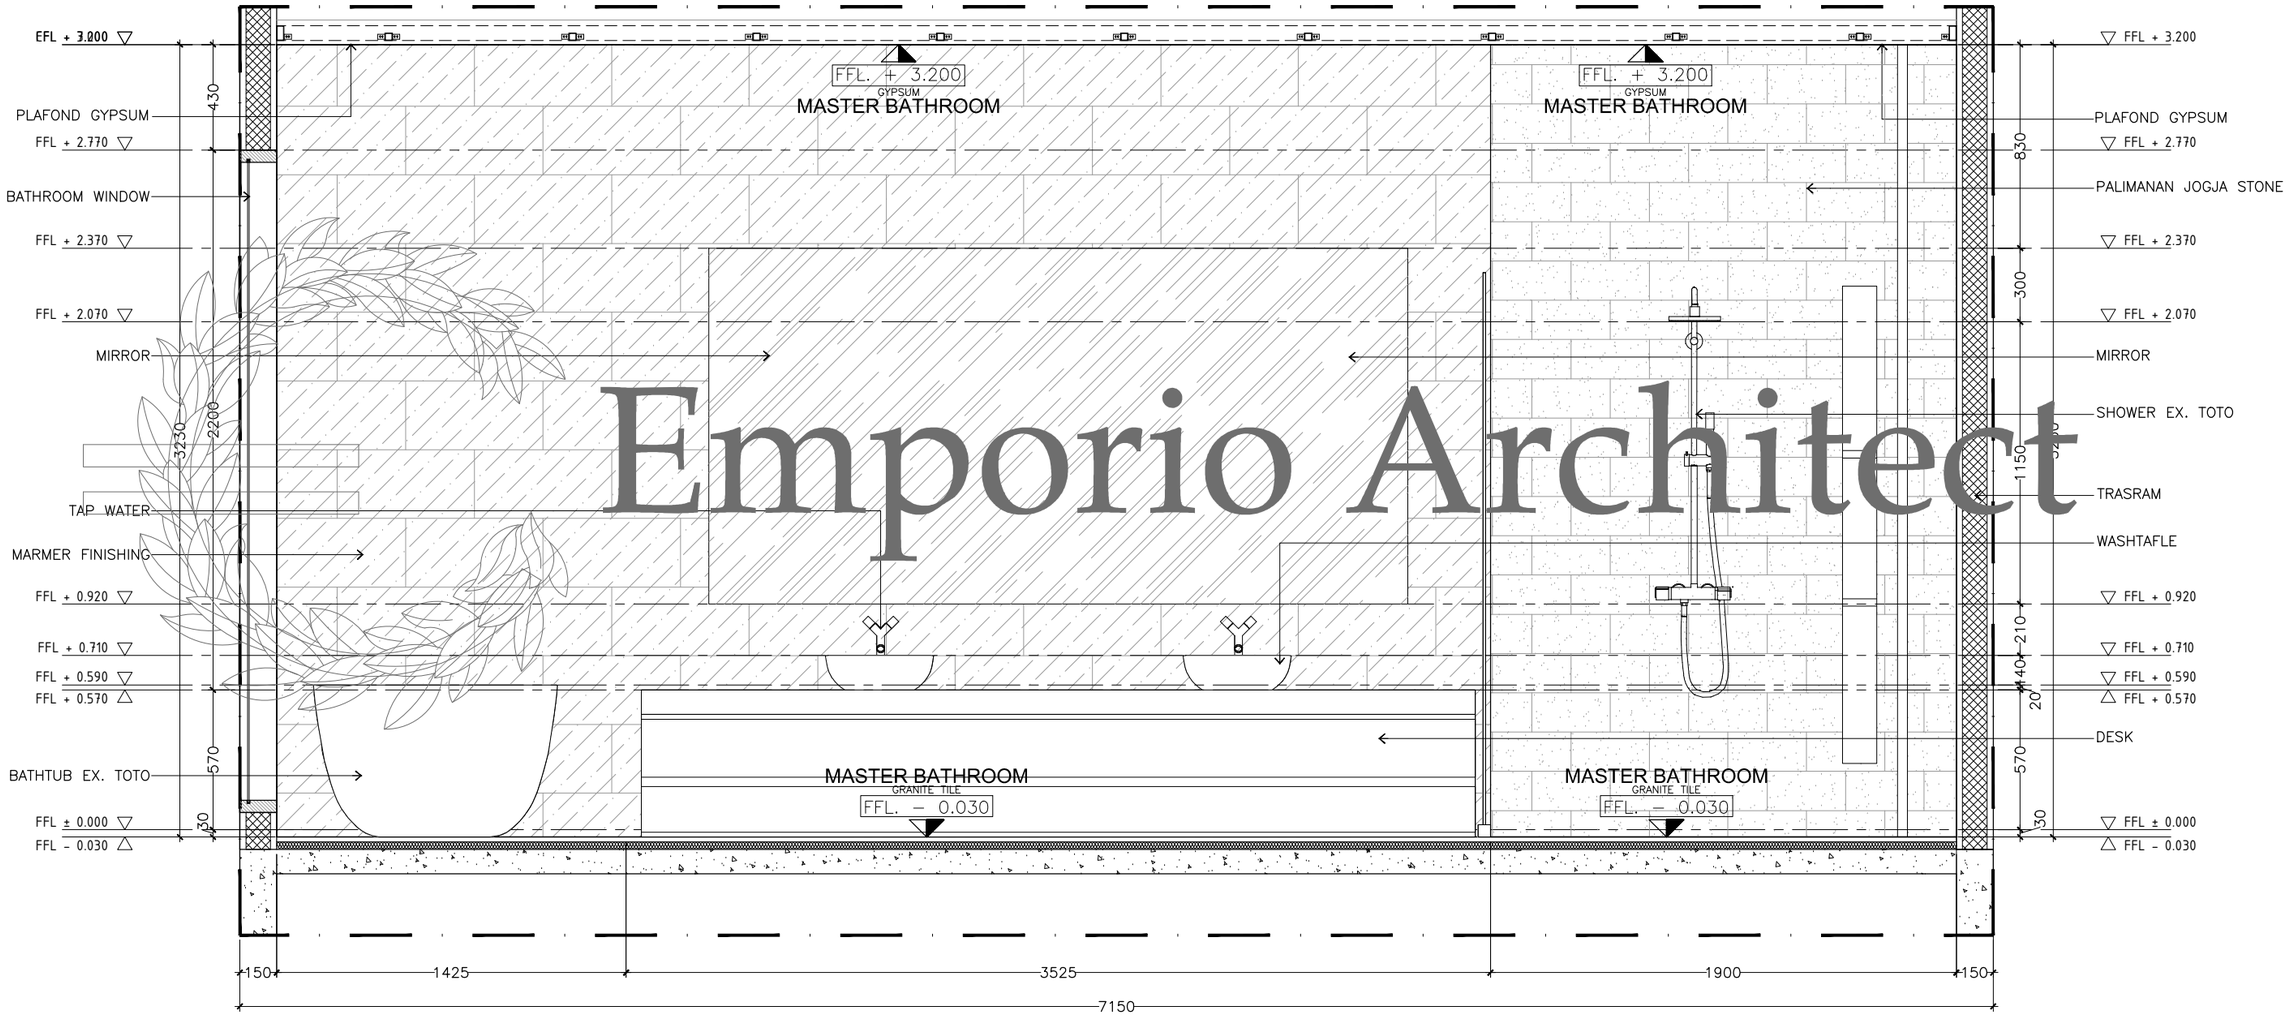

Emporio Architect

MASTER BATHROOM DETAIL (SEC. C-C)


SCALE. 1: 25

Consultant

Emporio Architect
info@emporioarchitec.com
contact : 081222955519

PROJECT : Private House	PRINCIPLE ARCHITECT : I.B. Gd Sasra Bhanutama, ST Arya Prawira Wibowo, ST	STRUCTURE ENGINEER :	STRUCTURE DRAFTER :	ELECTRICAL AND PLUMBING DRAFTER :	ARCHITECTURAL DRAFTER :	CHECKED :		
OWNER :	ARCHITECT DESIGNER :	MECHANICAL AND ELECTRICAL ENGINEER :						
DRAWING TITLE : MASTER BATHROOM DETAIL (SEC. C-C)	SCALE : Scale 1 : 25	DATE :	DATE	REVISION NOTE	SIGNATURE	Drawing code	Page number	Total page
	FILE NAME D\Data\Project	PRINT DATE : -				A	088	

Note.
Planning the structure and plumbing of the drawings should be checked again or re-adjusted by the contractor related to the field condition

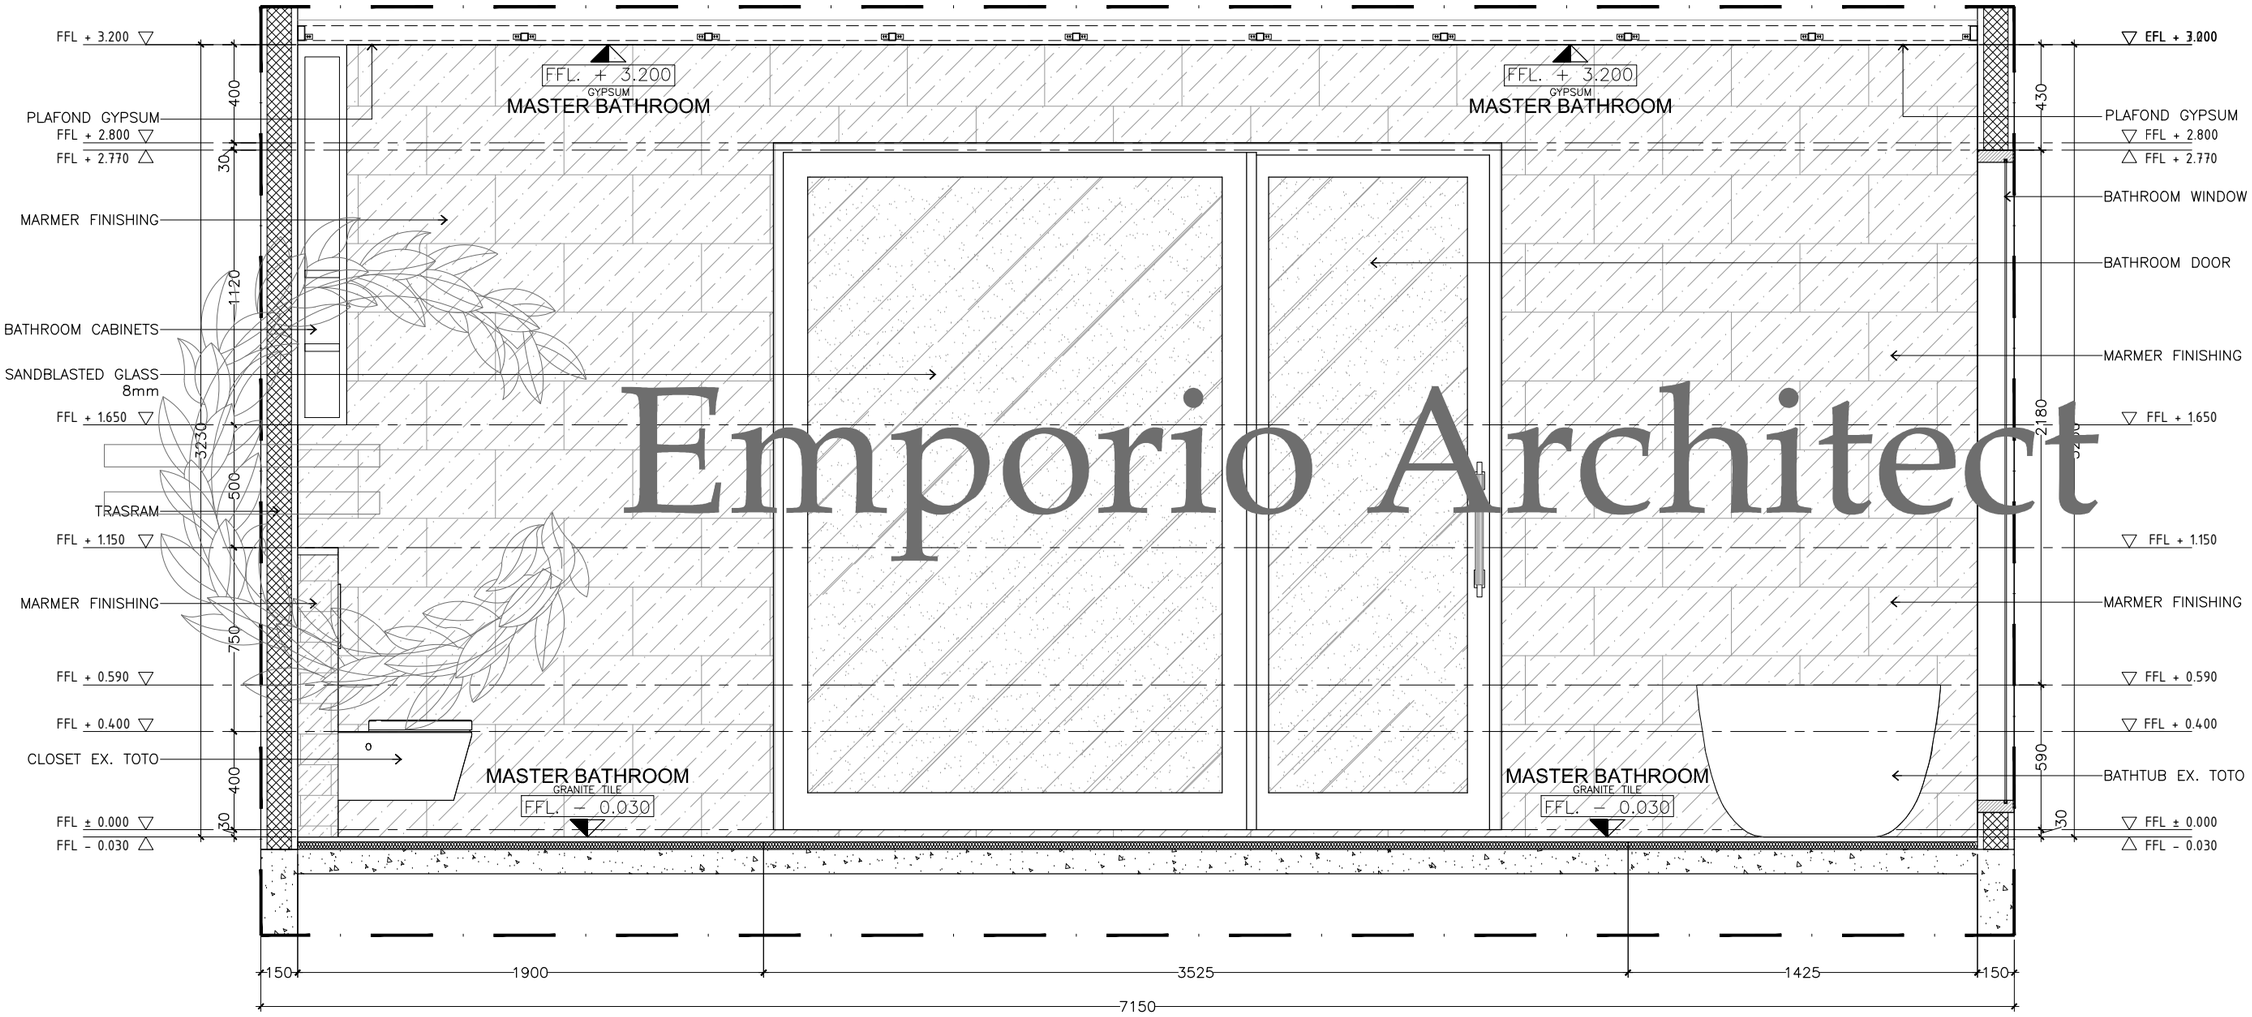


Emporio Architect

MASTER BATHROOM DETAIL (SEC. D-D)

SCALE. 1: 25

Consultant
Emporio Architect
info@emporioarchitec.com
contact : 081222955519

PROJECT : Private House	PRINCIPLE ARCHITECT : I.B. Gd Sasra Bhanutama, ST Arya Prawira Wibowo, ST		STRUCTURE ENGINEER :		STRUCTURE DRAFTER :	ELECTRICAL AND PLUMBING DRAFTER :	ARCHITECTURAL DRAFTER :	CHECKED :
OWNER :	ARCHITECT DESIGNER :		MECHANICAL AND ELECTRICAL ENGINEER :					
DRAWING TITLE : MASTER BATHROOM DETAIL (SEC. D-D)	SCALE : Scale 1 : 25	DATE :	DATE / REVISION NOTE / SIGNATURE		Drawing code	Page number	Total page	**Note.** Planning the structure and plumbing of the drawings should be checked again or re-adjusted by the contractor related to the field condition
	FILE NAME D\Data\Project	PRINT DATE : -			A	089		

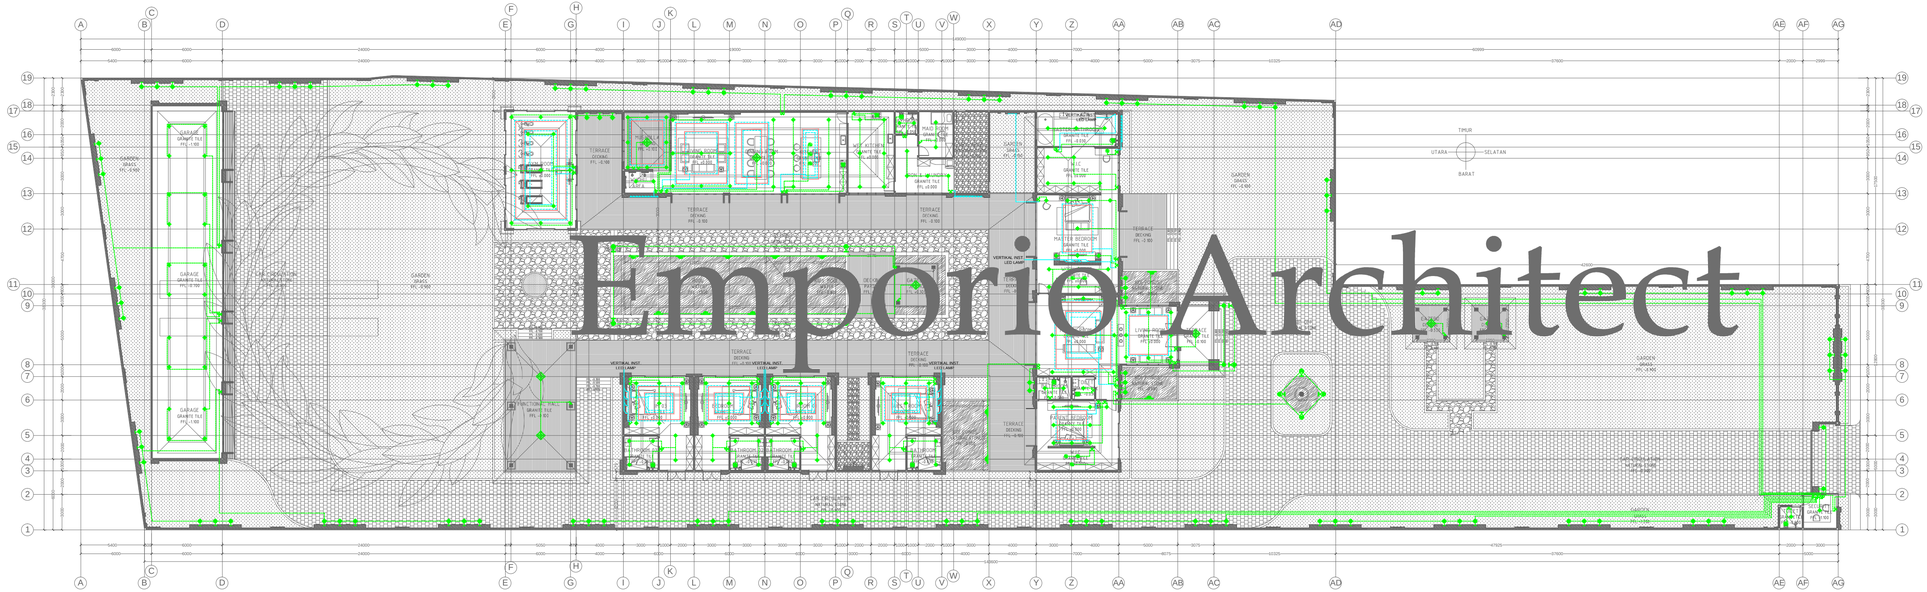

Emporio Architect

ELECTRICAL INSTALATION PLAN

SCALE: 1 : 250

SECOND FLOOR

INFORMATION	SYMBOL	QUANTITY	LOAD (VA)
WALL LIGHT 3 WATT		138 POINT	1.404
SPOT LIGHT 3 WATT		33 POINT	50
STEP LIGHT 3 WATT		- UNIT	-
FIRE EXTINGUISHER 2.5 KG		2 UNIT	-
EMERGENCY LIGHT 3 WATT		176 POINT	2.288
WARNING LIGHT 3 WATT		7 POINT	336
LED STRIP 7.2 WATT / MTR		405,20 METERS	2.917,44
WARNING LIGHT 3 WATT		3 POINT	72
TOOL LIGHT 3 WATT		13 POINT	156
EXHAUST FAN 30 WATT		11 POINT	330
AIR CONDITIONER (AC) 1 PK	1 PK	5 UNIT	4.250
AIR CONDITIONER (AC) 1,5 PK	1,5 PK	2 UNIT	3.840
SAKLAR 3		10	-
SAKLAR 2		34	-
SAKLAR 1		23	-
SK 200 WATT		109	21.800
MCB 6/10		3	-
MCB/ RCB 6/10		1	-
OUT DOOR		8	-
OUT DOOR		8	-
OUT DOOR		1	-

	TOTAL ELECTRIK POWER	POWER LOAD (VA)
PLN 1 PHASE	37.393,44	29.914,752
GENSET 1 PHASE		
TOTAL	29.914,752	
TOTAL AMPERE	33.000 (3X50A) MIN 40 PCS 1 MCB 1 PHASE 40 A/ 1 POLE MINI	

KETINGGIAN STOP KONTAK SEMUA : 40 CM DIHITUNG DARI LEVELING LANTAI


KETINGGIAN STOP KONTAK KAMAR MANDI 150 CM DIHITUNG DARI LEVELING ATAS MEJA WASHTAFEL

KETINGGIAN SAKLAR : 110 CM DIHITUNG DARI LEVELING LANTAI

Ket : -- CABLE NYM 2 X 2 5mm

Consultant: Emporio Architect, info@emporioarchitec.com, contact : 081222955519	PROJECT : Private House	PRINCIPLE ARCHITECT : I.B. Gd Sasra Bhanutama, ST / Arya Prawira Wibowo, ST	STRUCTURE ENGINEER :				CHECKED :
	OWNER :	ARCHITECT DESIGNER :	MECHANICAL AND ELECTRICAL ENGINEER :				
	DRAWING TITLE : ELECTRICAL INSTALATION PLAN	SCALE : Scale 1 : 250	DATE :	DATE	REVISION NOTE	SIGNATURE	STRUCTURE DRAFTER / ELECTRICAL AND PLUMBING DRAFTER / ARCHITECTURAL DRAFTER
		FILE NAME D:\Data\Project	PRINT DATE : -				Drawing code: EP / Page number: 090 / Total page

Note.
Prioviey the structure and plumbing of the drawings should be checked ogain or re-calculated by the contractor related to the field condition

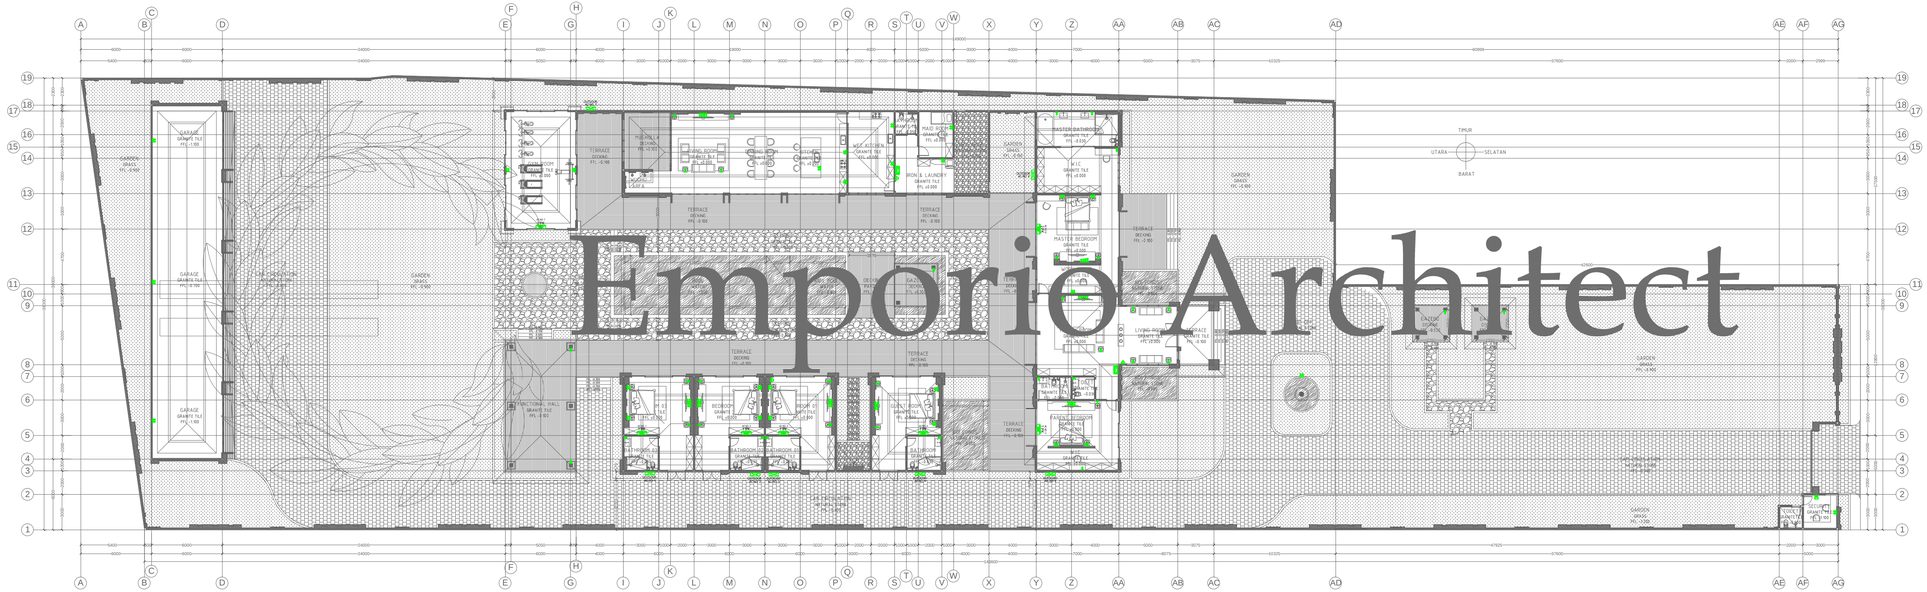

Emporio Architect

ELECTRICAL INSTALATION PLAN

SCALE: 1 : 250

SECOND FLOOR

INFORMATION	SYMBOL	QUANTITY	LOAD (VA)
WALL LIGHT 1 WATT		138 POINT	1.404
DOT LIGHT 1 WATT		10 POINT	50
STRIP LIGHT 1 WATT		- UNIT	-
FIRE EXTINGUISHER 2.5 KG		2 UNIT	-
SMOKE DETECTOR		176 POINT	2.288
WARNING LIGHT AC1 +9 WATT		7 POINT	336
LED STRIP 7.2 WATT / MTR		405,20 METERS	2.917,44
WARNING LIGHT 9 WATT		3 POINT	72
TOOL LIGHT 9 WATT		13 POINT	156
EXHAUST FAN 30 WATT		11 POINT	330
AIR CONDITIONER (AC) 1 PK		5 UNIT	4.250
AIR CONDITIONER (AC) 1,5 PK		2 UNIT	3.840
SAKLAR	6	10	-
	3	34	-
	1	21	-
SK 200 WATT		109	21.800
MCB 6/10		3	-
MDB/ PLN		1	-
OUT DOOR		8	-
OUT DOOR		8	-
OUT PHONE		1	-

	TOTAL ELECTRIK POWER	POWE LOAD (VA)
Second floor	37.393,44	29.914,752
Roof floor		
Total	29.914,752	

33.000 (3X50A)
MIN METER 3 KWH, CHAGE AB KELT FOUR WIRE

KETINGGIAN STOP KONTAK SI : 45 CM DIHITUNG DARI LEVELING LANTAI

KETINGGIAN STOP KONTAK KAMAR MANDI SI OH DIHITUNG DARI LEVELING ATAS MEJA WASHTAFEL

KETINGGIAN SAKLAR SE : 115 CM DIHITUNG DARI LEVELING LANTAI

Ket : - CABLE NYM 2 X 2 5mm


Consultant	Emporio Architect info@emporioarchitec.com contact : 081222955519
PROJECT :	Private House
OWNER :	
DRAWING TITLE :	ELECTRICAL INSTALATION PLAN
PRINCIPLE ARCHITECT :	I.B. Gd Sasra Bhanutama, ST Arya Prawira Wibowo, ST
ARCHITECT DESIGNER :	
SCALE :	Scale 1 : 250
DATE :	
FILE NAME	D:\Data\Project
PRINT DATE :	-
STRUCTURE ENGINEER :	
MECHANICAL AND ELECTRICAL ENGINEER :	

DATE	REVISION NOTE	SIGNATURE

STRUCTURE DRAFTER	ELECTRICAL AND PLUMBING DRAFTER	ARCHITECTURAL DRAFTER	CHECKED :

Drawing code	Page number	Total page
EP	091	

Note.
Prioviey the structure and plumbing of the drawings should be checked ogain or re-calculated by the contractor related to the field condition

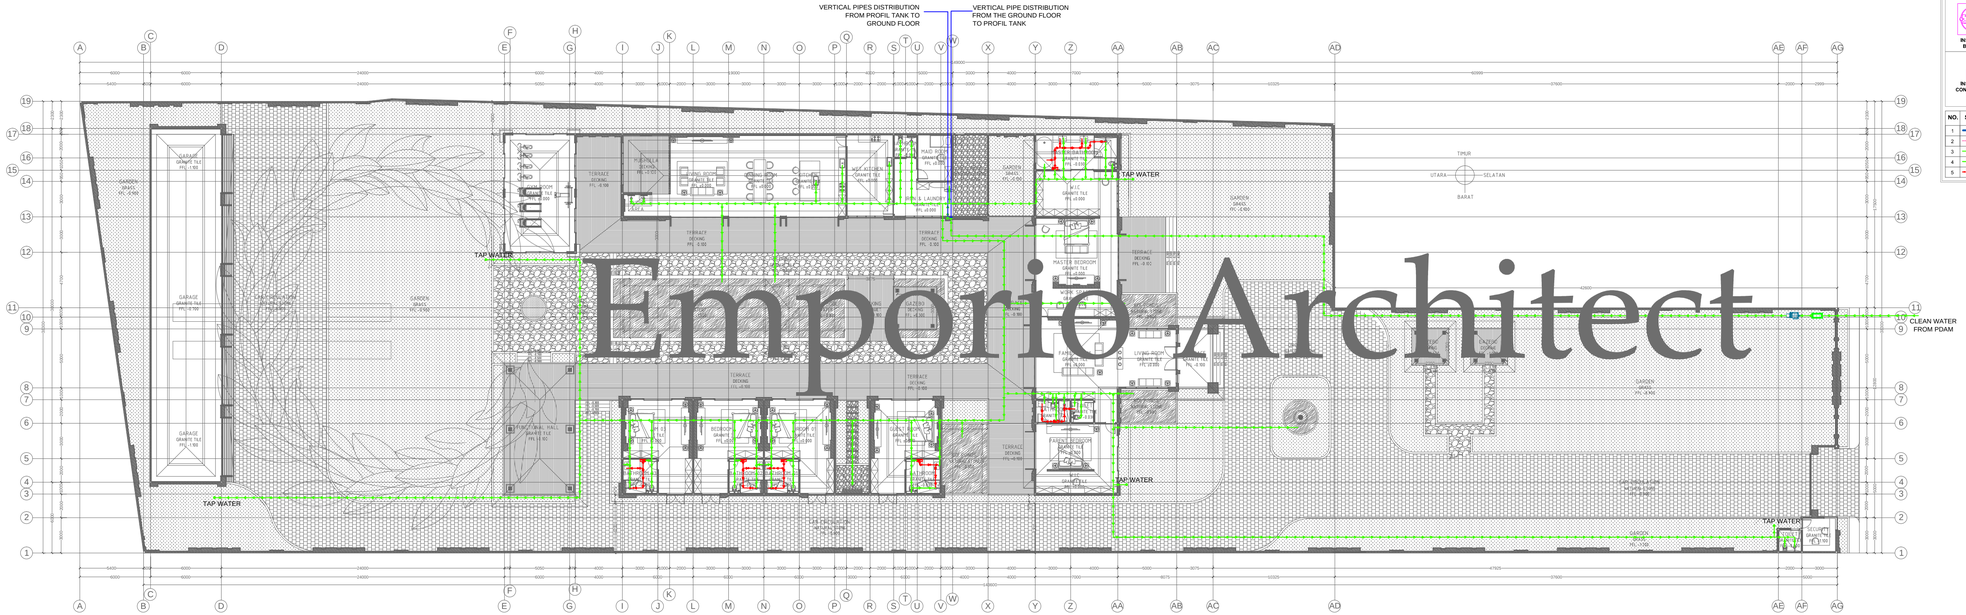

Emporio Architect

DESCRIPTION OF DRAWING SYMBOL

INST. PLAN BIOTANK	INST. PLAN WATER TANK	INST. PLAN BOREHOLES
INST. PLAN CONTROL BOX	INST. PLAN BIOPORE	INST. PLAN WATER HEATER

NO.	SYMBOL	INFORMATION
1		INST. PIPE PLAN AW Ø 3 " (89 mm)
2		INST. PIPE PLAN AW Ø 4 " (114 mm)
3		INST. PIPE PLAN AW Ø 1 1/4" (42 mm)
4		INST. PIPE PLAN AW Ø 3 / 4 " (26 mm)
5		INST. PIPE PLAN WESPEX Ø 1 / 2 " (16 mm)

FIRST FLOOR PLAN

CLEAN WATER PIPE INSTALATION

SCALE. 1: 250


Consultant
Emporio Architect
info@emporioarchitec.com
contact : 081222955519

PROJECT : Private House	PRINCIPLE ARCHITECT : I.B. Gd Sasra Bhanutama, ST Arya Prawira Wibowo, ST		STRUCTURE ENGINEER :		CHECKED :
OWNER :	ARCHITECT DESIGNER :		MECHANICAL AND ELECTRICAL ENGINEER :		
DRAWING TITLE : CLEAN WATER PIPE INSTALATION (FIRST FLOOR PLAN)	SCALE : Scale 1 : 250	DATE :	DATE / REVISION NOTE / SIGNATURE		
	FILE NAME D/Data/Project	PRINT DATE : -			

STRUCTURE DRAFTER	ELECTRICAL AND PLUMBING DRAFTER	ARCHITECTURAL DRAFTER	CHECKED :

Drawing code	Page number	Total page
EP	092	

Note.
Hereby the structure and plumbing of the drawings should be checked again or re-calculated by the contractor related to the field condition

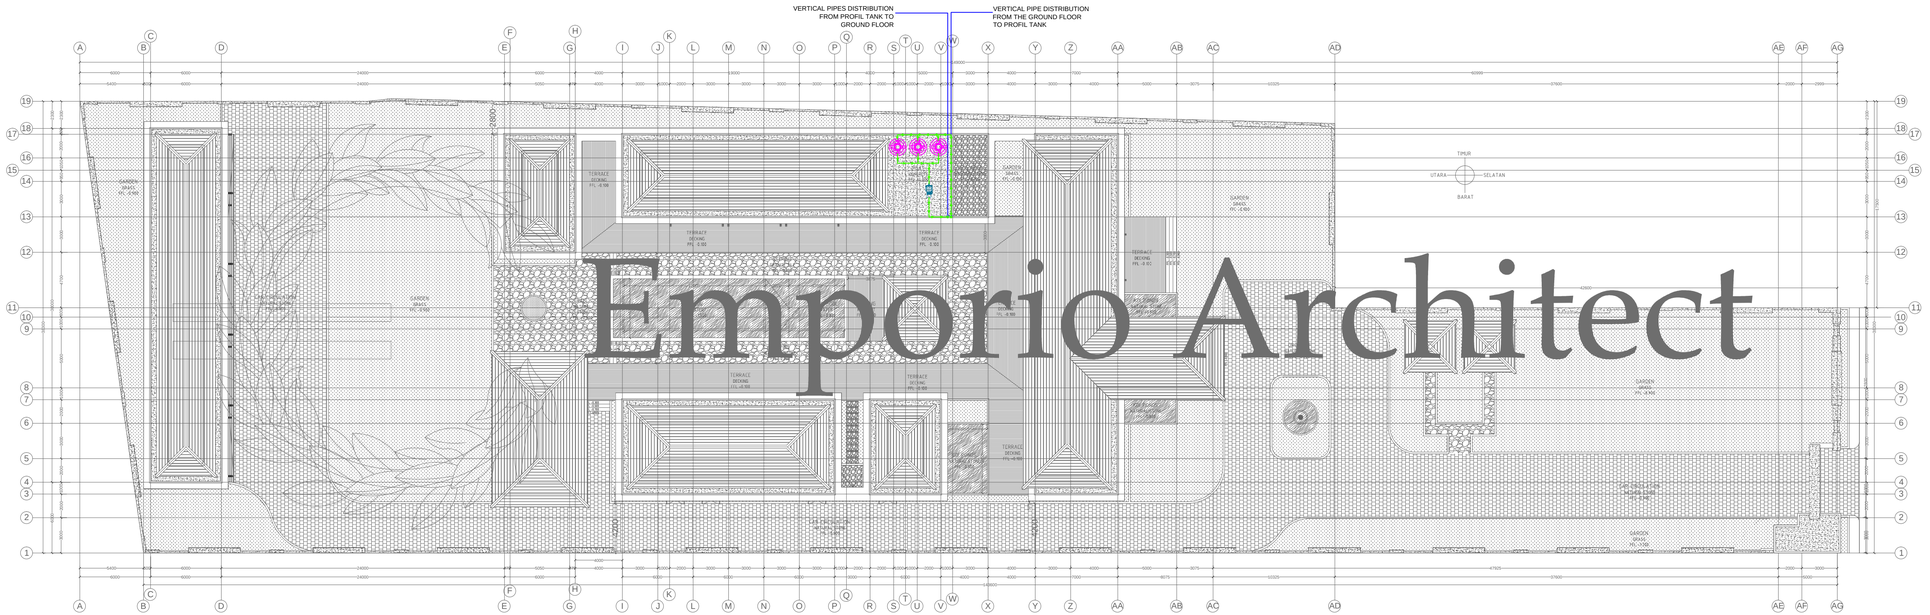

Emporio Architect

DESCRIPTION OF DRAWING SYMBOL

INST. PLAN BIOTANK	INST. PLAN WATER TANK	INST. PLAN BOREHOLES
INST. PLAN CONTROL BOX	INST. PLAN BIOPORE	INST. PLAN WATER HEATER

NO.	SYMBOL	INFORMATION
1		INST. PIPE PLAN AW Ø 3 " (89 mm)
2		INST. PIPE PLAN AW Ø 4 " (114 mm)
3		INST. PIPE PLAN AW Ø 1 1/4" (42 mm)
4		INST. PIPE PLAN AW Ø 3 / 4 " (26 mm)
5		INST. PIPE PLAN WESPEX Ø 1 / 2 " (16 mm)

ROOF PLAN


CLEAN WATER PIPE INSTALATION

SCALE. 1: 250

Consultant
Emporio Architect
info@emporioarchitec.com
contact : 081222955519

PROJECT : Private House	PRINCIPLE ARCHITECT : I.B. Gd Sasra Bhanutama, ST Arya Prawira Wibowo, ST	STRUCTURE ENGINEER :	STRUCTURE DRAFTER :	ELECTRICAL AND PLUMBING DRAFTER :	ARCHITECTURAL DRAFTER :	CHECKED :	
OWNER :	ARCHITECT DESIGNER :	MECHANICAL AND ELECTRICAL ENGINEER :					
DRAWING TITLE : CLEAN WATER PIPE INSTALATION (ROOF PLAN)	SCALE : Scale 1 : 250	DATE :	DRAWING CODE : EP	PAGE NUMBER : 093	TOTAL PAGE :		
	FILE NAME : D/Data/Project	PRINT DATE :					

Note.
Review the structure and plumbing of the drawings should be checked again or re-adjusted by the contractor related to the field condition

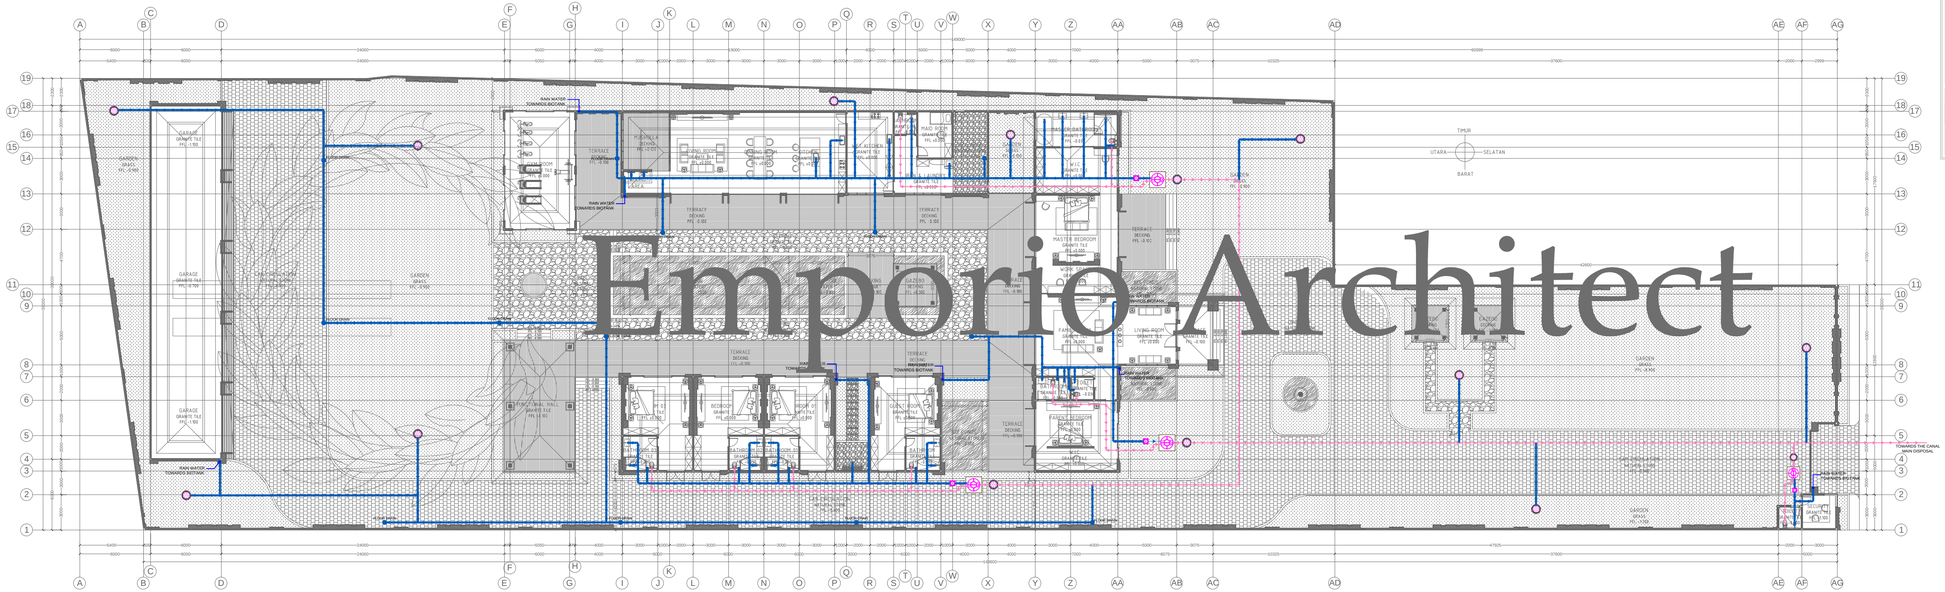

Emporio Architect

DESCRIPTION OF DRAWING SYMBOL

INST. PLAN BIOTANK	INST. PLAN WATER TANK	INST. PLAN BOREHOLES
INST. PLAN CONTROL BOX	INST. PLAN BIOPORE	INST. PLAN WATER HEATER

NO.	SYMBOL	INFORMATION
1		INST. PIPE PLAN AW Ø 3 " (89 mm)
2		INST. PIPE PLAN AW Ø 4 " (114 mm)
3		INST. PIPE PLAN AW Ø 1 1/4" (42 mm)
4		INST. PIPE PLAN AW Ø 3 / 4 " (26 mm)
5		INST. PIPE PLAN WESPEX Ø 1 / 2 " (16 mm)

FIRST FLOOR PLAN

SEWAGE WATER PIPE INSTALATION


SCALE. 1: 250

Consultant
Emporio Architect
info@emporioarchitec.com
contact : 081222955519

PROJECT : Private House	PRINCIPLE ARCHITECT : I.B. Gd Sasra Bhanutama, ST Arya Prawira Wibowo, ST		STRUCTURE ENGINEER :		CHECKED :
OWNER :	ARCHITECT DESIGNER :		MECHANICAL AND ELECTRICAL ENGINEER :		
DRAWING TITLE :	SCALE : Scale 1 : 250	DATE :	DATE / REVISION NOTE / SIGNATURE		
SEWAGE WATER PIPE INSTALATION (FIRST FLOOR PLAN)	FILE NAME D/Data/Project	PRINT DATE : -			

STRUCTURE DRAFTER	ELECTRICAL AND PLUMBING DRAFTER	ARCHITECTURAL DRAFTER	
Drawing code	Page number	Total page	
EP	094		

Note.
Hereby the structure and plumbing of the drawings should be checked again or re-adjusted by the contractor related to the field condition

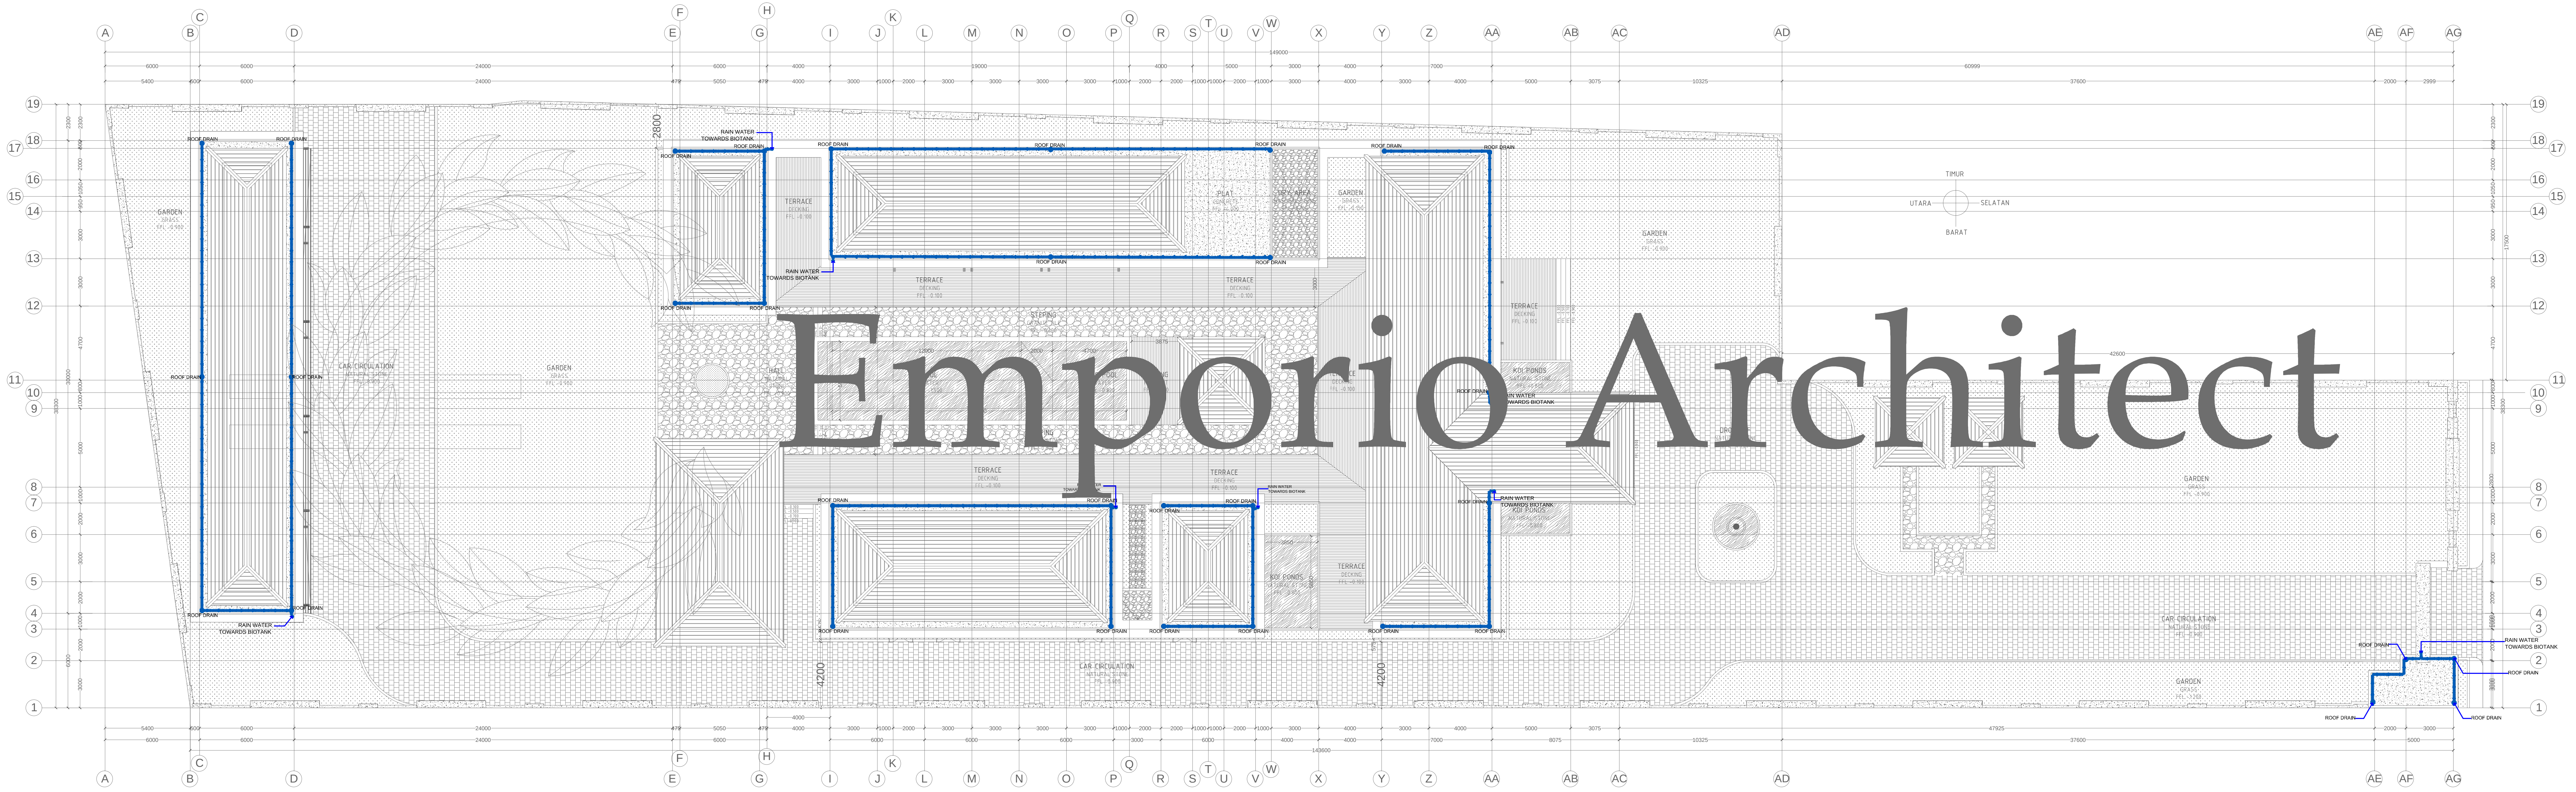

Emporio Architect

DESCRIPTION OF DRAWING SYMBOL		
INST. PLAN BIOTANK	INST. PLAN WATER TANK	INST. PLAN BOREHOLES
INST. PLAN CONTROL BOX	INST. PLAN BIOPORE	INST. PLAN WATER HEATER

NO.	SYMBOL	INFORMATION
1		INST. PIPE PLAN AW Ø 3 " (89 mm)
2		INST. PIPE PLAN AW Ø 4 " (114 mm)
3		INST. PIPE PLAN AW Ø 1 1/4" (42 mm)
4		INST. PIPE PLAN AW Ø 3 / 4 " (26 mm)
5		INST. PIPE PLAN WESPEX Ø 1 / 2 " (16 mm)

ROOF PLAN

SEWAGE WATER PIPE INSTALATION

SCALE. 1: 250

Consultant

Emporio Architect
info@emporioarchitec.com
contact : 081222955519

PROJECT : Private House

OWNER :

DRAWING TITLE : SEWAGE WATER PIPE INSTALATION (ROOF PLAN)

PRINCIPLE ARCHITECT : I.B. Gd Sasra Bhanutama, ST
Arya Prawira Wibowo, ST

ARCHITECT DESIGNER :

SCALE : Scale 1 : 250

DATE :

FILE NAME D\Data\Project

PRINT DATE : -


STRUCTURE ENGINEER : ....

MECHANICAL AND ELECTRICAL ENGINEER : ....

DATE	REVISION NOTE	SIGNATURE


STRUCTURE DRAFTER :	ELECTRICAL AND PLUMBING DRAFTER :	ARCHITECTURAL DRAFTER :	CHECKED :
Drawing code	Page number	Total page	
EP	095		

Note.
Planning the structure and plumbing of the drawings should be checked again or re-adjusted by the contractor related to the field condition

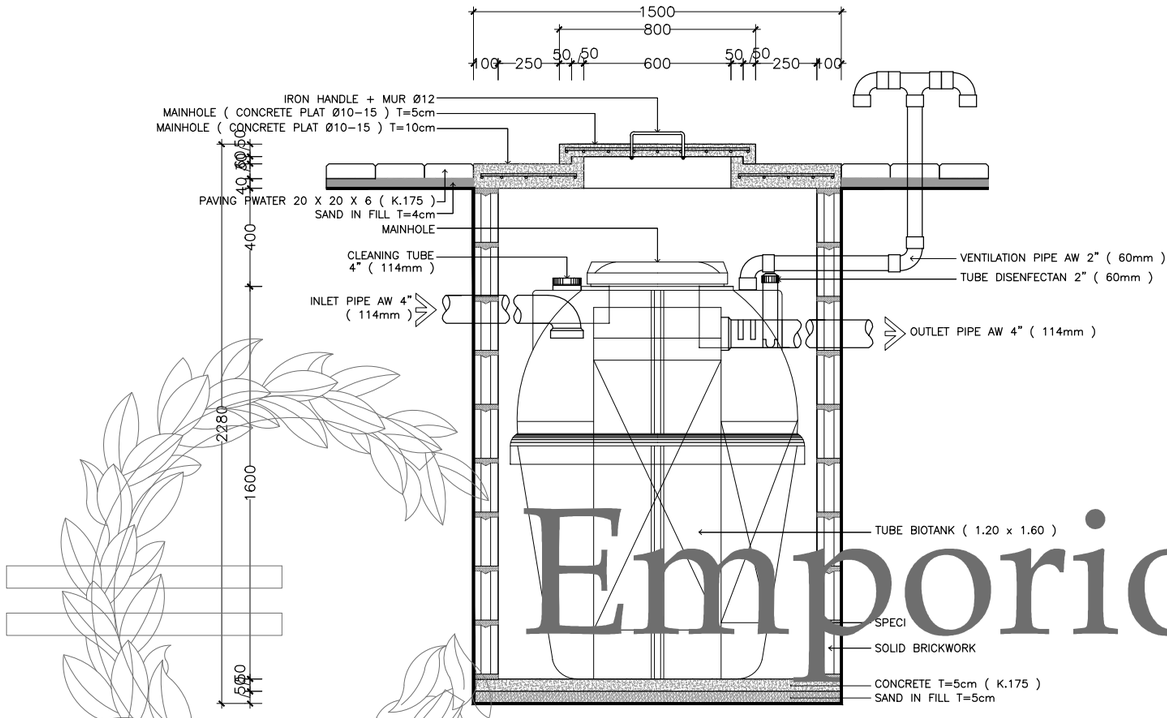


BIOTANK SECTION

SCALE 1 : 25

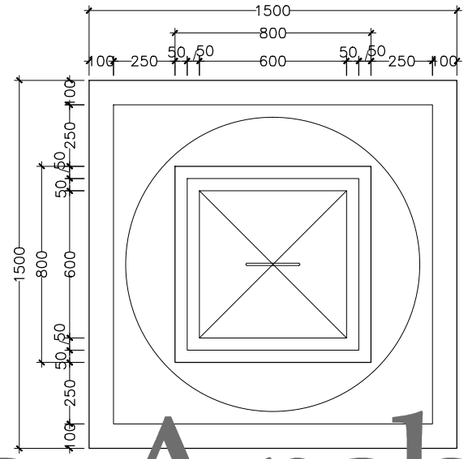


BIOTANK PLAN

SCALE 1 : 5

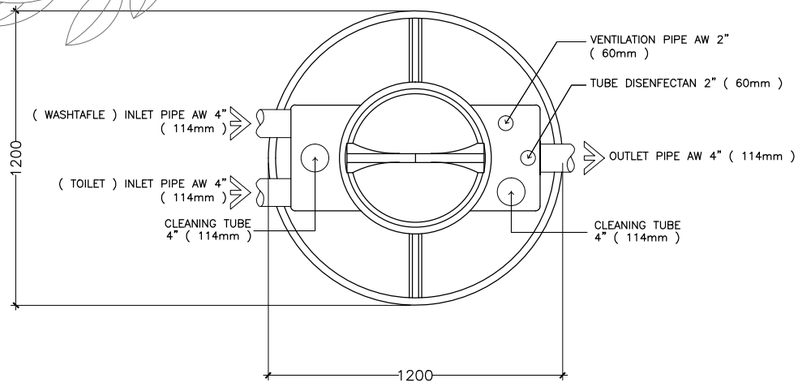

TOP ELEVATION BIOTANK

SCALE 1 : 25

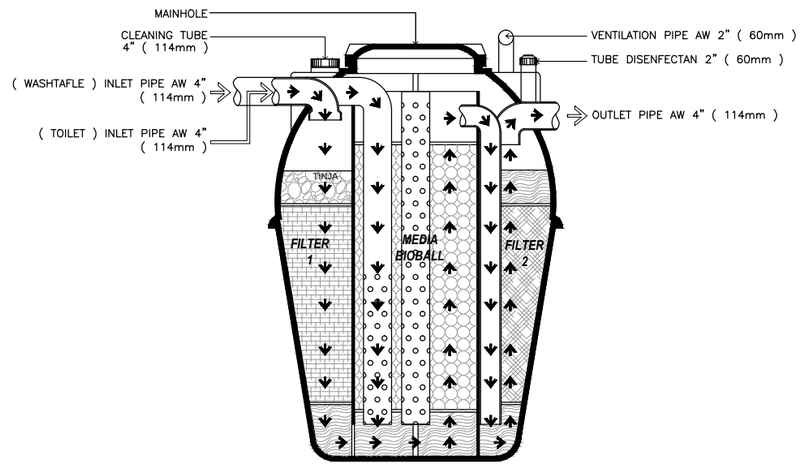

BIOTANK SCHEME


SCALE 1 : 25

BIOTANK DETAIL

SCALE 1:25


Emporio Architect

Consultant: Emporio Architect, info@emporioarchitec.com, contact : 081222955519	PROJECT : Private House	PRINCIPLE ARCHITECT : I.B. Gd Sasra Bhanutama, ST; Arya Prawira Wibowo, ST	STRUCTURE ENGINEER :	STRUCTURE DRAFTER :	ELECTRICAL AND PLUMBING DRAFTER :	ARCHITECTURAL DRAFTER :	CHECKED :	
	OWNER :	ARCHITECT DESIGNER :	MECHANICAL AND ELECTRICAL ENGINEER :					
	DRAWING TITLE : BIOTANK DETAIL	SCALE : Scale 1 : 25 / DATE :	DATE / REVISION NOTE / SIGNATURE	Drawing code	Page number	Total page	Note. Planning the structure and plumbing of the drawings should be checked again or re-adjusted by the contractor related to the field condition	
		FILE NAME D\Data\Project / PRINT DATE : -		EP	096			

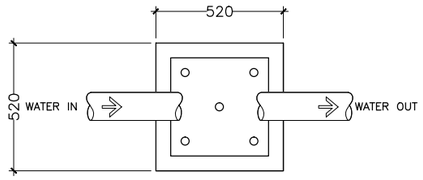


CONTROL BOX PLAN

SCALE 1 : 25

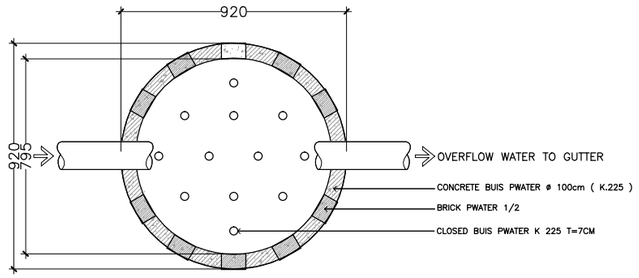


BIOPORE PLAN

SCALE 1 : 25

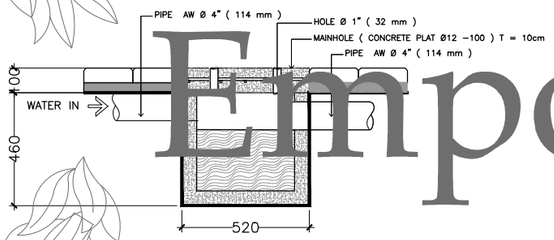

CONTROL BOX SECTION

SCALE 1 : 25

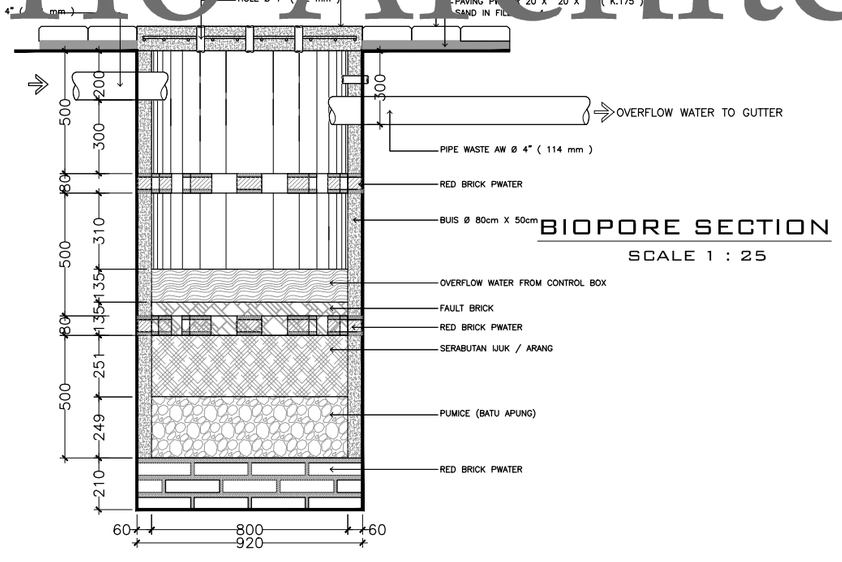

BIOPORE SECTION

SCALE 1 : 25


CONTROL BOX & BIOPORE DETAIL

SCALE 1:25

Emporio Architect

Consultant
Emporio Architect
info@emporioarchitec.com
contact : 081222955519

PROJECT : Private House	PRINCIPLE ARCHITECT : I.B. Gd Sasra Bhanutama, ST Arya Prawira Wibowo, ST	STRUCTURE ENGINEER :	STRUCTURE DRAFTER :	ELECTRICAL AND PLUMBING DRAFTER :	ARCHITECTURAL DRAFTER :	CHECKED :		
OWNER :	ARCHITECT DESIGNER :	MECHANICAL AND ELECTRICAL ENGINEER :						
DRAWING TITLE : CONTROL BOX & BIOPORE DETAIL	SCALE : Scale 1 : 25	DATE :	DATE / REVISION NOTE / SIGNATURE		Drawing code	Page number	Total page	**Note.** Planning the structure and plumbing of the drawings should be checked again or re-adjusted by the contractor related to the field condition
	FILE NAME D\Data\Project	PRINT DATE : -			EP	097		

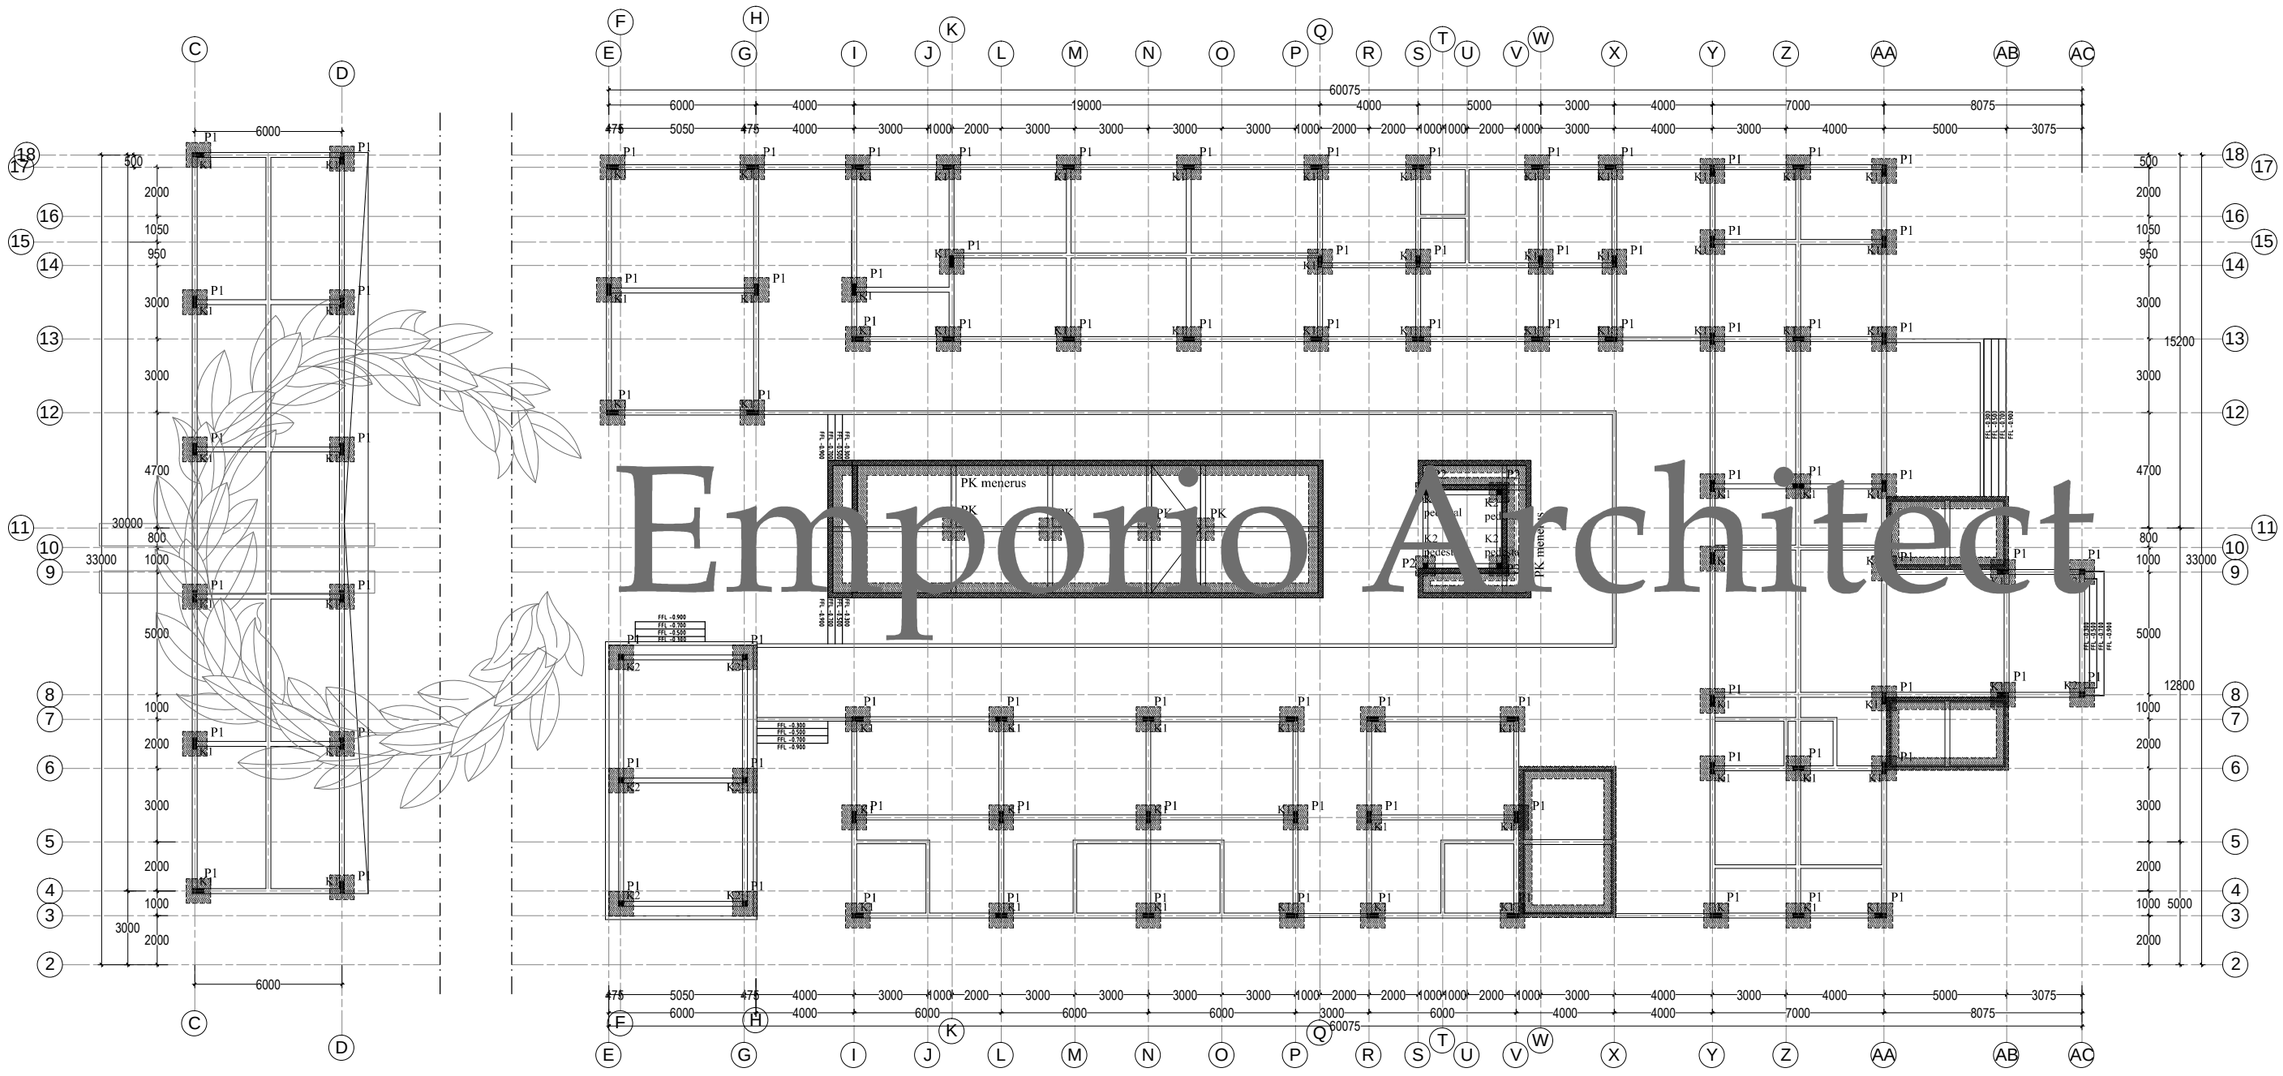


Emporio Architect

FOOT PLATE FOUNDATION PLAN

SCALE. 1: 250

Consultant
Emporio Architect
info@emporioarchitec.com
contact : 081222955519

PROJECT : Private House	PRINCIPLE ARCHITECT : I.B. Gd Sasra Bhanutama, ST Arya Prawira Wibowo, ST	STRUCTURE ENGINEER :	STRUCTURE DRAFTER :	ELECTRICAL AND PLUMBING DRAFTER :	ARCHITECTURAL DRAFTER :	CHECKED :		
OWNER :	ARCHITECT DESIGNER :	MECHANICAL AND ELECTRICAL ENGINEER :						
DRAWING TITLE : FOOT PLATE FOUNDATION PLAN	SCALE : Scale 1 : 250	DATE :	DATE / REVISION NOTE / SIGNATURE		Drawing code	Page number	Total page	**Note.** Planning the structure and plumbing of the drawings should be checked again or re-adjusted by the contractor related to the field condition
	FILE NAME D\Data\Project	PRINT DATE : -			S	098		

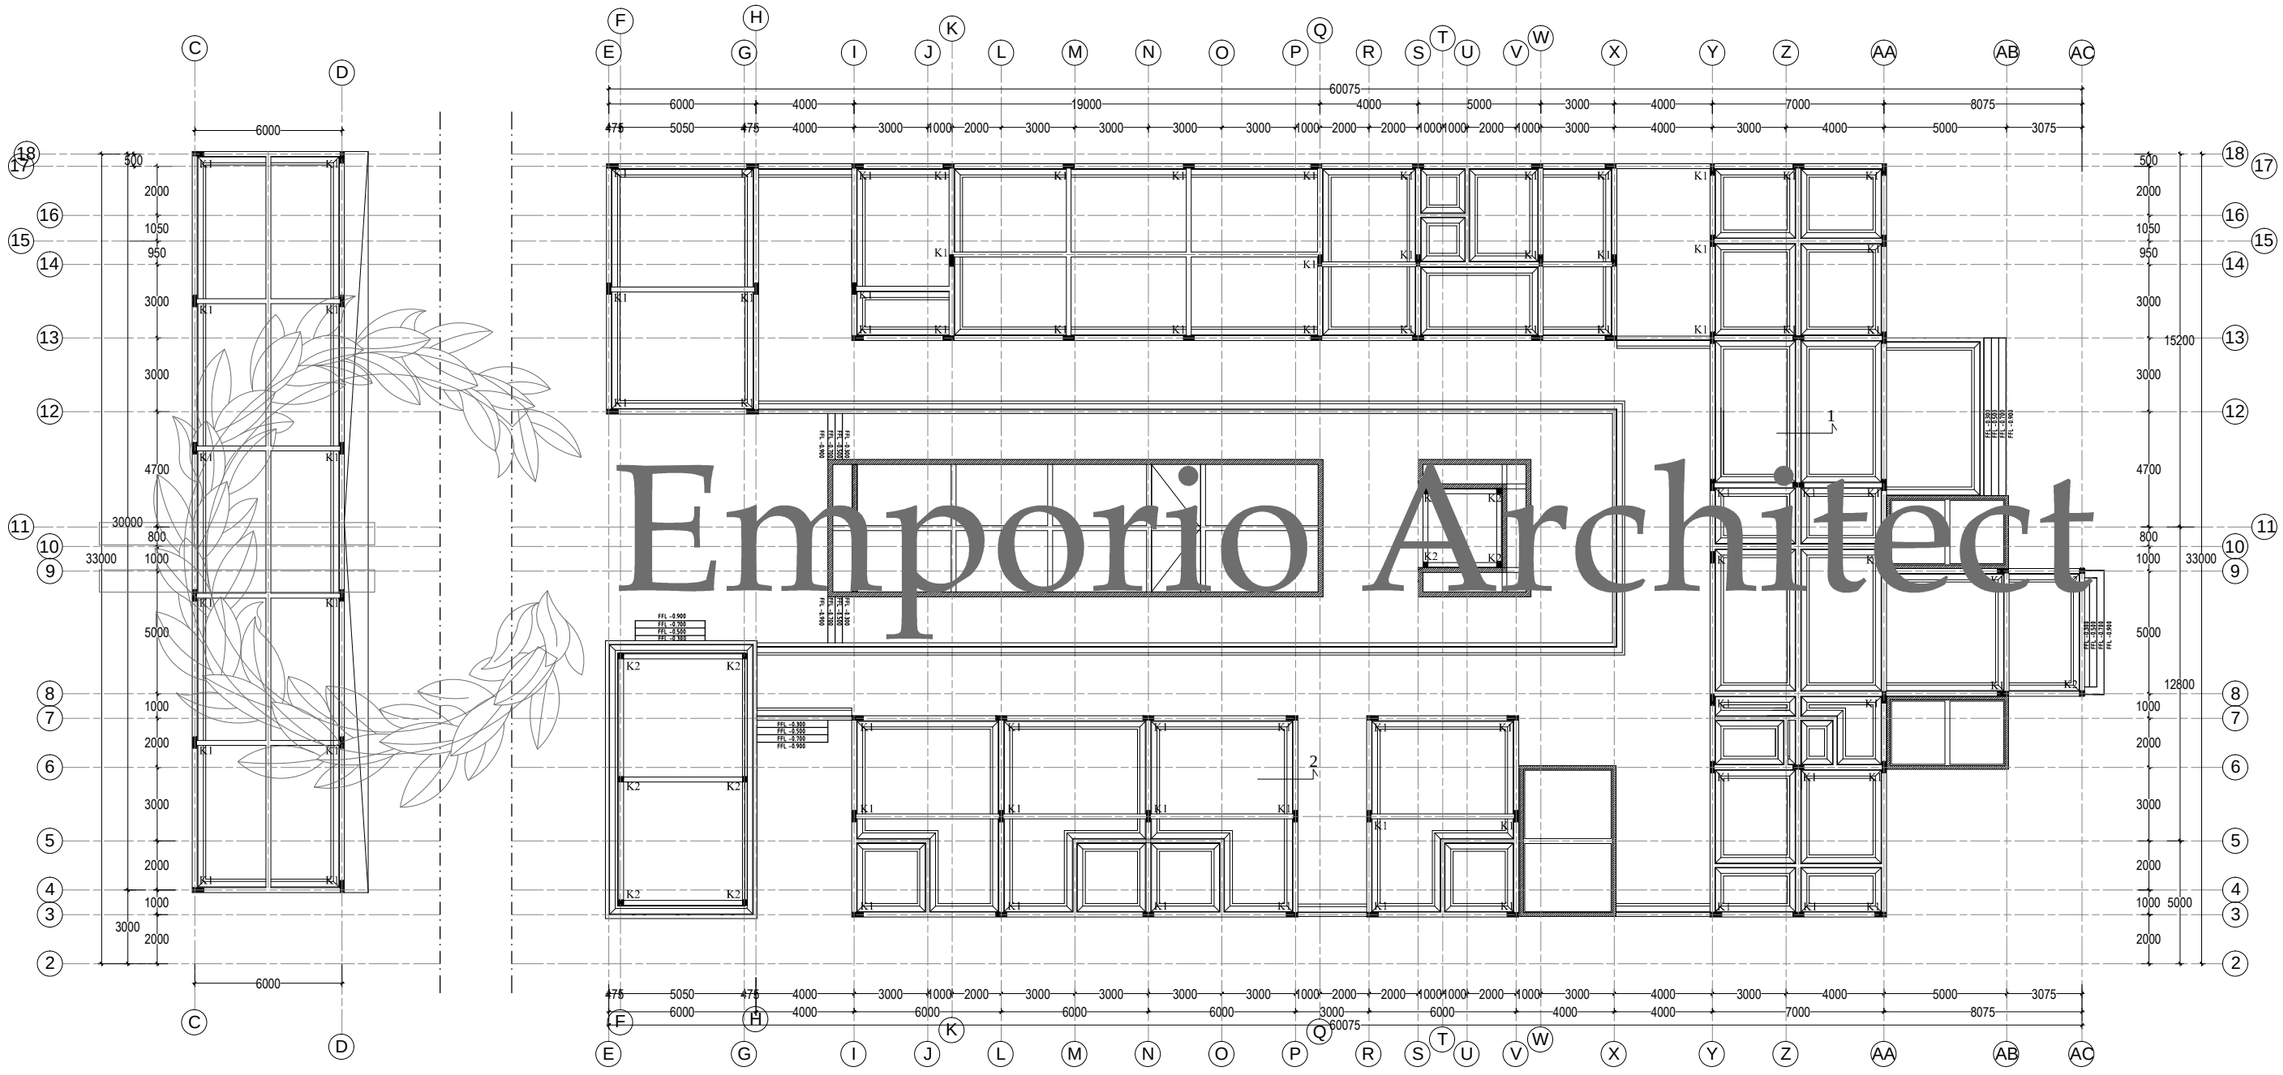


Emporio Architect

RIVER STONE FOUNDATION PLAN

SCALE. 1: 250

Consultant
Emporio Architect
info@emporioarchitec.com
contact : 081222955519

PROJECT : Private House	PRINCIPLE ARCHITECT : I.B. Gd Sasra Bhanutama, ST Arya Prawira Wibowo, ST	STRUCTURE ENGINEER :	STRUCTURE DRAFTER :	ELECTRICAL AND PLUMBING DRAFTER :	ARCHITECTURAL DRAFTER :	CHECKED :		
OWNER :	ARCHITECT DESIGNER :	MECHANICAL AND ELECTRICAL ENGINEER :						
DRAWING TITLE : RIVER STONE FOUNDATION PLAN	SCALE : Scale 1 : 250	DATE :	DATE / REVISION NOTE / SIGNATURE		Drawing code	Page number	Total page	**Note.** Planning the structure and plumbing of the drawings should be checked again or re-adjusted by the contractor related to the field condition
	FILE NAME D\Data\Project	PRINT DATE : -			S	099		

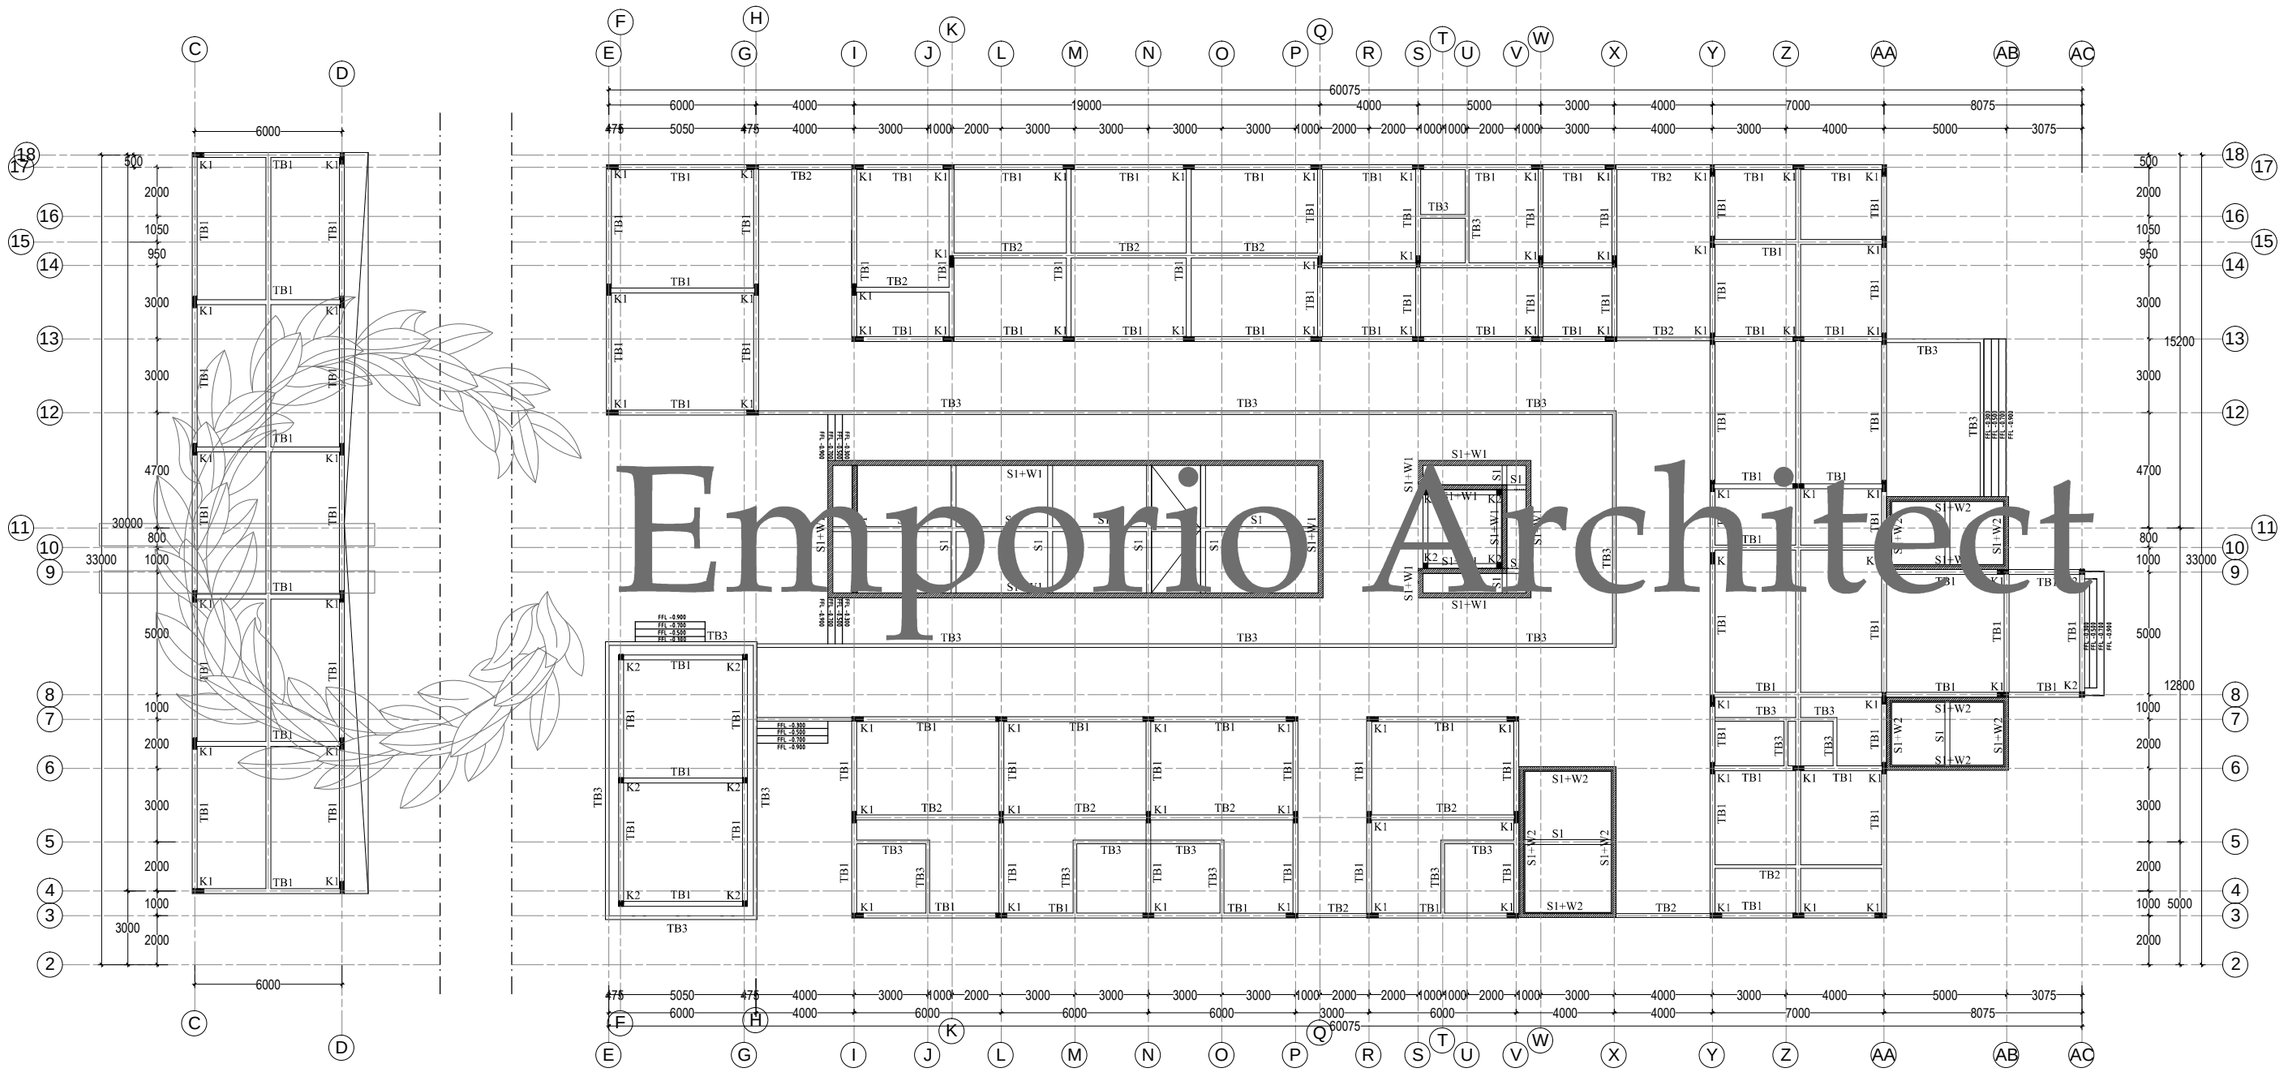

Emporio Architect


TIE BEAM & COLUMN PLAN

SCALE. 1: 250

Consultant
Emporio Architect
info@emporioarchitec.com
contact : 081222955519

PROJECT : Private House	PRINCIPLE ARCHITECT : I.B. Gd Sasra Bhanutama, ST Arya Prawira Wibowo, ST	STRUCTURE ENGINEER :	STRUCTURE DRAFTER :	ELECTRICAL AND PLUMBING DRAFTER :	ARCHITECTURAL DRAFTER :	CHECKED :		
OWNER :	ARCHITECT DESIGNER :	MECHANICAL AND ELECTRICAL ENGINEER :						
DRAWING TITLE : TIE BEAM & COLUMN PLAN	SCALE : Scale 1 : 250	DATE :	DATE	REVISION NOTE	SIGNATURE	Drawing code	Page number	Total page
	FILE NAME D\Data\Project	PRINT DATE : -				S	100	

Note.
Planning the structure and plumbing of the drawings should be checked again or re-adjusted by the contractor related to the field condition

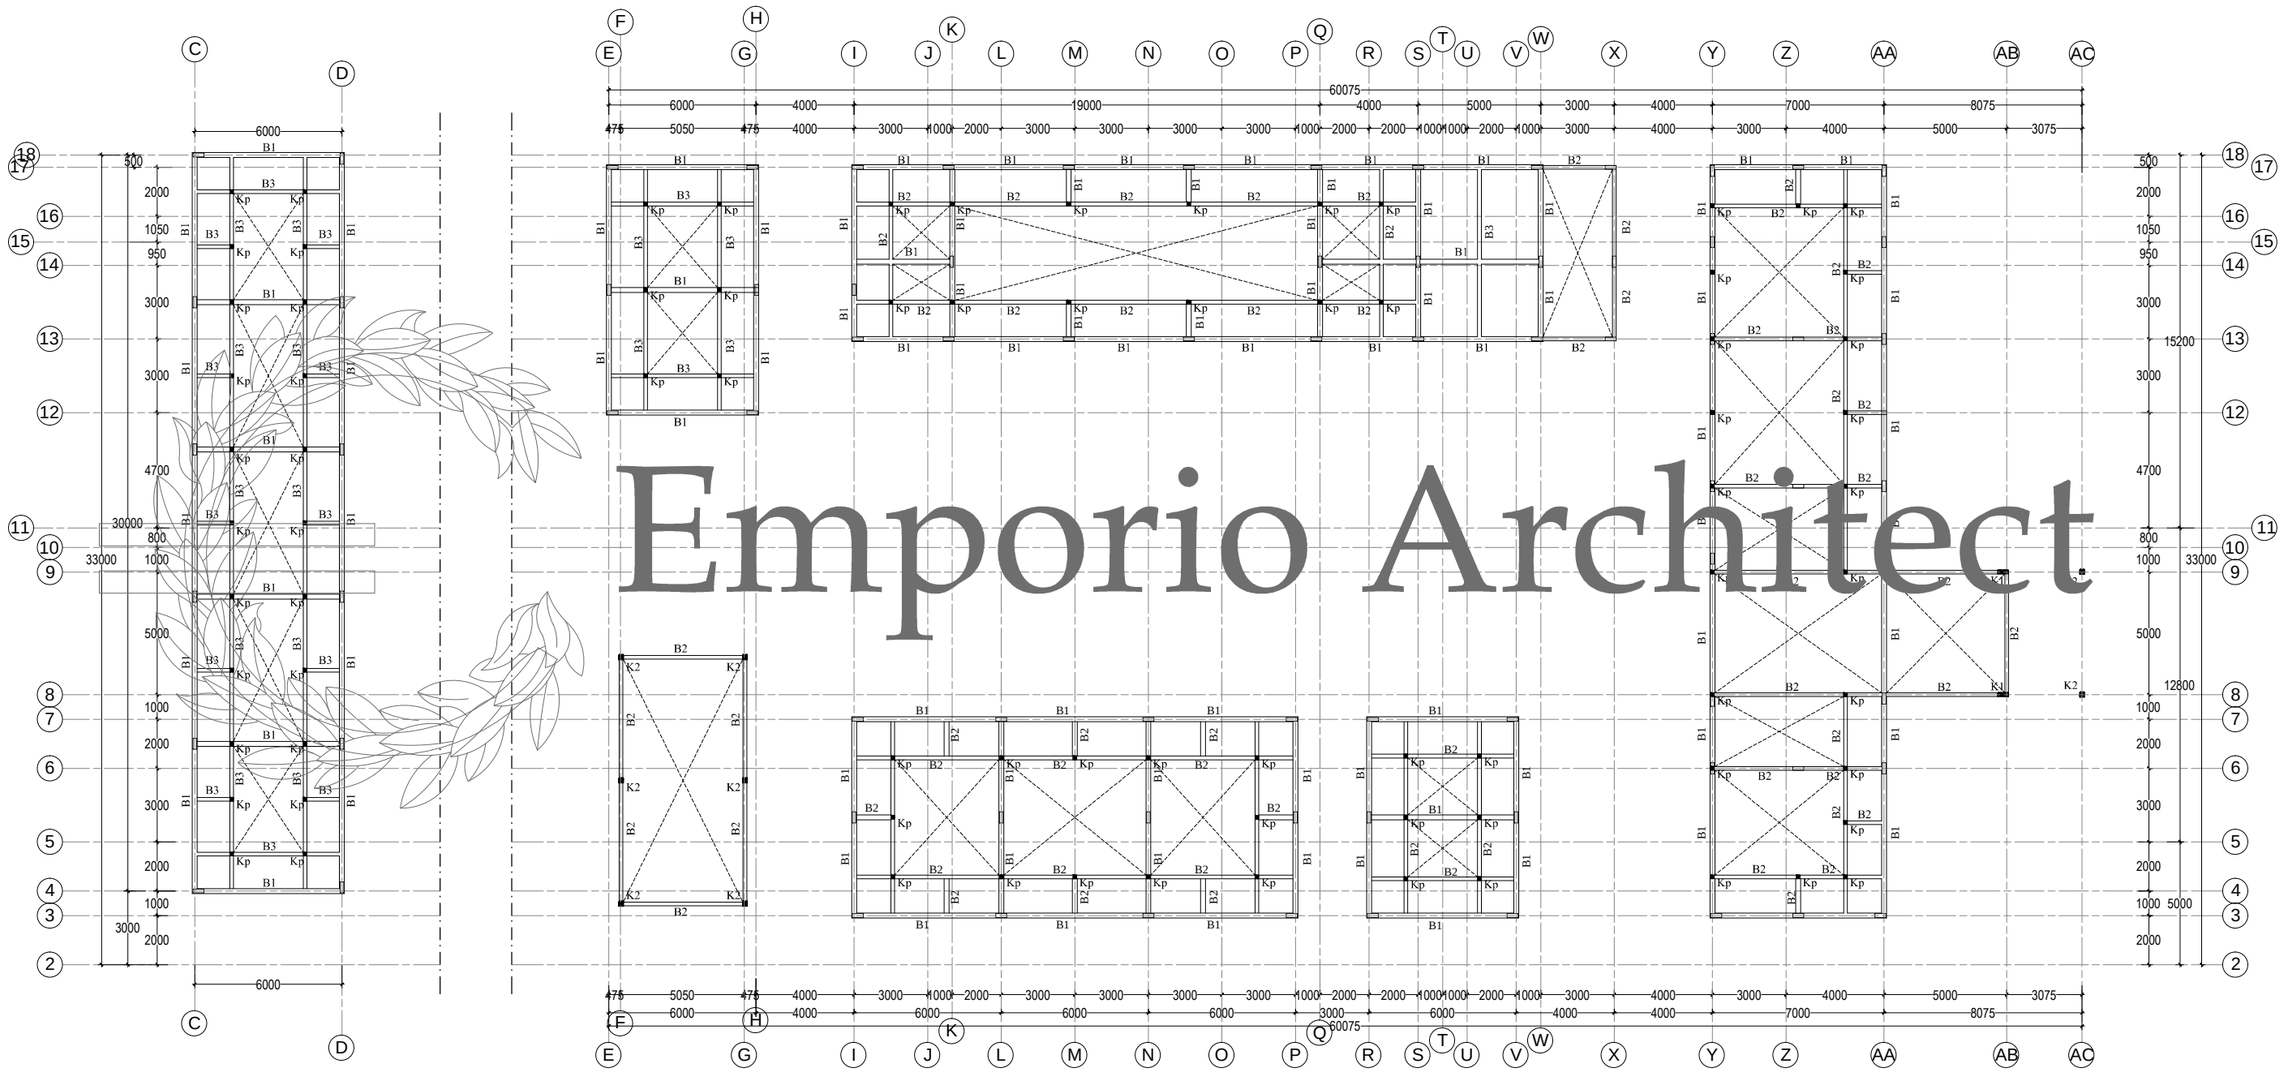

Emporio Architect


ROOF BEAM PLAN

SCALE. 1: 250

Consultant

Emporio Architect
info@emporioarchitec.com
contact : 081222955519

PROJECT : Private House	PRINCIPLE ARCHITECT : I.B. Gd Sasra Bhanutama, ST Arya Prawira Wibowo, ST		STRUCTURE ENGINEER :			STRUCTURE DRAFTER :	ELECTRICAL AND PLUMBING DRAFTER :	ARCHITECTURAL DRAFTER :	CHECKED :
OWNER :	ARCHITECT DESIGNER :		MECHANICAL AND ELECTRICAL ENGINEER :						
DRAWING TITLE : ROOF BEAM PLAN	SCALE : Scale 1 : 250	DATE :	DATE	REVISION NOTE	SIGNATURE	Drawing code	Page number	Total page	Note. Planning the structure and plumbing of the drawings should be checked again or re-adjusted by the contractor related to the field condition
	FILE NAME D\Data\Project	PRINT DATE : -				S	101		

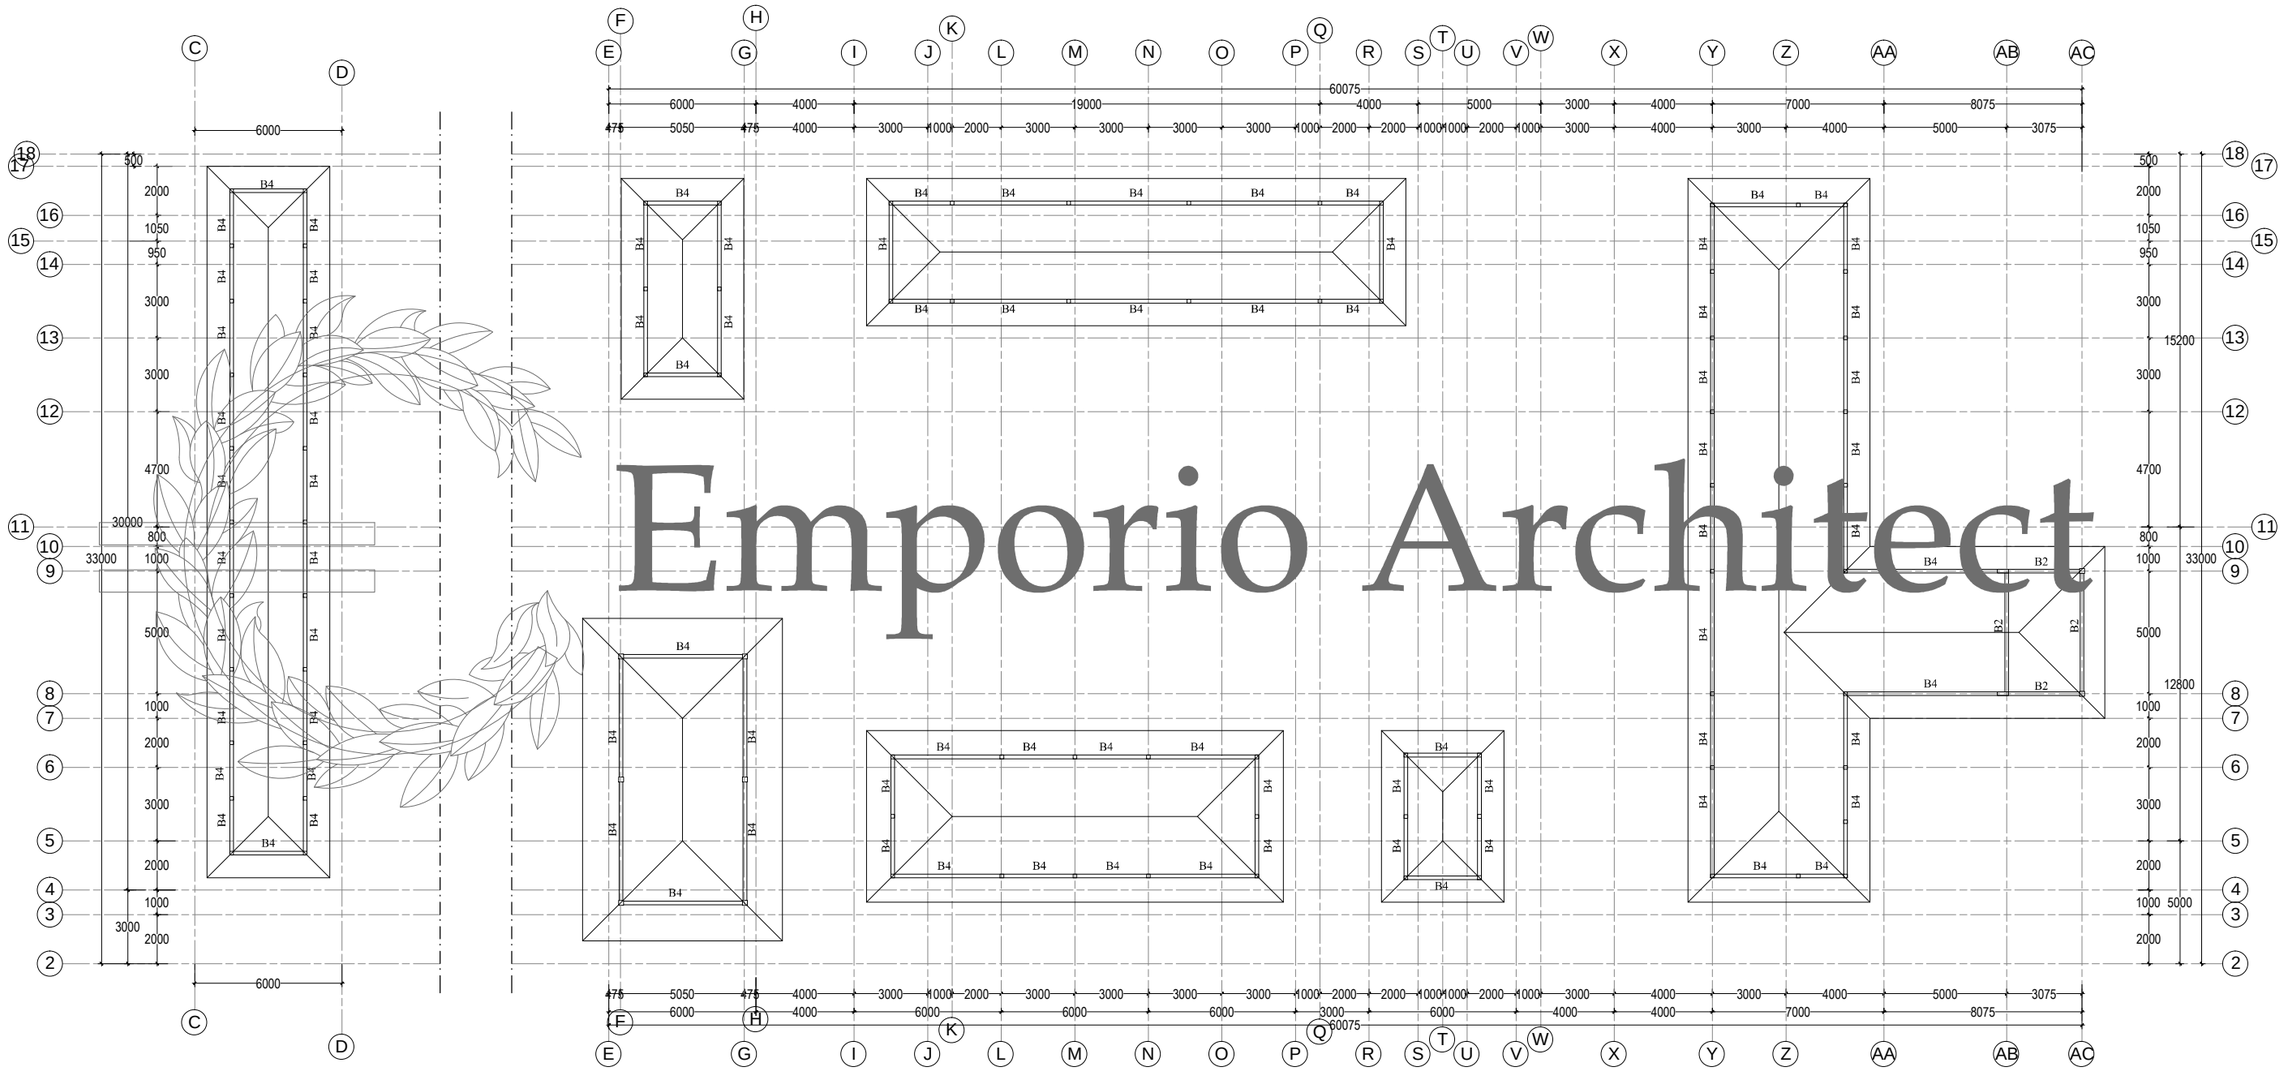

Emporio Architect


RING BEAM PLAN

SCALE. 1: 250

Consultant

Emporio Architect
info@emporioarchitec.com
contact : 081222955519

PROJECT : Private House	PRINCIPLE ARCHITECT : I.B. Gd Sasra Bhanutama, ST Arya Prawira Wibowo, ST	STRUCTURE ENGINEER :				STRUCTURE DRAFTER :	ELECTRICAL AND PLUMBING DRAFTER :	ARCHITECTURAL DRAFTER :	CHECKED :
OWNER :	ARCHITECT DESIGNER :	MECHANICAL AND ELECTRICAL ENGINEER :							
DRAWING TITLE : RING BEAM PLAN	SCALE : Scale 1 : 250	DATE :	DATE	REVISION NOTE	SIGNATURE	Drawing code	Page number	Total page	**Note.** Planning the structure and plumbing of the drawings should be checked again or re-adjusted by the contractor related to the field condition
	FILE NAME D\Data\Project	PRINT DATE : -				S	102		

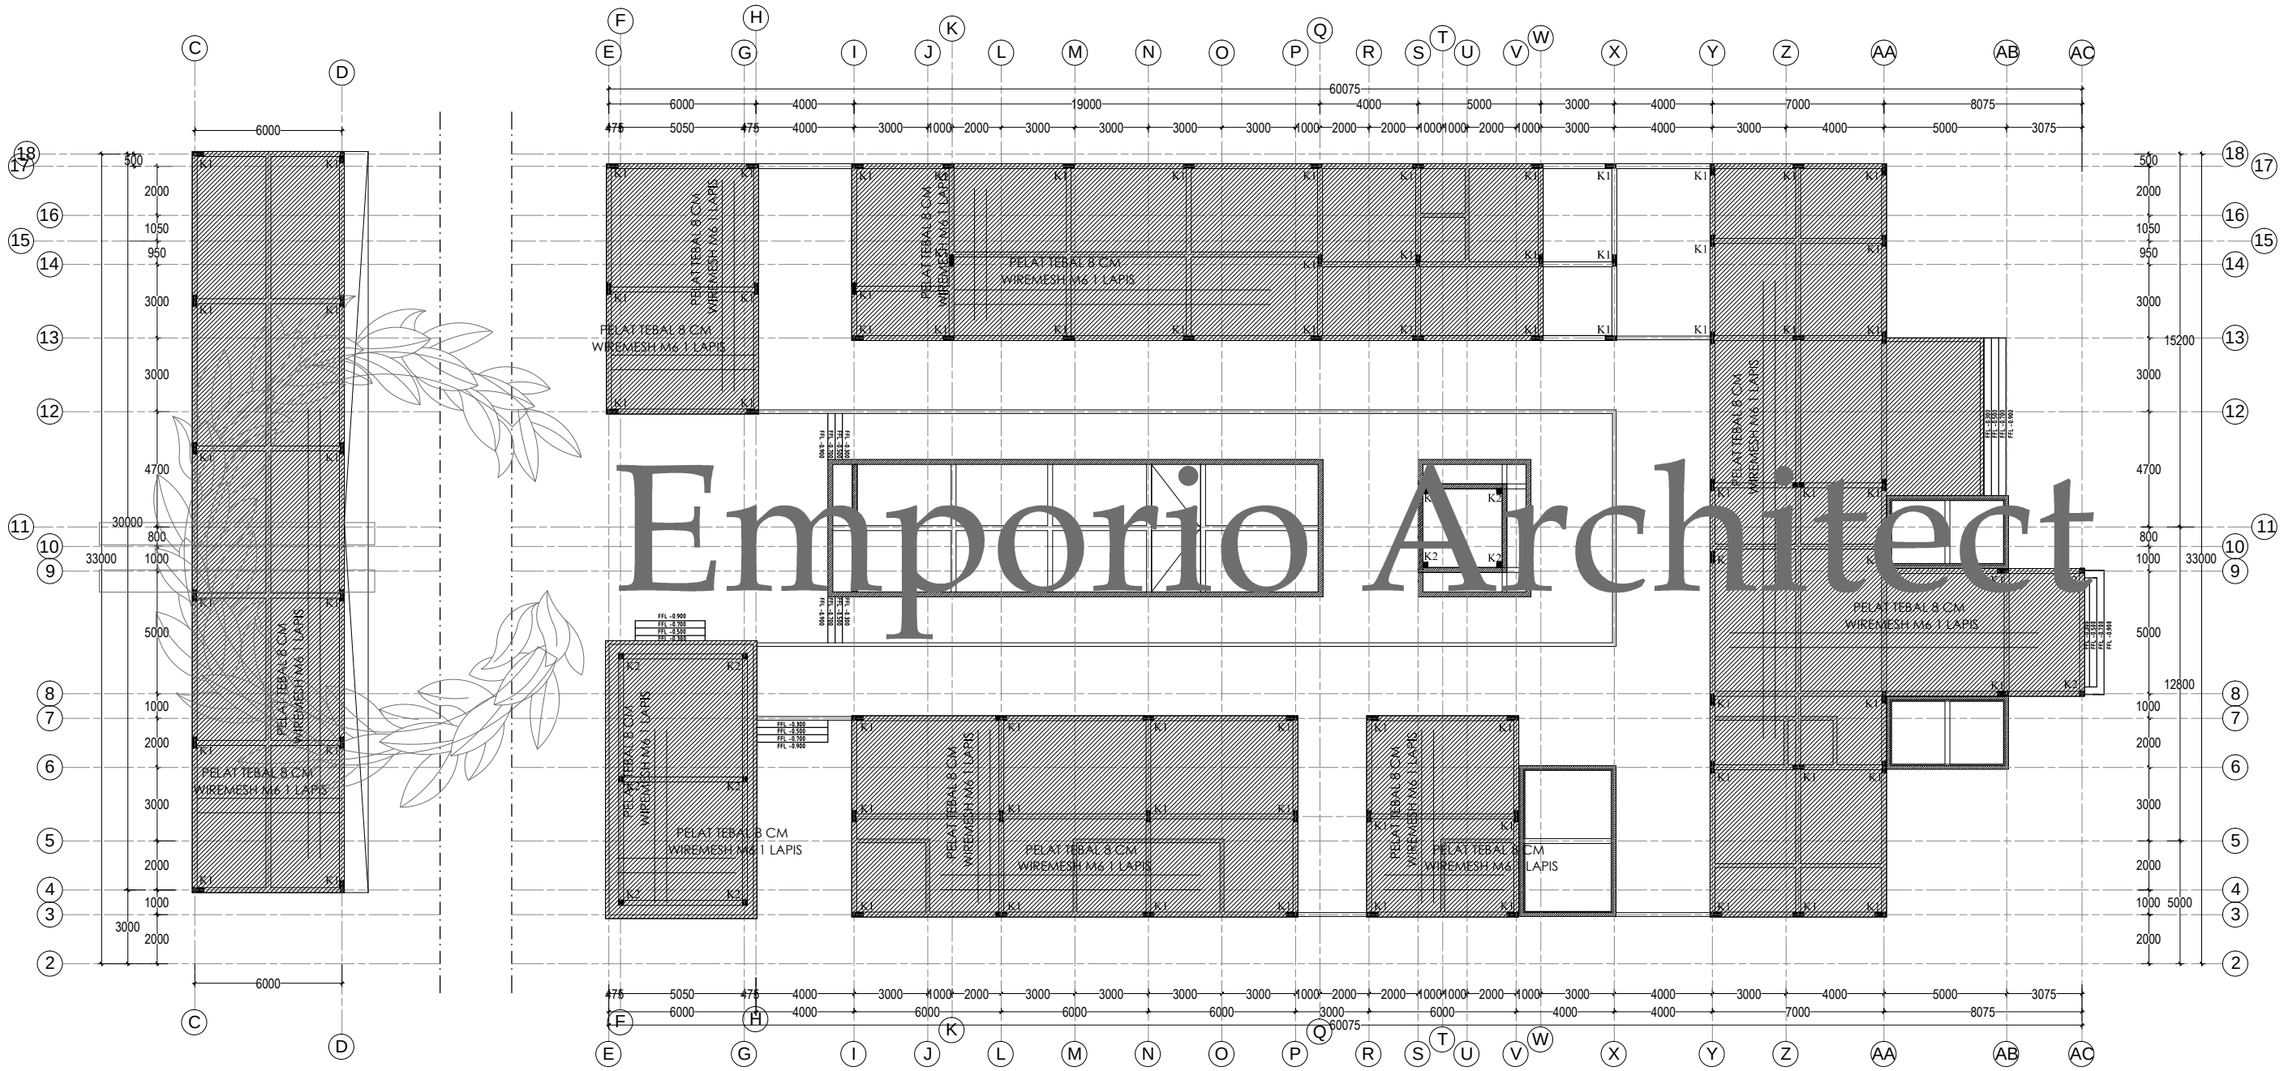

Emporio Architect


GROUND SLAB REINFORCEMENT PLAN

SCALE. 1: 250

Consultant
Emporio Architect
info@emporioarchitec.com
contact : 081222955519

PROJECT : Private House	PRINCIPLE ARCHITECT : I.B. Gd Sasra Bhanutama, ST; Arya Prawira Wibowo, ST		STRUCTURE ENGINEER :	STRUCTURE DRAFTER :	ELECTRICAL AND PLUMBING DRAFTER :	ARCHITECTURAL DRAFTER :	CHECKED :
OWNER :	ARCHITECT DESIGNER :		MECHANICAL AND ELECTRICAL ENGINEER :				
DRAWING TITLE : GROUND SLAB REINFORCEMENT PLAN	SCALE : Scale 1 : 250	DATE :	DATE / REVISION NOTE / SIGNATURE	Drawing code	Page number	Total page	
	FILE NAME D\Data\Project	PRINT DATE : -		S	103		

Note.
Planning the structure and plumbing of the drawings should be checked again or re-adjusted by the contractor related to the field condition

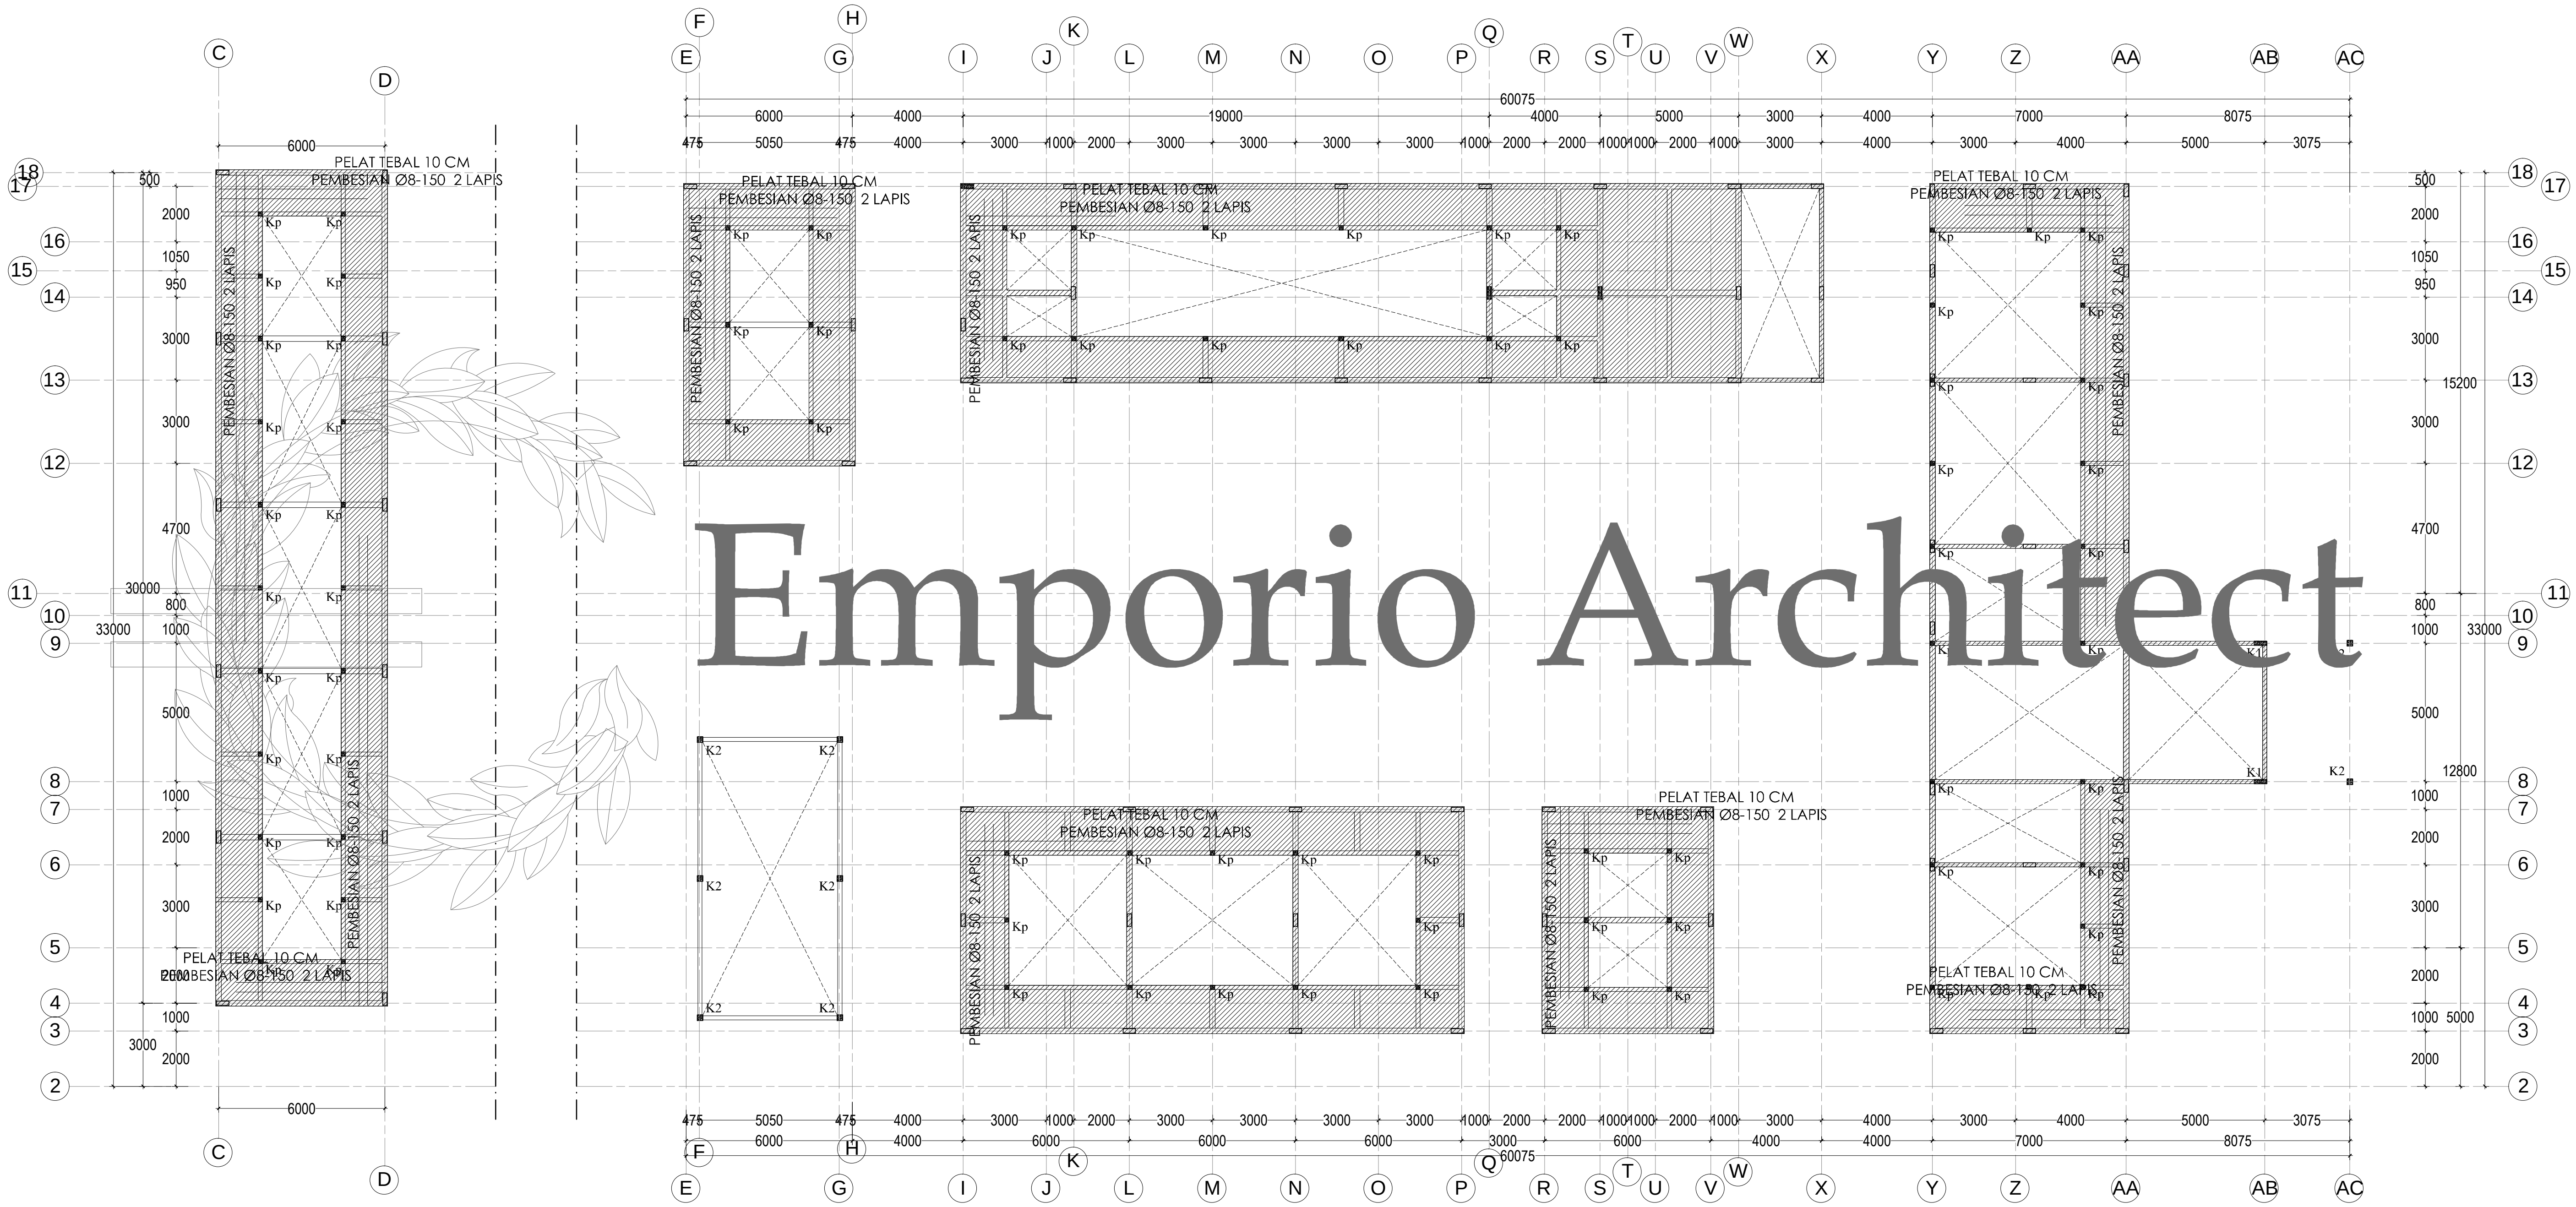

ROOF SLAB REINFORCEMENT PLAN

SCALE. 1: 250

Consultant

Emporio Architect
info@emporioarchitec.com
contact : 081222955519

PROJECT : Private House

OWNER :

DRAWING TITLE : ROOF SLAB REINFORCEMENT PLAN

PRINCIPLE ARCHITECT : **I.B. Gd Sasra Bhanutama, ST**, **Arya Prawira Wibowo, ST**

ARCHITECT DESIGNER :

SCALE : **Scale 1 : 250**

DATE :

FILE NAME **D\Data\Project**

PRINT DATE : -


STRUCTURE ENGINEER : ....

MECHANICAL AND ELECTRICAL ENGINEER : ....

DATE	REVISION NOTE	SIGNATURE

STRUCTURE DRAFTER :	ELECTRICAL AND PLUMBING DRAFTER :	ARCHITECTURAL DRAFTER :	CHECKED :
Drawing code	Page number	Total page	
S	104		

Note.
Planning the structure and plumbing of the drawings should be checked again or re-adjusted by the contractor related to the field condition

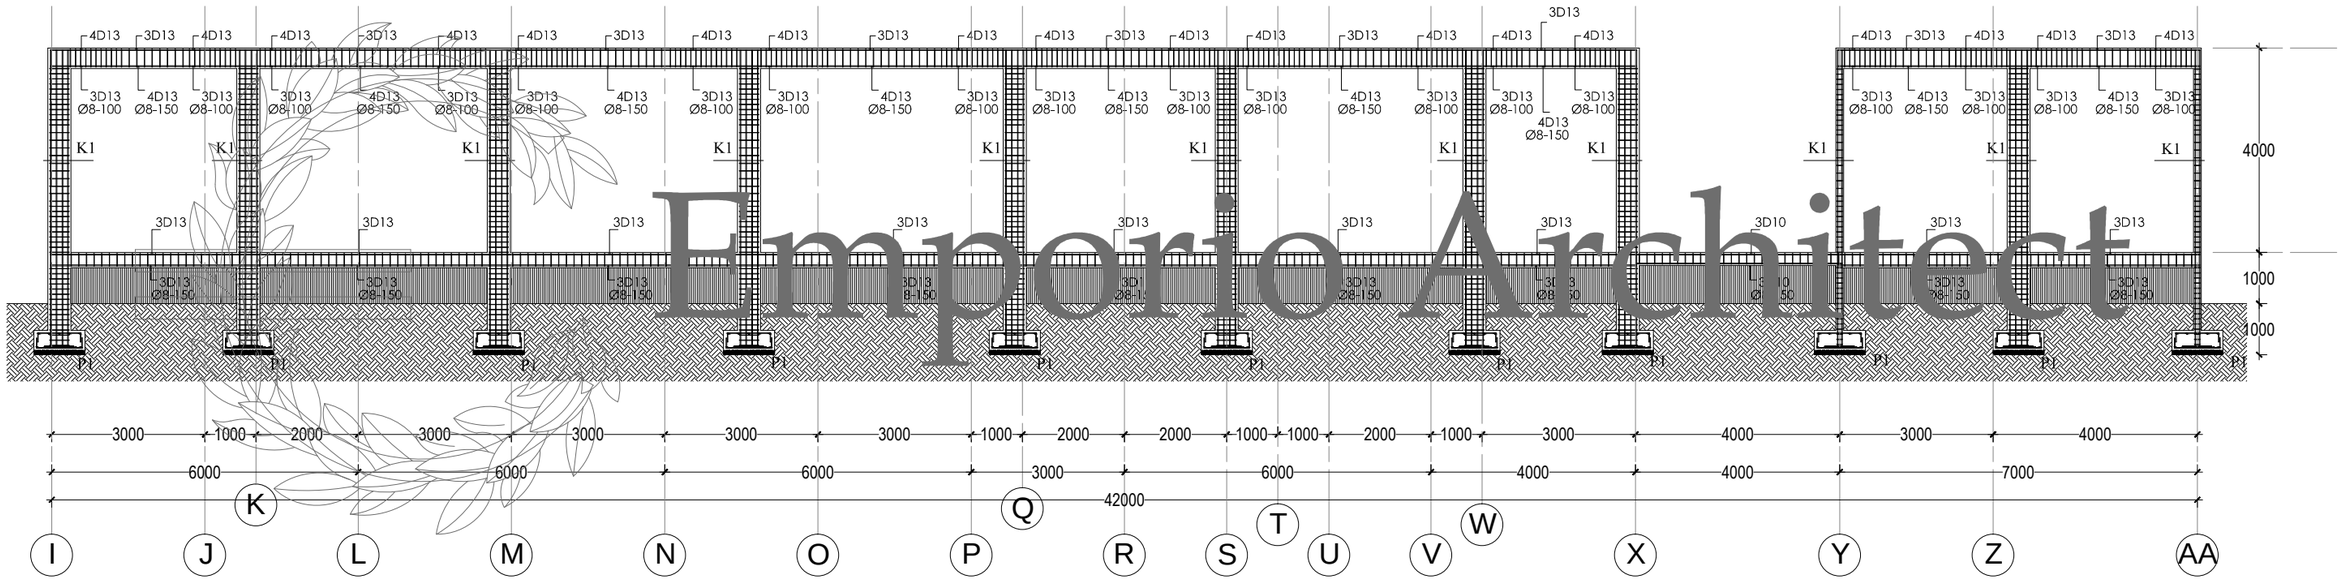


Emporio Architect

PORTAL GRID 13

SCALE. 1: 120

Consultant Emporio Architect info@emporioarchitec.com contact : 081222955519	PROJECT : Private House	PRINCIPLE ARCHITECT : I.B. Gd Sasra Bhanutama, ST Arya Prawira Wibowo, ST	STRUCTURE ENGINEER :			STRUCTURE DRAFTER :	ELECTRICAL AND PLUMBING DRAFTER :	ARCHITECTURAL DRAFTER :	CHECKED :
	OWNER :	ARCHITECT DESIGNER :	MECHANICAL AND ELECTRICAL ENGINEER :						
	DRAWING TITLE : PORTAL GRID 13	SCALE : Scale 1 : 120	DATE :	DATE	REVISION NOTE	SIGNATURE	Drawing code	Page number	Total page	**Note.** Planning the structure and plumbing of the drawings should be checked again or re-adjusted by the contractor related to the field condition
		FILE NAME D\Data\Project	PRINT DATE : -				S	105		

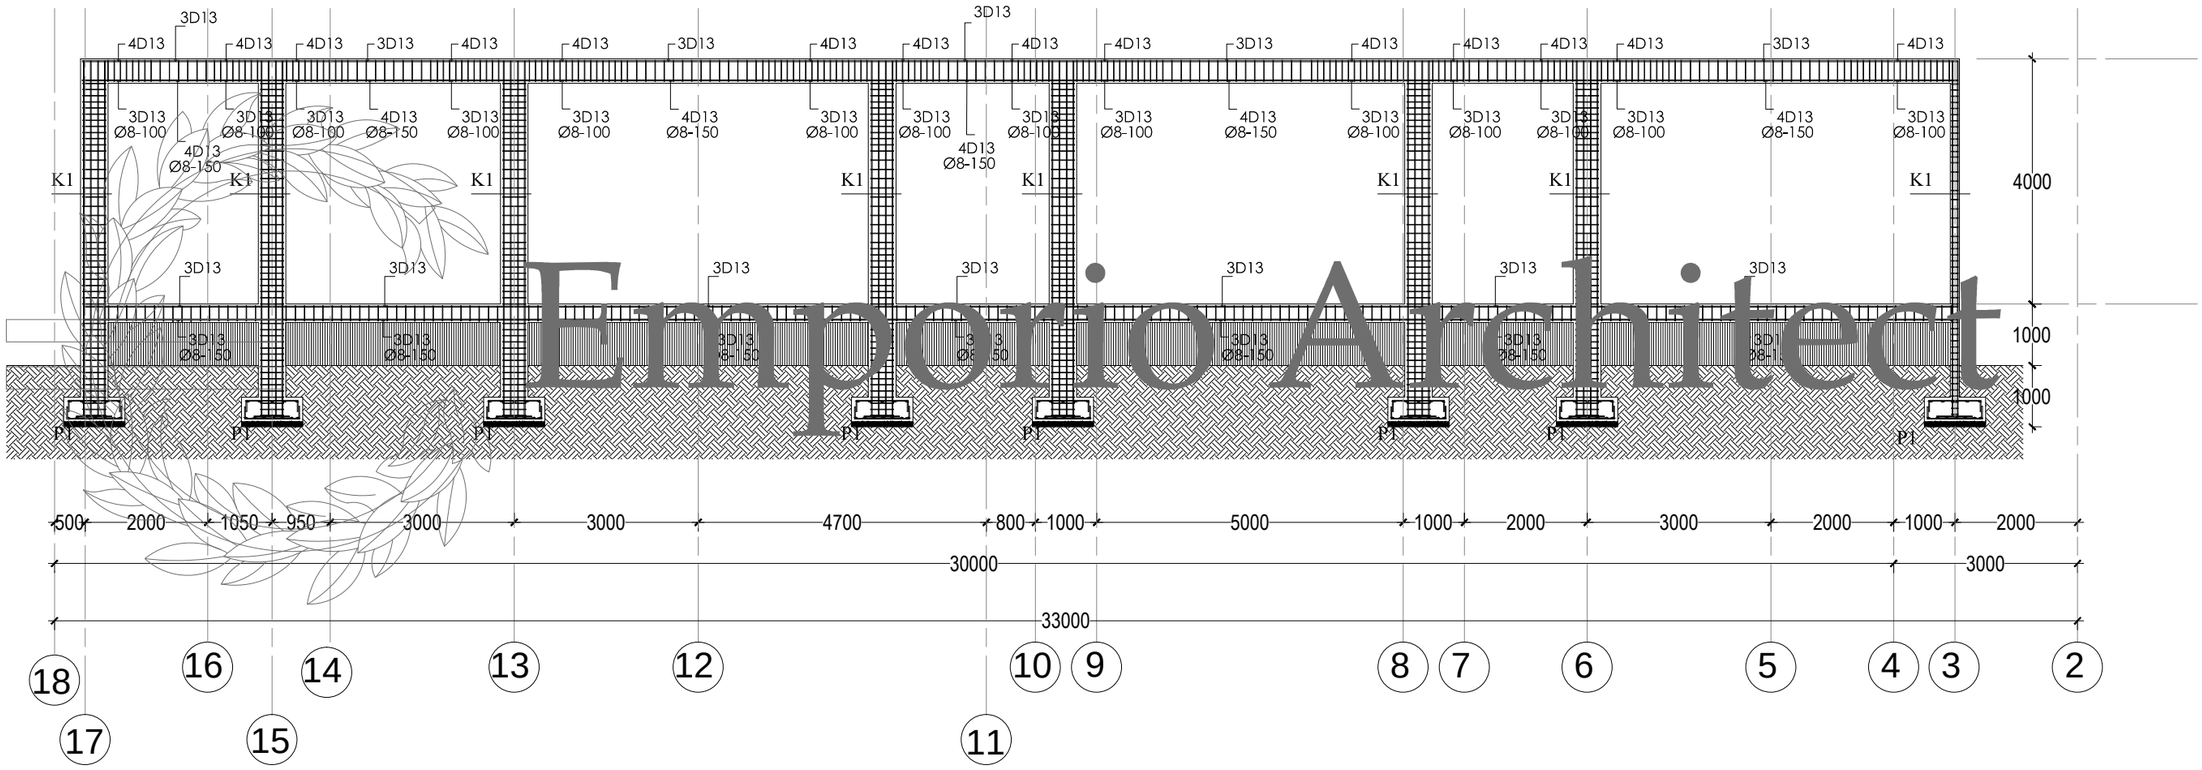

Emporio Architect


PORTAL GRID Q

SCALE. 1 : 100

Consultant


Emporio Architect
info@emporioarchitec.com
contact : 081222955519

PROJECT : Private House	PRINCIPLE ARCHITECT : I.B. Gd Sasra Bhanutama, ST Arya Prawira Wibowo, ST		STRUCTURE ENGINEER :			STRUCTURE DRAFTER :	ELECTRICAL AND PLUMBING DRAFTER :	ARCHITECTURAL DRAFTER :	CHECKED :
OWNER :	ARCHITECT DESIGNER :		MECHANICAL AND ELECTRICAL ENGINEER :						
DRAWING TITLE : PORTAL GRID Q	SCALE : Scale 1 : 100	DATE :	DATE	REVISION NOTE	SIGNATURE	Drawing code	Page number	Total page	**Note.** Planning the structure and plumbing of the drawings should be checked again or re-adjusted by the contractor related to the field condition
	FILE NAME D\Data\Project	PRINT DATE : -				S	106		

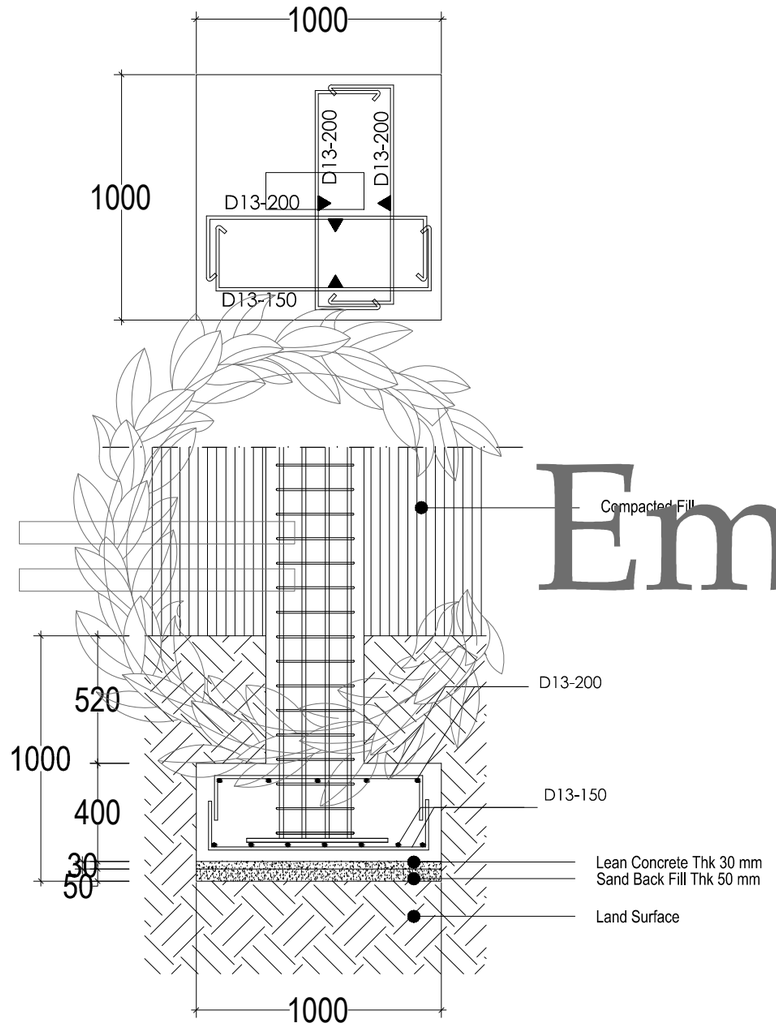


FOOT PLATE FOUNDATION P1

SCALE. 1: 25

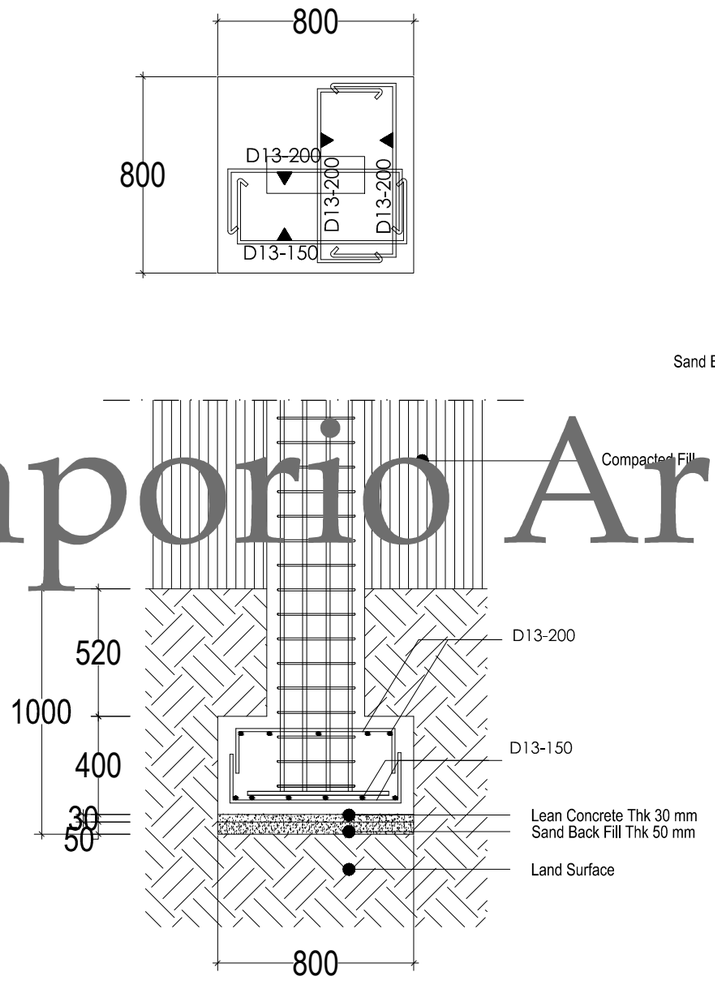


FOOT PLATE FOUNDATION P2

SCALE. 1: 25

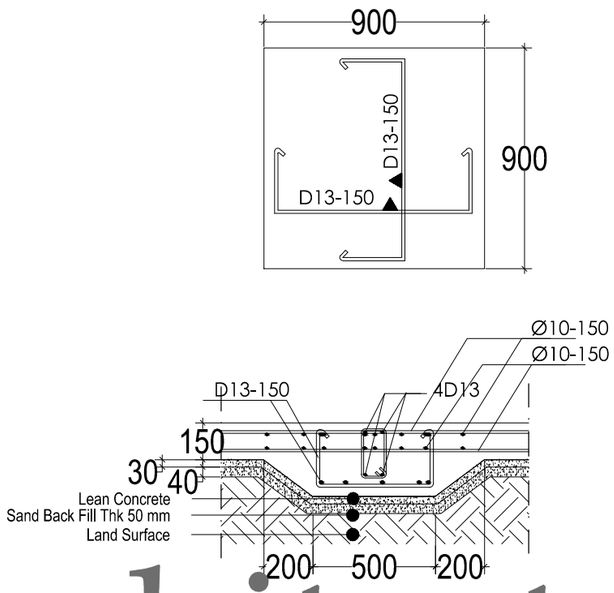


FOUNDATION PK DETAIL

SCALE. 1: 5

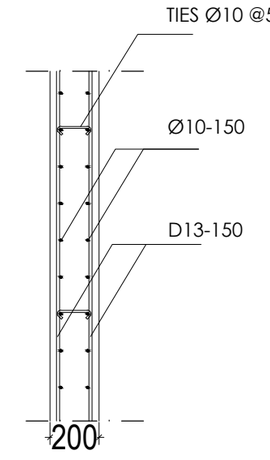

W1 DETAIL

SCALE. 1: 25

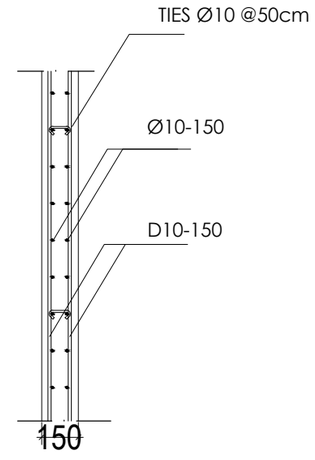

W2 DETAIL


SCALE. 1: 25

Emporio Architect

Consultant


Emporio Architect
info@emporioarchitec.com
contact : 081222955519

PROJECT : Private House	PRINCIPLE ARCHITECT : I.B. Gd Sasra Bhanutama, ST Arya Prawira Wibowo, ST	STRUCTURE ENGINEER :	STRUCTURE DRAFTER :	ELECTRICAL AND PLUMBING DRAFTER :	ARCHITECTURAL DRAFTER :	CHECKED :		
OWNER :	ARCHITECT DESIGNER :	MECHANICAL AND ELECTRICAL ENGINEER :						
DRAWING TITLE : FOOT PLATE FOUNDATION P1, P2, & PK DETAIL WALL STRUCTURE W1 & W2	SCALE : Scale 1 : 25	DATE :	DATE / REVISION NOTE / SIGNATURE	Drawing code	Page number	Total page	**Note.** Planning the structure and plumbing of the drawings should be checked again or re-adjusted by the contractor related to the field condition	
	FILE NAME D\Data\Project	PRINT DATE : -		S	107			

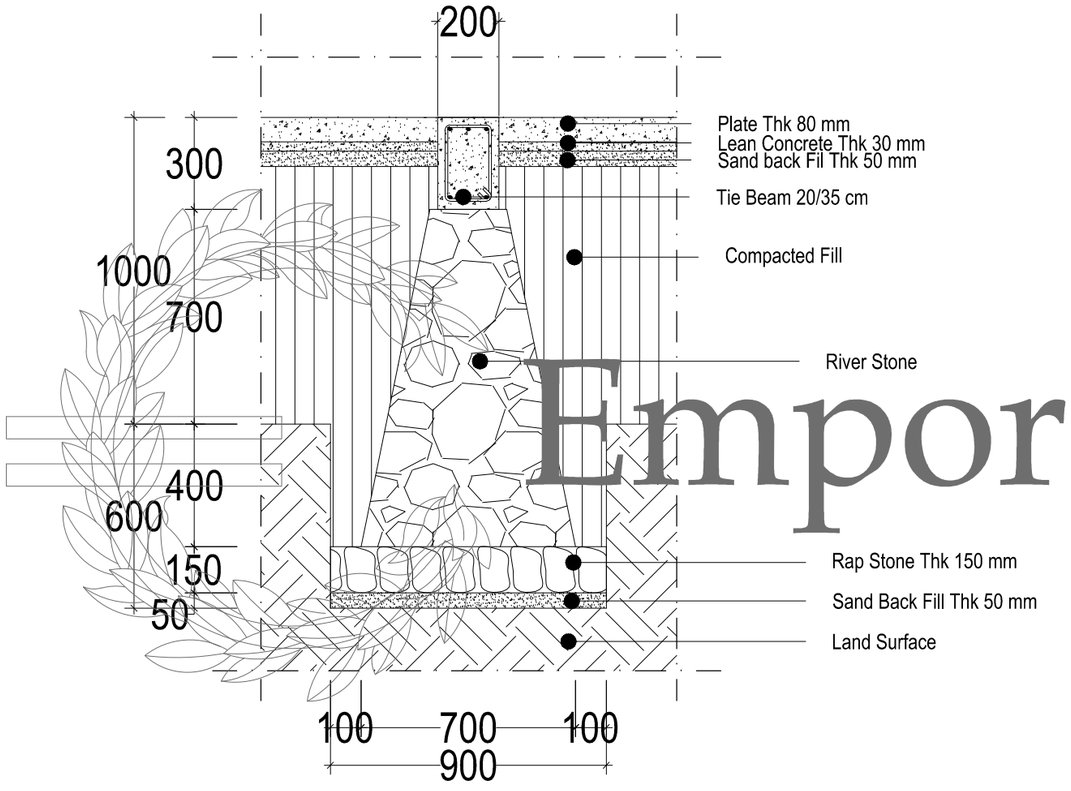

RIVER FOUNDATION SECTION 1

SCALE. 1: 20

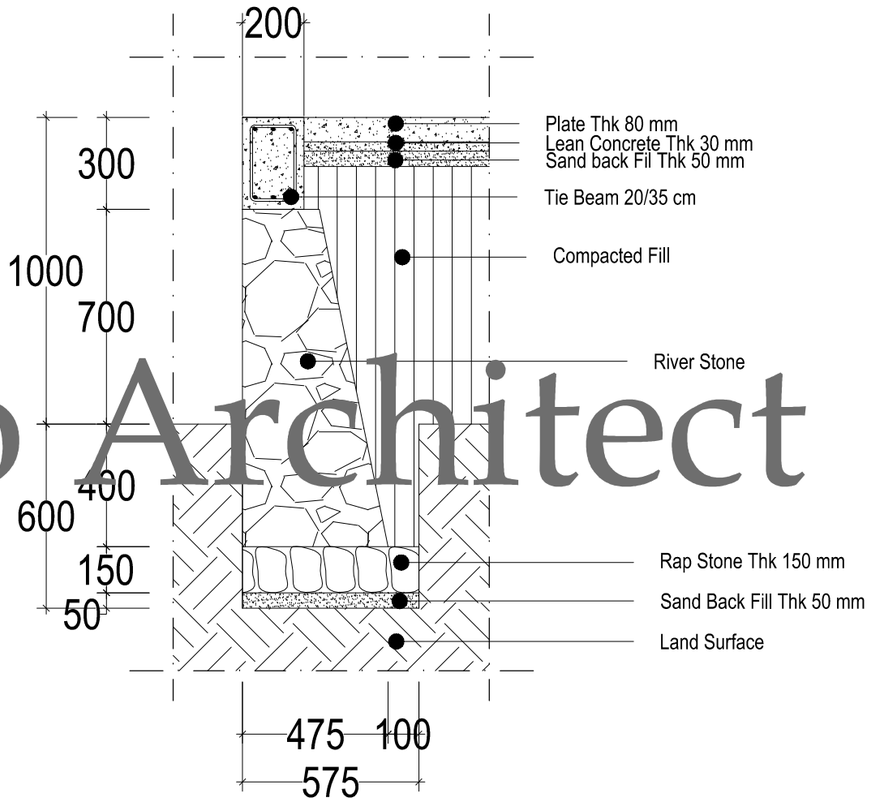

RIVER FOUNDATION SECTION 2







SCALE. 1: 20


Emporio Architect

Consultant
Emporio Architect
info@emporioarchitec.com
contact : 081222955519









PROJECT : Private House	PRINCIPLE ARCHITECT : I.B. Gd Sasra Bhanutama, ST Arya Prawira Wibowo, ST	STRUCTURE ENGINEER :	STRUCTURE DRAFTER :	ELECTRICAL AND PLUMBING DRAFTER :	ARCHITECTURAL DRAFTER :	CHECKED :	
OWNER :	ARCHITECT DESIGNER :	MECHANICAL AND ELECTRICAL ENGINEER :					
DRAWING TITLE : RIVER FOUNDATION DETAIL SEC. 1 & SEC. 2	SCALE : Scale 1 : 20 / DATE :	DATE / REVISION NOTE / SIGNATURE	Drawing code	Page number	Total page	**Note.** Planning the structure and plumbing of the drawings should be checked again or re-adjusted by the contractor related to the field condition	
	FILE NAME D\Data\Project / PRINT DATE : -		S	108			

REINFORCEMENT COLUMN SCHEMATIC
SCALE. 1: 20

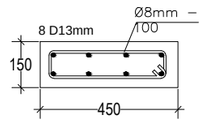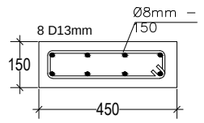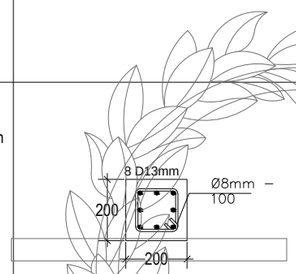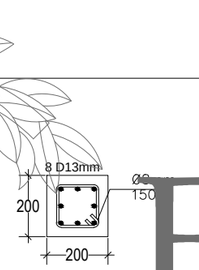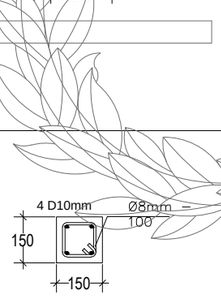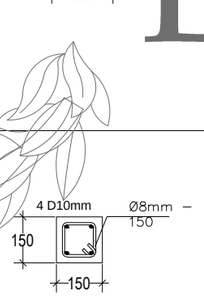TYPE	END BAR DETAIL	MIDLE BAR DETAIL	
K1 15/45cm			SCHEMATIC
K2 20/20cm			
KP 15/15cm			

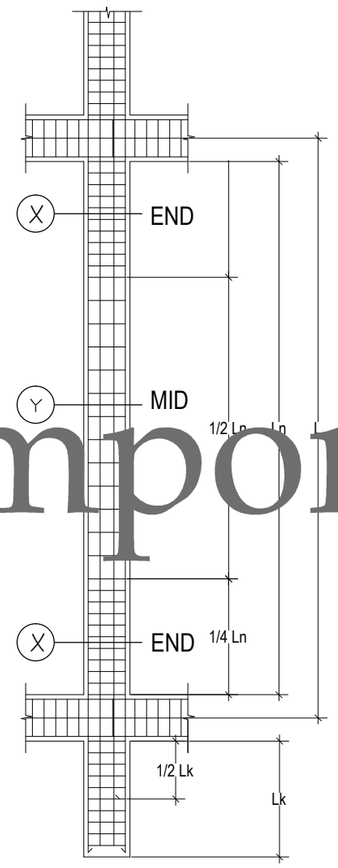

REINFORCEMENT TIE BEAM SCHEMATIC
SCALE. 1: 20

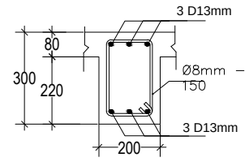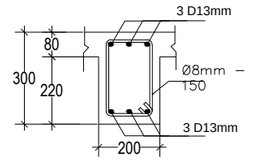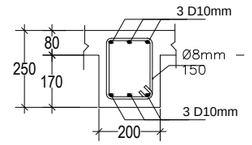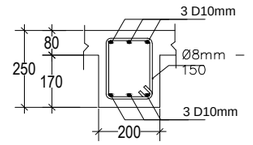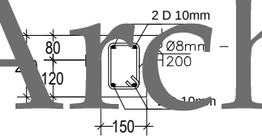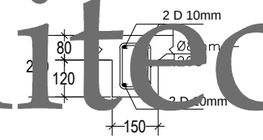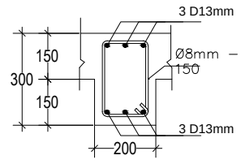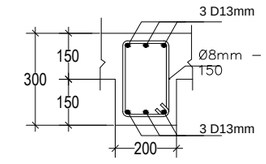TYPE	END BAR DETAIL	MIDLE BAR DETAIL
TB1 20/30cm		
TB2 20/25cm		
TB3 15/20cm		
S1 20/30cm		

NOTE:

1. Concrete Quality
   - Pile Cap : fc' 20,75 Mpa (slump 12 ± 2)
   - Column : fc' 20,75 Mpa (slump 12 ± 2)
   - Beam : fc' 20,75 Mpa (slump 12 ± 2)
   - Plate : fc' 20,75 Mpa (slump 12 ± 2)
2. Reinforcement Quality
   ≤ Ø12 BJTP 24 (SNI)
   > Ø12 BJTD 32 (SNI)
3. The contractor must readjust the dimensions and leveling of the building according to architectural planning


Emporio Architect







Consultant
Emporio Architect
info@emporioarchitec.com
contact : 081222955519



PROJECT : Private House	PRINCIPLE ARCHITECT : I.B. Gd Sasra Bhanutama, ST Arya Prawira Wibowo, ST	STRUCTURE ENGINEER :	STRUCTURE DRAFTER :	ELECTRICAL AND PLUMBING DRAFTER :	ARCHITECTURAL DRAFTER :	CHECKED :		
OWNER :	ARCHITECT DESIGNER :	MECHANICAL AND ELECTRICAL ENGINEER :						
DRAWING TITLE : COLUMN & TIE BEAM DETAILS	SCALE : Scale 1 : 20	DATE :	DATE / REVISION NOTE / SIGNATURE		Drawing code	Page number	Total page	**Note.** Planning the structure and plumbing of the drawings should be checked again or re-adjusted by the contractor related to the field condition
	FILE NAME D\Data\Project	PRINT DATE : -			S	109		

REINFORCEMENT BEAM SCHEMATIC
SCALE. 1: 20

SCHEMATIC

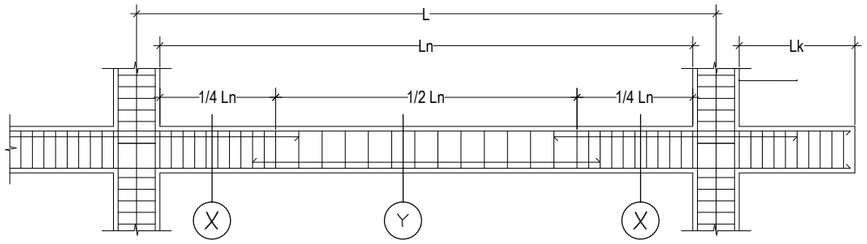

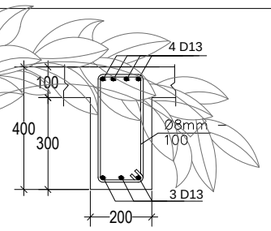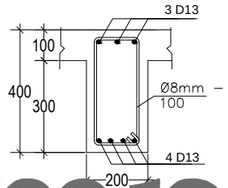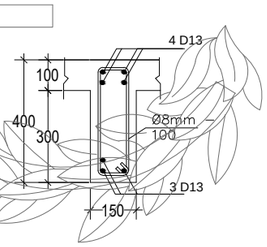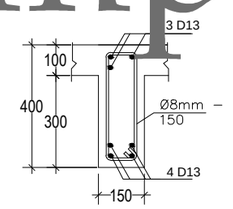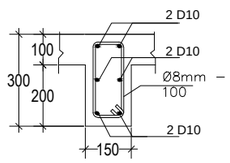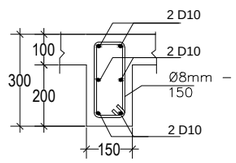TYPE	END BAR DETAIL	MIDLE BAR DETAIL
B1 20/40cm		
B2 15/40cm		
B3 15/30cm		

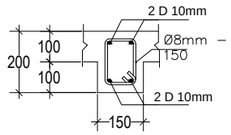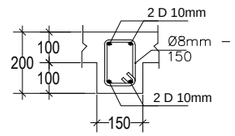TYPE	END BAR DETAIL	MIDLE BAR DETAIL
B4 15/20cm		

NOTE:


1. Concrete Quality
   - Pile Cap : fc' 20,75 Mpa (slump 12 ± 2)
   - Column : fc' 20,75 Mpa (slump 12 ± 2)
   - Beam : fc' 20,75 Mpa (slump 12 ± 2)
   - Plate : fc' 20,75 Mpa (slump 12 ± 2)
2. Reinforcement Quality
   ≤ Ø12 BJTP 24 (SNI)
   > Ø12 BJTD 32 (SNI)
3. The contractor must readjust the dimensions and leveling of the building according to architectural planning

Emporio Architect

Consultant
Emporio Architect
info@emporioarchitec.com
contact : 081222955519


PROJECT : Private House	PRINCIPLE ARCHITECT : I.B. Gd Sasra Bhanutama, ST Arya Prawira Wibowo, ST	STRUCTURE ENGINEER :			STRUCTURE DRAFTER :	ELECTRICAL AND PLUMBING DRAFTER :	ARCHITECTURAL DRAFTER :	CHECKED :
OWNER :	ARCHITECT DESIGNER :	MECHANICAL AND ELECTRICAL ENGINEER :						
DRAWING TITLE : BEAM DETAILS	SCALE : Scale 1 : 20	DATE :	DATE	REVISION NOTE	SIGNATURE	Drawing code	Page number	Total page
	FILE NAME D\Data\Project	PRINT DATE : -				S	110	

Note.
Planning the structure and plumbing of the drawings should be checked again or re-adjusted by the contractor related to the field condition

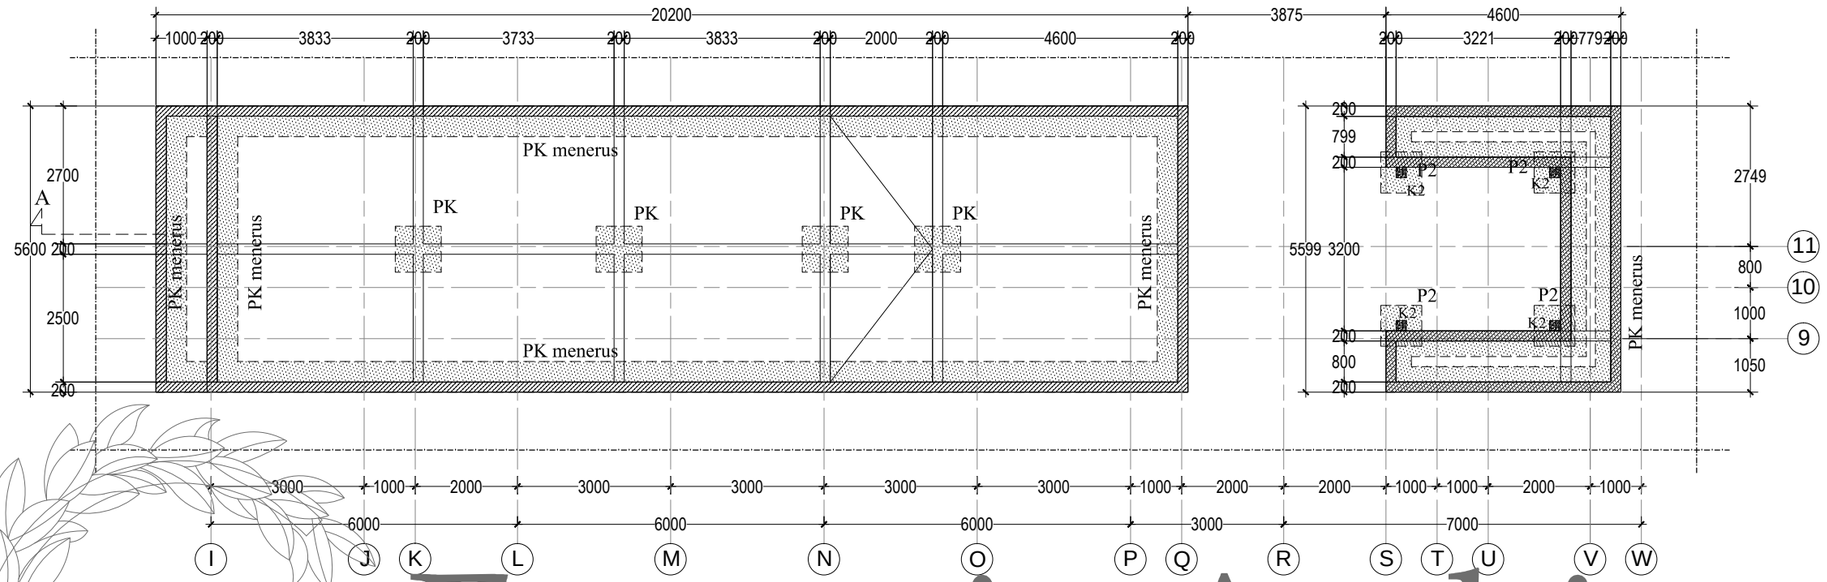

FOUNDATION POOL PLAN
SCALE. 1: 120

Emporio Architect

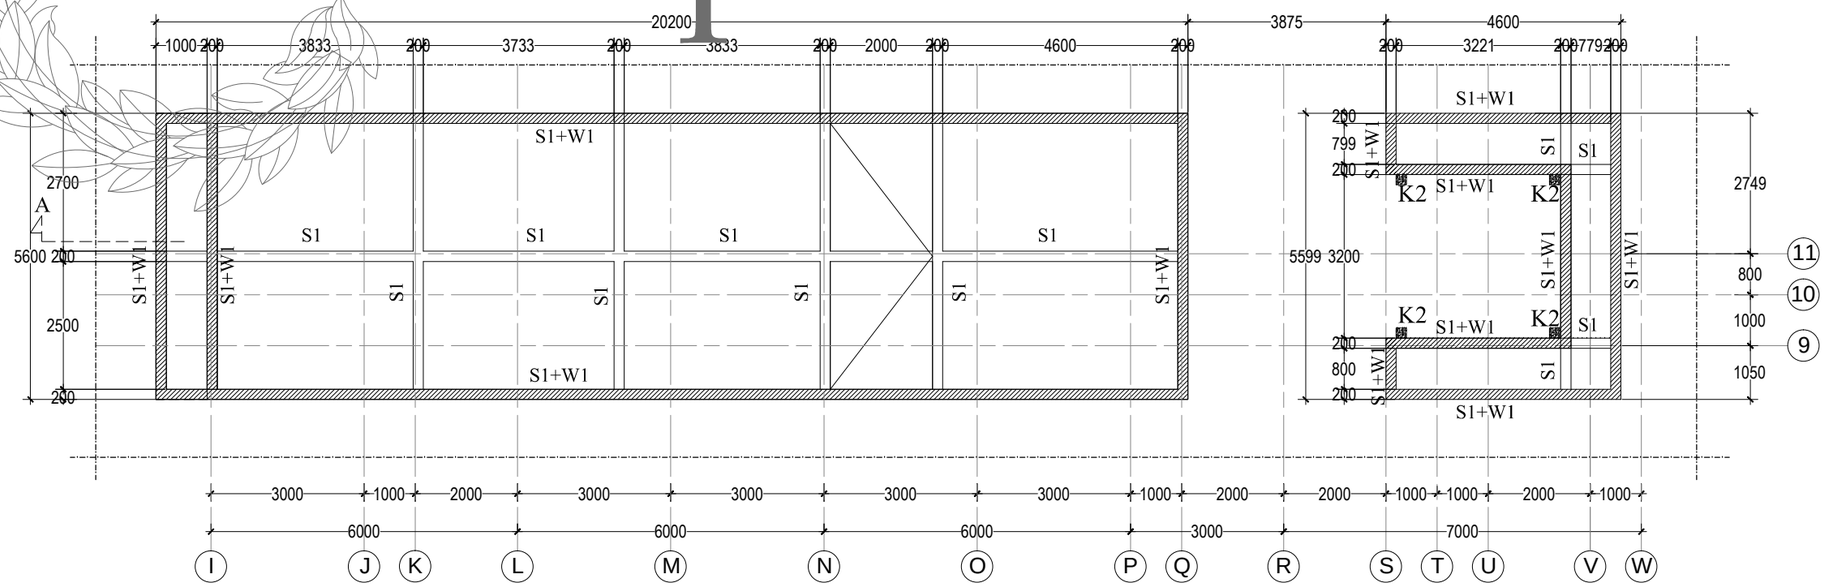


SLOOF & WALL POOL PLAN
SCALE. 1: 120

Consultant

Emporio Architect
info@emporioarchitec.com
contact : 081222955519

PROJECT : Private House	PRINCIPLE ARCHITECT : I.B. Gd Sasra Bhanutama, ST Arya Prawira Wibowo, ST	STRUCTURE ENGINEER :			STRUCTURE DRAFTER :	ELECTRICAL AND PLUMBING DRAFTER :	ARCHITECTURAL DRAFTER :	CHECKED :
OWNER :	ARCHITECT DESIGNER :	MECHANICAL AND ELECTRICAL ENGINEER :						
DRAWING TITLE : FOUNDATION POOL PLAN, SLOOF & WALL POOL PLAN	SCALE : Scale 1 : 120	DATE :	DATE	REVISION NOTE	SIGNATURE	Drawing code	Page number	Total page
	FILE NAME D\Data\Project	PRINT DATE : -				S	111	


Note.
Planning the structure and plumbing of the drawings should be checked again or re-adjusted by the contractor related to the field condition

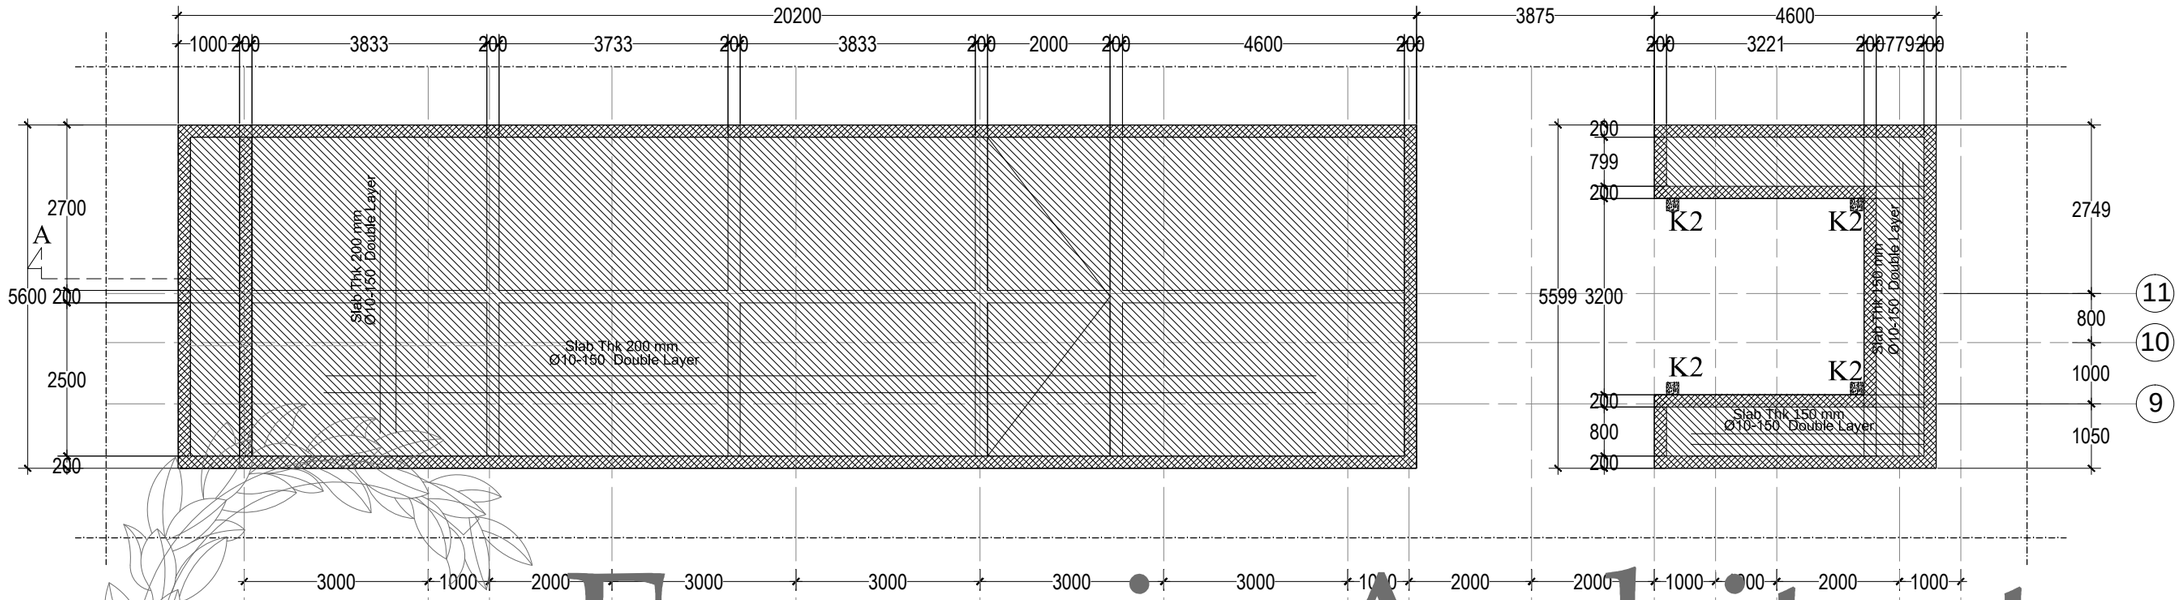

SLAB REINFORCEMENT POOL PLAN

SCALE. 1: 100

Emporio Architect

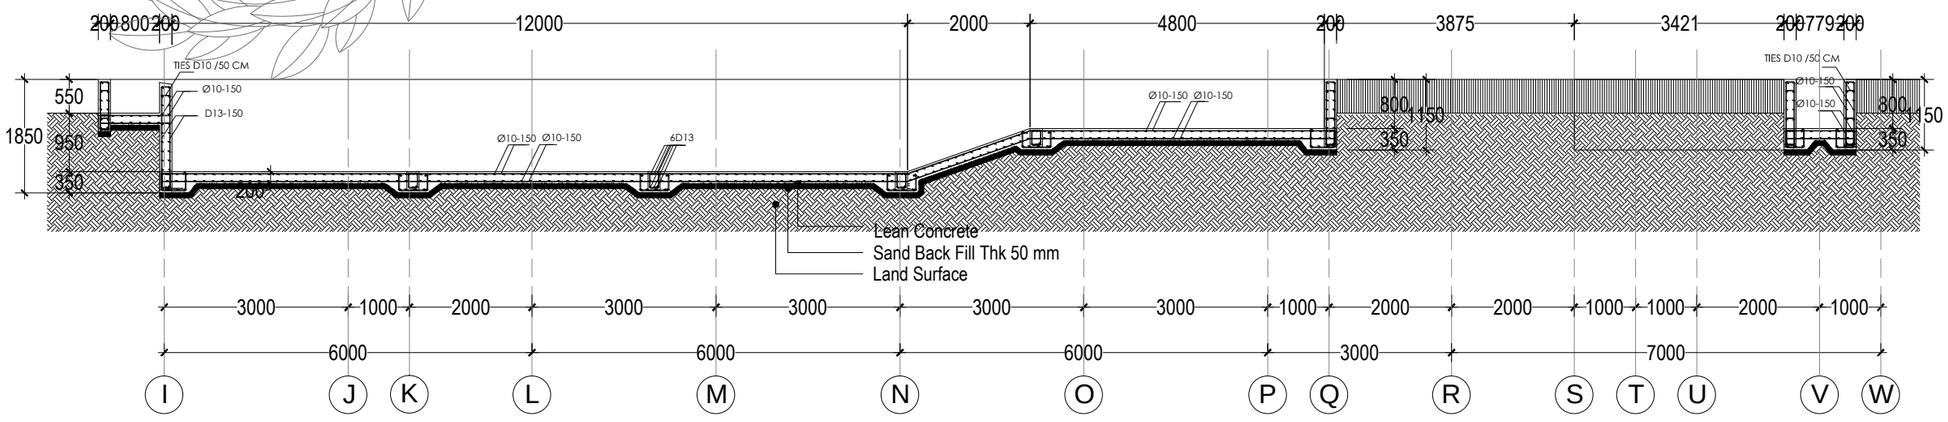

SECTION A POOL


SCALE. 1: 100

Consultant

Emporio Architect
info@emporioarchitec.com
contact : 081222955519


PROJECT : Private House	PRINCIPLE ARCHITECT : I.B. Gd Sasra Bhanutama, ST Arya Prawira Wibowo, ST	STRUCTURE ENGINEER :	STRUCTURE DRAFTER :	ELECTRICAL AND PLUMBING DRAFTER :	ARCHITECTURAL DRAFTER :	CHECKED :		
OWNER :	ARCHITECT DESIGNER :	MECHANICAL AND ELECTRICAL ENGINEER :						
DRAWING TITLE : SLAB REINFORCEMENT POOL PLAN & SECTION A POOL	SCALE : Scale 1 : 100	DATE :	DATE / REVISION NOTE / SIGNATURE		Drawing code	Page number	Total page	
	FILE NAME D\Data\Project	PRINT DATE : -			S	112		

Note.
Planning the structure and plumbing of the drawings should be checked again or re-adjusted by the contractor related to the field condition

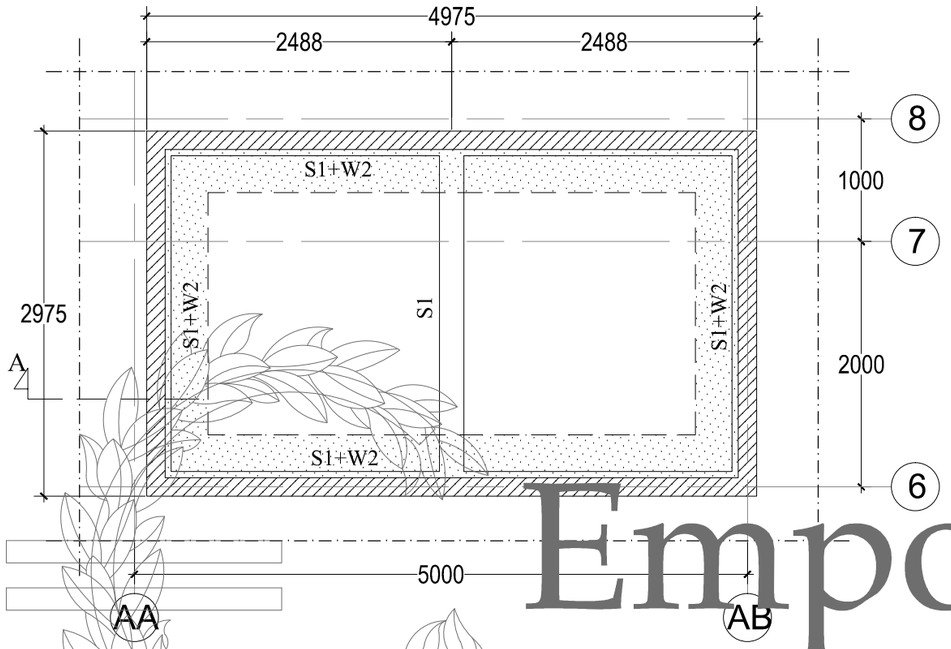

FOUNDATION, SLOOF & WALL PONDS PLAN

SCALE. 1 : 50

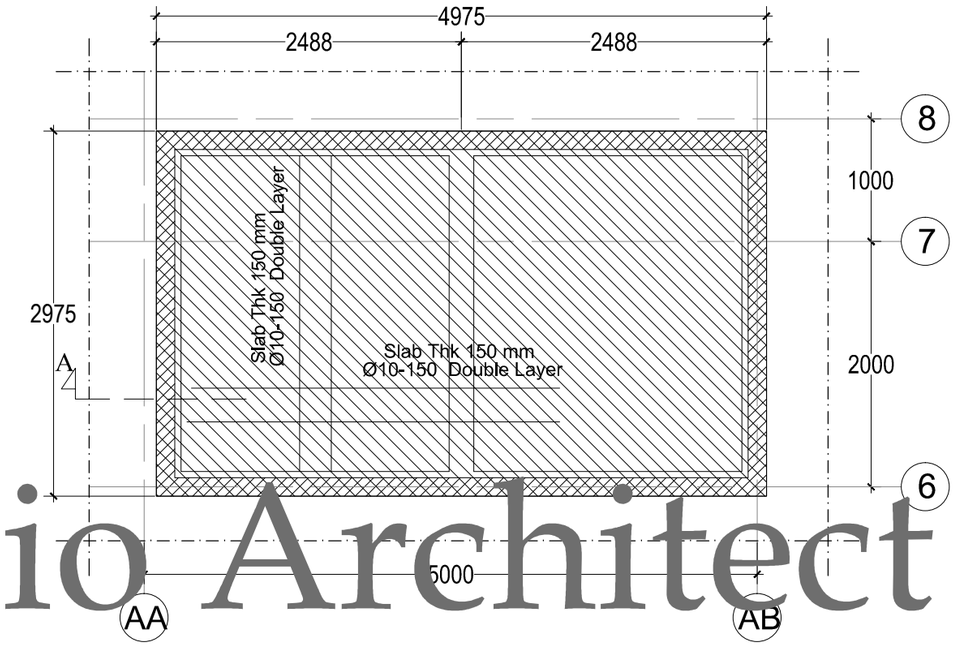


SLAB REINFORCEMENT PONDS PLAN

SCALE. 1 : 50

NOTE:

1. Concrete Quality
   - Pile Cap : fc' 20,75 Mpa (slump 12 ± 2)
   - Column : fc' 20,75 Mpa (slump 12 ± 2)
   - Beam : fc' 20,75 Mpa (slump 12 ± 2)
   - Plate : fc' 20,75 Mpa (slump 12 ± 2)
2. Reinforcement Quality
   ≤ Ø12 BJTP 24 (SNI)
   > Ø12 BJTD 32 (SNI)
3. The contractor must readjust the dimensions and leveling of the building according to architectural planning

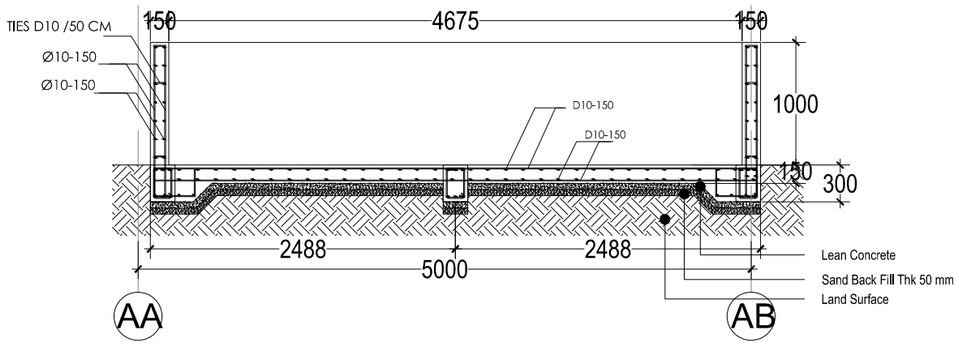

SECTION A PONDS

SCALE. 1 : 50

Emporio Architect

Consultant

Emporio Architect
info@emporioarchitec.com
contact : 081222955519

PROJECT : Private House	PRINCIPLE ARCHITECT : I.B. Gd Sasra Bhanutama, ST Arya Prawira Wibowo, ST	STRUCTURE ENGINEER :	STRUCTURE DRAFTER :	ELECTRICAL AND PLUMBING DRAFTER :	ARCHITECTURAL DRAFTER :	CHECKED :		
OWNER :	ARCHITECT DESIGNER :	MECHANICAL AND ELECTRICAL ENGINEER :						
DRAWING TITLE : FOUNDATION,SLOOF & WALL PONDS PLAN SLAB REINFORCEMENT PONDS PLAN & SECTION A	SCALE : Scale 1 : 50	DATE :	DATE / REVISION NOTE / SIGNATURE		Drawing code	Page number	Total page	
	FILE NAME D\Data\Project	PRINT DATE : -			S	113		

Note.
Planning the structure and plumbing of the drawings should be checked again or re-adjusted by the contractor related to the field condition