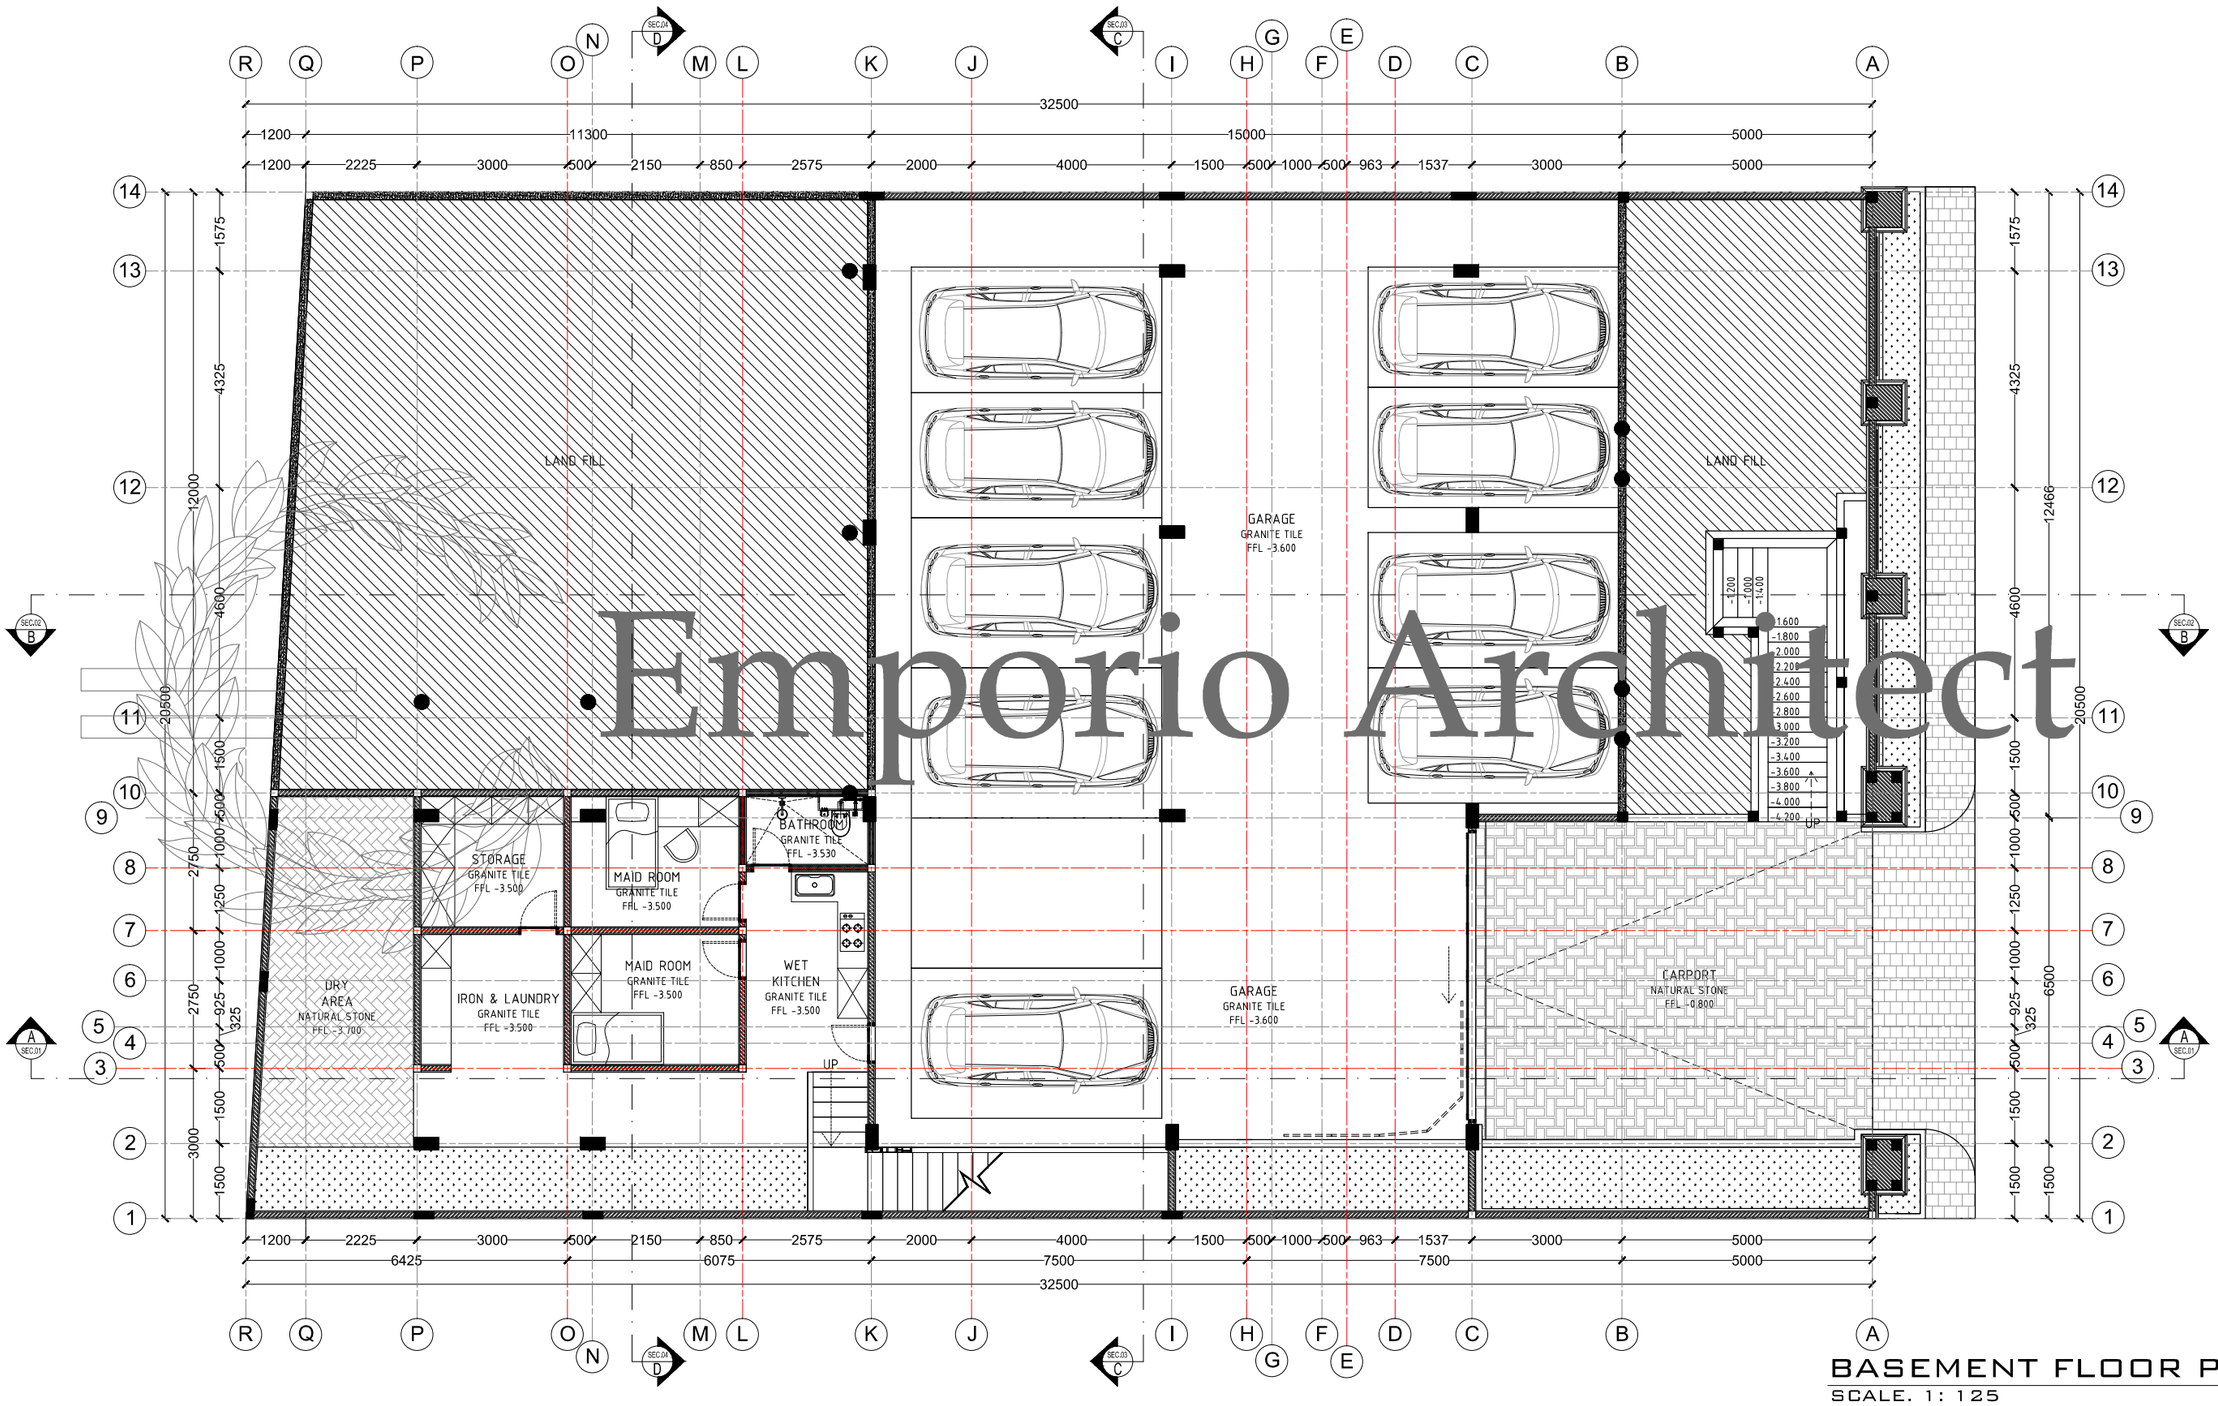


Emporio Architect


BASEMENT FLOOR PLAN

SCALE. 1: 125

Consultant

Emporio Architect
info@emporioarchitec.com
contact : 081222955519

PROJECT : PRIVATE HOUSE	PRINCIPLE ARCHITECT : I.B. Gd Sasra Bhanutama, S.T. Arya Prawira Wibowo, S.T.	STRUCTURE ENGINEER :	STRUCTURE DRAFTER :	ELECTRICAL AND PLUMBING DRAFTER :	ARCHITECTURAL DRAFTER :	CHECKED :		
OWNER :	ARCHITECT DESIGNER :	MECHANICAL AND ELECTRICAL ENGINEER :						
DRAWING TITLE : BASEMENT FLOOR PLAN	SCALE : SCALE 1 : 125	DATE :	DATE / REVISION NOTE / SIGNATURE		Drawing code	Page number	Total page	**Note.** Planning the structure and plumbing of the drawings should be checked again or re-adjusted by the contractor related to the field condition
	FILE NAME D\Data\Project	PRINT DATE : -			A	001	104	

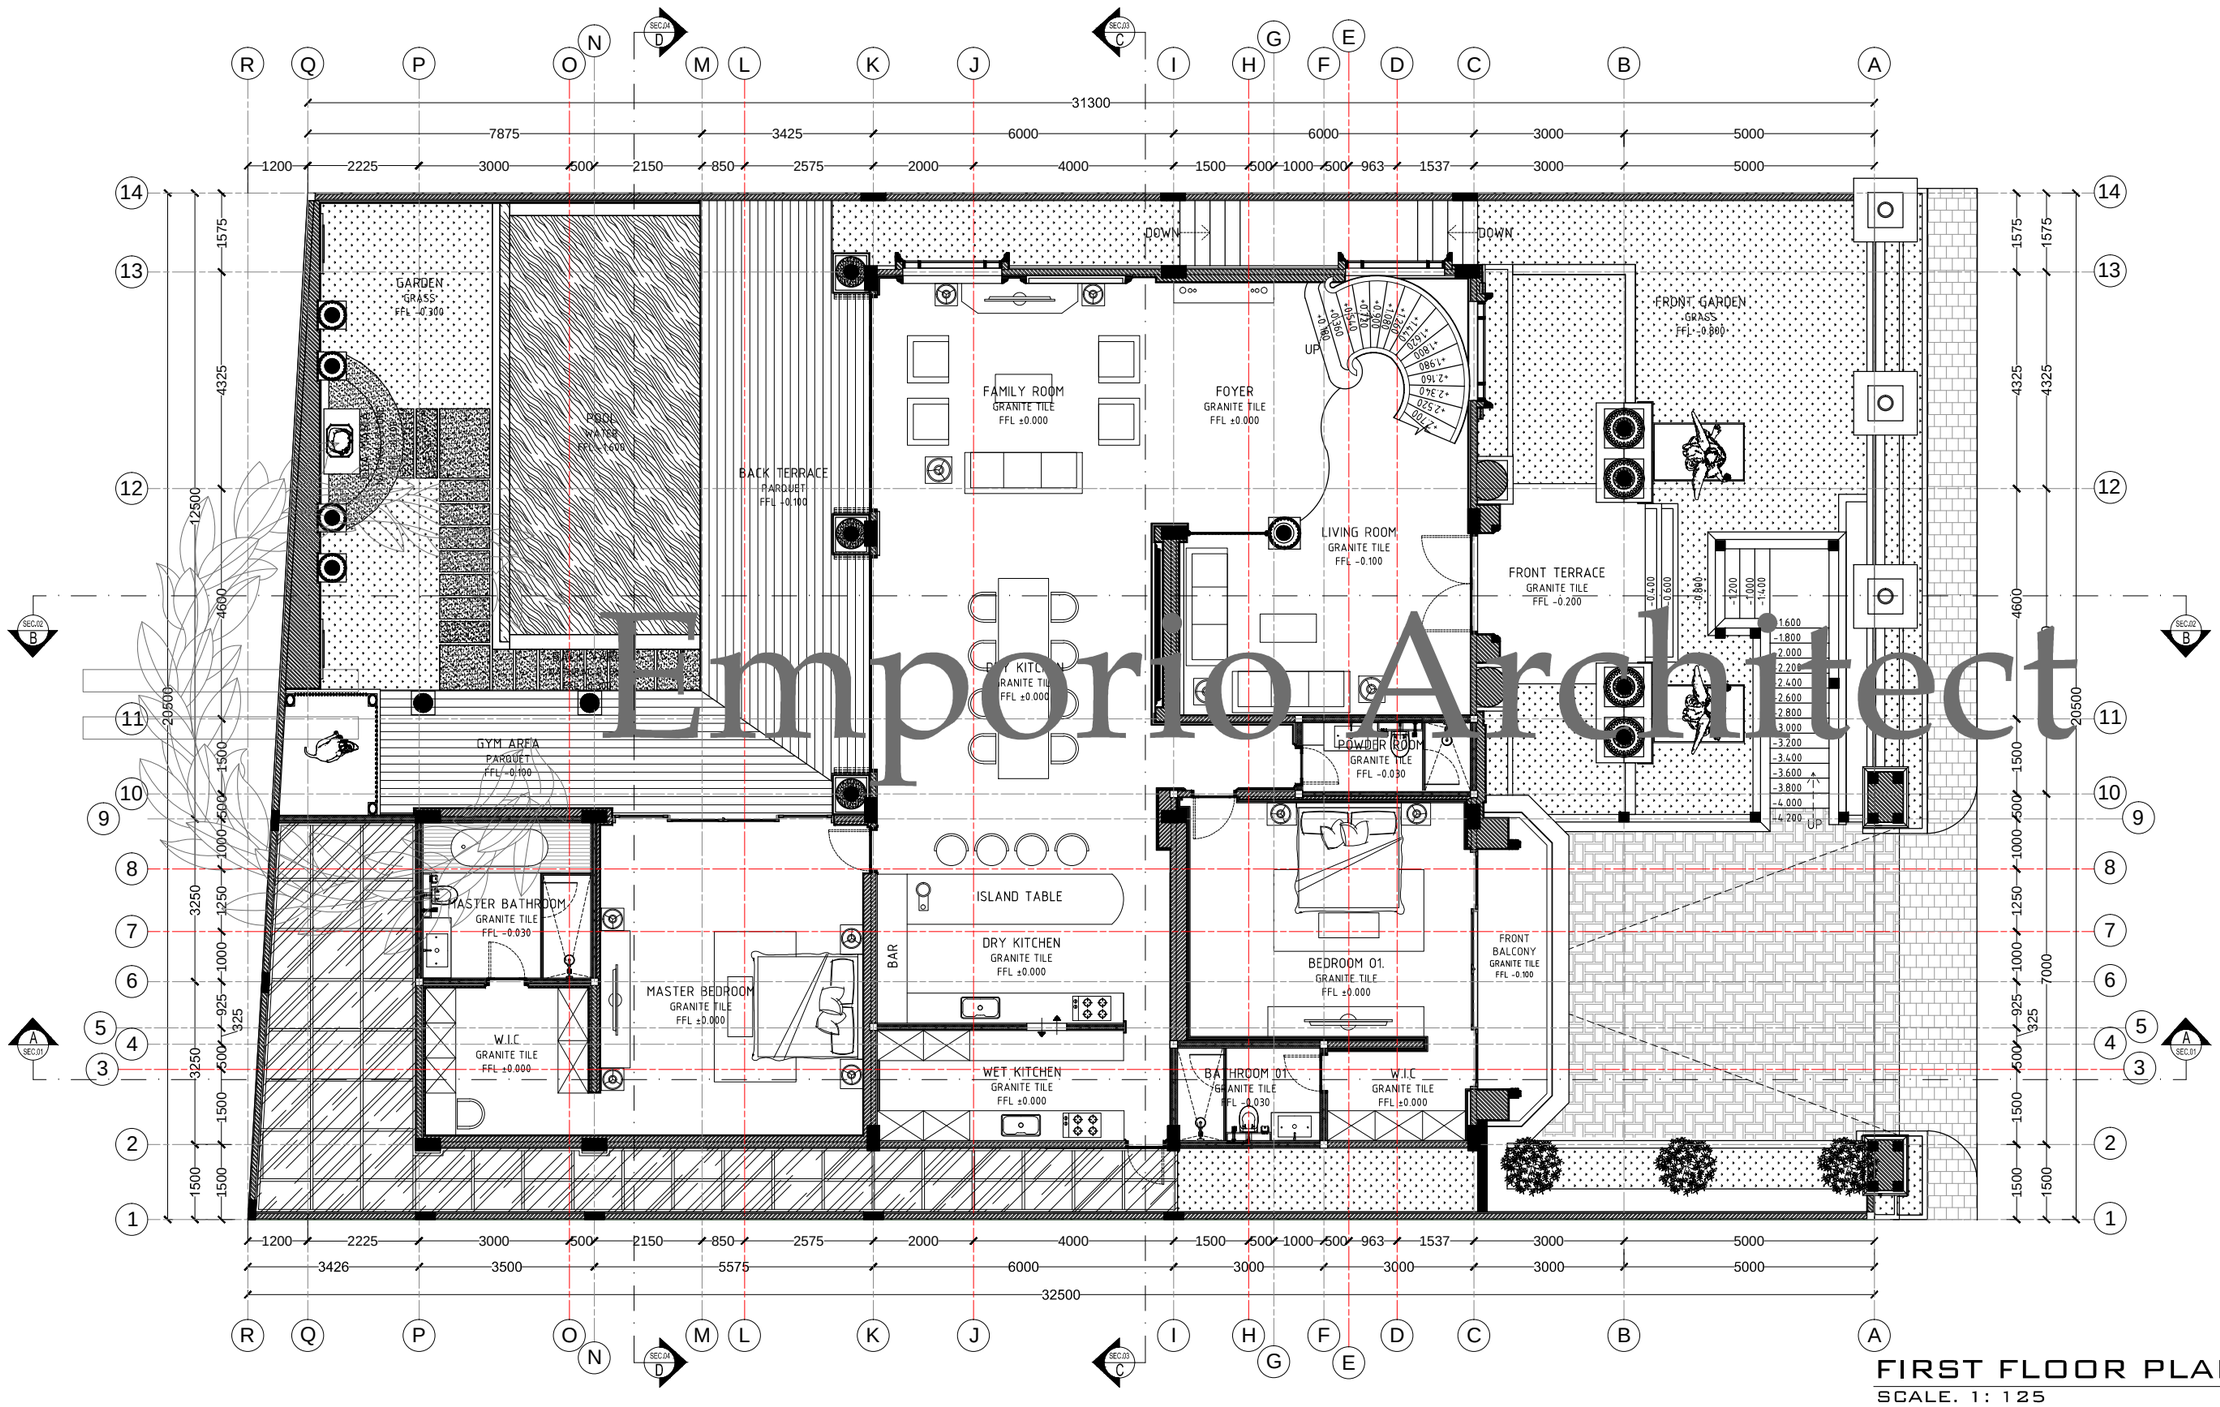


Emporio Architect

FIRST FLOOR PLAN

SCALE. 1: 125

Consultant: Emporio Architect, info@emporioarchitec.com, contact : 081222955519	PROJECT : PRIVATE HOUSE	PRINCIPLE ARCHITECT : I.B. Gd Sasra Bhanutama, S.T. Arya Prawira Wibowo, S.T.	STRUCTURE ENGINEER :	STRUCTURE DRAFTER :	ELECTRICAL AND PLUMBING DRAFTER :	ARCHITECTURAL DRAFTER :	CHECKED :				
	OWNER :	ARCHITECT DESIGNER :	MECHANICAL AND ELECTRICAL ENGINEER :								
	DRAWING TITLE : FIRST FLOOR PLAN	SCALE : SCALE 1 : 125	DATE :	DATE	REVISION NOTE	SIGNATURE	Drawing code	Page number	Total page	Note. Planning the structure and plumbing of the drawings should be checked again or re-adjusted by the contractor related to the field condition	
		FILE NAME D\Data\Project	PRINT DATE : -				A	002	104		

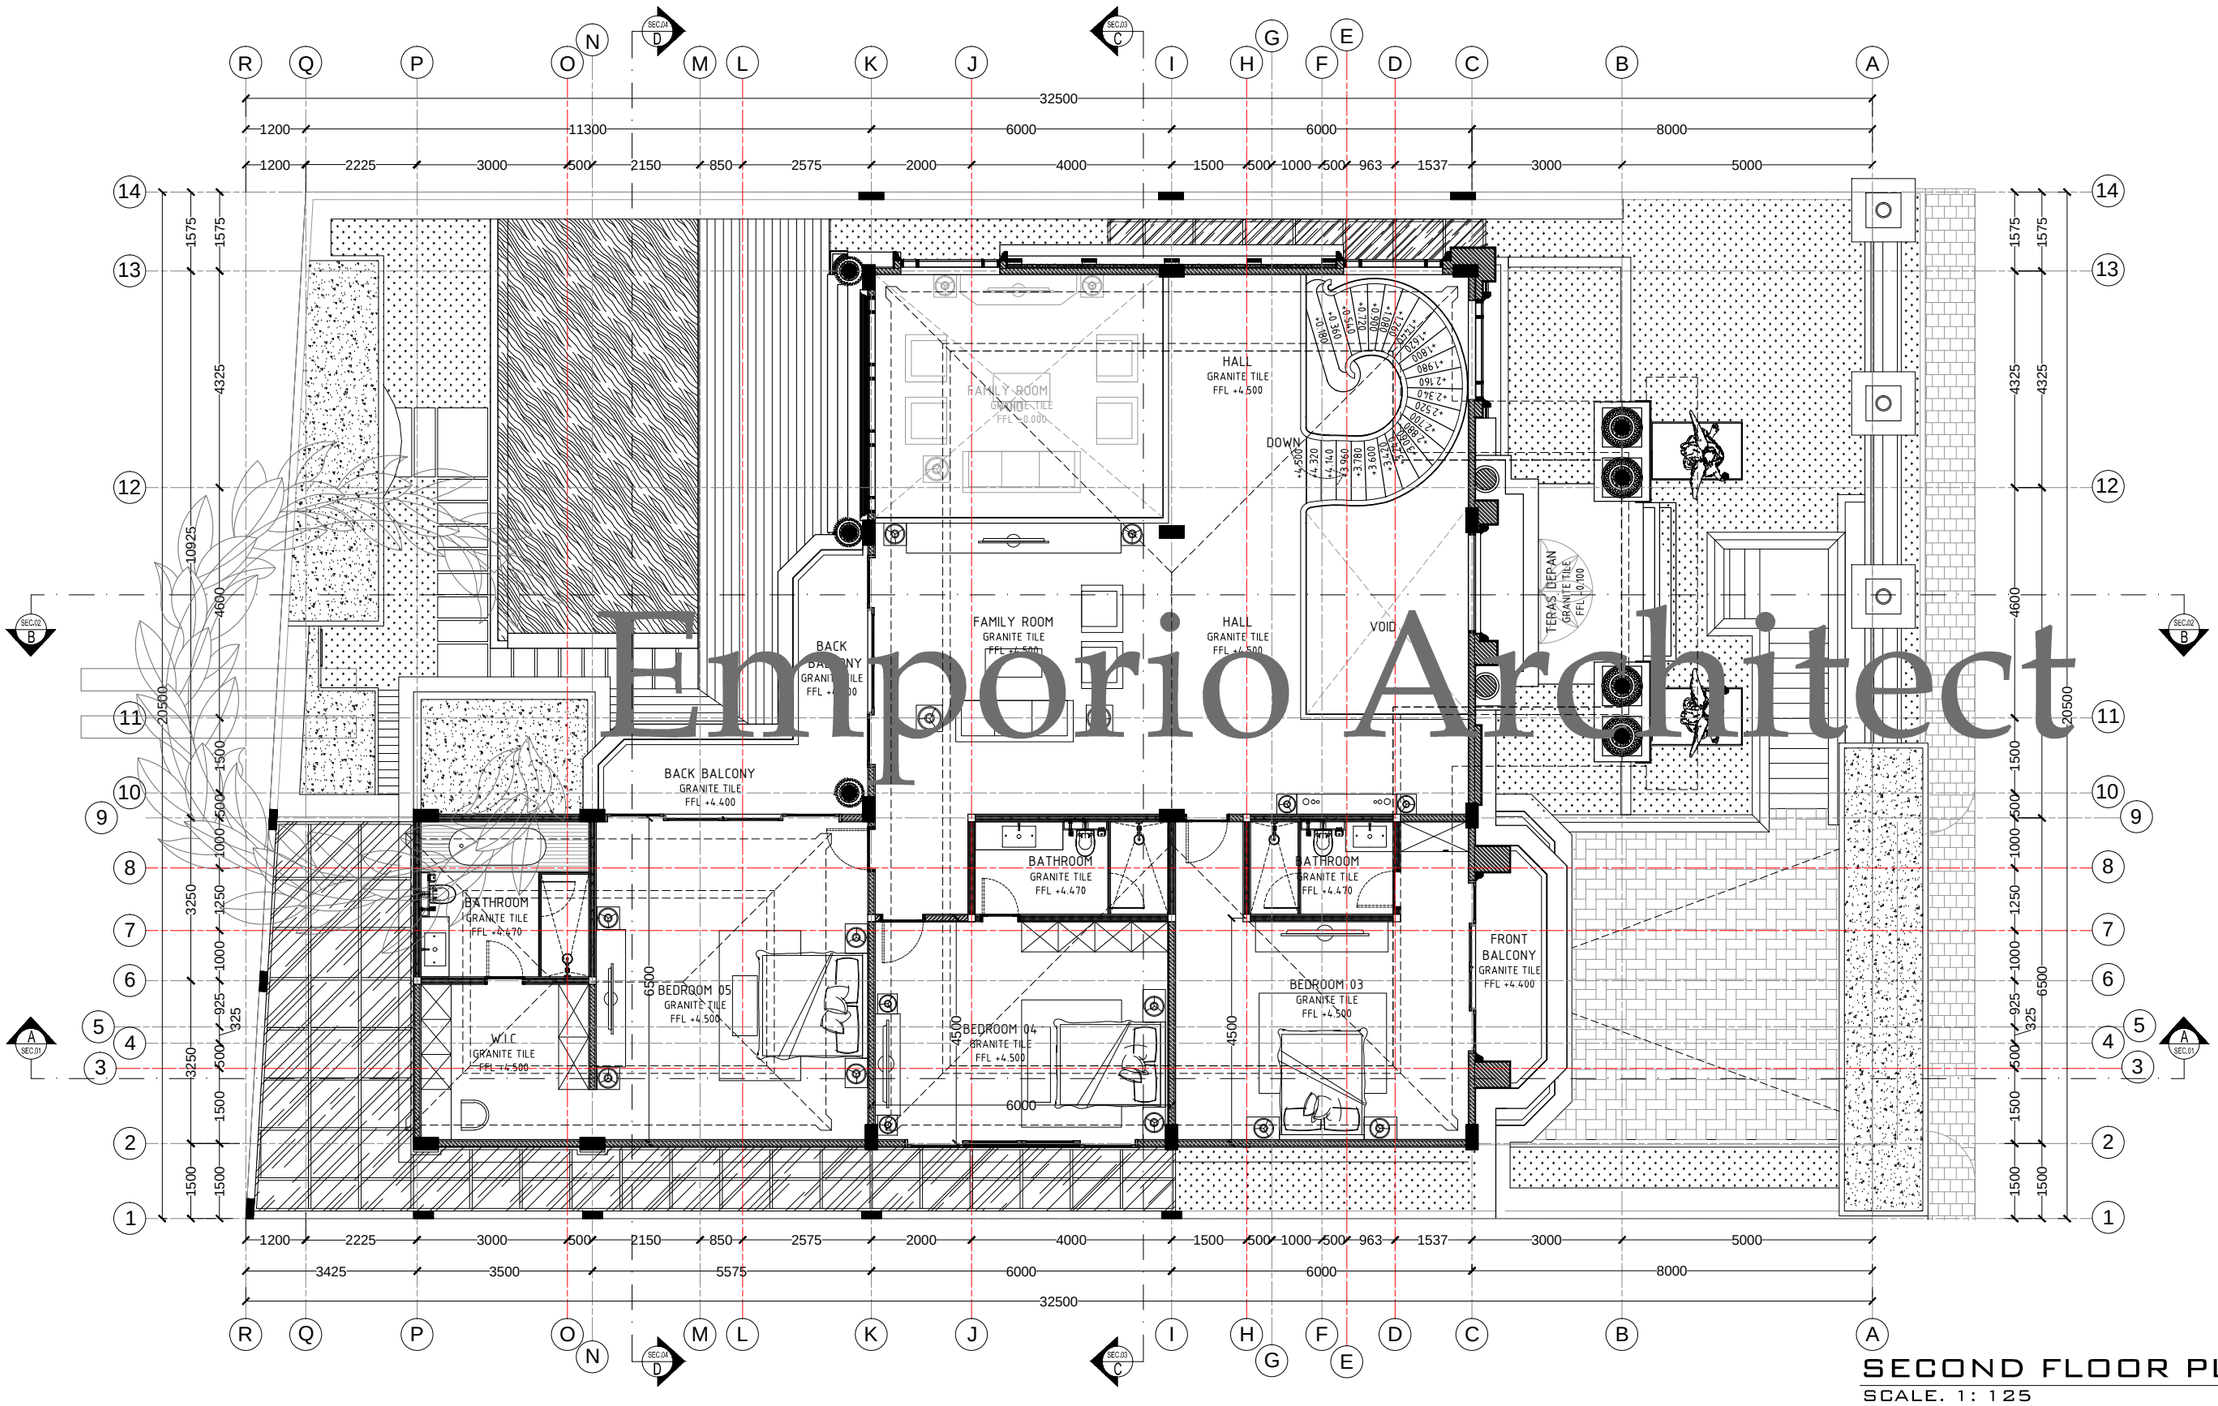


Emporio Architect

SECOND FLOOR PLAN

SCALE. 1: 125

Consultant: Emporio Architect, info@emporioarchitec.com, contact : 081222955519	PROJECT : PRIVATE HOUSE	PRINCIPLE ARCHITECT : I.B. Gd Sasra Bhanutama, S.T. Arya Prawira Wibowo, S.T.	STRUCTURE ENGINEER :	STRUCTURE DRAFTER :	ELECTRICAL AND PLUMBING DRAFTER :	ARCHITECTURAL DRAFTER :	CHECKED :
	OWNER :	ARCHITECT DESIGNER :	MECHANICAL AND ELECTRICAL ENGINEER :				
	DRAWING TITLE : SECOND FLOOR PLAN	SCALE : SCALE 1 : 125 / DATE :	DATE / REVISION NOTE / SIGNATURE	Drawing code: A	Page number: 003	Total page: 104	Note. Planning the structure and plumbing of the drawings should be checked again or re-adjusted by the contractor related to the field condition
		FILE NAME : D\Data\Project / PRINT DATE : -					

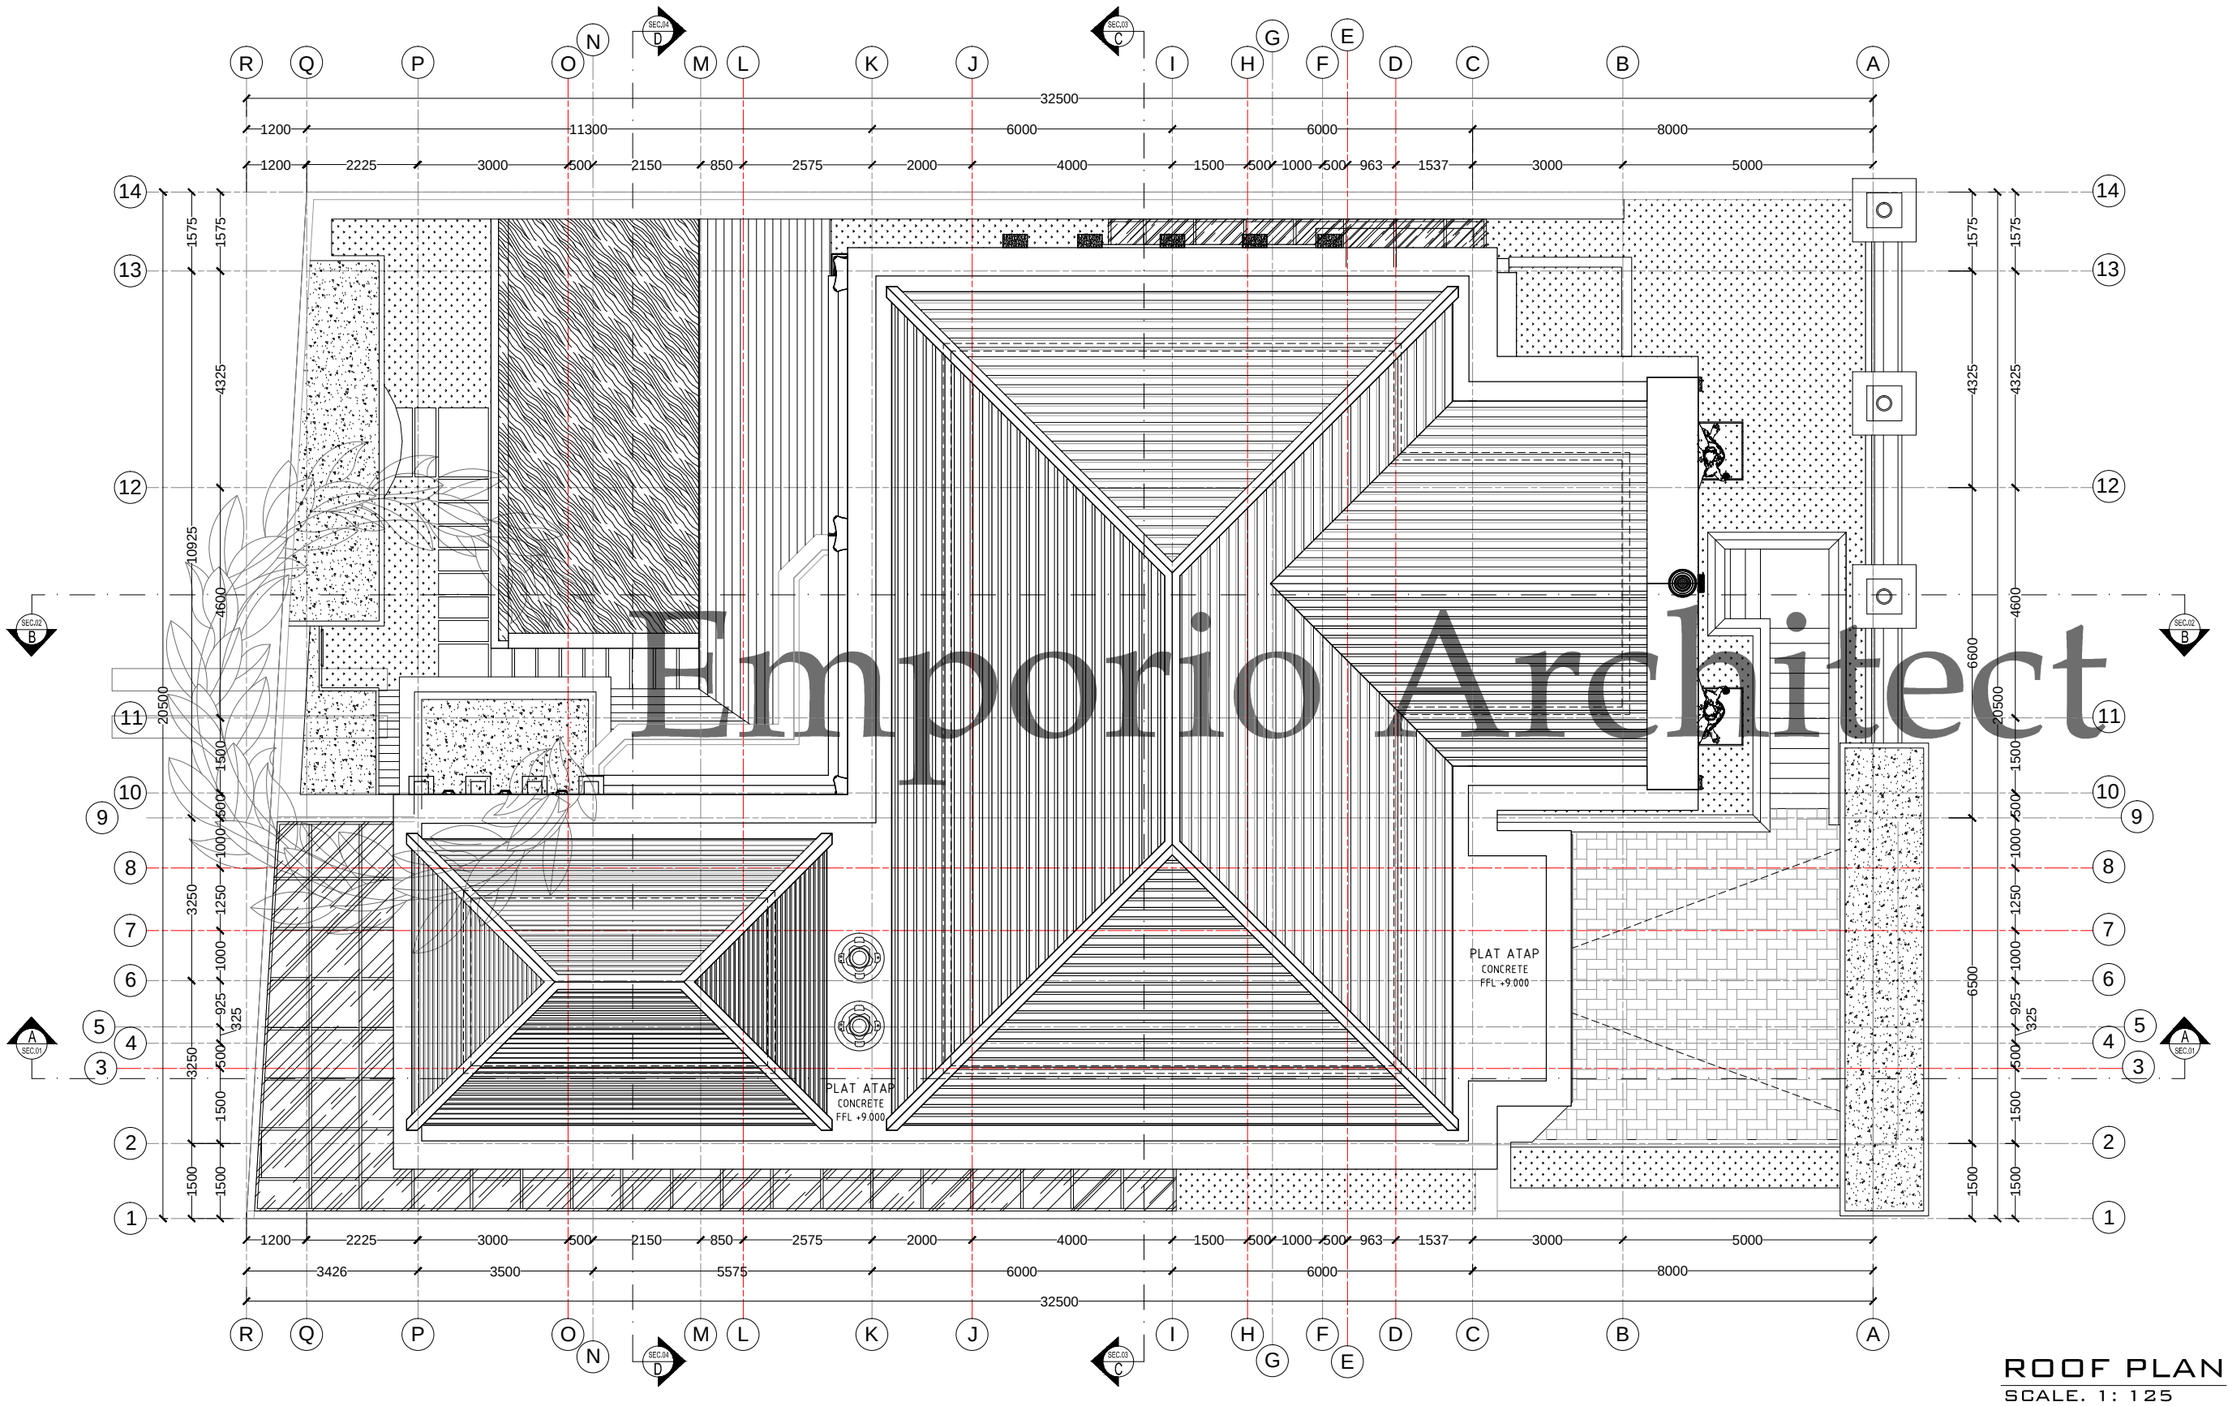


Emporio Architect

ROOF PLAN

SCALE. 1: 125

Consultant: Emporio Architect, info@emporioarchitec.com, contact : 081222955519	PROJECT : PRIVATE HOUSE	PRINCIPLE ARCHITECT : I.B. Gd Sasra Bhanutama, S.T.; Arya Prawira Wibowo, S.T.	STRUCTURE ENGINEER :	STRUCTURE DRAFTER :	ELECTRICAL AND PLUMBING DRAFTER :	ARCHITECTURAL DRAFTER :	CHECKED :
	OWNER :	ARCHITECT DESIGNER :	MECHANICAL AND ELECTRICAL ENGINEER :				
	DRAWING TITLE : ROOF PLAN	SCALE : SCALE 1 : 125 / DATE :	DATE / REVISION NOTE / SIGNATURE	Drawing code: A	Page number: 004	Total page: 104	Note. Planning the structure and plumbing of the drawings should be checked again or re-adjusted by the contractor related to the field condition
		FILE NAME D\Data\Project / PRINT DATE : -					

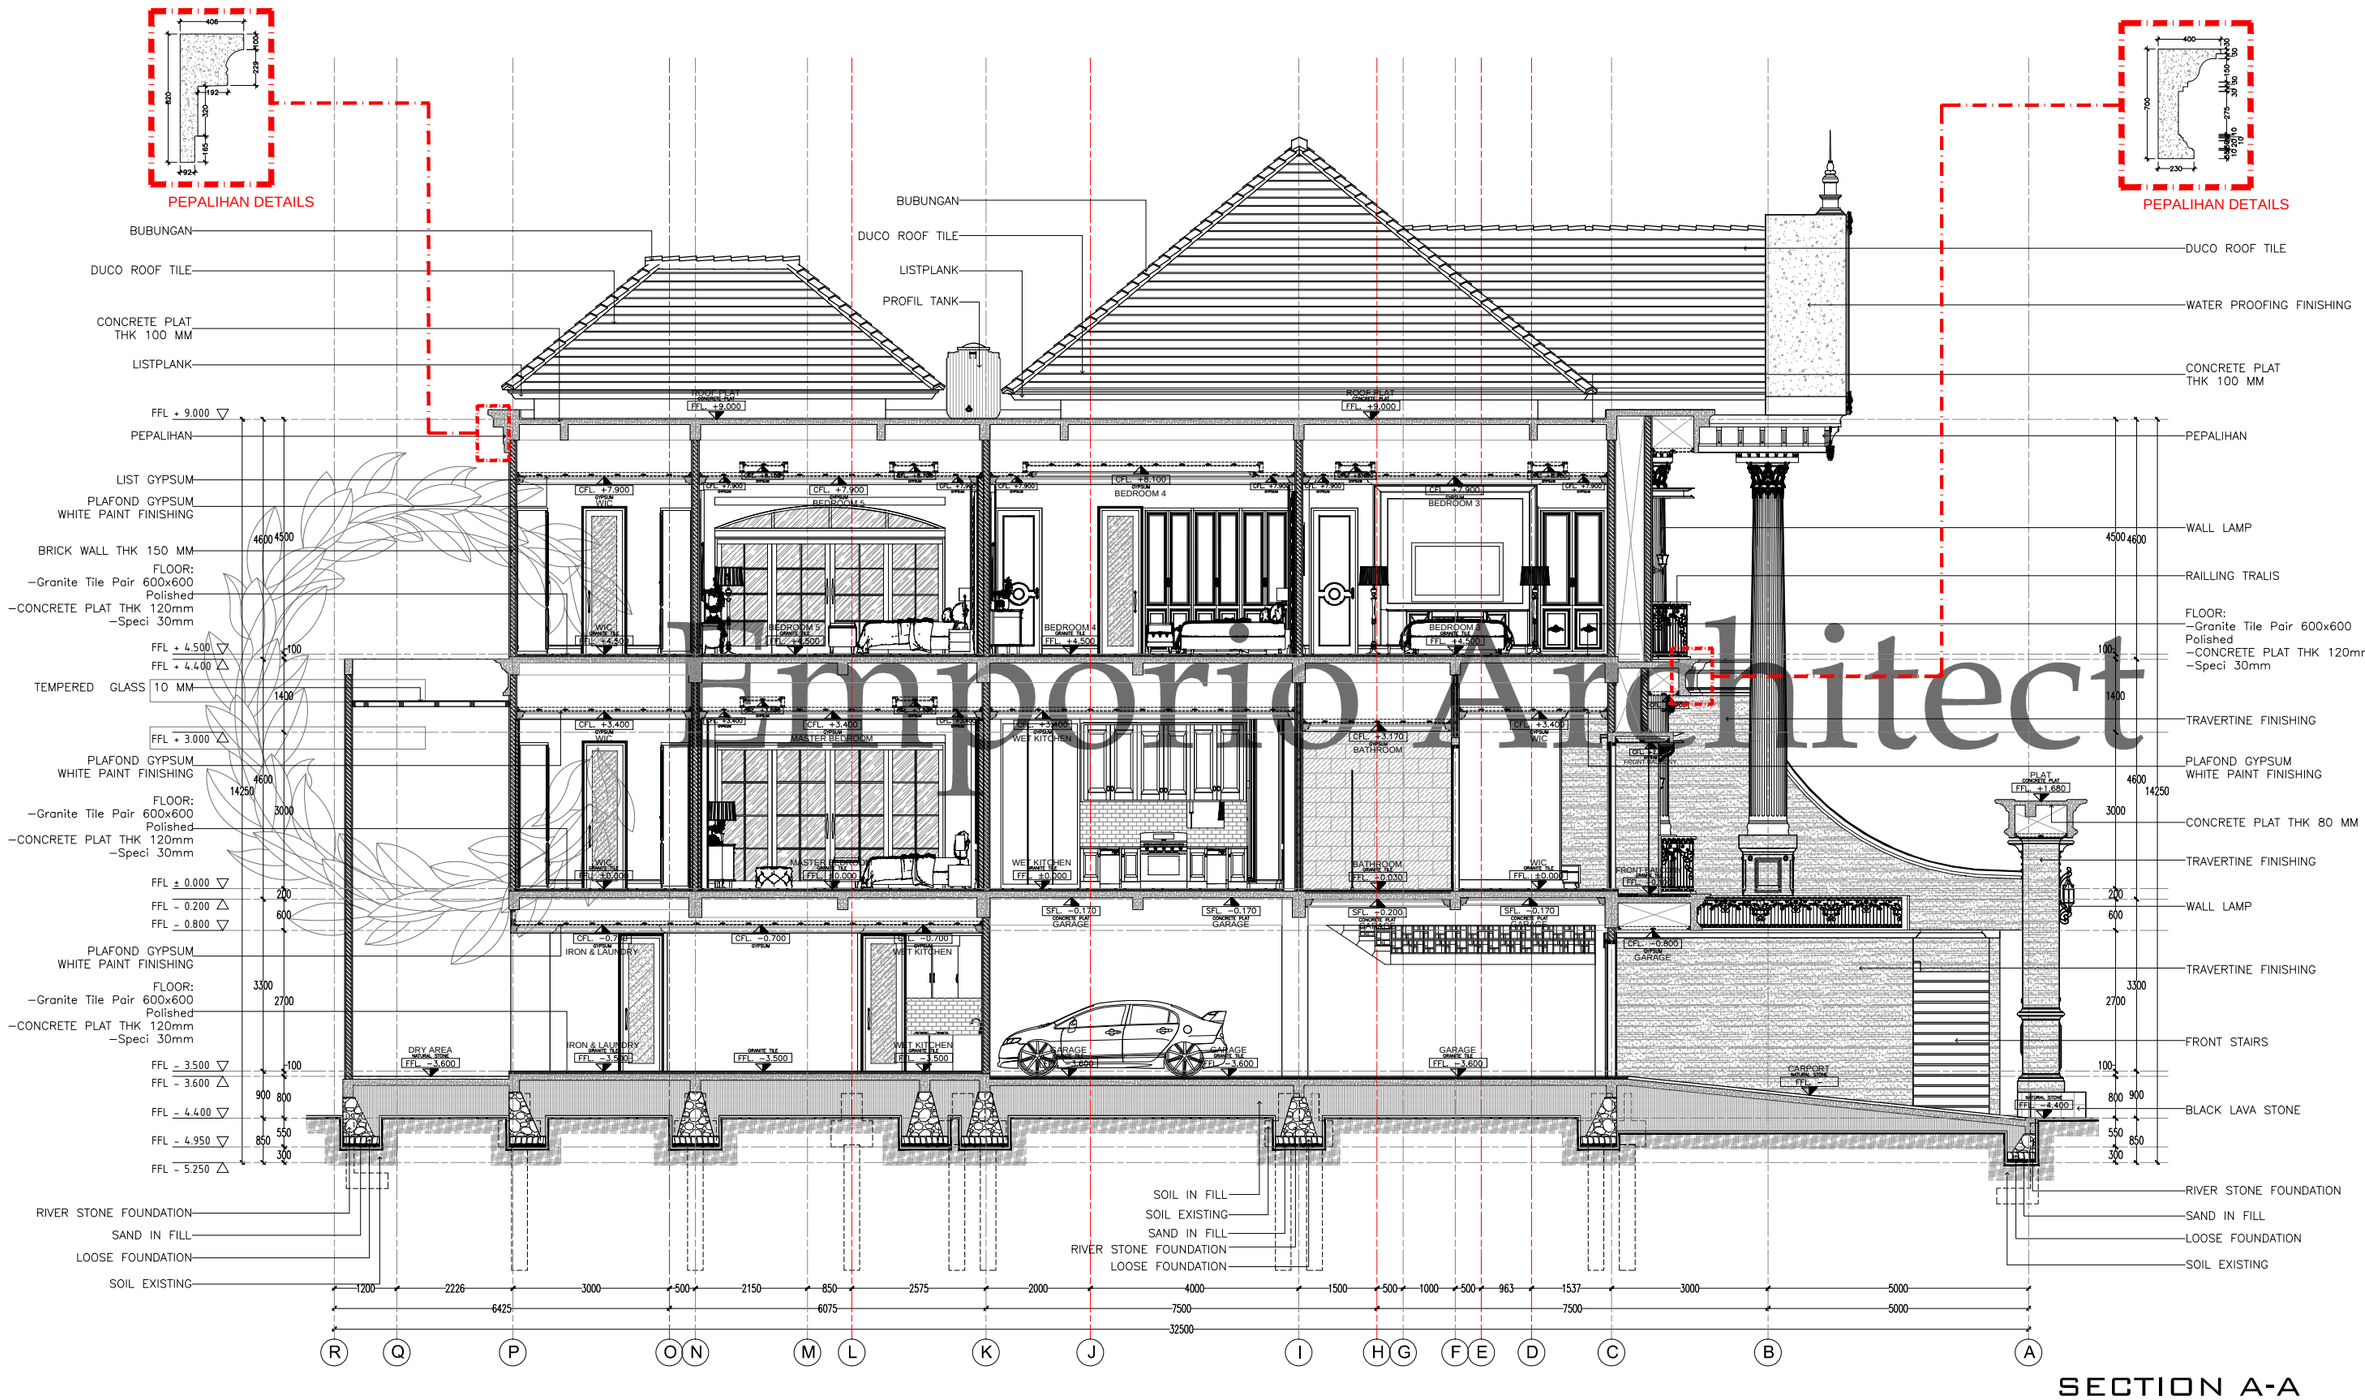


Emporio Architect

SECTION A-A
SCALE. 1: 120

Consultant
Emporio Architect
info@emporioarchitec.com
contact : 081222955519

PROJECT : PRIVATE HOUSE	PRINCIPLE ARCHITECT : I.B. Gd Sasra Bhanutama, S.T. Arya Prawira Wibowo, S.T.	STRUCTURE ENGINEER :	STRUCTURE DRAFTER : / ELECTRICAL AND PLUMBING DRAFTER : / ARCHITECTURAL DRAFTER : / CHECKED :
OWNER :	ARCHITECT DESIGNER :	MECHANICAL AND ELECTRICAL ENGINEER :	
DRAWING TITLE : SECTION A-A	SCALE : SCALE 1 : 120 / DATE :	DATE / REVISION NOTE / SIGNATURE	Drawing code: A / Page number: 005 / Total page: 104
	FILE NAME : D\Data\Project / PRINT DATE : -		

Note.
Planning the structure and plumbing of the drawings should be checked again or re-adjusted by the contractor related to the field condition

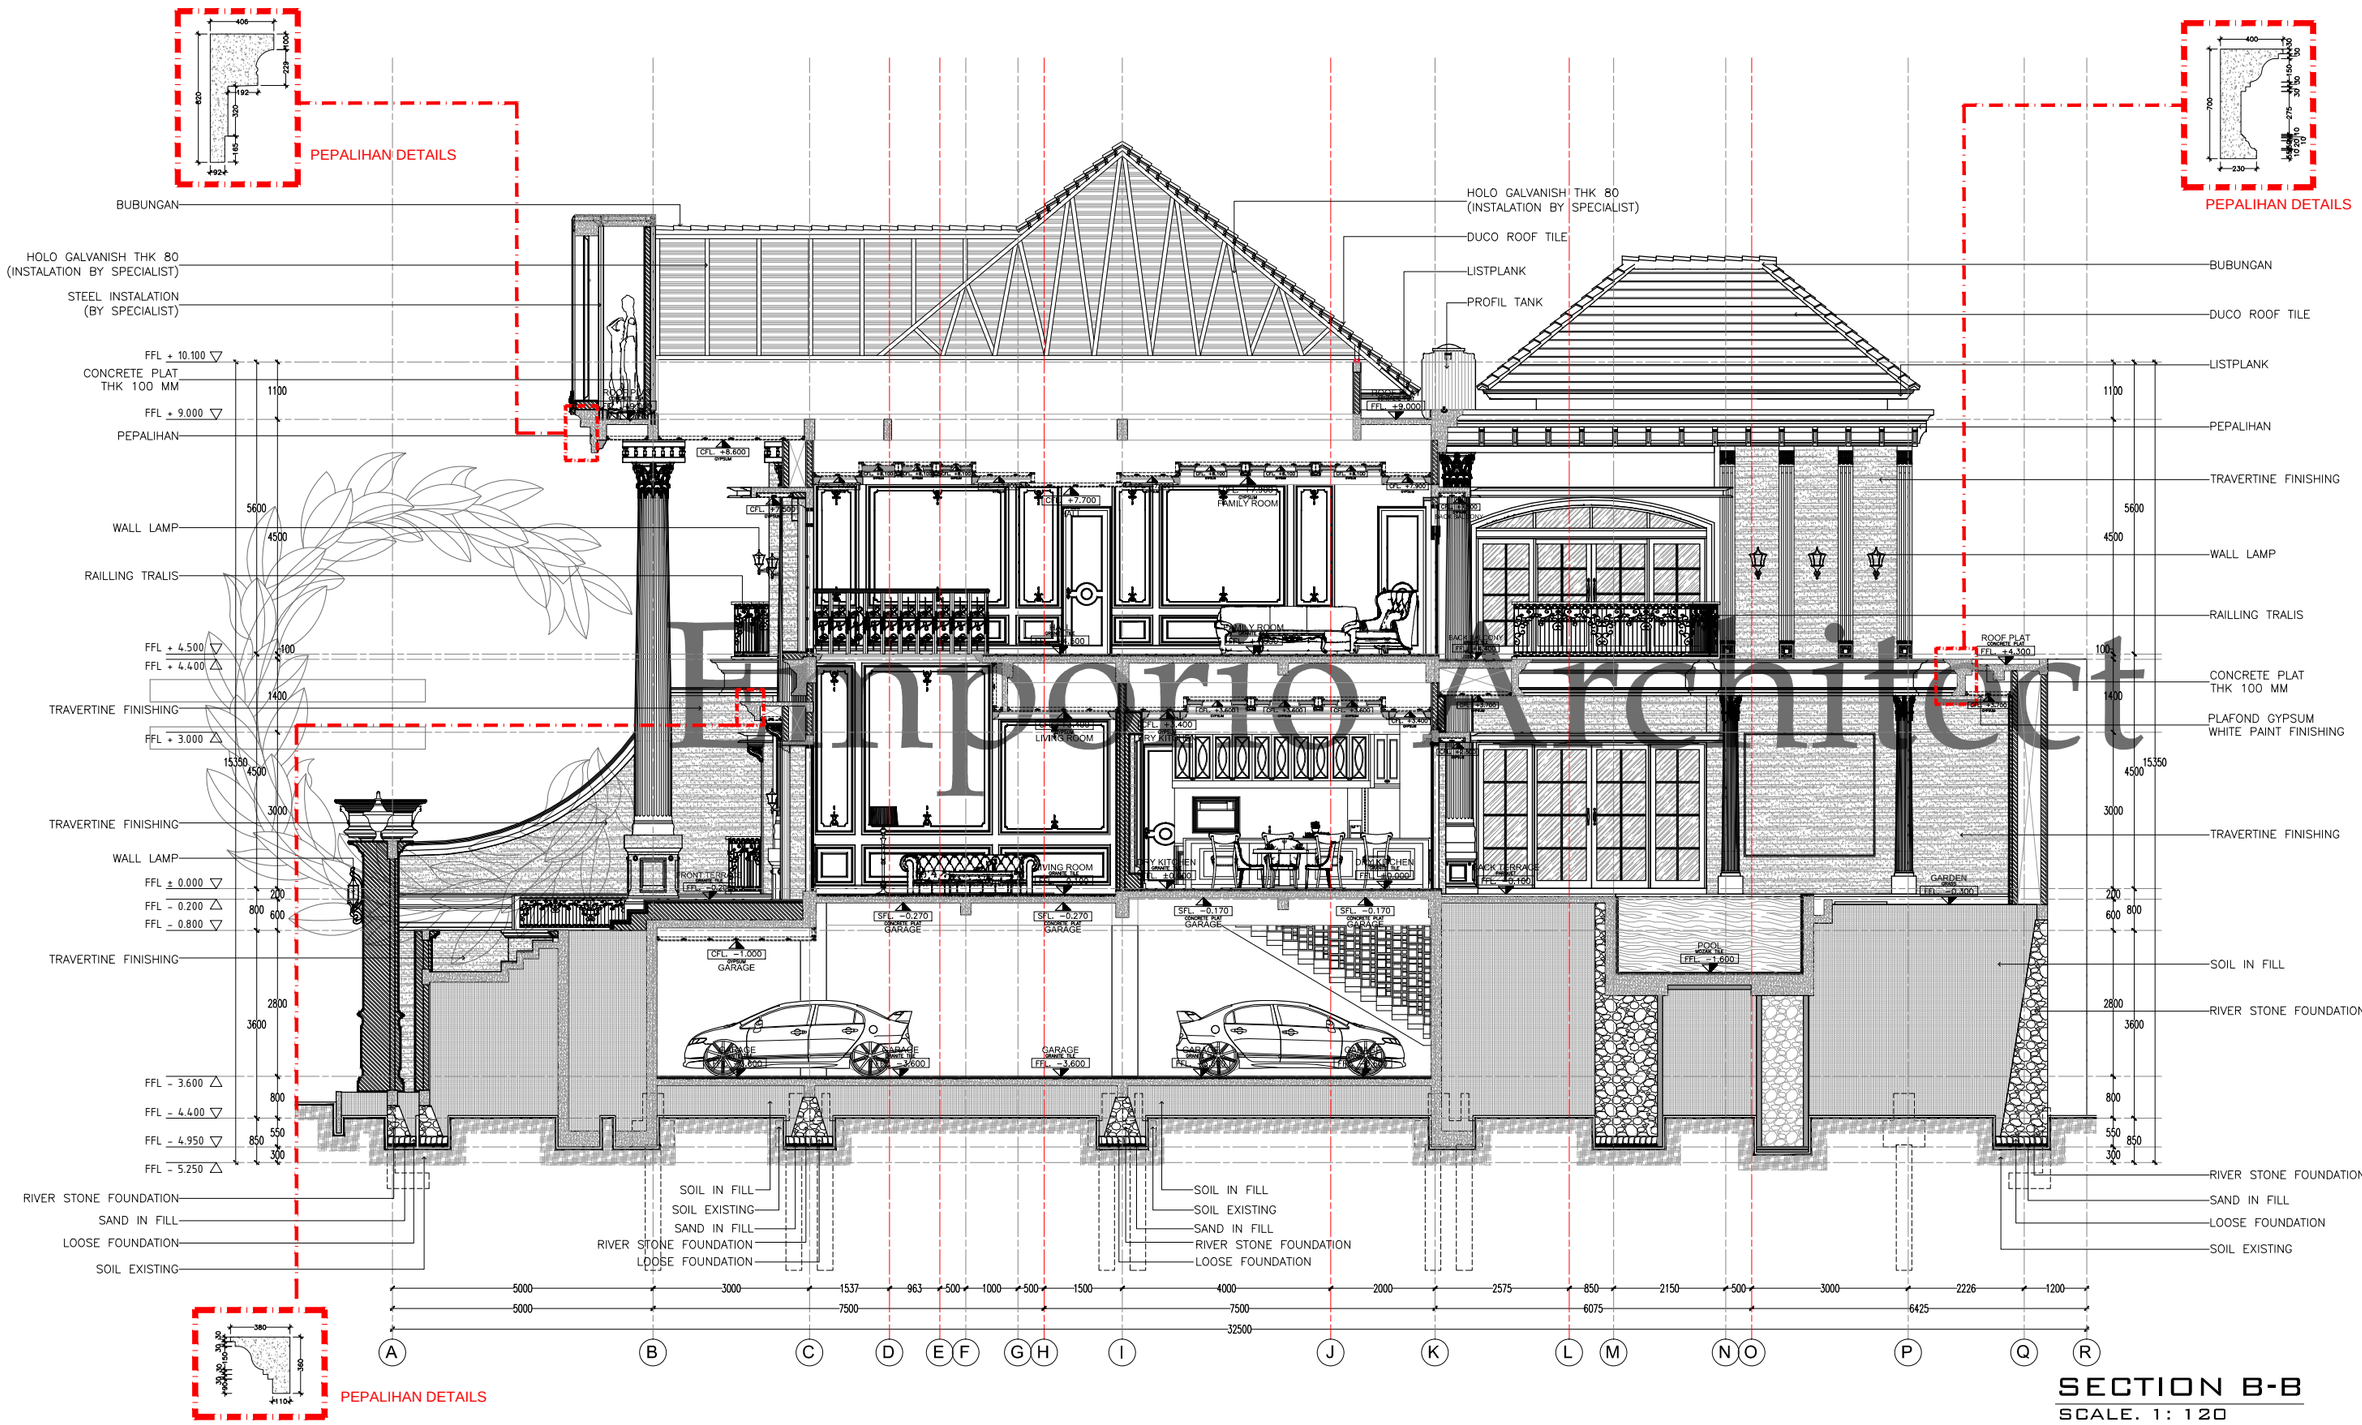


Emporio Architect

SECTION B-B

SCALE. 1: 120

| | | |

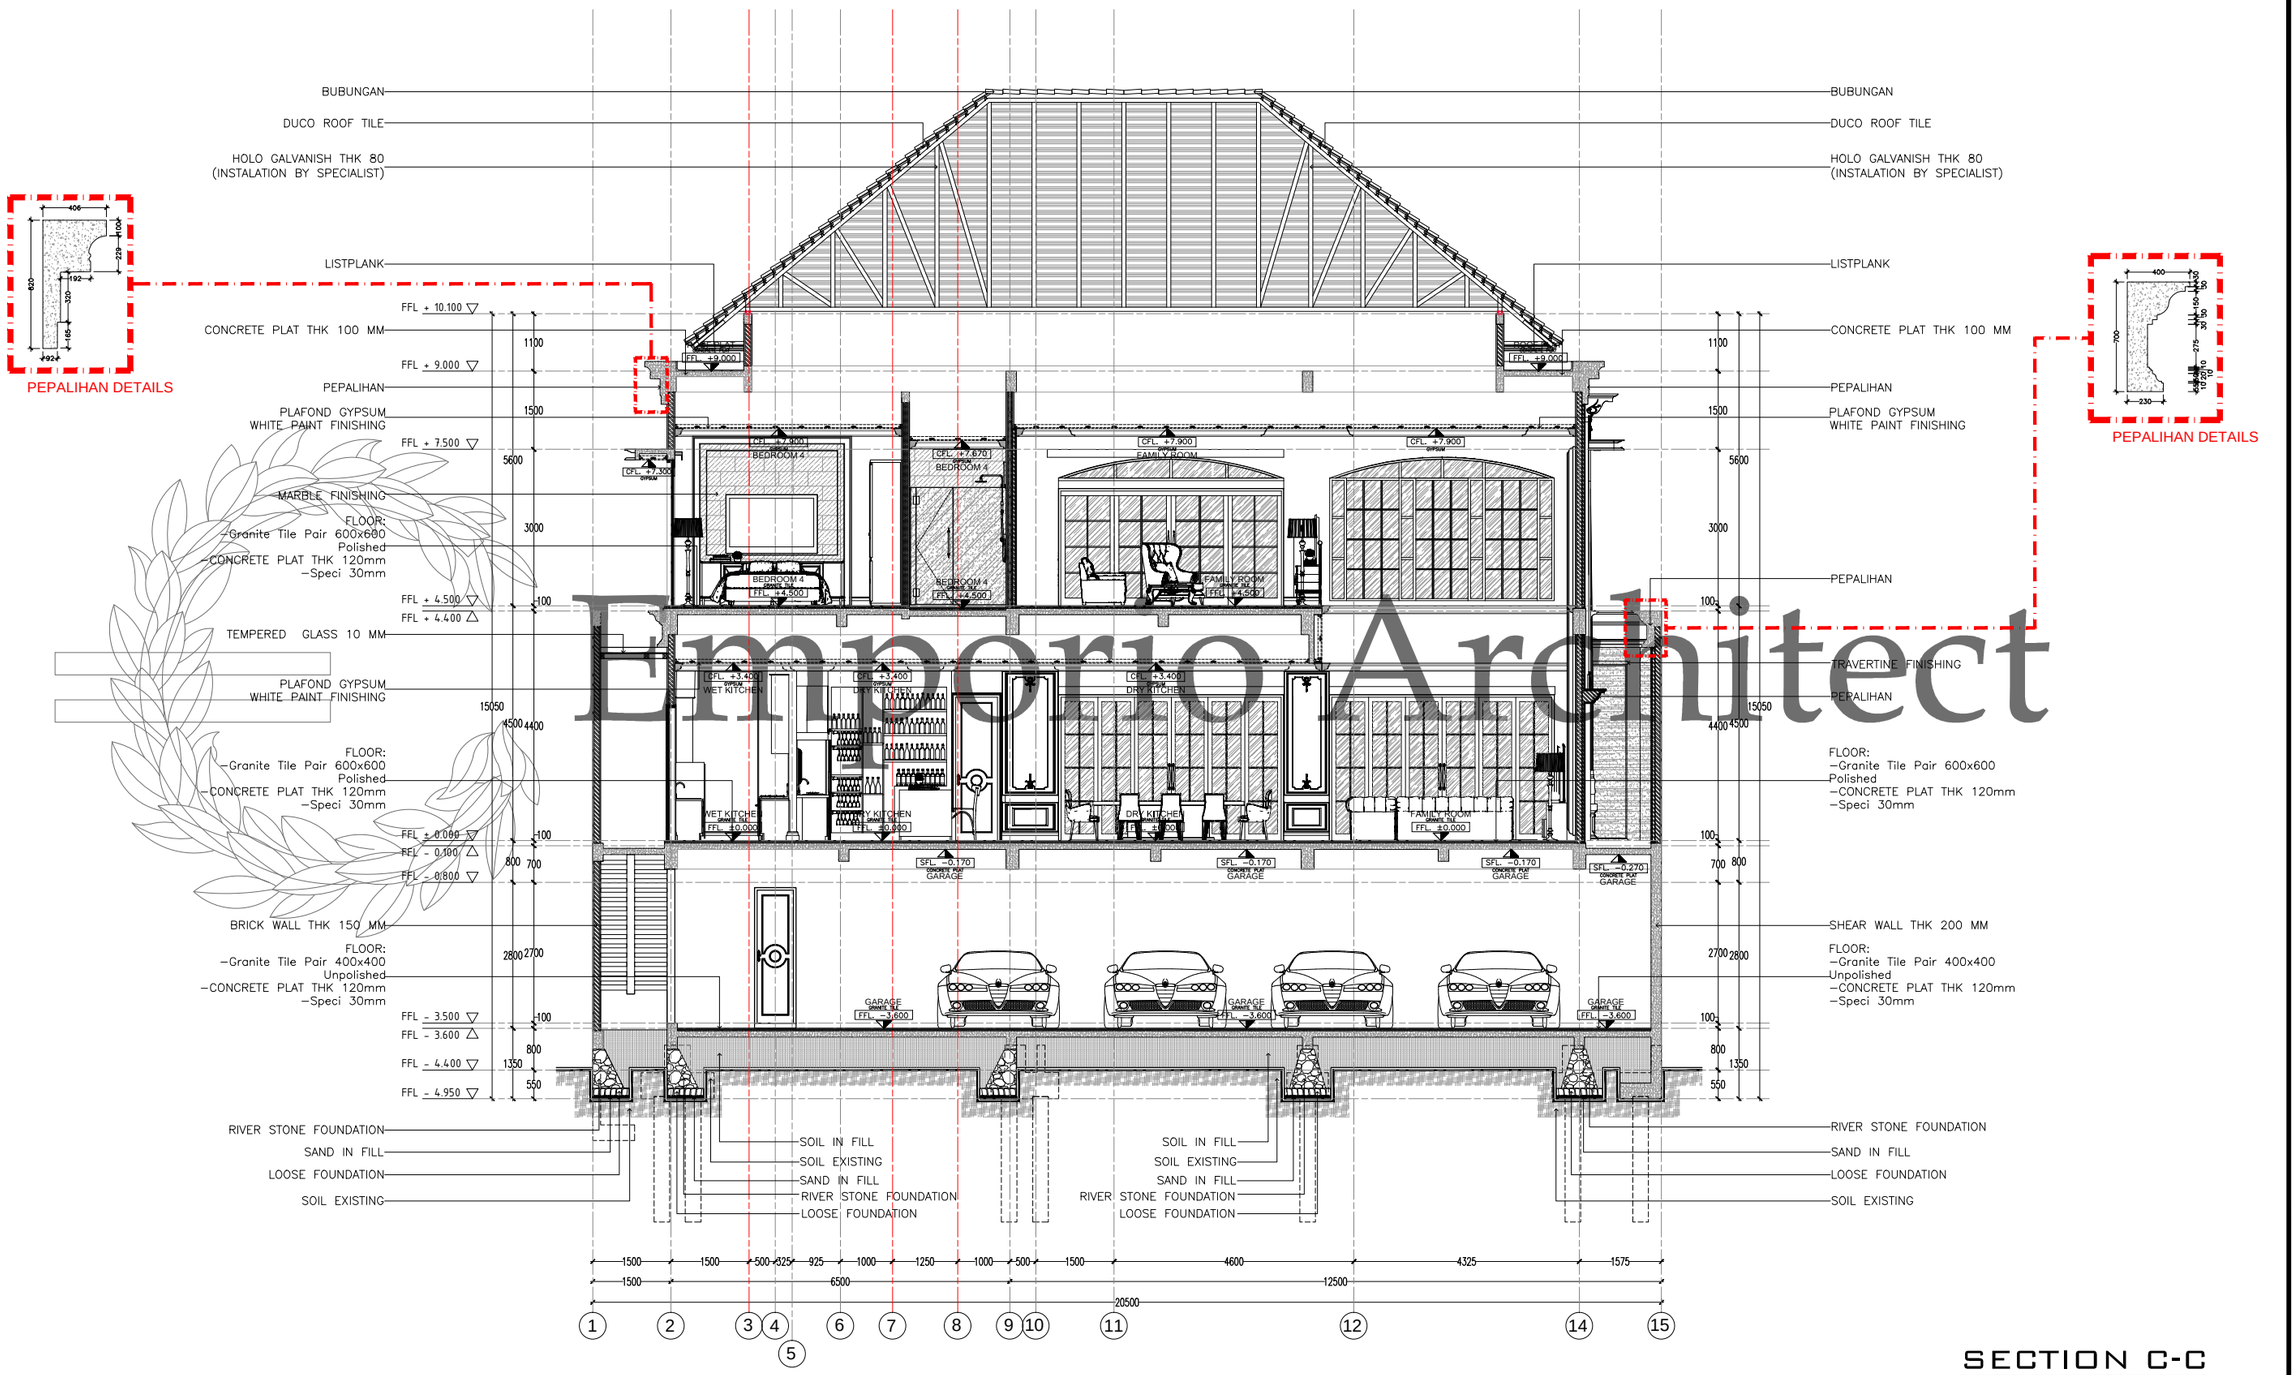


Emporio Architect

SECTION C-C

SCALE. 1: 120

Consultant: Emporio Architect, info@emporioarchitec.com, contact : 081222955519	PROJECT : PRIVATE HOUSE	PRINCIPLE ARCHITECT : I.B. Gd Sasra Bhanutama, S.T. Arya Prawira Wibowo, S.T.	STRUCTURE ENGINEER :	STRUCTURE DRAFTER :	ELECTRICAL AND PLUMBING DRAFTER :	ARCHITECTURAL DRAFTER :	CHECKED :		
	OWNER :	ARCHITECT DESIGNER :	MECHANICAL AND ELECTRICAL ENGINEER :						
	DRAWING TITLE : SECTION C-C	SCALE : SCALE 1 : 120	DATE :	DATE	REVISION NOTE	SIGNATURE	Drawing code	Page number	Total page
		FILE NAME D\Data\Project	PRINT DATE : -				A	007	104

Note.
Planning the structure and plumbing of the drawings should be checked again or re-adjusted by the contractor related to the field condition

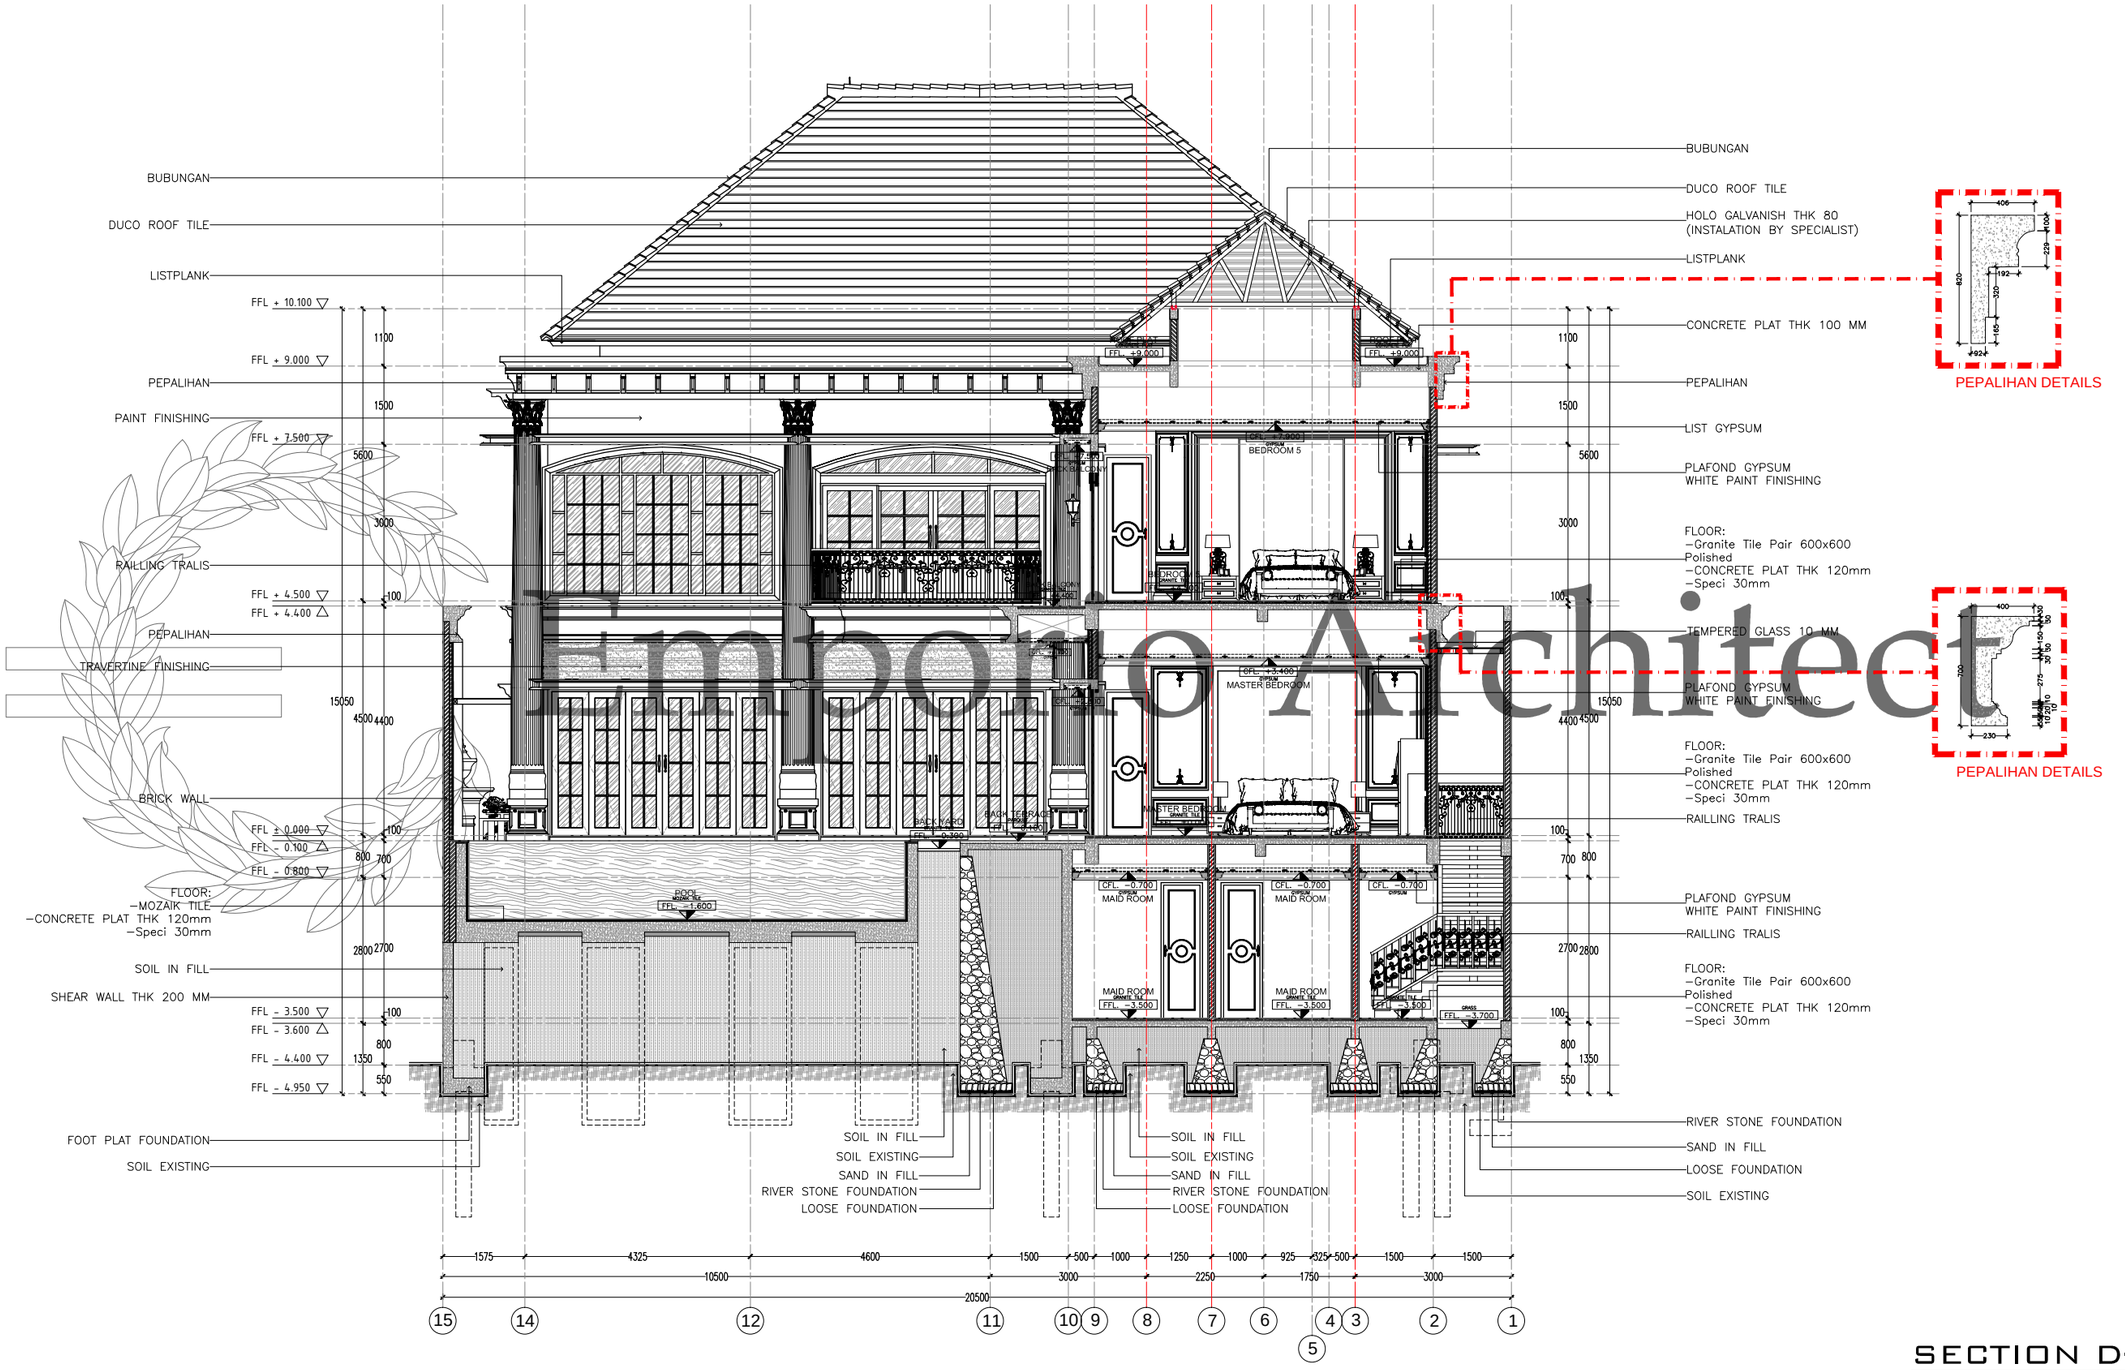

PEPALIHAN DETAILS

PEPALIHAN DETAILS

Emporio Architect


SECTION D-D

SCALE. 1: 120

Consultant
Emporio Architect
info@emporioarchitec.com
contact : 081222955519

PROJECT : PRIVATE HOUSE	PRINCIPLE ARCHITECT : I.B. Gd Sasra Bhanutama, S.T. Arya Prawira Wibowo, S.T.	STRUCTURE ENGINEER :	STRUCTURE DRAFTER :	ELECTRICAL AND PLUMBING DRAFTER :	ARCHITECTURAL DRAFTER :	CHECKED :		
OWNER :	ARCHITECT DESIGNER :	MECHANICAL AND ELECTRICAL ENGINEER :						
DRAWING TITLE : SECTION D-D	SCALE : SCALE 1 : 120	DATE :	DATE	REVISION NOTE	SIGNATURE	Drawing code	Page number	Total page
	FILE NAME D\Data\Project	PRINT DATE : -				A	008	104

Note.
Planning the structure and plumbing of the drawings should be checked again or re-adjusted by the contractor related to the field condition

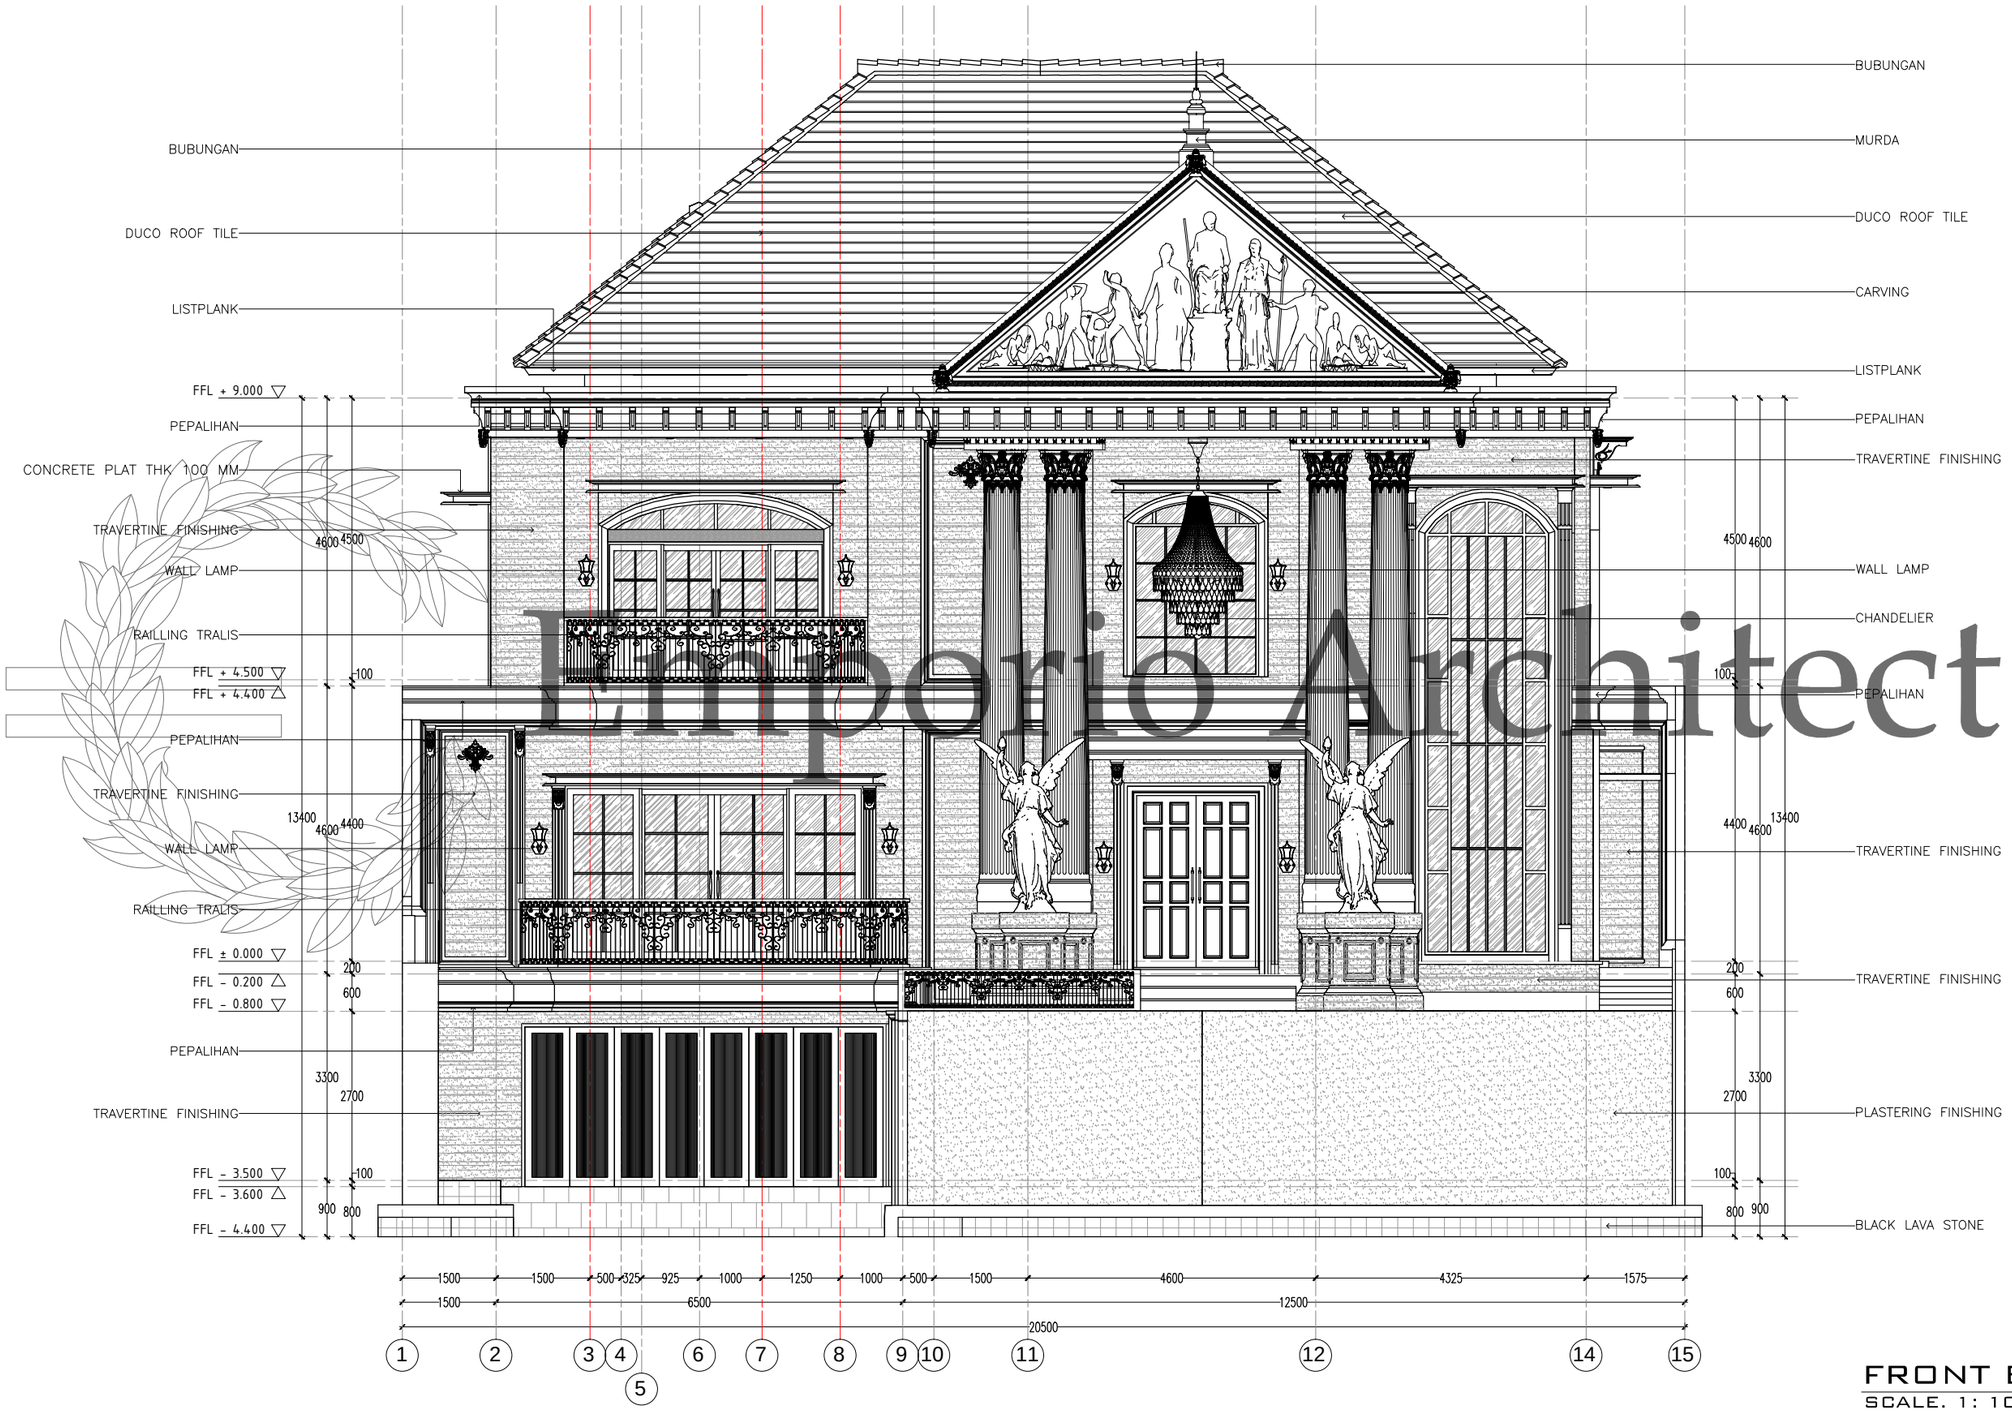

Emporio Architect

FRONT ELEVATION


SCALE. 1: 100

Consultant

Emporio Architect
info@emporioarchitec.com
contact : 081222955519

PROJECT : PRIVATE HOUSE	PRINCIPLE ARCHITECT : I.B. Gd Sasra Bhanutama, S.T. Arya Prawira Wibowo, S.T.	STRUCTURE ENGINEER :	STRUCTURE DRAFTER :	ELECTRICAL AND PLUMBING DRAFTER :	ARCHITECTURAL DRAFTER :	CHECKED :		
OWNER :	ARCHITECT DESIGNER :	MECHANICAL AND ELECTRICAL ENGINEER :						
DRAWING TITLE : FRONT ELEVATION	SCALE : SCALE 1 : 100	DATE :	DATE / REVISION NOTE / SIGNATURE			Drawing code	Page number	Total page
	FILE NAME D\Data\Project	PRINT DATE : -				A	009	104

Note.
Planning the structure and plumbing of the drawings should be checked again or re-adjusted by the contractor related to the field condition

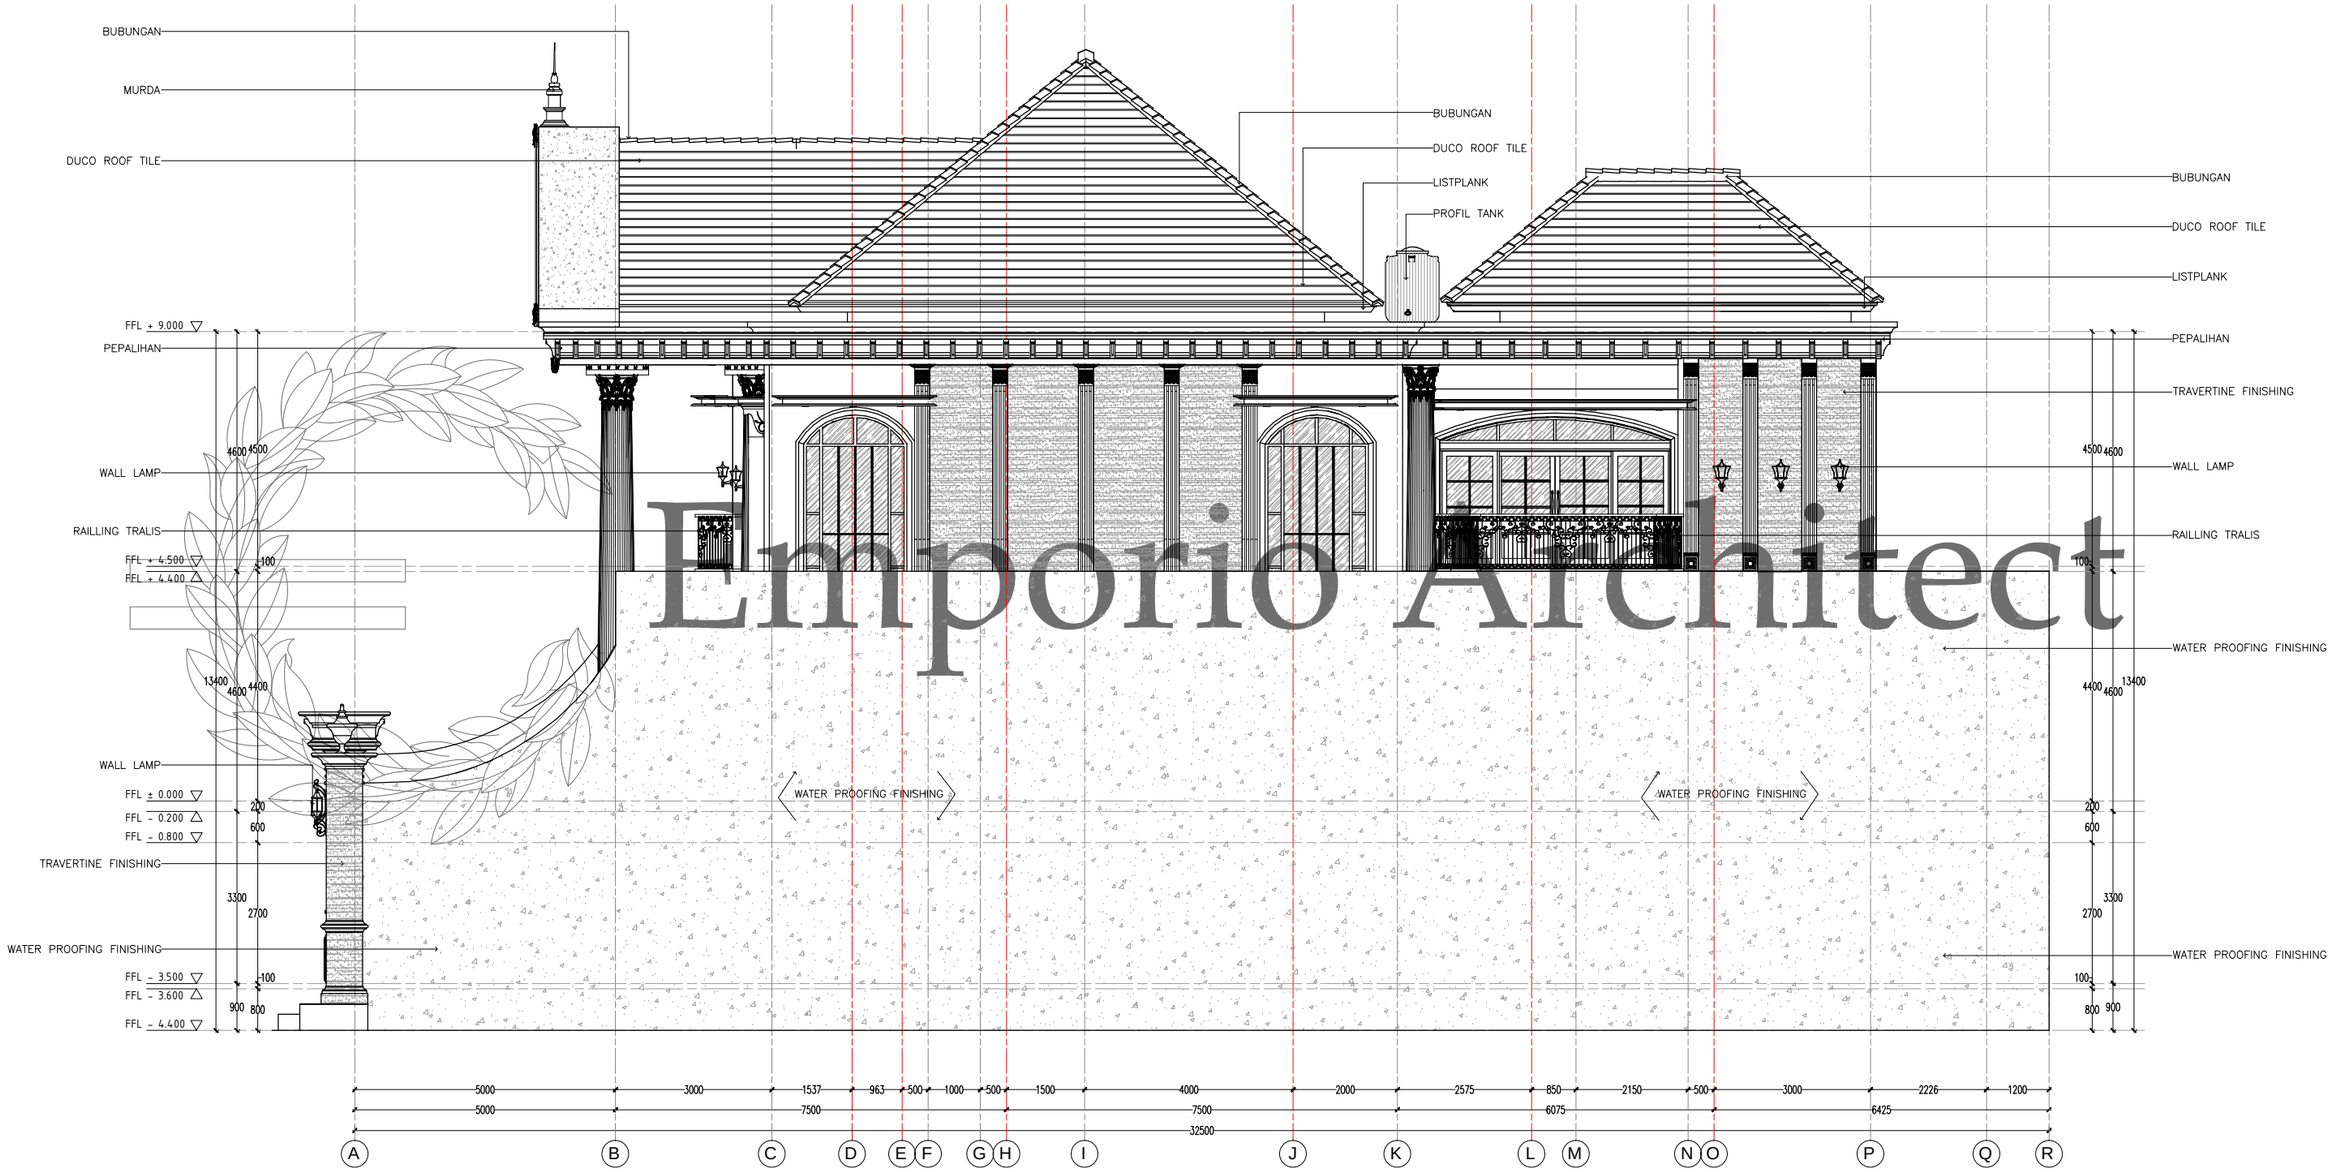

Emporio Architect


SIDE ELEVATION

SCALE. 1 : 120

Consultant
Emporio Architect
info@emporioarchitec.com
contact : 081222955519

PROJECT : PRIVATE HOUSE	PRINCIPLE ARCHITECT : I.B. Gd Sasra Bhanutama, S.T. Arya Prawira Wibowo, S.T.	STRUCTURE ENGINEER :	STRUCTURE DRAFTER :	ELECTRICAL AND PLUMBING DRAFTER :	ARCHITECTURAL DRAFTER :	CHECKED :		
OWNER :	ARCHITECT DESIGNER :	MECHANICAL AND ELECTRICAL ENGINEER :						
DRAWING TITLE : SIDE ELEVATION	SCALE : SCALE 1 : 120	DATE :	DATE	REVISION NOTE	SIGNATURE	Drawing code	Page number	Total page
	FILE NAME D\Data\Project	PRINT DATE : -				A	011	104

Note.
Planning the structure and plumbing of the drawings should be checked again or re-adjusted by the contractor related to the field condition

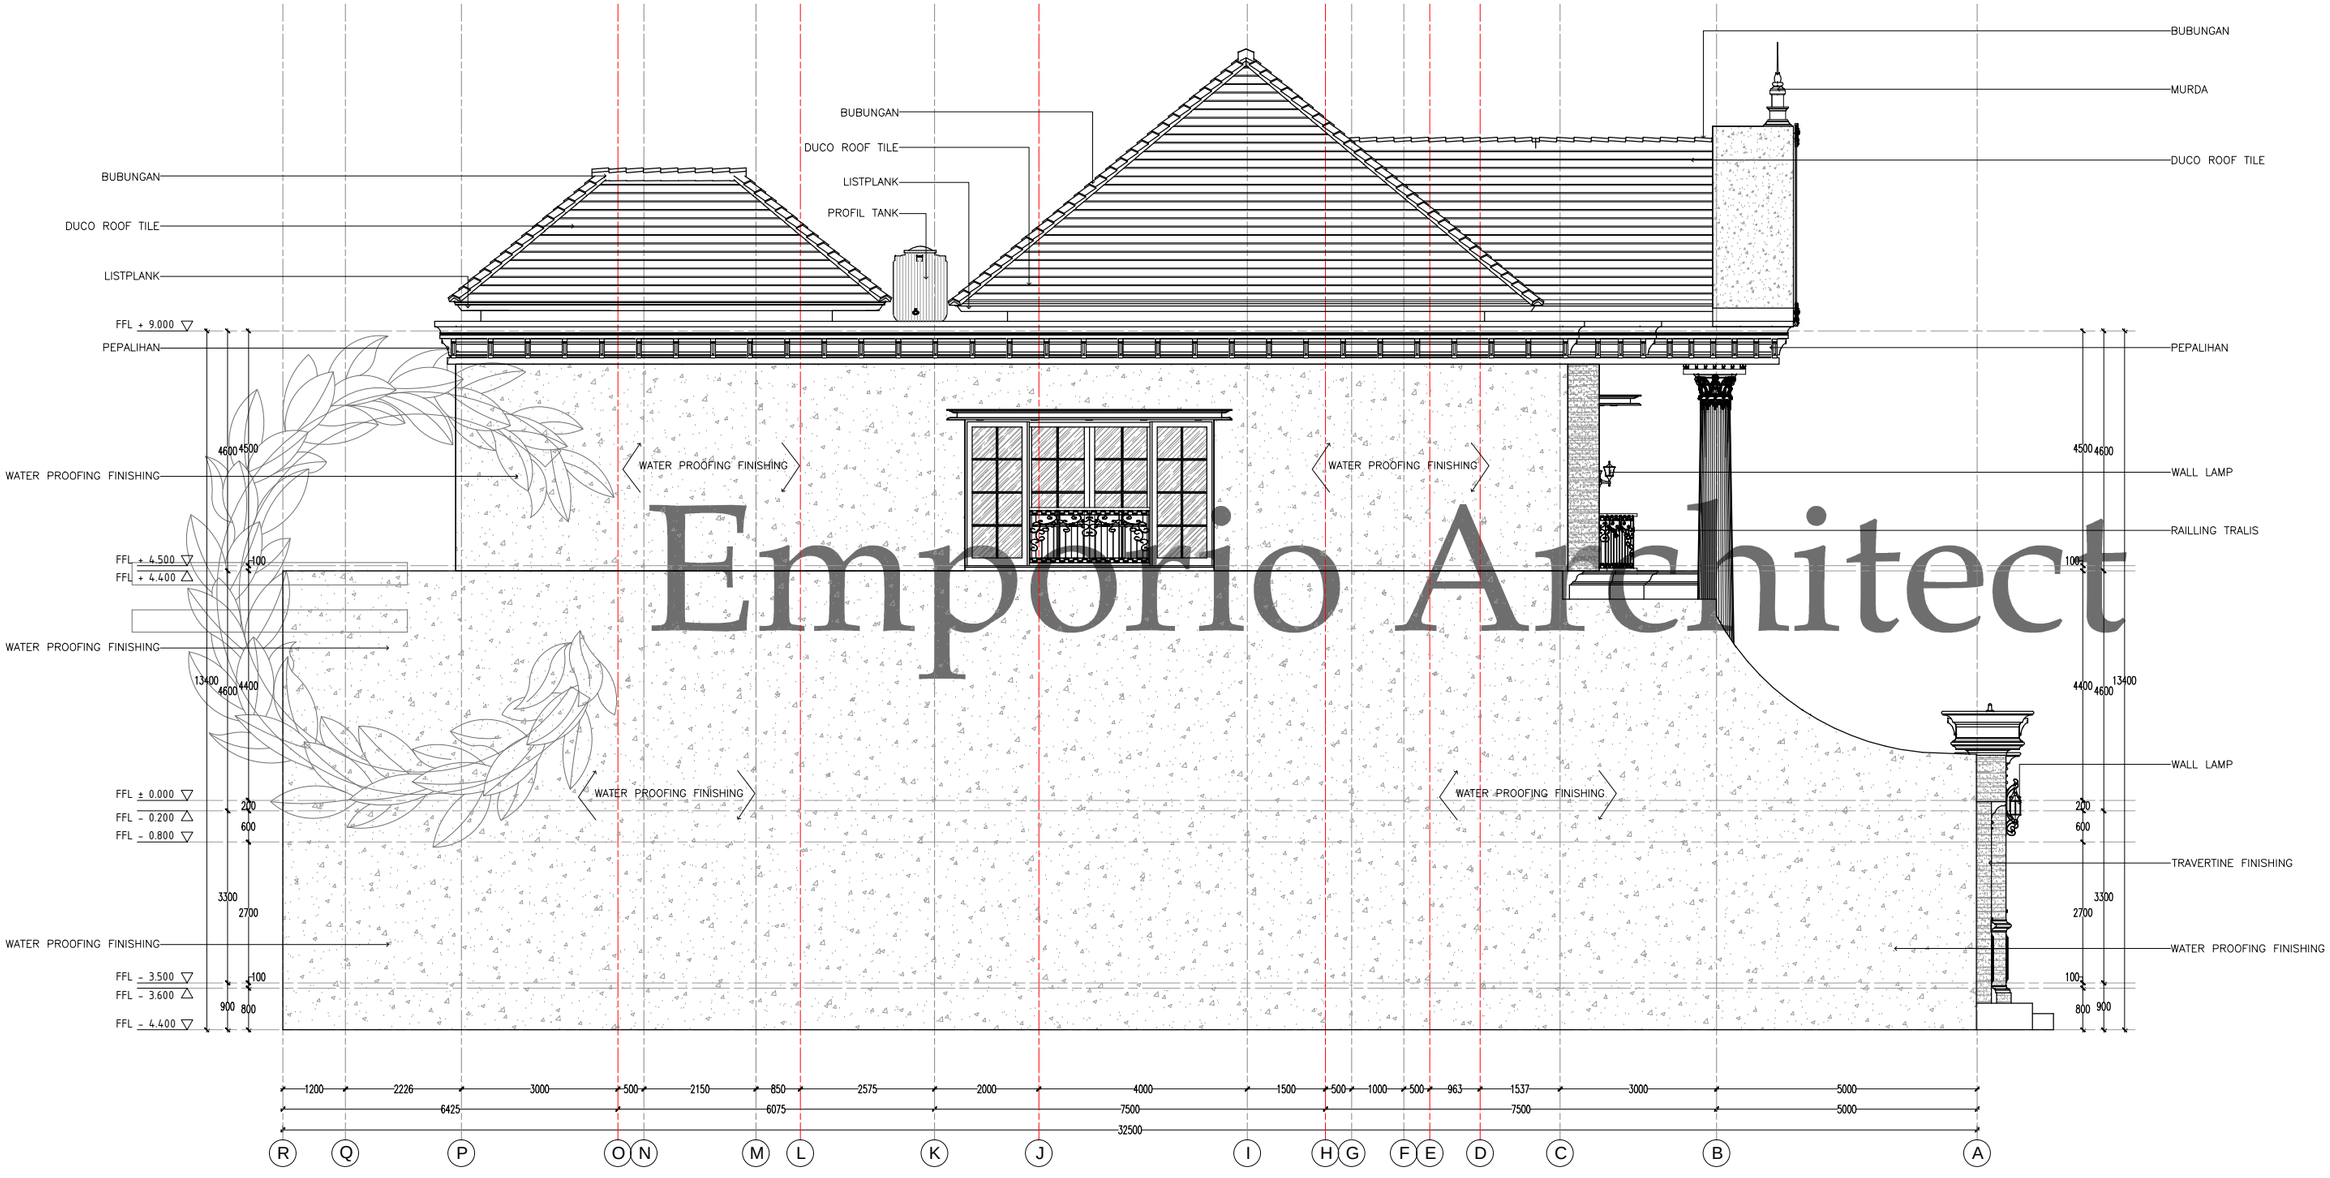


Emporio Architect

SIDE ELEVATION

SCALE. 1: 120

Consultant
Emporio Architect
info@emporioarchitec.com
contact : 081222955519

PROJECT : PRIVATE HOUSE	PRINCIPLE ARCHITECT : I.B. Gd Sasra Bhanutama, S.T. Arya Prawira Wibowo, S.T.	STRUCTURE ENGINEER :	STRUCTURE DRAFTER :	ELECTRICAL AND PLUMBING DRAFTER :	ARCHITECTURAL DRAFTER :	CHECKED :			
OWNER :	ARCHITECT DESIGNER :	MECHANICAL AND ELECTRICAL ENGINEER :							
DRAWING TITLE : SIDE ELEVATION	SCALE : SCALE 1 : 120	DATE :	DATE	REVISION NOTE	SIGNATURE	Drawing code	Page number	Total page	**Note.** Planning the structure and plumbing of the drawings should be checked again or re-adjusted by the contractor related to the field condition
	FILE NAME D\Data\Project	PRINT DATE : -				A	012	104	

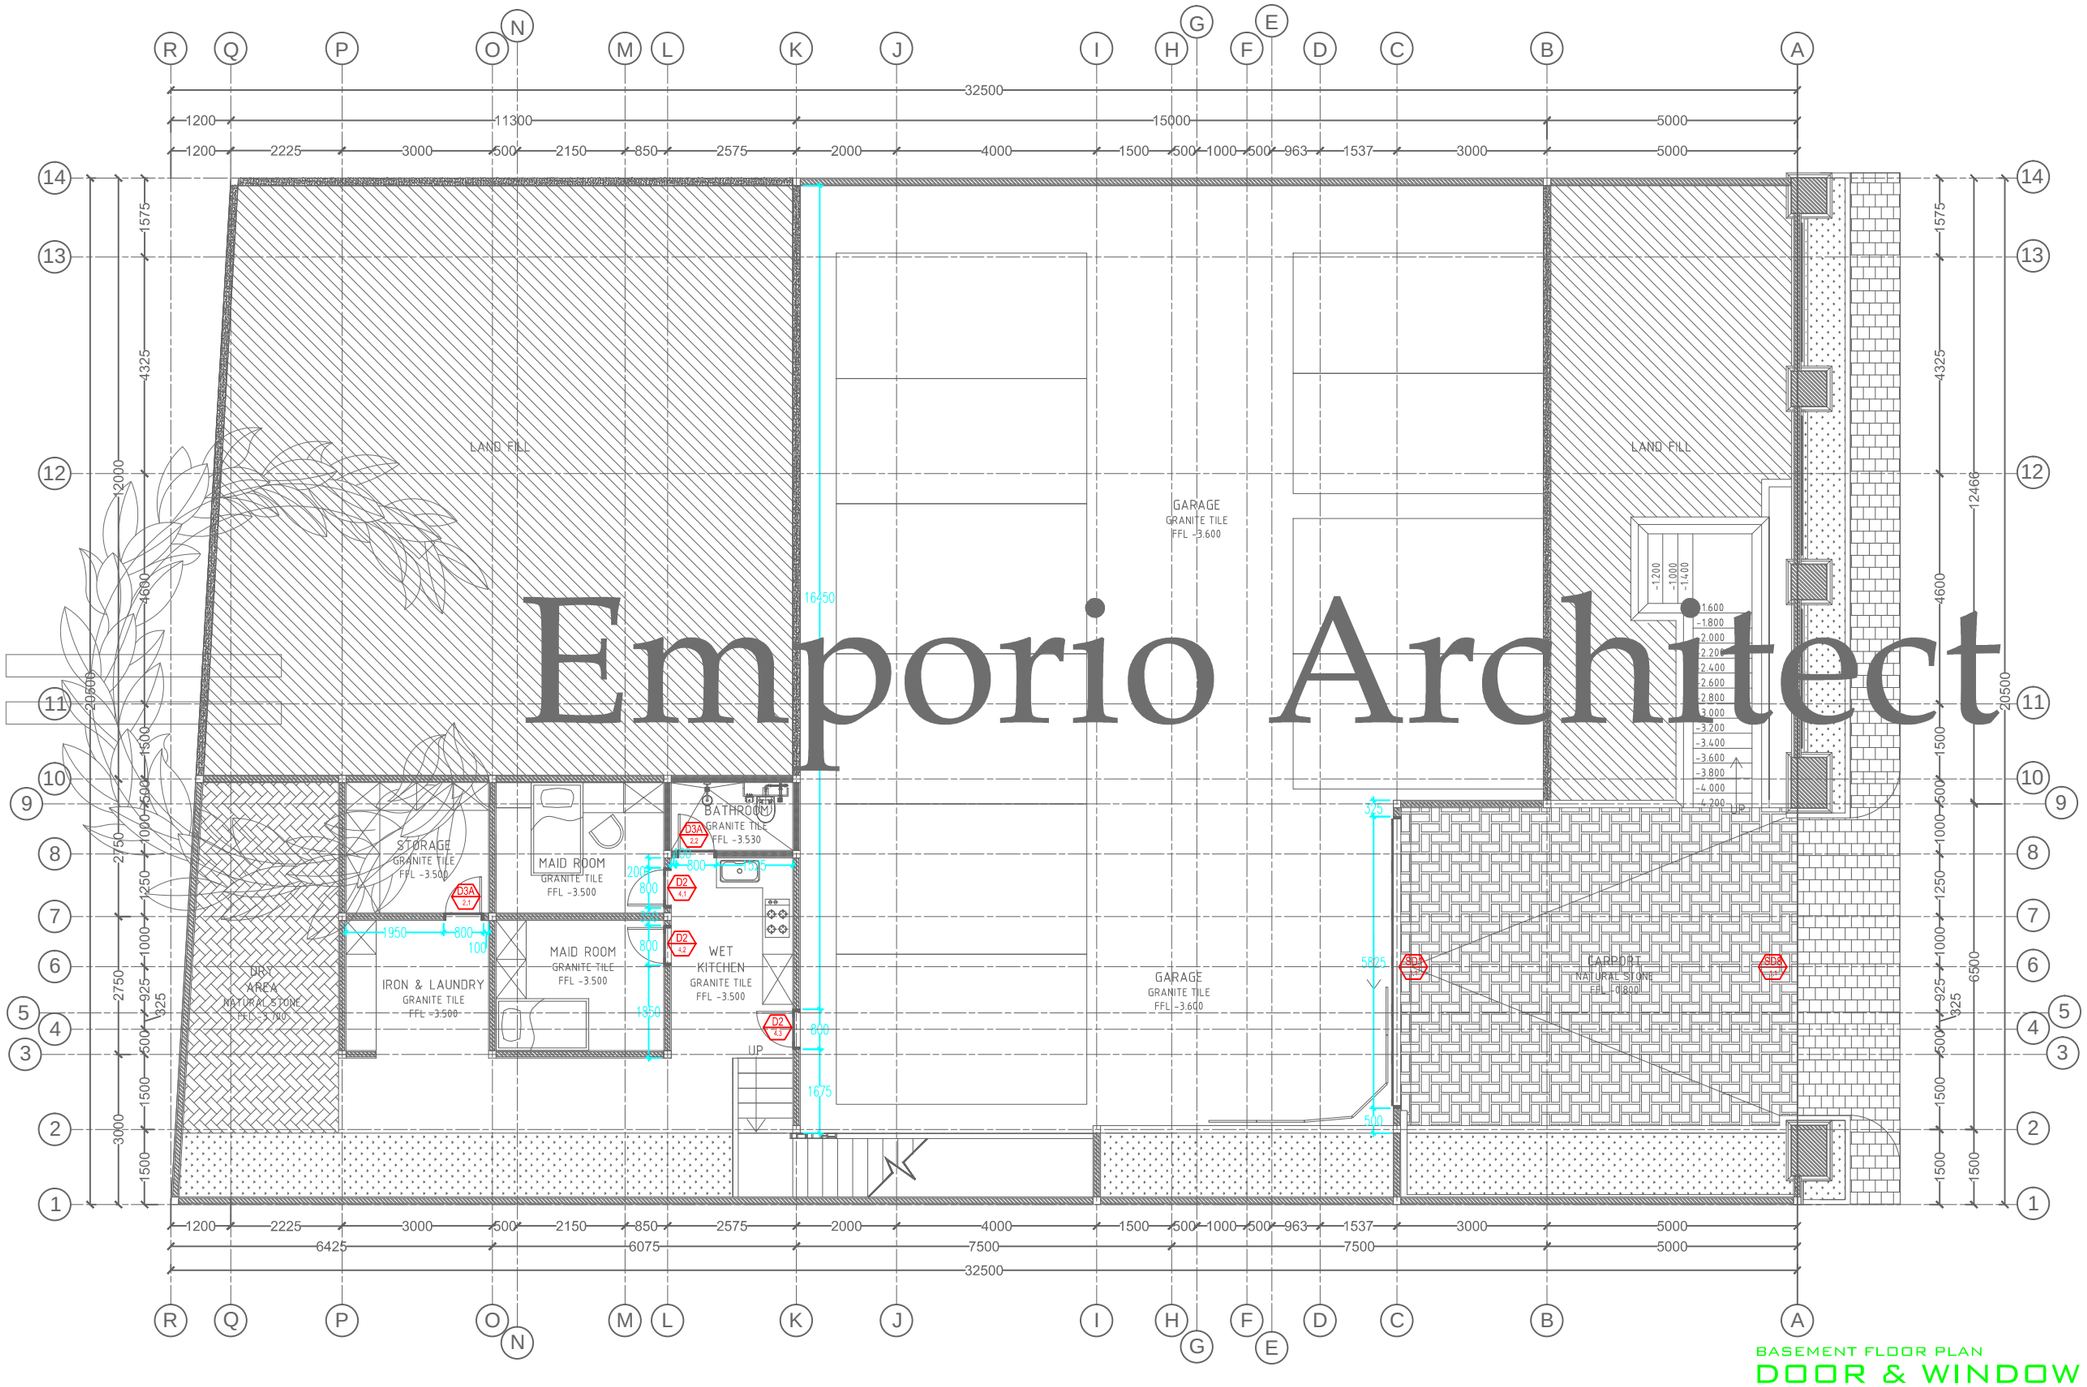

Emporio Architect


BASEMENT FLOOR PLAN

DOOR & WINDOW PLAN

SCALE. 1: 125

Consultant
Emporio Architect
info@emporioarchitec.com
contact : 081222955519

PROJECT : PRIVATE HOUSE	PRINCIPLE ARCHITECT : I.B. Gd Sasra Bhanutama, S.T. Arya Prawira Wibowo, S.T.	STRUCTURE ENGINEER :	STRUCTURE DRAFTER :	ELECTRICAL AND PLUMBING DRAFTER :	ARCHITECTURAL DRAFTER :	CHECKED :	
OWNER :	ARCHITECT DESIGNER :	MECHANICAL AND ELECTRICAL ENGINEER :					
DRAWING TITLE : DOOR & WINDOW PLAN (BASEMENT FLOOR PLAN)	SCALE : SCALE 1 : 125 / DATE :	DATE / REVISION NOTE / SIGNATURE	Drawing code	Page number	Total page	**Note.** Planning the structure and plumbing of the drawings should be checked again or re-adjusted by the contractor related to the field condition	
	FILE NAME D\Data\Project / PRINT DATE : -		A	013	104		

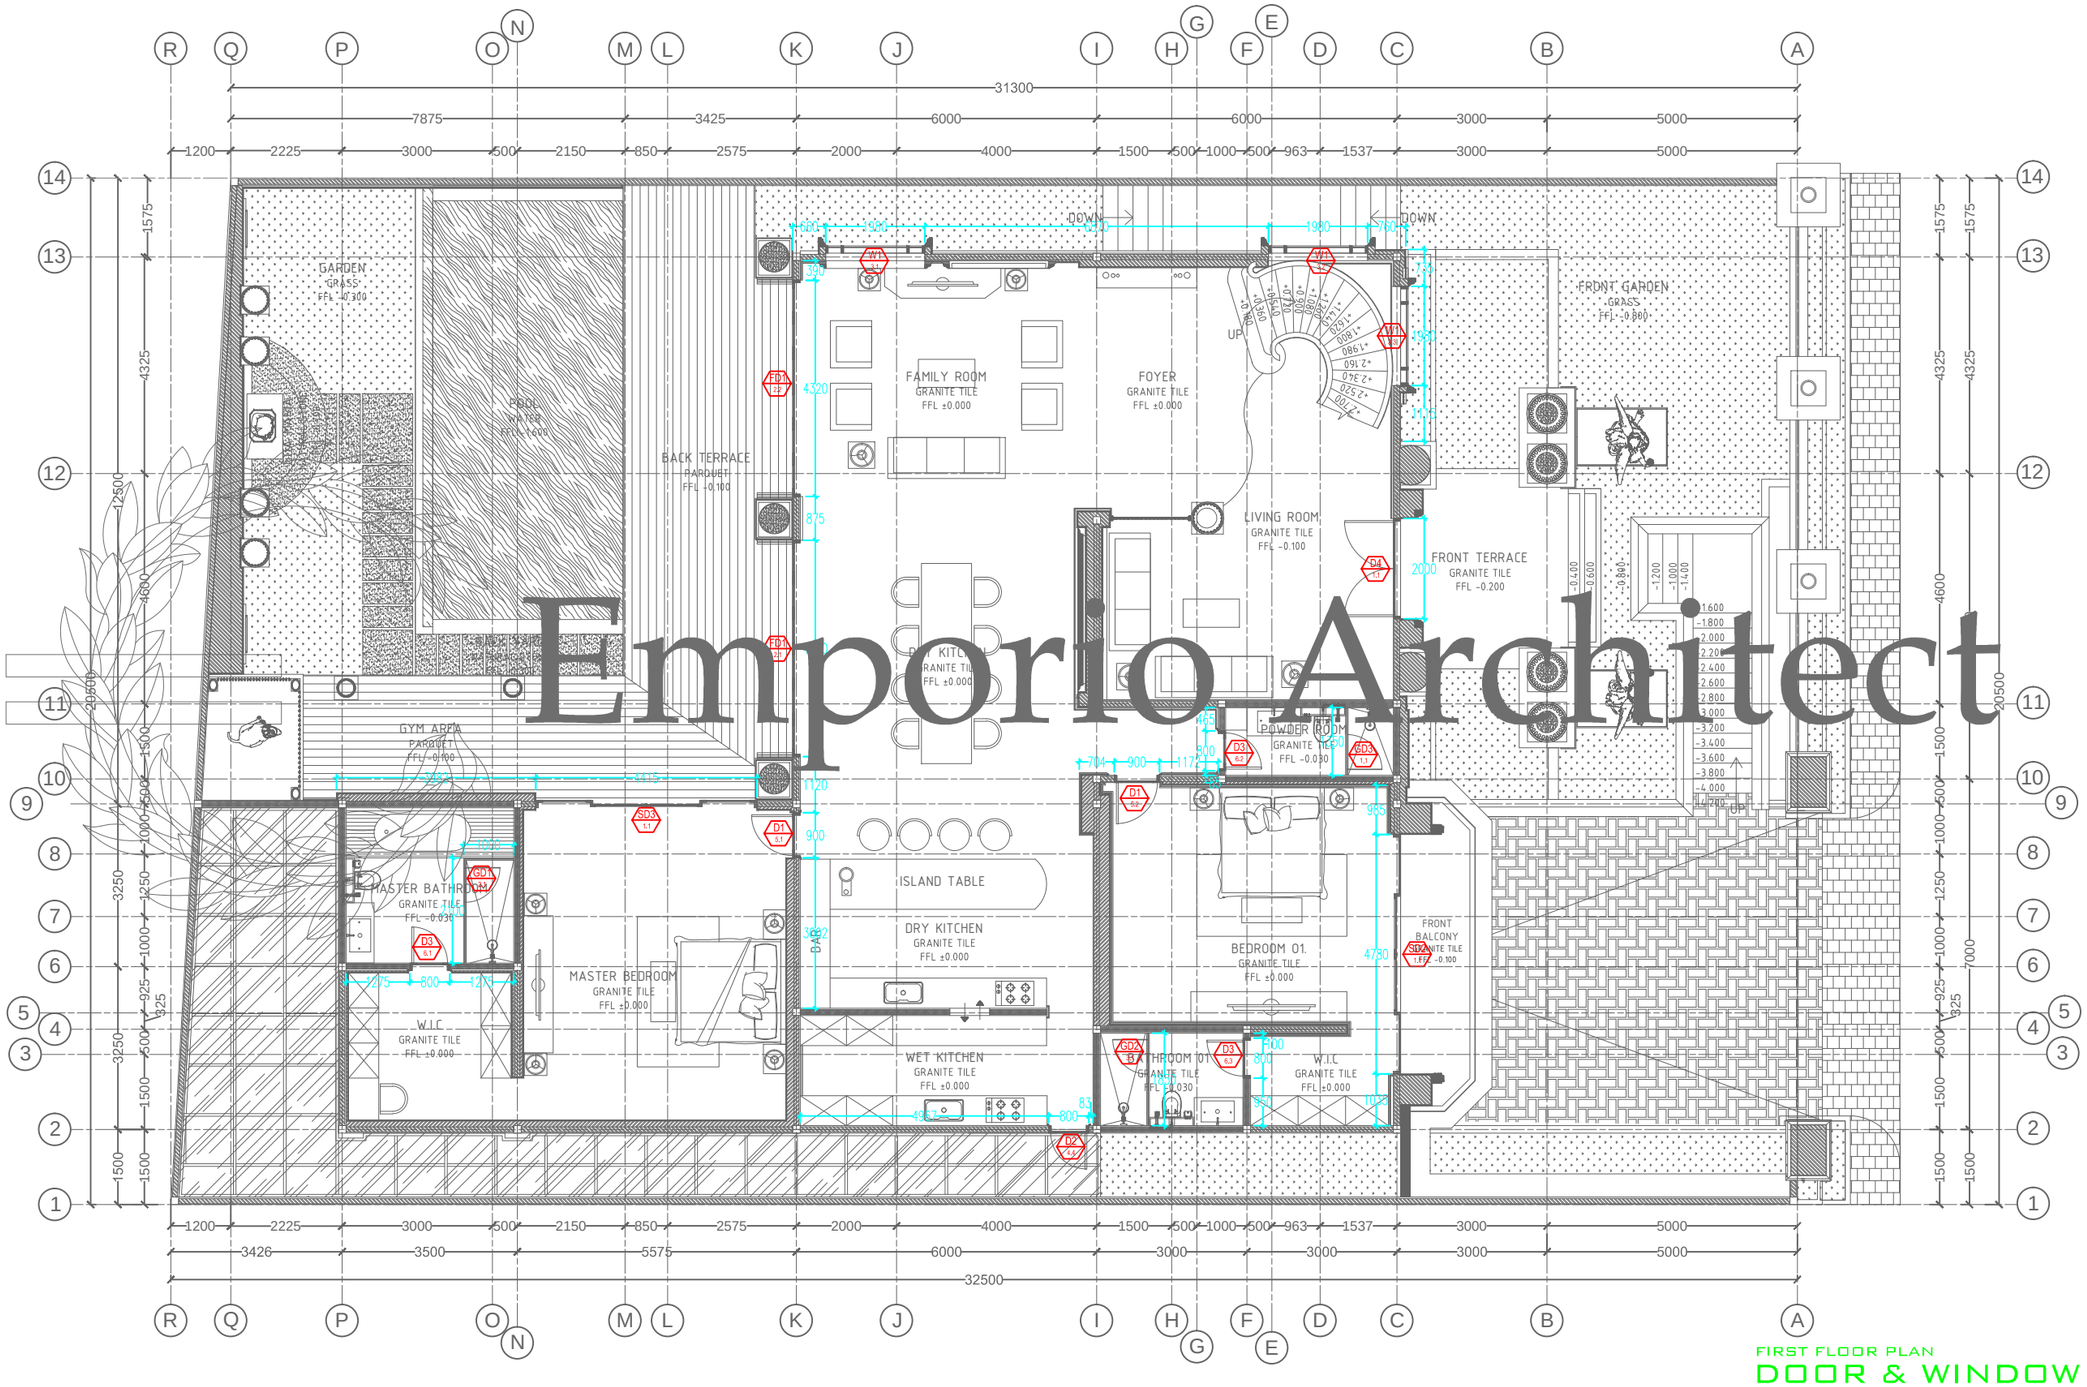

Emporio Architect

FIRST FLOOR PLAN


DOOR & WINDOW PLAN

SCALE. 1: 125

Consultant

Emporio Architect
info@emporioarchitec.com
contact : 081222955519

PROJECT : PRIVATE HOUSE	PRINCIPLE ARCHITECT : I.B. Gd Sasra Bhanutama, S.T. Arya Prawira Wibowo, S.T.	STRUCTURE ENGINEER :				STRUCTURE DRAFTER :	ELECTRICAL AND PLUMBING DRAFTER :	ARCHITECTURAL DRAFTER :	CHECKED :
OWNER :	ARCHITECT DESIGNER :	MECHANICAL AND ELECTRICAL ENGINEER :							
DRAWING TITLE : DOOR & WINDOW PLAN (FIRST FLOOR PLAN)	SCALE : SCALE 1 : 125	DATE :	DATE	REVISION NOTE	SIGNATURE	Drawing code	Page number	Total page	Note. Planning the structure and plumbing of the drawings should be checked again or re-adjusted by the contractor related to the field condition
	FILE NAME D\Data\Project	PRINT DATE : -				A	014	104	

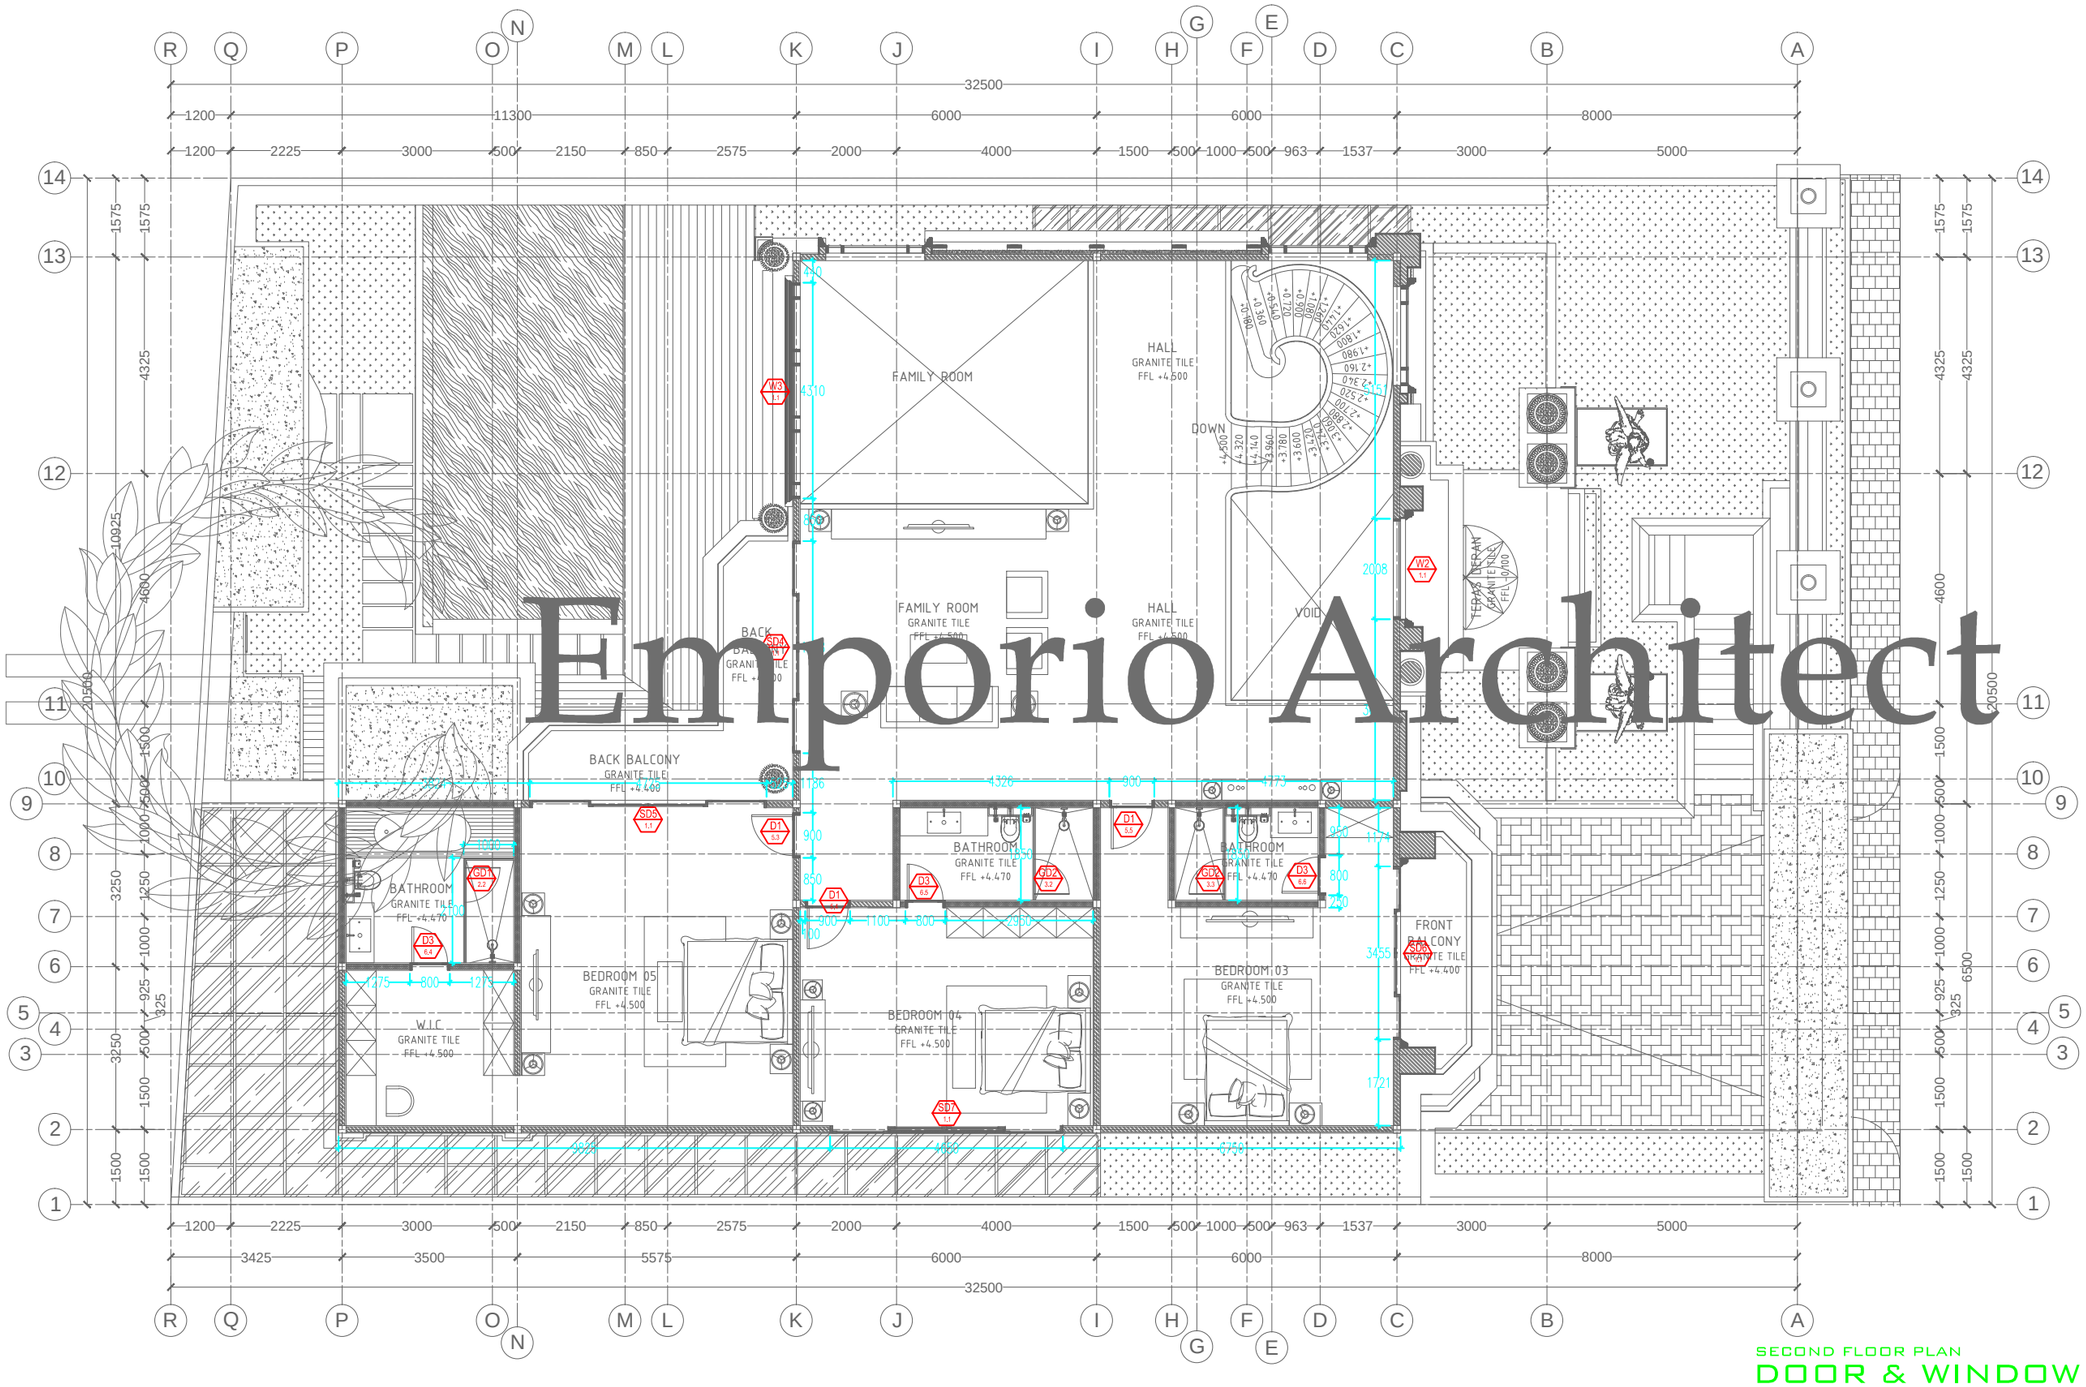

Emporio Architect

SECOND FLOOR PLAN


DOOR & WINDOW PLAN

SCALE. 1: 125

Consultant
Emporio Architect
info@emporioarchitec.com
contact : 081222955519


PROJECT : PRIVATE HOUSE	PRINCIPLE ARCHITECT : I.B. Gd Sasra Bhanutama, S.T. Arya Prawira Wibowo, S.T.	STRUCTURE ENGINEER :	STRUCTURE DRAFTER : / ELECTRICAL AND PLUMBING DRAFTER : / ARCHITECTURAL DRAFTER : / CHECKED :
OWNER :	ARCHITECT DESIGNER :	MECHANICAL AND ELECTRICAL ENGINEER :	
DRAWING TITLE : DOOR & WINDOW PLAN (SECOND FLOOR PLAN)	SCALE : SCALE 1 : 125 / DATE :	DATE / REVISION NOTE / SIGNATURE	Drawing code: A / Page number: 015 / Total page: 104
	FILE NAME : D\Data\Project / PRINT DATE : -		

Note.
Planning the structure and plumbing of the drawings should be checked again or re-adjusted by the contractor related to the field condition

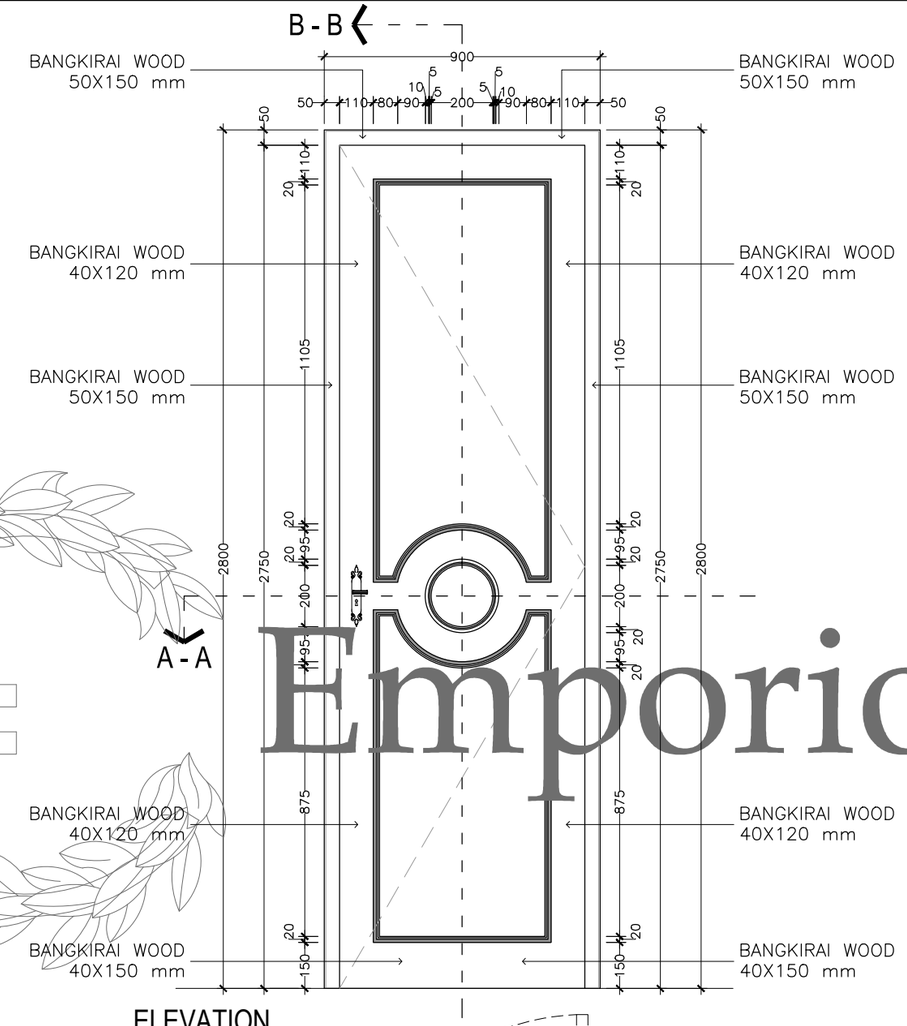


ELEVATION

SCALE 1 : 20

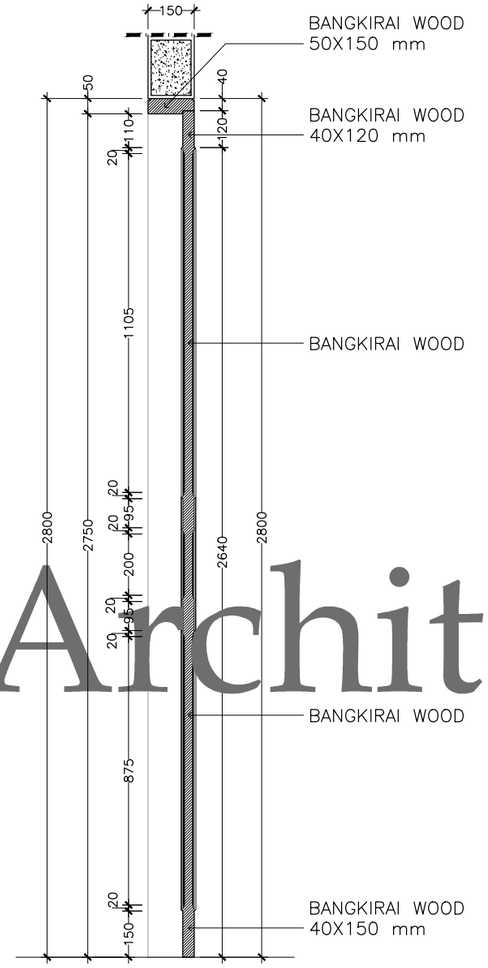

SECTION B-B

SCALE 1 : 20

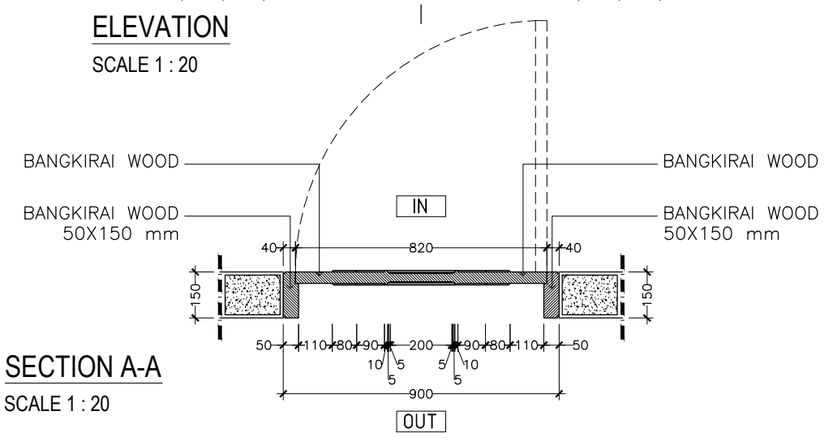

SECTION A-A


SCALE 1 : 20

D1 ~ 5 UNIT

SCALE. 1: 20

Emporio Architect

Consultant: Emporio Architect, info@emporioarchitec.com, contact : 081222955519	PROJECT : PRIVATE HOUSE	PRINCIPLE ARCHITECT : I.B. Gd Sasra Bhanutama, S.T. Arya Prawira Wibowo, S.T.	STRUCTURE ENGINEER :	STRUCTURE DRAFTER :	ELECTRICAL AND PLUMBING DRAFTER :	ARCHITECTURAL DRAFTER :	CHECKED :				
	OWNER :	ARCHITECT DESIGNER :	MECHANICAL AND ELECTRICAL ENGINEER :								
	DRAWING TITLE : D1 ~ 5 UNIT	SCALE : SCALE 1 : 20	DATE :	DATE	REVISION NOTE	SIGNATURE	Drawing code	Page number	Total page	Note. Planning the structure and plumbing of the drawings should be checked again or re-adjusted by the contractor related to the field condition	
		FILE NAME D\Data\Project	PRINT DATE : -				A	016	104		

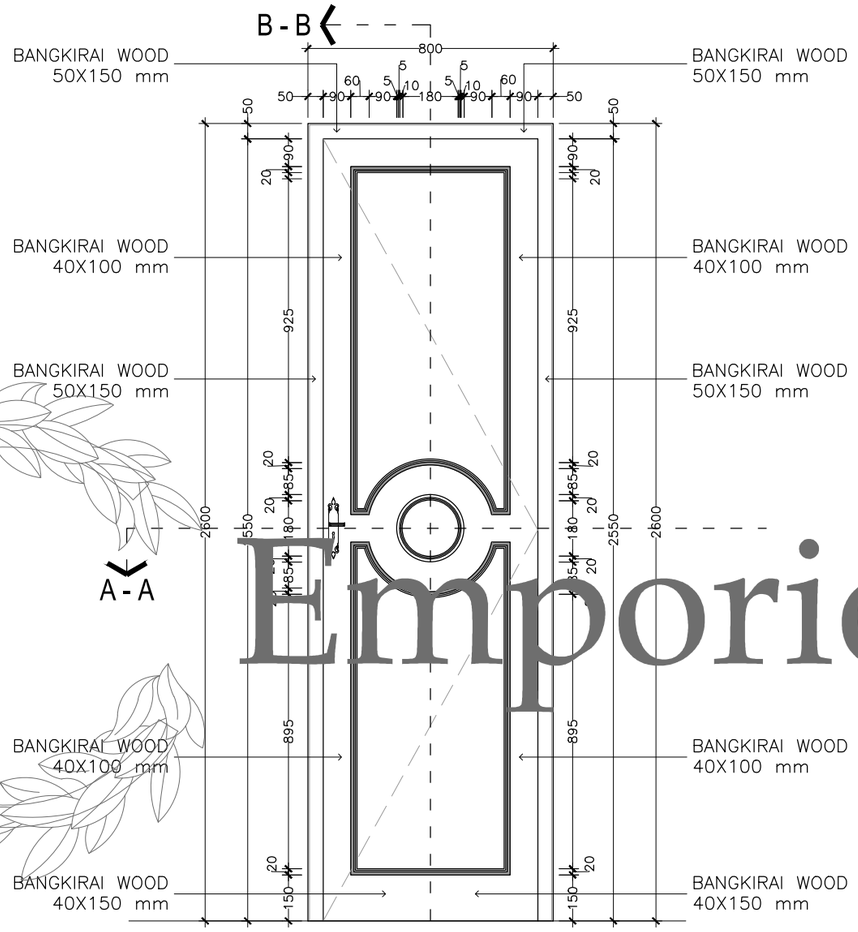


ELEVATION

SCALE 1 : 20



SECTION B-B

SCALE 1 : 20

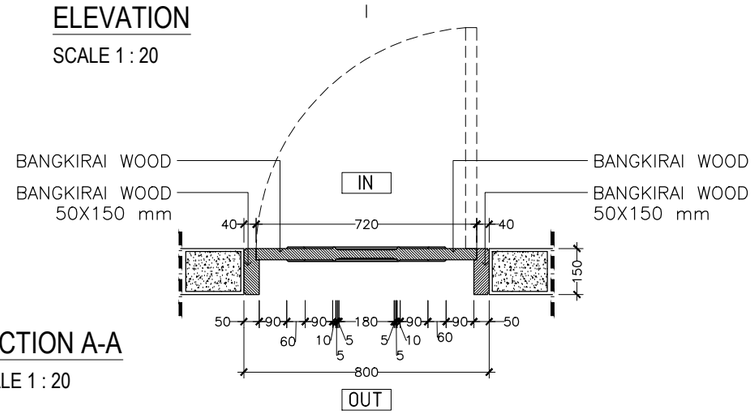

SECTION A-A

SCALE 1 : 20

D2 ~ 4 UNIT

SCALE. 1: 20


Emporio Architect

Consultant

Emporio Architect
info@emporioarchitec.com
contact : 081222955519


PROJECT : PRIVATE HOUSE	PRINCIPLE ARCHITECT : I.B. Gd Sasra Bhanutama, S.T. Arya Prawira Wibowo, S.T.		STRUCTURE ENGINEER :			STRUCTURE DRAFTER :	ELECTRICAL AND PLUMBING DRAFTER :	ARCHITECTURAL DRAFTER : / CHECKED :
OWNER :	ARCHITECT DESIGNER :		MECHANICAL AND ELECTRICAL ENGINEER :					
DRAWING TITLE : D2 ~ 4 UNIT	SCALE : SCALE 1 : 20	DATE :	DATE	REVISION NOTE	SIGNATURE	Drawing code	Page number	Total page
	FILE NAME D\Data\Project	PRINT DATE : -				A	017	104

Note.
Planning the structure and plumbing of the drawings should be checked again or re-adjusted by the contractor related to the field condition

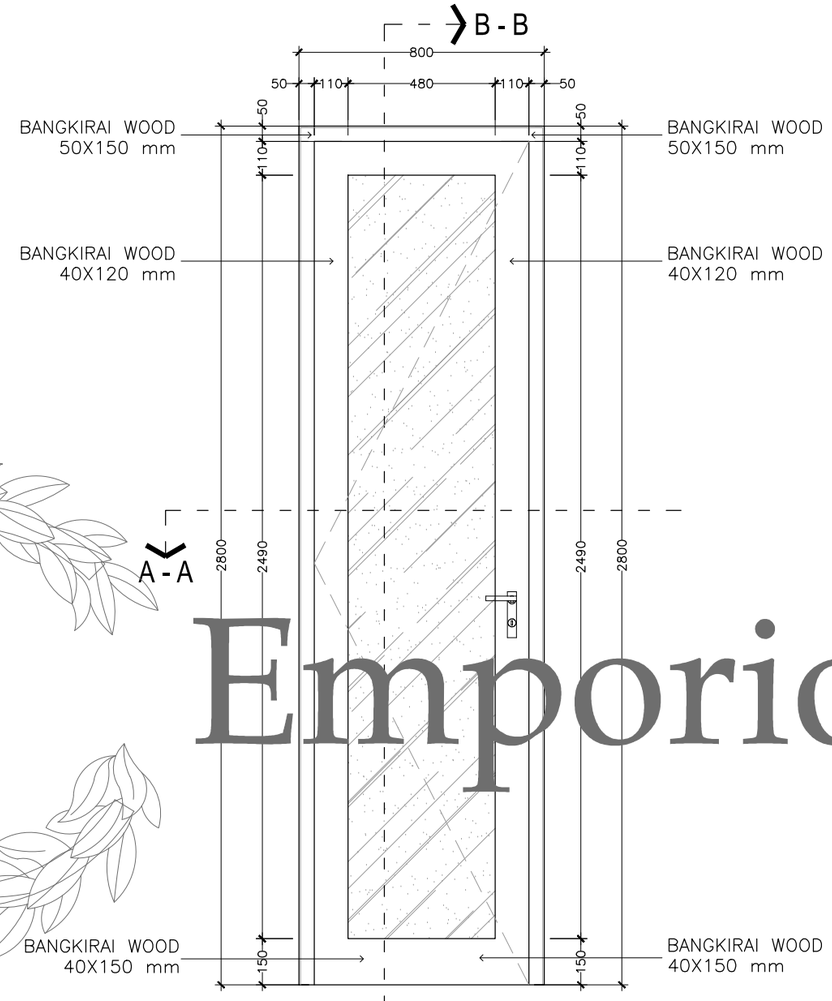


ELEVATION

SCALE 1 : 20

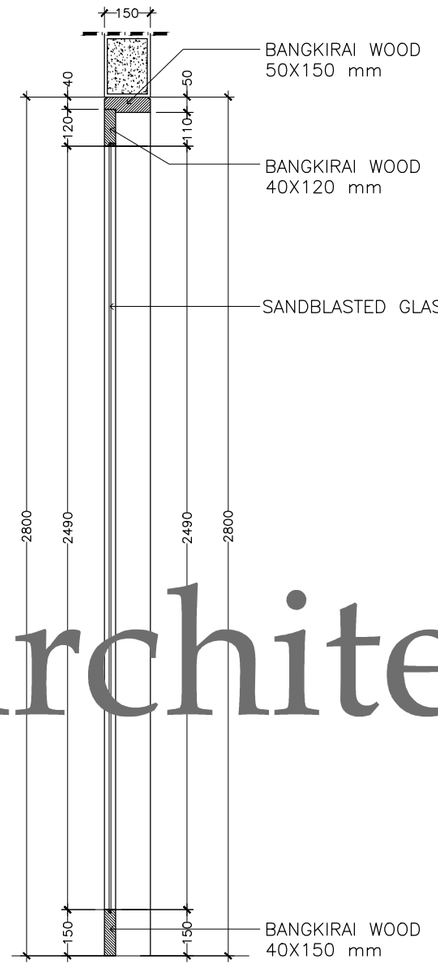

SECTION B-B

SCALE 1 : 20

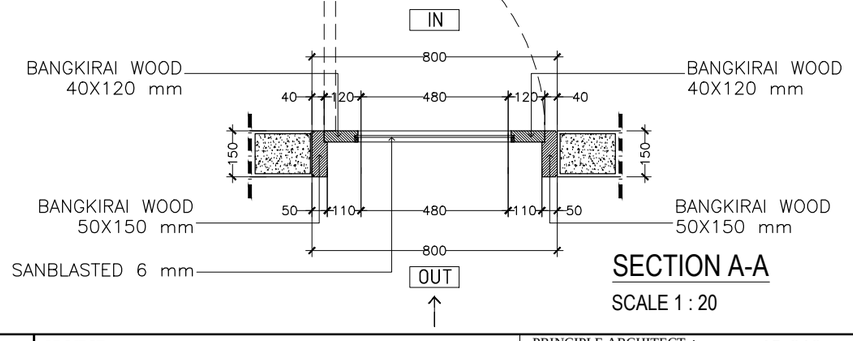

SECTION A-A

SCALE 1 : 20


D3 ~ 6 UNIT

SCALE. 1: 20

Emporio Architect


Consultant
Emporio Architect
info@emporioarchitec.com
contact : 081222955519

PROJECT : PRIVATE HOUSE	PRINCIPLE ARCHITECT : I.B. Gd Sasra Bhanutama, S.T. Arya Prawira Wibowo, S.T.	STRUCTURE ENGINEER :	STRUCTURE DRAFTER :	ELECTRICAL AND PLUMBING DRAFTER :	ARCHITECTURAL DRAFTER :	CHECKED :		
OWNER :	ARCHITECT DESIGNER :	MECHANICAL AND ELECTRICAL ENGINEER :						
DRAWING TITLE : D3 ~ 6 UNIT	SCALE : SCALE 1 : 20 / DATE :	DATE / REVISION NOTE / SIGNATURE	Drawing code	Page number	Total page	Note. Planning the structure and plumbing of the drawings should be checked again or re-adjusted by the contractor related to the field condition		
	FILE NAME D\Data\Project / PRINT DATE : -		A	018	104			

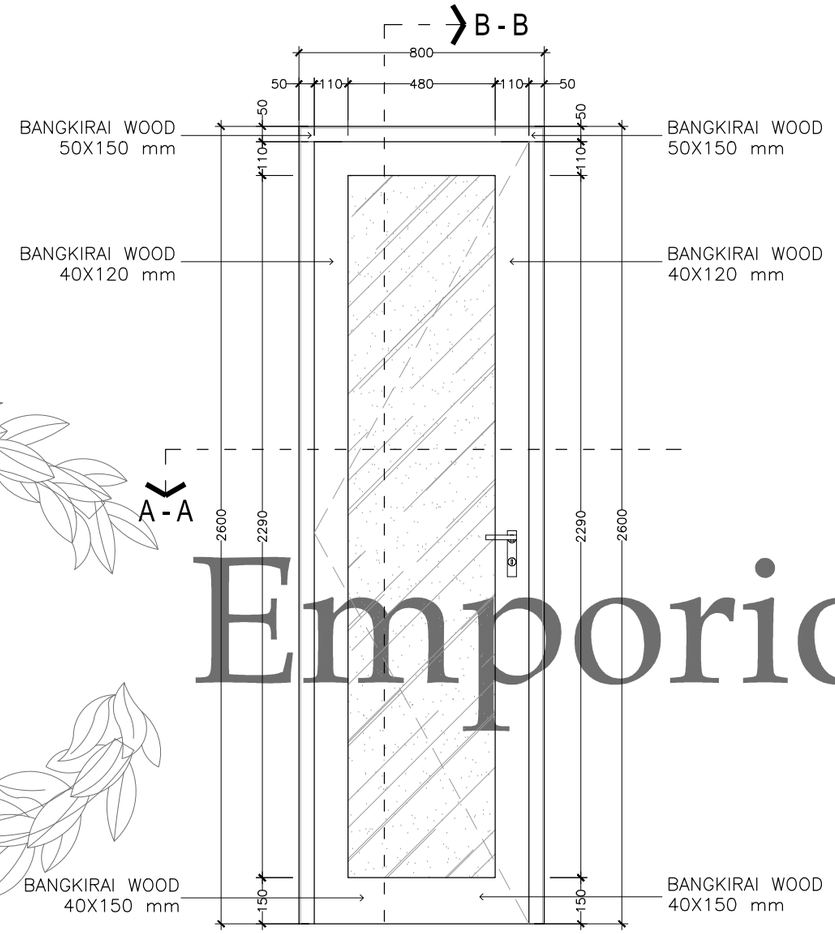


ELEVATION

SCALE 1 : 20

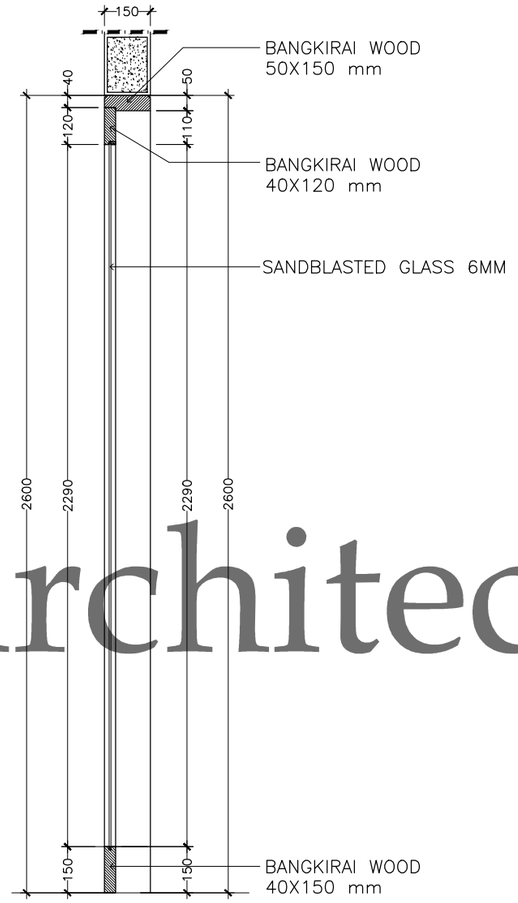

SECTION B-B

SCALE 1 : 20

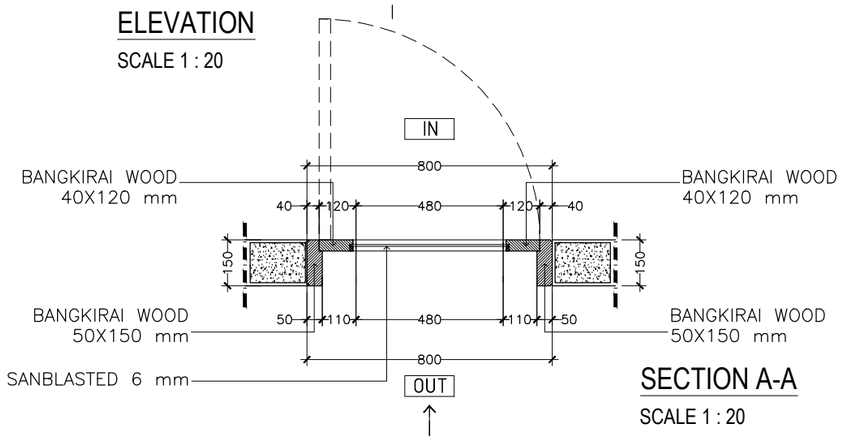

SECTION A-A

SCALE 1 : 20

D3A ~ 2 UNIT


SCALE. 1 : 20

Emporio Architect

Consultant
Emporio Architect
info@emporioarchitec.com
contact : 081222955519


PROJECT : PRIVATE HOUSE	PRINCIPLE ARCHITECT : I.B. Gd Sasra Bhanutama, S.T. Arya Prawira Wibowo, S.T.	STRUCTURE ENGINEER :			STRUCTURE DRAFTER :	ELECTRICAL AND PLUMBING DRAFTER :	ARCHITECTURAL DRAFTER :	CHECKED :
OWNER :	ARCHITECT DESIGNER :	MECHANICAL AND ELECTRICAL ENGINEER :						
DRAWING TITLE : D3A ~ 2 UNIT	SCALE : SCALE 1 : 20	DATE :	DATE	REVISION NOTE	SIGNATURE	Drawing code	Page number	Total page
	FILE NAME D\Data\Project	PRINT DATE : -				A	019	104

Note.
Planning the structure and plumbing of the drawings should be checked again or re-adjusted by the contractor related to the field condition

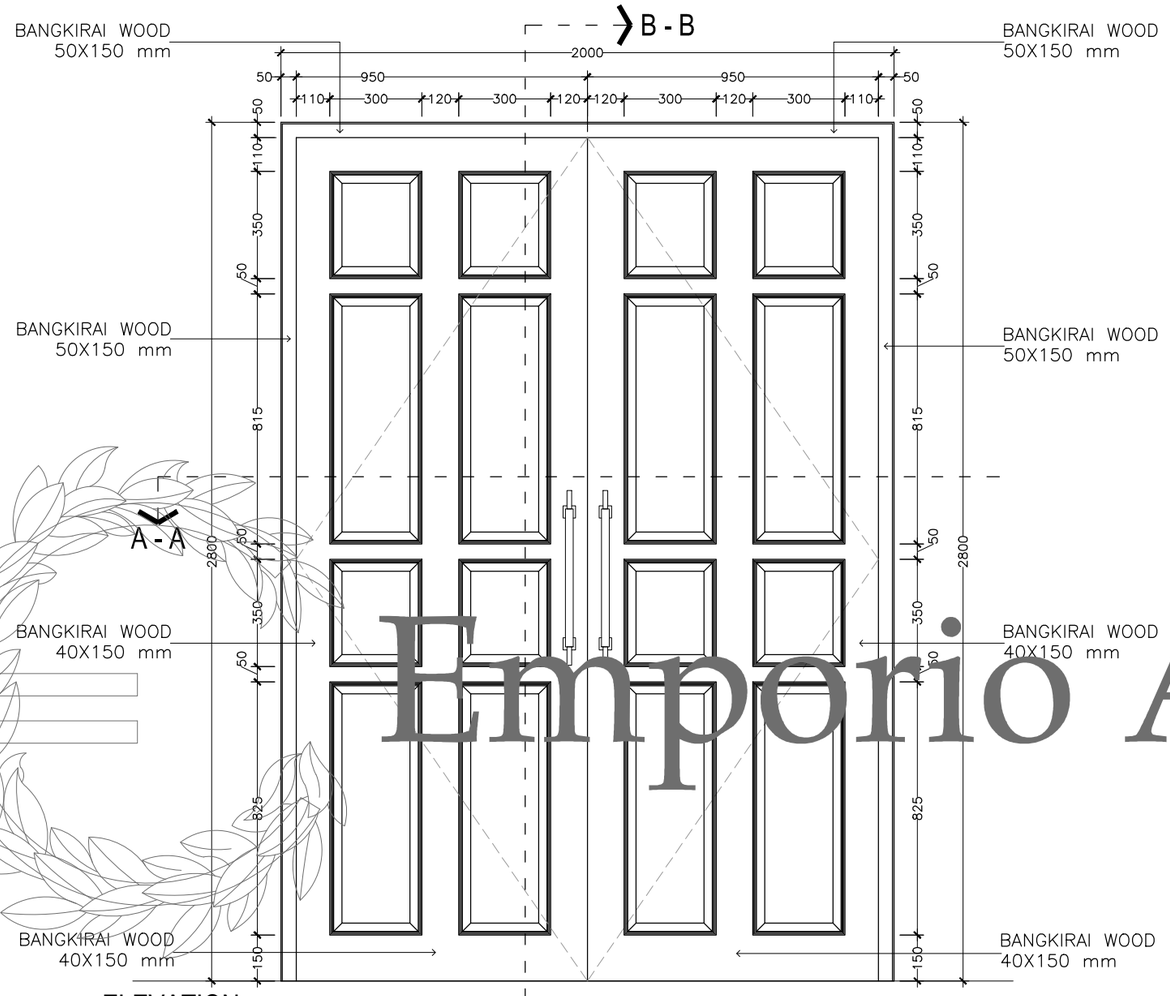


ELEVATION

SCALE 1 : 20

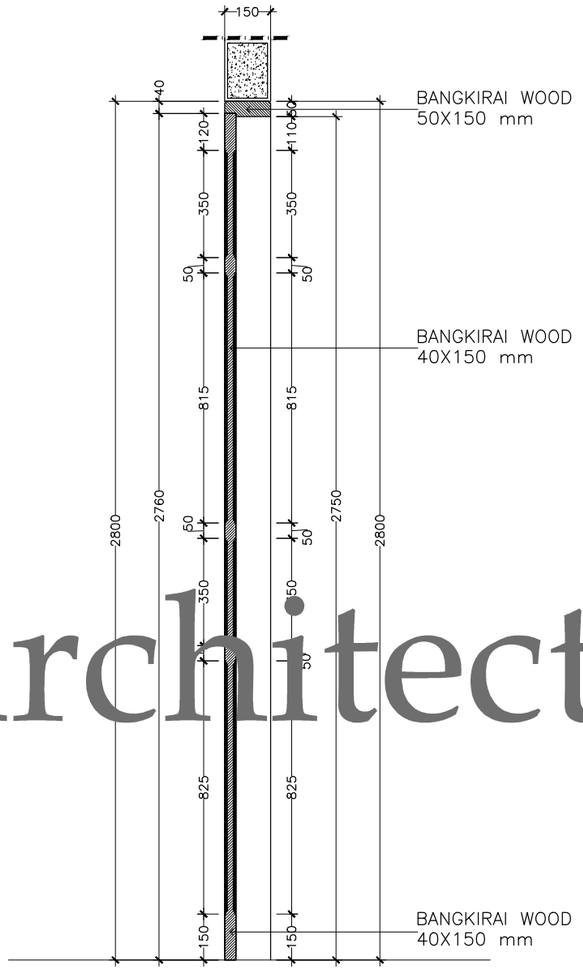

SECTION B-B

SCALE 1 : 20

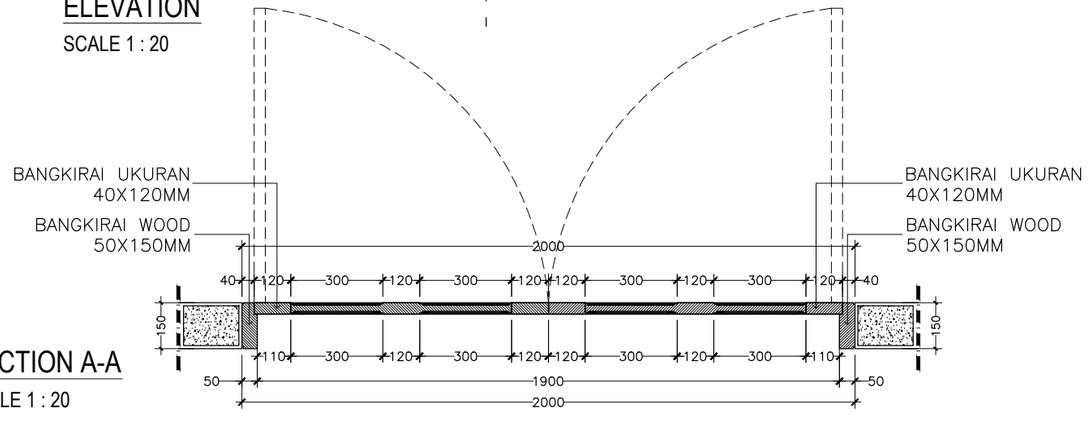

SECTION A-A

SCALE 1 : 20

D4 ~ 1 UNIT


SCALE. 1: 20

Emporio Architect

Consultant
Emporio Architect
info@emporioarchitec.com
contact : 081222955519


PROJECT : PRIVATE HOUSE	PRINCIPLE ARCHITECT : I.B. Gd Sasra Bhanutama, S.T. Arya Prawira Wibowo, S.T.	STRUCTURE ENGINEER :	STRUCTURE DRAFTER : / ELECTRICAL AND PLUMBING DRAFTER : / ARCHITECTURAL DRAFTER : / CHECKED :
OWNER :	ARCHITECT DESIGNER :	MECHANICAL AND ELECTRICAL ENGINEER :	
DRAWING TITLE : D4 ~ 1 UNIT	SCALE : SCALE 1 : 20 / DATE :	DATE / REVISION NOTE / SIGNATURE	Drawing code : A / Page number : 020 / Total page : 104
	FILE NAME : D\Data\Project / PRINT DATE : -		

Note.
Planning the structure and plumbing of the drawings should be checked again or re-adjusted by the contractor related to the field condition

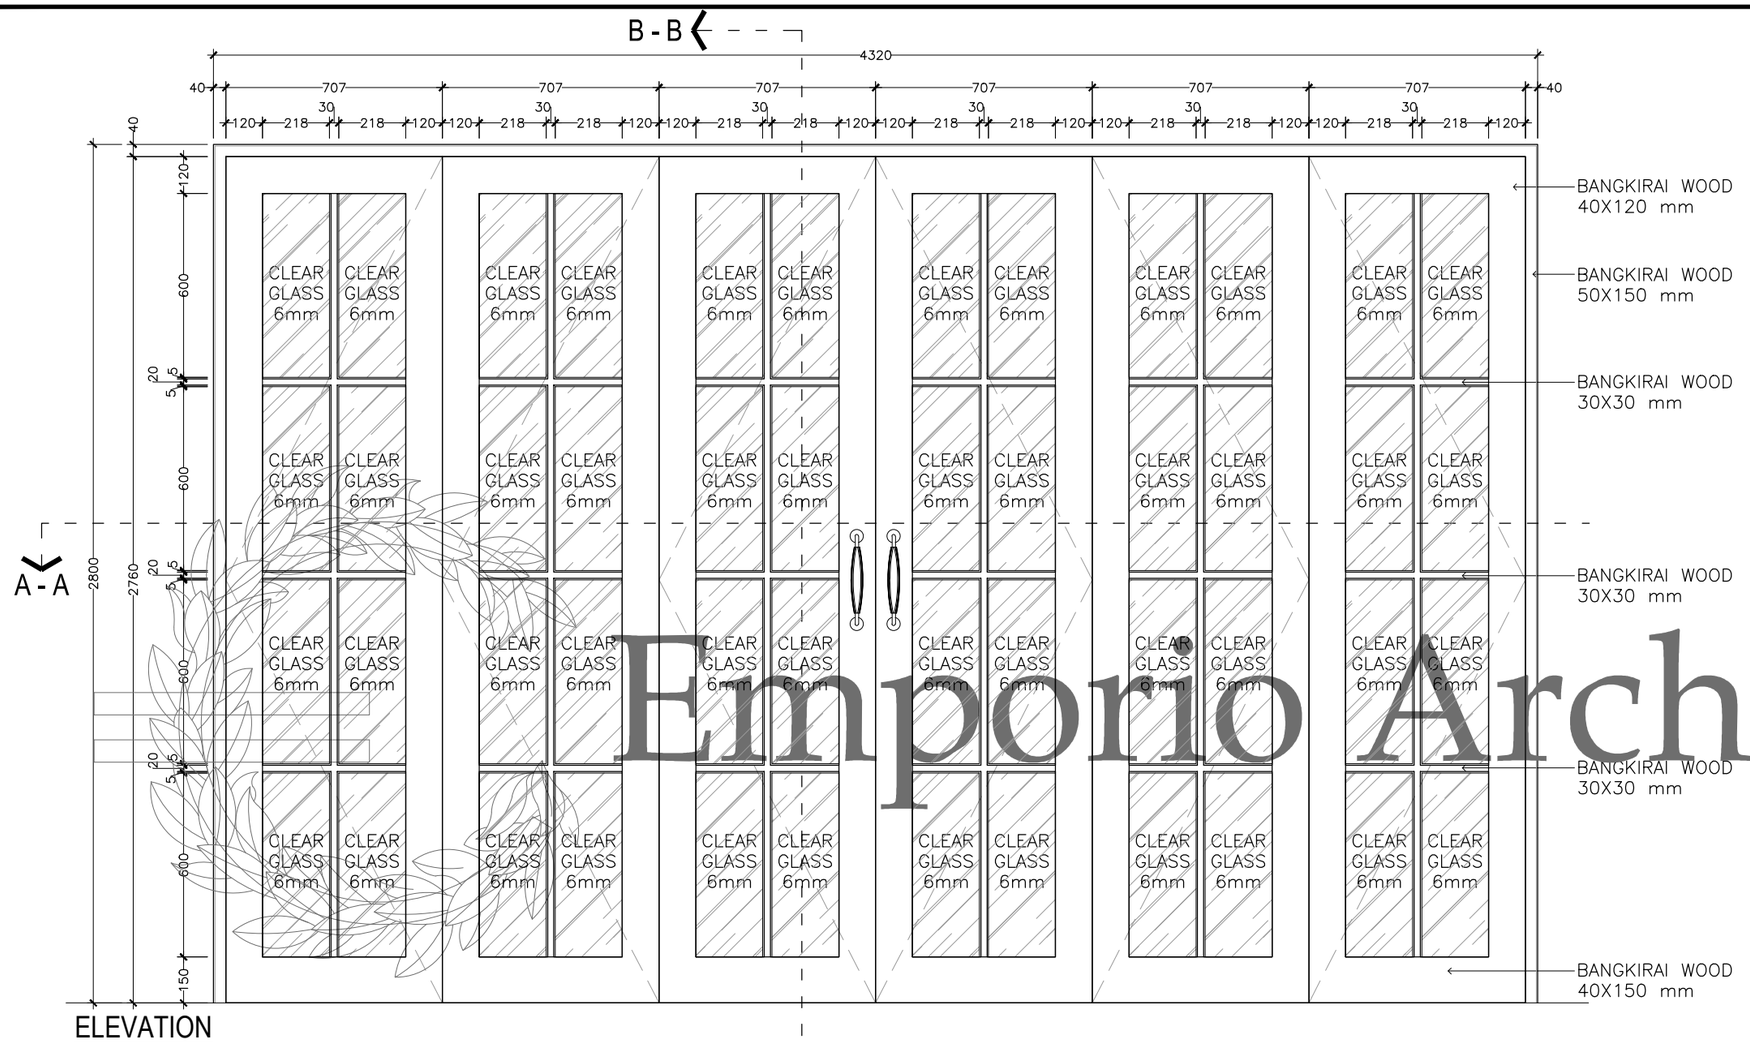


ELEVATION

SCALE 1 : 20

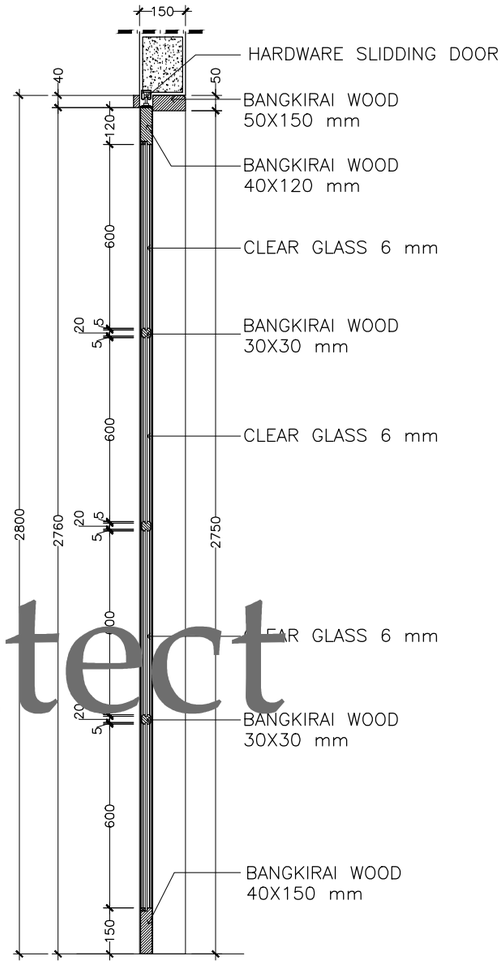

SECTION B-B

SCALE 1 : 20

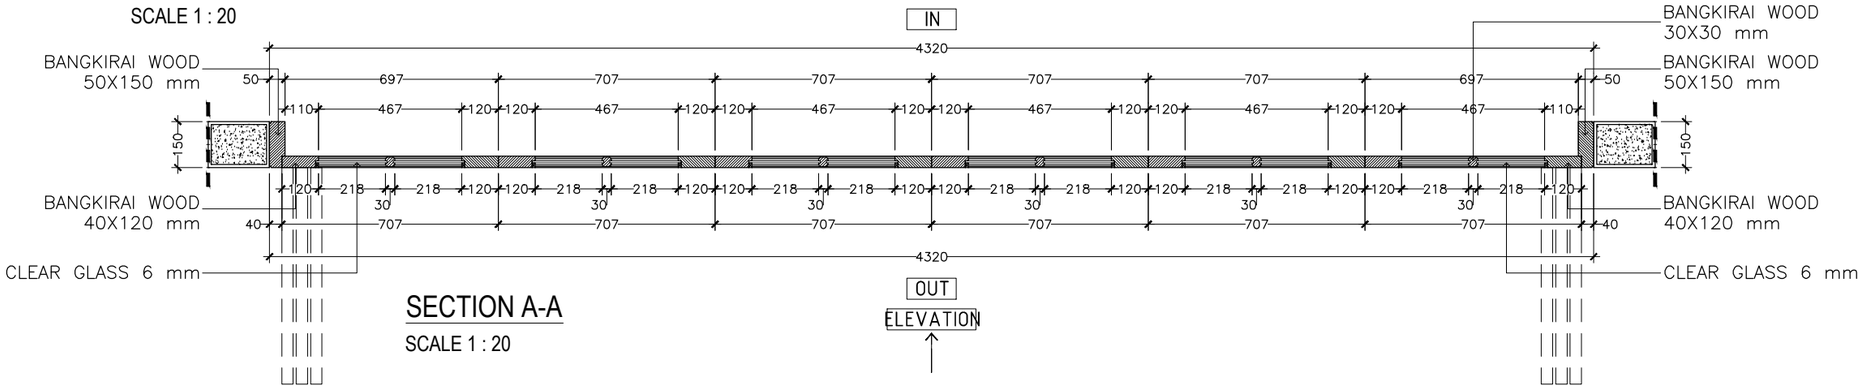

SECTION A-A


SCALE 1 : 20

FD1 ~ 2 UNIT

SCALE. 1: 20


Emporio Architect

Consultant: Emporio Architect, info@emporioarchitec.com, contact : 081222955519	PROJECT : PRIVATE HOUSE	PRINCIPLE ARCHITECT : I.B. Gd Sasra Bhanutama, S.T. / Arya Prawira Wibowo, S.T.	STRUCTURE ENGINEER :	STRUCTURE DRAFTER :	ELECTRICAL AND PLUMBING DRAFTER :	ARCHITECTURAL DRAFTER :	CHECKED :	
	OWNER :	ARCHITECT DESIGNER :	MECHANICAL AND ELECTRICAL ENGINEER :					
	DRAWING TITLE : FD1 ~ 2 UNIT	SCALE : SCALE 1 : 20 / DATE :	DATE / REVISION NOTE / SIGNATURE	Drawing code: A	Page number: 021	Total page: 104	Note. Planning the structure and plumbing of the drawings should be checked again or re-adjusted by the contractor related to the field condition	
		FILE NAME D\Data\Project / PRINT DATE : -						

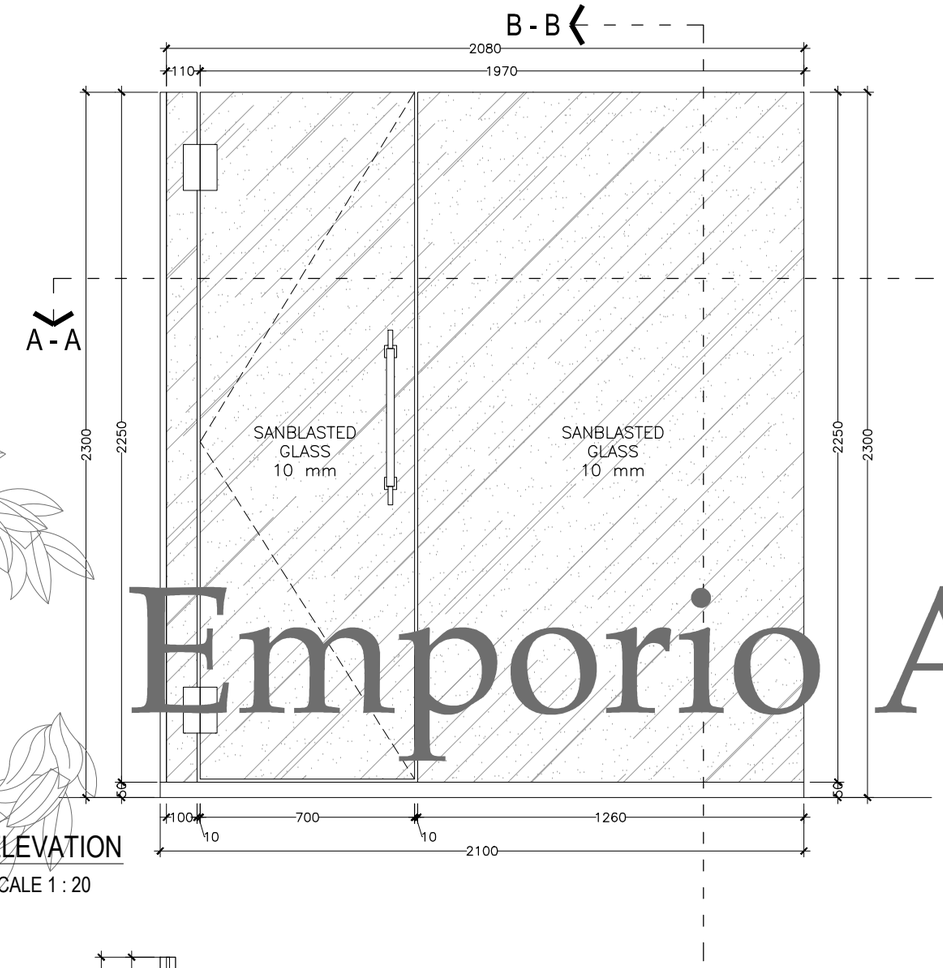


ELEVATION

SCALE 1 : 20

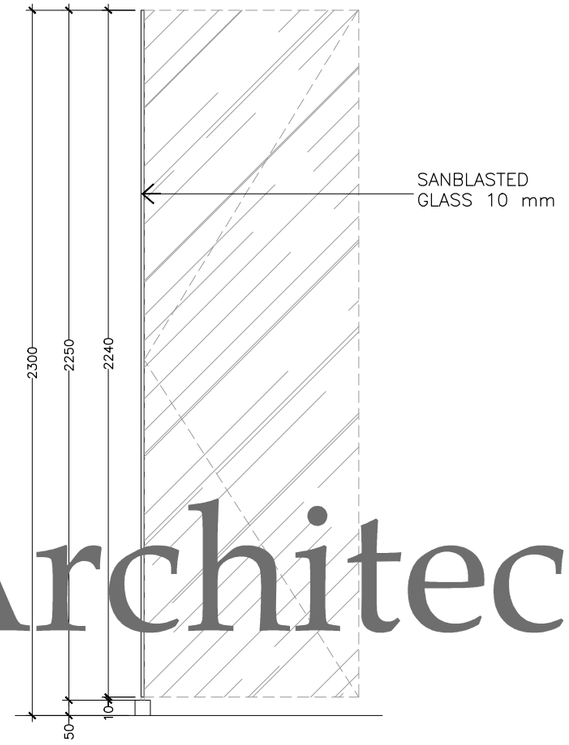

SECTION B-B

SCALE 1 : 20

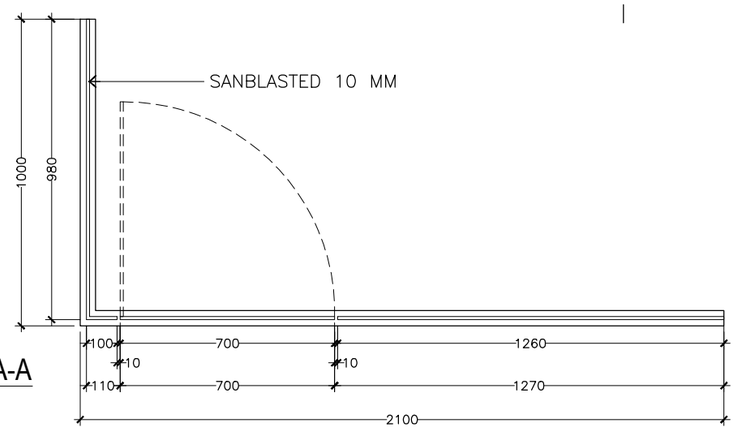

SECTION A-A


SCALE 1 : 20

GD1 ~ 2 UNIT

SCALE. 1: 20


Emporio Architect

Consultant: Emporio Architect, info@emporioarchitec.com, contact : 081222955519	PROJECT : PRIVATE HOUSE	PRINCIPLE ARCHITECT : I.B. Gd Sasra Bhanutama, S.T. Arya Prawira Wibowo, S.T.	STRUCTURE ENGINEER :			STRUCTURE DRAFTER :	ELECTRICAL AND PLUMBING DRAFTER :	ARCHITECTURAL DRAFTER :	CHECKED :	
	OWNER :	ARCHITECT DESIGNER :	MECHANICAL AND ELECTRICAL ENGINEER :							
	DRAWING TITLE : GD1 ~ 2 UNIT	SCALE : SCALE 1 : 20	DATE :	DATE	REVISION NOTE	SIGNATURE	Drawing code	Page number	Total page	Note. Planning the structure and plumbing of the drawings should be checked again or re-adjusted by the contractor related to the field condition
		FILE NAME D\Data\Project	PRINT DATE : -				A	022	104	

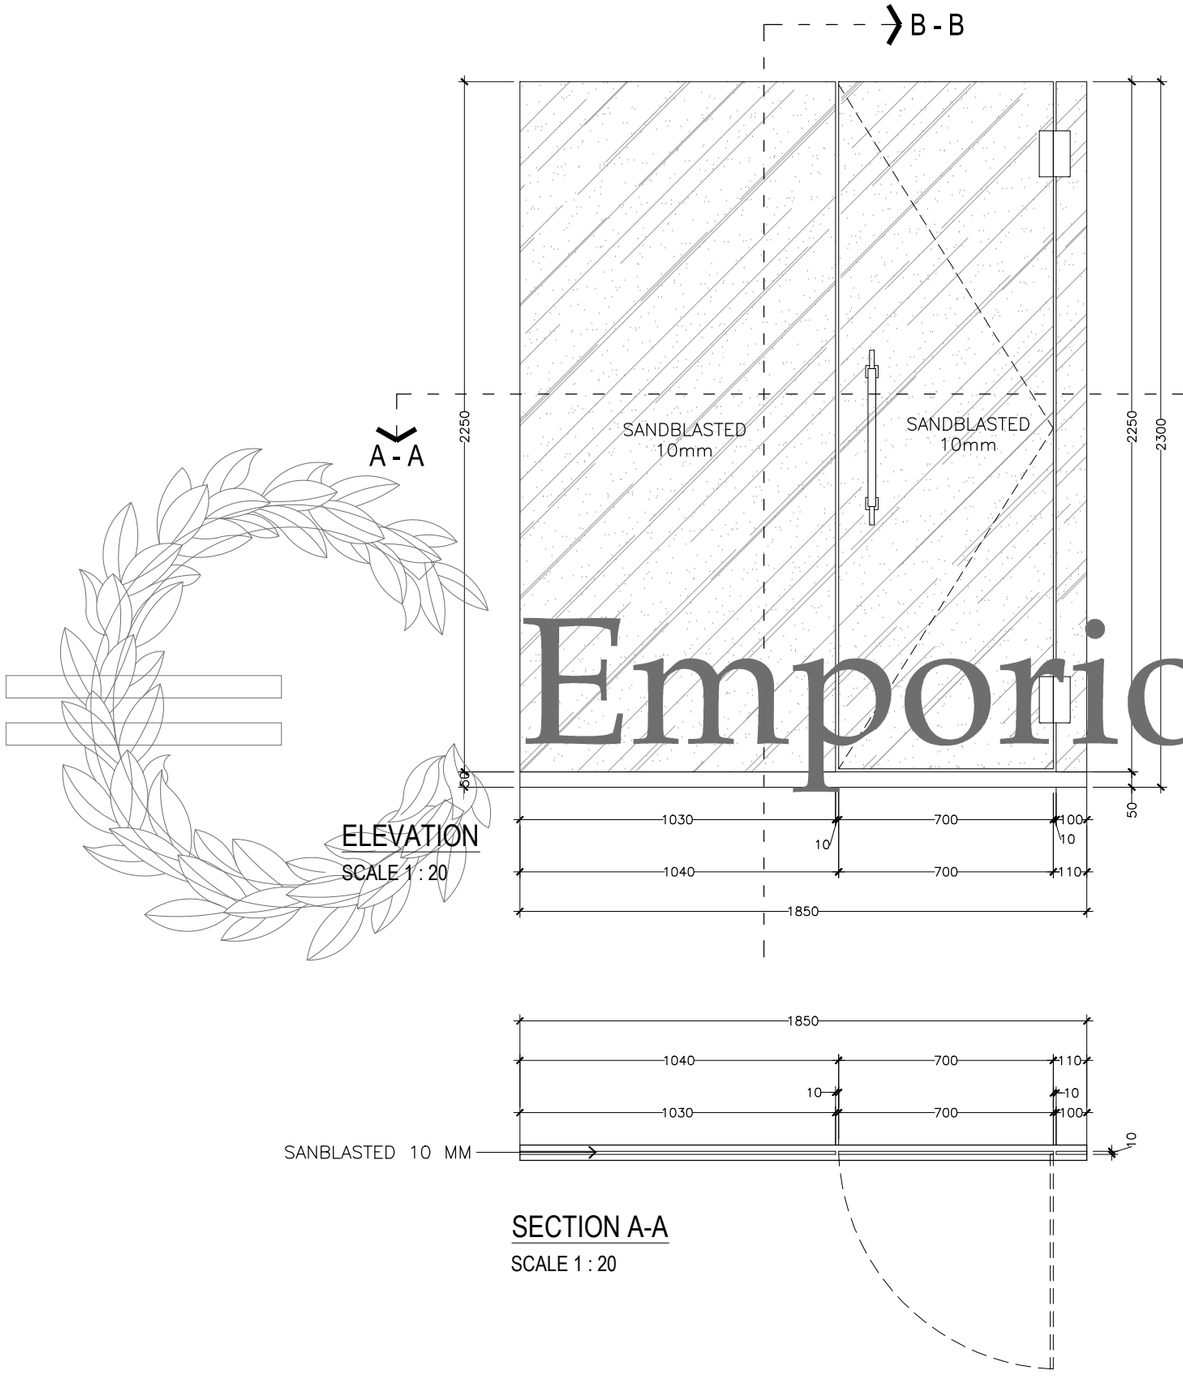

ELEVATION

SCALE 1 : 20

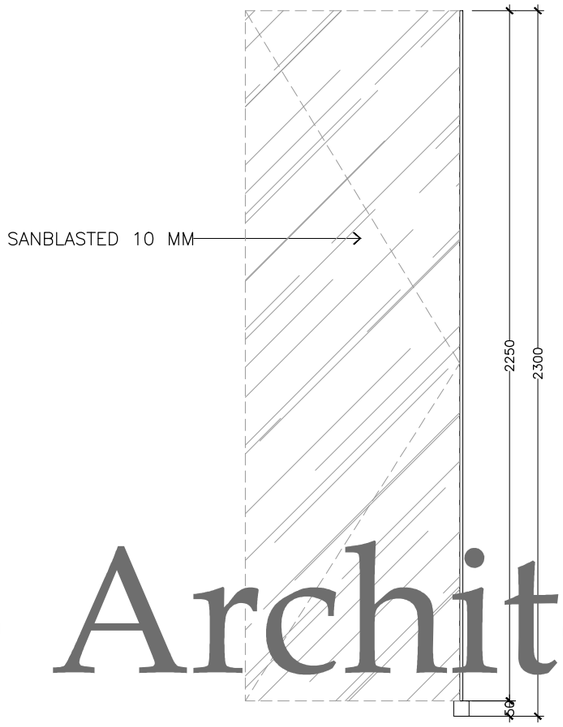

SECTION B-B

SCALE 1 : 20

SECTION A-A


SCALE 1 : 20

GD2 ~ 3 UNIT

SCALE. 1: 20


Emporio Architect


Consultant: Emporio Architect, info@emporioarchitec.com, contact : 081222955519	PROJECT : PRIVATE HOUSE	PRINCIPLE ARCHITECT : I.B. Gd Sasra Bhanutama, S.T. Arya Prawira Wibowo, S.T.	STRUCTURE ENGINEER :	STRUCTURE DRAFTER :	ELECTRICAL AND PLUMBING DRAFTER :	ARCHITECTURAL DRAFTER :	CHECKED :	
	OWNER :	ARCHITECT DESIGNER :	MECHANICAL AND ELECTRICAL ENGINEER :					
	DRAWING TITLE : GD2 ~ 3 UNIT	SCALE : SCALE 1 : 20 / DATE :	DATE / REVISION NOTE / SIGNATURE	Drawing code: A	Page number: 023	Total page: 104	Note. Planning the structure and plumbing of the drawings should be checked again or re-adjusted by the contractor related to the field condition	
		FILE NAME D\Data\Project / PRINT DATE : -						

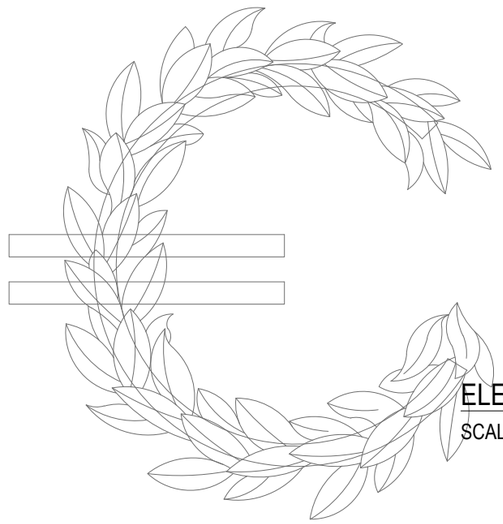

ELEVATION


SCALE 1 : 20

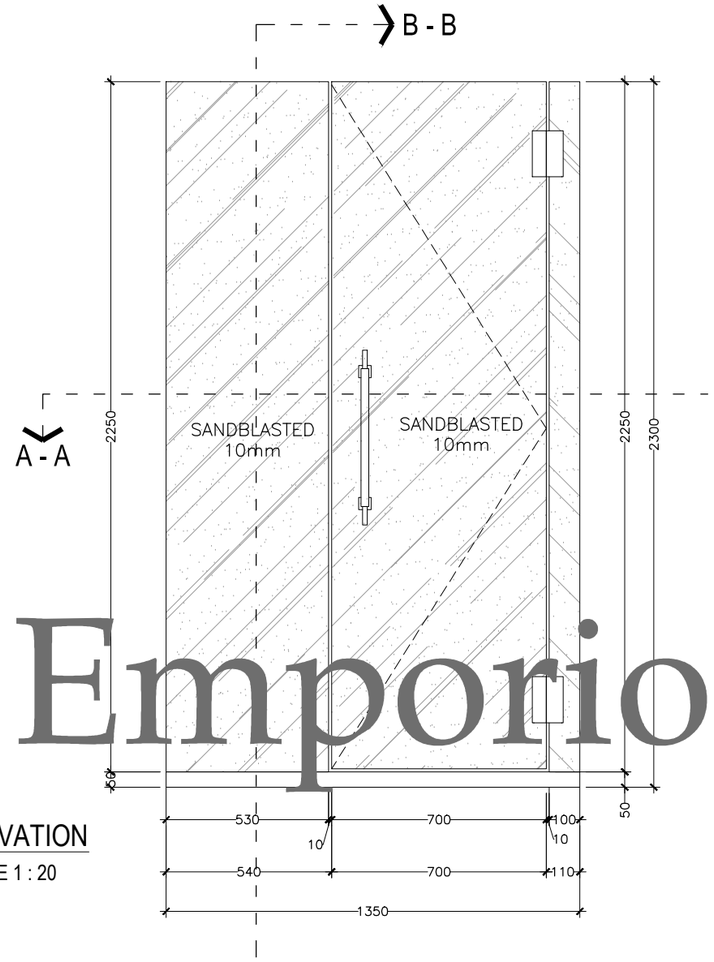

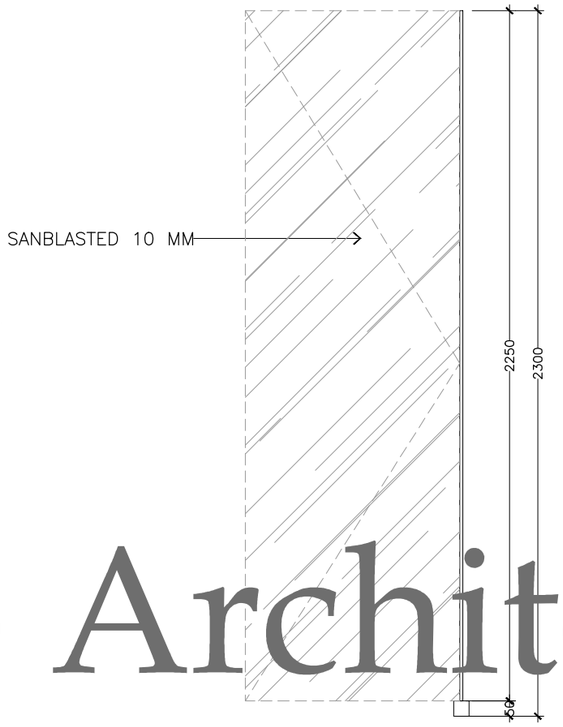

SECTION B-B

SCALE 1 : 20

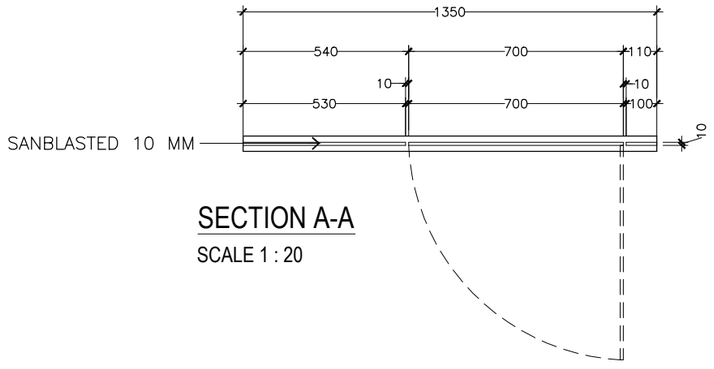

SECTION A-A

SCALE 1 : 20

GD3 ~ 1 UNIT

SCALE. 1: 20


Emporio Architect

Consultant

Emporio Architect
info@emporioarchitec.com
contact : 081222955519


PROJECT : PRIVATE HOUSE	PRINCIPLE ARCHITECT : I.B. Gd Sasra Bhanutama, S.T. Arya Prawira Wibowo, S.T.	STRUCTURE ENGINEER :	STRUCTURE DRAFTER :	ELECTRICAL AND PLUMBING DRAFTER :	ARCHITECTURAL DRAFTER :	CHECKED :		
OWNER :	ARCHITECT DESIGNER :	MECHANICAL AND ELECTRICAL ENGINEER :						
DRAWING TITLE : GD3 ~ 1 UNIT	SCALE : SCALE 1 : 20	DATE :	DATE	REVISION NOTE	SIGNATURE	Drawing code	Page number	Total page
	FILE NAME D\Data\Project	PRINT DATE : -				A	024	104

Note.
Planning the structure and plumbing of the drawings should be checked again or re-adjusted by the contractor related to the field condition

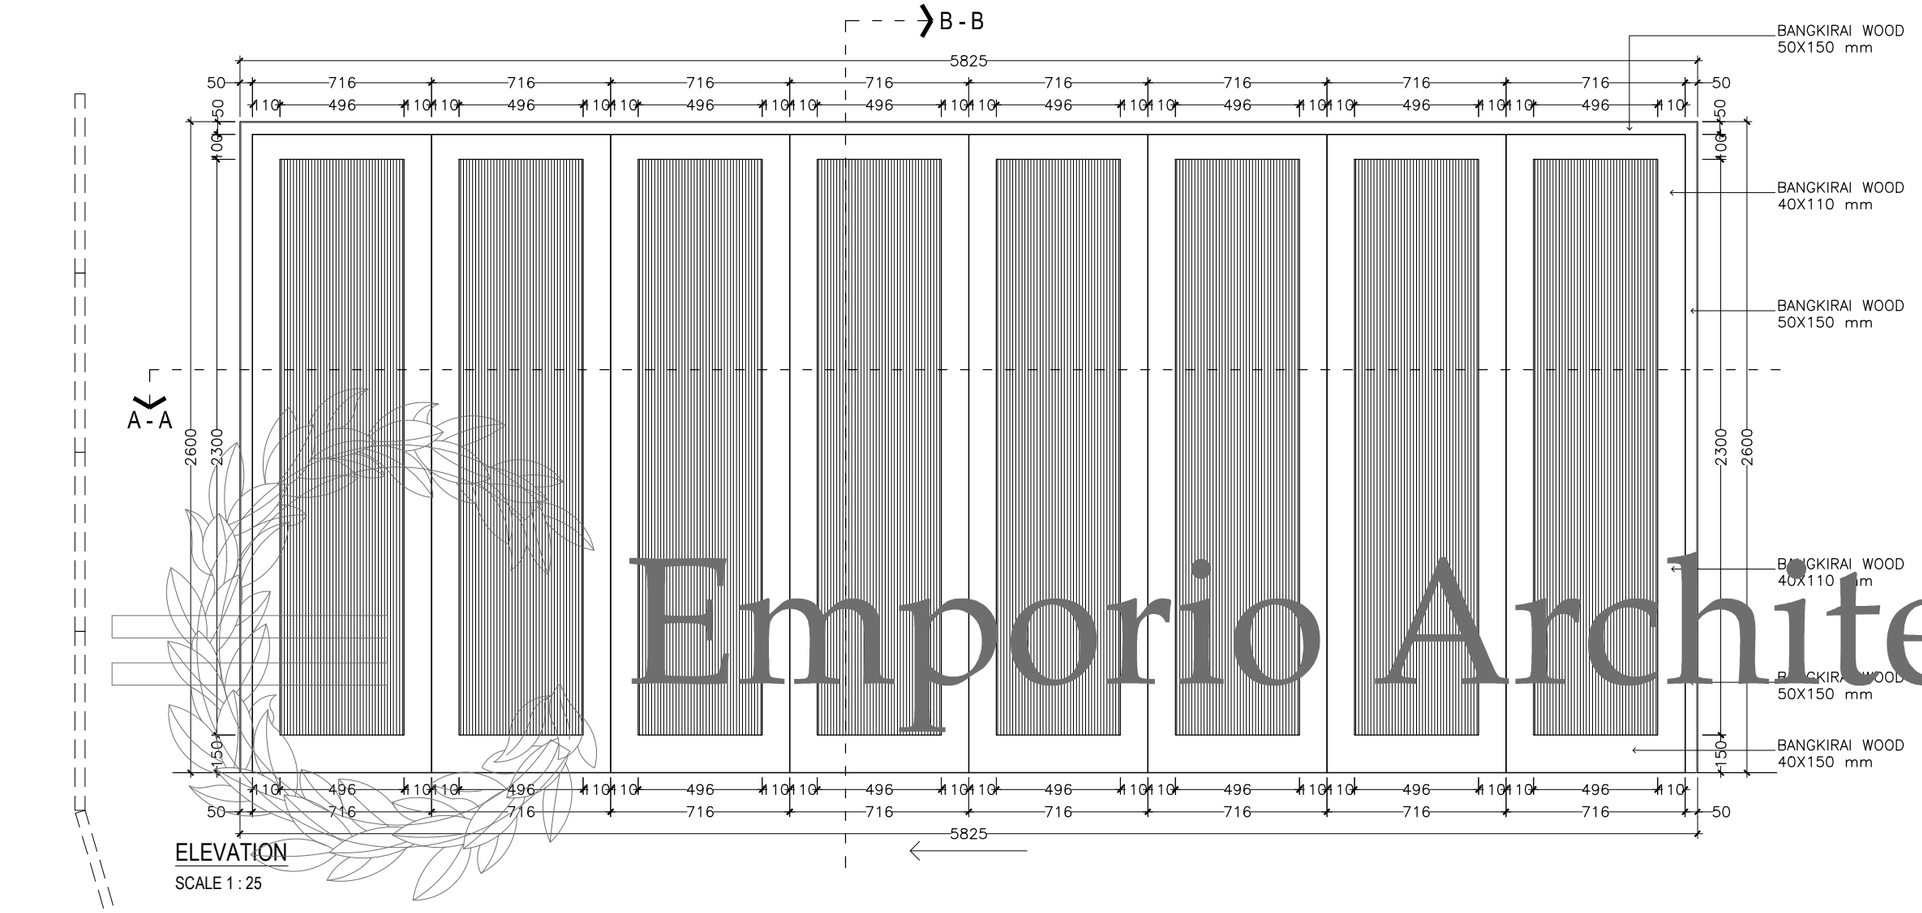


ELEVATION

SCALE 1 : 25

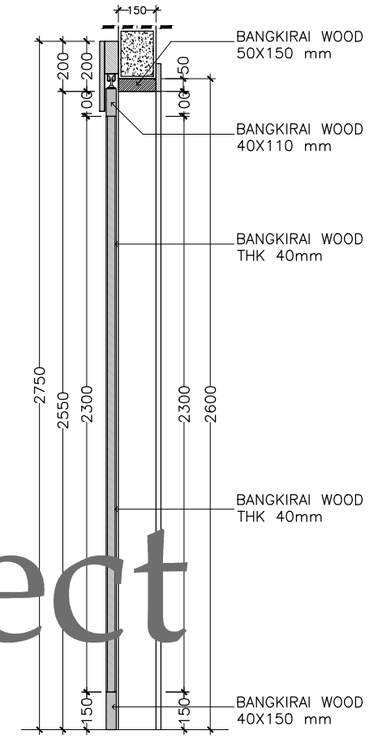

SECTION B-B

SCALE 1 : 25

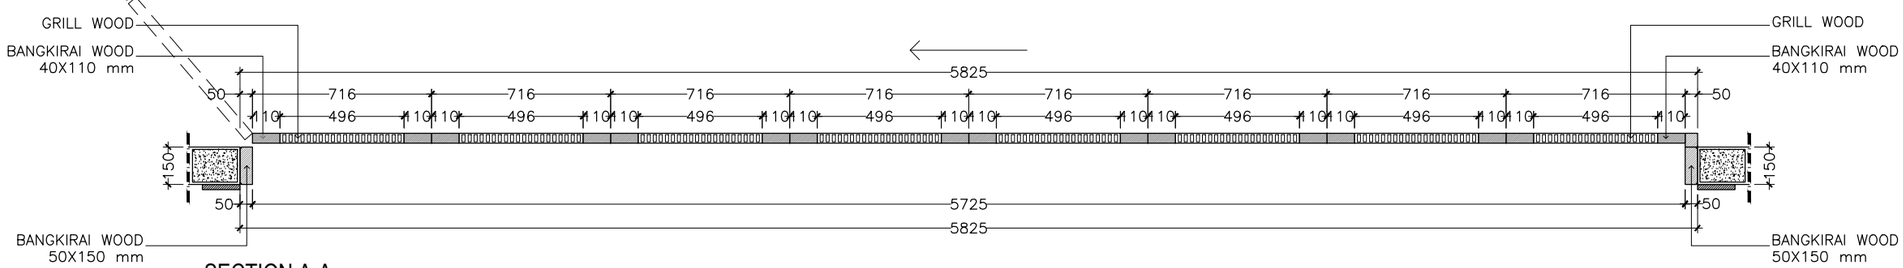

SECTION A-A

SCALE 1 : 25

SD1 ~ 1 UNIT

SCALE. 1: 25

Emporio Architect

Consultant


Emporio Architect

info@emporioarchitec.com

contact : 081222955519

PROJECT : PRIVATE HOUSE	PRINCIPLE ARCHITECT : I.B. Gd Sasra Bhanutama, S.T. Arya Prawira Wibowo, S.T.	STRUCTURE ENGINEER :	STRUCTURE DRAFTER :	ELECTRICAL AND PLUMBING DRAFTER :	ARCHITECTURAL DRAFTER :	CHECKED :		
OWNER :	ARCHITECT DESIGNER :	MECHANICAL AND ELECTRICAL ENGINEER :						
DRAWING TITLE : SD1 ~ 1 UNIT	SCALE : SCALE 1 : 25	DATE :	DATE	REVISION NOTE	SIGNATURE	Drawing code	Page number	Total page
	FILE NAME D\Data\Project	PRINT DATE : -				A	025	104

Note.
Planning the structure and plumbing of the drawings should be checked again or re-adjusted by the contractor related to the field condition

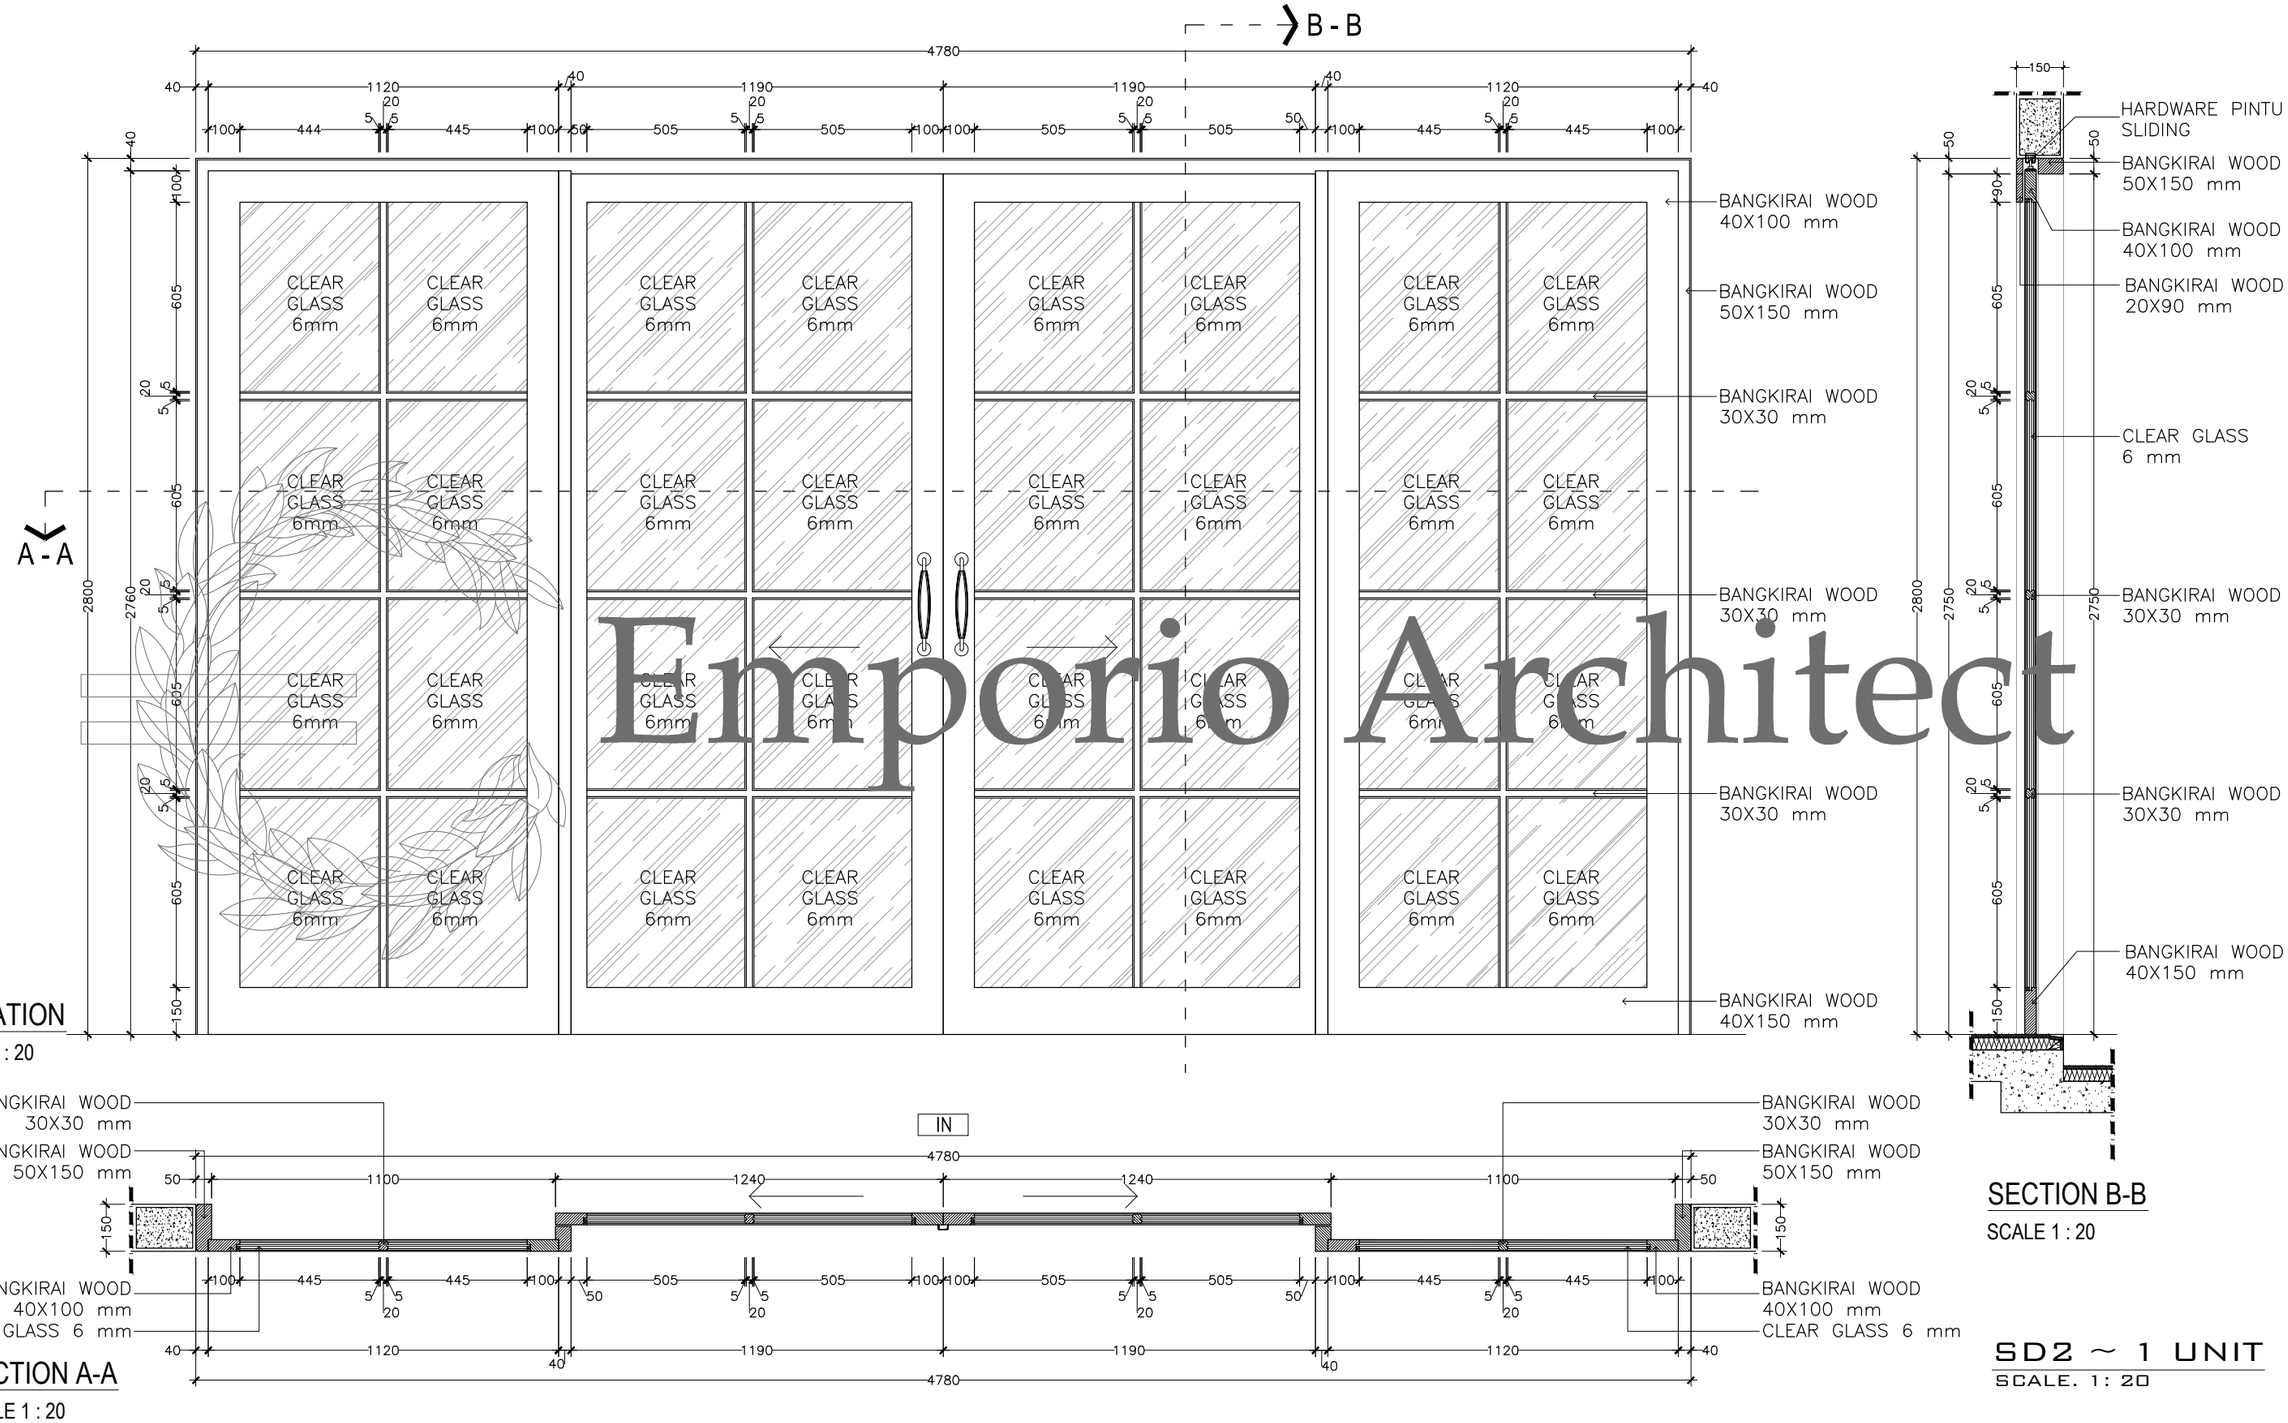

ELEVATION
SCALE 1 : 20

SECTION A-A
SCALE 1 : 20

SECTION B-B
SCALE 1 : 20


SD2 ~ 1 UNIT
SCALE. 1: 20

Emporio Architect

Consultant
Emporio Architect
info@emporioarchitec.com
contact : 081222955519


PROJECT : PRIVATE HOUSE	PRINCIPLE ARCHITECT : I.B. Gd Sasra Bhanutama, S.T. Arya Prawira Wibowo, S.T.	STRUCTURE ENGINEER :	STRUCTURE DRAFTER : / ELECTRICAL AND PLUMBING DRAFTER : / ARCHITECTURAL DRAFTER : / CHECKED :
OWNER :	ARCHITECT DESIGNER :	MECHANICAL AND ELECTRICAL ENGINEER :	
DRAWING TITLE : SD2 ~ 1 UNIT	SCALE : SCALE 1 : 20 / DATE :	DATE / REVISION NOTE / SIGNATURE	Drawing code: A / Page number: 026 / Total page: 104
	FILE NAME : D\Data\Project / PRINT DATE : -		

Note.
Planning the structure and plumbing of the drawings should be checked again or re-adjusted by the contractor related to the field condition

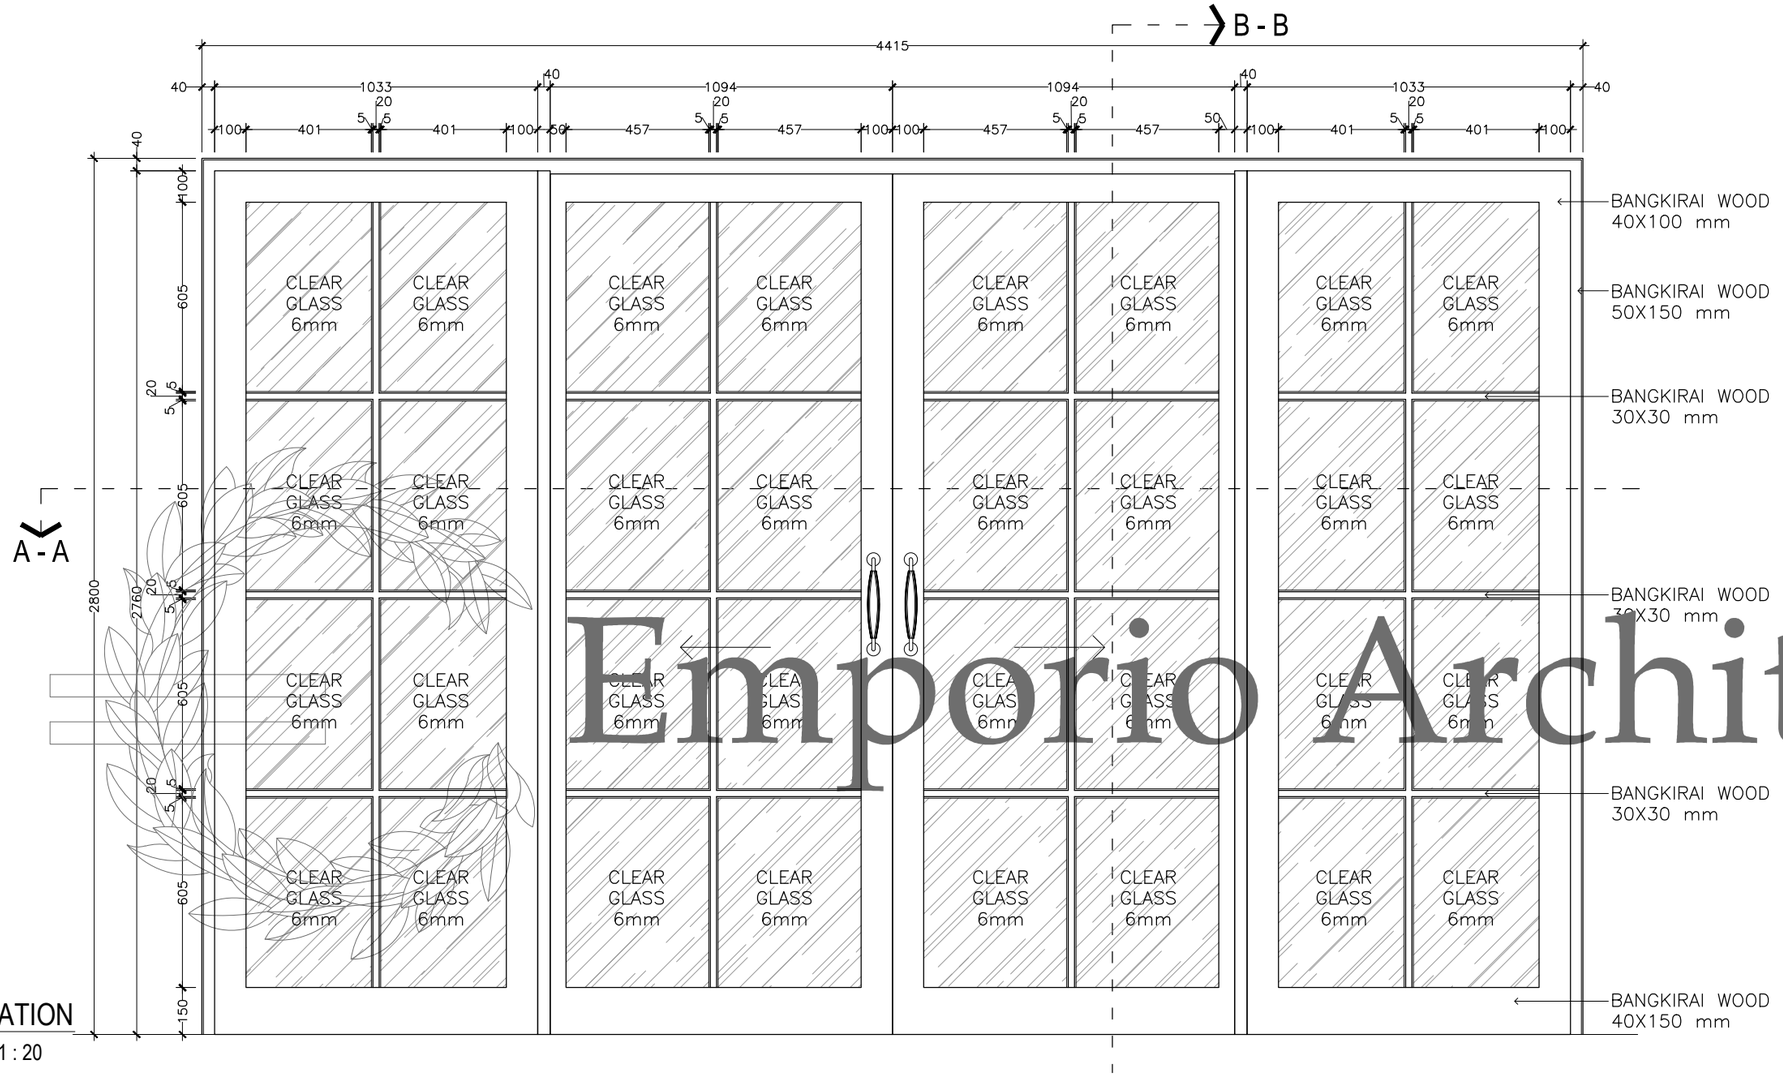


ELEVATION

SCALE 1 : 20

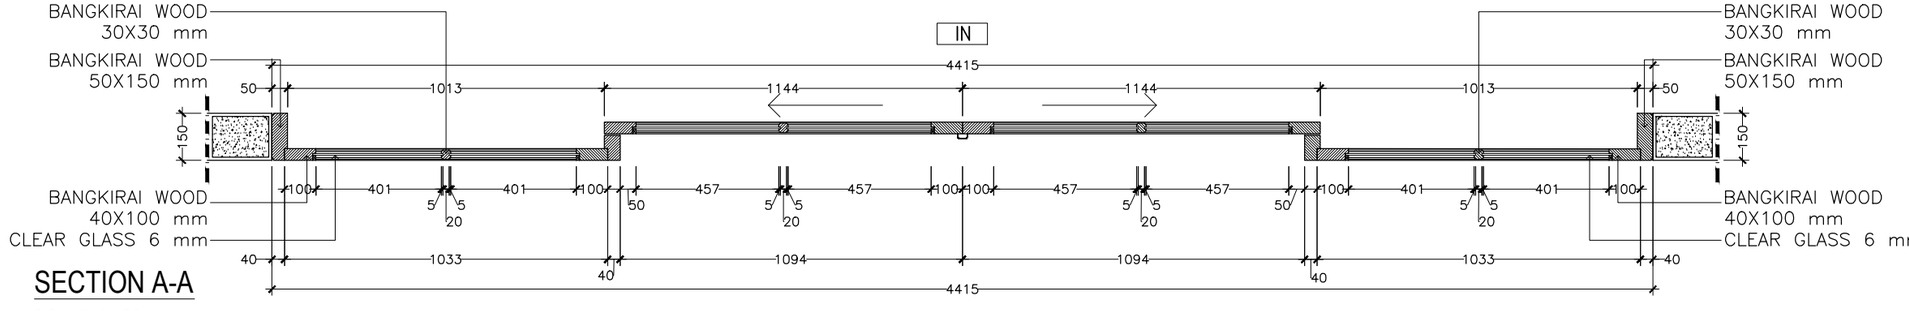

SECTION A-A

SCALE 1 : 20

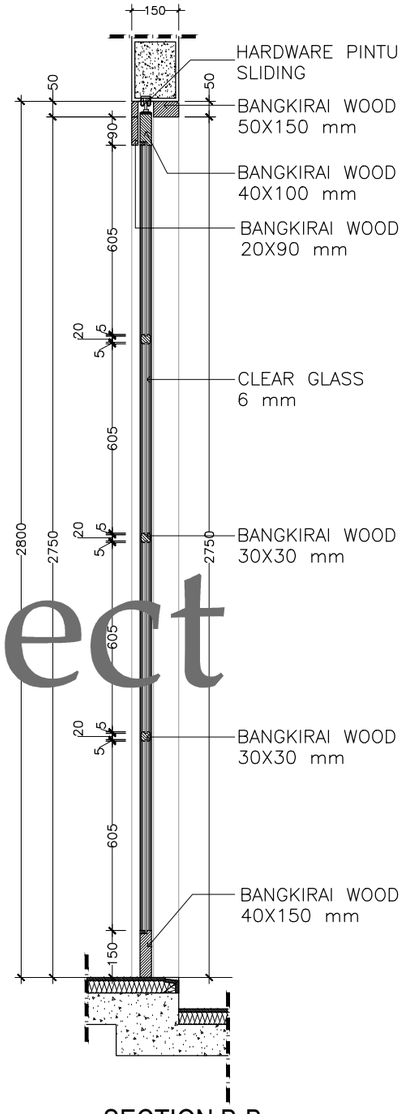

SECTION B-B

SCALE 1 : 20

SD3 ~ 1 UNIT


SCALE. 1: 20

Emporio Architect

Consultant
Emporio Architect
info@emporioarchitec.com
contact : 081222955519

PROJECT : PRIVATE HOUSE	PRINCIPLE ARCHITECT : I.B. Gd Sasra Bhanutama, S.T. Arya Prawira Wibowo, S.T.	STRUCTURE ENGINEER :	STRUCTURE DRAFTER : / ELECTRICAL AND PLUMBING DRAFTER : / ARCHITECTURAL DRAFTER : / CHECKED :
OWNER :	ARCHITECT DESIGNER :	MECHANICAL AND ELECTRICAL ENGINEER :	
DRAWING TITLE : SD3 ~ 1 UNIT	SCALE : SCALE 1 : 20 / DATE :	DATE / REVISION NOTE / SIGNATURE	Drawing code : A / Page number : 027 / Total page : 104
	FILE NAME : D\Data\Project / PRINT DATE : -		

Note.
Planning the structure and plumbing of the drawings should be checked again or re-adjusted by the contractor related to the field condition

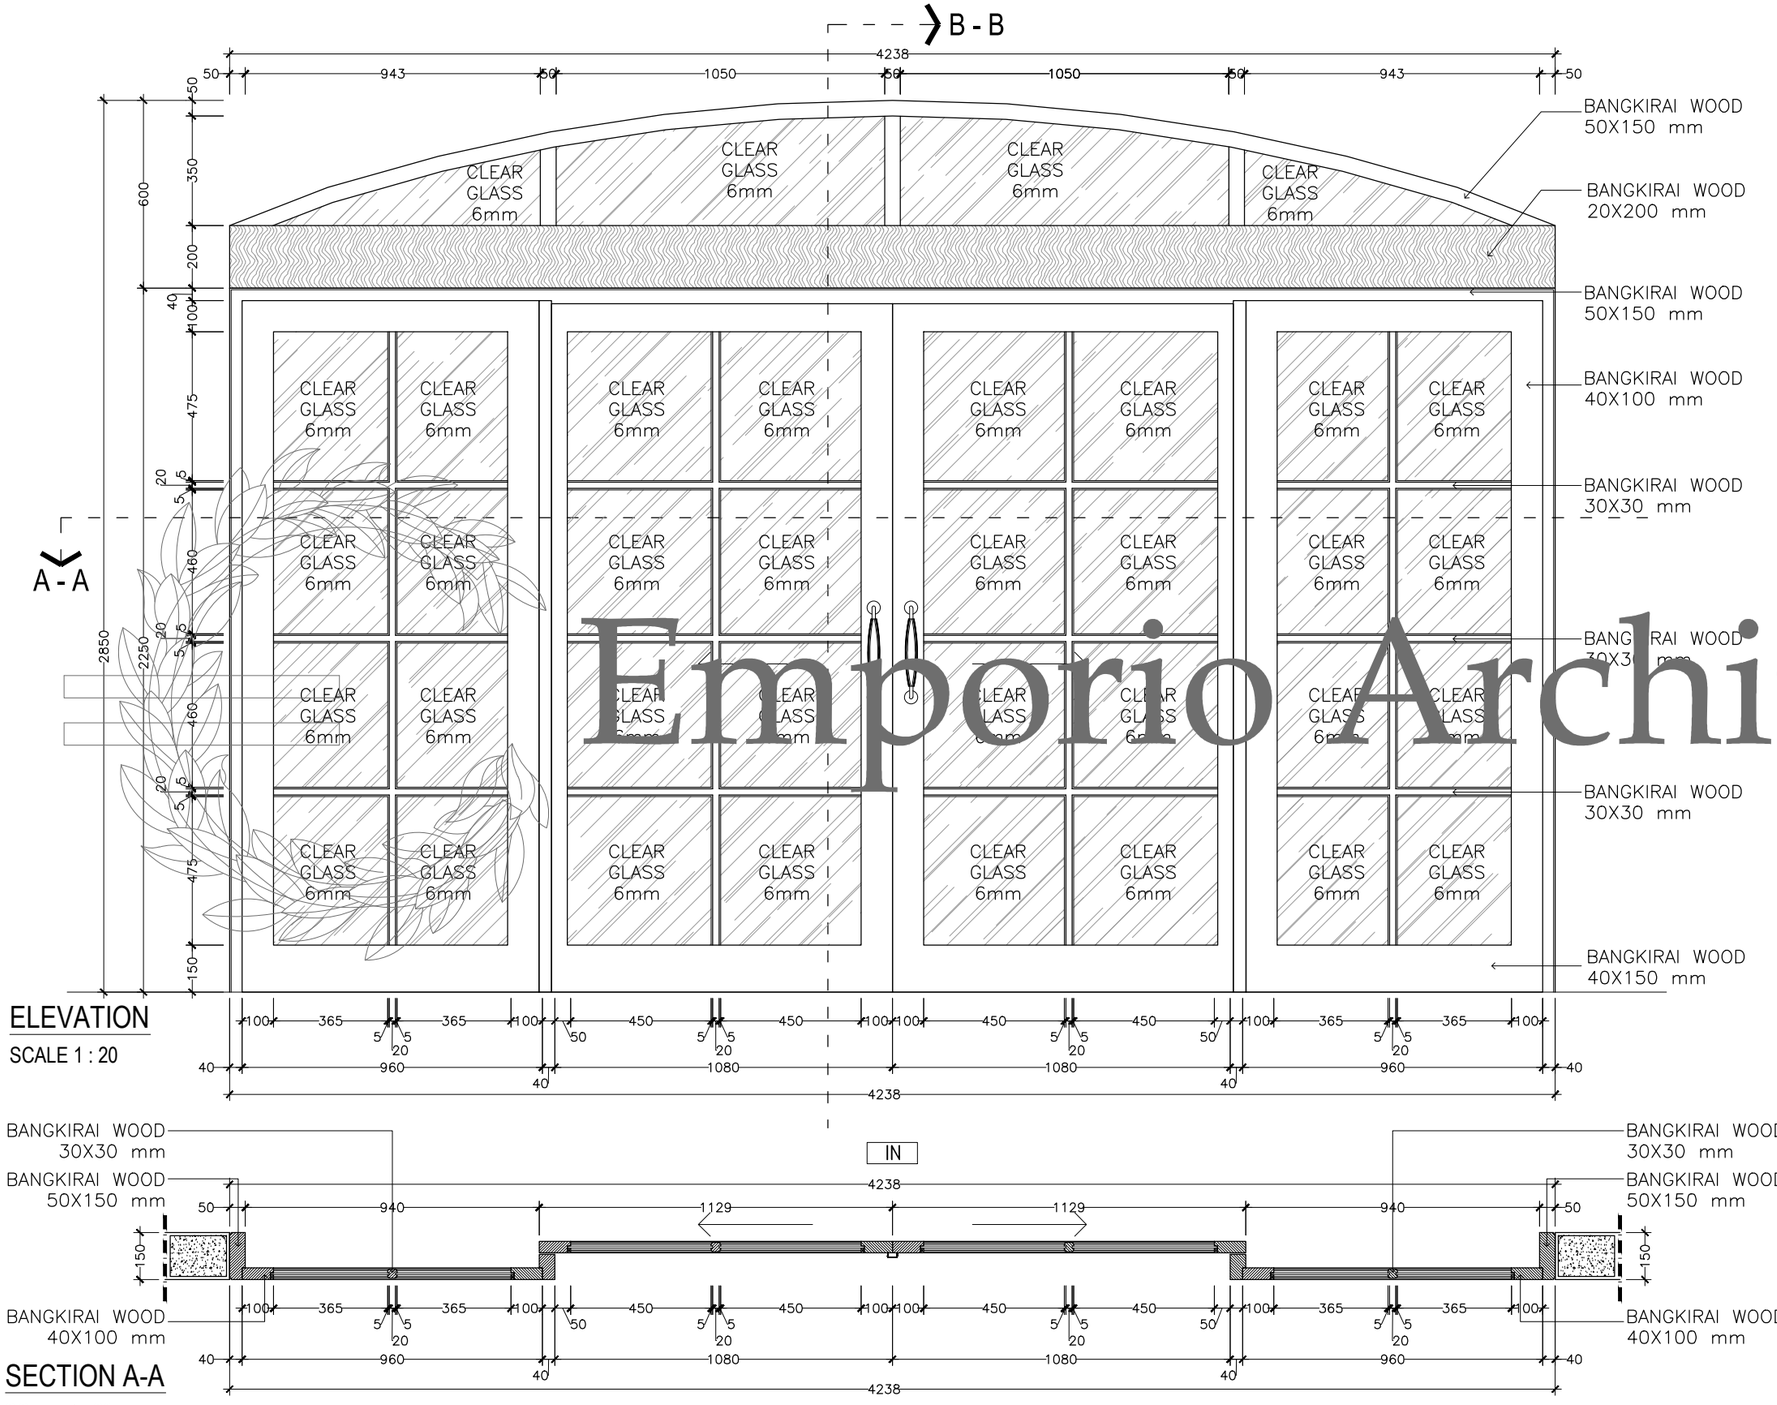


ELEVATION

SCALE 1 : 20

SECTION A-A

SCALE 1 : 20

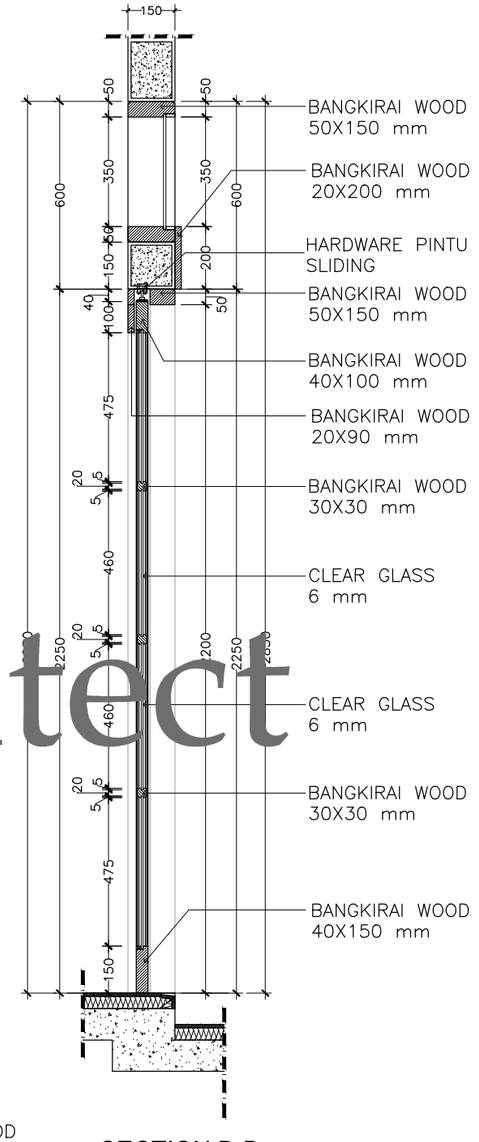

SECTION B-B


SCALE 1 : 20

SD4 ~ 1 UNIT

SCALE. 1: 20

Emporio Architect


Consultant: Emporio Architect, info@emporioarchitec.com, contact : 081222955519	PROJECT : PRIVATE HOUSE	PRINCIPLE ARCHITECT : I.B. Gd Sasra Bhanutama, S.T.; Arya Prawira Wibowo, S.T.	STRUCTURE ENGINEER :	STRUCTURE DRAFTER :	ELECTRICAL AND PLUMBING DRAFTER :	ARCHITECTURAL DRAFTER :	CHECKED :		
	OWNER :	ARCHITECT DESIGNER :	MECHANICAL AND ELECTRICAL ENGINEER :						
	DRAWING TITLE : SD4 ~ 1 UNIT	SCALE : SCALE 1 : 20	DATE :	DATE / REVISION NOTE / SIGNATURE		Drawing code: A	Page number: 028	Total page: 104	Note. Planning the structure and plumbing of the drawings should be checked again or re-adjusted by the contractor related to the field condition
		FILE NAME D\Data\Project	PRINT DATE : -						

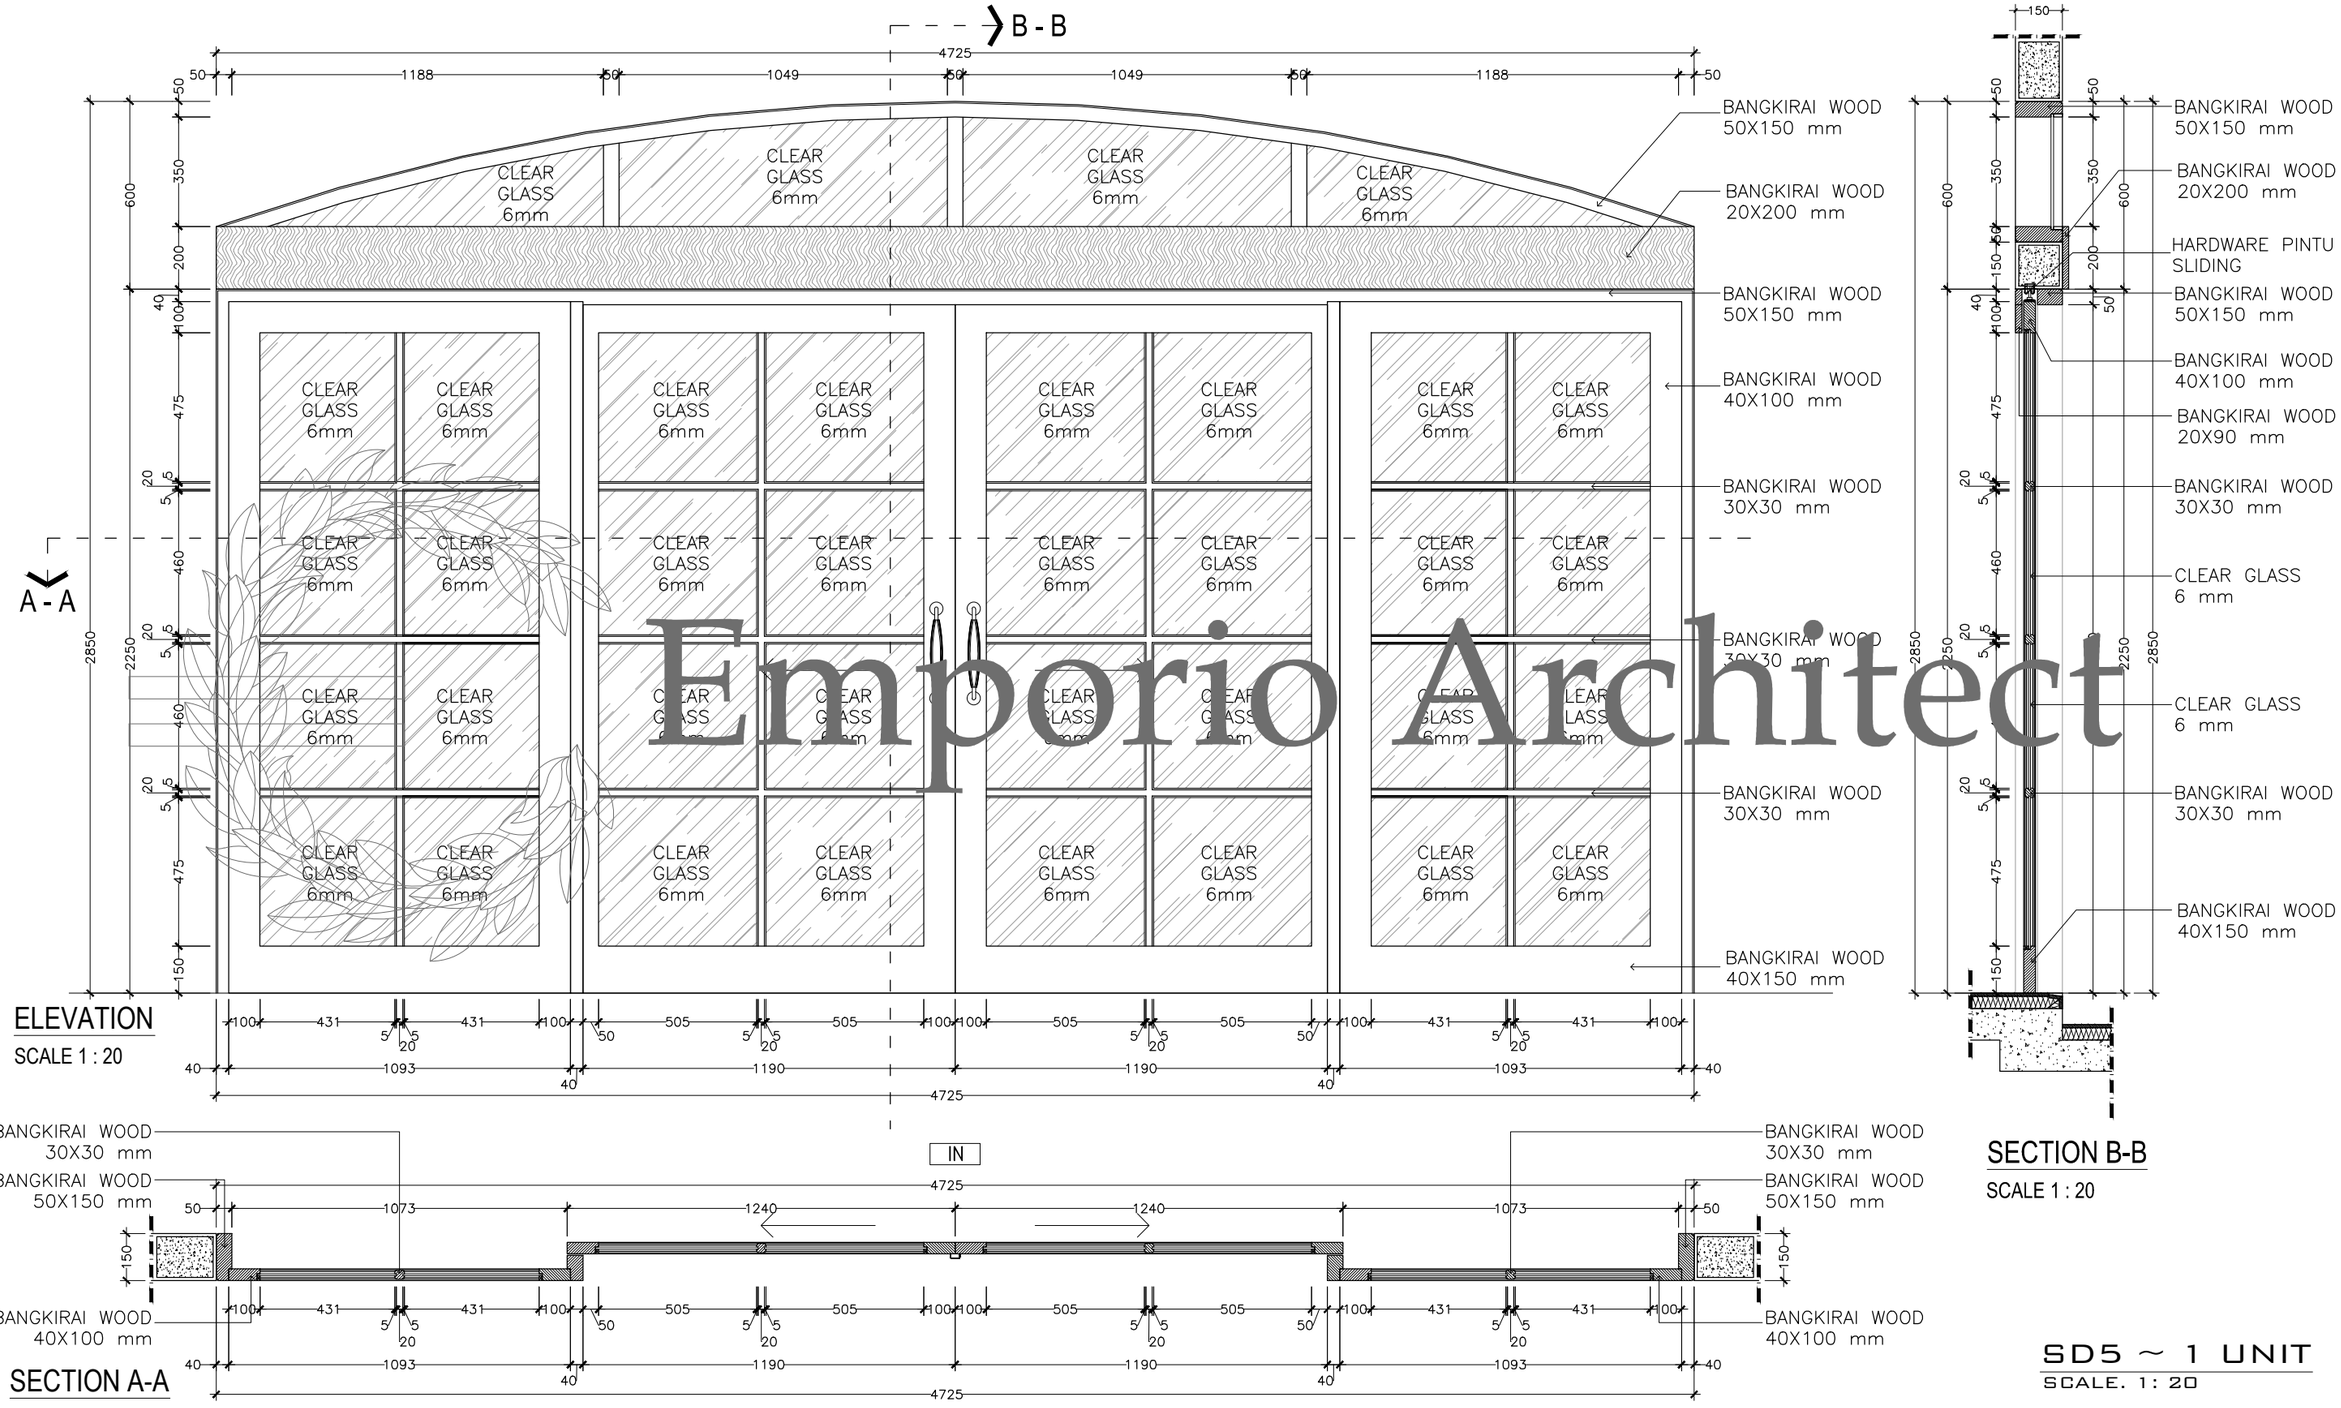

Emporio Architect

Consultant
Emporio Architect
info@emporioarchitec.com
contact : 081222955519

PROJECT : PRIVATE HOUSE	PRINCIPLE ARCHITECT : I.B. Gd Sasra Bhanutama, S.T. Arya Prawira Wibowo, S.T.	STRUCTURE ENGINEER :	STRUCTURE DRAFTER :	ELECTRICAL AND PLUMBING DRAFTER :	ARCHITECTURAL DRAFTER :	CHECKED :		
OWNER :	ARCHITECT DESIGNER :	MECHANICAL AND ELECTRICAL ENGINEER :						
DRAWING TITLE : SD5 ~ 1 UNIT	SCALE : SCALE 1 : 20	DATE :	DATE / REVISION NOTE / SIGNATURE	Drawing code	Page number	Total page	**Note.** Planning the structure and plumbing of the drawings should be checked again or re-adjusted by the contractor related to the field condition	
	FILE NAME D\Data\Project	PRINT DATE : -		A	029	104		

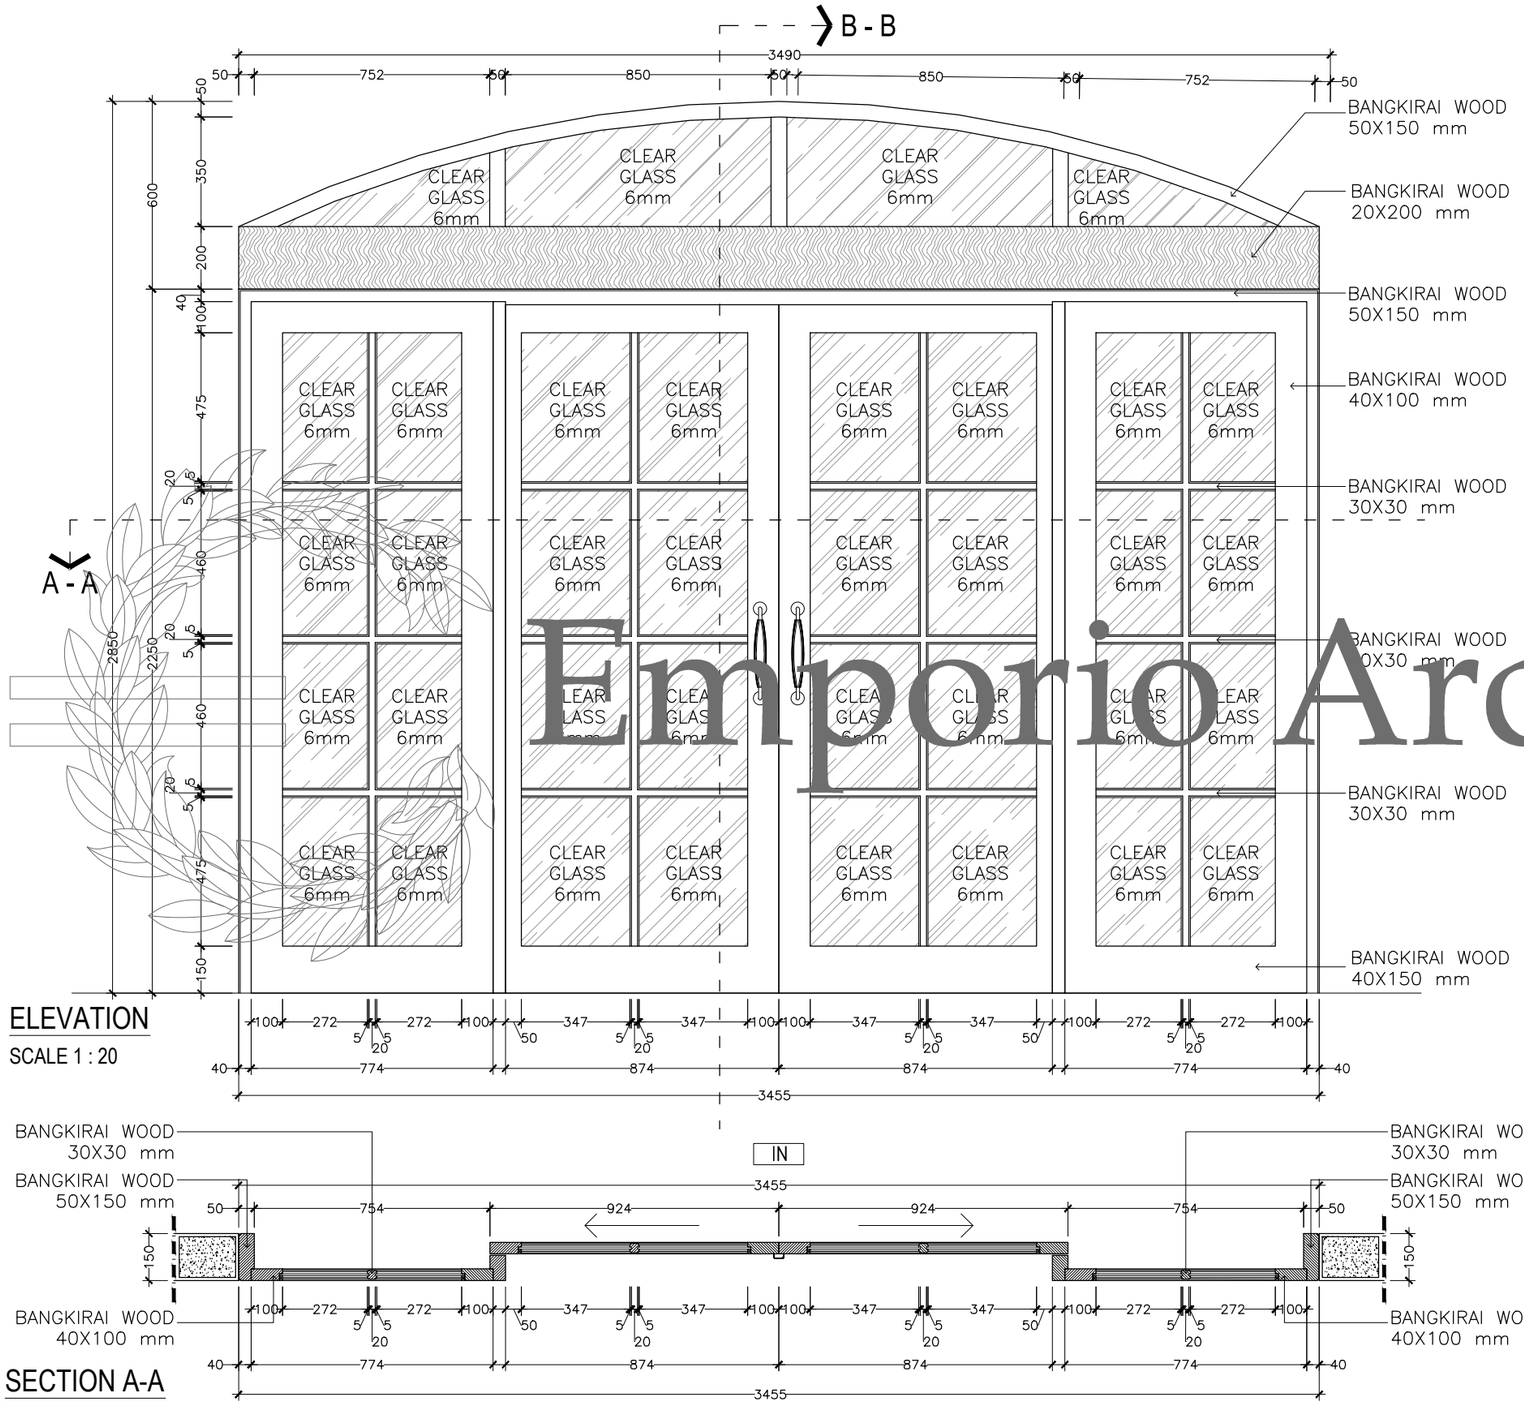


ELEVATION

SCALE 1 : 20

SECTION A-A

SCALE 1 : 20

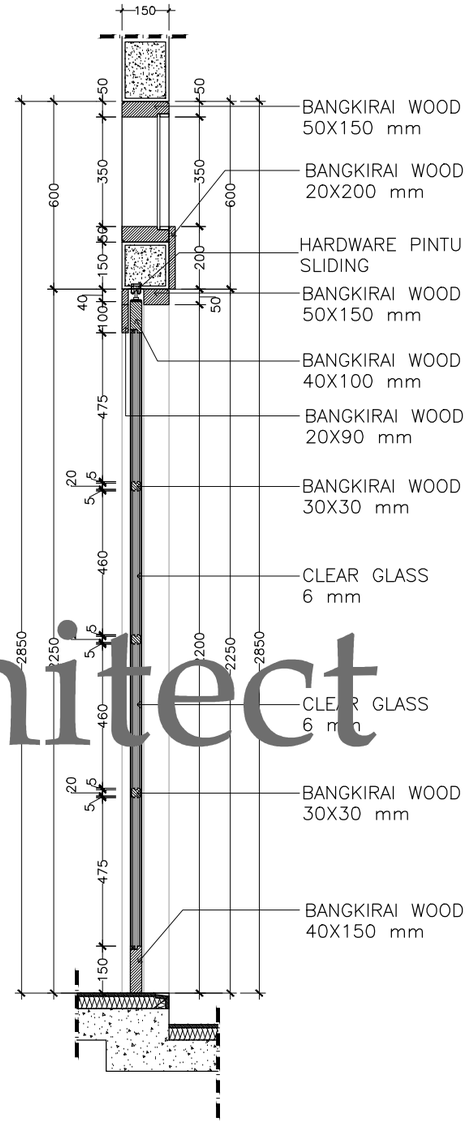

SECTION B-B


SCALE 1 : 20

SD6 ~ 1 UNIT

SCALE. 1 : 20


Emporio Architect

Consultant: Emporio Architect, info@emporioarchitec.com, contact : 081222955519	PROJECT : PRIVATE HOUSE	PRINCIPLE ARCHITECT : I.B. Gd Sasra Bhanutama, S.T. Arya Prawira Wibowo, S.T.	STRUCTURE ENGINEER :	STRUCTURE DRAFTER :	ELECTRICAL AND PLUMBING DRAFTER :	ARCHITECTURAL DRAFTER :	CHECKED :	
	OWNER :	ARCHITECT DESIGNER :	MECHANICAL AND ELECTRICAL ENGINEER :					
	DRAWING TITLE : SD6 ~ 1 UNIT	SCALE : SCALE 1 : 20 / DATE :	DATE / REVISION NOTE / SIGNATURE	Drawing code: A	Page number: 030	Total page: 104	Note. Planning the structure and plumbing of the drawings should be checked again or re-adjusted by the contractor related to the field condition	
		FILE NAME D\Data\Project / PRINT DATE : -						

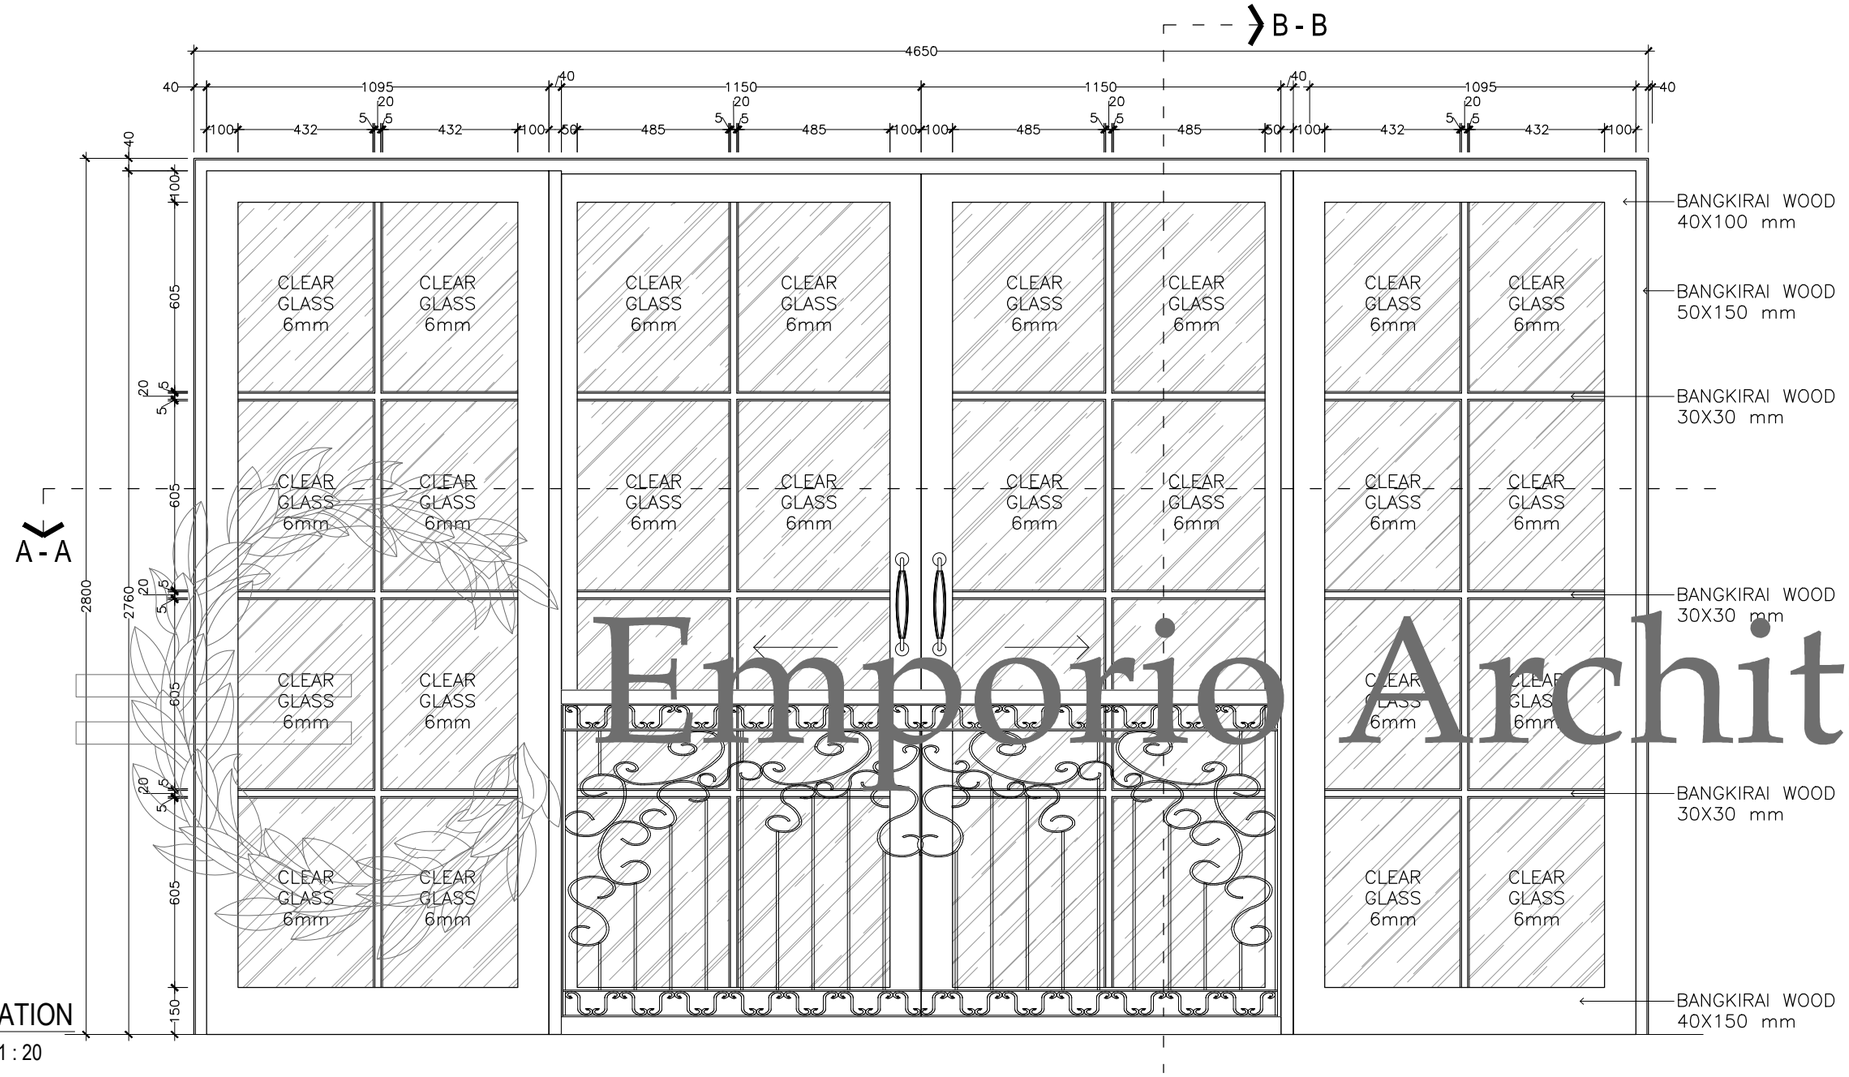


ELEVATION

SCALE 1 : 20

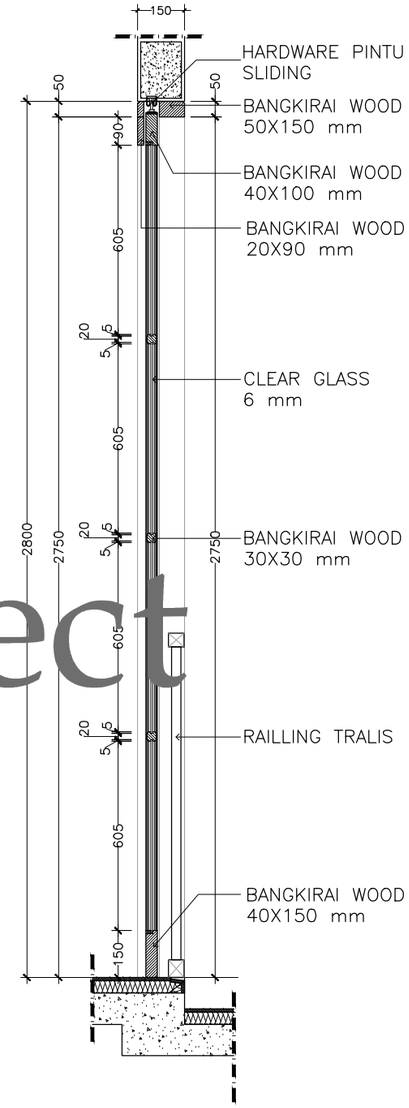

SECTION B-B

SCALE 1 : 20

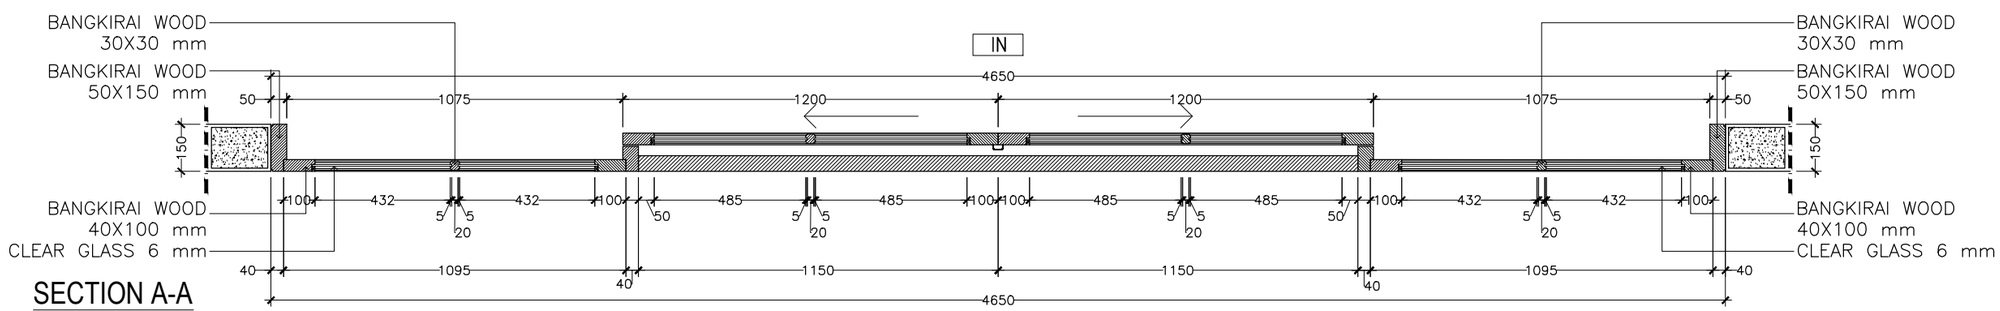

SECTION A-A

SCALE 1 : 20

SD7 ~ 1 UNIT


SCALE. 1: 20

Emporio Architect

Consultant
Emporio Architect
info@emporioarchitec.com
contact : 081222955519

PROJECT : PRIVATE HOUSE	PRINCIPLE ARCHITECT : I.B. Gd Sasra Bhanutama, S.T. Arya Prawira Wibowo, S.T.	STRUCTURE ENGINEER :	STRUCTURE DRAFTER :	ELECTRICAL AND PLUMBING DRAFTER :	ARCHITECTURAL DRAFTER :	CHECKED :		
OWNER :	ARCHITECT DESIGNER :	MECHANICAL AND ELECTRICAL ENGINEER :						
DRAWING TITLE : SD7 ~ 1 UNIT	SCALE : SCALE 1 : 20	DATE :	DATE	REVISION NOTE	SIGNATURE	Drawing code	Page number	Total page
	FILE NAME D\Data\Project	PRINT DATE : -				A	031	104

Note.
Planning the structure and plumbing of the drawings should be checked again or re-adjusted by the contractor related to the field condition

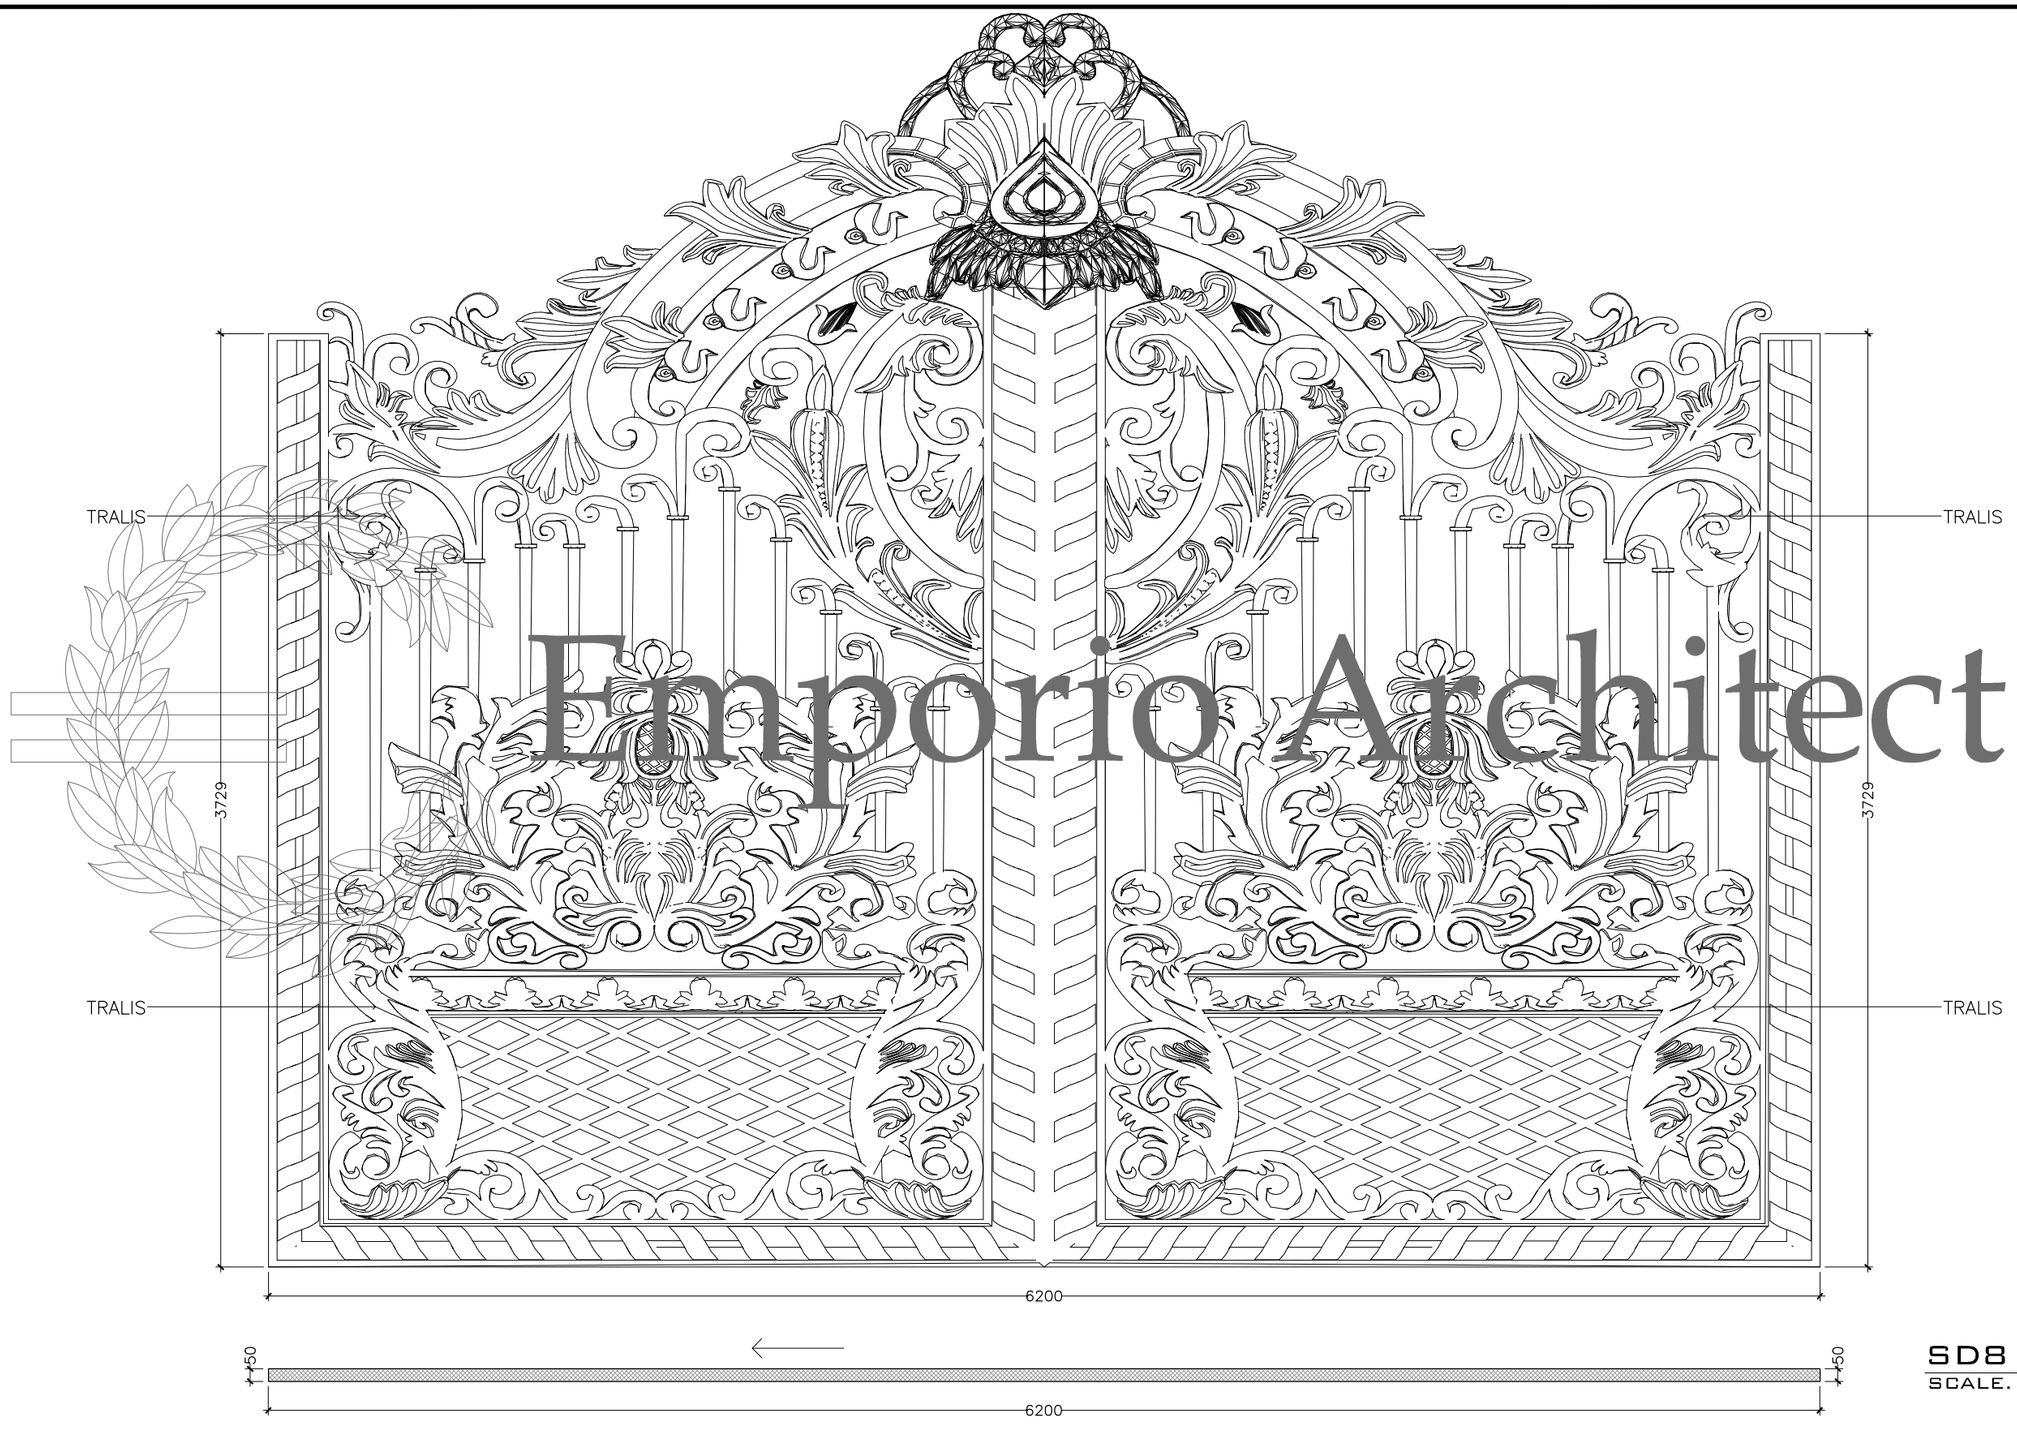

Emporio Architect


SD8 ~ 1 UNIT


SCALE. 1: 25

Consultant

Emporio Architect
info@emporioarchitec.com
contact : 081222955519

PROJECT : PRIVATE HOUSE	PRINCIPLE ARCHITECT : I.B. Gd Sasra Bhanutama, S.T. Arya Prawira Wibowo, S.T.	STRUCTURE ENGINEER :	STRUCTURE DRAFTER :	ELECTRICAL AND PLUMBING DRAFTER :	ARCHITECTURAL DRAFTER :	CHECKED :		
OWNER :	ARCHITECT DESIGNER :	MECHANICAL AND ELECTRICAL ENGINEER :						
DRAWING TITLE : SD8 ~ 1 UNIT	SCALE : SCALE 1 : 25 / DATE :	DATE / REVISION NOTE / SIGNATURE	Drawing code	Page number	Total page	**Note.** Planning the structure and plumbing of the drawings should be checked again or re-adjusted by the contractor related to the field condition		
	FILE NAME D\Data\Project / PRINT DATE : -		A	032	**104**			

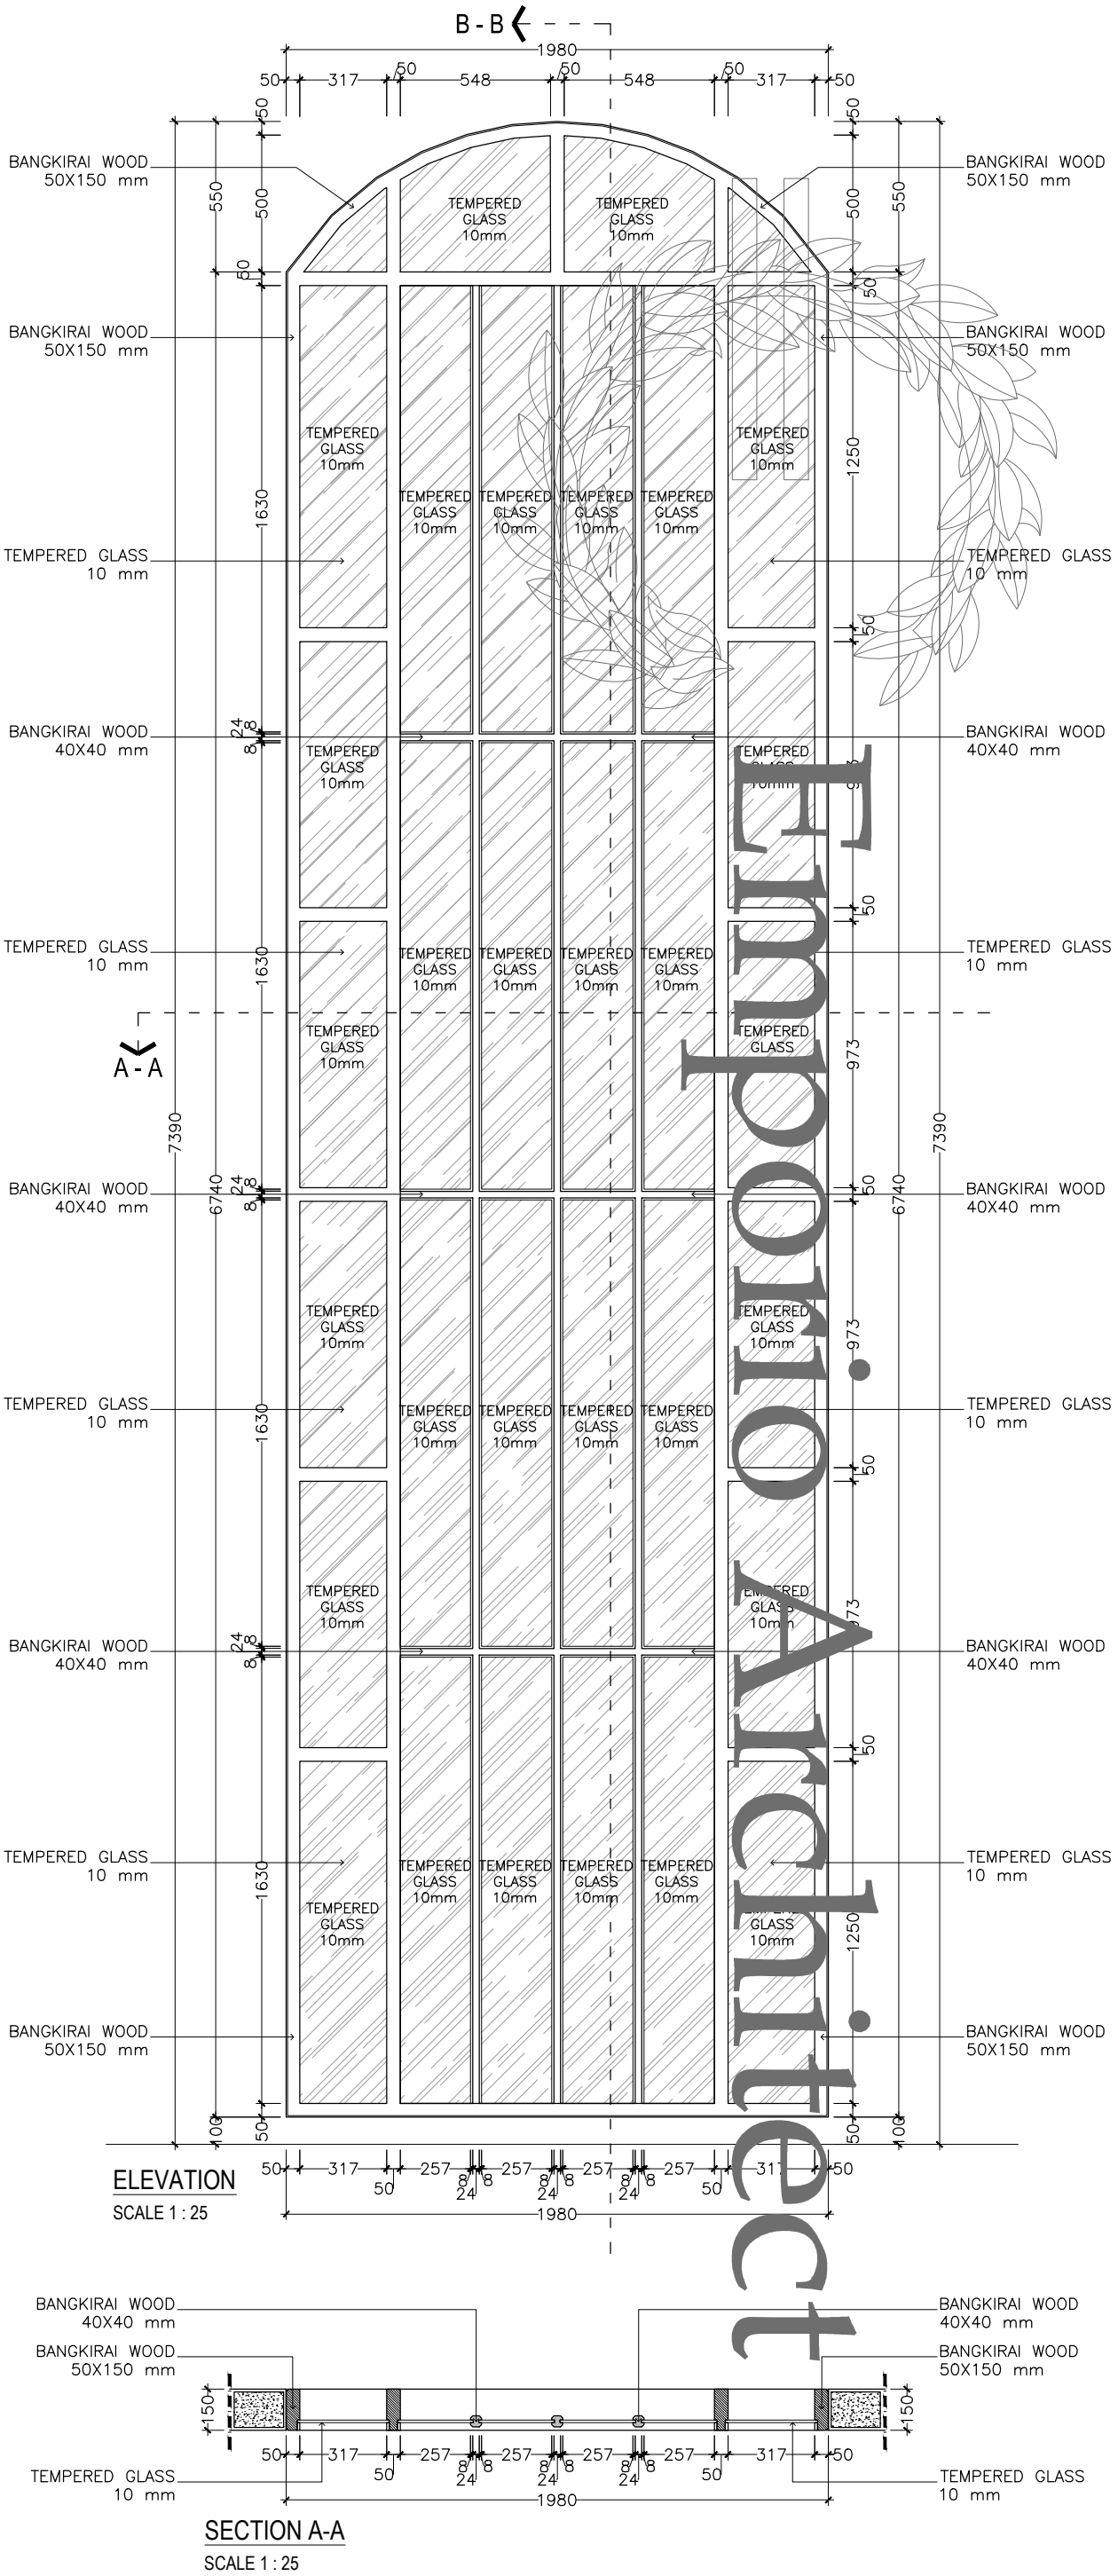

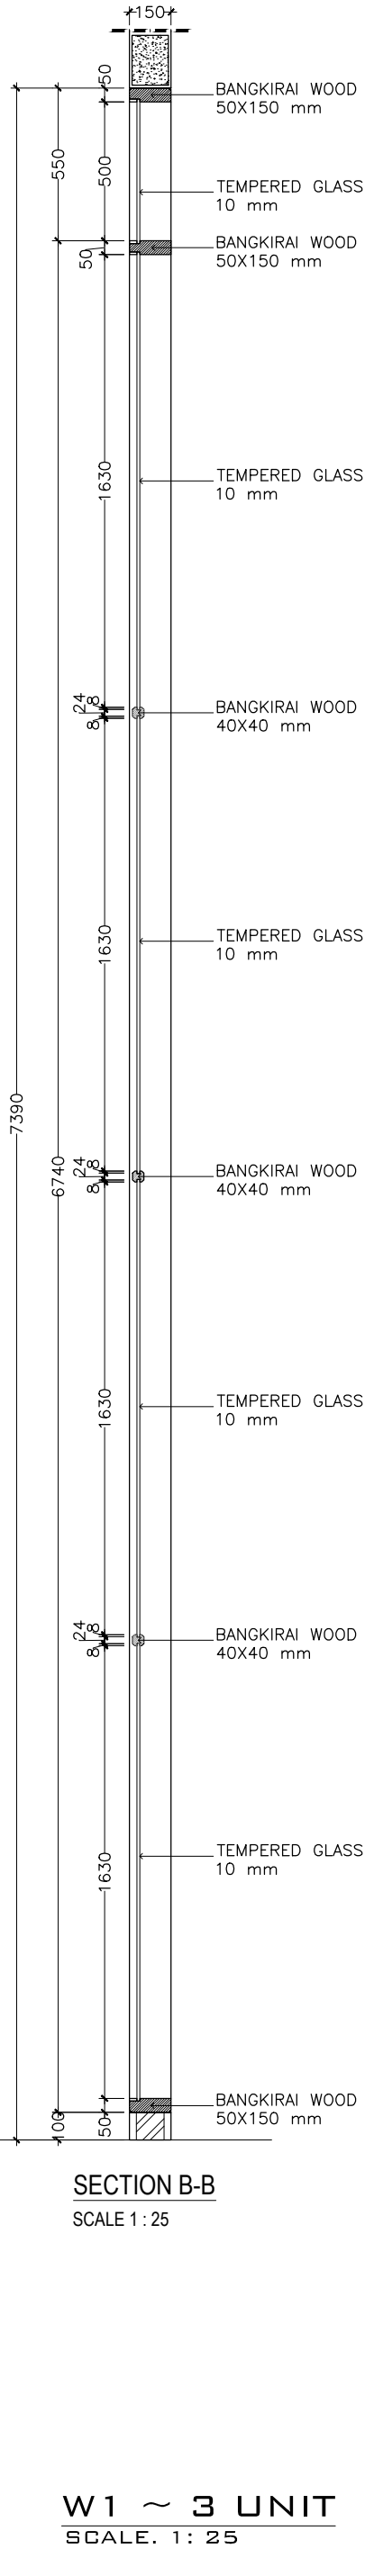

Emporio Architect

Consultant
Emporio Architect
info@emporioarchitec.com
contact : 081222955519

PROJECT :

PRIVATE HOUSE

OWNER :

DRAWING TITLE :

W1 ~ 3 UNIT

PRINCIPLE ARCHITECT : **I.B. Gd Sasra Bhanutama, S.T.** **Arya Prawira Wibowo, S.T.**

ARCHITECT DESIGNER :

STRUCTURE ENGINEER :

MECHANICAL AND ELECTRICAL ENGINEER :

SCALE : **SCALE 1 : 25**

DATE :

PRINT DATE :

FILE NAME : DiData\Project

-

REVISION NOTE	DATE	SIGNATURE

Drawing code	A
Page number	033
Total page	**104**


STRUCTURE DRAFTER :

ELECTRICAL AND PLUMBING DRAFTER :

ARCHITECTURAL DRAFTER :

CHECKED :

Note.
Planning the structure and plumbing of the drawings should be checked again or re-adjusted by the contractor related to the field condition

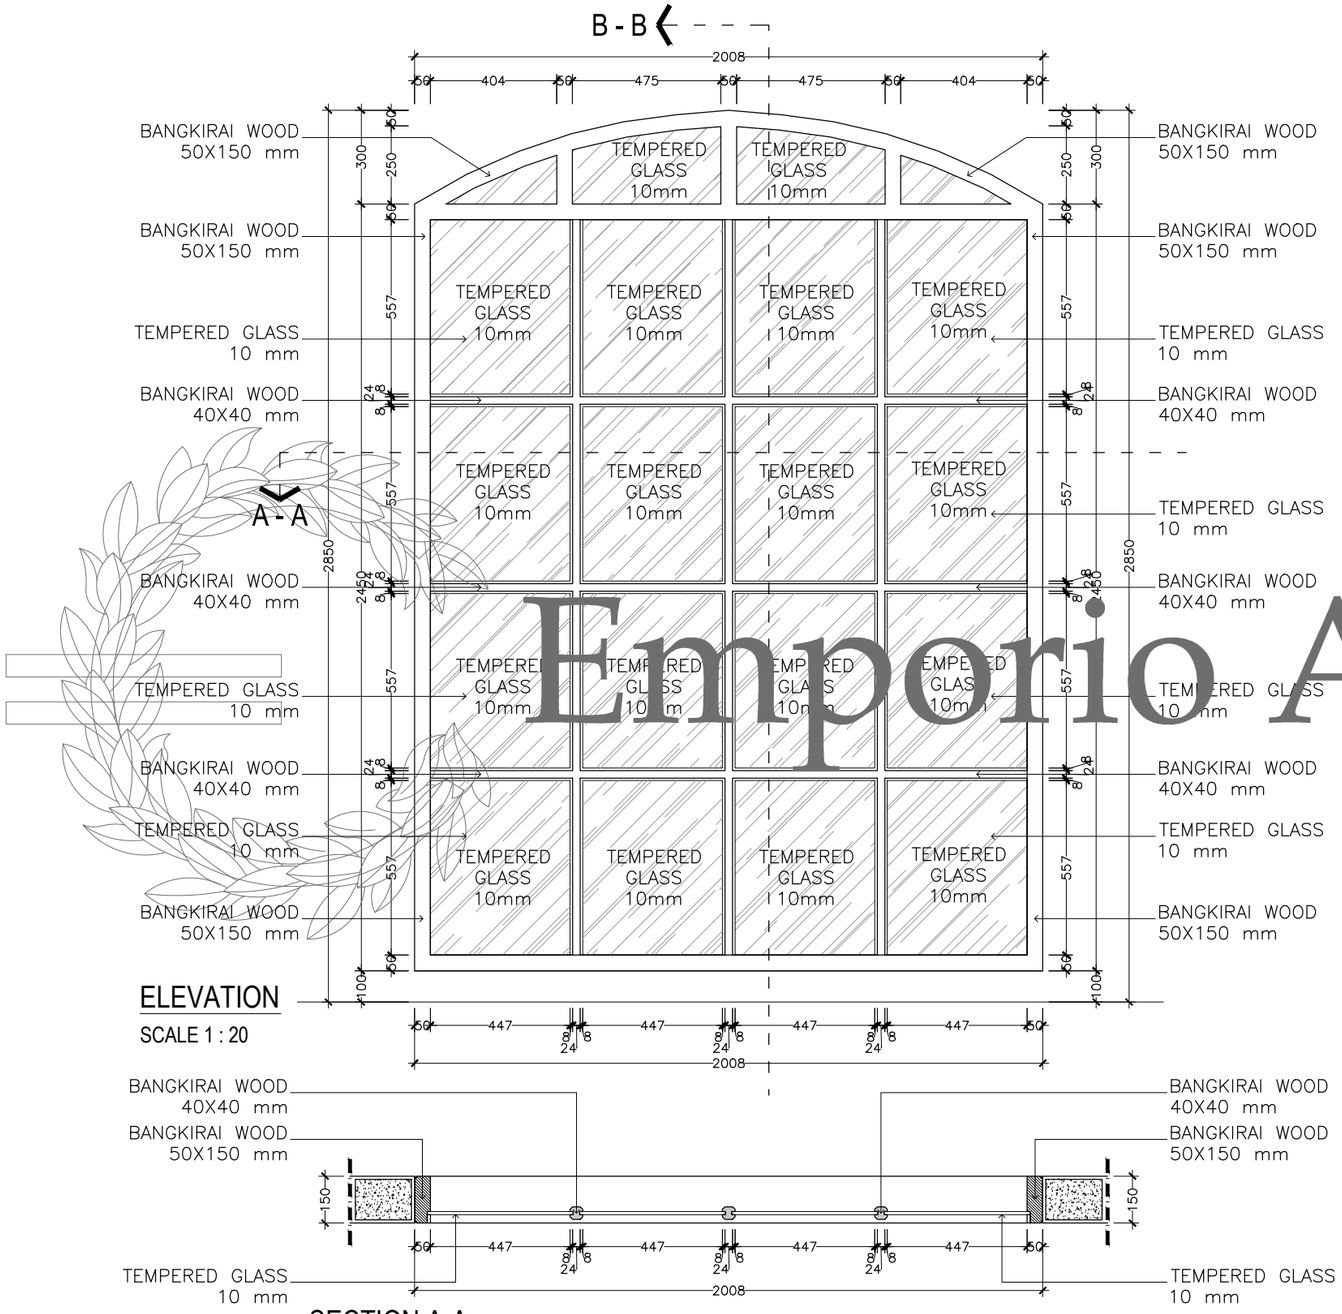


ELEVATION

SCALE 1 : 20

SECTION A-A

SCALE 1 : 20

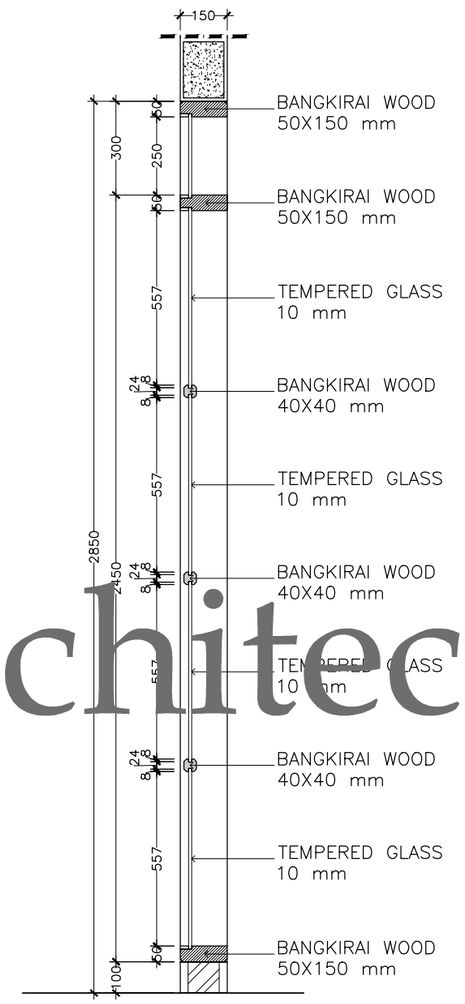

SECTION B-B


SCALE 1 : 20

W2 ~ 1 UNIT

SCALE. 1: 20

Emporio Architect


Consultant: Emporio Architect, info@emporioarchitec.com, contact : 081222955519	PROJECT : PRIVATE HOUSE	PRINCIPLE ARCHITECT : I.B. Gd Sasra Bhanutama, S.T. Arya Prawira Wibowo, S.T.	STRUCTURE ENGINEER :	STRUCTURE DRAFTER :	ELECTRICAL AND PLUMBING DRAFTER :	ARCHITECTURAL DRAFTER :	CHECKED :	
	OWNER :	ARCHITECT DESIGNER :	MECHANICAL AND ELECTRICAL ENGINEER :					
	DRAWING TITLE : W2 ~ 1 UNIT	SCALE : SCALE 1 : 20 / DATE :	DATE / REVISION NOTE / SIGNATURE	Drawing code: A	Page number: 034	Total page: 104	Note. Planning the structure and plumbing of the drawings should be checked again or re-adjusted by the contractor related to the field condition	
		FILE NAME D\Data\Project / PRINT DATE : -						

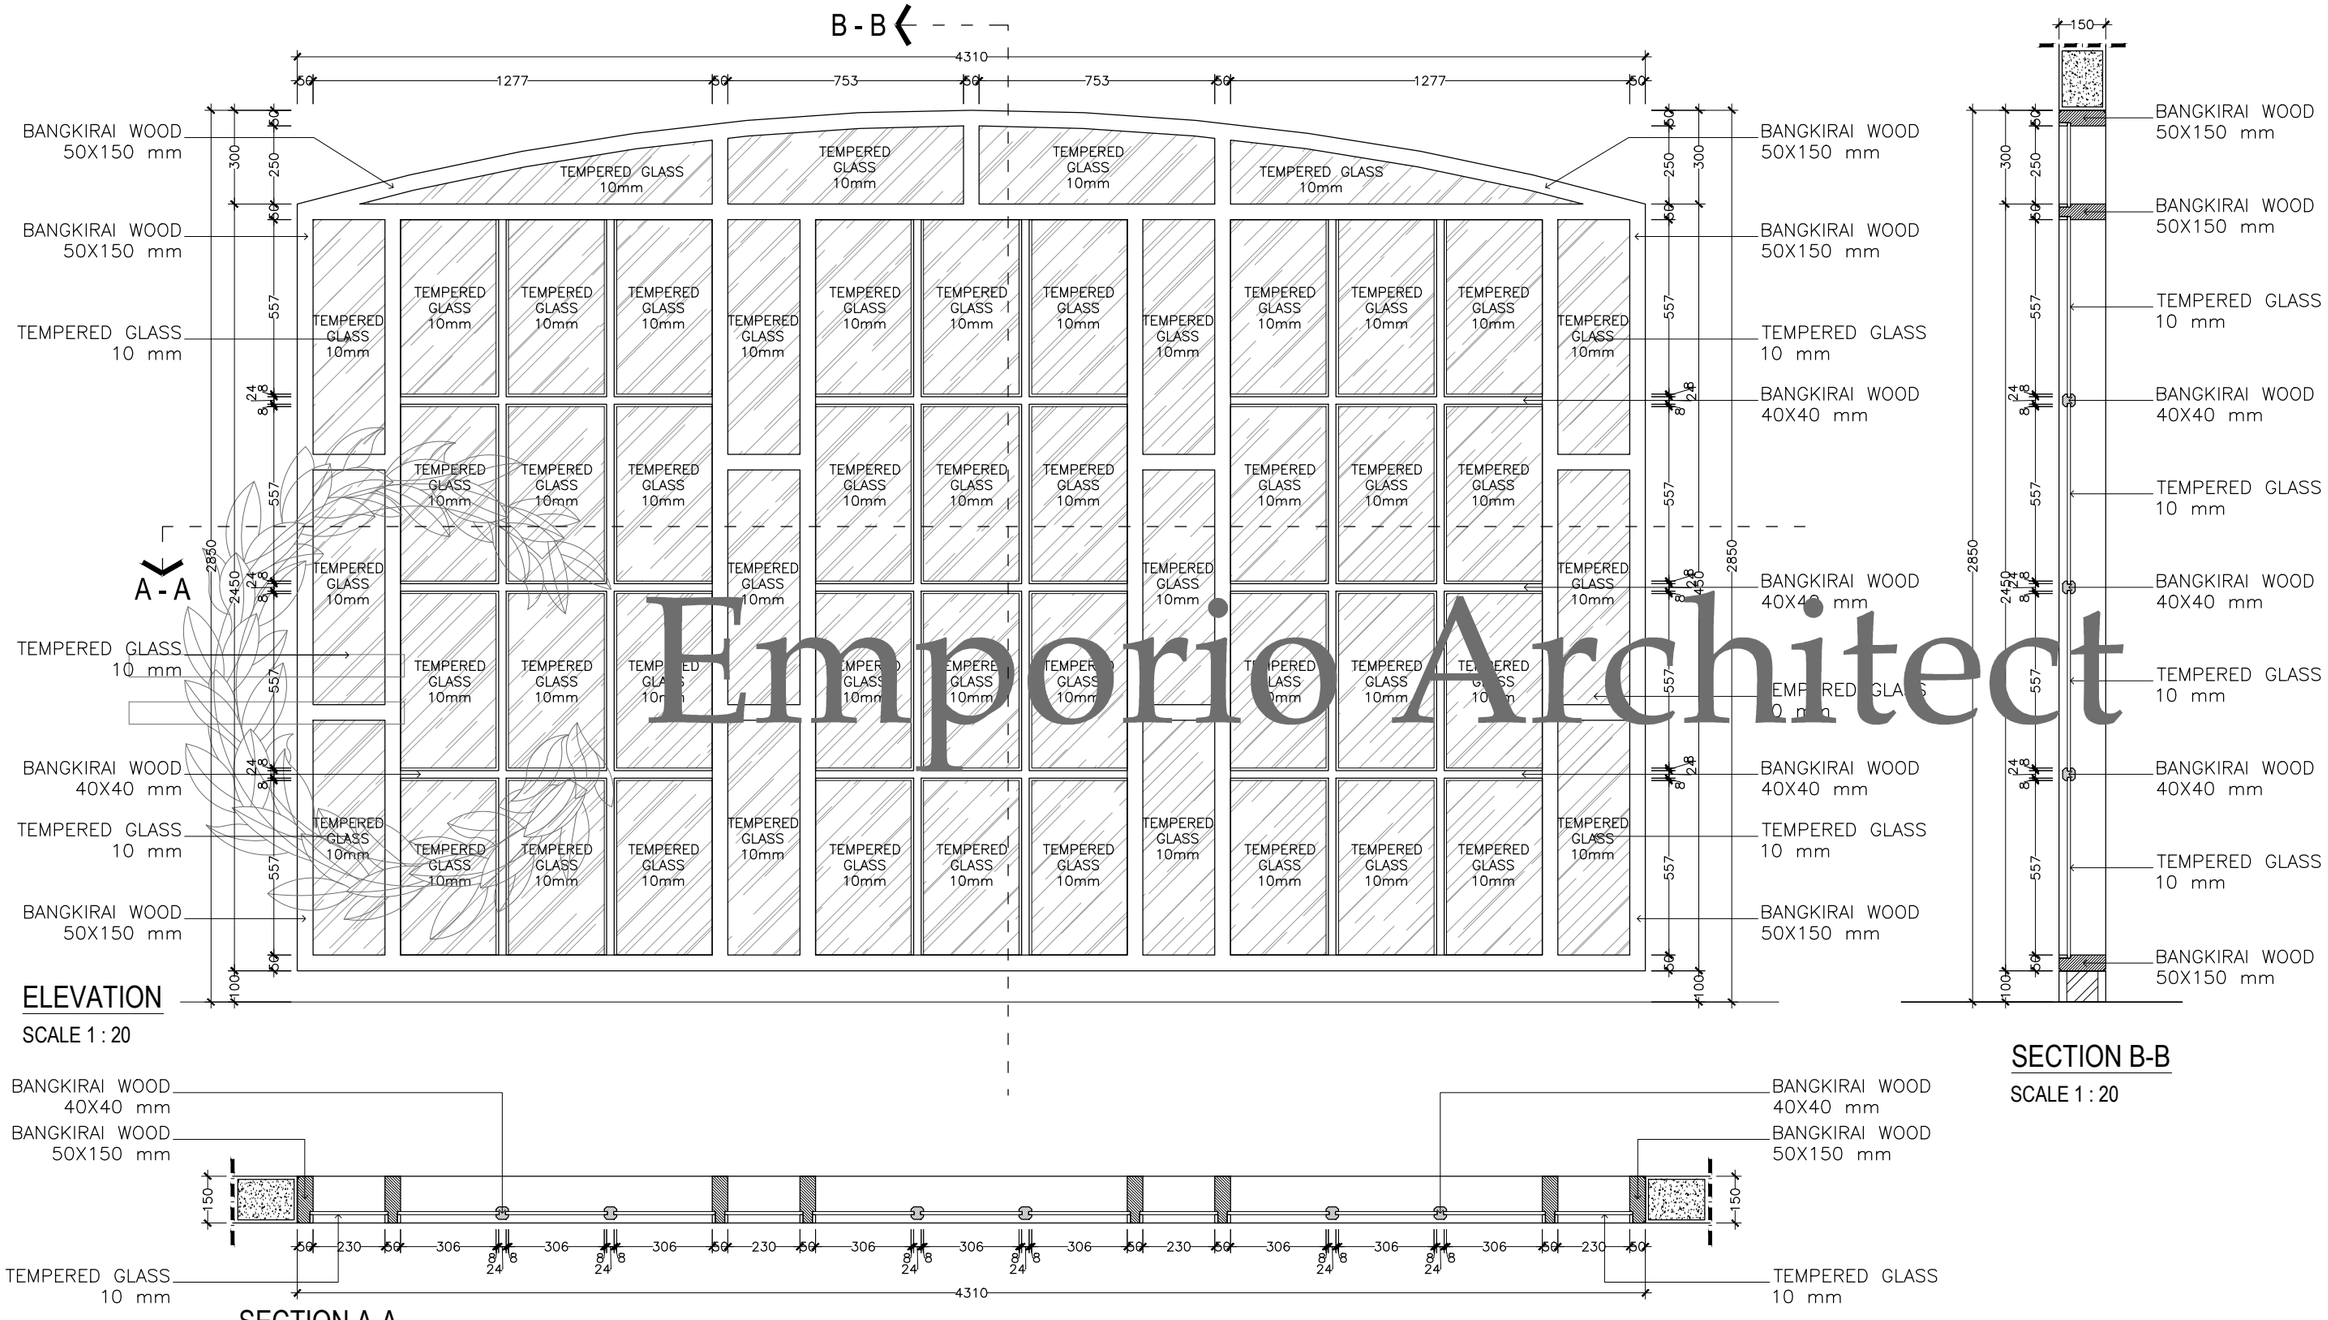

Emporio Architect

Consultant
Emporio Architect
info@emporioarchitec.com
contact : 081222955519

PROJECT : PRIVATE HOUSE	PRINCIPLE ARCHITECT : I.B. Gd Sasra Bhanutama, S.T. Arya Prawira Wibowo, S.T.	STRUCTURE ENGINEER :	STRUCTURE DRAFTER :	ELECTRICAL AND PLUMBING DRAFTER :	ARCHITECTURAL DRAFTER :	CHECKED :		
OWNER :	ARCHITECT DESIGNER :	MECHANICAL AND ELECTRICAL ENGINEER :						
DRAWING TITLE : W3 ~ 1 UNIT	SCALE : SCALE 1 : 20	DATE :	DATE / REVISION NOTE / SIGNATURE		Drawing code	Page number	Total page	**Note.** Planning the structure and plumbing of the drawings should be checked again or re-adjusted by the contractor related to the field condition
	FILE NAME D\Data\Project	PRINT DATE : -			A	035	104	

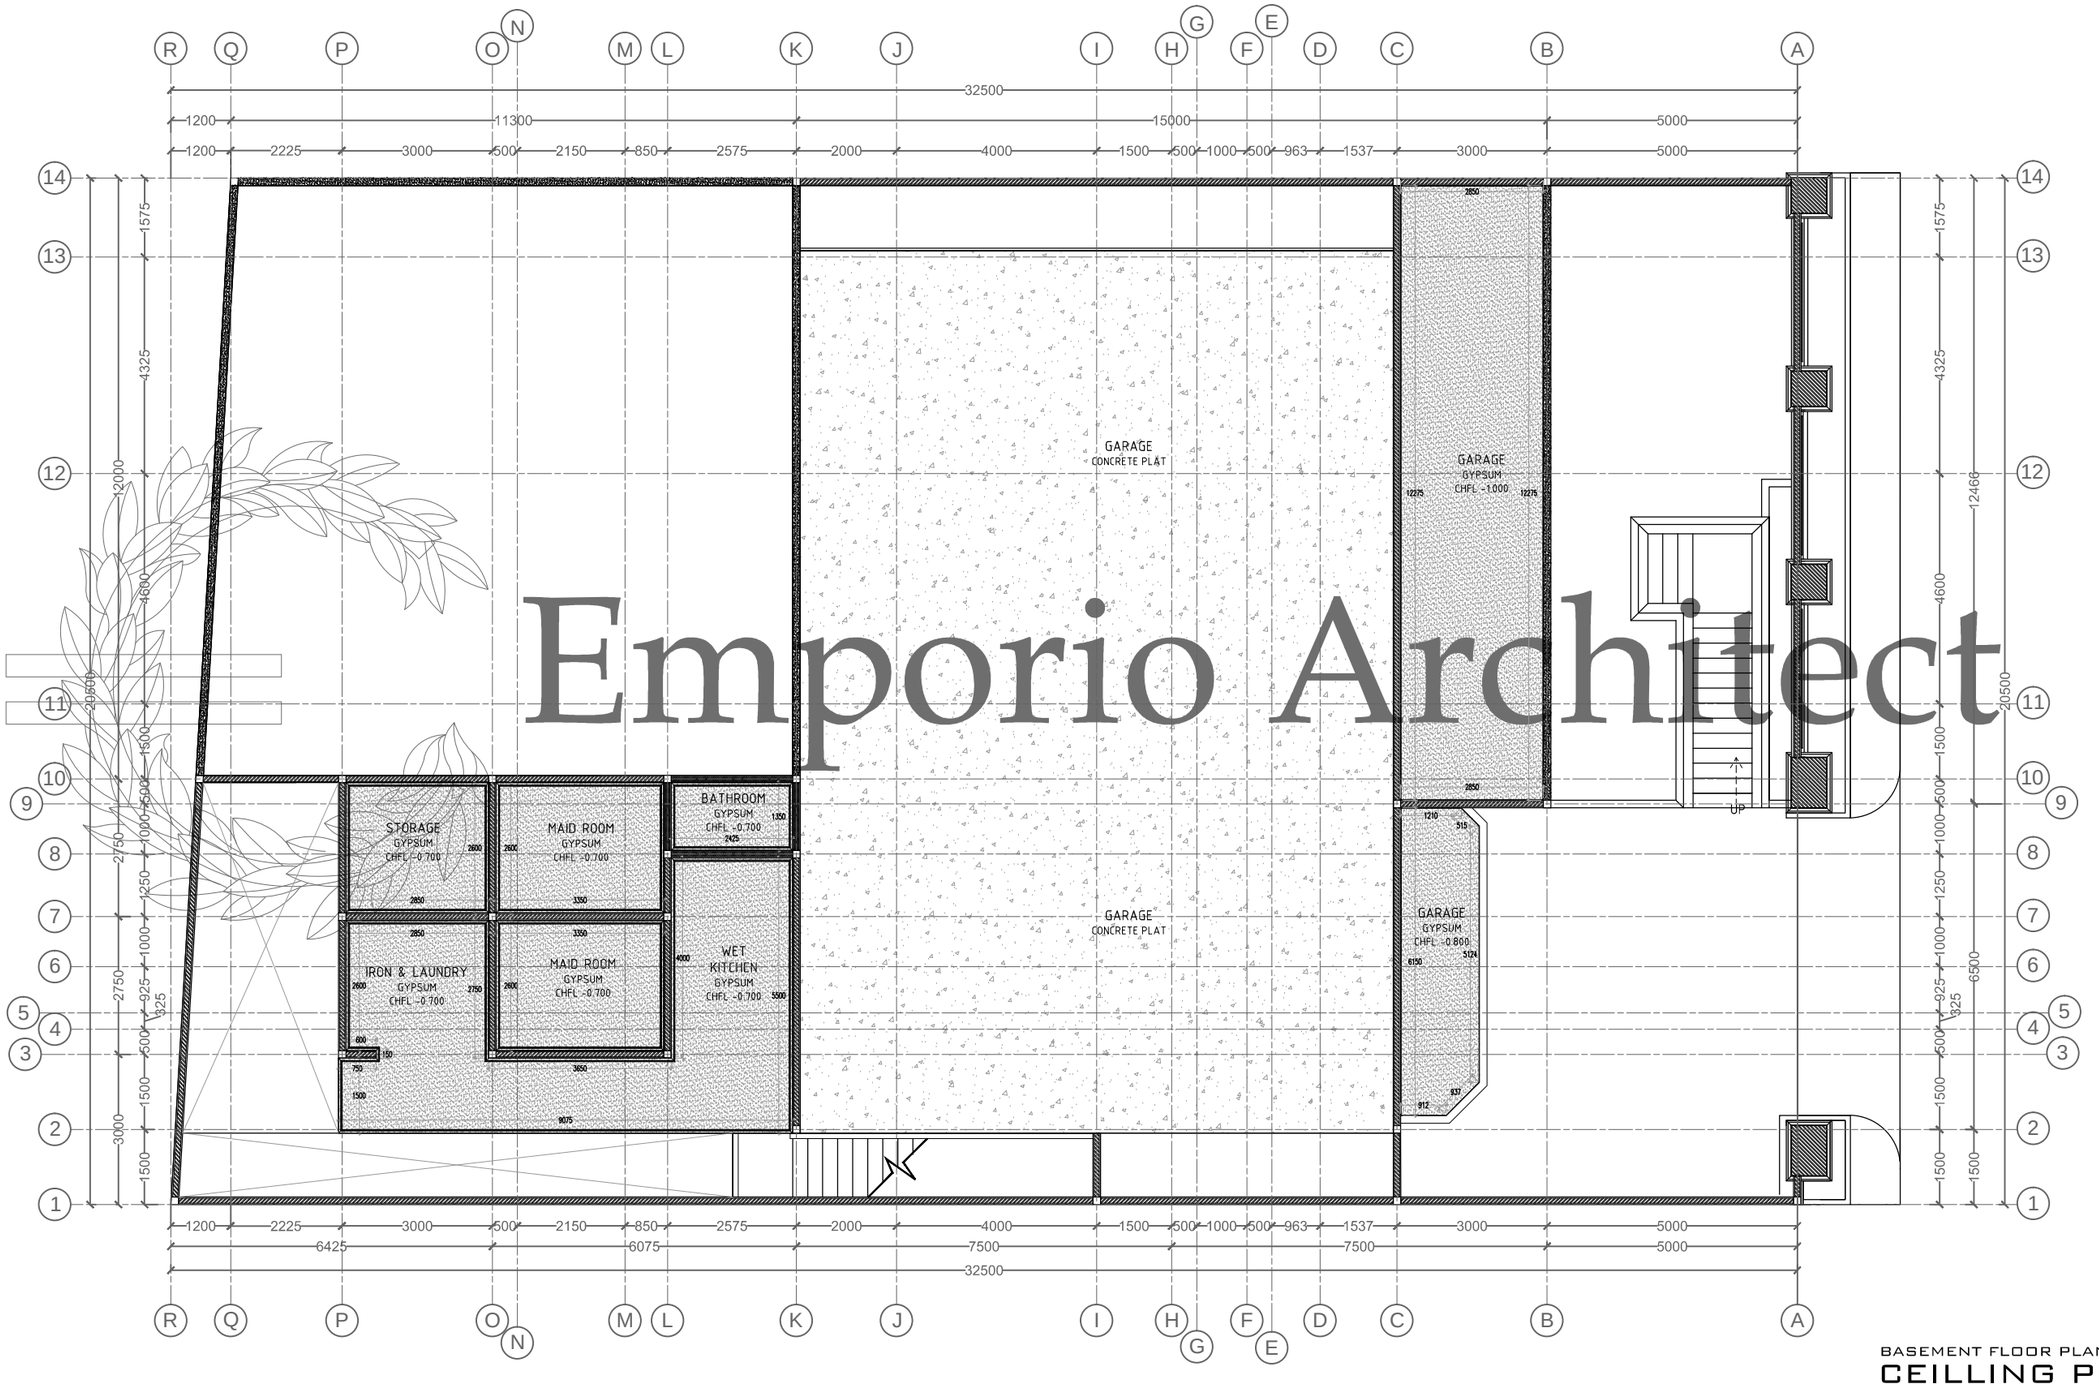

Emporio Architect

BASEMENT FLOOR PLAN


CEILLING PLAN

SCALE. 1: 125

Consultant
Emporio Architect
info@emporioarchitec.com
contact : 081222955519

PROJECT : PRIVATE HOUSE	PRINCIPLE ARCHITECT : I.B. Gd Sasra Bhanutama, S.T. Arya Prawira Wibowo, S.T.	STRUCTURE ENGINEER :	STRUCTURE DRAFTER :	ELECTRICAL AND PLUMBING DRAFTER :	ARCHITECTURAL DRAFTER :	CHECKED :	
OWNER :	ARCHITECT DESIGNER :	MECHANICAL AND ELECTRICAL ENGINEER :					
DRAWING TITLE : CEILLING PLAN (BASEMENT FLOOR PLAN)	SCALE : SCALE 1 : 125	DATE :	DATE	REVISION NOTE	SIGNATURE	Drawing code	Page number / Total page
	FILE NAME D\Data\Project	PRINT DATE : -				A	036 / 104

Note.
Planning the structure and plumbing of the drawings should be checked again or re-adjusted by the contractor related to the field condition

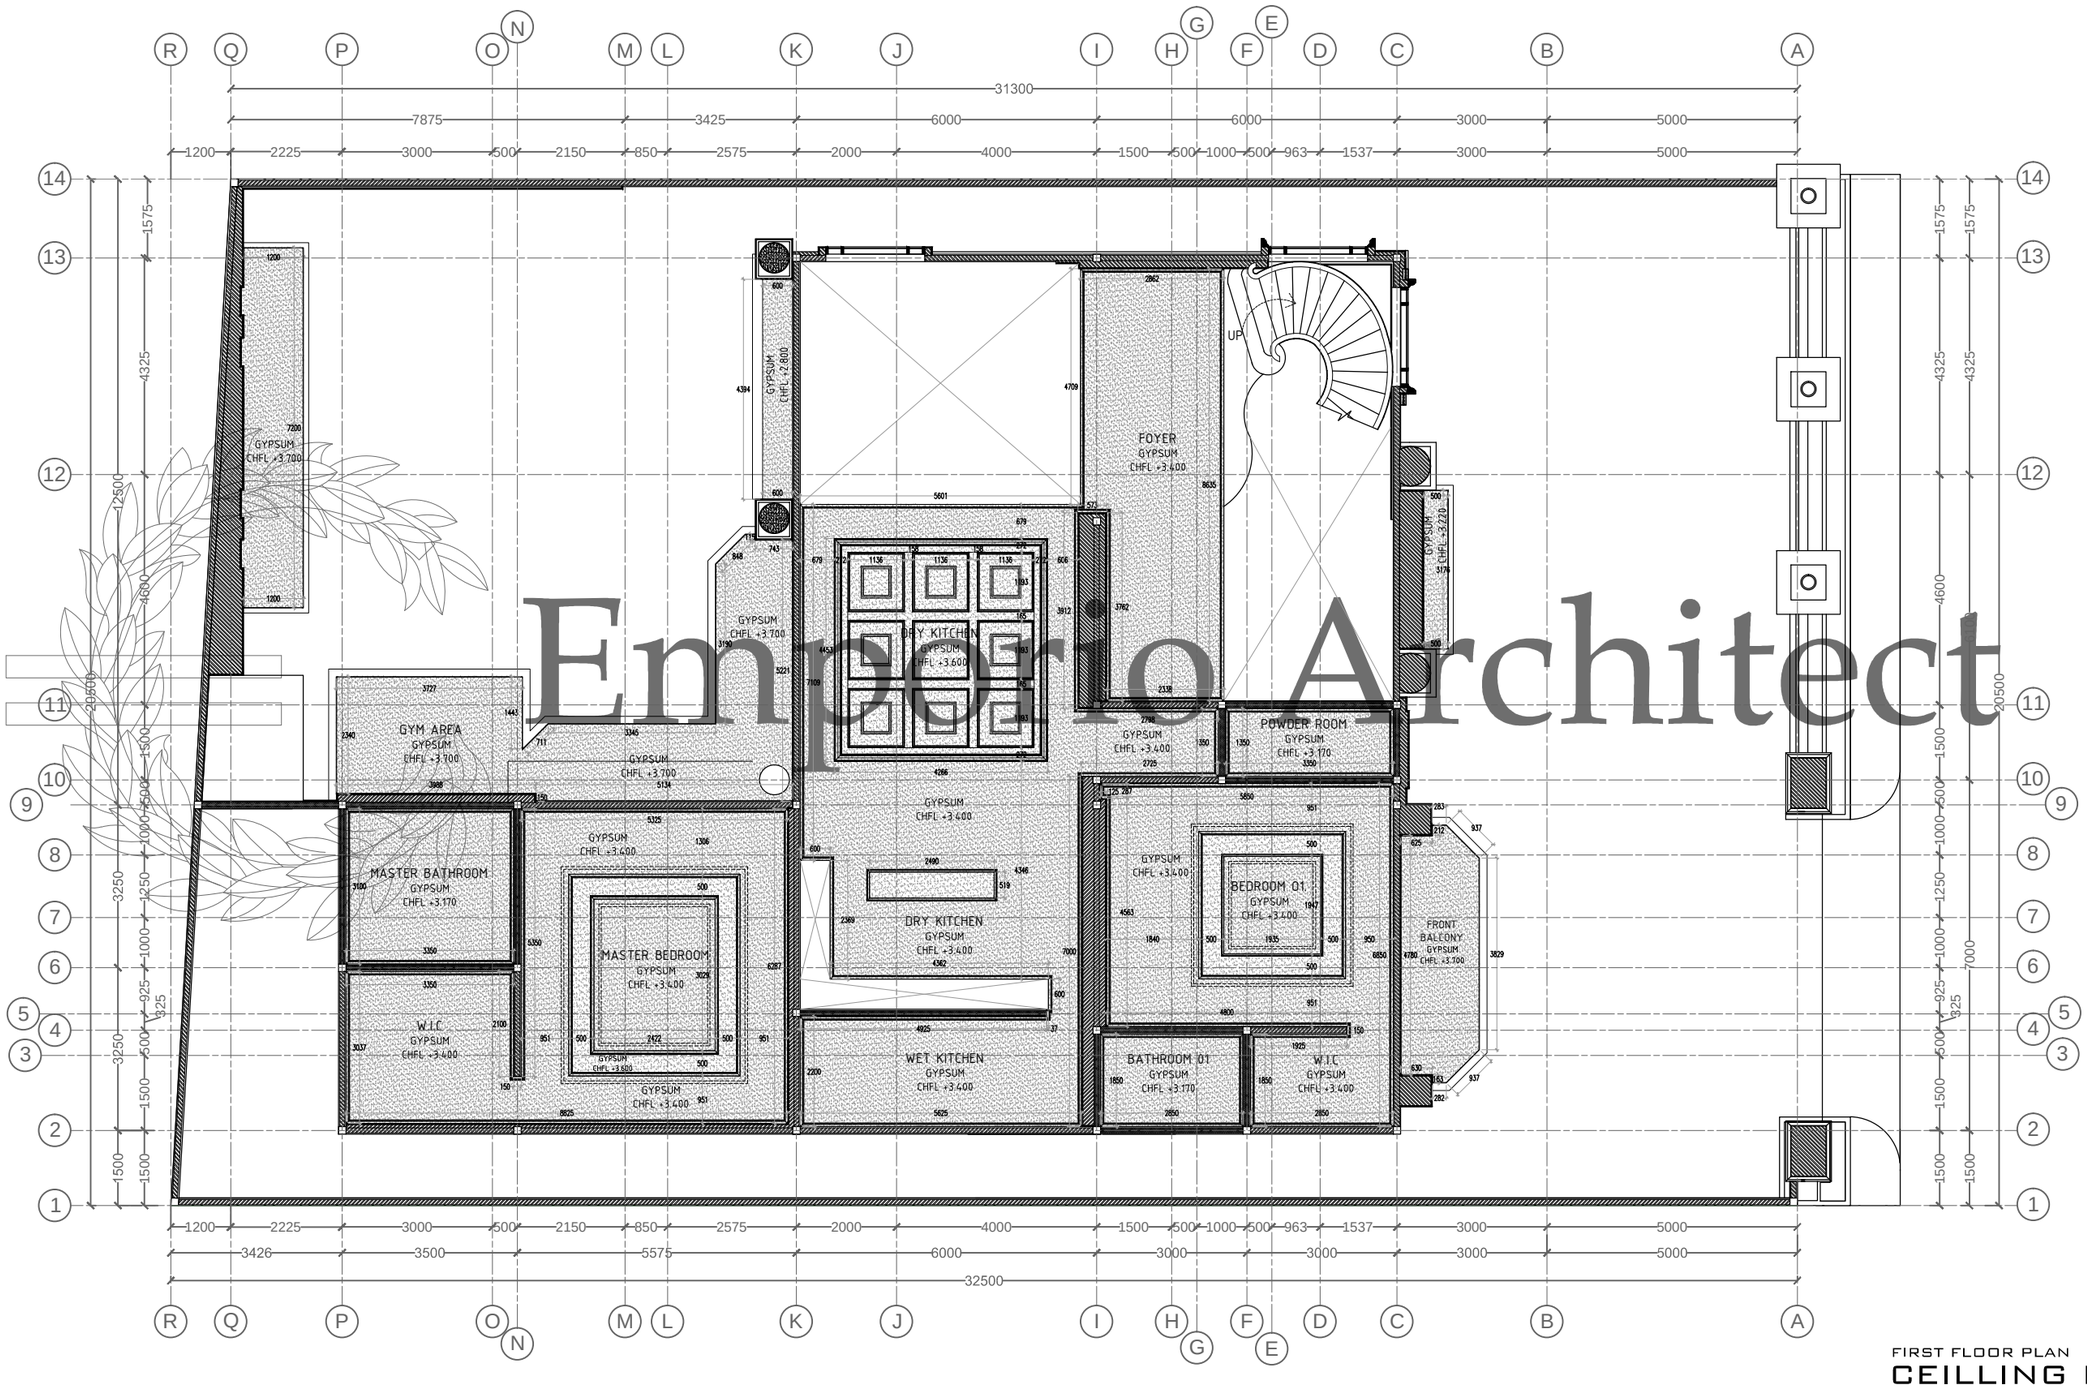

Emporio Architect


FIRST FLOOR PLAN

CEILLING PLAN

SCALE. 1 : 125

Consultant
Emporio Architect
info@emporioarchitec.com
contact : 081222955519

PROJECT : PRIVATE HOUSE	PRINCIPLE ARCHITECT : I.B. Gd Sasra Bhanutama, S.T. Arya Prawira Wibowo, S.T.	STRUCTURE ENGINEER :	STRUCTURE DRAFTER :	ELECTRICAL AND PLUMBING DRAFTER :	ARCHITECTURAL DRAFTER :	CHECKED :	
OWNER :	ARCHITECT DESIGNER :	MECHANICAL AND ELECTRICAL ENGINEER :					
DRAWING TITLE : CEILLING PLAN (FIRST FLOOR PLAN)	SCALE : SCALE 1 : 125 / DATE :	DATE / REVISION NOTE / SIGNATURE	Drawing code	Page number	Total page	**Note.** Planning the structure and plumbing of the drawings should be checked again or re-adjusted by the contractor related to the field condition	
	FILE NAME D\Data\Project / PRINT DATE : -		A	037	104		

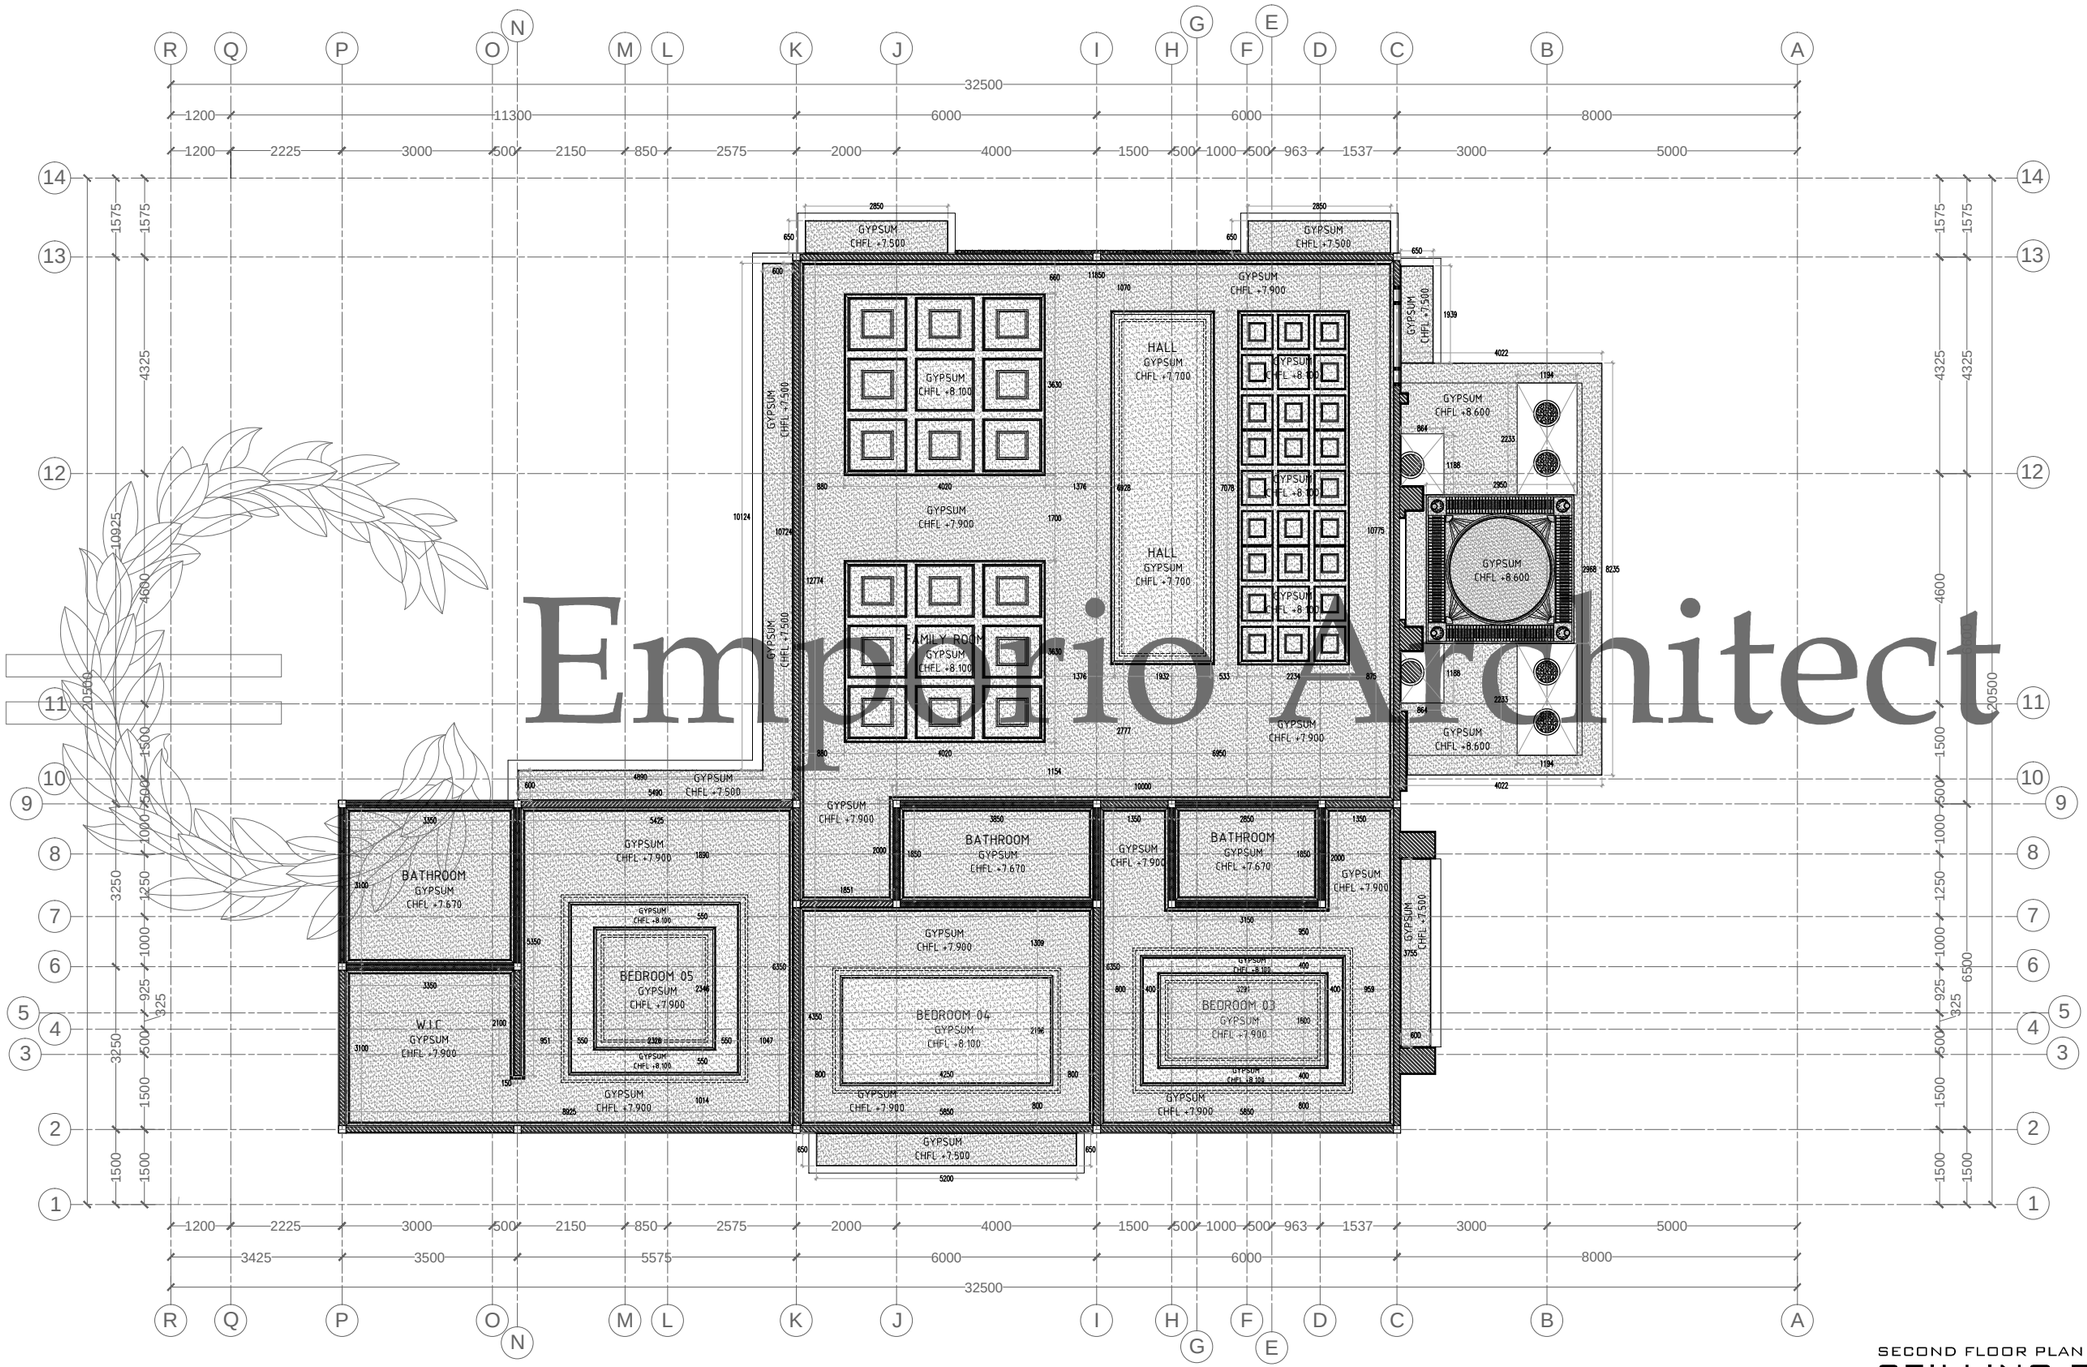


Emporio Architect

SECOND FLOOR PLAN

CEILLING PLAN

SCALE. 1: 125

Consultant: Emporio Architect, info@emporioarchitec.com, contact : 081222955519	PROJECT : PRIVATE HOUSE	PRINCIPLE ARCHITECT : I.B. Gd Sasra Bhanutama, S.T. Arya Prawira Wibowo, S.T.	STRUCTURE ENGINEER :	STRUCTURE DRAFTER :	ELECTRICAL AND PLUMBING DRAFTER :	ARCHITECTURAL DRAFTER :	CHECKED :
	OWNER :	ARCHITECT DESIGNER :	MECHANICAL AND ELECTRICAL ENGINEER :				
	DRAWING TITLE : CEILLING PLAN (SECOND FLOOR PLAN)	SCALE : SCALE 1 : 125 / DATE :	DATE / REVISION NOTE / SIGNATURE	Drawing code	Page number	Total page	Note. Planning the structure and plumbing of the drawings should be checked again or re-adjusted by the contractor related to the field condition
		FILE NAME D\Data\Project / PRINT DATE : -		A	038	104	

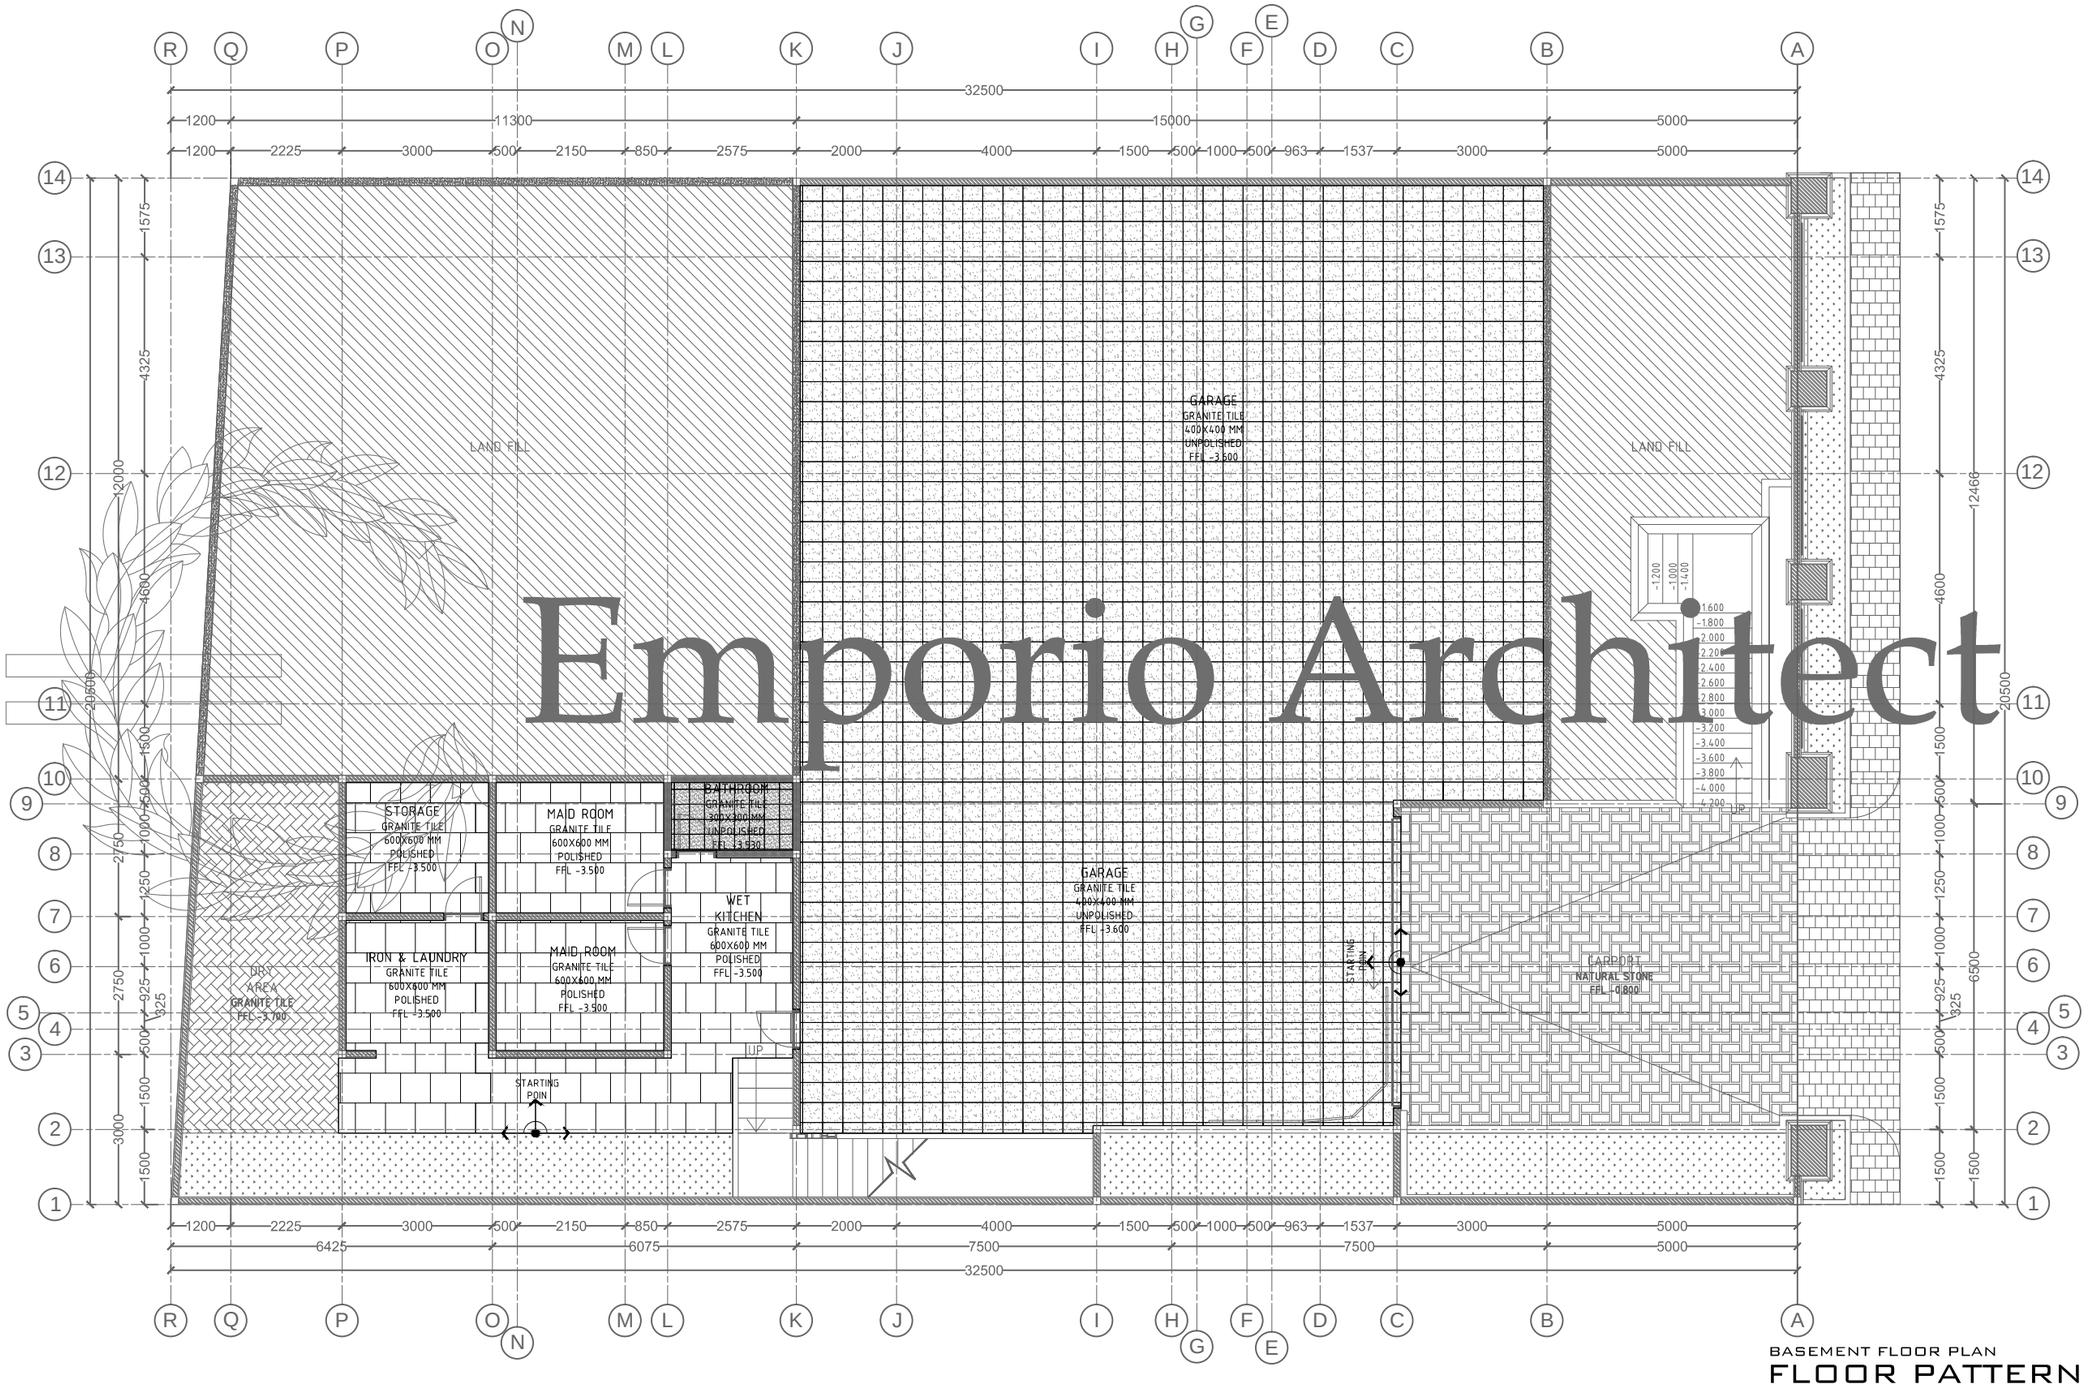

Emporio Architect

BASEMENT FLOOR PLAN


FLOOR PATTERN PLAN

SCALE. 1: 125

Consultant
Emporio Architect
info@emporioarchitec.com
contact : 081222955519

PROJECT : PRIVATE HOUSE	PRINCIPLE ARCHITECT : I.B. Gd Sasra Bhanutama, S.T. Arya Prawira Wibowo, S.T.	STRUCTURE ENGINEER :	STRUCTURE DRAFTER : / ELECTRICAL AND PLUMBING DRAFTER : / ARCHITECTURAL DRAFTER : / CHECKED :
OWNER :	ARCHITECT DESIGNER :	MECHANICAL AND ELECTRICAL ENGINEER :	
DRAWING TITLE : FLOOR PATTERN PLAN (BASEMENT FLOOR PLAN)	SCALE : SCALE 1 : 125 / DATE :	DATE / REVISION NOTE / SIGNATURE	Drawing code: A / Page number: 039 / Total page: 104
	FILE NAME D\Data\Project / PRINT DATE : -		

Note.
Planning the structure and plumbing of the drawings should be checked again or re-adjusted by the contractor related to the field condition

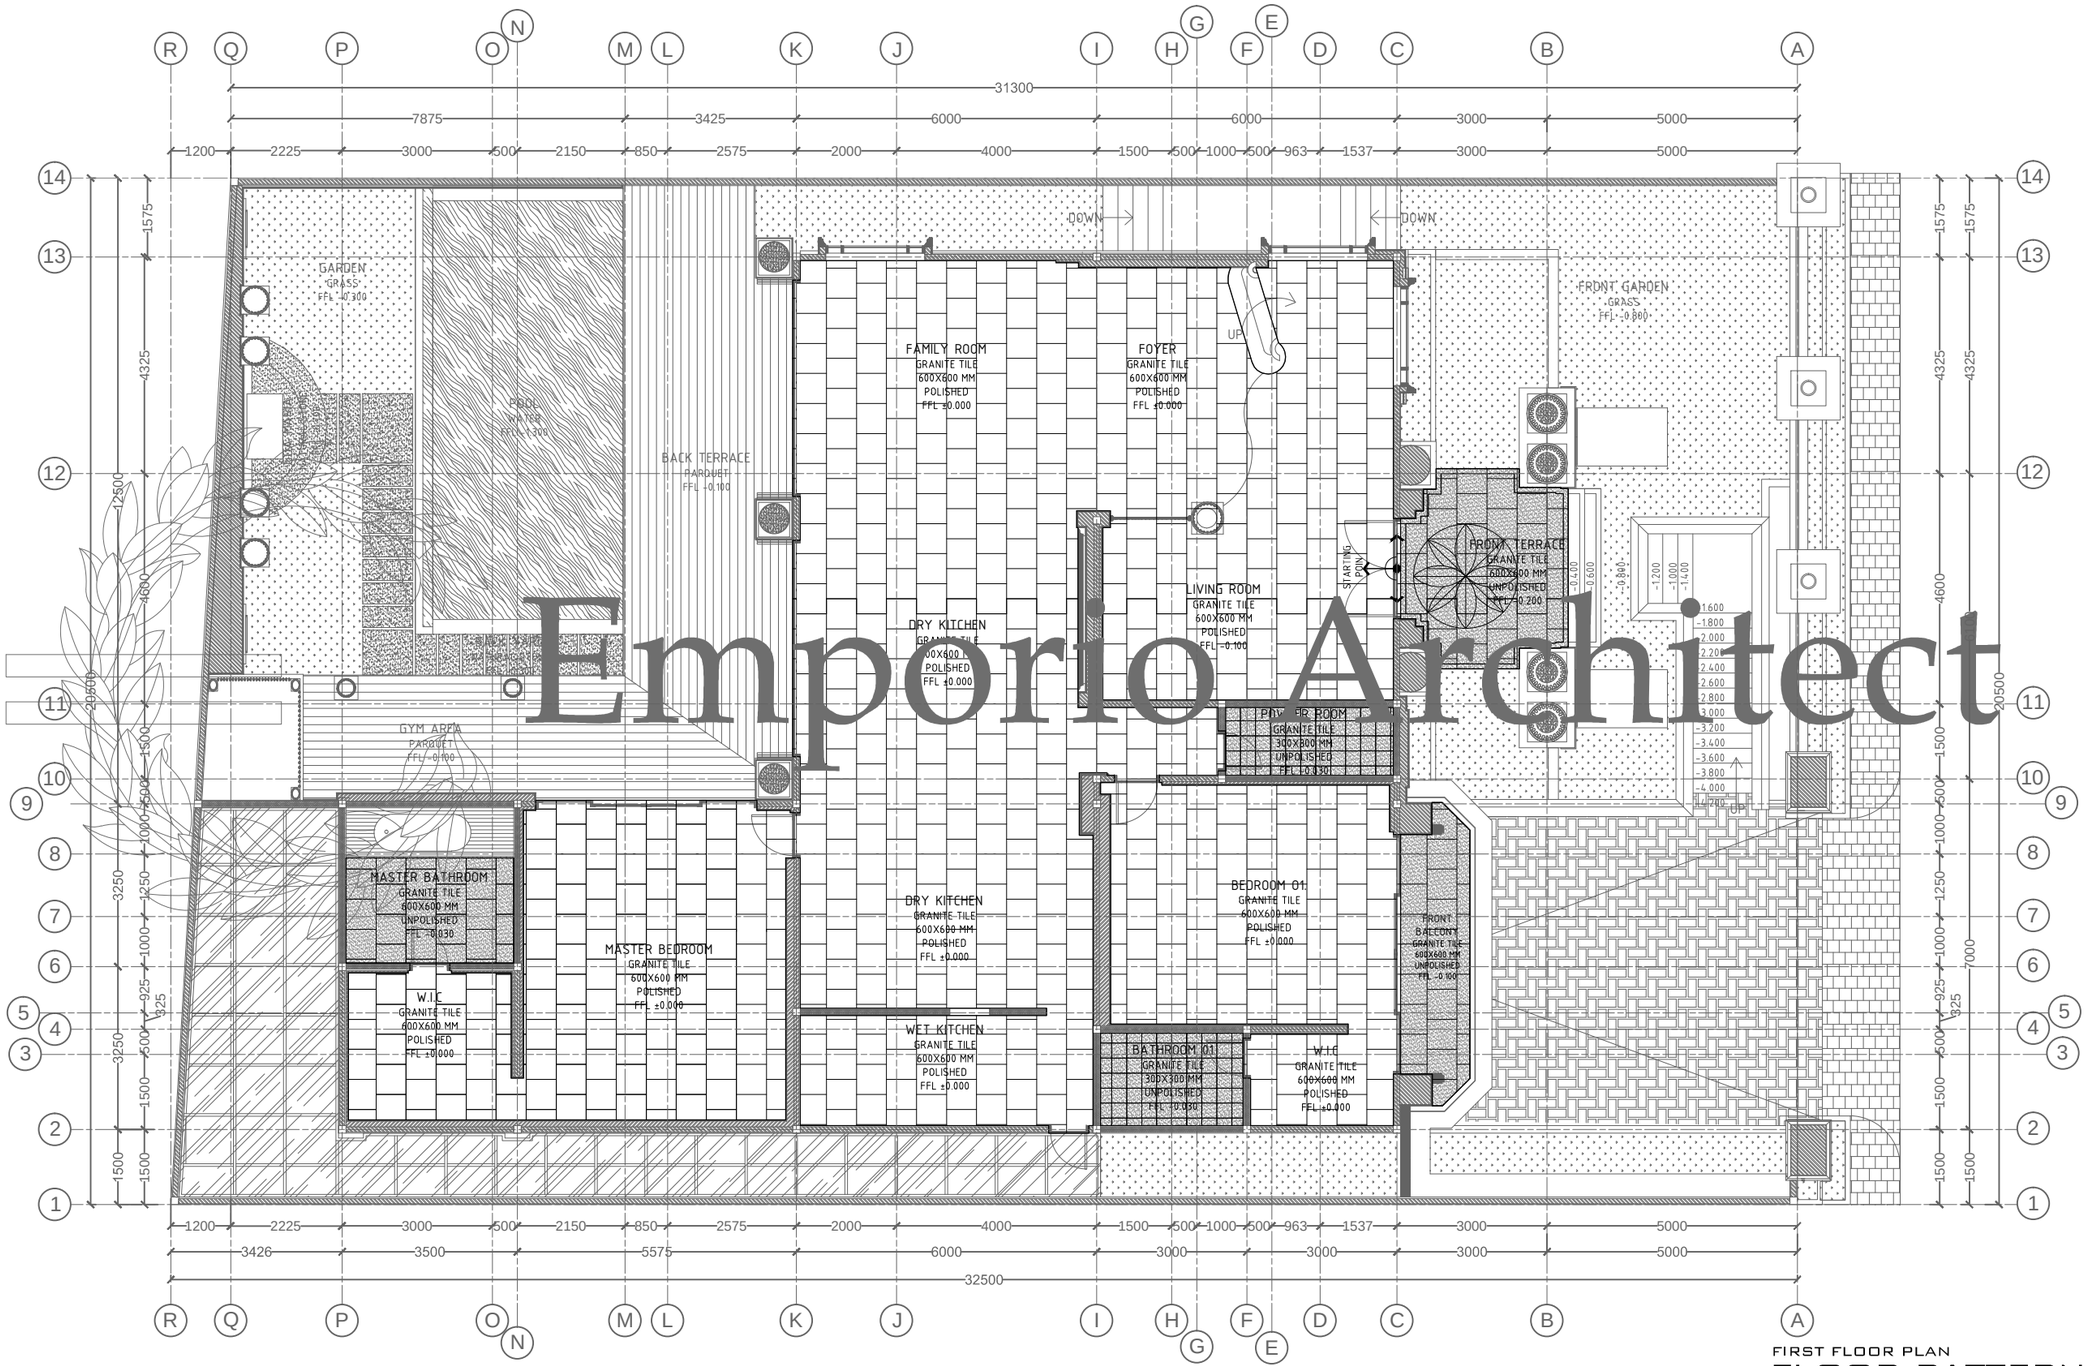

Emporio Architect

FIRST FLOOR PLAN


FLOOR PATTERN PLAN

SCALE. 1: 125

Consultant

Emporio Architect
info@emporioarchitec.com
contact : 081222955519

PROJECT : PRIVATE HOUSE	PRINCIPLE ARCHITECT : I.B. Gd Sasra Bhanutama, S.T. Arya Prawira Wibowo, S.T.	STRUCTURE ENGINEER :	STRUCTURE DRAFTER :	ELECTRICAL AND PLUMBING DRAFTER :	ARCHITECTURAL DRAFTER :	CHECKED :	
OWNER :	ARCHITECT DESIGNER :	MECHANICAL AND ELECTRICAL ENGINEER :					
DRAWING TITLE : FLOOR PATTERN PLAN (FIRST FLOOR PLAN)	SCALE : SCALE 1 : 125 / DATE :	DATE / REVISION NOTE / SIGNATURE	Drawing code	Page number	Total page	Note. Planning the structure and plumbing of the drawings should be checked again or re-adjusted by the contractor related to the field condition	
	FILE NAME D\Data\Project / PRINT DATE : -		A	040	104		

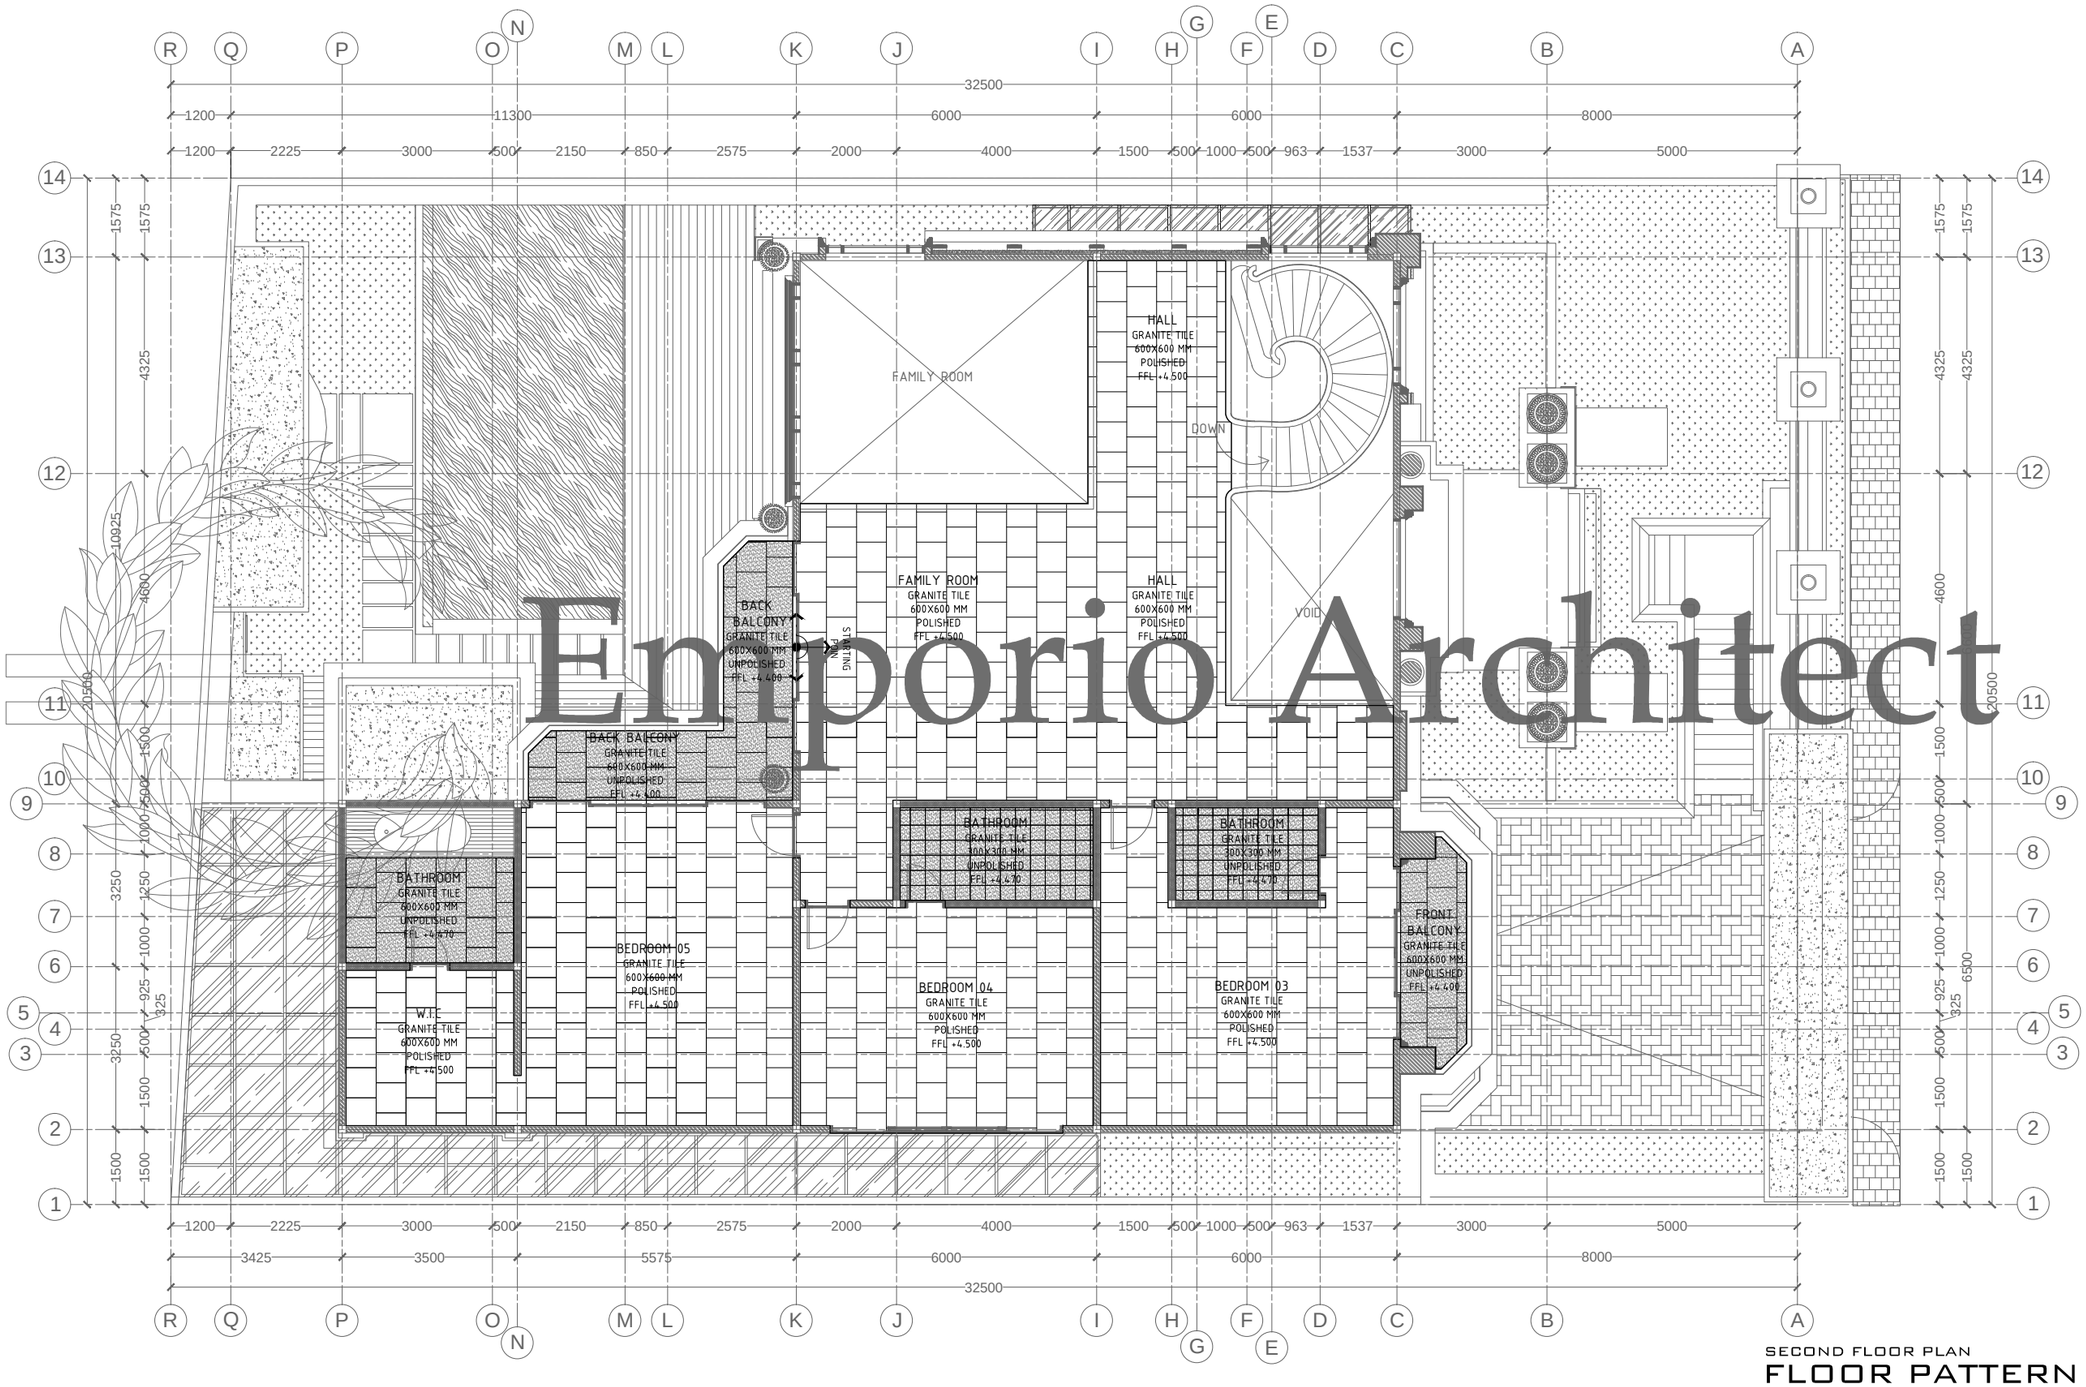

Emporio Architect


SECOND FLOOR PLAN

FLOOR PATTERN PLAN

SCALE. 1: 125

Consultant
Emporio Architect
info@emporioarchitec.com
contact : 081222955519


PROJECT : PRIVATE HOUSE	PRINCIPLE ARCHITECT : I.B. Gd Sasra Bhanutama, S.T. Arya Prawira Wibowo, S.T.	STRUCTURE ENGINEER :	STRUCTURE DRAFTER :	ELECTRICAL AND PLUMBING DRAFTER :	ARCHITECTURAL DRAFTER :	CHECKED :		
OWNER :	ARCHITECT DESIGNER :	MECHANICAL AND ELECTRICAL ENGINEER :						
DRAWING TITLE : FLOOR PATTERN PLAN (SECOND FLOOR PLAN)	SCALE : SCALE 1 : 125	DATE :	DATE / REVISION NOTE / SIGNATURE		Drawing code	Page number	Total page	Note. Planning the structure and plumbing of the drawings should be checked again or re-adjusted by the contractor related to the field condition
	FILE NAME D\Data\Project	PRINT DATE : -			A	041	104	

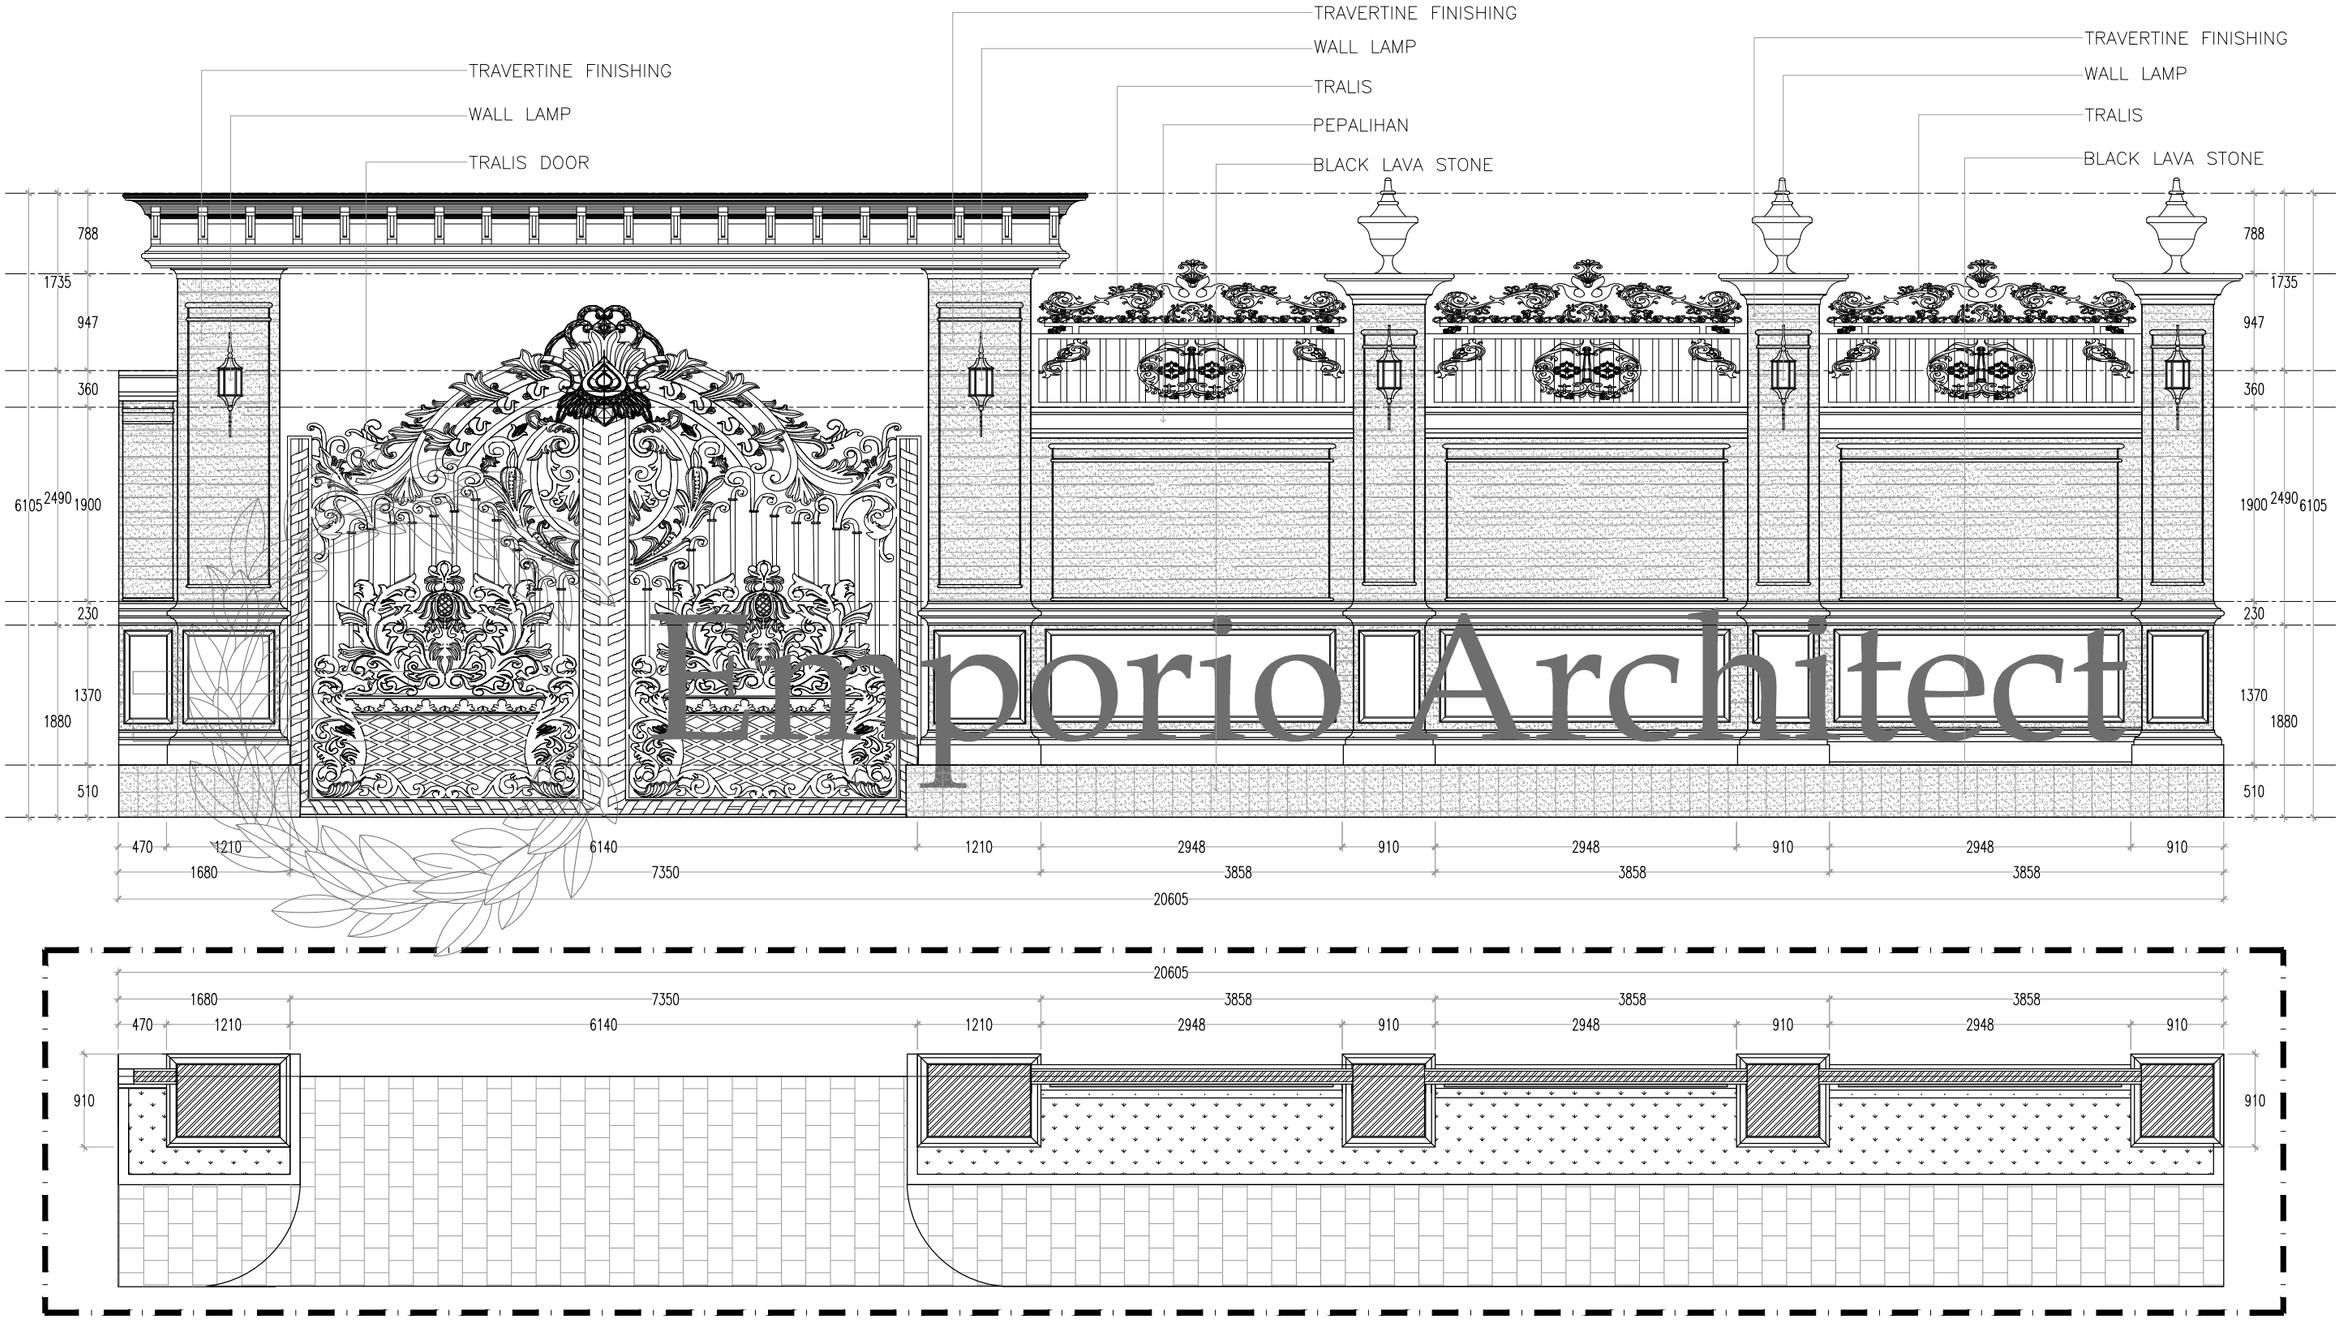


Emporio Architect

GATE DETAIL
SCALE. 1 : 60

Consultant: Emporio Architect, info@emporioarchitec.com, contact : 081222955519	PROJECT : PRIVATE HOUSE	PRINCIPLE ARCHITECT : I.B. Gd Sasra Bhanutama, S.T.; Arya Prawira Wibowo, S.T.	STRUCTURE ENGINEER :	STRUCTURE DRAFTER :	ELECTRICAL AND PLUMBING DRAFTER :	ARCHITECTURAL DRAFTER :	CHECKED :			
	OWNER :	ARCHITECT DESIGNER :	MECHANICAL AND ELECTRICAL ENGINEER :							
	DRAWING TITLE : GATE DETAIL	SCALE : SCALE 1 : 60	DATE :	DATE / REVISION NOTE / SIGNATURE		Drawing code: A	Page number: 042	Total page: 104	Note. Planning the structure and plumbing of the drawings should be checked again or re-adjusted by the contractor related to the field condition	
		FILE NAME D\Data\Project	PRINT DATE : -							

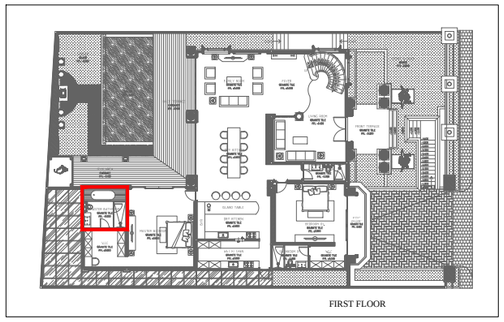

KEY PLAN
MASTER BATHROOM

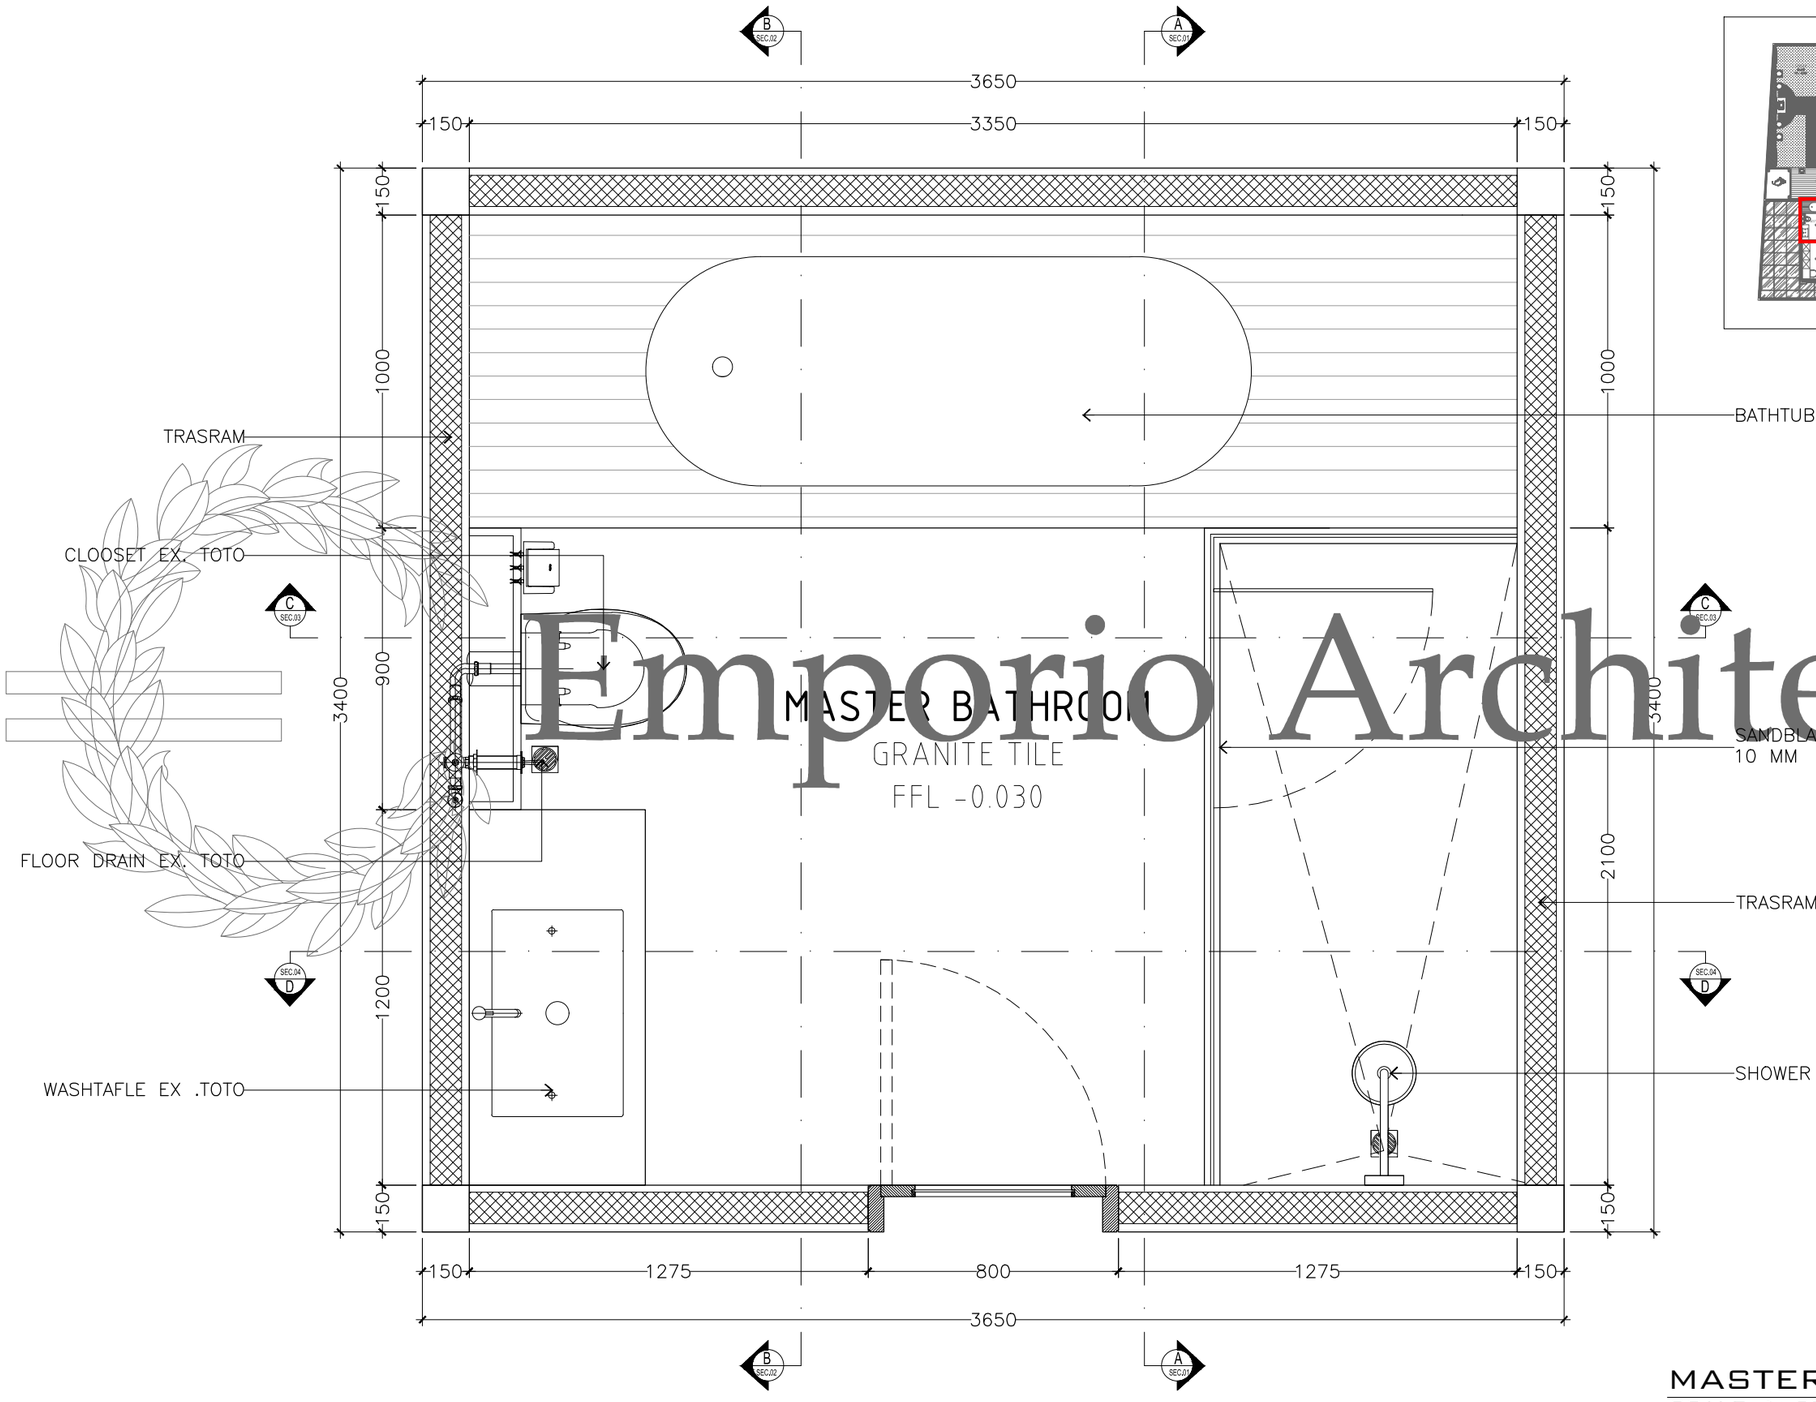


Emporio Architect

MASTER BATHROOM PLAN

SCALE. 1: 20

Consultant: Emporio Architect, info@emporioarchitec.com, contact : 081222955519	PROJECT : PRIVATE HOUSE	PRINCIPLE ARCHITECT : I.B. Gd Sasra Bhanutama, S.T. Arya Prawira Wibowo, S.T.	STRUCTURE ENGINEER :				STRUCTURE DRAFTER :	ELECTRICAL AND PLUMBING DRAFTER :	ARCHITECTURAL DRAFTER :	CHECKED :
	OWNER :	ARCHITECT DESIGNER :	MECHANICAL AND ELECTRICAL ENGINEER :							
	DRAWING TITLE : MASTER BATHROOM PLAN	SCALE : SCALE 1 : 20	DATE :	DATE	REVISION NOTE	SIGNATURE	Drawing code	Page number	Total page	Note. Planning the structure and plumbing of the drawings should be checked again or re-adjusted by the contractor related to the field condition
		FILE NAME D\Data\Project	PRINT DATE : -				A	043	104	

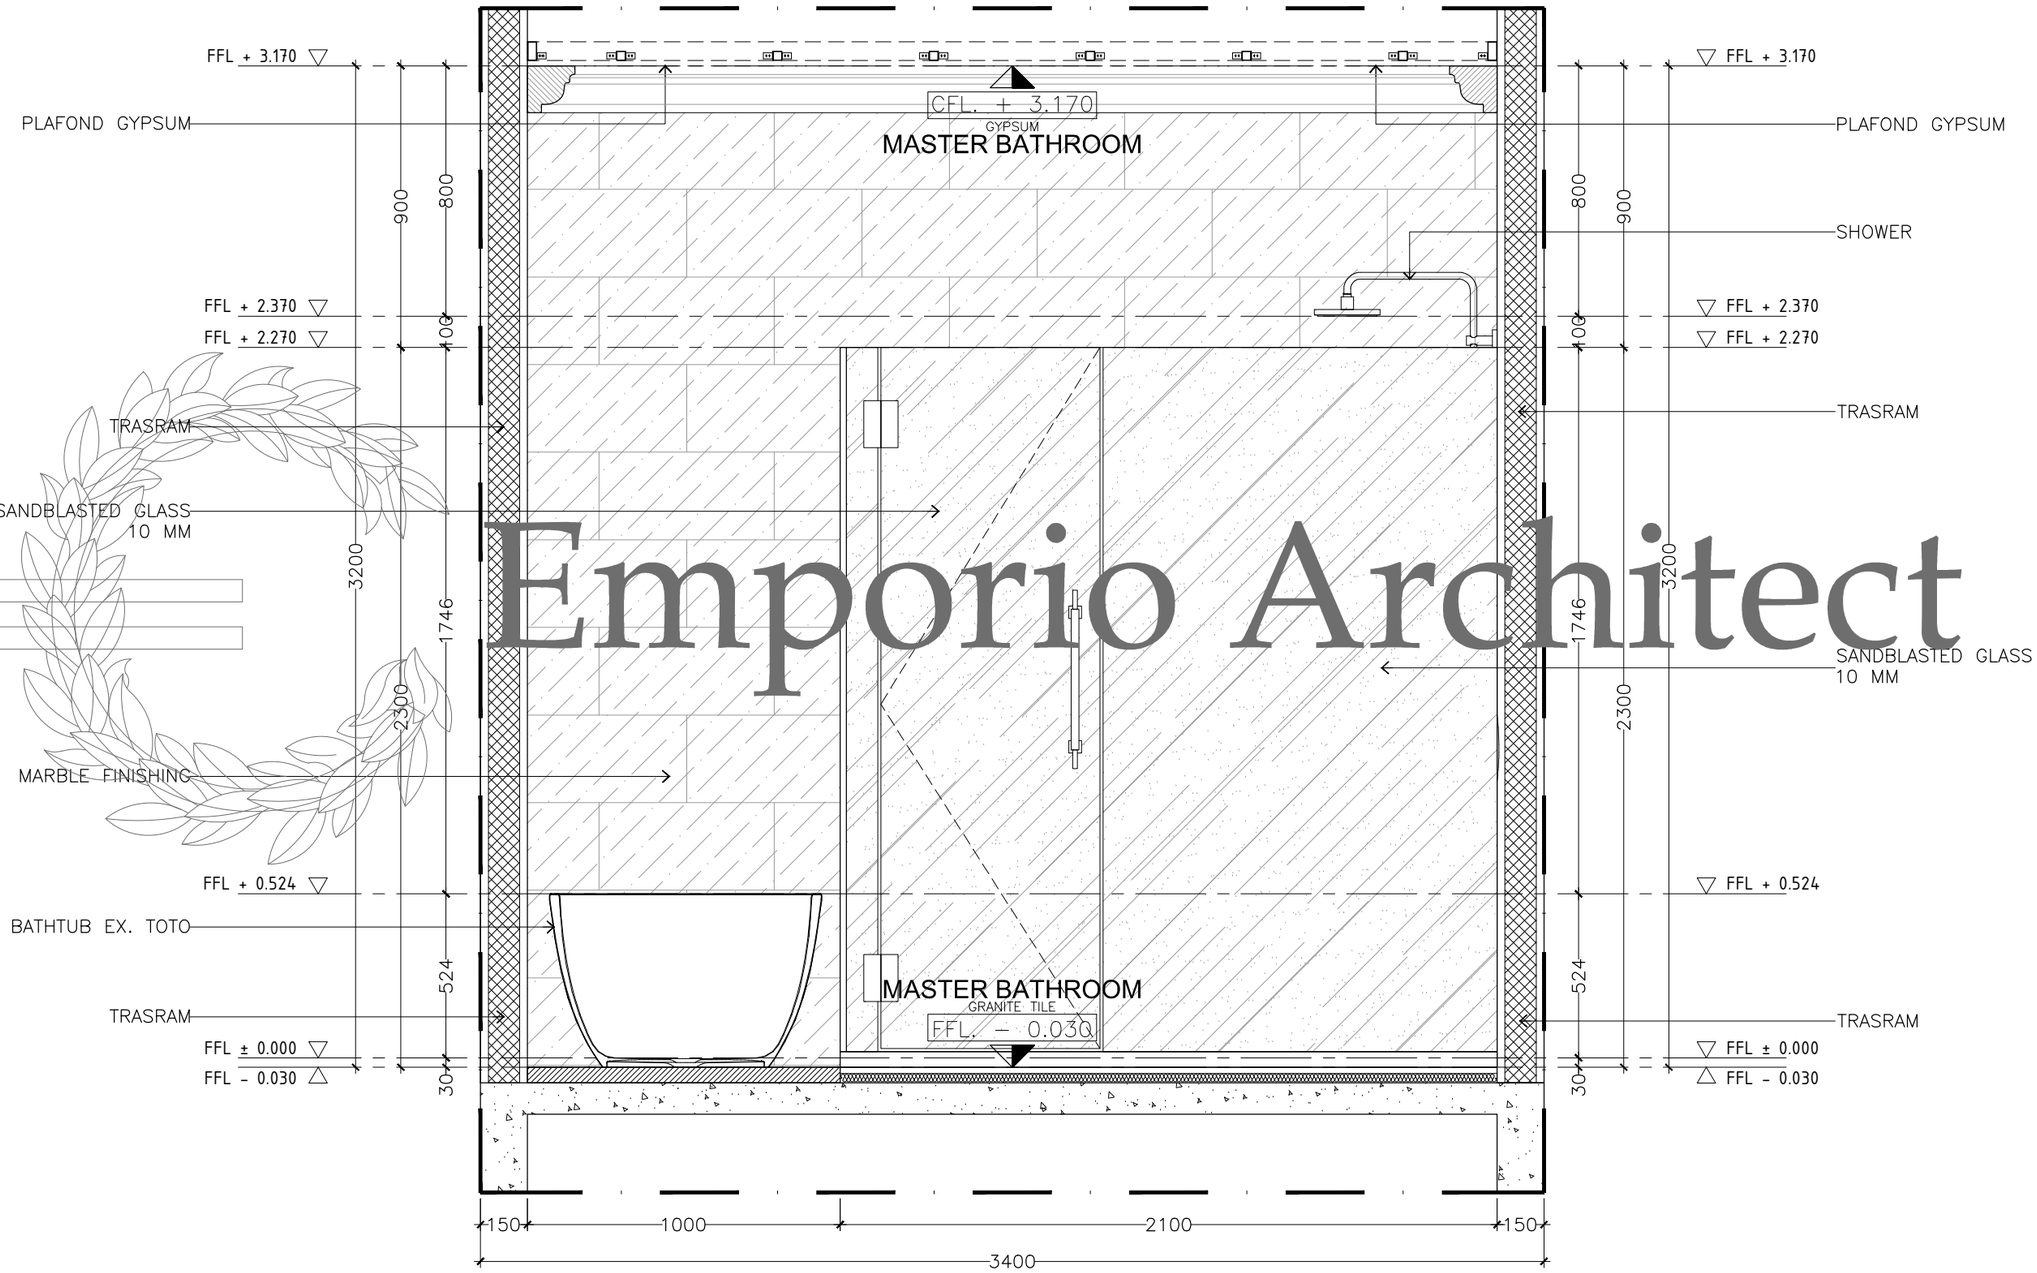

Emporio Architect


MASTER BATHROOM DETAIL (SEC. A-A)

SCALE. 1: 20

Consultant
Emporio Architect
info@emporioarchitec.com
contact : 081222955519

PROJECT : PRIVATE HOUSE	PRINCIPLE ARCHITECT : I.B. Gd Sasra Bhanutama, S.T. Arya Prawira Wibowo, S.T.		STRUCTURE ENGINEER :			STRUCTURE DRAFTER :	ELECTRICAL AND PLUMBING DRAFTER :	ARCHITECTURAL DRAFTER : / CHECKED :
OWNER :	ARCHITECT DESIGNER :		MECHANICAL AND ELECTRICAL ENGINEER :					
DRAWING TITLE : MASTER BATHROOM DETAIL (SEC. A-A)	SCALE : SCALE 1 : 20	DATE :	DATE	REVISION NOTE	SIGNATURE	Drawing code	Page number	Total page
	FILE NAME D\Data\Project	PRINT DATE : -				A	044	104

Note.
Planning the structure and plumbing of the drawings should be checked again or re-adjusted by the contractor related to the field condition

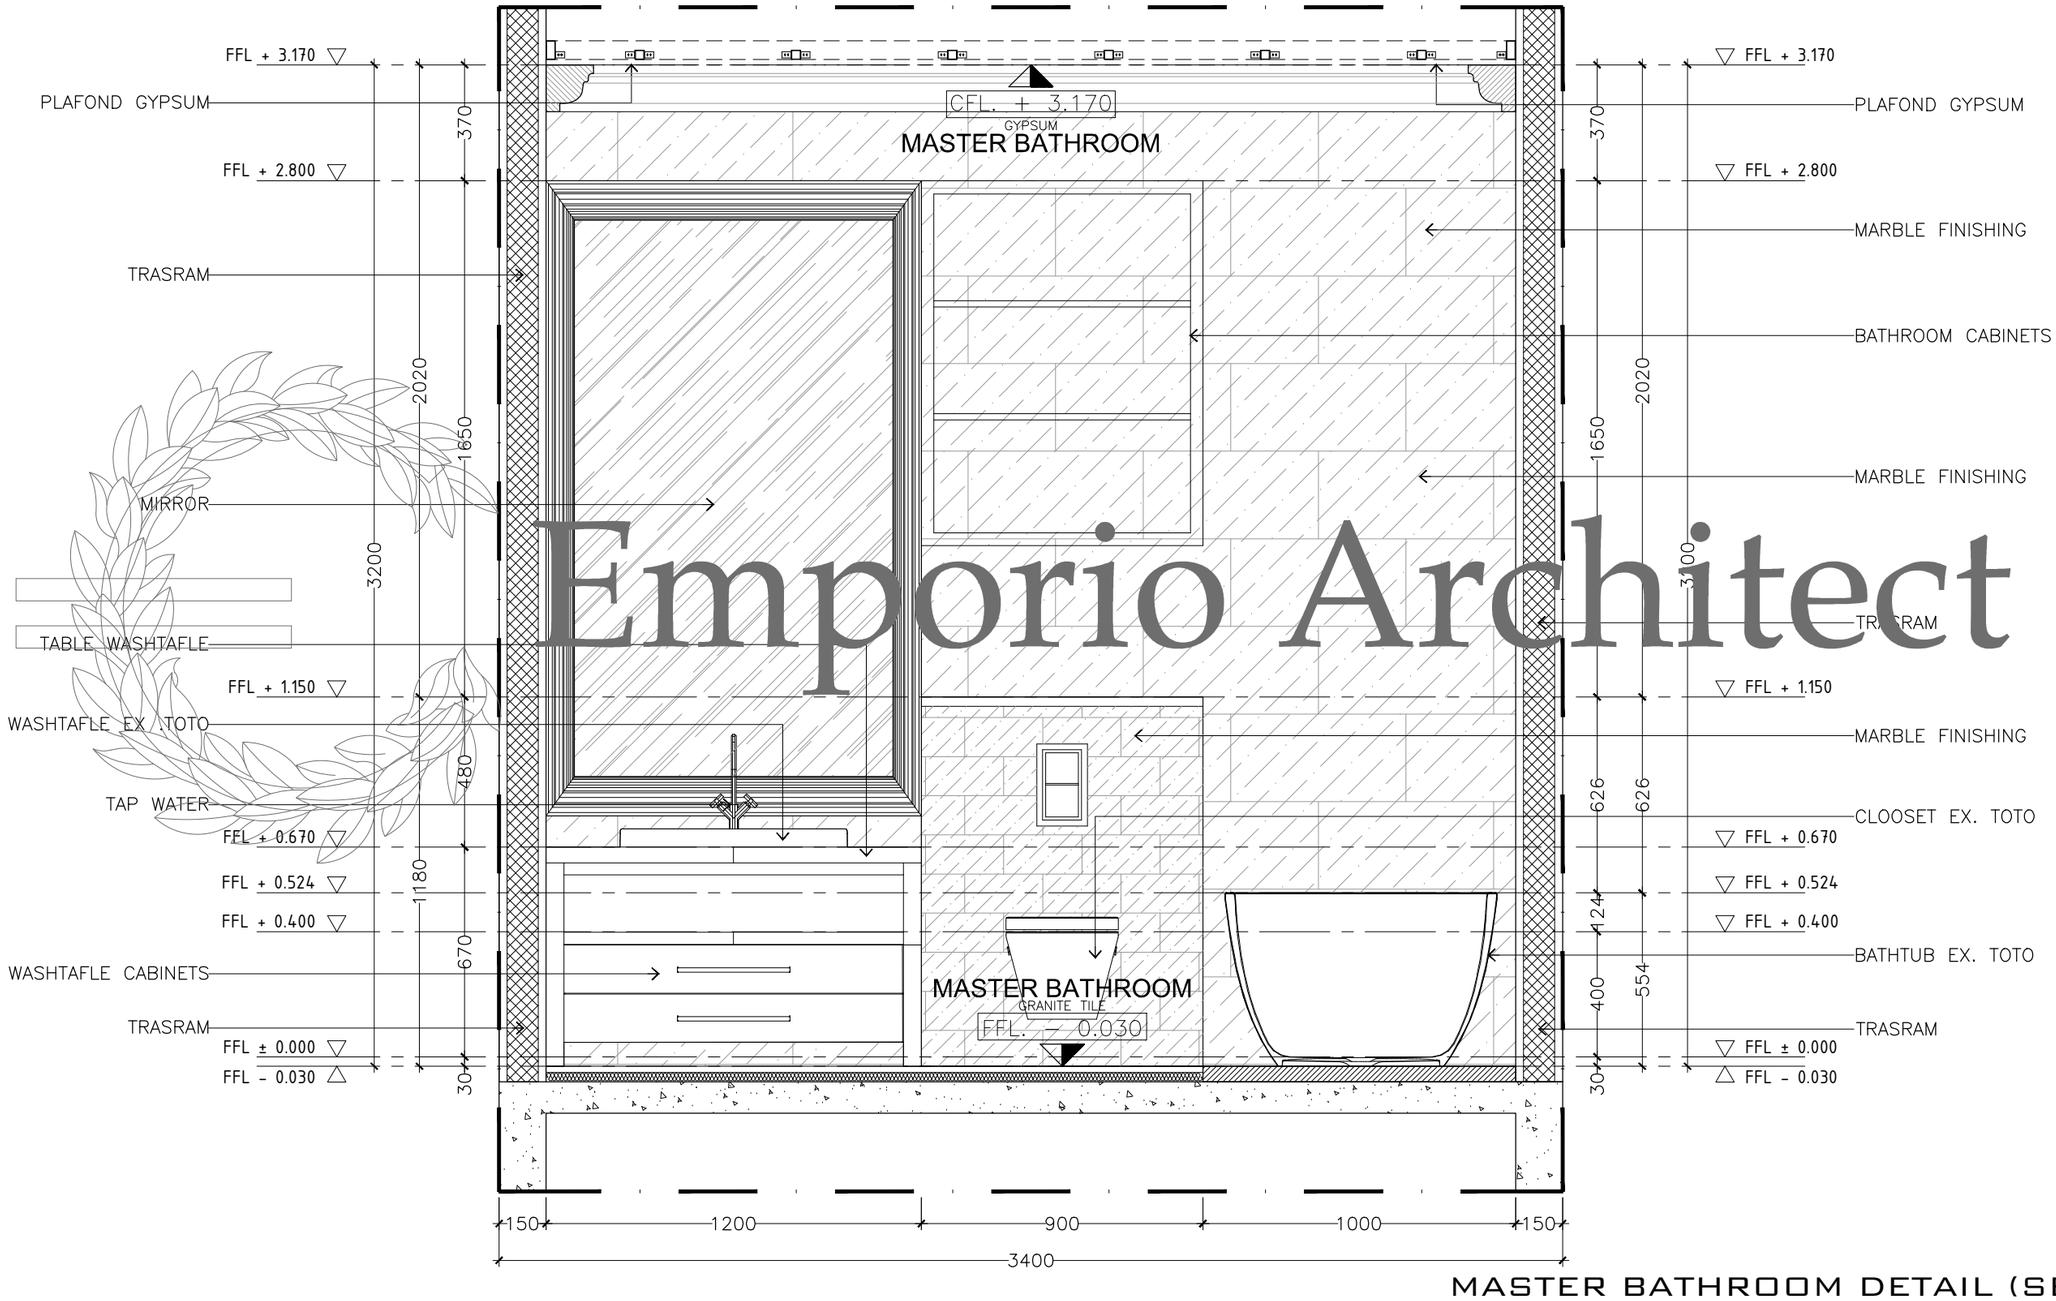


Emporio Architect

MASTER BATHROOM DETAIL (SEC. B-B)

SCALE. 1: 20

Consultant
Emporio Architect
info@emporioarchitec.com
contact : 081222955519

PROJECT : PRIVATE HOUSE	PRINCIPLE ARCHITECT : I.B. Gd Sasra Bhanutama, S.T. Arya Prawira Wibowo, S.T.	STRUCTURE ENGINEER :	STRUCTURE DRAFTER :	ELECTRICAL AND PLUMBING DRAFTER :	ARCHITECTURAL DRAFTER :	CHECKED :	
OWNER :	ARCHITECT DESIGNER :	MECHANICAL AND ELECTRICAL ENGINEER :					
DRAWING TITLE : MASTER BATHROOM DETAIL (SEC. B-B)	SCALE : SCALE 1 : 20 / DATE :	DATE / REVISION NOTE / SIGNATURE	Drawing code	Page number	Total page	Note. Planning the structure and plumbing of the drawings should be checked again or re-adjusted by the contractor related to the field condition	
	FILE NAME D\Data\Project / PRINT DATE : -		A	045	104		

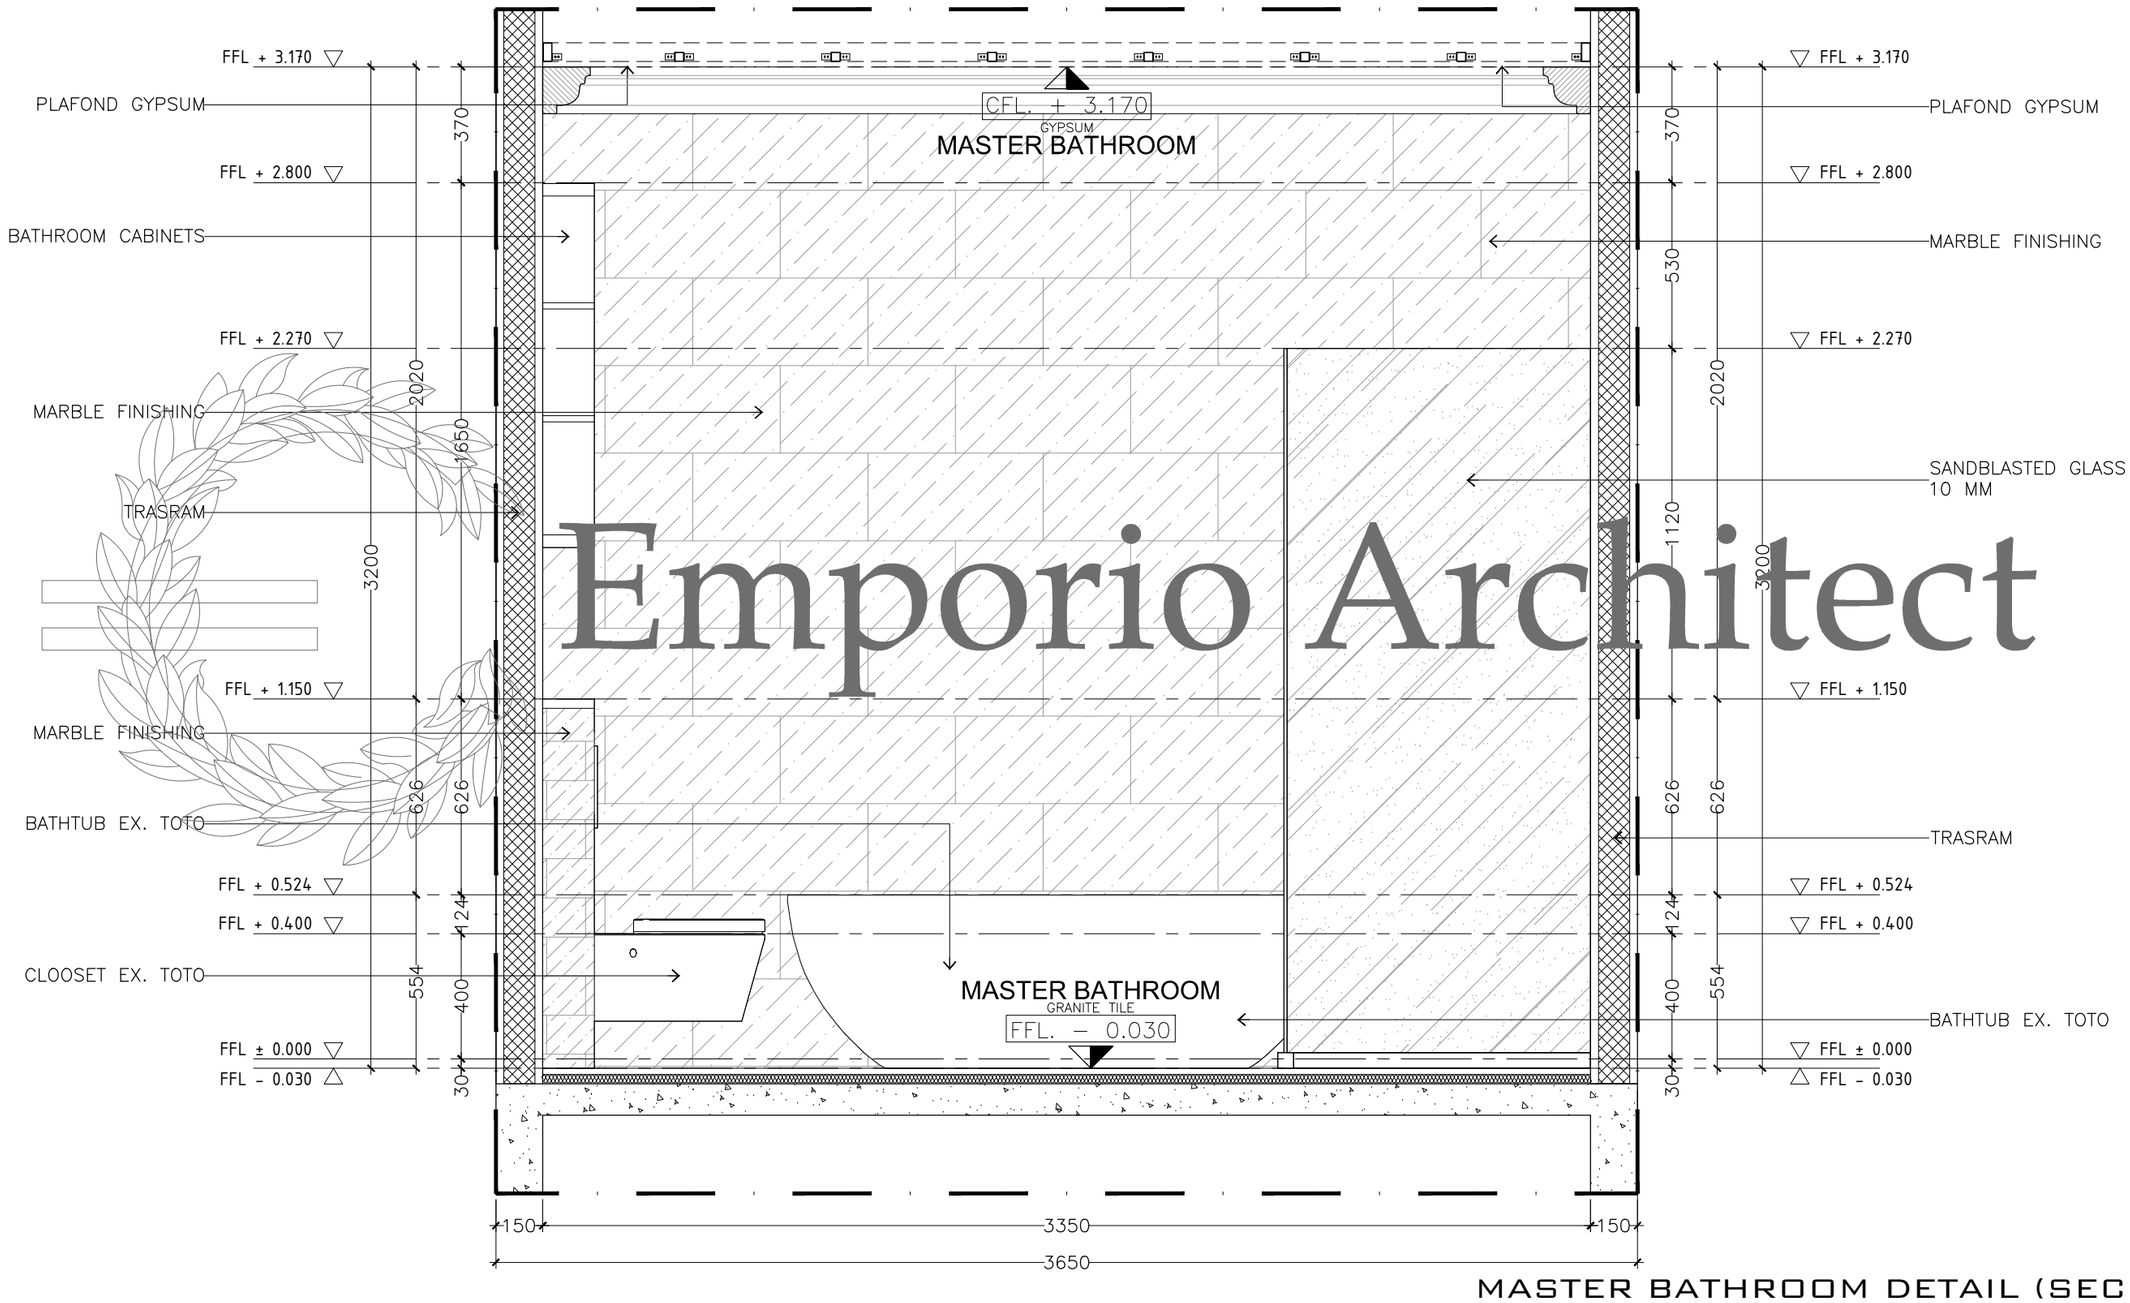

Emporio Architect


MASTER BATHROOM DETAIL (SEC. C-C)

SCALE. 1: 20

Consultant
Emporio Architect
info@emporioarchitec.com
contact : 081222955519

PROJECT : PRIVATE HOUSE	PRINCIPLE ARCHITECT : I.B. Gd Sasra Bhanutama, S.T. Arya Prawira Wibowo, S.T.	STRUCTURE ENGINEER :	STRUCTURE DRAFTER : / ELECTRICAL AND PLUMBING DRAFTER : / ARCHITECTURAL DRAFTER : / CHECKED :
OWNER :	ARCHITECT DESIGNER :	MECHANICAL AND ELECTRICAL ENGINEER :	
DRAWING TITLE : MASTER BATHROOM DETAIL (SEC. C-C)	SCALE : SCALE 1 : 20 / DATE :	DATE / REVISION NOTE / SIGNATURE	Drawing code : A / Page number : 046 / Total page : 104
	FILE NAME : D\Data\Project / PRINT DATE : -		

Note.
Planning the structure and plumbing of the drawings should be checked again or re-adjusted by the contractor related to the field condition

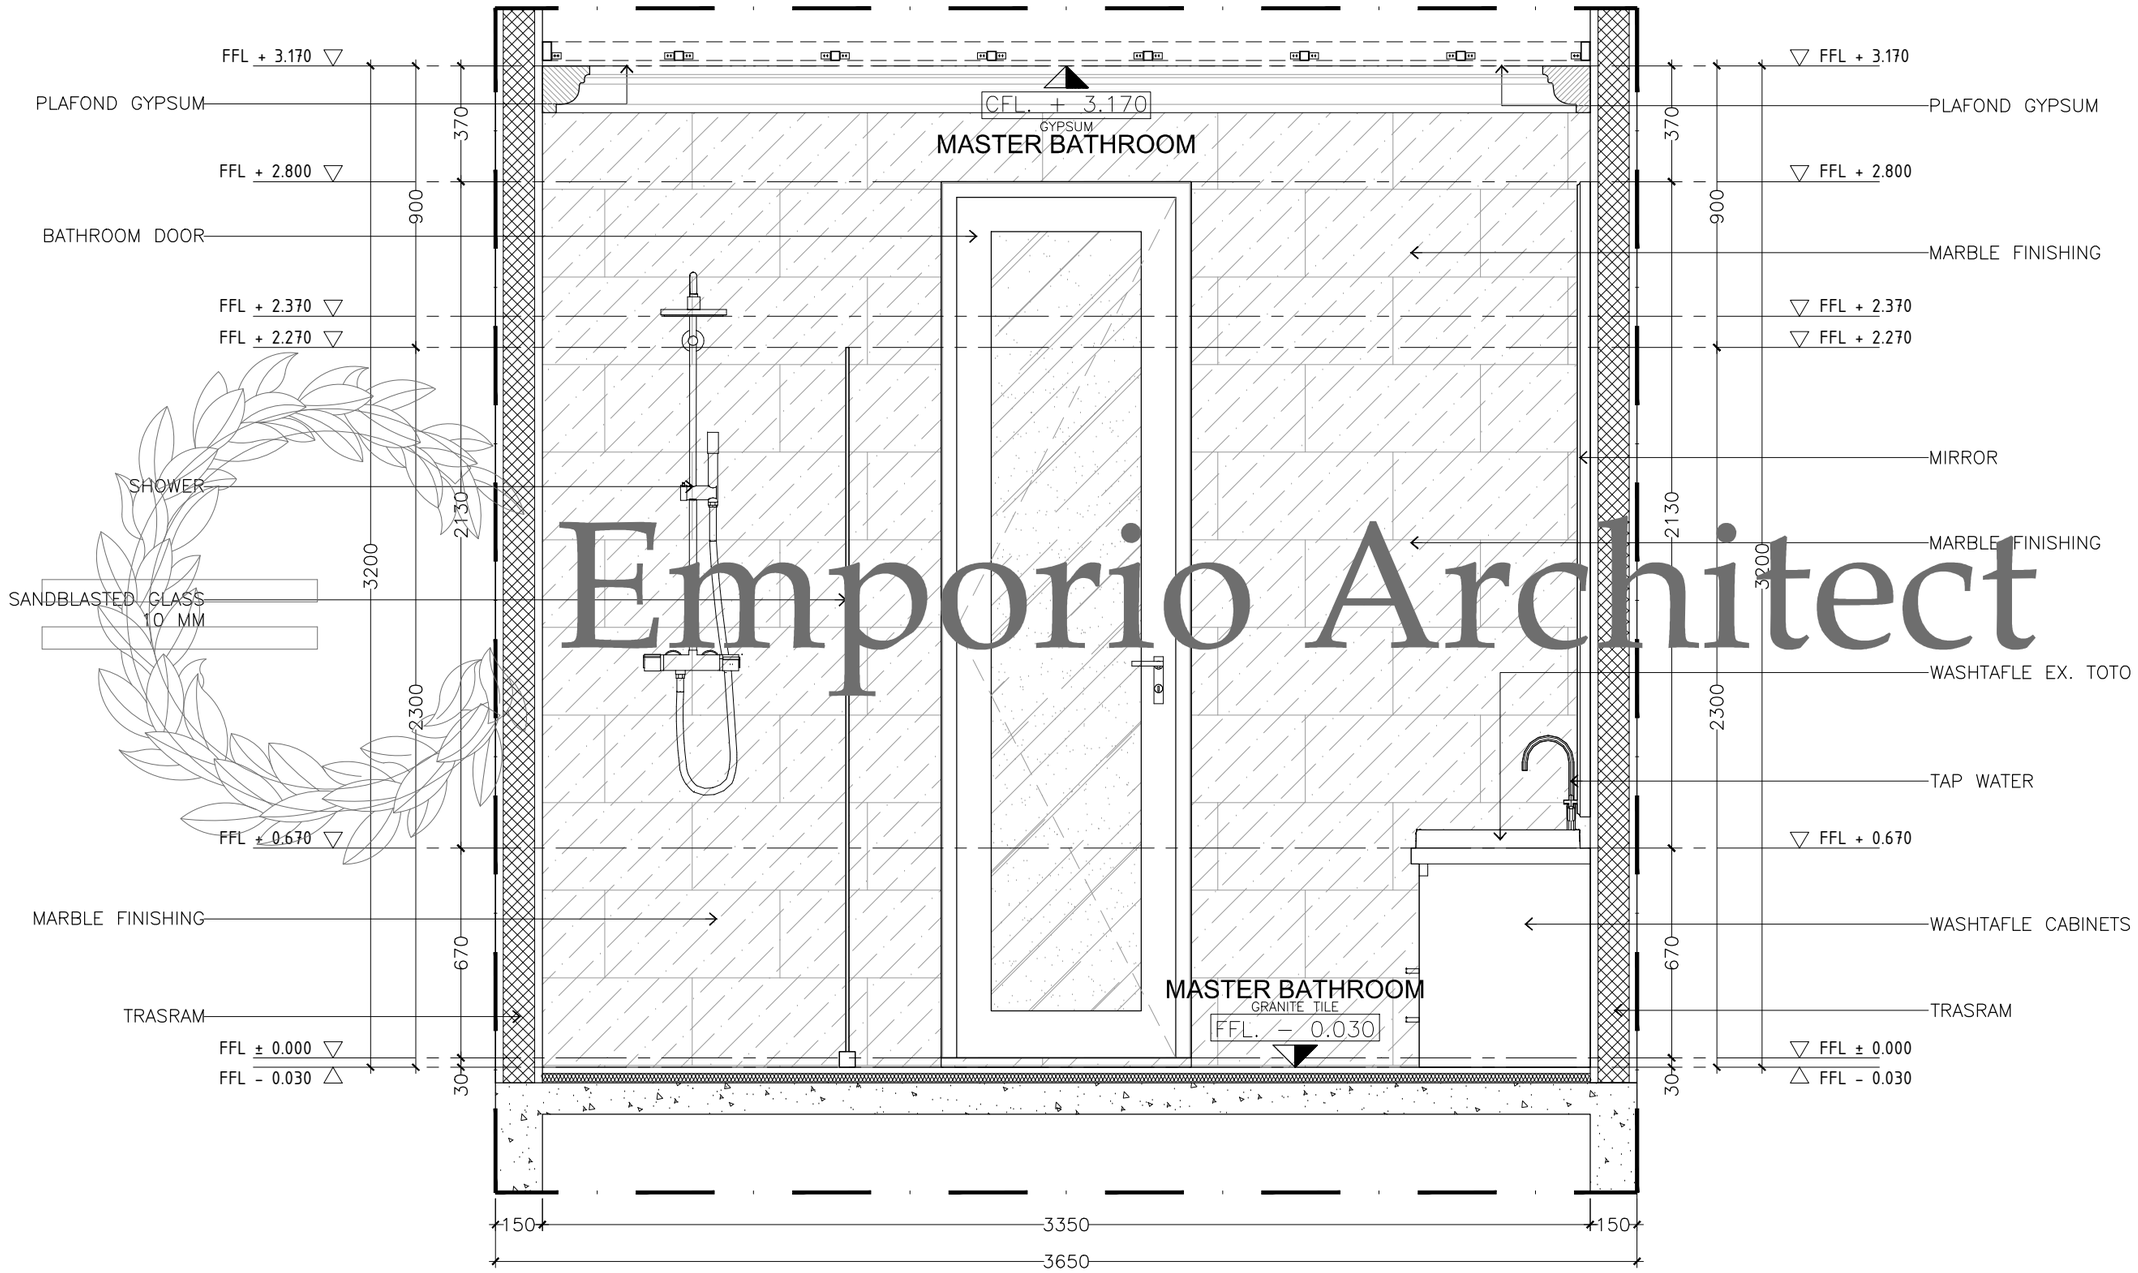

Emporio Architect


MASTER BATHROOM DETAIL (SEC. D-D)

SCALE. 1: 20


Consultant
Emporio Architect
info@emporioarchitec.com
contact : 081222955519

PROJECT : PRIVATE HOUSE	PRINCIPLE ARCHITECT : I.B. Gd Sasra Bhanutama, S.T. Arya Prawira Wibowo, S.T.	STRUCTURE ENGINEER :	STRUCTURE DRAFTER :	ELECTRICAL AND PLUMBING DRAFTER :	ARCHITECTURAL DRAFTER :	CHECKED :		
OWNER :	ARCHITECT DESIGNER :	MECHANICAL AND ELECTRICAL ENGINEER :						
DRAWING TITLE : MASTER BATHROOM DETAIL (SEC. D-D)	SCALE : SCALE 1 : 20	DATE :	DATE	REVISION NOTE	SIGNATURE	Drawing code	Page number	Total page
	FILE NAME D\Data\Project	PRINT DATE : -				A	047	104

Note.
Planning the structure and plumbing of the drawings should be checked again or re-adjusted by the contractor related to the field condition

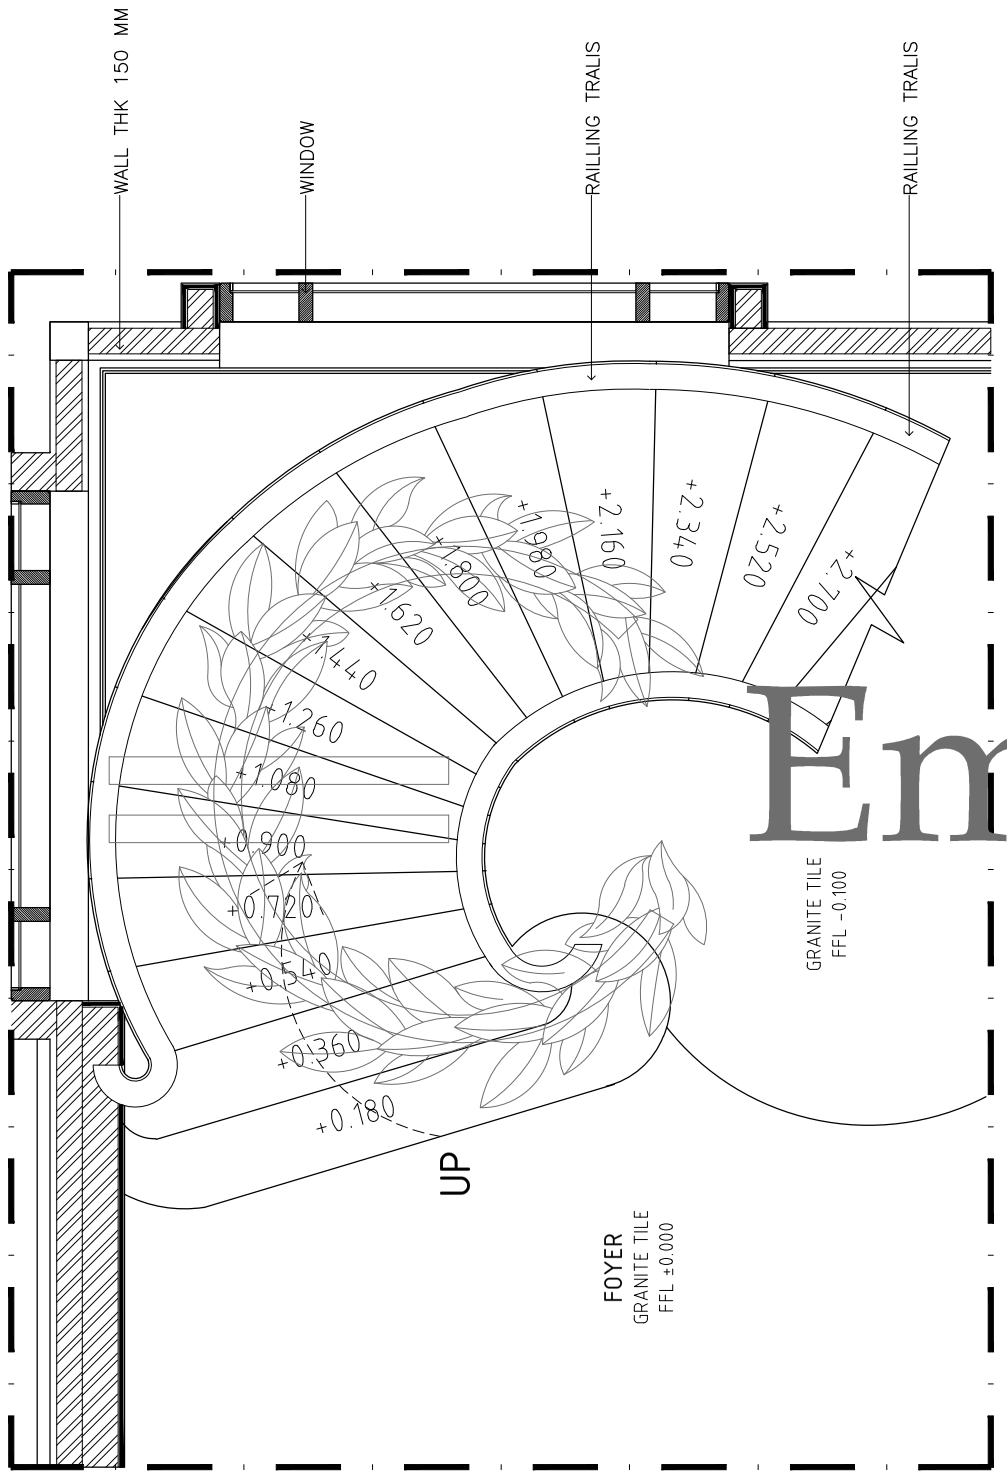

STAIRS PLAN (1ST FLOOR)
SCALE. 1: 30

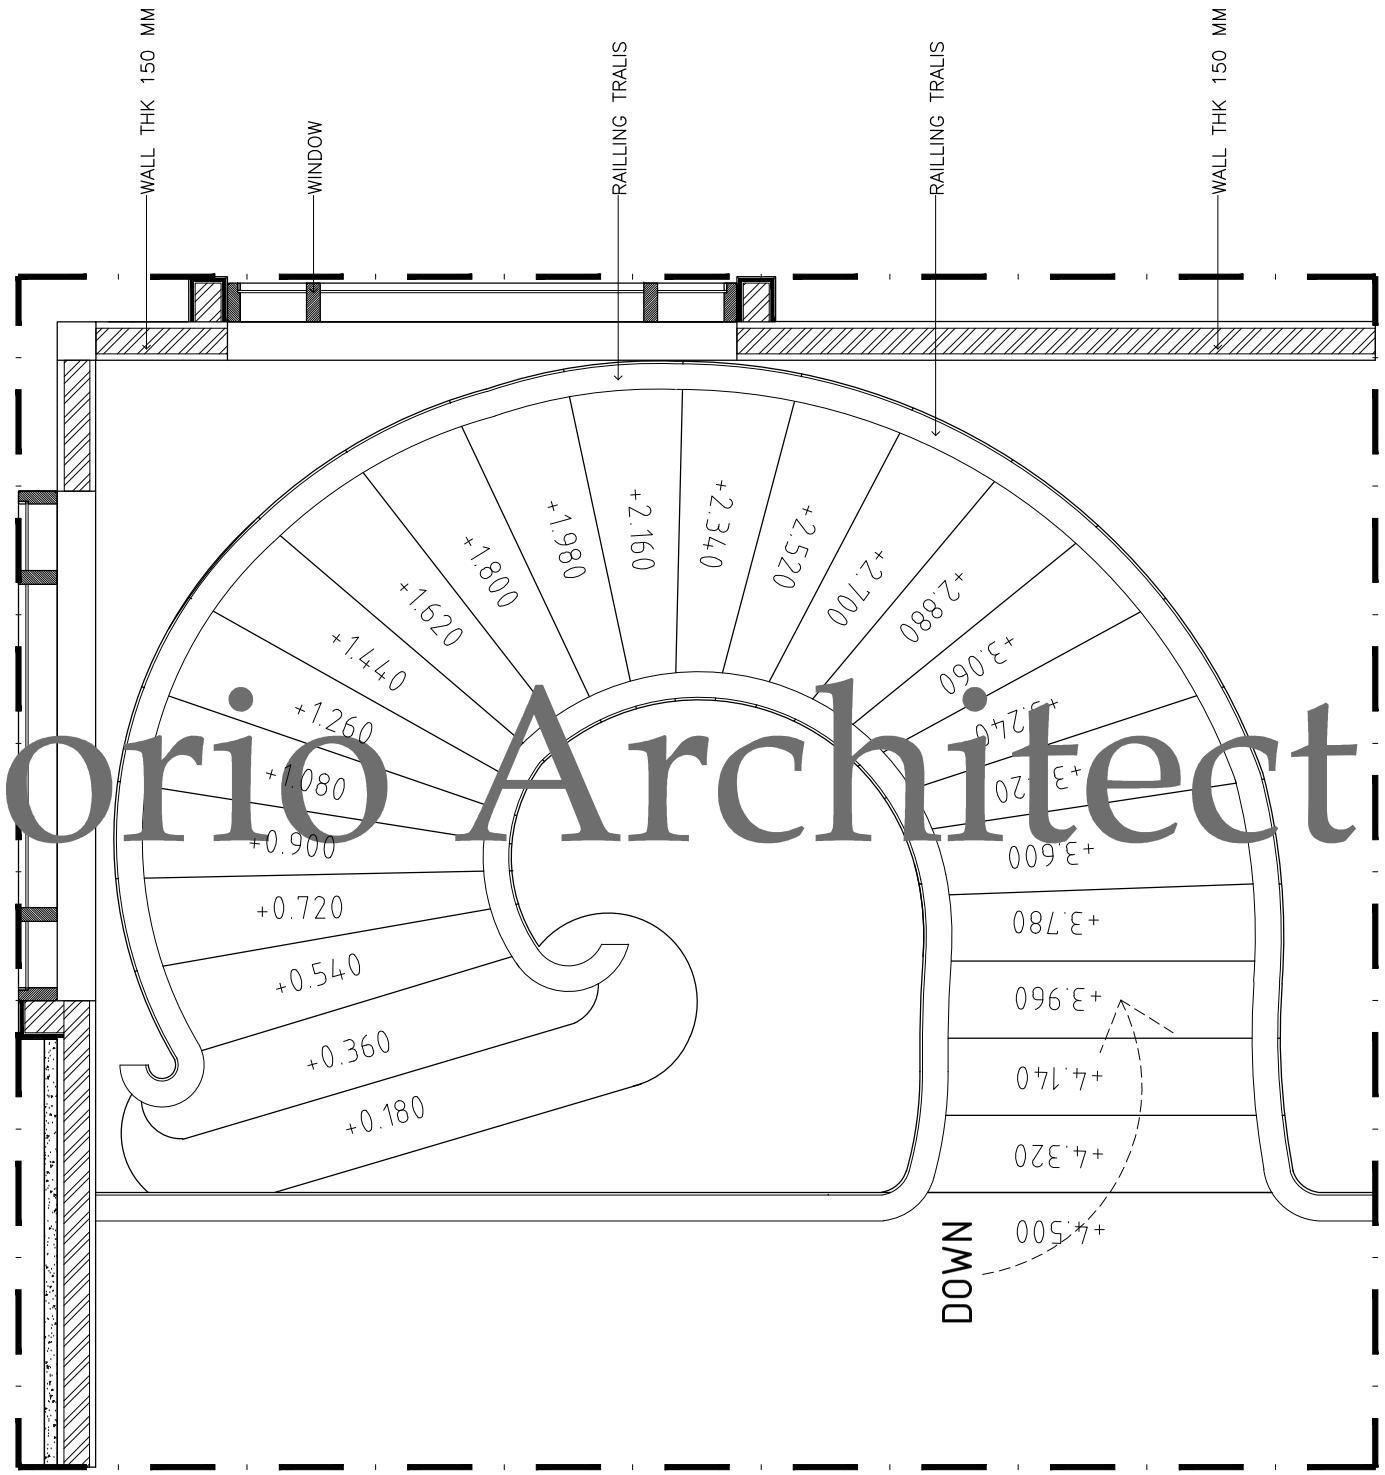

STAIRS PLAN (2ND FLOOR)
SCALE. 1: 30


STAIRS PLAN 1
SCALE. 1: 30

Emporio Architect

Consultant: Emporio Architect, info@emporioarchitec.com, contact : 081222955519	PROJECT : PRIVATE HOUSE	PRINCIPLE ARCHITECT : I.B. Gd Sasra Bhanutama, S.T. Arya Prawira Wibowo, S.T.	STRUCTURE ENGINEER :	STRUCTURE DRAFTER :	ELECTRICAL AND PLUMBING DRAFTER :	ARCHITECTURAL DRAFTER :	CHECKED :	
	OWNER :	ARCHITECT DESIGNER :	MECHANICAL AND ELECTRICAL ENGINEER :					
	DRAWING TITLE : STAIRS PLAN 1	SCALE : SCALE 1 : 30	DATE :	DATE / REVISION NOTE / SIGNATURE	Drawing code	Page number	Total page	Note. Planning the structure and plumbing of the drawings should be checked again or re-adjusted by the contractor related to the field condition
		FILE NAME D\Data\Project	PRINT DATE : -		A	048	104	

STAIRS DETAIL 1

SCALE. 1: 30

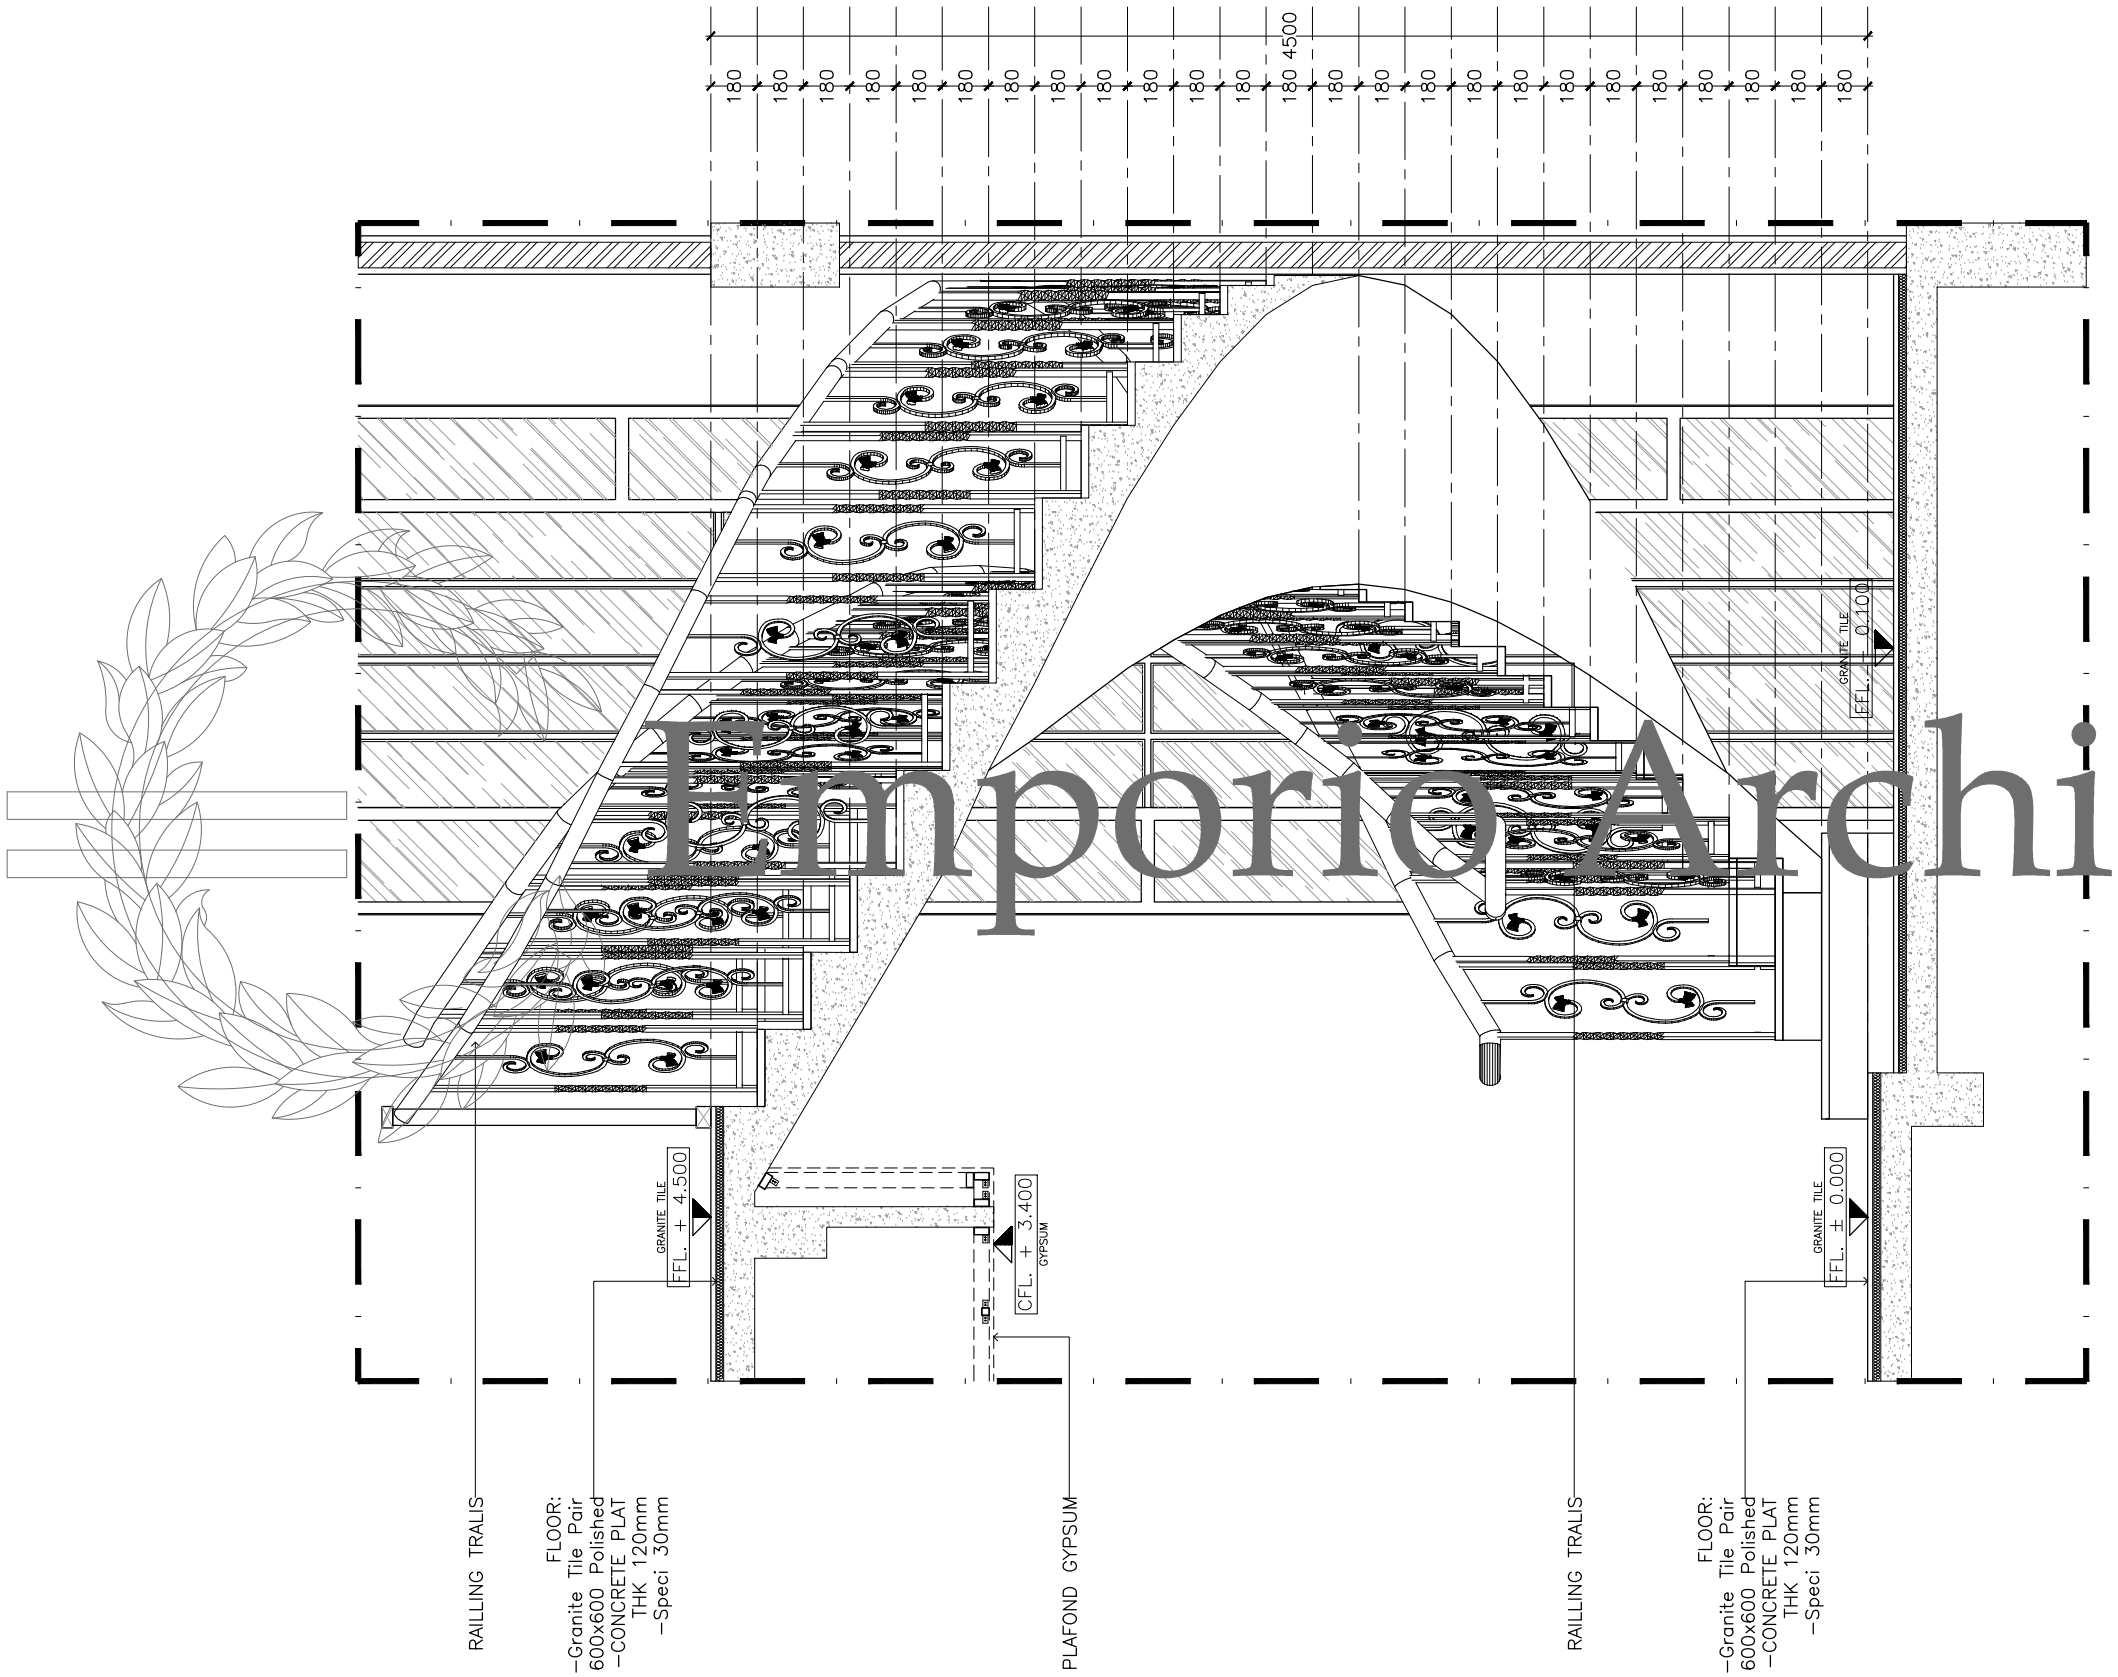


Emporio Architect

Consultant

Emporio Architect
info@emporioarchitec.com
contact : 081222955519

PROJECT : PRIVATE HOUSE	PRINCIPLE ARCHITECT : I.B. Gd Sasra Bhanutama, S.T. Arya Prawira Wibowo, S.T.		STRUCTURE ENGINEER :			STRUCTURE DRAFTER :	ELECTRICAL AND PLUMBING DRAFTER :	ARCHITECTURAL DRAFTER : / CHECKED :
OWNER :	ARCHITECT DESIGNER :		MECHANICAL AND ELECTRICAL ENGINEER :					
DRAWING TITLE : STAIRS DETAIL 1	SCALE : SCALE 1 : 30	DATE :	DATE	REVISION NOTE	SIGNATURE	Drawing code	Page number	Total page
	FILE NAME D\Data\Project	PRINT DATE : -				A	049	104

Note.
Planning the structure and plumbing of the drawings should be checked again or re-adjusted by the contractor related to the field condition

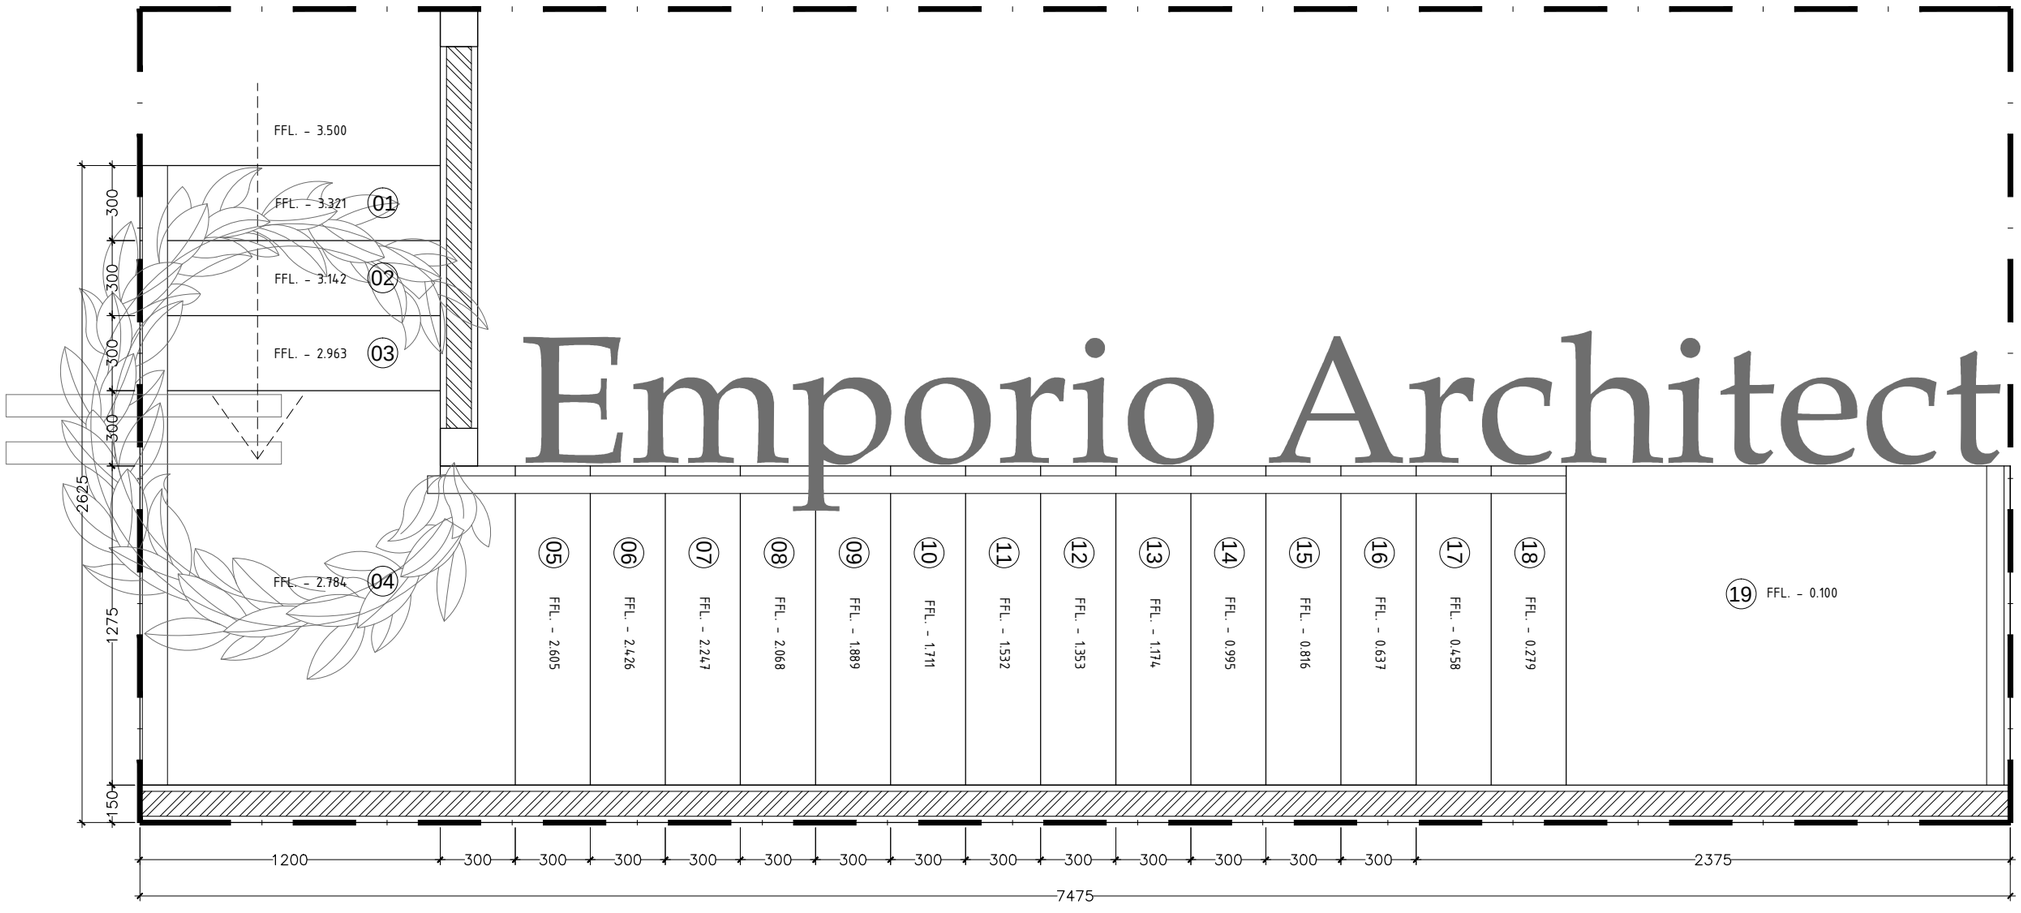

Emporio Architect

STAIRS PLAN 2


SCALE. 1: 25

Consultant
Emporio Architect
info@emporioarchitec.com
contact : 081222955519

PROJECT : PRIVATE HOUSE	PRINCIPLE ARCHITECT : I.B. Gd Sasra Bhanutama, S.T. Arya Prawira Wibowo, S.T.		STRUCTURE ENGINEER :			STRUCTURE DRAFTER :	ELECTRICAL AND PLUMBING DRAFTER :	ARCHITECTURAL DRAFTER :	CHECKED :
OWNER :	ARCHITECT DESIGNER :		MECHANICAL AND ELECTRICAL ENGINEER :						
DRAWING TITLE : STAIRS PLAN 2	SCALE : SCALE 1 : 25	DATE :	DATE	REVISION NOTE	SIGNATURE	Drawing code	Page number	Total page	Note. Planning the structure and plumbing of the drawings should be checked again or re-adjusted by the contractor related to the field condition
	FILE NAME D\Data\Project	PRINT DATE : -				A	050	104	

STAIRS DETAIL 2

SCALE. 1 : 20

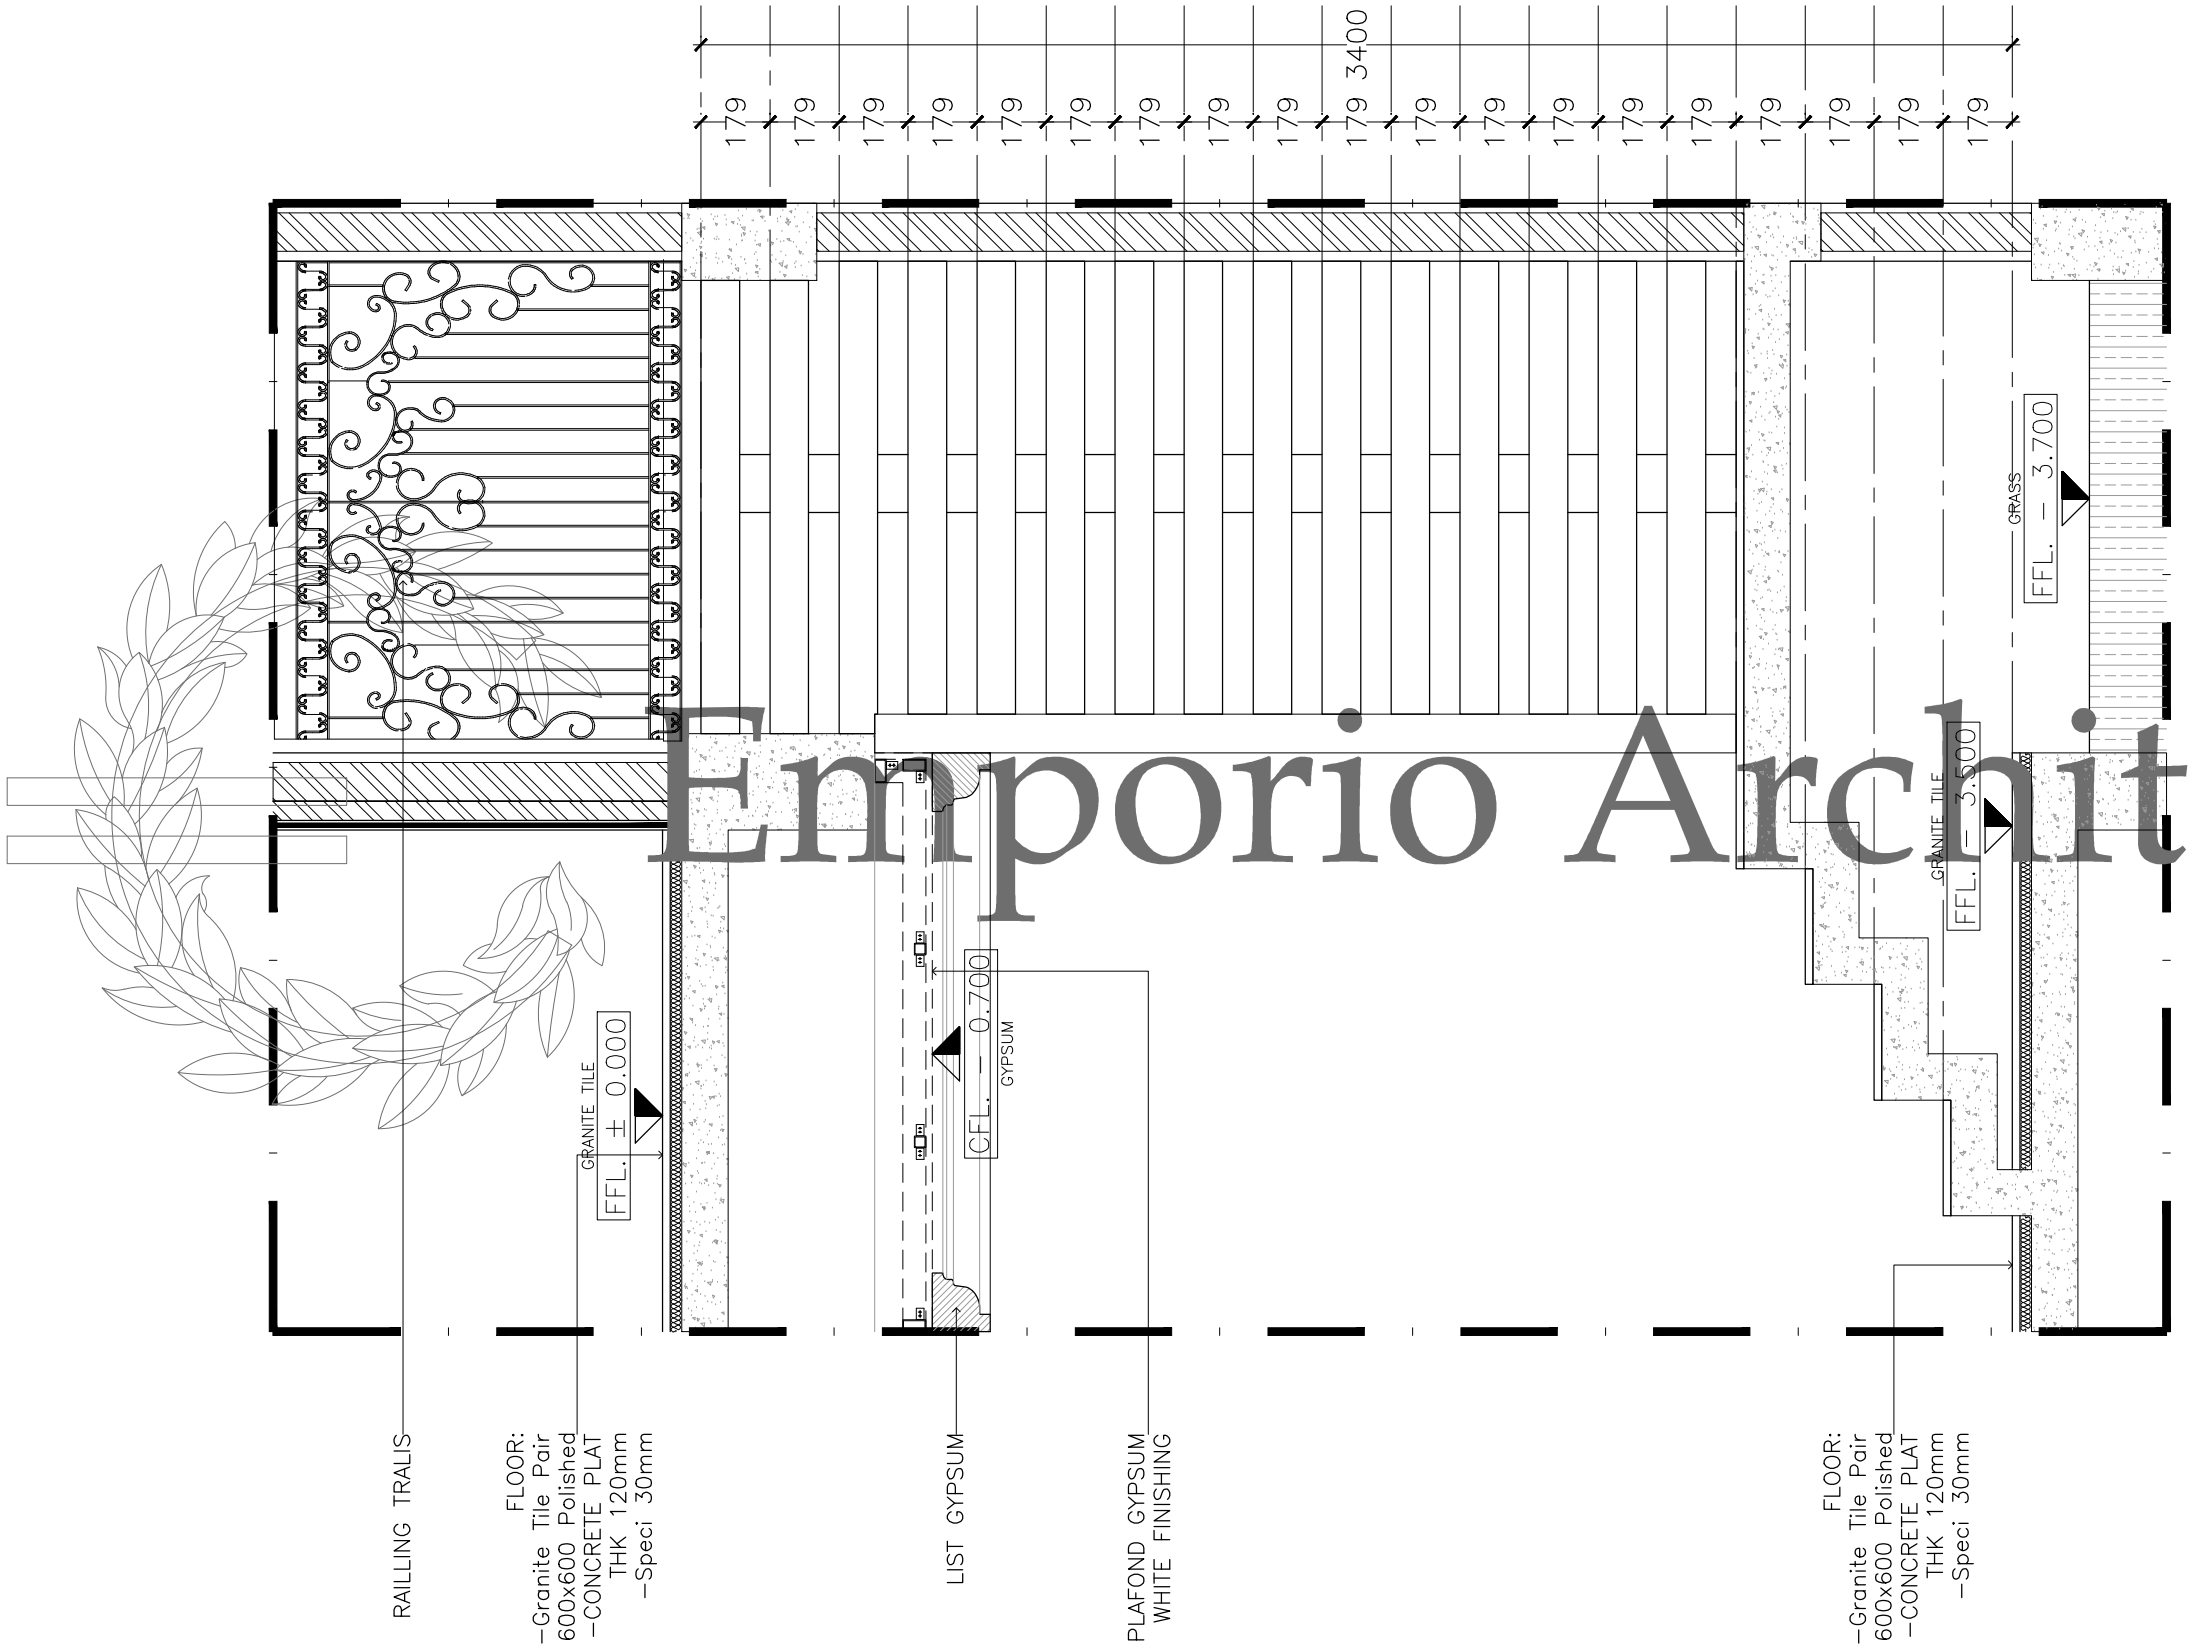


Emporio Architect

Consultant
Emporio Architect
info@emporioarchitec.com
contact : 081222955519

PROJECT : PRIVATE HOUSE	PRINCIPLE ARCHITECT : I.B. Gd Sasra Bhanutama, S.T. Arya Prawira Wibowo, S.T.	STRUCTURE ENGINEER :	STRUCTURE DRAFTER :	ELECTRICAL AND PLUMBING DRAFTER :	ARCHITECTURAL DRAFTER :	CHECKED :	
OWNER :	ARCHITECT DESIGNER :	MECHANICAL AND ELECTRICAL ENGINEER :					
DRAWING TITLE : STAIRS DETAIL 2	SCALE : SCALE 1 : 20 / DATE :	DATE / REVISION NOTE / SIGNATURE	Drawing code	Page number	Total page	**Note.** Planning the structure and plumbing of the drawings should be checked again or re-adjusted by the contractor related to the field condition	
	FILE NAME D\Data\Project / PRINT DATE : -		A	051	104		

STAIRS PLAN 3


SCALE. 1 : 20

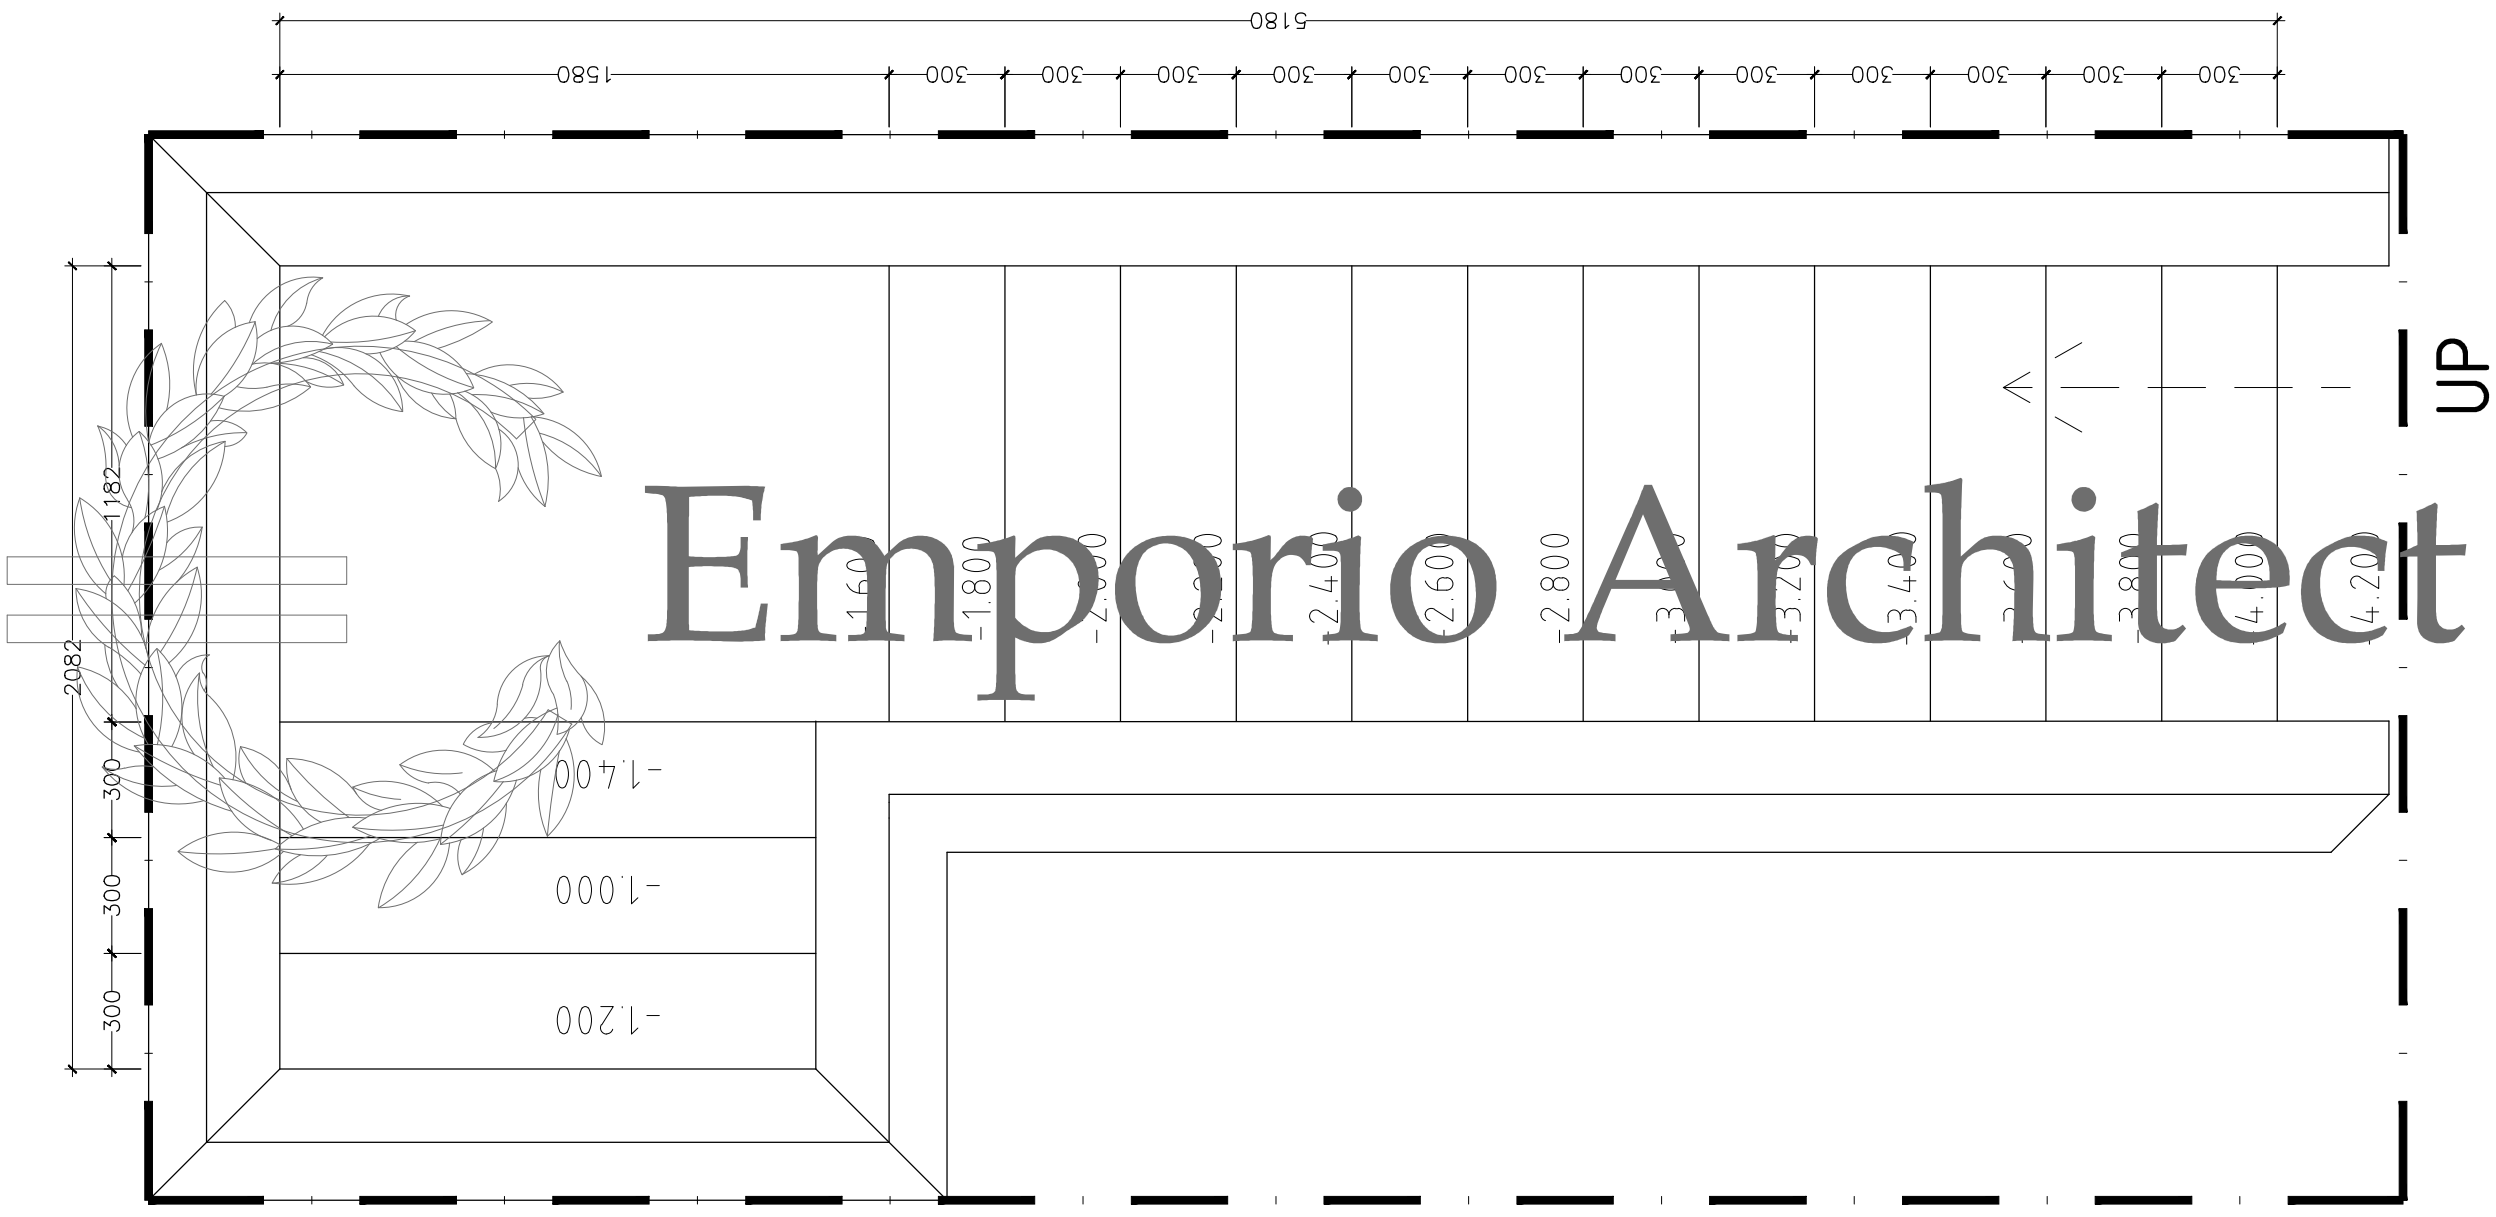

Emporio Architect

Consultant Emporio Architect info@emporioarchitec.com contact : 081222955519	PROJECT : PRIVATE HOUSE	PRINCIPLE ARCHITECT : I.B. Gd Sasra Bhanutama, S.T. Arya Prawira Wibowo, S.T.		STRUCTURE ENGINEER :			STRUCTURE DRAFTER :	ELECTRICAL AND PLUMBING DRAFTER :	ARCHITECTURAL DRAFTER : / CHECKED :
	OWNER :	ARCHITECT DESIGNER :		MECHANICAL AND ELECTRICAL ENGINEER :					
	DRAWING TITLE : STAIRS PLAN 3	SCALE : SCALE 1 : 20	DATE :	DATE	REVISION NOTE	SIGNATURE	Drawing code	Page number	Total page
		FILE NAME D\Data\Project	PRINT DATE : -				A	052	104

Note.
Planning the structure and plumbing of the drawings should be checked again or re-adjusted by the contractor related to the field condition

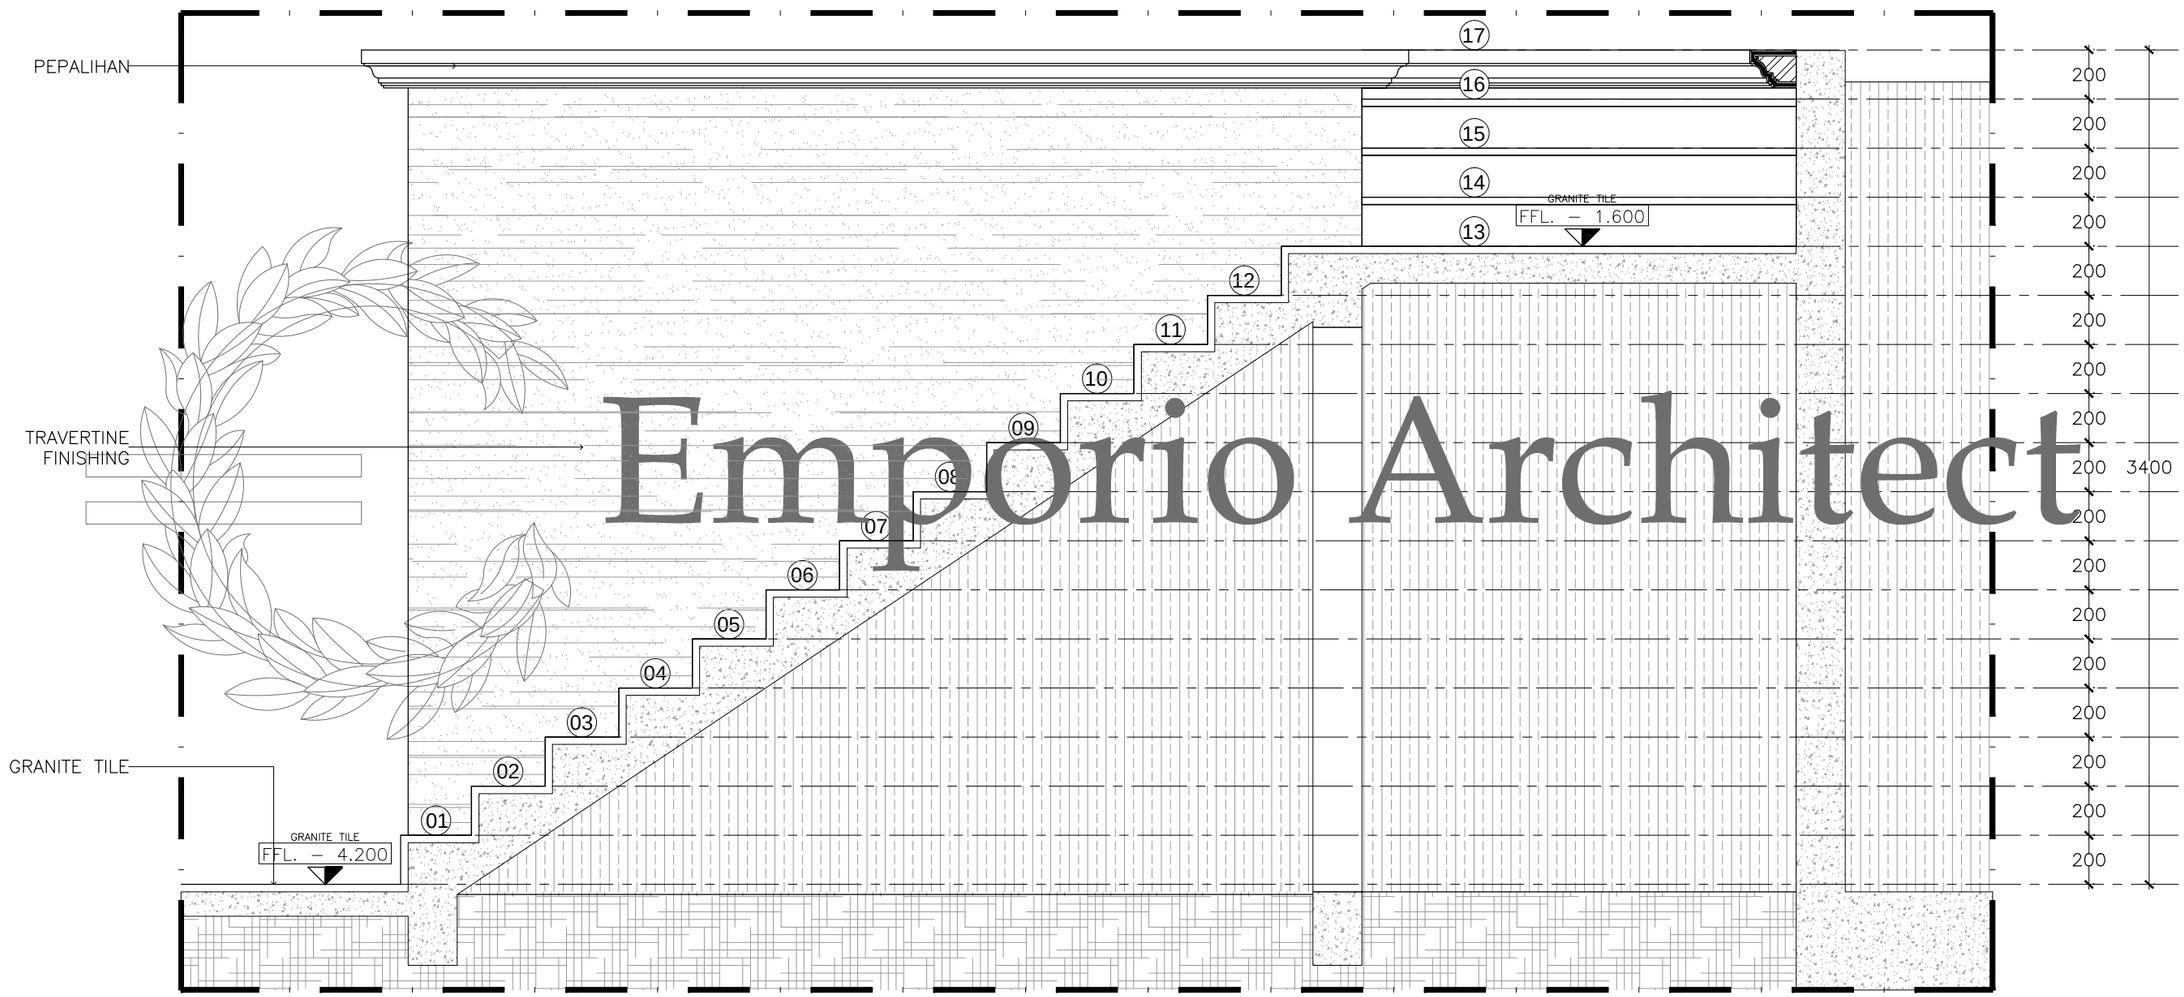

Emporio Architect


STAIRS DETAIL 3

SCALE 1:25

Consultant
Emporio Architect
info@emporioarchitec.com
contact : 081222955519

PROJECT : PRIVATE HOUSE	PRINCIPLE ARCHITECT : I.B. Gd Sasra Bhanutama, S.T. Arya Prawira Wibowo, S.T.	STRUCTURE ENGINEER :	STRUCTURE DRAFTER :	ELECTRICAL AND PLUMBING DRAFTER :	ARCHITECTURAL DRAFTER :	CHECKED :		
OWNER :	ARCHITECT DESIGNER :	MECHANICAL AND ELECTRICAL ENGINEER :						
DRAWING TITLE : STAIRS DETAIL 3	SCALE : SCALE 1 : 25	DATE :	DATE	REVISION NOTE	SIGNATURE	Drawing code	Page number	Total page
	FILE NAME D\Data\Project	PRINT DATE : -				A	053	104

Note.
Planning the structure and plumbing of the drawings should be checked again or re-adjusted by the contractor related to the field condition

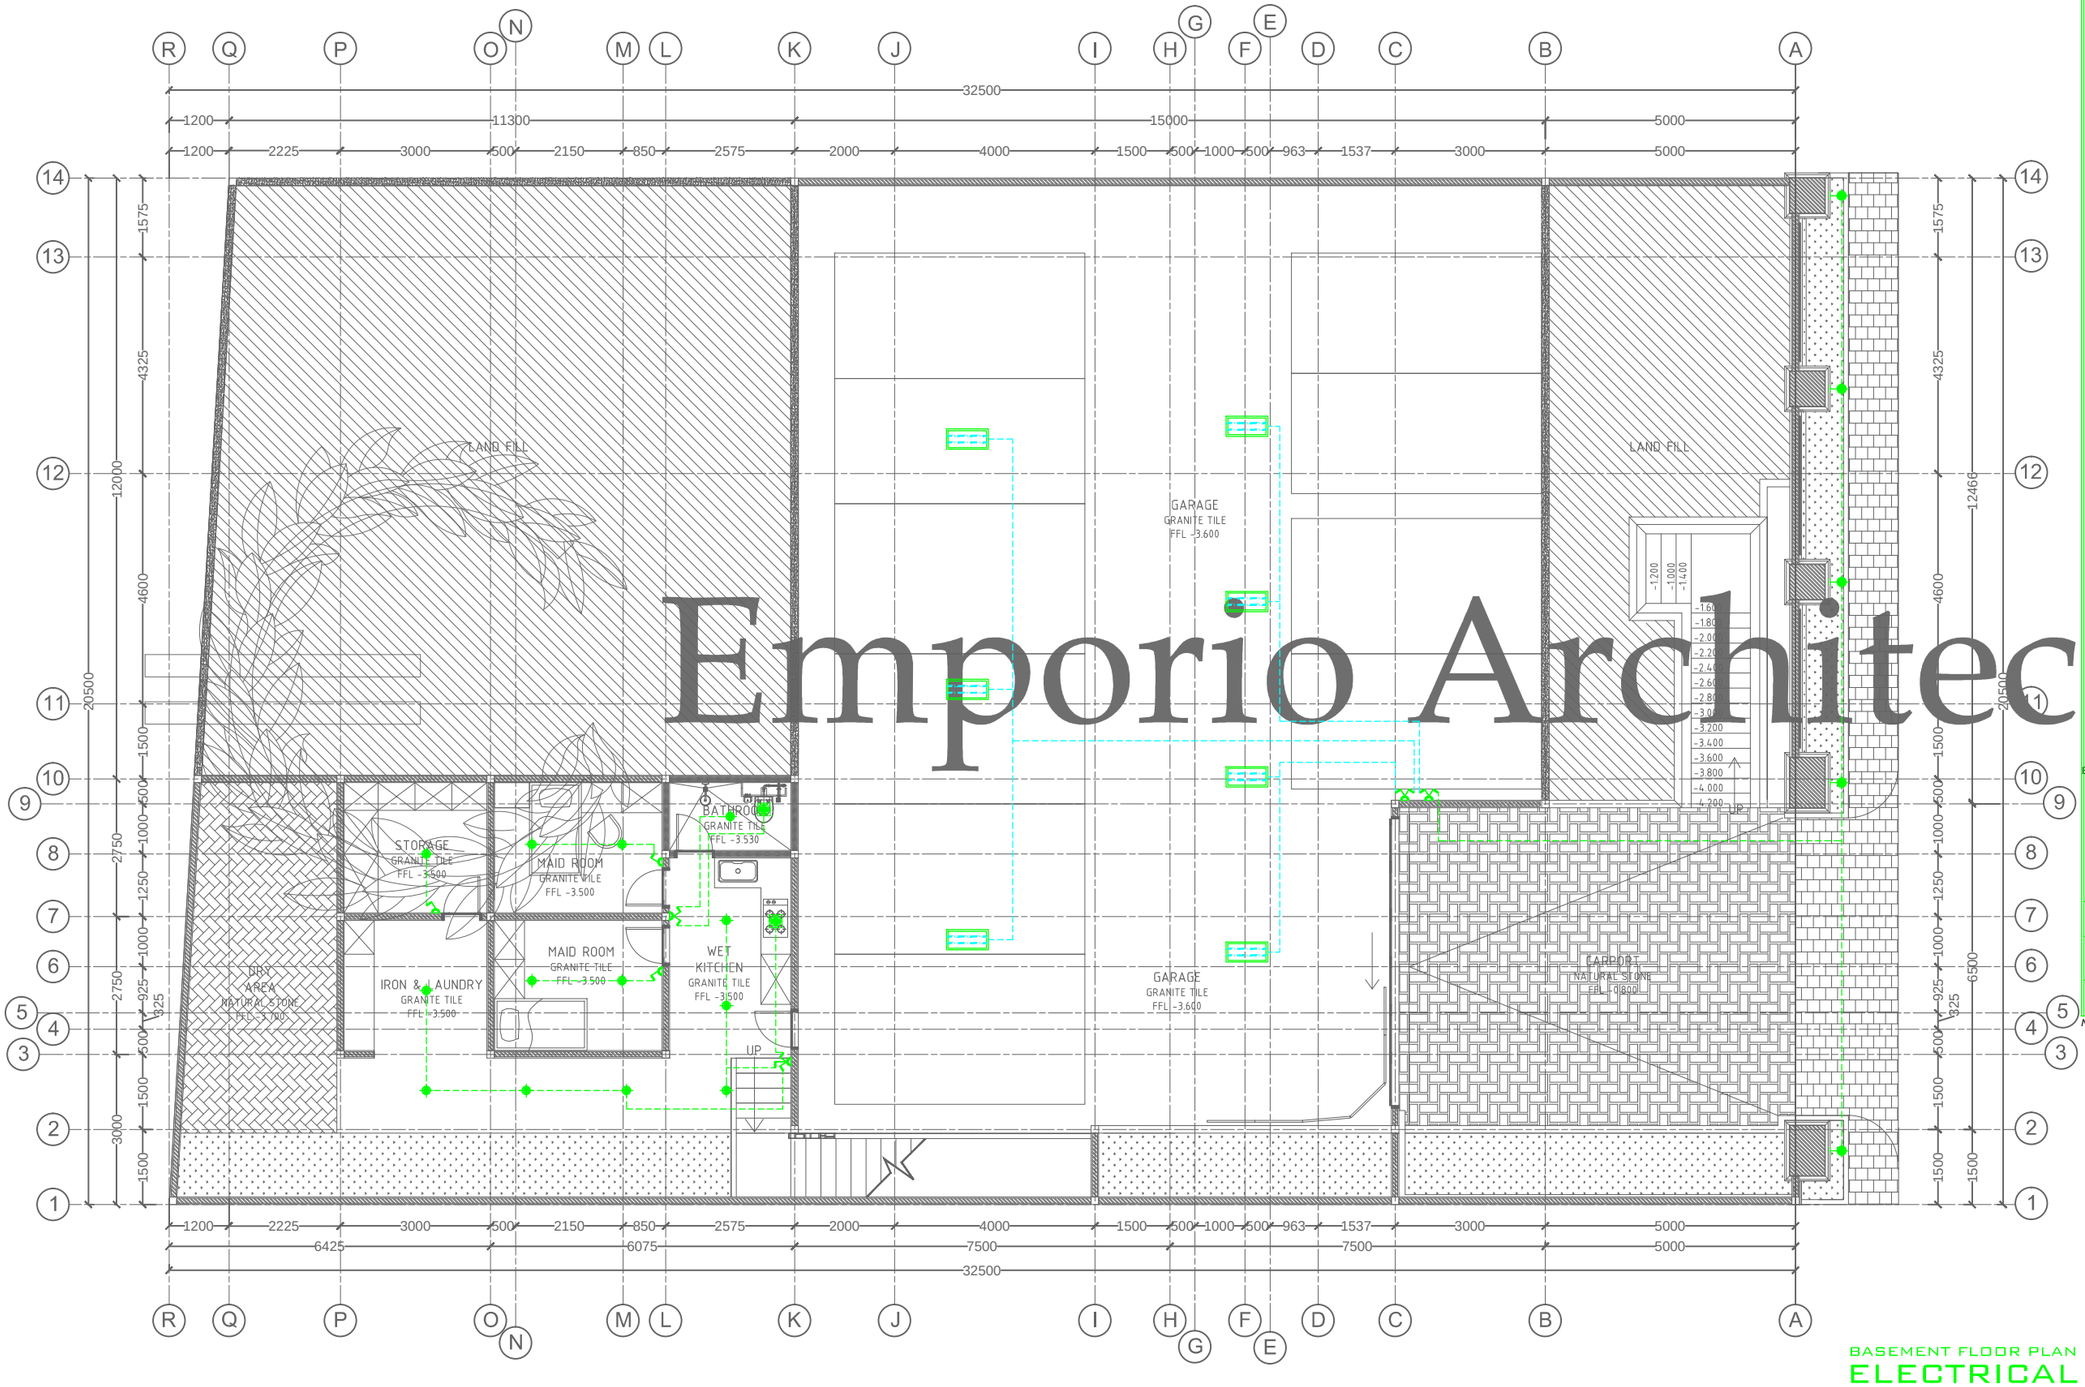

Emporio Architect

BASEMENT

INFORMATION	SYMBOL	QUANTITY	LOAD (VA)
WALL LIGHT 13 WATT		5 POINT	65
SPOT LIGHT 5 WATT		- POINT	-
STEP LIGHT 3 WATT		- UNIT	-
FIRE EXTANGUSER 9 KG		1 UNIT	-
NEON LED 18 WATT		7 UNIT	126
POOL LIGHT 12 WATT		- UNIT	-
LED BULB DOWNLIGHT 13 WATT		13 POINT	169
HANGING LIGHT 4X12 = 48 WATT		- POINT	-
LED STRIP 7.2 WATT / MTR		- METERS	-
HANGING LIGHT 8 WATT		- POINT	-
EXHAUST FAN 30 WATT		2 POINT	60
AIR CONDITIONER 1 PK (840 watt)	1 PK	- UNIT	-
AIR CONDITIONER 2 PK (1.920 watt)	2 PK	- UNIT	-
SAKLAR S		3	-
SAKLAR D		3	-
SAKLAR T		1	-
SK 200 WATT		11	2.200
MCB 12 G		1	-
KWH PLN		1	-
OUT TV		-	-
OUT DATA		-	-
OUT PHONE		-	-

BUILDING	TOTAL ELECTRIK POWER	PEAK LOAD (0.8)
BASEMENT MDP	2.874,0	2.299,2
1st SDP1	10.722,71	8.578,168
2nd SDP1	12.420,7488	9.936,600
TOTAL LOAD	20.813,968	
TOTAL KWH	23.000 (3X35A) kWh METERS THREE PHASE 380 VOLT FOUR WIRE	

LIGHT SOCKET LEVELING IS ON 30 - 45 CM CALCULATED FROM FLOOR LEVEL

BATHROOM LIGHT SOCKET LEVELING IS ON 10 CM CALCULATED FROM ABOVE TABLE WASHTAFEL LEVEL

SWITCH LEVELING IS ON 90 -110 CM CALCULATED FROM FLOOR LEVEL

NB : - CABLE NYM 3 X 2.5mm

BASEMENT FLOOR PLAN


ELECTRICAL INSTALATION

SCALE. 1: 125

Consultant
Emporio Architect
info@emporioarchitec.com
contact : 081222955519

PROJECT : PRIVATE HOUSE	PRINCIPLE ARCHITECT : I.B. Gd Sasra Bhanutama, S.T. Arya Prawira Wibowo, S.T.	STRUCTURE ENGINEER :	STRUCTURE DRAFTER : / ELECTRICAL AND PLUMBING DRAFTER : / ARCHITECTURAL DRAFTER : / CHECKED :
OWNER :	ARCHITECT DESIGNER :	MECHANICAL AND ELECTRICAL ENGINEER :	
DRAWING TITLE : ELECTRICAL INSTALATION (BASEMENT FLOOR PLAN)	SCALE : SCALE 1 : 125 / DATE :	DATE / REVISION NOTE / SIGNATURE	Drawing code: EP / Page number: 054 / Total page: 104
	FILE NAME D\Data\Project / PRINT DATE : -		

Note.
Planning the structure and plumbing of the drawings should be checked again or re-adjusted by the contractor related to the field condition

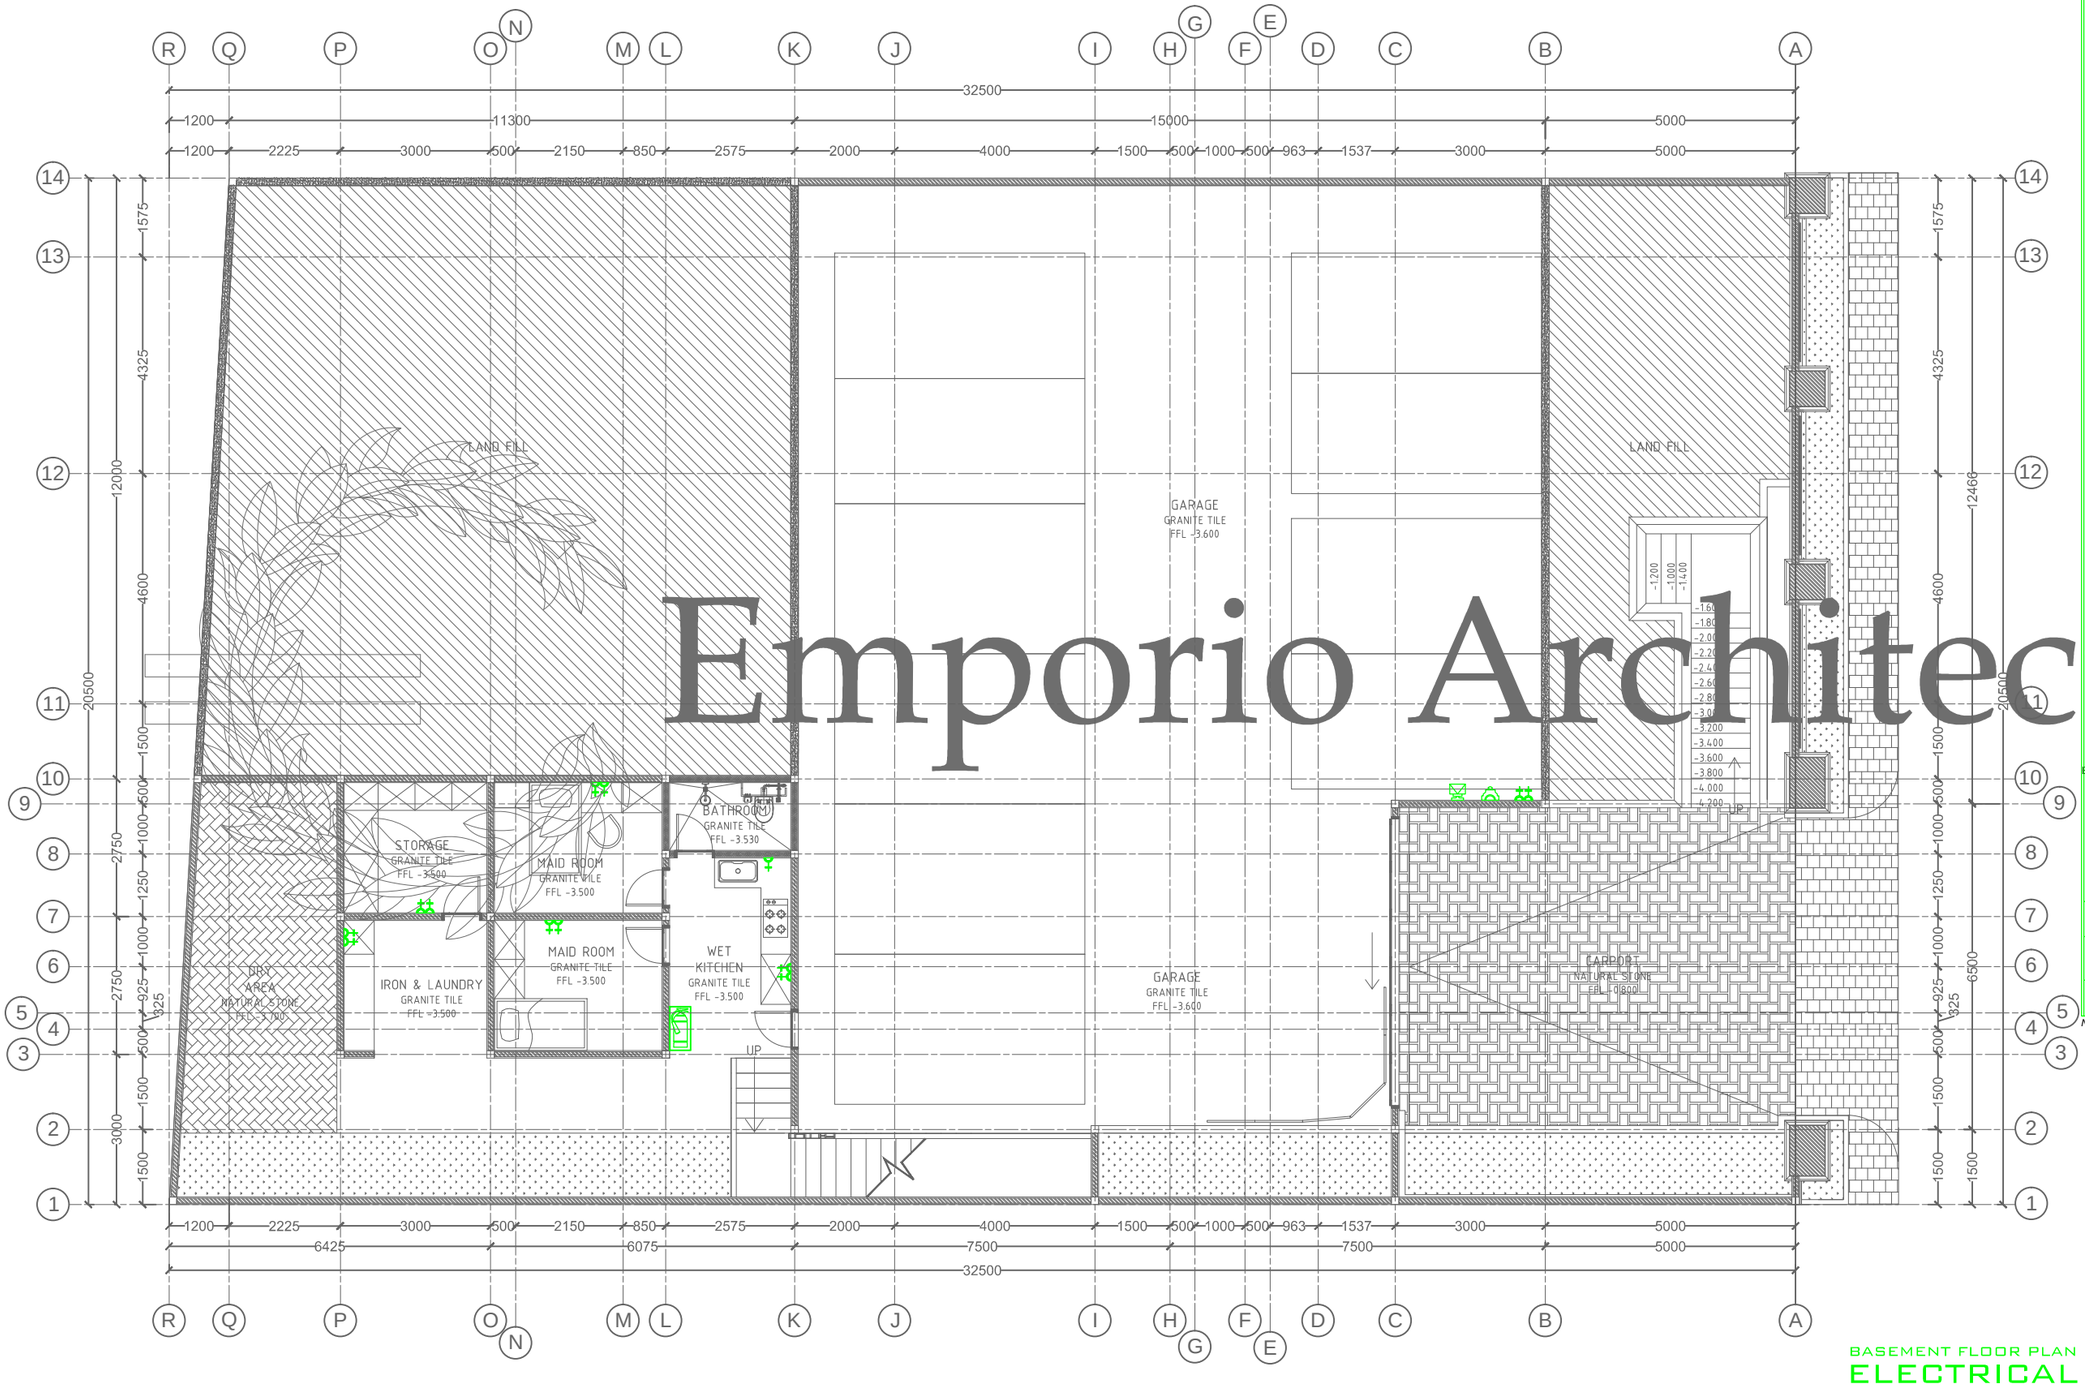

Emporio Architect

BASEMENT

INFORMATION	SYMBOL	QUANTITY	LOAD (VA)
WALL LIGHT 13 WATT		5 POINT	65
SPOT LIGHT 5 WATT		- POINT	-
STEP LIGHT 3 WATT		- UNIT	-
FIRE EXTANGUSER 9 KG		1 UNIT	-
NEON LED 18 WATT		7 UNIT	126
POOL LIGHT 12 WATT		- UNIT	-
LED BULB DOWNLIGHT 13 WATT		13 POINT	169
HANGING LIGHT 4X12 = 48 WATT		- POINT	-
LED STRIP 7.2 WATT / MTR		- METERS	-
HANGING LIGHT 8 WATT		- POINT	-
EXHAUST FAN 30 WATT		2 POINT	60
AIR CONDITIONER 1 PK (840 watt)	1 PK	- UNIT	-
AIR CONDITIONER 2 PK (1.920 watt)	2 PK	- UNIT	-
SAKLAR S		3	-
SAKLAR D		3	-
SAKLAR T		1	-
SK 200 WATT		11	2.200
MCB 12 G		1	-
KWH PLN		1	-
OUT TV		-	-
OUT DATA		-	-
OUT PHONE		-	-

BUILDING	TOTAL ELECTRIK POWER	PEAK LOAD (0.8)
BASEMENT MDP	2.874,0	2.299,2
1st SDP1	10.722,71	8.578,168
2nd SDP1	12.420,7488	9.936,600
TOTAL LOAD	20.813,968	
TOTAL KWH	23.000 (3X35A) kWh METERS THREE PHASE 380 VOLT FOUR WIRE	

LIGHT SOCKET LEVELING IS ON 30 - 45 CM CALCULATED FROM FLOOR LEVEL

BATHROOM LIGHT SOCKET LEVELING IS ON 10 CM CALCULATED FROM ABOVE TABLE WASHTAFEL LEVEL

SWITCH LEVELING IS ON 90 -110 CM CALCULATED FROM FLOOR LEVEL

NB : - CABLE NYM 3 X 2.5mm

BASEMENT FLOOR PLAN


ELECTRICAL INSTALATION

SCALE. 1: 125

Consultant
Emporio Architect
info@emporioarchitec.com
contact : 081222955519

PROJECT : PRIVATE HOUSE	PRINCIPLE ARCHITECT : I.B. Gd Sasra Bhanutama, S.T. Arya Prawira Wibowo, S.T.	STRUCTURE ENGINEER :	STRUCTURE DRAFTER : / ELECTRICAL AND PLUMBING DRAFTER : / ARCHITECTURAL DRAFTER : / CHECKED :
OWNER :	ARCHITECT DESIGNER :	MECHANICAL AND ELECTRICAL ENGINEER :	
DRAWING TITLE : ELECTRICAL INSTALATION (BASEMENT FLOOR PLAN)	SCALE : SCALE 1 : 125 / DATE :	DATE / REVISION NOTE / SIGNATURE	Drawing code: EP / Page number: 055 / Total page: 104
	FILE NAME D\Data\Project / PRINT DATE : -		

Note.
Planning the structure and plumbing of the drawings should be checked again or re-adjusted by the contractor related to the field condition

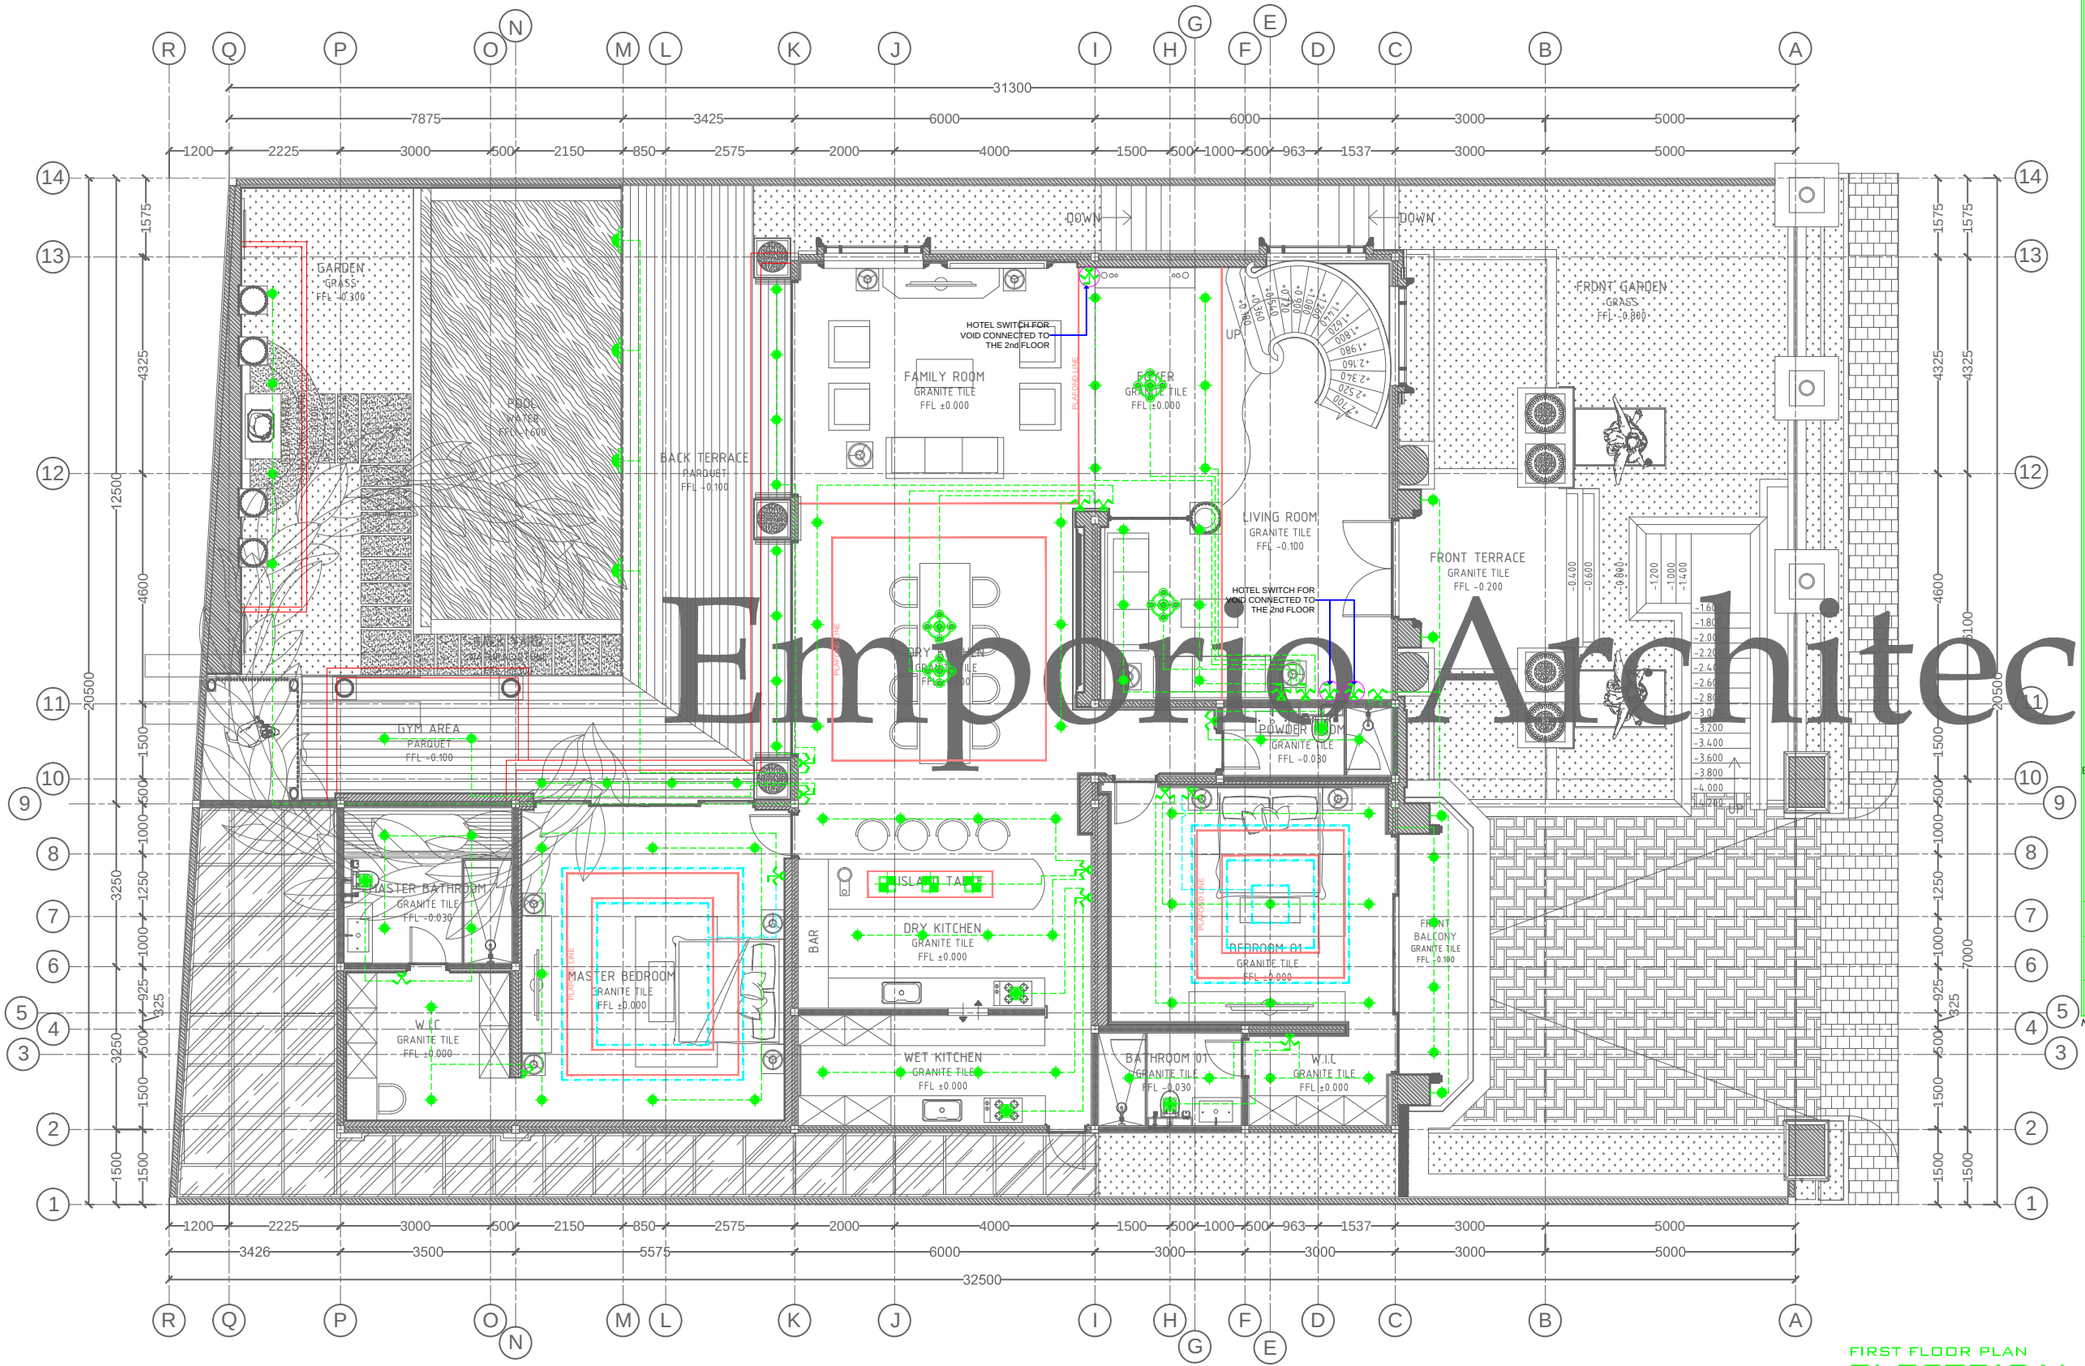

Emporio Architect

FIRST FLOOR			
INFORMATION	SYMBOL	QUANTITY	LOAD (VA)
WALL LIGHT 13 WATT		4 POINT	52
SPOT LIGHT 5 WATT		- POINT	-
STEP LIGHT 3 WATT		- UNIT	-
FIRE EXTANGUSER 9 KG		1 UNIT	-
NEON LED 18 WATT		- UNIT	-
POOL LIGHT 12 WATT		4 UNIT	48
LED BULB DOWNLIGHT 13 WATT		79 POINT	1.027
HANGING LIGHT 4X12 = 48 WATT		4 POINT	194
LED STRIP 7.2 WATT / MTR		48,293 METERS	347,710
HANGING LIGHT 8 WATT		3 POINT	24
EXHAUST FAN 30 WATT		5 POINT	150
AIR CONDITIONER 1 PK (840 watt)	1 PK	2 UNIT	1.680
AIR CONDITIONER 2 PK (1.920 watt)	2 PK	- UNIT	-
SAKLAR S		1	-
SAKLAR D		7	-
SAKLAR T		11	-
SK 200 WATT		36	7.200
MCB 12 G		1	-
KWH PLN		-	-
OUT TV		3	-
OUT DATA		3	-
OUT PHONE		1	-

BUILDING	TOTAL ELECTRIK POWER	PEAK LOAD (0.8)
BASEMENT MDP	2.874,0	2.299,2
1st SDP1	10.722,71	8.578,168
2nd SDP1	12.420,7488	9.936,600
TOTAL LOAD	20.813,968	
TOTAL KWH	23.000 (3X35A) kWh METERS THREE PHASE 380 VOLT FOUR WIRE	

LIGHT SOCKET LEVELING IS ON 30 - 45 CM CALCULATED FROM FLOOR LEVEL

BATHROOM LIGHT SOCKET LEVELING IS ON 10 CM CALCULATED FROM ABOVE TABLE WASHTAFEL LEVEL

SWITCH LEVELING IS ON 90 -110 CM CALCULATED FROM FLOOR LEVEL

NB : - CABLE NYM 3 X 2.5mm

FIRST FLOOR PLAN


ELECTRICAL INSTALATION

SCALE. 1: 125

Consultant
Emporio Architect
info@emporioarchitec.com
contact : 081222955519

PROJECT : PRIVATE HOUSE	PRINCIPLE ARCHITECT : I.B. Gd Sasra Bhanutama, S.T. Arya Prawira Wibowo, S.T.		STRUCTURE ENGINEER :	STRUCTURE DRAFTER :	ELECTRICAL AND PLUMBING DRAFTER :	ARCHITECTURAL DRAFTER :	CHECKED :
OWNER :	ARCHITECT DESIGNER :		MECHANICAL AND ELECTRICAL ENGINEER :				
DRAWING TITLE : ELECTRICAL INSTALATION (FIRST FLOOR PLAN)	SCALE : SCALE 1 : 125	DATE :	DATE / REVISION NOTE / SIGNATURE	Drawing code	Page number	Total page	
	FILE NAME D\Data\Project	PRINT DATE : -		EP	056	104	

Note.
Planning the structure and plumbing of the drawings should be checked again or re-adjusted by the contractor related to the field condition

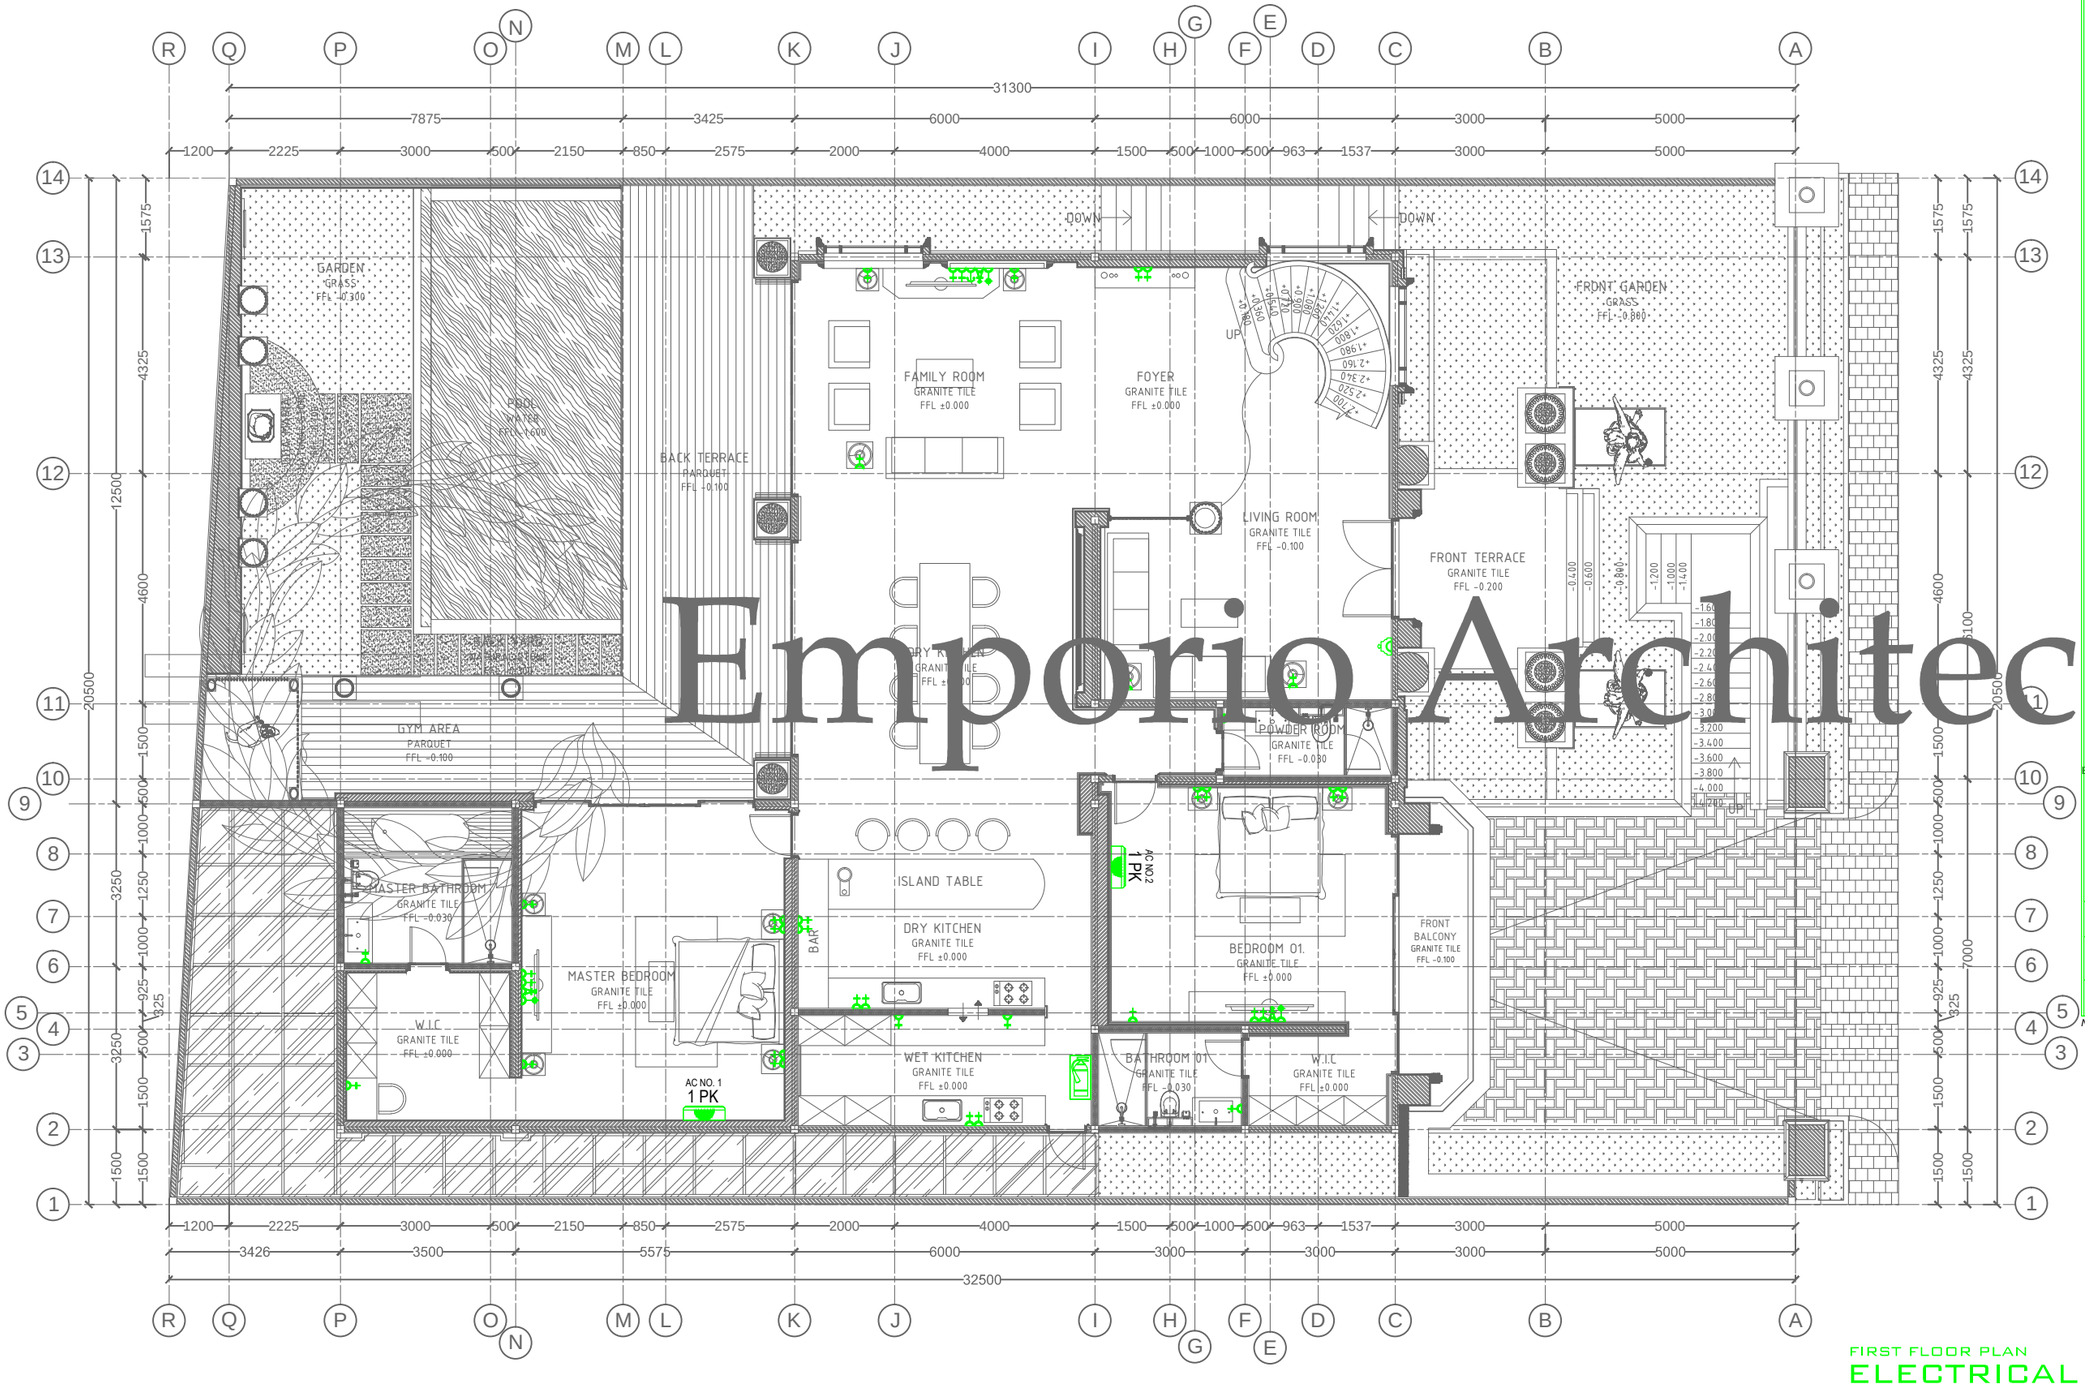

Emporio Architect

FIRST FLOOR				
INFORMATION		SYMBOL	QUANTITY	LOAD (VA)
WALL LIGHT 13 WATT			4 POINT	52
SPOT LIGHT 5 WATT			- POINT	-
STEP LIGHT 3 WATT			- UNIT	-
FIRE EXTANGUSER 9 KG			1 UNIT	-
NEON LED 18 WATT			- UNIT	-
POOL LIGHT 12 WATT			4 UNIT	48
LED BULB DOWNLIGHT 13 WATT			79 POINT	1.027
HANGING LIGHT 4X12 = 48 WATT			4 POINT	194
LED STRIP 7.2 WATT / MTR			48,293 METERS	347,710
HANGING LIGHT 8 WATT			3 POINT	24
EXHAUST FAN 30 WATT			5 POINT	150
AIR CONDITIONER 1 PK (840 watt)		1 PK	2 UNIT	1.680
AIR CONDITIONER 2 PK (1.920 watt)		2 PK	- UNIT	-
SAKLAR	S		1	-
	D		7	-
	T		11	-
SK 200 WATT			36	7.200
	MCB 12 G		1	-
	KWH PLN		-	-
	OUT TV		3	-
	OUT DATA		3	-
	OUT PHONE		1	-

BUILDING	TOTAL ELECTRIK POWER	PEAK LOAD (0.8)
BASEMENT MDP	2.874,0	2.299,2
1st SDP1	10.722,71	8.578,168
2nd SDP1	12.420,7488	9.936,600
TOTAL LOAD	20.813,968	
TOTAL KWH	23.000 (3X35A) kWh METERS THREE PHASE 380 VOLT FOUR WIRE	

LIGHT SOCKET LEVELING IS ON 30 - 45 CM CALCULATED FROM FLOOR LEVEL

BATHROOM LIGHT SOCKET LEVELING IS ON 10 CM CALCULATED FROM ABOVE TABLE WASHTAFEL LEVEL

SWITCH LEVELING IS ON 90 -110 CM CALCULATED FROM FLOOR LEVEL

NB : - CABLE NYM 3 X 2.5mm

FIRST FLOOR PLAN


ELECTRICAL INSTALATION

SCALE. 1: 125

Consultant
Emporio Architect
info@emporioarchitec.com
contact : 081222955519

PROJECT : PRIVATE HOUSE	PRINCIPLE ARCHITECT : I.B. Gd Sasra Bhanutama, S.T. Arya Prawira Wibowo, S.T.	STRUCTURE ENGINEER :	STRUCTURE DRAFTER :	ELECTRICAL AND PLUMBING DRAFTER :	ARCHITECTURAL DRAFTER :	CHECKED :	
OWNER :	ARCHITECT DESIGNER :	MECHANICAL AND ELECTRICAL ENGINEER :					
DRAWING TITLE : ELECTRICAL INSTALATION (FIRST FLOOR PLAN)	SCALE : SCALE 1 : 125	DATE :	DATE	REVISION NOTE	SIGNATURE	Drawing code	Page number / Total page
	FILE NAME D\Data\Project	PRINT DATE : -				EP	057 / 104

Note.
Planning the structure and plumbing of the drawings should be checked again or re-adjusted by the contractor related to the field condition

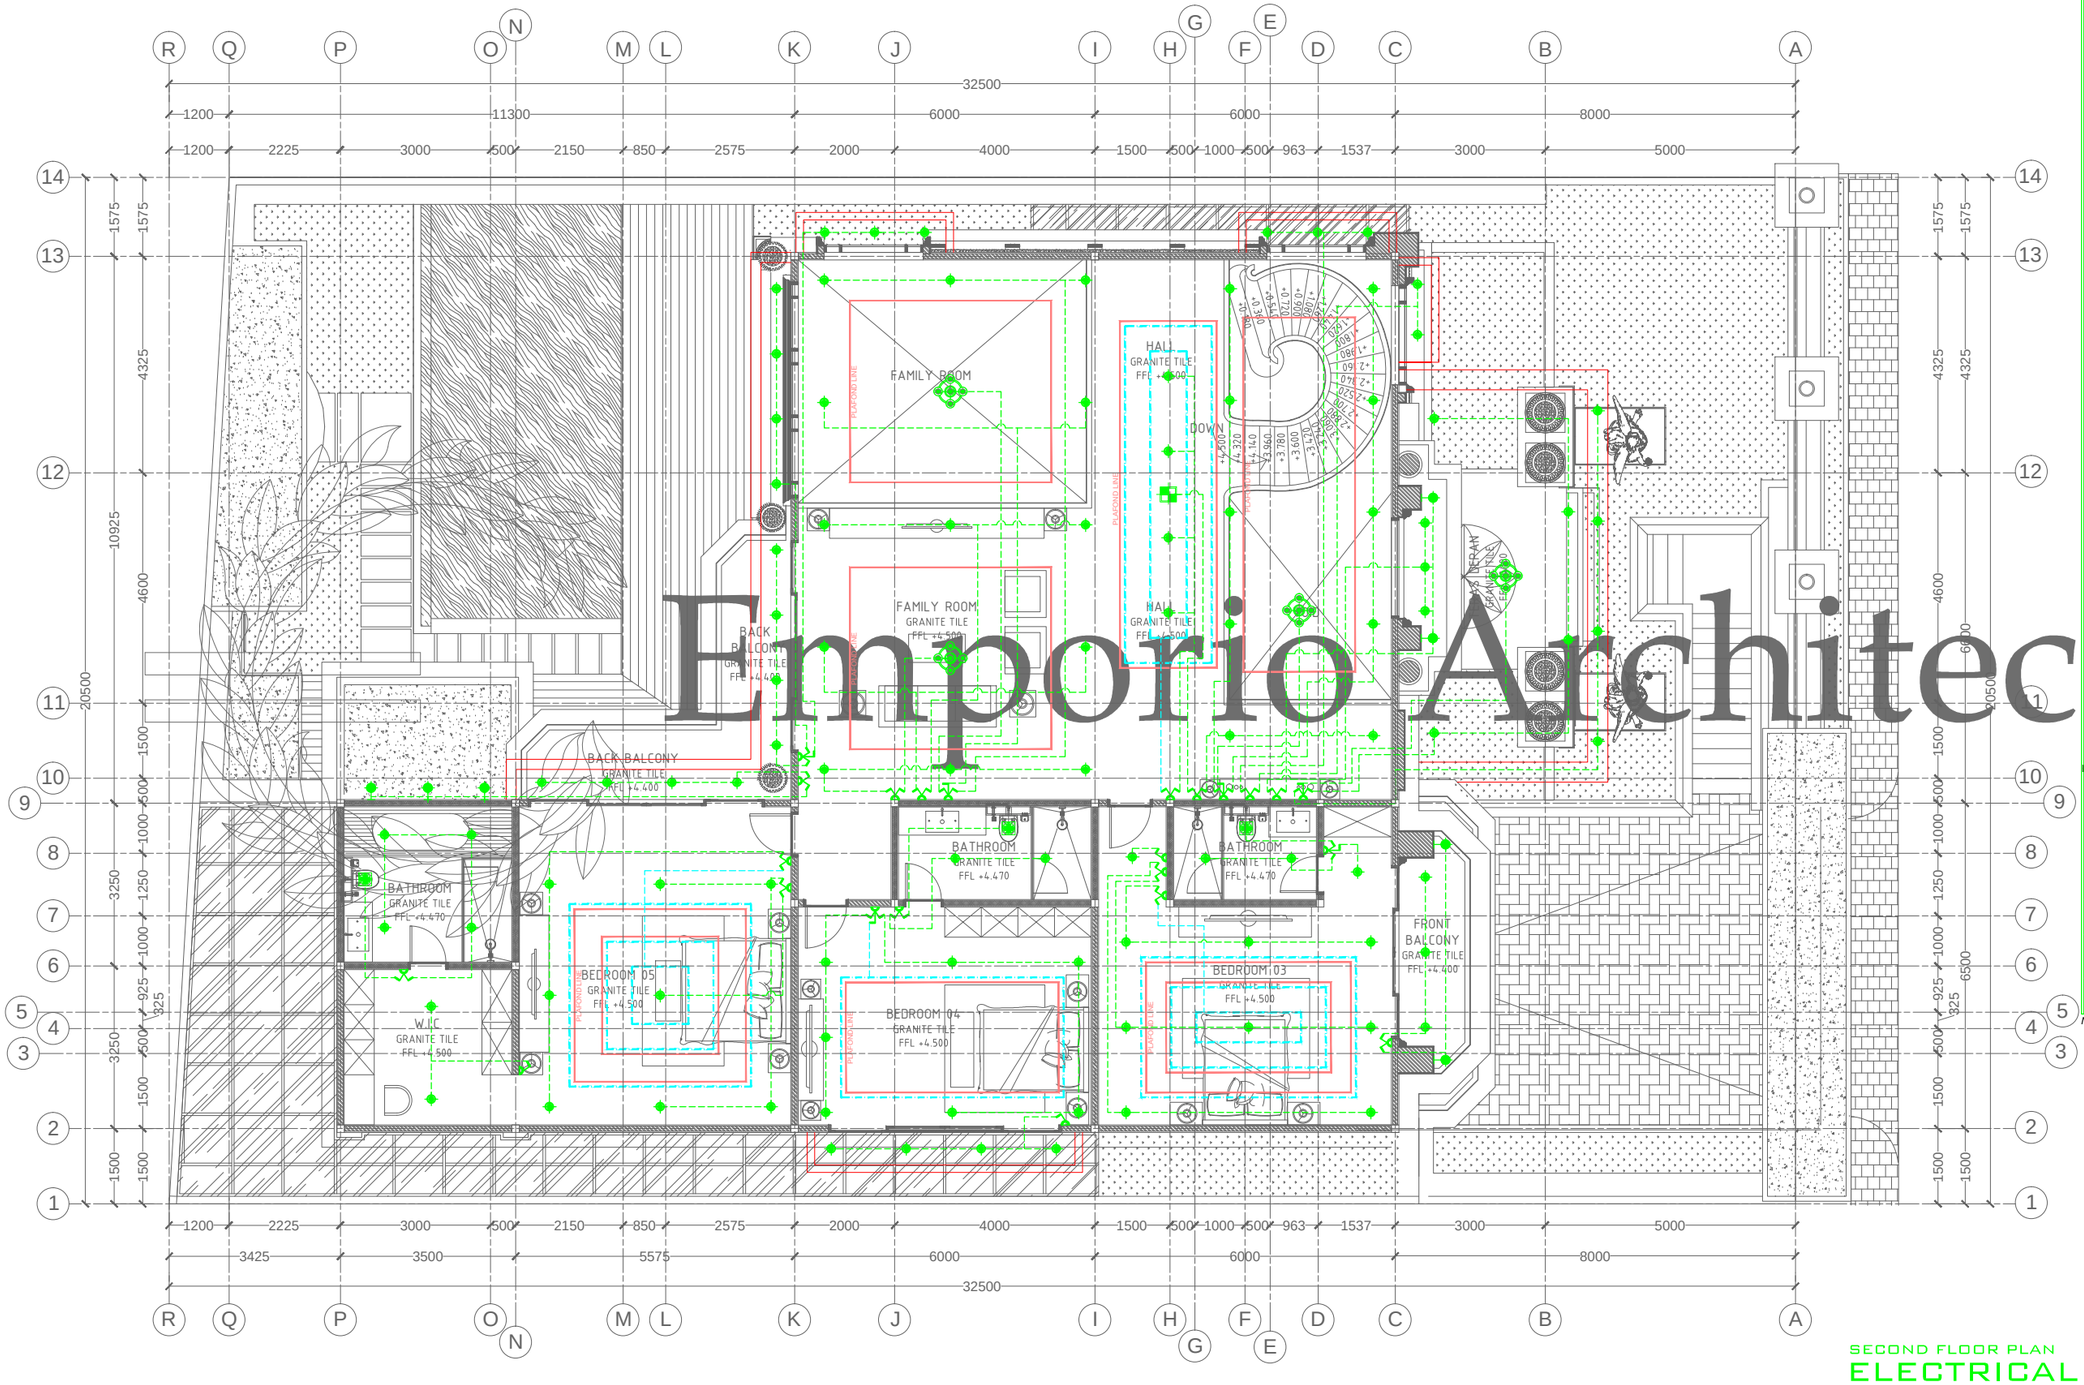

Emporio Architect

SECOND FLOOR			
INFORMATION	SYMBOL	QUANTITY	LOAD (VA)
WALL LIGHT 13 WATT		7 POINT	91
SPOT LIGHT 5 WATT		- POINT	-
STEP LIGHT 3 WATT		- UNIT	-
FIRE EXTANGUSER 9 KG		1 UNIT	-
NEON LED 18 WATT		- UNIT	-
POOL LIGHT 12 WATT		- UNIT	-
LED BULB DOWNLIGHT 13 WATT		99 POINT	1.287
HANGING LIGHT 4X12 = 48 WATT		4 POINT	194
LED STRIP 7.2 WATT / MTR		100,104 METERS	720,7488
HANGING LIGHT 8 WATT		1 POINT	8
EXHAUST FAN 30 WATT		3 POINT	90
AIR CONDITIONER 1 PK (840 watt)	1 PK	3 UNIT	2.520
AIR CONDITIONER 2 PK (1.920 watt)	2 PK	- UNIT	-
SAKLAR S		3	-
SAKLAR D		14	-
SAKLAR T		6	-
SK 200 WATT		38	7.600
MCB 12 G		1	-
KWH PLN		-	-
OUT TV		4	-
OUT DATA		4	-
OUT PHONE		-	-

BUILDING	TOTAL ELECTRIK POWER	PEAK LOAD (0.8)
BASEMENT MDP	2.874,0	2.299,2
1st SDP1	10.722,71	8.578,168
2nd SDP1	12.420,7488	9.936,600
TOTAL LOAD	20.813,968	
TOTAL KWH	23.000 (3X35A) kWh METERS THREE PHASE 380 VOLT FOUR WIRE	

LIGHT SOCKET LEVELING IS ON 30 - 45 CM CALCULATED FROM FLOOR LEVEL

BATHROOM LIGHT SOCKET LEVELING IS ON 10 CM CALCULATED FROM ABOVE TABLE WASHTAFEL LEVEL

SWITCH LEVELING IS ON 90 -110 CM CALCULATED FROM FLOOR LEVEL

NB : - CABLE NYM 3 X 2.5mm

SECOND FLOOR PLAN


ELECTRICAL INSTALATION

SCALE. 1: 125

Consultant
Emporio Architect
info@emporioarchitec.com
contact : 081222955519

PROJECT : PRIVATE HOUSE	PRINCIPLE ARCHITECT : I.B. Gd Sasra Bhanutama, S.T. Arya Prawira Wibowo, S.T.	STRUCTURE ENGINEER :	STRUCTURE DRAFTER :	ELECTRICAL AND PLUMBING DRAFTER :	ARCHITECTURAL DRAFTER :	CHECKED :	
OWNER :	ARCHITECT DESIGNER :	MECHANICAL AND ELECTRICAL ENGINEER :					
DRAWING TITLE : ELECTRICAL INSTALATION (SECOND FLOOR PLAN)	SCALE : SCALE 1 : 125	DATE :	DATE	REVISION NOTE	SIGNATURE	Drawing code	Page number / Total page
	FILE NAME D\Data\Project	PRINT DATE : -				EP	058 / 104

Note.
Planning the structure and plumbing of the drawings should be checked again or re-adjusted by the contractor related to the field condition

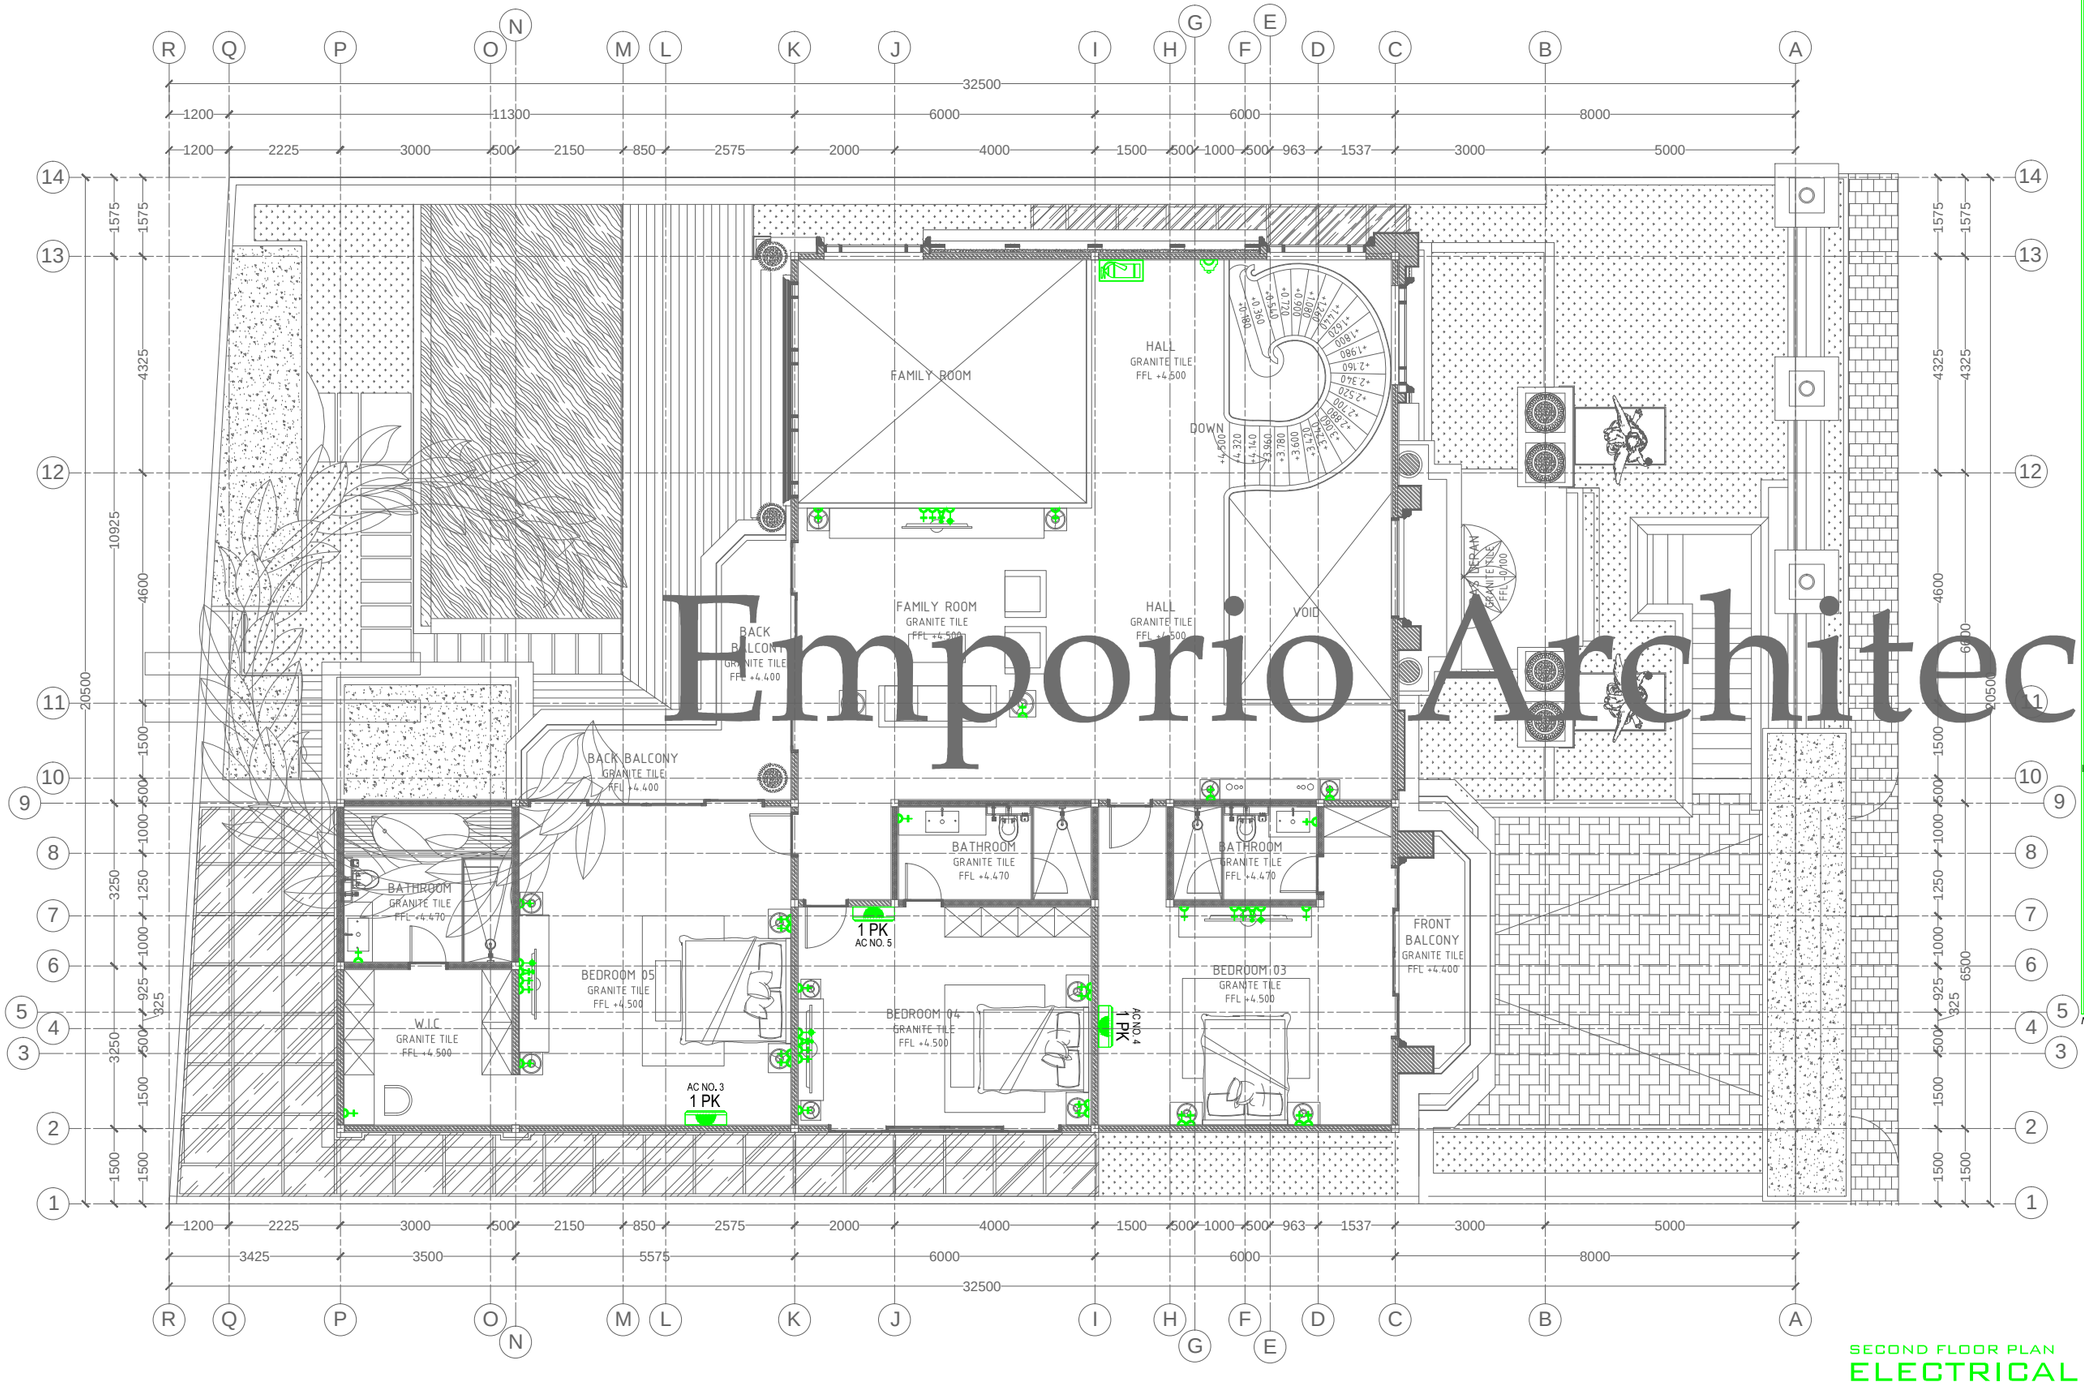

Emporio Architect

SECOND FLOOR			
INFORMATION	SYMBOL	QUANTITY	LOAD (VA)
WALL LIGHT 13 WATT		7 POINT	91
SPOT LIGHT 5 WATT		- POINT	-
STEP LIGHT 3 WATT		- UNIT	-
FIRE EXTANGUSER 9 KG		1 UNIT	-
NEON LED 18 WATT		- UNIT	-
POOL LIGHT 12 WATT		- UNIT	-
LED BULB DOWNLIGHT 13 WATT		99 POINT	1.287
HANGING LIGHT 4X12 = 48 WATT		4 POINT	194
LED STRIP 7.2 WATT / MTR		100,104 METERS	720,7488
HANGING LIGHT 8 WATT		1 POINT	8
EXHAUST FAN 30 WATT		3 POINT	90
AIR CONDITIONER 1 PK (840 watt)	1 PK	3 UNIT	2.520
AIR CONDITIONER 2 PK (1.920 watt)	2 PK	- UNIT	-
SAKLAR S		3	-
SAKLAR D		14	-
SAKLAR T		6	-
SK 200 WATT		38	7.600
MCB 12 G		1	-
KWH PLN		-	-
OUT TV		4	-
OUT DATA		4	-
OUT PHONE		-	-

BUILDING	TOTAL ELECTRIK POWER	PEAK LOAD (0.8)
BASEMENT MDP	2.874,0	2.299,2
1st SDP1	10.722,71	8.578,168
2nd SDP1	12.420,7488	9.936,600
TOTAL LOAD	20.813,968	
TOTAL KWH	23.000 (3X35A) kWh METERS THREE PHASE 380 VOLT FOUR WIRE	

LIGHT SOCKET LEVELING IS ON 30 - 45 CM CALCULATED FROM FLOOR LEVEL

BATHROOM LIGHT SOCKET LEVELING IS ON 10 CM CALCULATED FROM ABOVE TABLE WASHTAFEL LEVEL

SWITCH LEVELING IS ON 90 -110 CM CALCULATED FROM FLOOR LEVEL

NB : - CABLE NYM 3 X 2.5mm

SECOND FLOOR PLAN


ELECTRICAL INSTALATION

SCALE. 1: 125

Consultant
Emporio Architect
info@emporioarchitec.com
contact : 081222955519

PROJECT : PRIVATE HOUSE	PRINCIPLE ARCHITECT : I.B. Gd Sasra Bhanutama, S.T. Arya Prawira Wibowo, S.T.	STRUCTURE ENGINEER :	STRUCTURE DRAFTER : / ELECTRICAL AND PLUMBING DRAFTER : / ARCHITECTURAL DRAFTER : / CHECKED :
OWNER :	ARCHITECT DESIGNER :	MECHANICAL AND ELECTRICAL ENGINEER :	
DRAWING TITLE : ELECTRICAL INSTALATION (SECOND FLOOR PLAN)	SCALE : SCALE 1 : 125 / DATE :	DATE / REVISION NOTE / SIGNATURE	Drawing code: EP / Page number: 059 / Total page: 104
	FILE NAME : D\Data\Project / PRINT DATE : -		

Note.
Planning the structure and plumbing of the drawings should be checked again or re-adjusted by the contractor related to the field condition

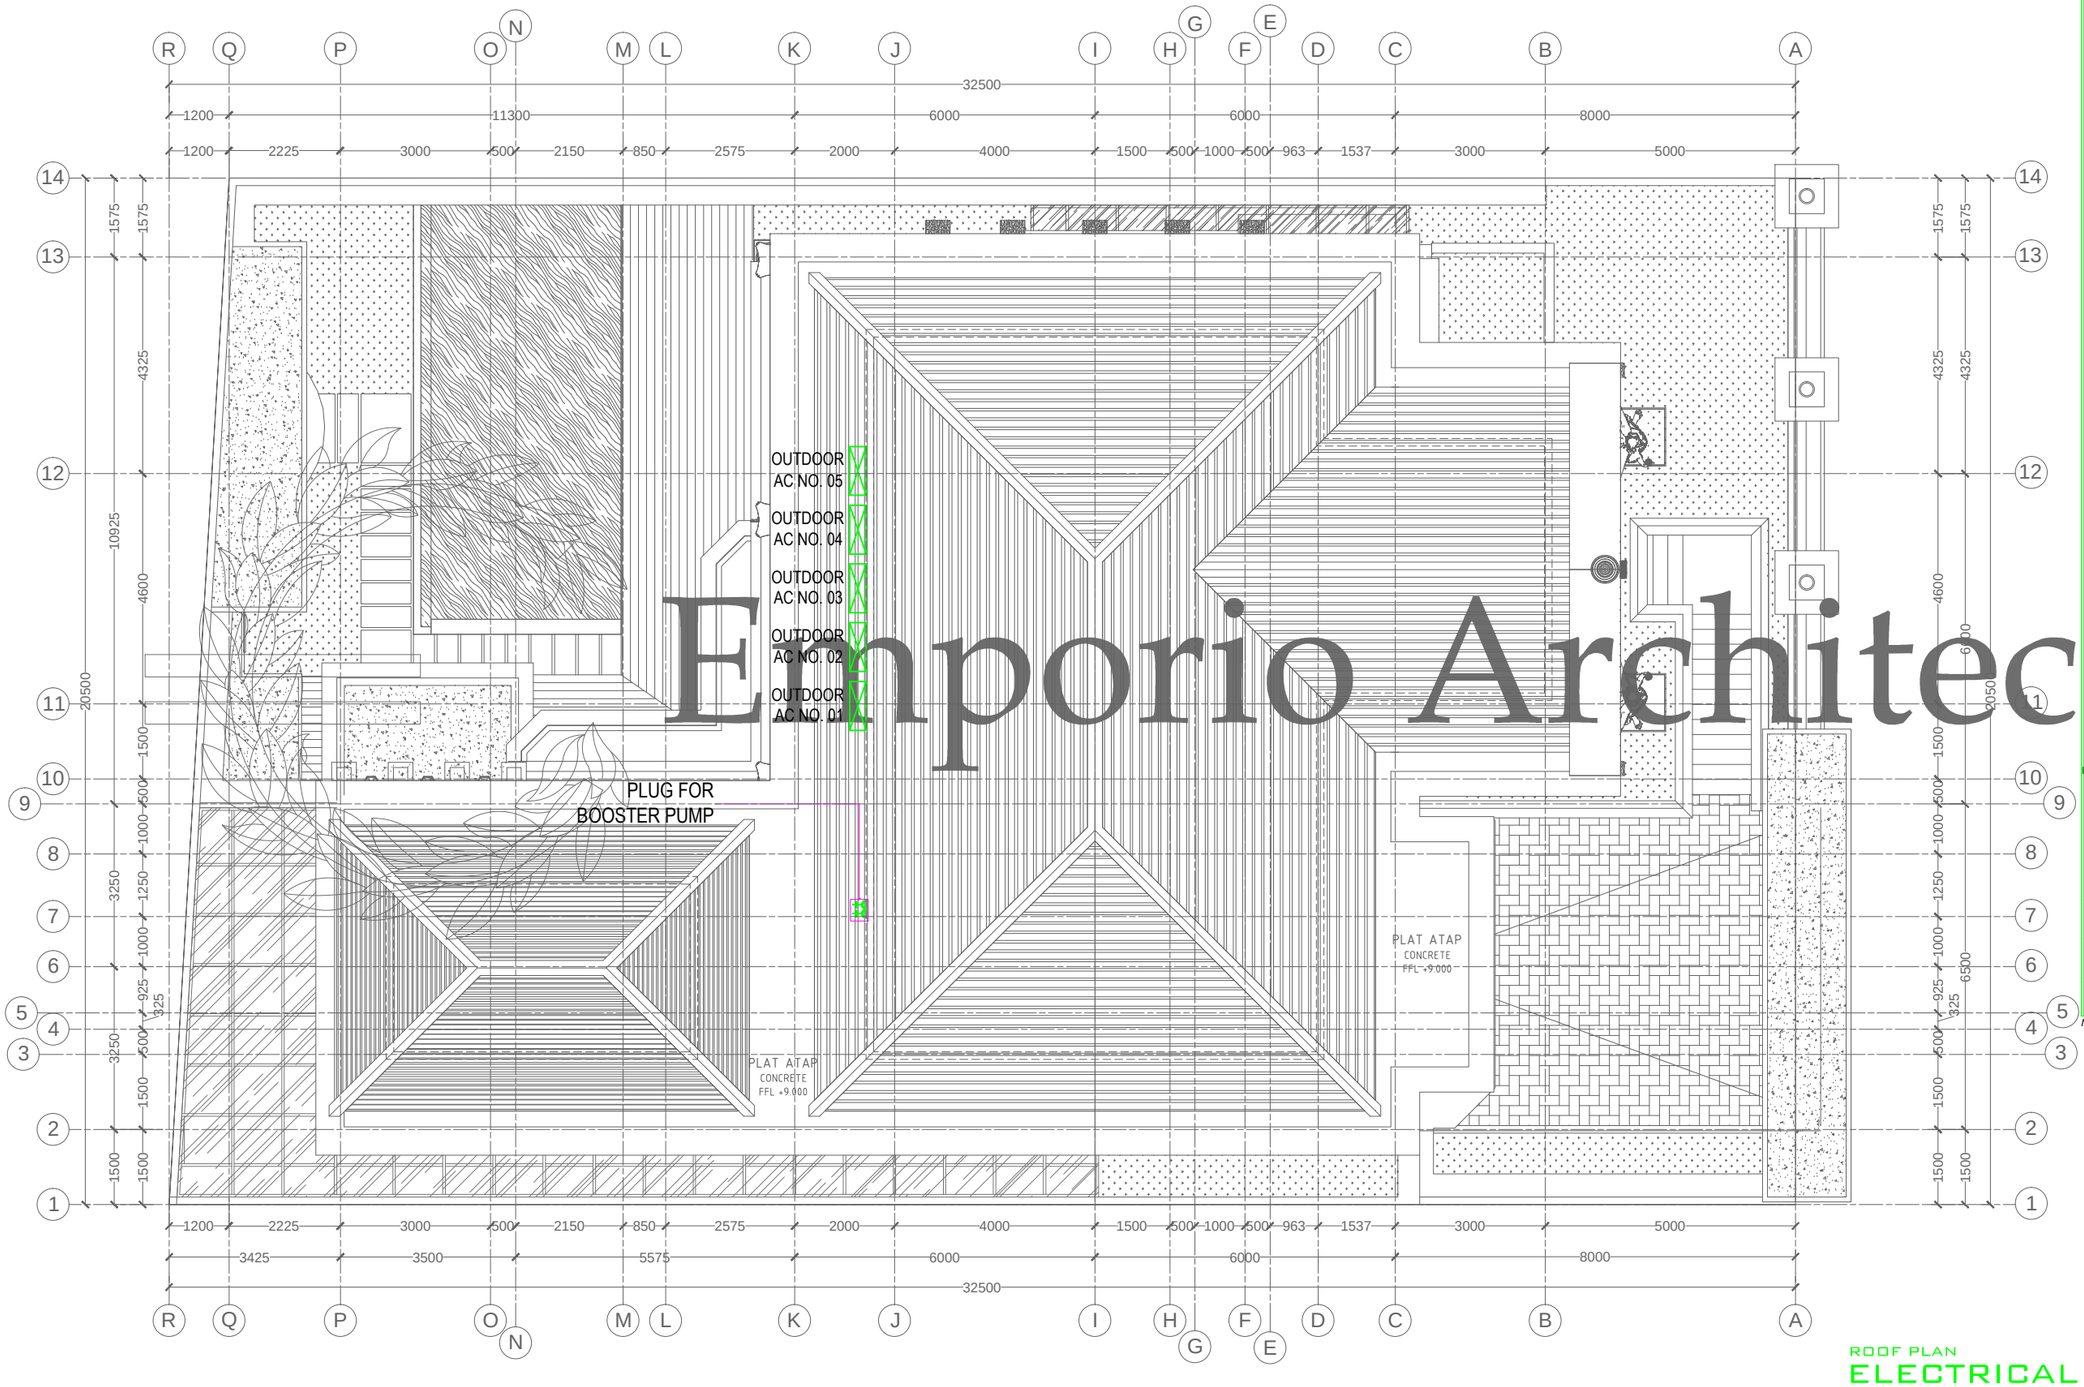

Emporio Architect

ROOF				
INFORMATION		SYMBOL	QUANTITY	LOAD (VA)
WALL LIGHT 13 WATT			7 POINT	91
SPOT LIGHT 5 WATT			- POINT	-
STEP LIGHT 3 WATT			- UNIT	-
FIRE EXTANGUSER 9 KG			1 UNIT	-
NEON LED 18 WATT			- UNIT	-
POOL LIGHT 12 WATT			- UNIT	-
LED BULB DOWNLIGHT 13 WATT			99 POINT	1.287
HANGING LIGHT 4X12 = 48 WATT			4 POINT	194
LED STRIP 7.2 WATT / MTR			100,104 METERS	720,7488
HANGING LIGHT 8 WATT			1 POINT	8
EXHAUST FAN 30 WATT			3 POINT	90
AIR CONDITIONER 1 PK (840 watt)		1 PK	3 UNIT	2.520
AIR CONDITIONER 2 PK (1.920 watt)		2 PK	- UNIT	-
SAKLAR	S		3	-
	D		14	-
	T		6	-
SK 200 WATT			38	7.600
	MCB 12 G		1	-
	KWH PLN		-	-
	OUT TV		4	-
	OUT DATA		4	-
	OUT PHONE		-	-

BUILDING	TOTAL ELECTRIK POWER	PEAK LOAD (0.8)
BASEMENT MDP	2.874,0	2.299,2
1st SDP1	10.722,71	8.578,168
2nd SDP1	12.420,7488	9.936,600
TOTAL LOAD	20.813,968	
TOTAL KWH	23.000 (3X35A) kWh METERS THREE PHASE 380 VOLT FOUR WIRE	

LIGHT SOCKET LEVELING IS ON 30 - 45 CM CALCULATED FROM FLOOR LEVEL

BATHROOM LIGHT SOCKET LEVELING IS ON 10 CM CALCULATED FROM ABOVE TABLE WASHTAFEL LEVEL

SWITCH LEVELING IS ON 90 -110 CM CALCULATED FROM FLOOR LEVEL

NB : - CABLE NYM 3 X 2.5mm

ROOF PLAN


ELECTRICAL INSTALATION

SCALE. 1 : 125

Consultant
Emporio Architect
info@emporioarchitec.com
contact : 081222955519

PROJECT : PRIVATE HOUSE	PRINCIPLE ARCHITECT : I.B. Gd Sasra Bhanutama, S.T. Arya Prawira Wibowo, S.T.	STRUCTURE ENGINEER :	STRUCTURE DRAFTER :	ELECTRICAL AND PLUMBING DRAFTER :	ARCHITECTURAL DRAFTER :	CHECKED :	
OWNER :	ARCHITECT DESIGNER :	MECHANICAL AND ELECTRICAL ENGINEER :					
DRAWING TITLE : ELECTRICAL INSTALATION (ROOF PLAN)	SCALE : SCALE 1 : 125	DATE :	DATE	REVISION NOTE	SIGNATURE	Drawing code	Page number / Total page
	FILE NAME D\Data\Project	PRINT DATE : -				EP	060 / 104

Note.
Planning the structure and plumbing of the drawings should be checked again or re-adjusted by the contractor related to the field condition

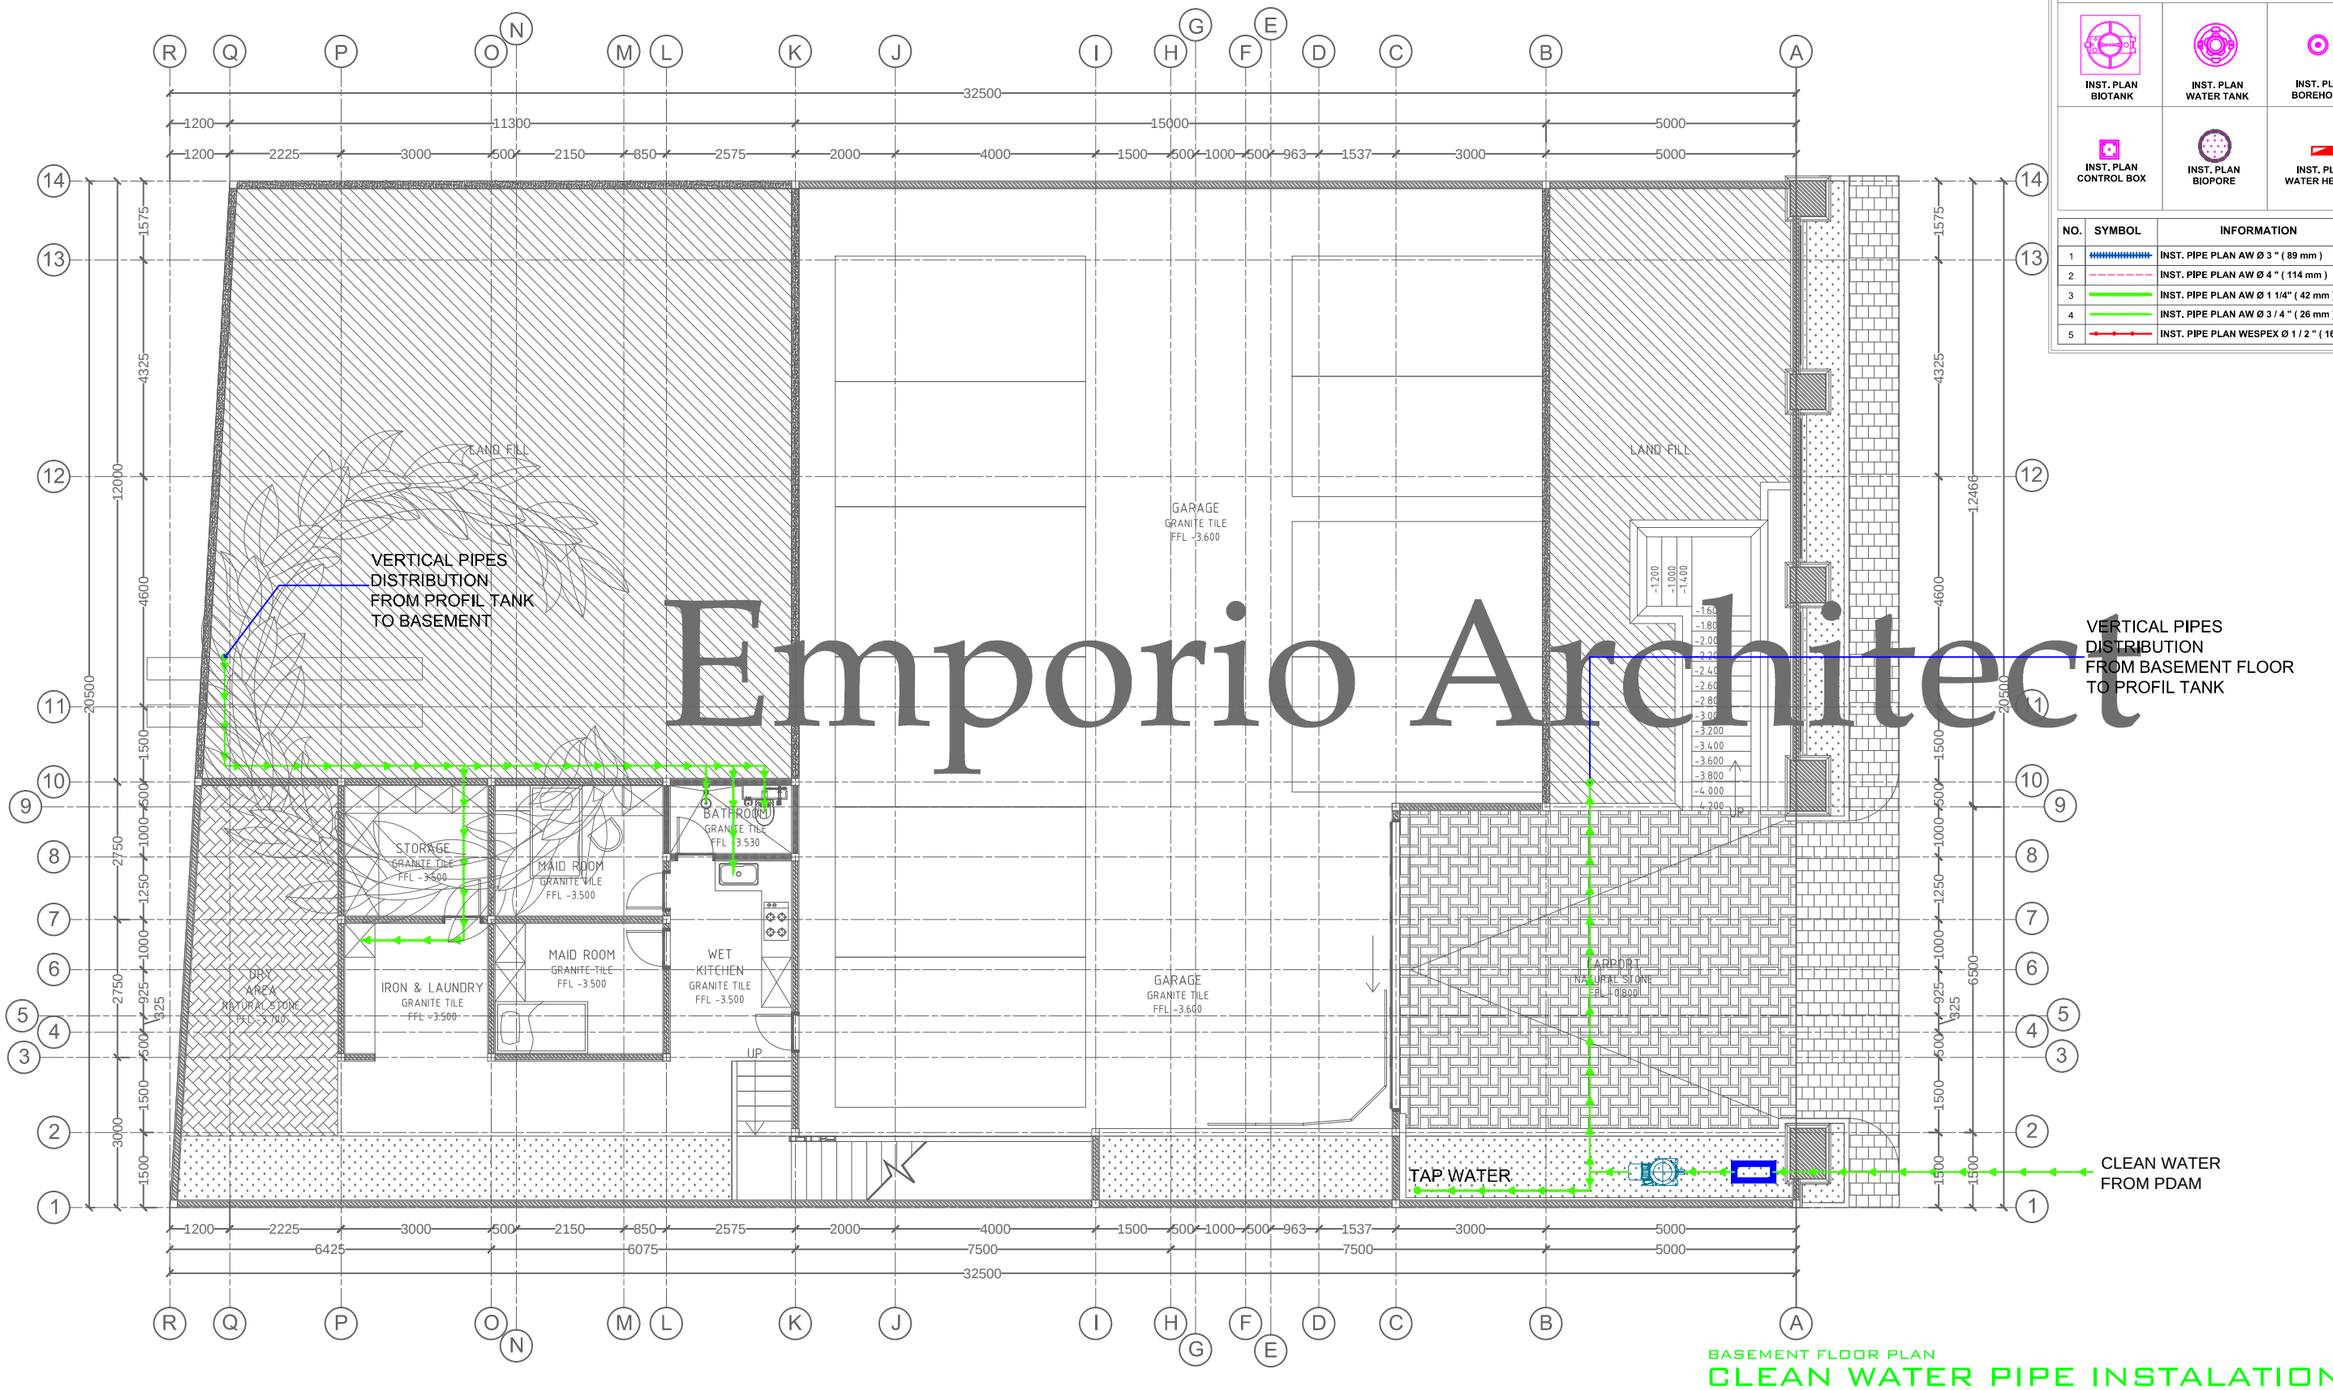

Emporio Architect

BASEMENT FLOOR PLAN


CLEAN WATER PIPE INSTALATION

SCALE. 1: 125

Consultant
Emporio Architect
info@emporioarchitec.com
contact : 081222955519

PROJECT : PRIVATE HOUSE	PRINCIPLE ARCHITECT : I.B. Gd Sasra Bhanutama, S.T. Arya Prawira Wibowo, S.T.	STRUCTURE ENGINEER :	STRUCTURE DRAFTER : / ELECTRICAL AND PLUMBING DRAFTER : / ARCHITECTURAL DRAFTER : / CHECKED :
OWNER :	ARCHITECT DESIGNER :	MECHANICAL AND ELECTRICAL ENGINEER :	
DRAWING TITLE : CLEAN WATER PIPE INSTALATION (BASEMENT FLOOR PLAN)	SCALE : SCALE 1 : 125 / DATE :	DATE / REVISION NOTE / SIGNATURE	Drawing code: EP / Page number: 061 / Total page: 104
	FILE NAME : D\Data\Project / PRINT DATE : -		

Note.
Planning the structure and plumbing of the drawings should be checked again or re-adjusted by the contractor related to the field condition

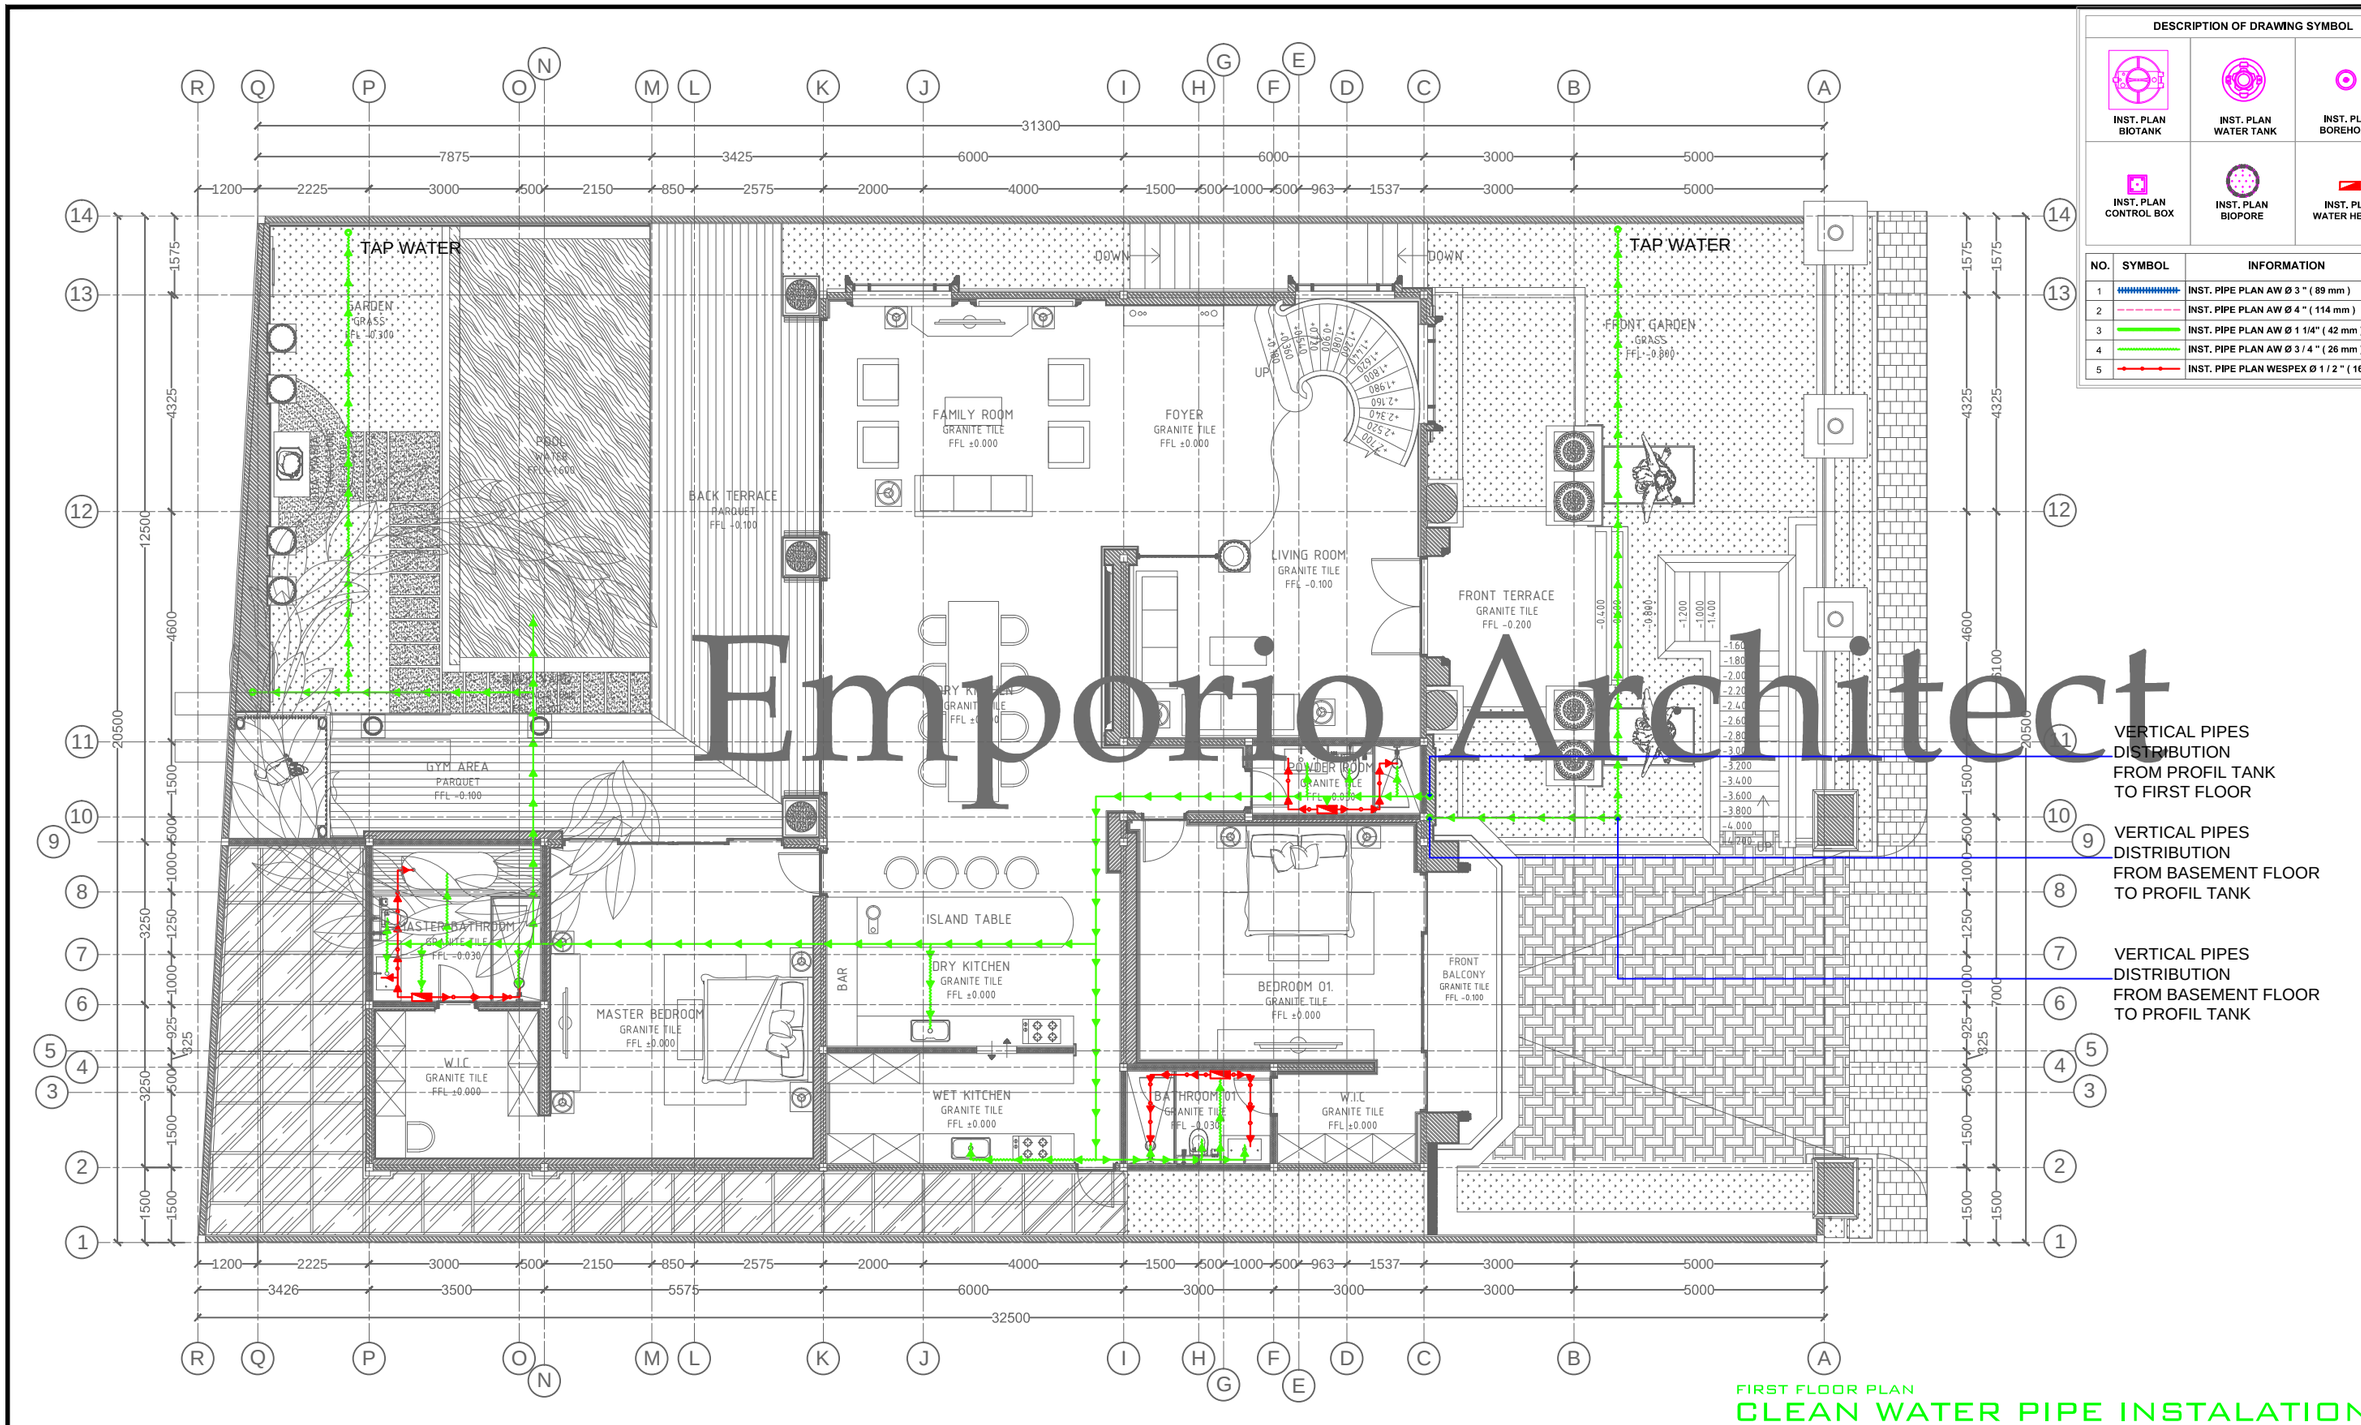

DESCRIPTION OF DRAWING SYMBOL

INST. PLAN BIOTANK	INST. PLAN WATER TANK	INST. PLAN BOREHOLES
INST. PLAN CONTROL BOX	INST. PLAN BIOPORE	INST. PLAN WATER HEATER

NO.	SYMBOL	INFORMATION
1		INST. PIPE PLAN AW Ø 3 " (89 mm)
2		INST. PIPE PLAN AW Ø 4 " (114 mm)
3		INST. PIPE PLAN AW Ø 1 1/4" (42 mm)
4		INST. PIPE PLAN AW Ø 3 / 4 " (26 mm)
5		INST. PIPE PLAN WESPEX Ø 1 / 2 " (16 mm)

1 VERTICAL PIPES DISTRIBUTION FROM PROFIL TANK TO FIRST FLOOR

9 VERTICAL PIPES DISTRIBUTION FROM BASEMENT FLOOR TO PROFIL TANK

7 VERTICAL PIPES DISTRIBUTION FROM BASEMENT FLOOR TO PROFIL TANK

Emporio Architect


FIRST FLOOR PLAN

CLEAN WATER PIPE INSTALATION

SCALE. 1: 125

Consultant
Emporio Architect
info@emporioarchitec.com
contact : 081222955519

PROJECT : PRIVATE HOUSE	PRINCIPLE ARCHITECT : I.B. Gd Sasra Bhanutama, S.T. Arya Prawira Wibowo, S.T.	STRUCTURE ENGINEER :	STRUCTURE DRAFTER :	ELECTRICAL AND PLUMBING DRAFTER :	ARCHITECTURAL DRAFTER :	CHECKED :	
OWNER :	ARCHITECT DESIGNER :	MECHANICAL AND ELECTRICAL ENGINEER :					
DRAWING TITLE : CLEAN WATER PIPE INSTALATION (FIRST FLOOR PLAN)	SCALE : SCALE 1 : 125 / DATE :	DATE / REVISION NOTE / SIGNATURE	Drawing code	Page number	Total page	**Note.** Planning the structure and plumbing of the drawings should be checked again or re-adjusted by the contractor related to the field condition	
	FILE NAME D\Data\Project / PRINT DATE : -		EP	062	104		

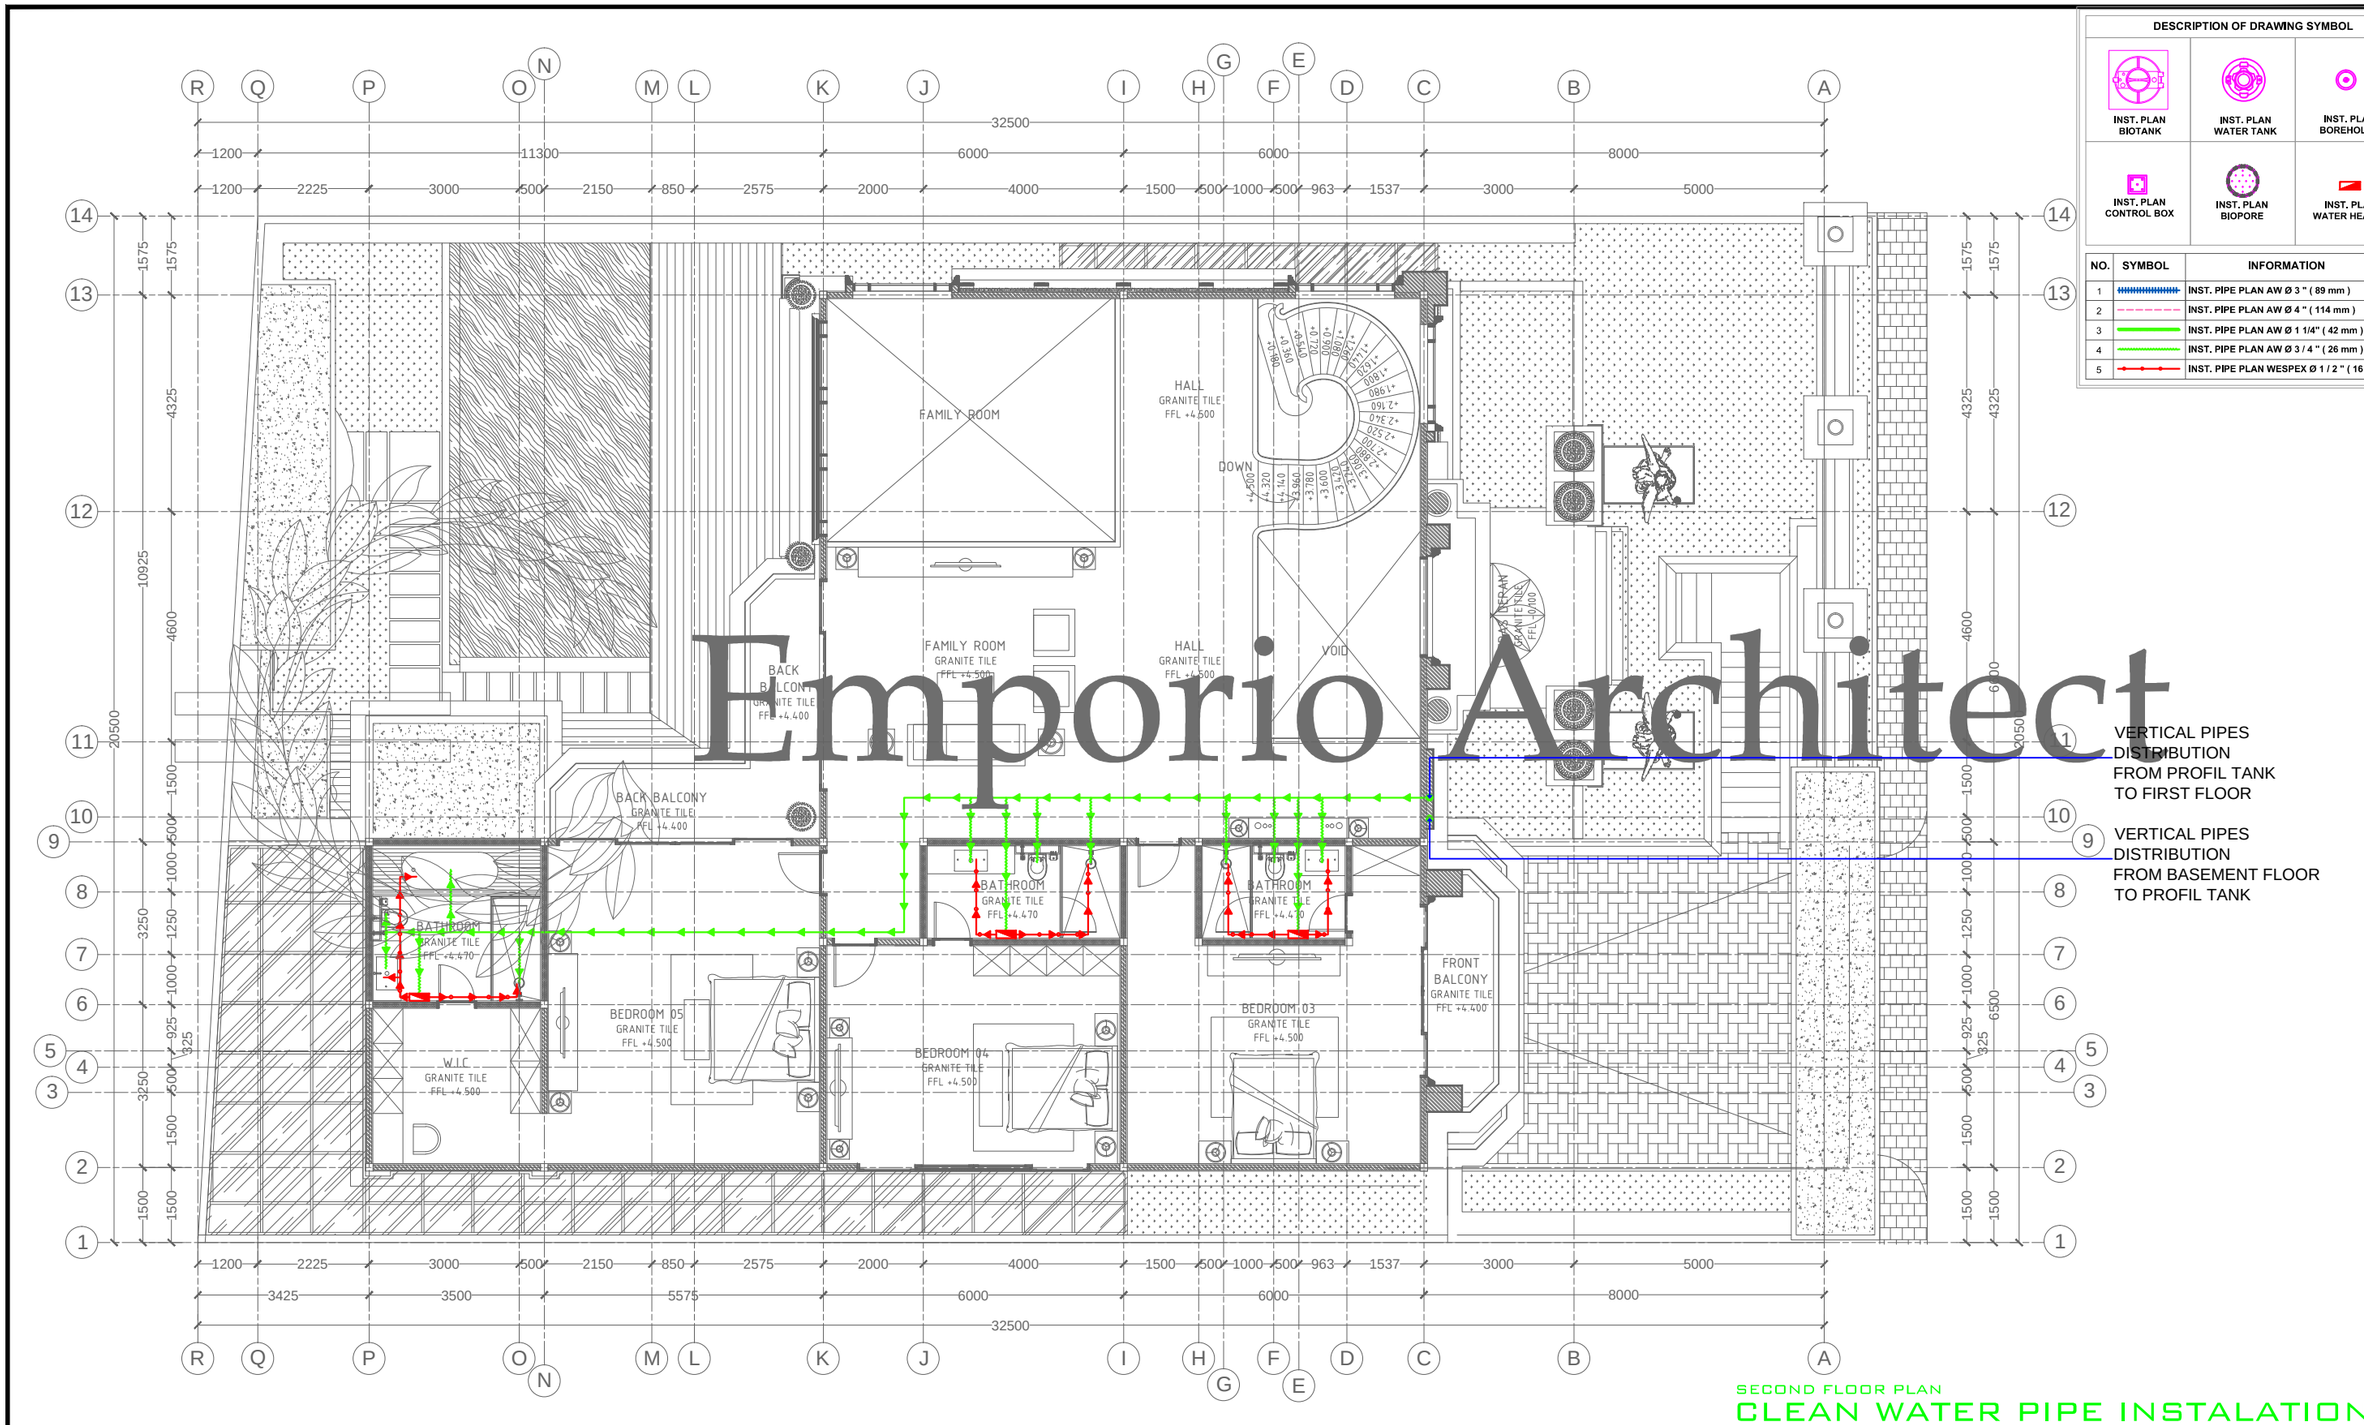

Emporio Architect


SECOND FLOOR PLAN

CLEAN WATER PIPE INSTALATION

SCALE. 1: 125

Consultant
Emporio Architect
info@emporioarchitec.com
contact : 081222955519

PROJECT : PRIVATE HOUSE	PRINCIPLE ARCHITECT : I.B. Gd Sasra Bhanutama, S.T. Arya Prawira Wibowo, S.T.	STRUCTURE ENGINEER :	STRUCTURE DRAFTER :	ELECTRICAL AND PLUMBING DRAFTER :	ARCHITECTURAL DRAFTER :	CHECKED :	
OWNER :	ARCHITECT DESIGNER :	MECHANICAL AND ELECTRICAL ENGINEER :					
DRAWING TITLE : CLEAN WATER PIPE INSTALATION (SECOND FLOOR PLAN)	SCALE : SCALE 1 : 125 / DATE :	DATE / REVISION NOTE / SIGNATURE	Drawing code	Page number	Total page	Note. Planning the structure and plumbing of the drawings should be checked again or re-adjusted by the contractor related to the field condition	
	FILE NAME D\Data\Project / PRINT DATE : -		EP	063	104		

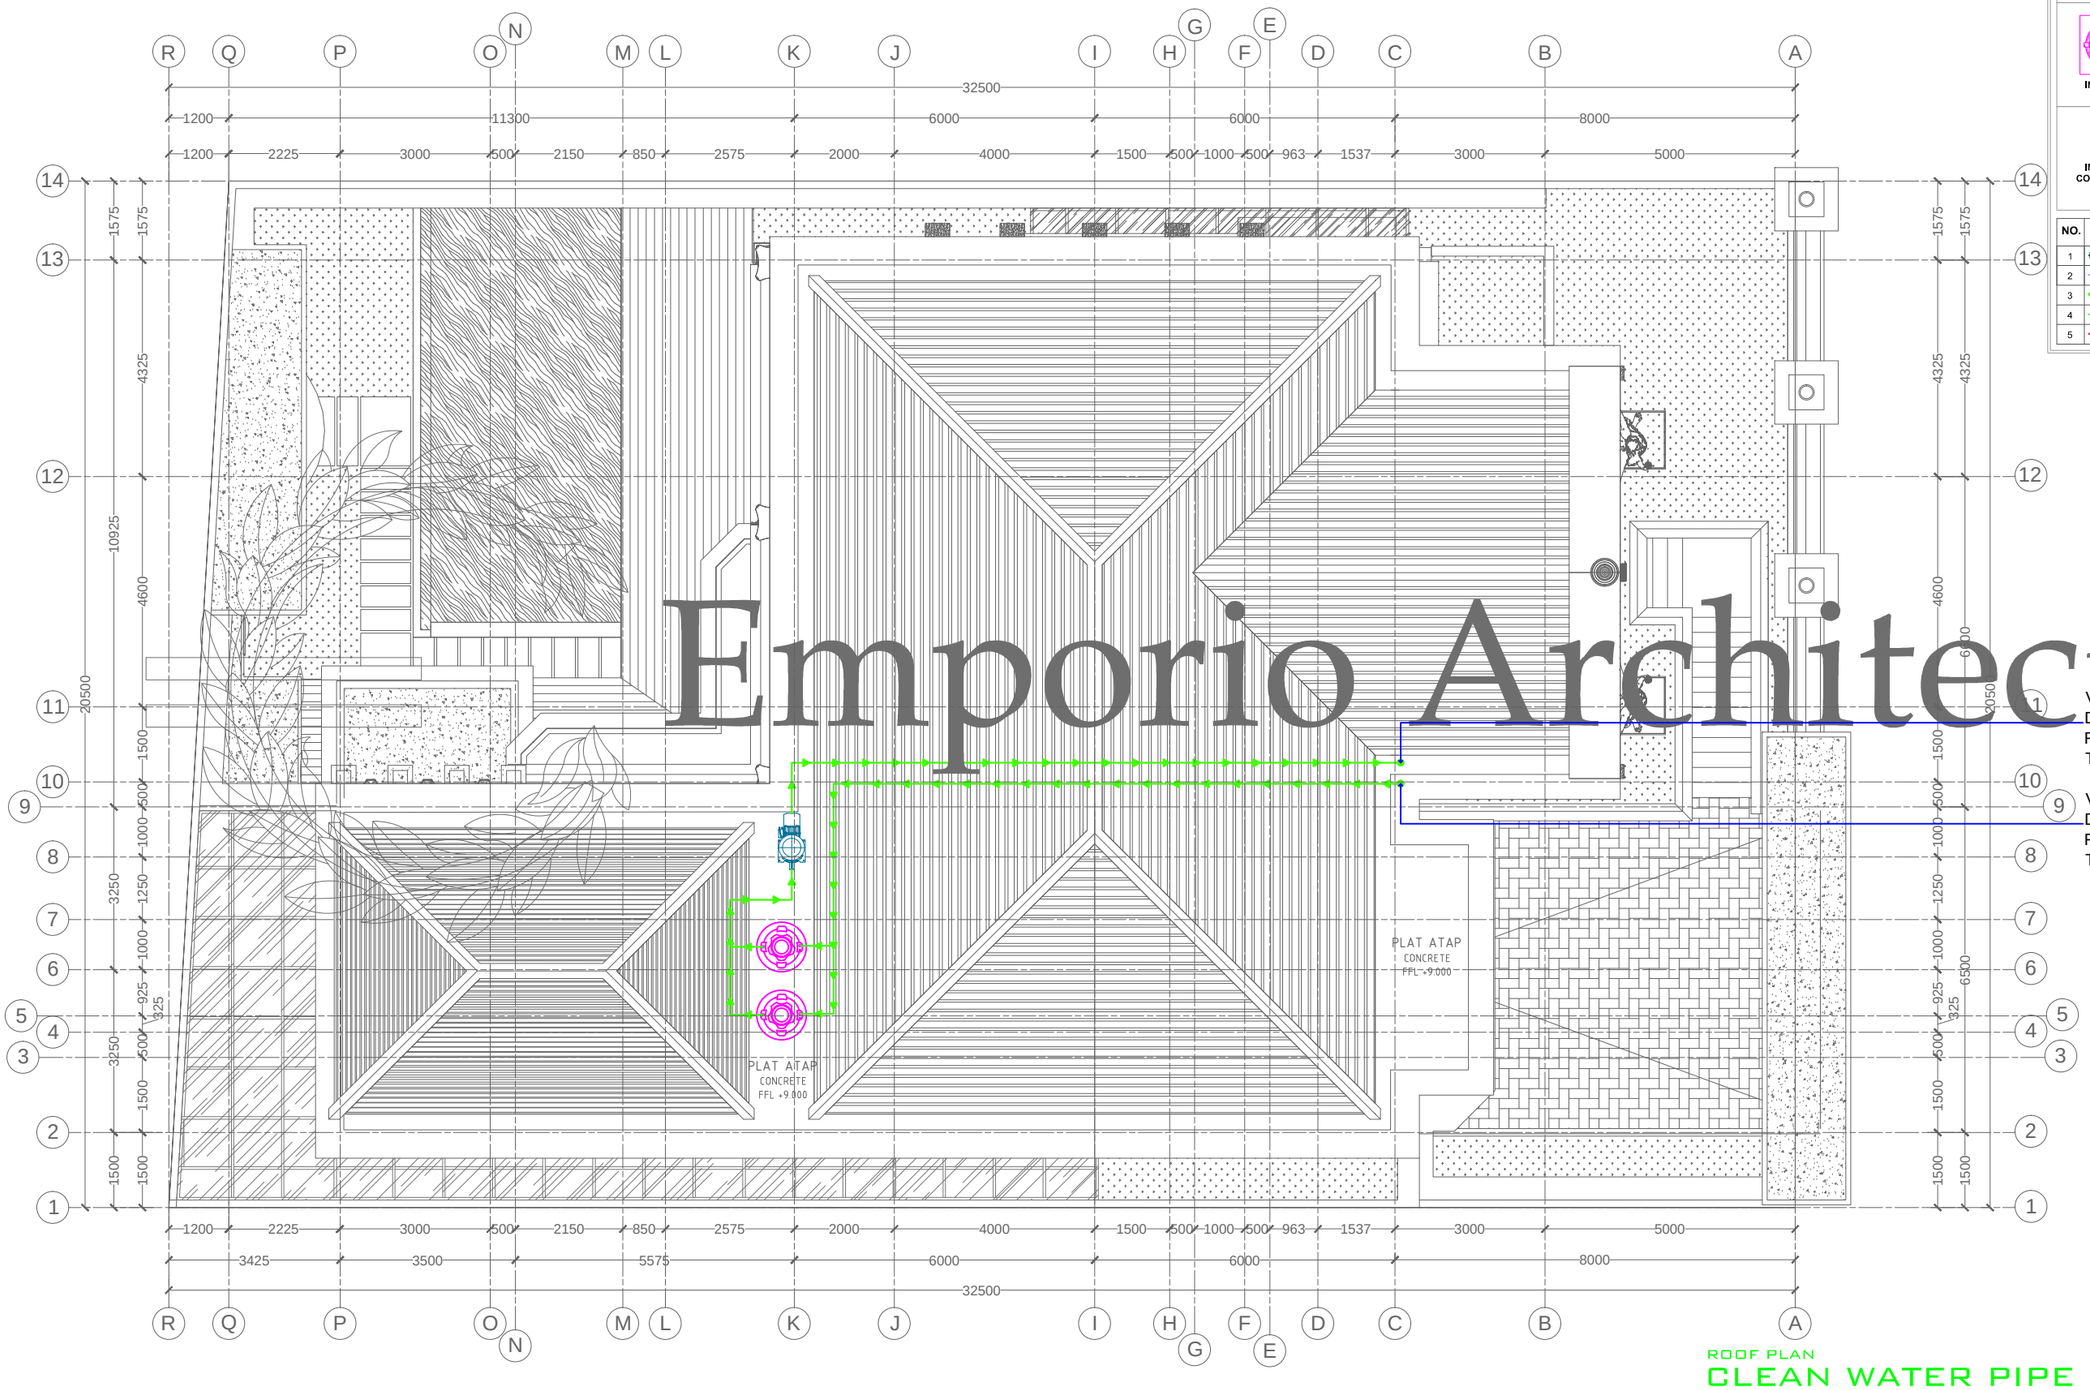

Emporio Architect

DESCRIPTION OF DRAWING SYMBOL

INST. PLAN BIOTANK	INST. PLAN WATER TANK	INST. PLAN BOREHOLES
INST. PLAN CONTROL BOX	INST. PLAN BIOPORE	INST. PLAN WATER HEATER

NO.	SYMBOL	INFORMATION
1		INST. PIPE PLAN AW Ø 3 " (89 mm)
2		INST. PIPE PLAN AW Ø 4 " (114 mm)
3		INST. PIPE PLAN AW Ø 1 1/4" (42 mm)
4		INST. PIPE PLAN AW Ø 3 / 4 " (26 mm)
5		INST. PIPE PLAN WESPEX Ø 1 / 2 " (16 mm)

1 VERTICAL PIPES DISTRIBUTION FROM PROFIL TANK TO SECOND FLOOR

9 VERTICAL PIPES DISTRIBUTION FROM BASEMENT FLOOR TO PROFIL TANK


ROOF PLAN

CLEAN WATER PIPE INSTALATION

SCALE. 1: 125

Consultant
Emporio Architect
info@emporioarchitec.com
contact : 081222955519

PROJECT : PRIVATE HOUSE	PRINCIPLE ARCHITECT : I.B. Gd Sasra Bhanutama, S.T. Arya Prawira Wibowo, S.T.	STRUCTURE ENGINEER :	STRUCTURE DRAFTER :	ELECTRICAL AND PLUMBING DRAFTER :	ARCHITECTURAL DRAFTER :	CHECKED :		
OWNER :	ARCHITECT DESIGNER :	MECHANICAL AND ELECTRICAL ENGINEER :						
DRAWING TITLE : CLEAN WATER PIPE INSTALATION (ROOF PLAN)	SCALE : SCALE 1 : 125	DATE :	DATE / REVISION NOTE / SIGNATURE		Drawing code	Page number	Total page	**Note.** Planning the structure and plumbing of the drawings should be checked again or re-adjusted by the contractor related to the field condition
	FILE NAME D\Data\Project	PRINT DATE : -			EP	064	104	

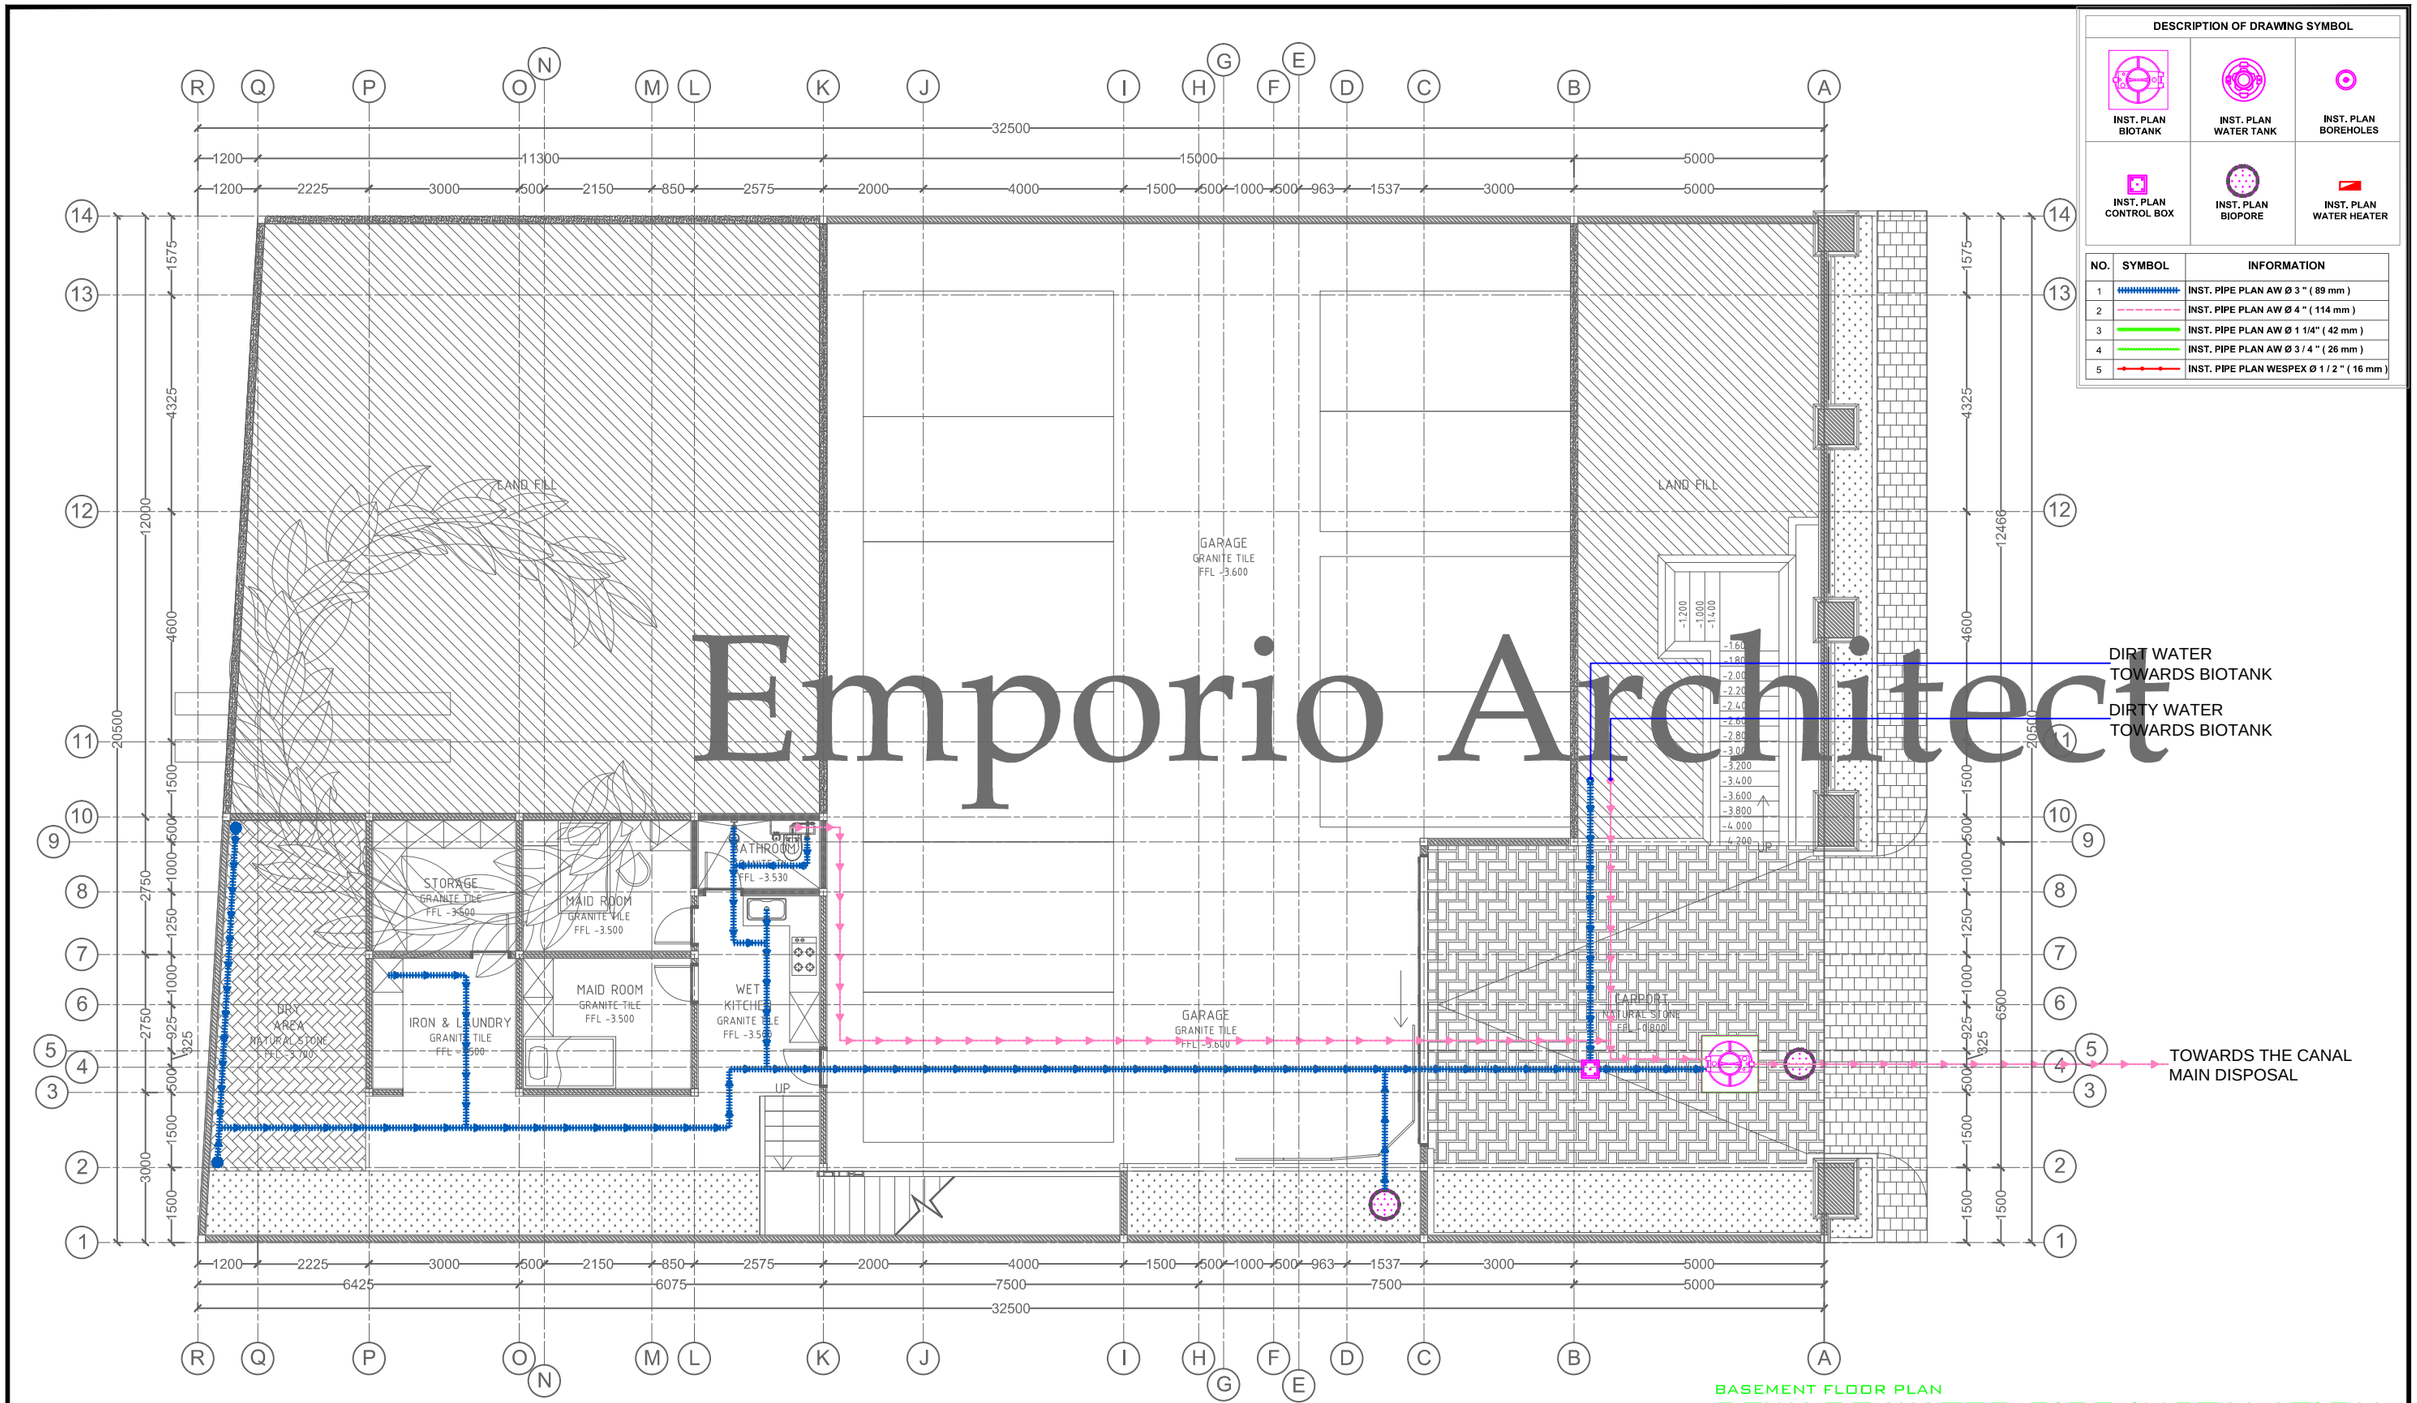

Emporio Architect

BASEMENT FLOOR PLAN


SEWAGE WATER PIPE INSTALATION

SCALE. 1: 125

Consultant
Emporio Architect
info@emporioarchitec.com
contact : 081222955519

PROJECT : PRIVATE HOUSE	PRINCIPLE ARCHITECT : I.B. Gd Sasra Bhanutama, S.T. Arya Prawira Wibowo, S.T.	STRUCTURE ENGINEER :	STRUCTURE DRAFTER :	ELECTRICAL AND PLUMBING DRAFTER :	ARCHITECTURAL DRAFTER :	CHECKED :	
OWNER :	ARCHITECT DESIGNER :	MECHANICAL AND ELECTRICAL ENGINEER :					
DRAWING TITLE : SEWAGE WATER PIPE INSTALATION (BASEMENT FLOOR PLAN)	SCALE : SCALE 1 : 125	DATE :	DATE / REVISION NOTE / SIGNATURE		Drawing code	Page number	Total page
	FILE NAME D\Data\Project	PRINT DATE : -			EP	065	104

Note.
Planning the structure and plumbing of the drawings should be checked again or re-adjusted by the contractor related to the field condition

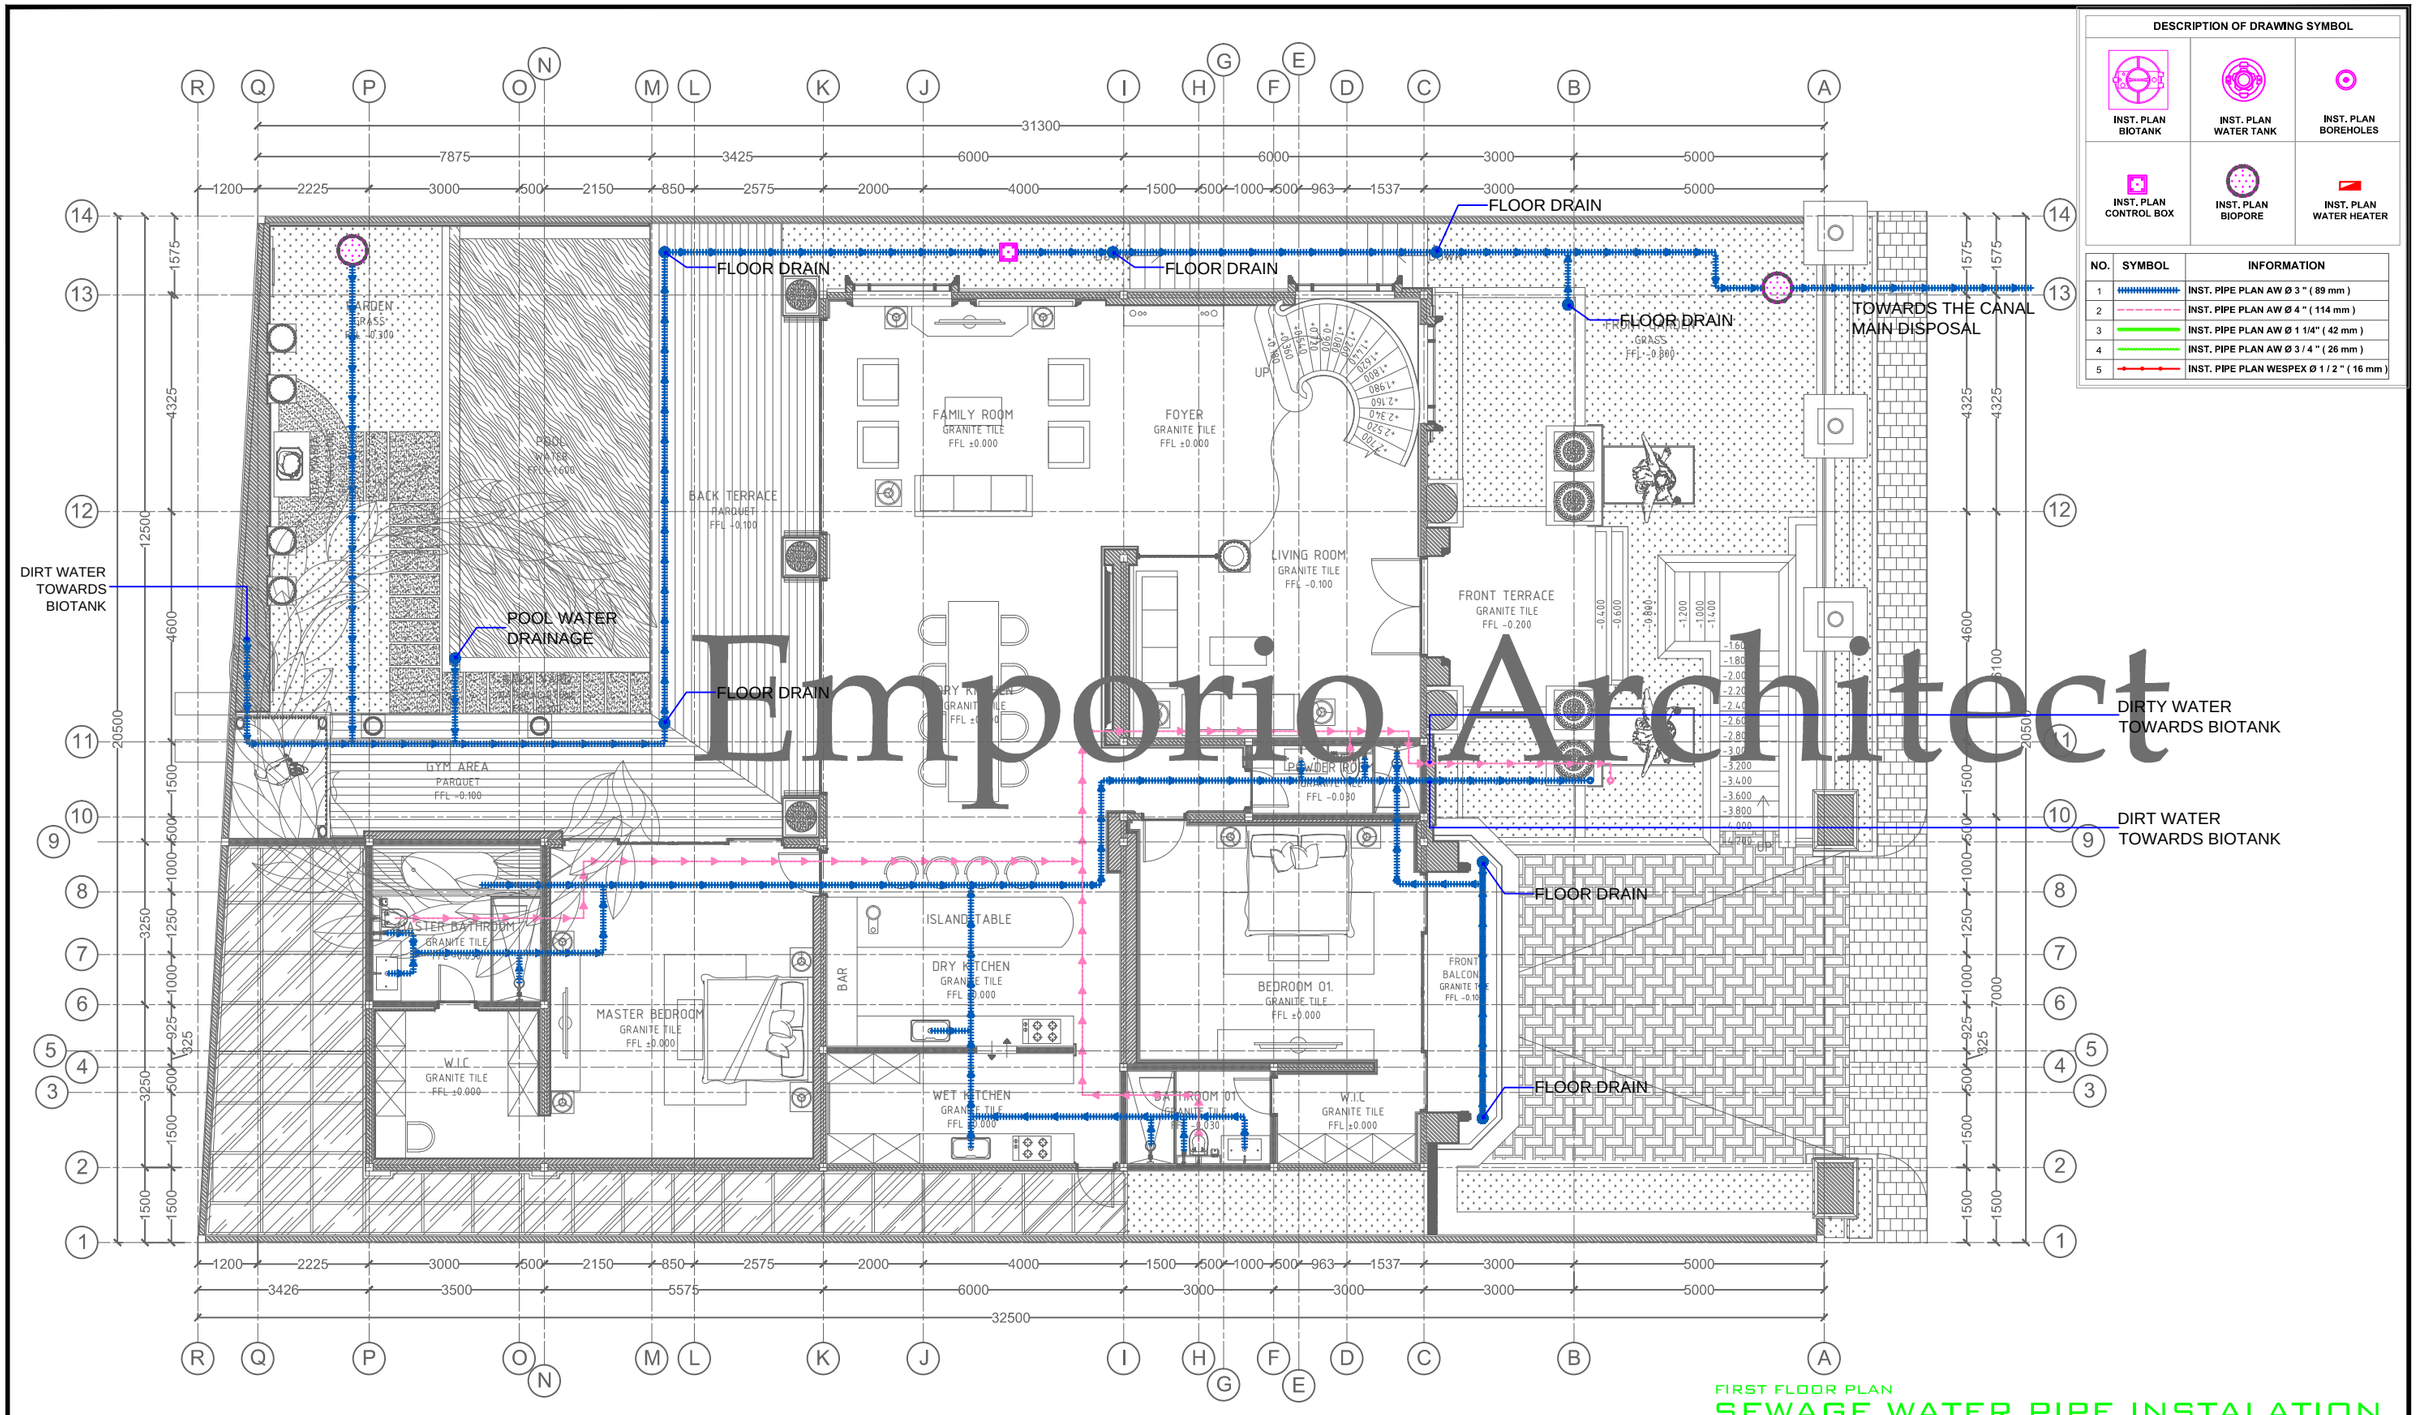

Emporio Architect


FIRST FLOOR PLAN

SEWAGE WATER PIPE INSTALATION

SCALE. 1: 125

Consultant
Emporio Architect
info@emporioarchitec.com
contact : 081222955519

PROJECT : PRIVATE HOUSE	PRINCIPLE ARCHITECT : I.B. Gd Sasra Bhanutama, S.T. Arya Prawira Wibowo, S.T.	STRUCTURE ENGINEER :	STRUCTURE DRAFTER :	ELECTRICAL AND PLUMBING DRAFTER :	ARCHITECTURAL DRAFTER :	CHECKED :	
OWNER :	ARCHITECT DESIGNER :	MECHANICAL AND ELECTRICAL ENGINEER :					
DRAWING TITLE : SEWAGE WATER PIPE INSTALATION (FIRST FLOOR PLAN)	SCALE : SCALE 1 : 125 / DATE :	DATE / REVISION NOTE / SIGNATURE	Drawing code	Page number	Total page	**Note.** Planning the structure and plumbing of the drawings should be checked again or re-adjusted by the contractor related to the field condition	
	FILE NAME D\Data\Project / PRINT DATE : -		EP	066	104		

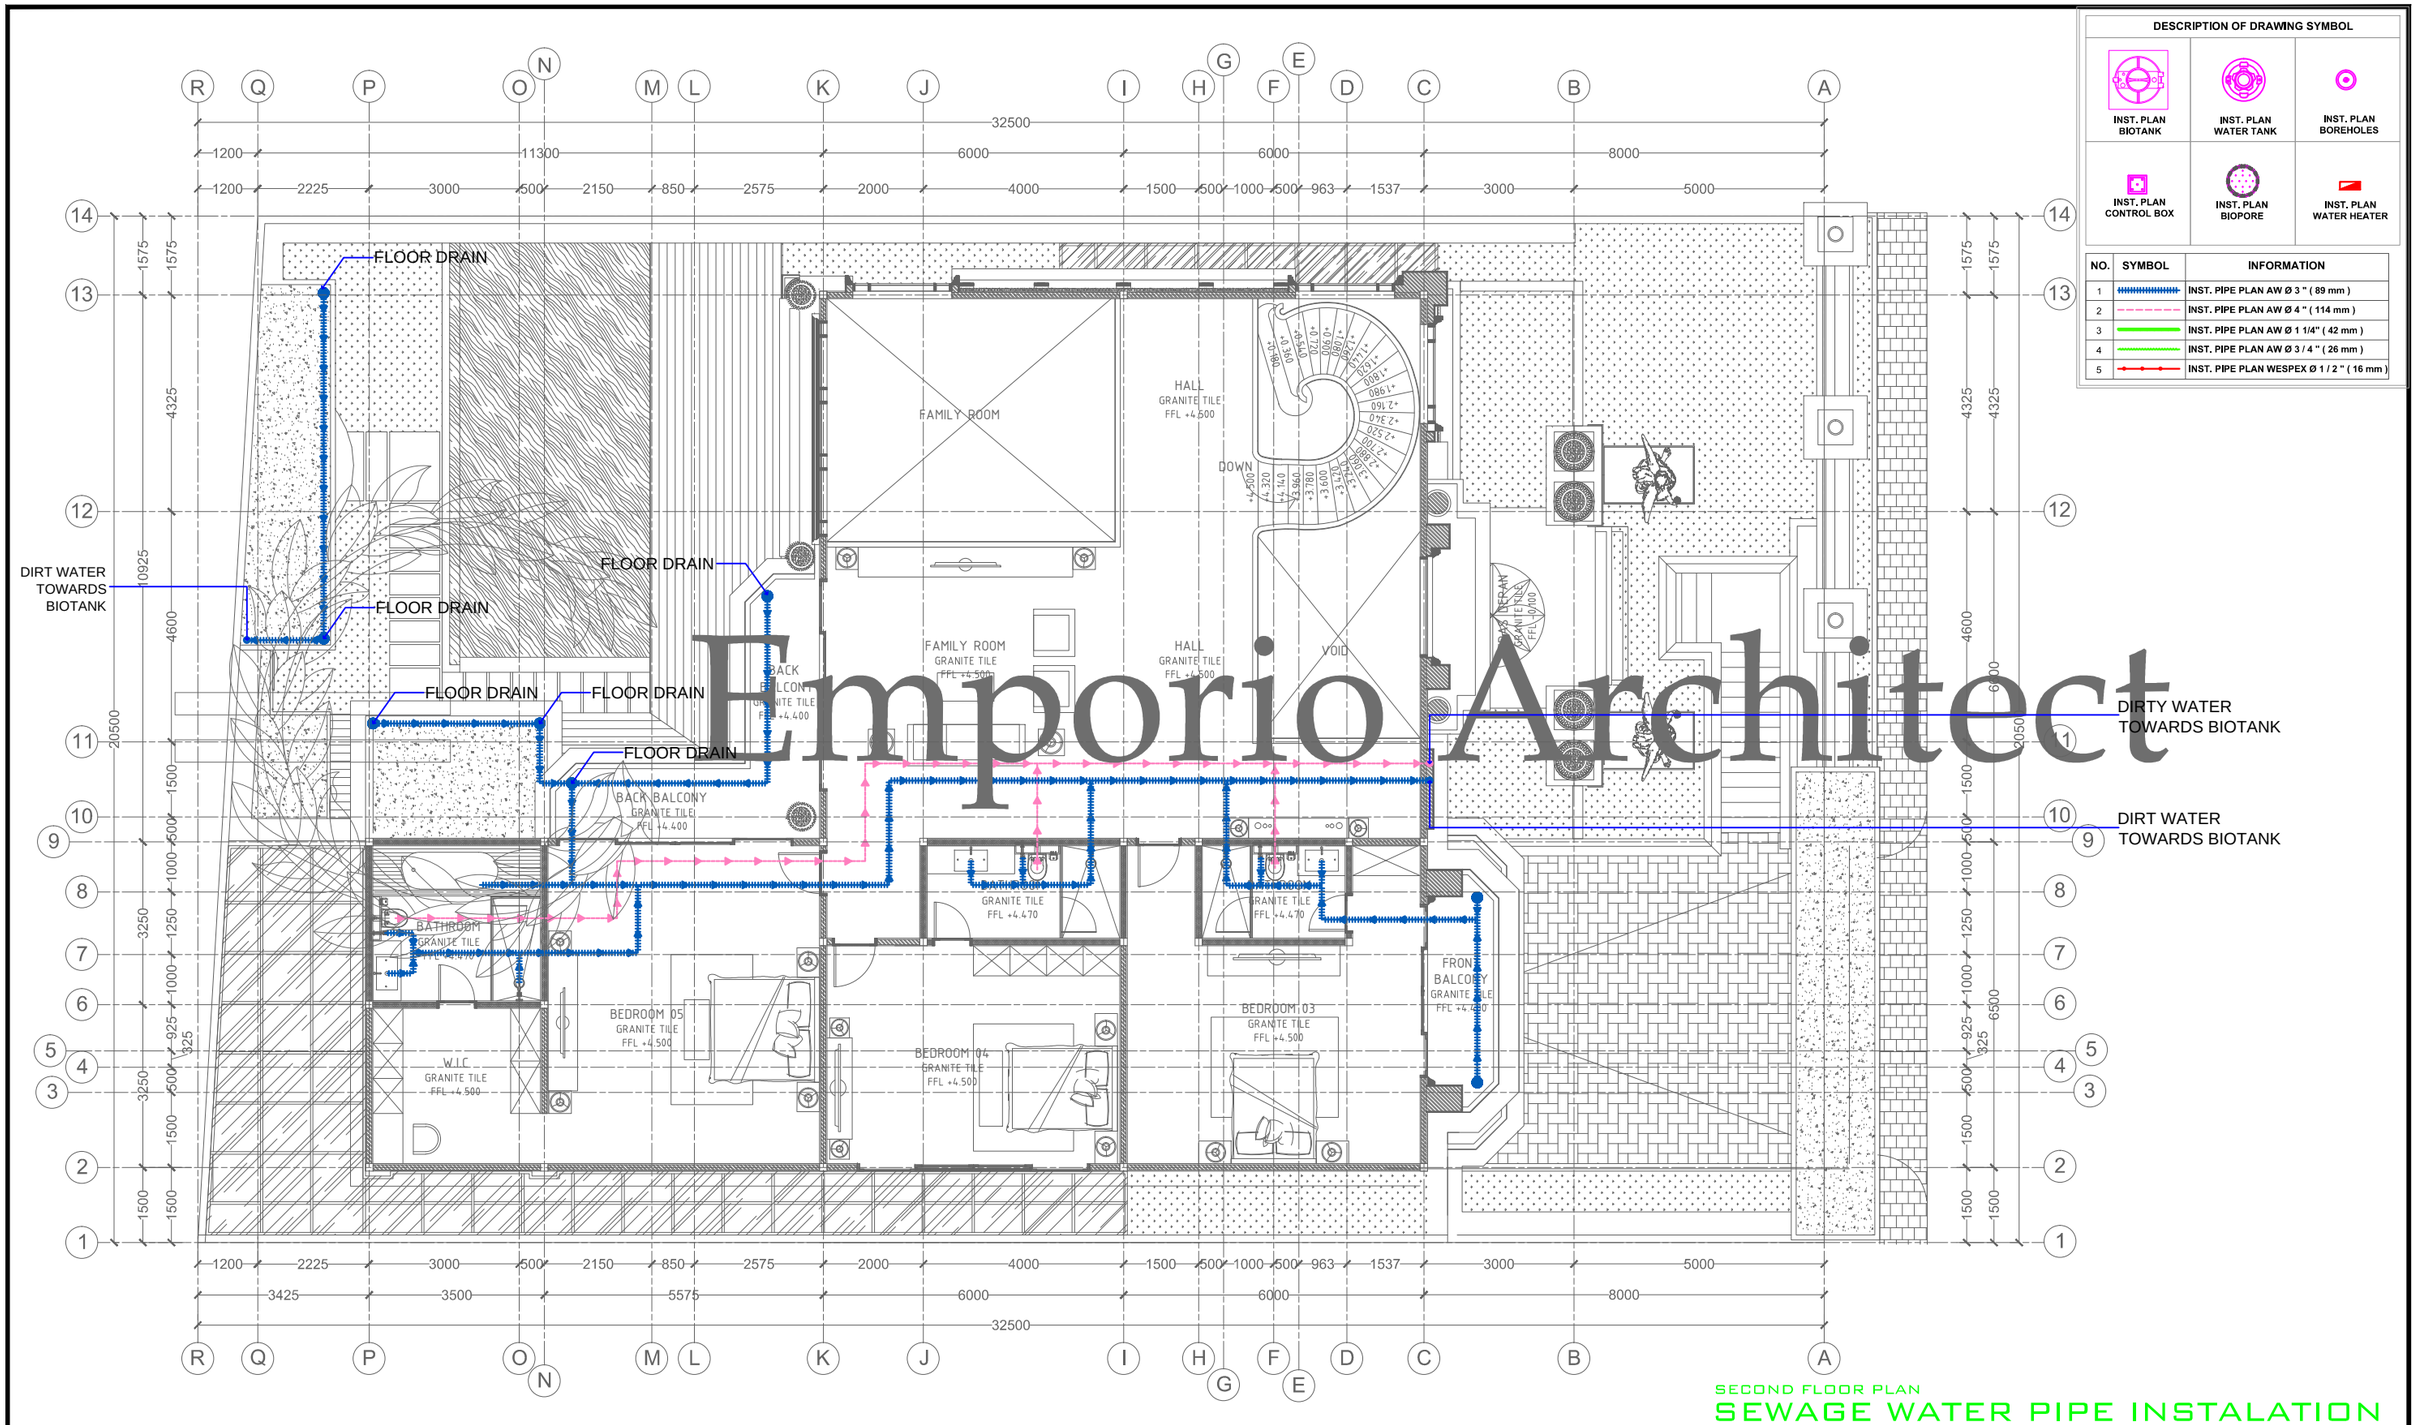

Emporio Architect

DESCRIPTION OF DRAWING SYMBOL

INST. PLAN BIOTANK	INST. PLAN WATER TANK	INST. PLAN BOREHOLES
INST. PLAN CONTROL BOX	INST. PLAN BIOPORE	INST. PLAN WATER HEATER

NO.	SYMBOL	INFORMATION
1		INST. PIPE PLAN AW Ø 3 " (89 mm)
2		INST. PIPE PLAN AW Ø 4 " (114 mm)
3		INST. PIPE PLAN AW Ø 1 1/4" (42 mm)
4		INST. PIPE PLAN AW Ø 3 / 4 " (26 mm)
5		INST. PIPE PLAN WESPEX Ø 1 / 2 " (16 mm)

SECOND FLOOR PLAN


SEWAGE WATER PIPE INSTALATION

SCALE. 1: 125

Consultant
Emporio Architect
info@emporioarchitec.com
contact : 081222955519

PROJECT : PRIVATE HOUSE	PRINCIPLE ARCHITECT : I.B. Gd Sasra Bhanutama, S.T. Arya Prawira Wibowo, S.T.	STRUCTURE ENGINEER :	STRUCTURE DRAFTER :	ELECTRICAL AND PLUMBING DRAFTER :	ARCHITECTURAL DRAFTER :	CHECKED :		
OWNER :	ARCHITECT DESIGNER :	MECHANICAL AND ELECTRICAL ENGINEER :						
DRAWING TITLE : SEWAGE WATER PIPE INSTALATION (SECOND FLOOR PLAN)	SCALE : SCALE 1 : 125	DATE :	DATE	REVISION NOTE	SIGNATURE	Drawing code	Page number	Total page
	FILE NAME D\Data\Project	PRINT DATE : -				EP	067	104

Note.
Planning the structure and plumbing of the drawings should be checked again or re-adjusted by the contractor related to the field condition

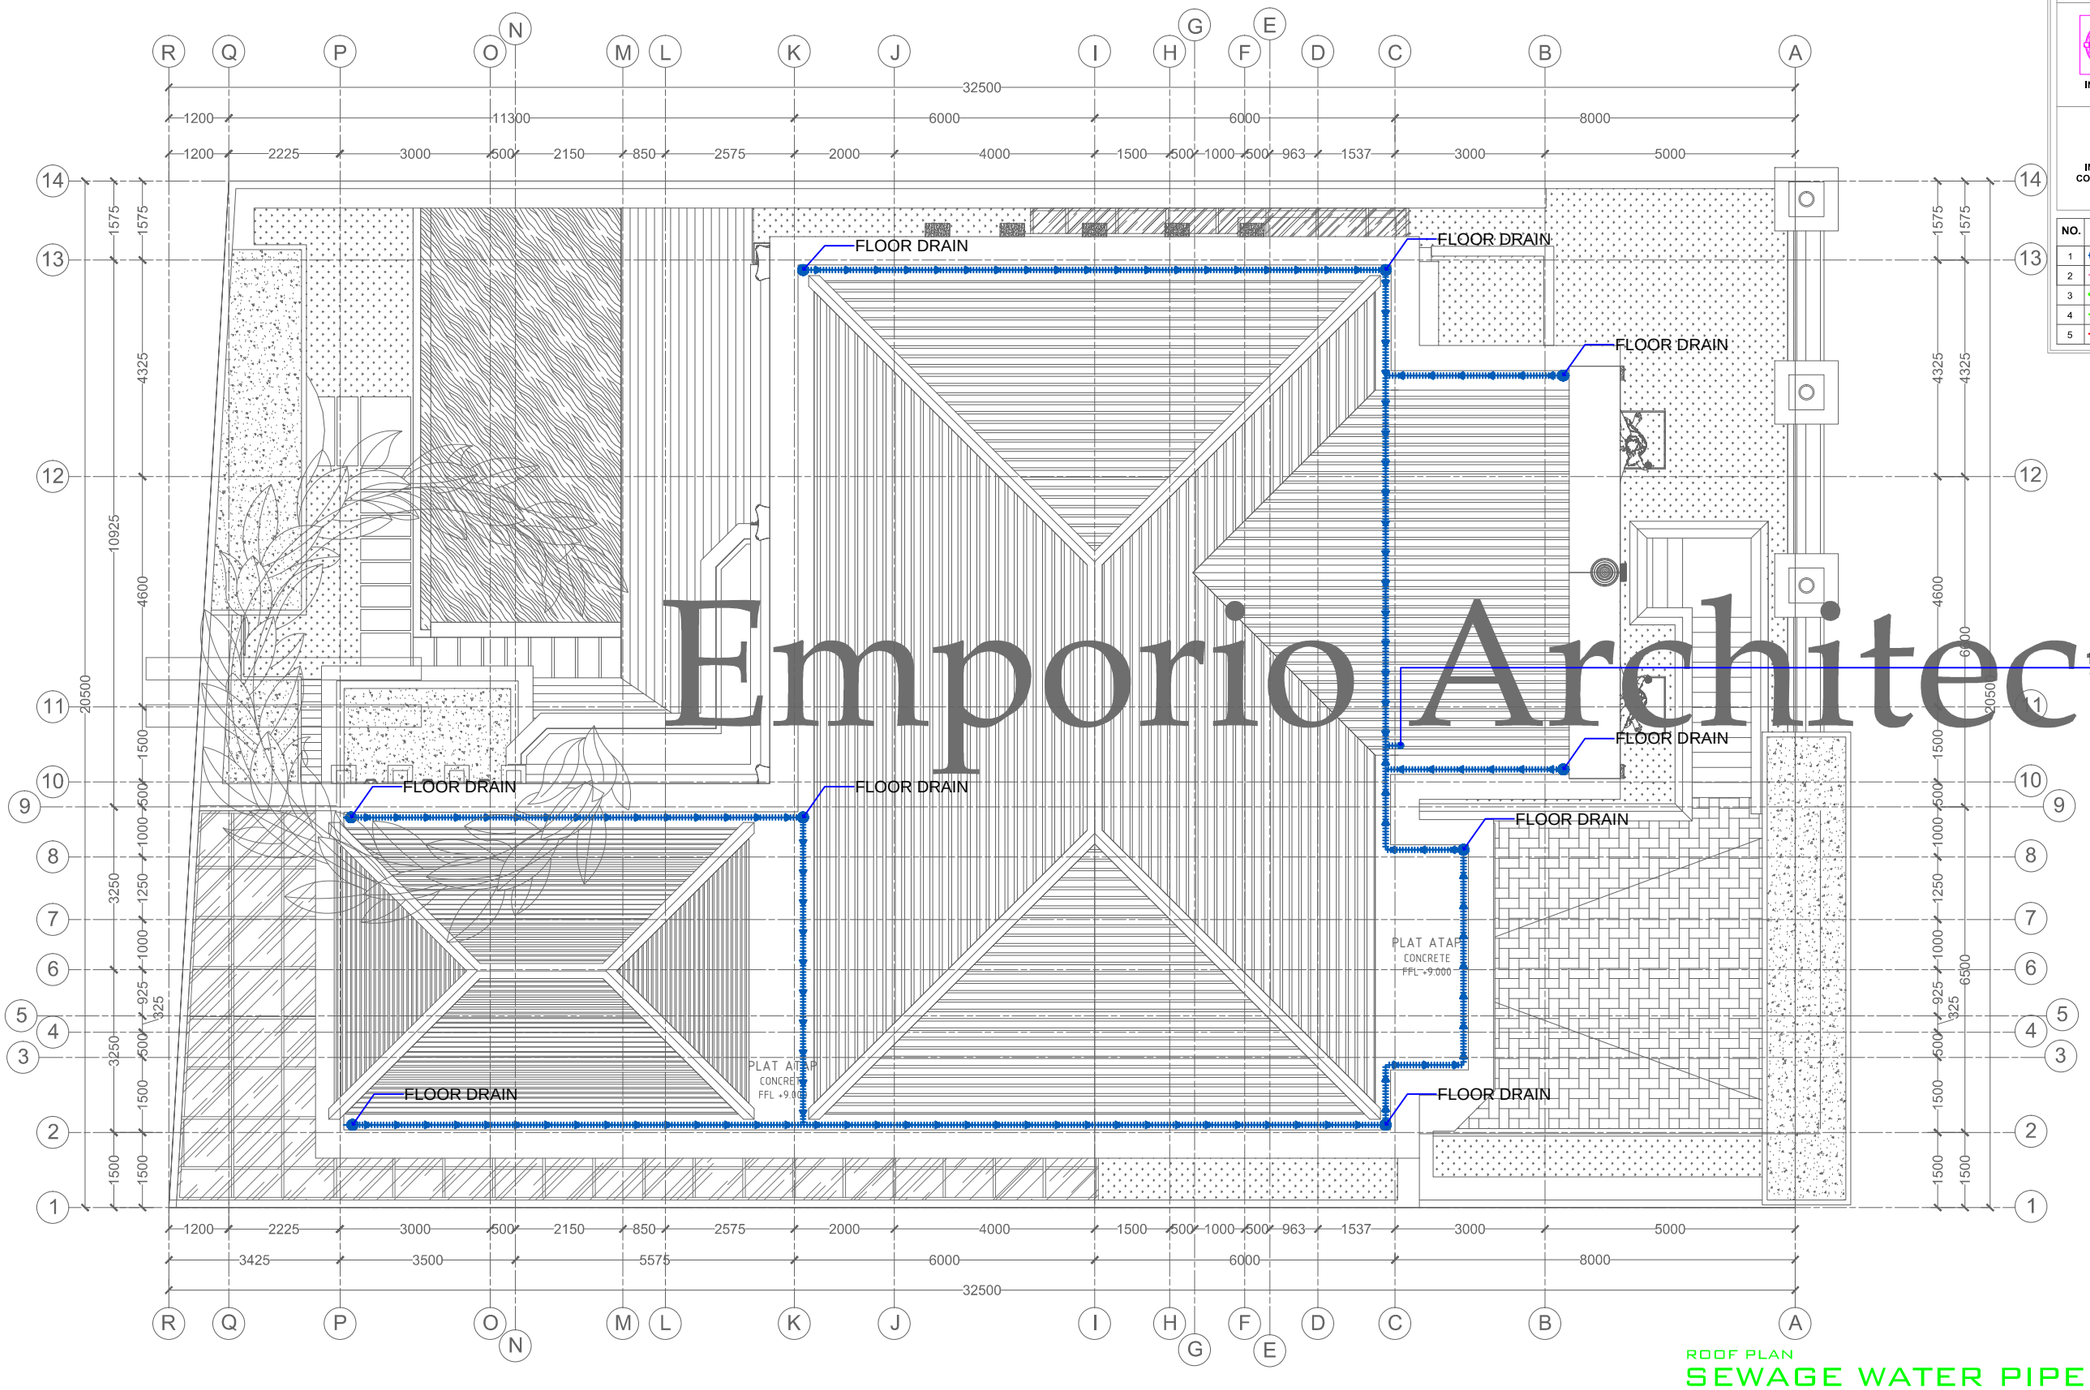

Emporio Architect

DESCRIPTION OF DRAWING SYMBOL

INST. PLAN BIOTANK	INST. PLAN WATER TANK	INST. PLAN BOREHOLES
INST. PLAN CONTROL BOX	INST. PLAN BIOPORE	INST. PLAN WATER HEATER

NO.	SYMBOL	INFORMATION
1		INST. PIPE PLAN AW Ø 3 " (89 mm)
2		INST. PIPE PLAN AW Ø 4 " (114 mm)
3		INST. PIPE PLAN AW Ø 1 1/4" (42 mm)
4		INST. PIPE PLAN AW Ø 3 / 4 " (26 mm)
5		INST. PIPE PLAN WESPEX Ø 1 / 2 " (16 mm)

ROOF PLAN


SEWAGE WATER PIPE INSTALATION

SCALE. 1: 125

Consultant
Emporio Architect
info@emporioarchitec.com
contact : 081222955519


PROJECT : PRIVATE HOUSE	PRINCIPLE ARCHITECT : I.B. Gd Sasra Bhanutama, S.T. Arya Prawira Wibowo, S.T.	STRUCTURE ENGINEER :	STRUCTURE DRAFTER :	ELECTRICAL AND PLUMBING DRAFTER :	ARCHITECTURAL DRAFTER :	CHECKED :		
OWNER :	ARCHITECT DESIGNER :	MECHANICAL AND ELECTRICAL ENGINEER :						
DRAWING TITLE : SEWAGE WATER PIPE INSTALATION (ROOF PLAN)	SCALE : SCALE 1 : 125	DATE :	DATE	REVISION NOTE	SIGNATURE	Drawing code	Page number	Total page
	FILE NAME D\Data\Project	PRINT DATE : -				EP	068	104

Note.
Planning the structure and plumbing of the drawings should be checked again or re-adjusted by the contractor related to the field condition

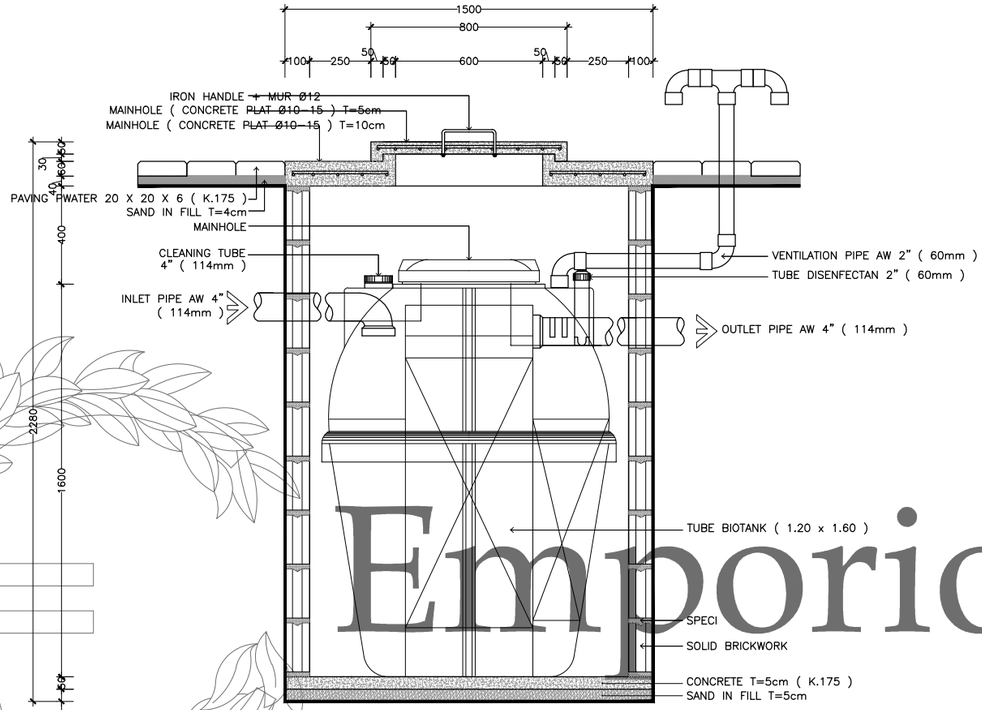


BIOTANK SECTION

SCALE 1 : 25

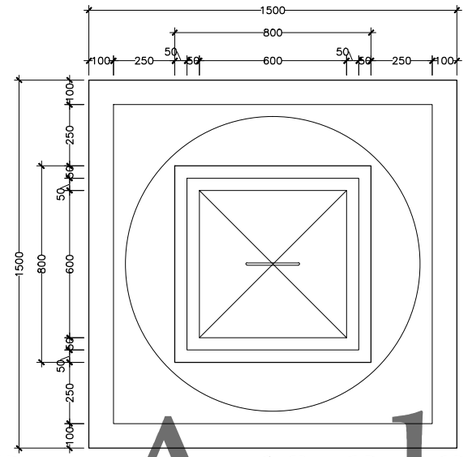


BIOTANK PLAN

SCALE 1 : 25

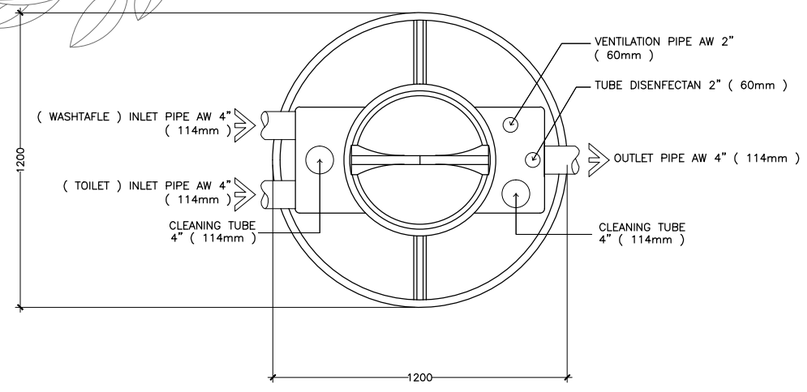

TOP ELEVATION BIOTANK

SCALE 1 : 25

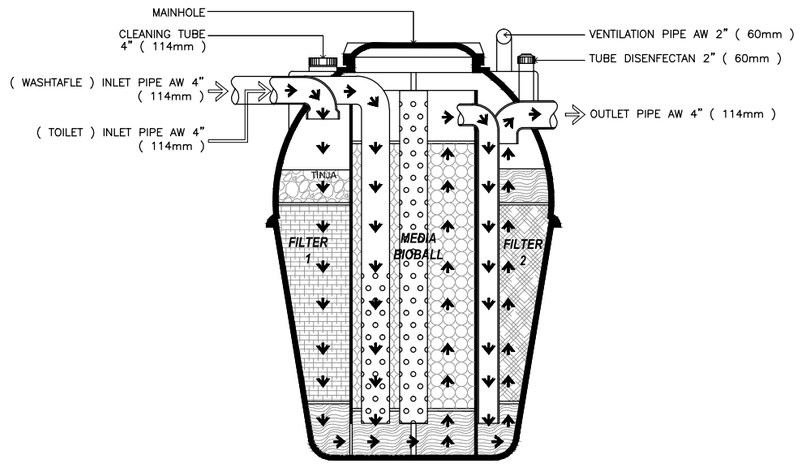

BIOTANK SCHEME

SCALE 1 : 25


BIOTANK DETAIL

SCALE 1:25

Emporio Architect


Consultant
Emporio Architect
info@emporioarchitec.com
contact : 081222955519

PROJECT : PRIVATE HOUSE	PRINCIPLE ARCHITECT : I.B. Gd Sasra Bhanutama, S.T. Arya Prawira Wibowo, S.T.		STRUCTURE ENGINEER :			STRUCTURE DRAFTER :	ELECTRICAL AND PLUMBING DRAFTER :	ARCHITECTURAL DRAFTER :	CHECKED :
OWNER :	ARCHITECT DESIGNER :		MECHANICAL AND ELECTRICAL ENGINEER :						
DRAWING TITLE : BIOTANK DETAIL	SCALE : SCALE 1 : 25	DATE :	DATE	REVISION NOTE	SIGNATURE	Drawing code	Page number	Total page	**Note.** Planning the structure and plumbing of the drawings should be checked again or re-adjusted by the contractor related to the field condition
	FILE NAME D\Data\Project	PRINT DATE : -				EP	069	104	

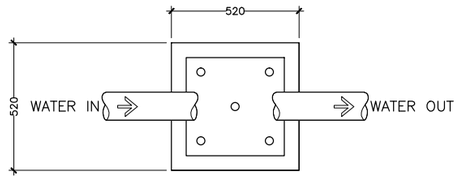


CONTROL BOX PLAN

SCALE 1 : 25

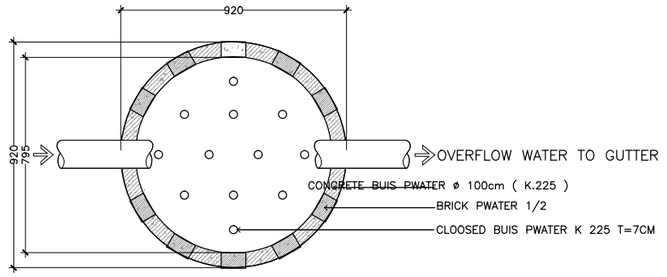


BIOPORE PLAN

SCALE 1 : 25

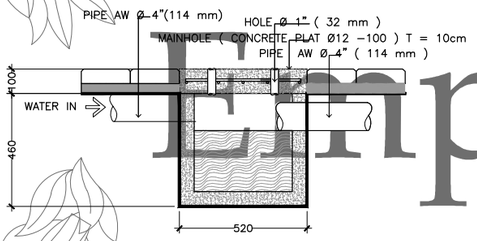

CONTROL BOX SECTION

SCALE 1 : 25

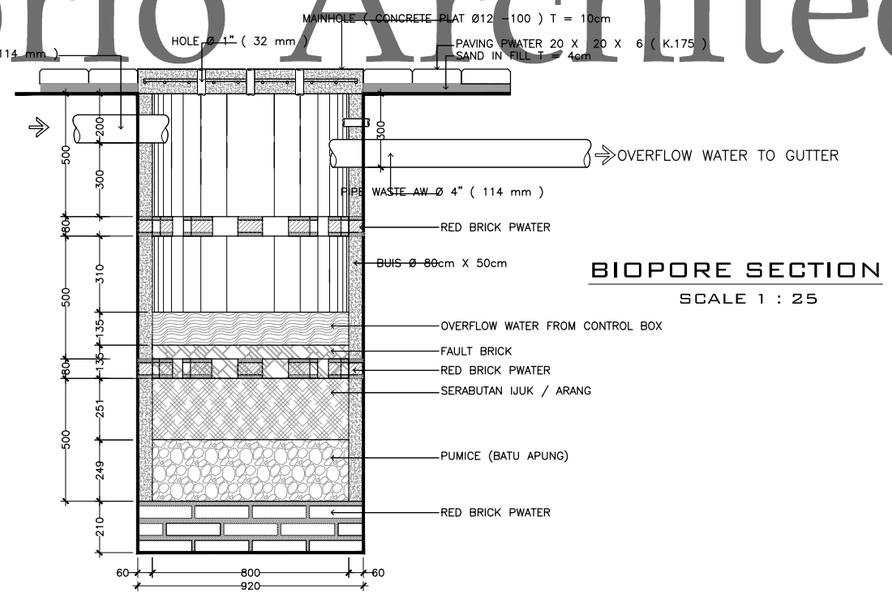

BIOPORE SECTION

SCALE 1 : 25

CONTROL BOX & BIOPORE DETAIL


SCALE 1:25

Emporio Architect

Consultant
Emporio Architect
info@emporioarchitec.com
contact : 081222955519

PROJECT : PRIVATE HOUSE	PRINCIPLE ARCHITECT : I.B. Gd Sasra Bhanutama, S.T. Arya Prawira Wibowo, S.T.		STRUCTURE ENGINEER :			STRUCTURE DRAFTER :	ELECTRICAL AND PLUMBING DRAFTER :	ARCHITECTURAL DRAFTER : / CHECKED :
OWNER :	ARCHITECT DESIGNER :		MECHANICAL AND ELECTRICAL ENGINEER :					
DRAWING TITLE : CONTROL BOX & BIOPORE DETAIL	SCALE : SCALE 1 : 25	DATE :	DATE	REVISION NOTE	SIGNATURE	Drawing code	Page number	Total page
	FILE NAME D\Data\Project	PRINT DATE : -				EP	070	104

Note.
Planning the structure and plumbing of the drawings should be checked again or re-adjusted by the contractor related to the field condition

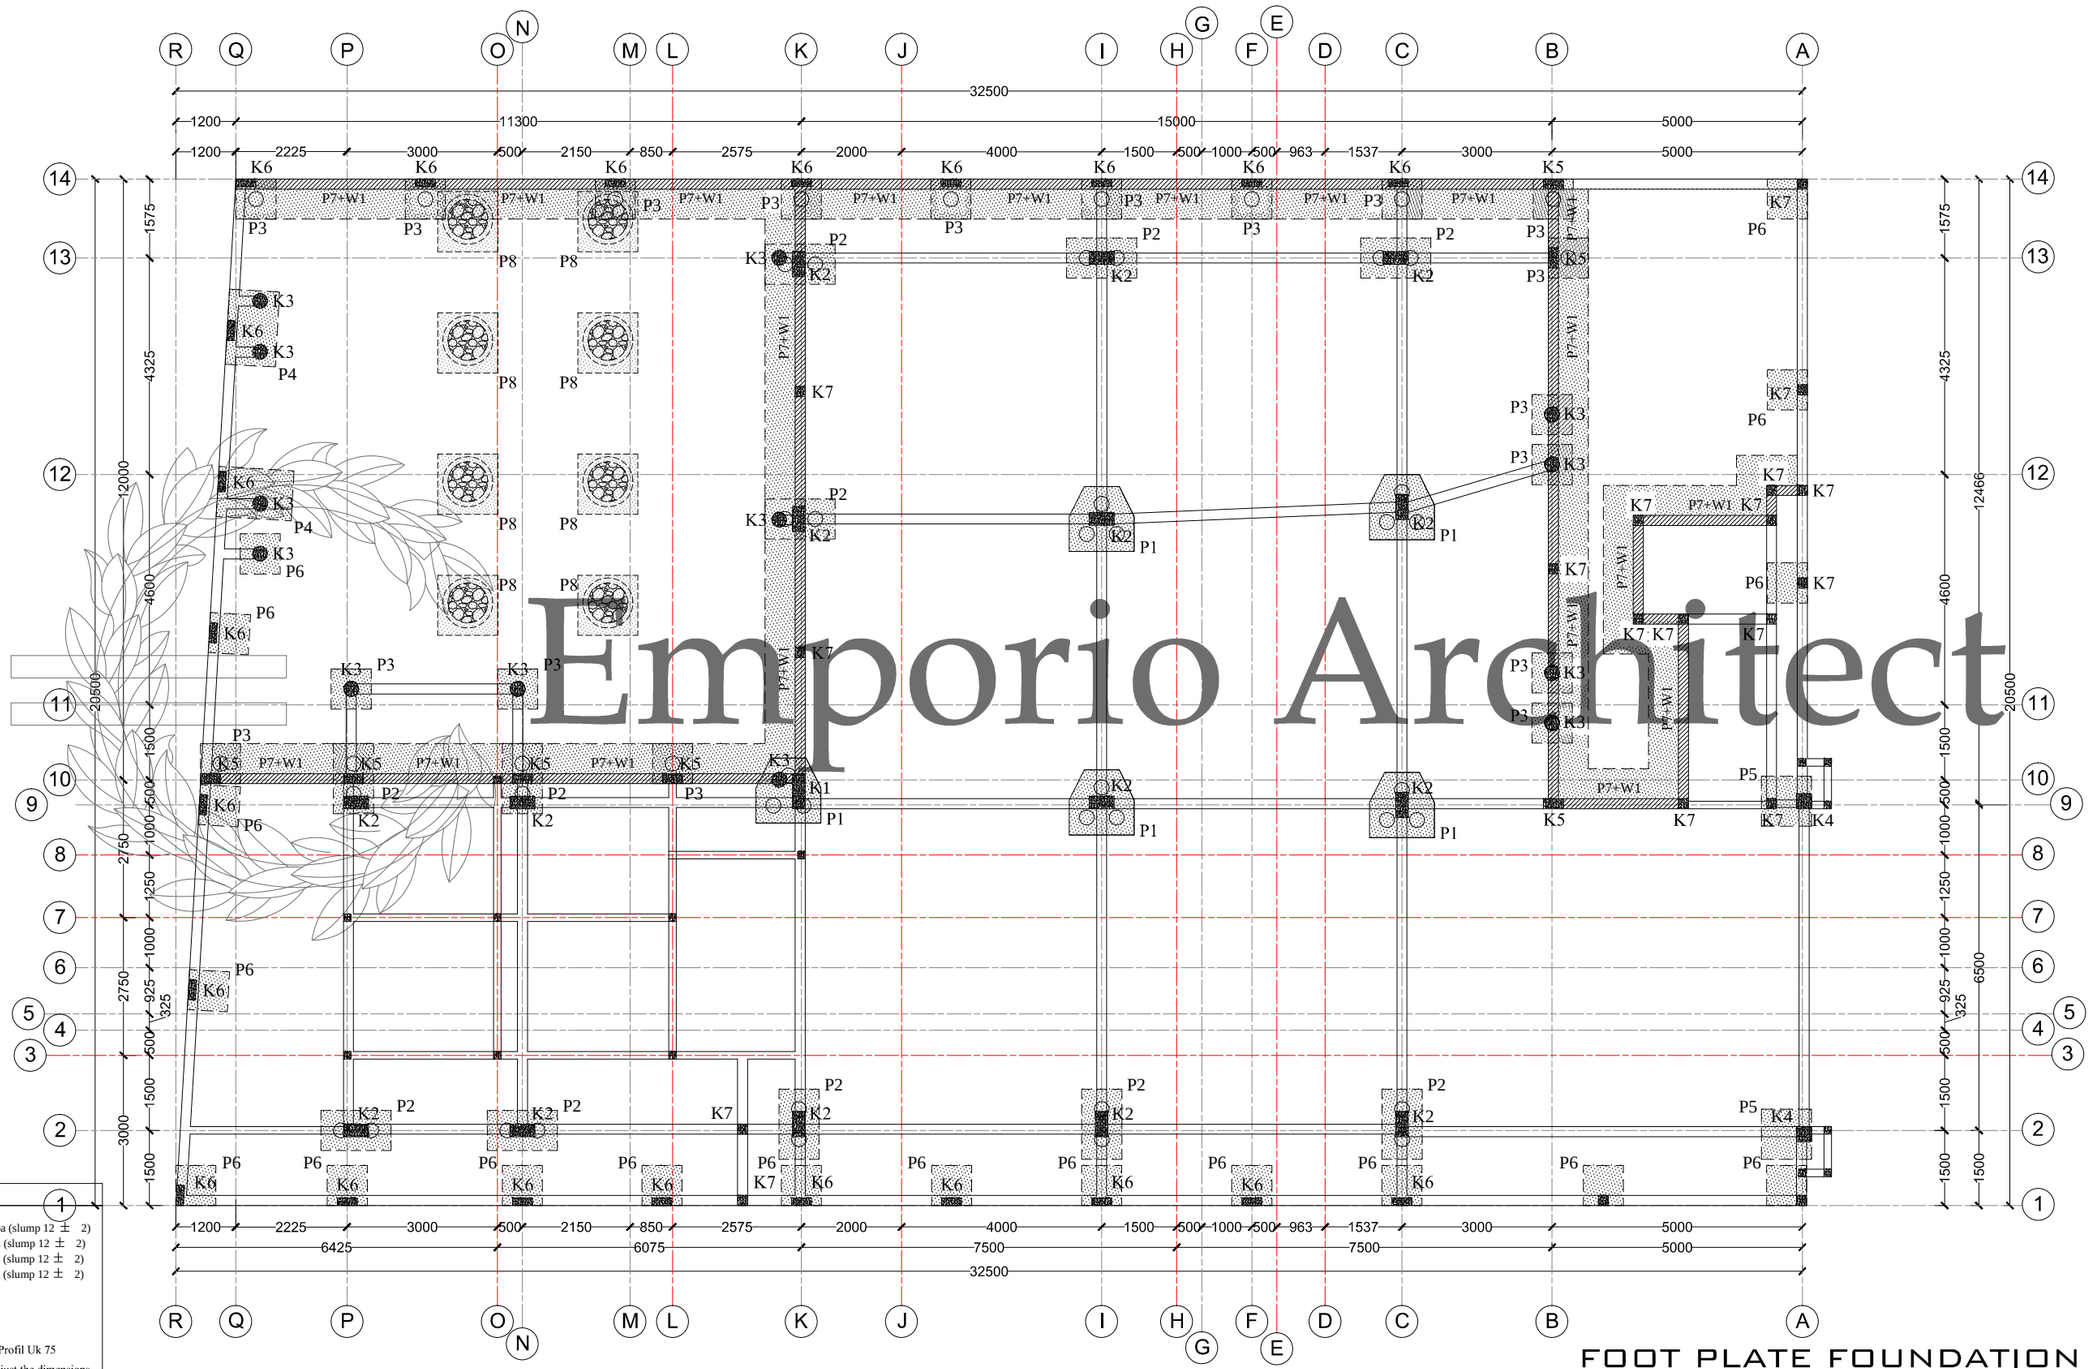

NOTE:

1. Concrete Quality
   - Pile Cap : fc' 20,75 Mpa (slump 12 ± 2)
   - Column : fc' 20,75 Mpa (slump 12 ± 2)
   - Beam : fc' 20,75 Mpa (slump 12 ± 2)
   - Plate : fc' 20,75 Mpa (slump 12 ± 2)
2. Reinforcement Quality
   ≤ Ø 12 BJTP 24 (SNI)
   > Ø 12 BJTD 32 (SNI)
3. Roof Structure
   Jaindo Galvalum Truss Profil Uk 75
4. The contractor must readjust the dimensions and leveling of the building according to architectural planning

FOOT PLATE FOUNDATION PLAN


SCALE. 1: 125

Emporio Architect

Consultant
Emporio Architect
info@emporioarchitec.com
contact : 081222955519

PROJECT : PRIVATE HOUSE	PRINCIPLE ARCHITECT : I.B. Gd Sasra Bhanutama, S.T. Arya Prawira Wibowo, S.T.	STRUCTURE ENGINEER :	STRUCTURE DRAFTER :	ELECTRICAL AND PLUMBING DRAFTER :	ARCHITECTURAL DRAFTER :	CHECKED :	
OWNER :	ARCHITECT DESIGNER :	MECHANICAL AND ELECTRICAL ENGINEER :					
DRAWING TITLE : FOOT PLATE FOUNDATION PLAN	SCALE : SCALE 1 : 125	DATE :	DATE	REVISION NOTE	SIGNATURE	Drawing code	Page number / Total page
	FILE NAME D\Data\Project	PRINT DATE : -				S	071 / 104

Note.
Planning the structure and plumbing of the drawings should be checked again or re-adjusted by the contractor related to the field condition

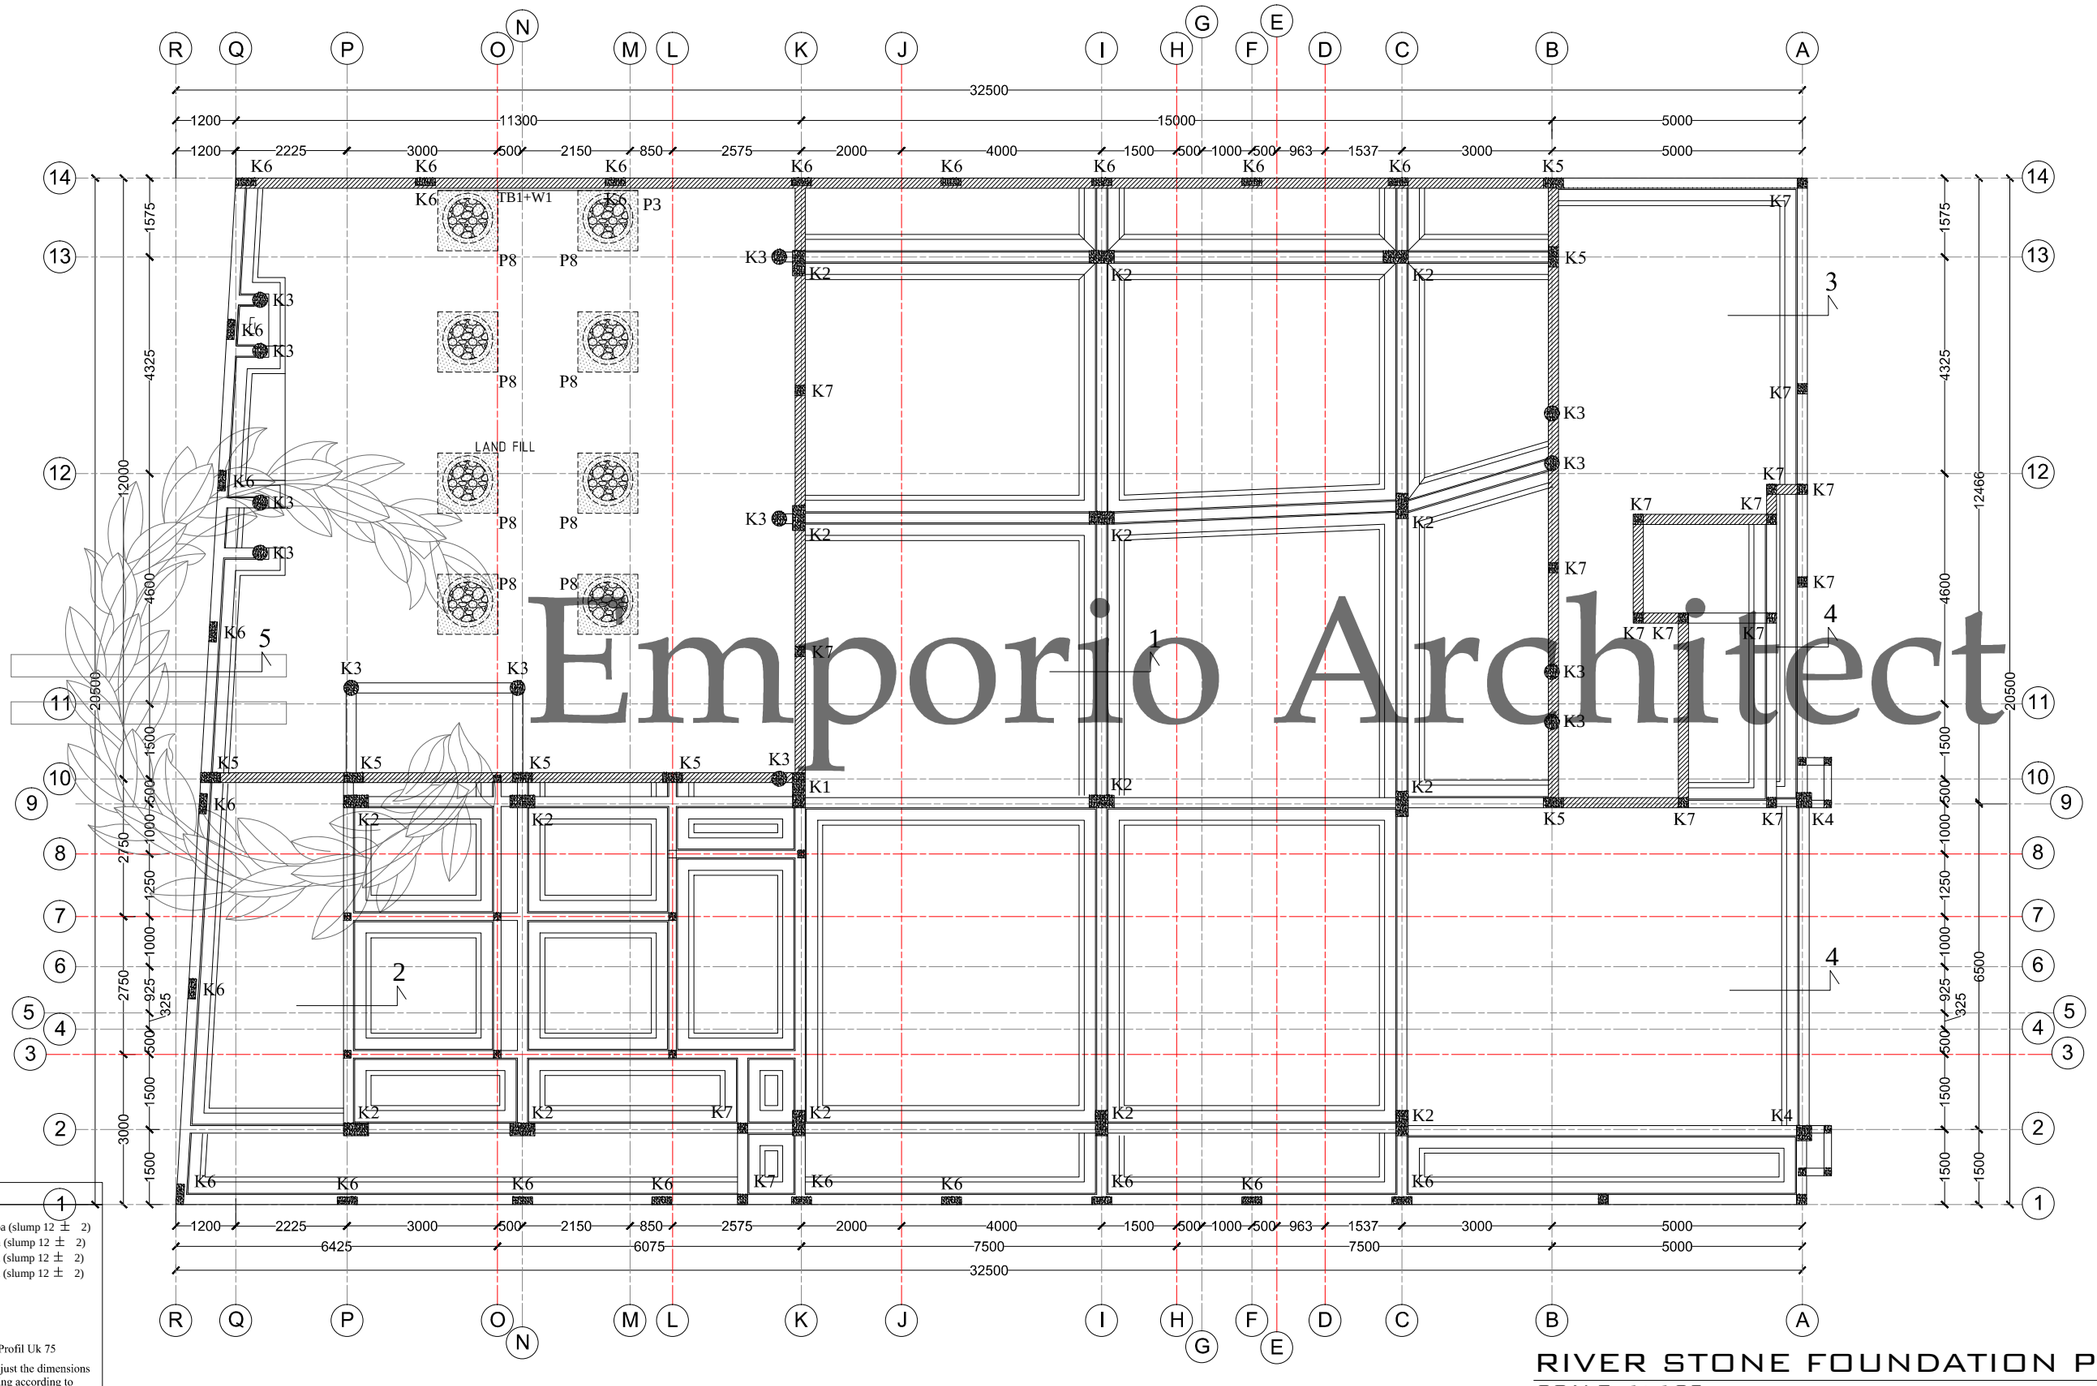

Emporio Architect

NOTE:

1. Concrete Quality
   - Pile Cap : fc' 20,75 Mpa (slump 12 ± 2)
   - Column : fc' 20,75 Mpa (slump 12 ± 2)
   - Beam : fc' 20,75 Mpa (slump 12 ± 2)
   - Plate : fc' 20,75 Mpa (slump 12 ± 2)
2. Reinforcement Quality
   ≤ Ø 12 BJTP 24 (SNI)
   > Ø 12 BJTD 32 (SNI)
3. Roof Structure
   Jaindo Galvalum Truss Profil Uk 75
4. The contractor must readjust the dimensions and leveling of the building according to architectural planning


RIVER STONE FOUNDATION PLAN

SCALE. 1: 125

Consultant
Emporio Architect
info@emporioarchitec.com
contact : 081222955519

PROJECT : PRIVATE HOUSE	PRINCIPLE ARCHITECT : I.B. Gd Sasra Bhanutama, S.T. Arya Prawira Wibowo, S.T.	STRUCTURE ENGINEER :	STRUCTURE DRAFTER : / ELECTRICAL AND PLUMBING DRAFTER : / ARCHITECTURAL DRAFTER : / CHECKED :
OWNER :	ARCHITECT DESIGNER :	MECHANICAL AND ELECTRICAL ENGINEER :	
DRAWING TITLE : RIVER STONE FOUNDATION PLAN	SCALE : SCALE 1 : 125 / DATE :	DATE / REVISION NOTE / SIGNATURE	Drawing code: S / Page number: 072 / Total page: 104
	FILE NAME : D\Data\Project / PRINT DATE : -		

Note.
Planning the structure and plumbing of the drawings should be checked again or re-adjusted by the contractor related to the field condition

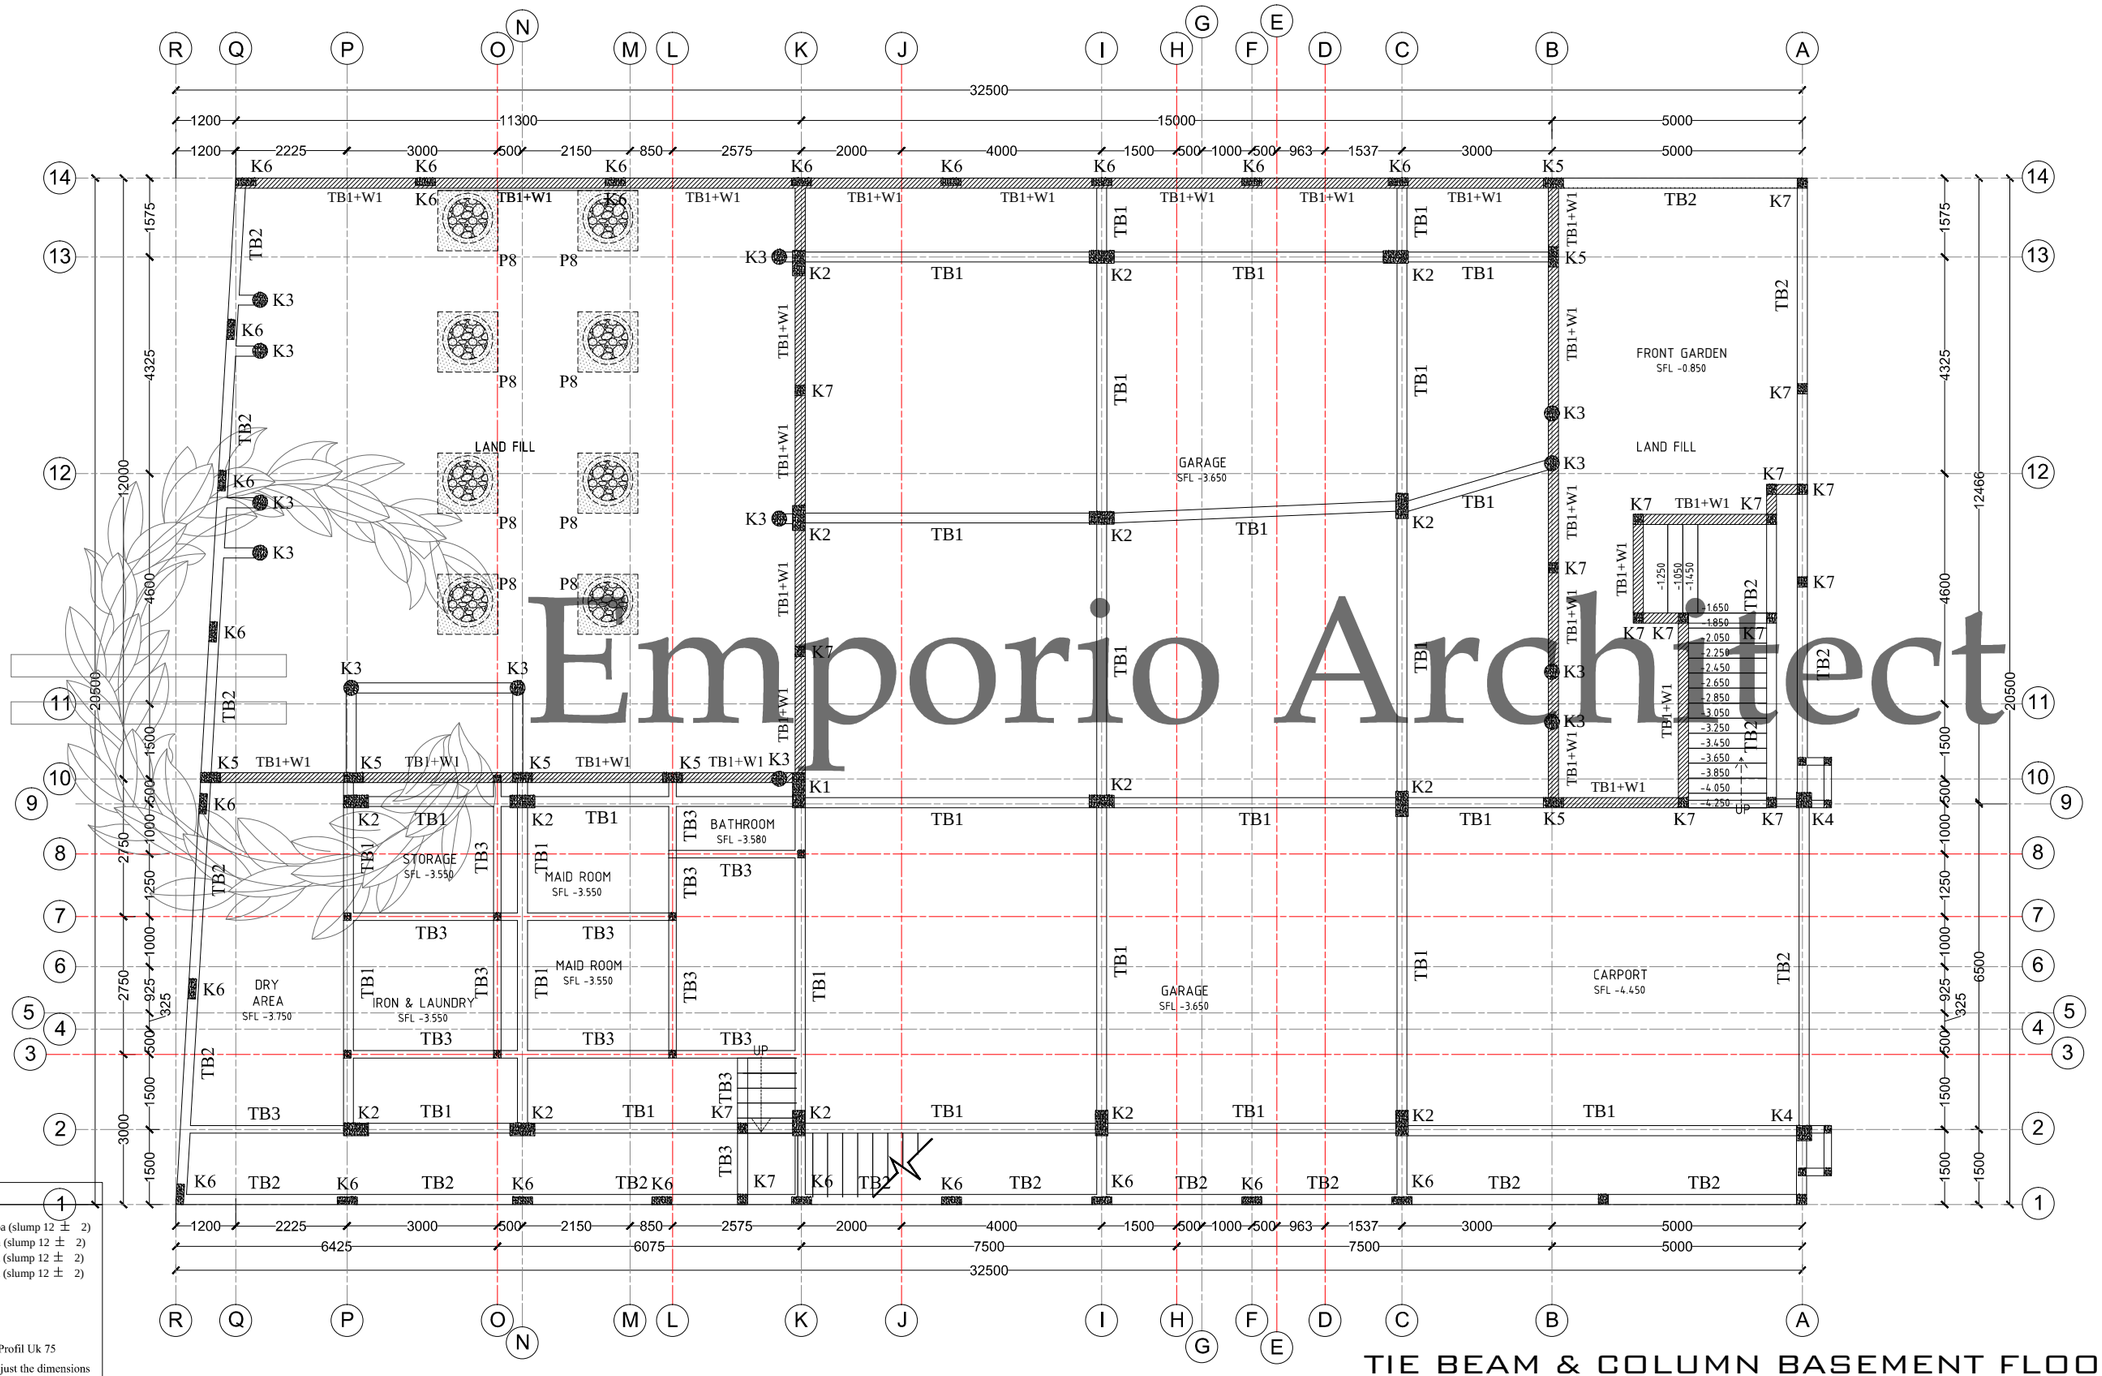

Emporio Architect

NOTE:

1. Concrete Quality
   - Pile Cap : fc' 20,75 Mpa (slump 12 ± 2)
   - Column : fc' 20,75 Mpa (slump 12 ± 2)
   - Beam : fc' 20,75 Mpa (slump 12 ± 2)
   - Plate : fc' 20,75 Mpa (slump 12 ± 2)
2. Reinforcement Quality
   ≤ Ø 12 BJTP 24 (SNI)
   > Ø 12 BJTD 32 (SNI)
3. Roof Structure
   Jaindo Galvalum Truss Profil Uk 75
4. The contractor must readjust the dimensions and leveling of the building according to architectural planning


TIE BEAM & COLUMN BASEMENT FLOOR PLAN

SCALE. 1: 125

Consultant
Emporio Architect
info@emporioarchitec.com
contact : 081222955519

PROJECT : PRIVATE HOUSE	PRINCIPLE ARCHITECT : I.B. Gd Sasra Bhanutama, S.T. Arya Prawira Wibowo, S.T.	STRUCTURE ENGINEER :	STRUCTURE DRAFTER : / ELECTRICAL AND PLUMBING DRAFTER : / ARCHITECTURAL DRAFTER : / CHECKED :
OWNER :	ARCHITECT DESIGNER :	MECHANICAL AND ELECTRICAL ENGINEER :	
DRAWING TITLE : TIE BEAM & COLUMN BASEMENT FLOOR PLAN	SCALE : SCALE 1 : 125 / DATE :	DATE / REVISION NOTE / SIGNATURE	Drawing code: S / Page number: 073 / Total page: 104
	FILE NAME D\Data\Project / PRINT DATE : -		

Note.
Planning the structure and plumbing of the drawings should be checked again or re-adjusted by the contractor related to the field condition

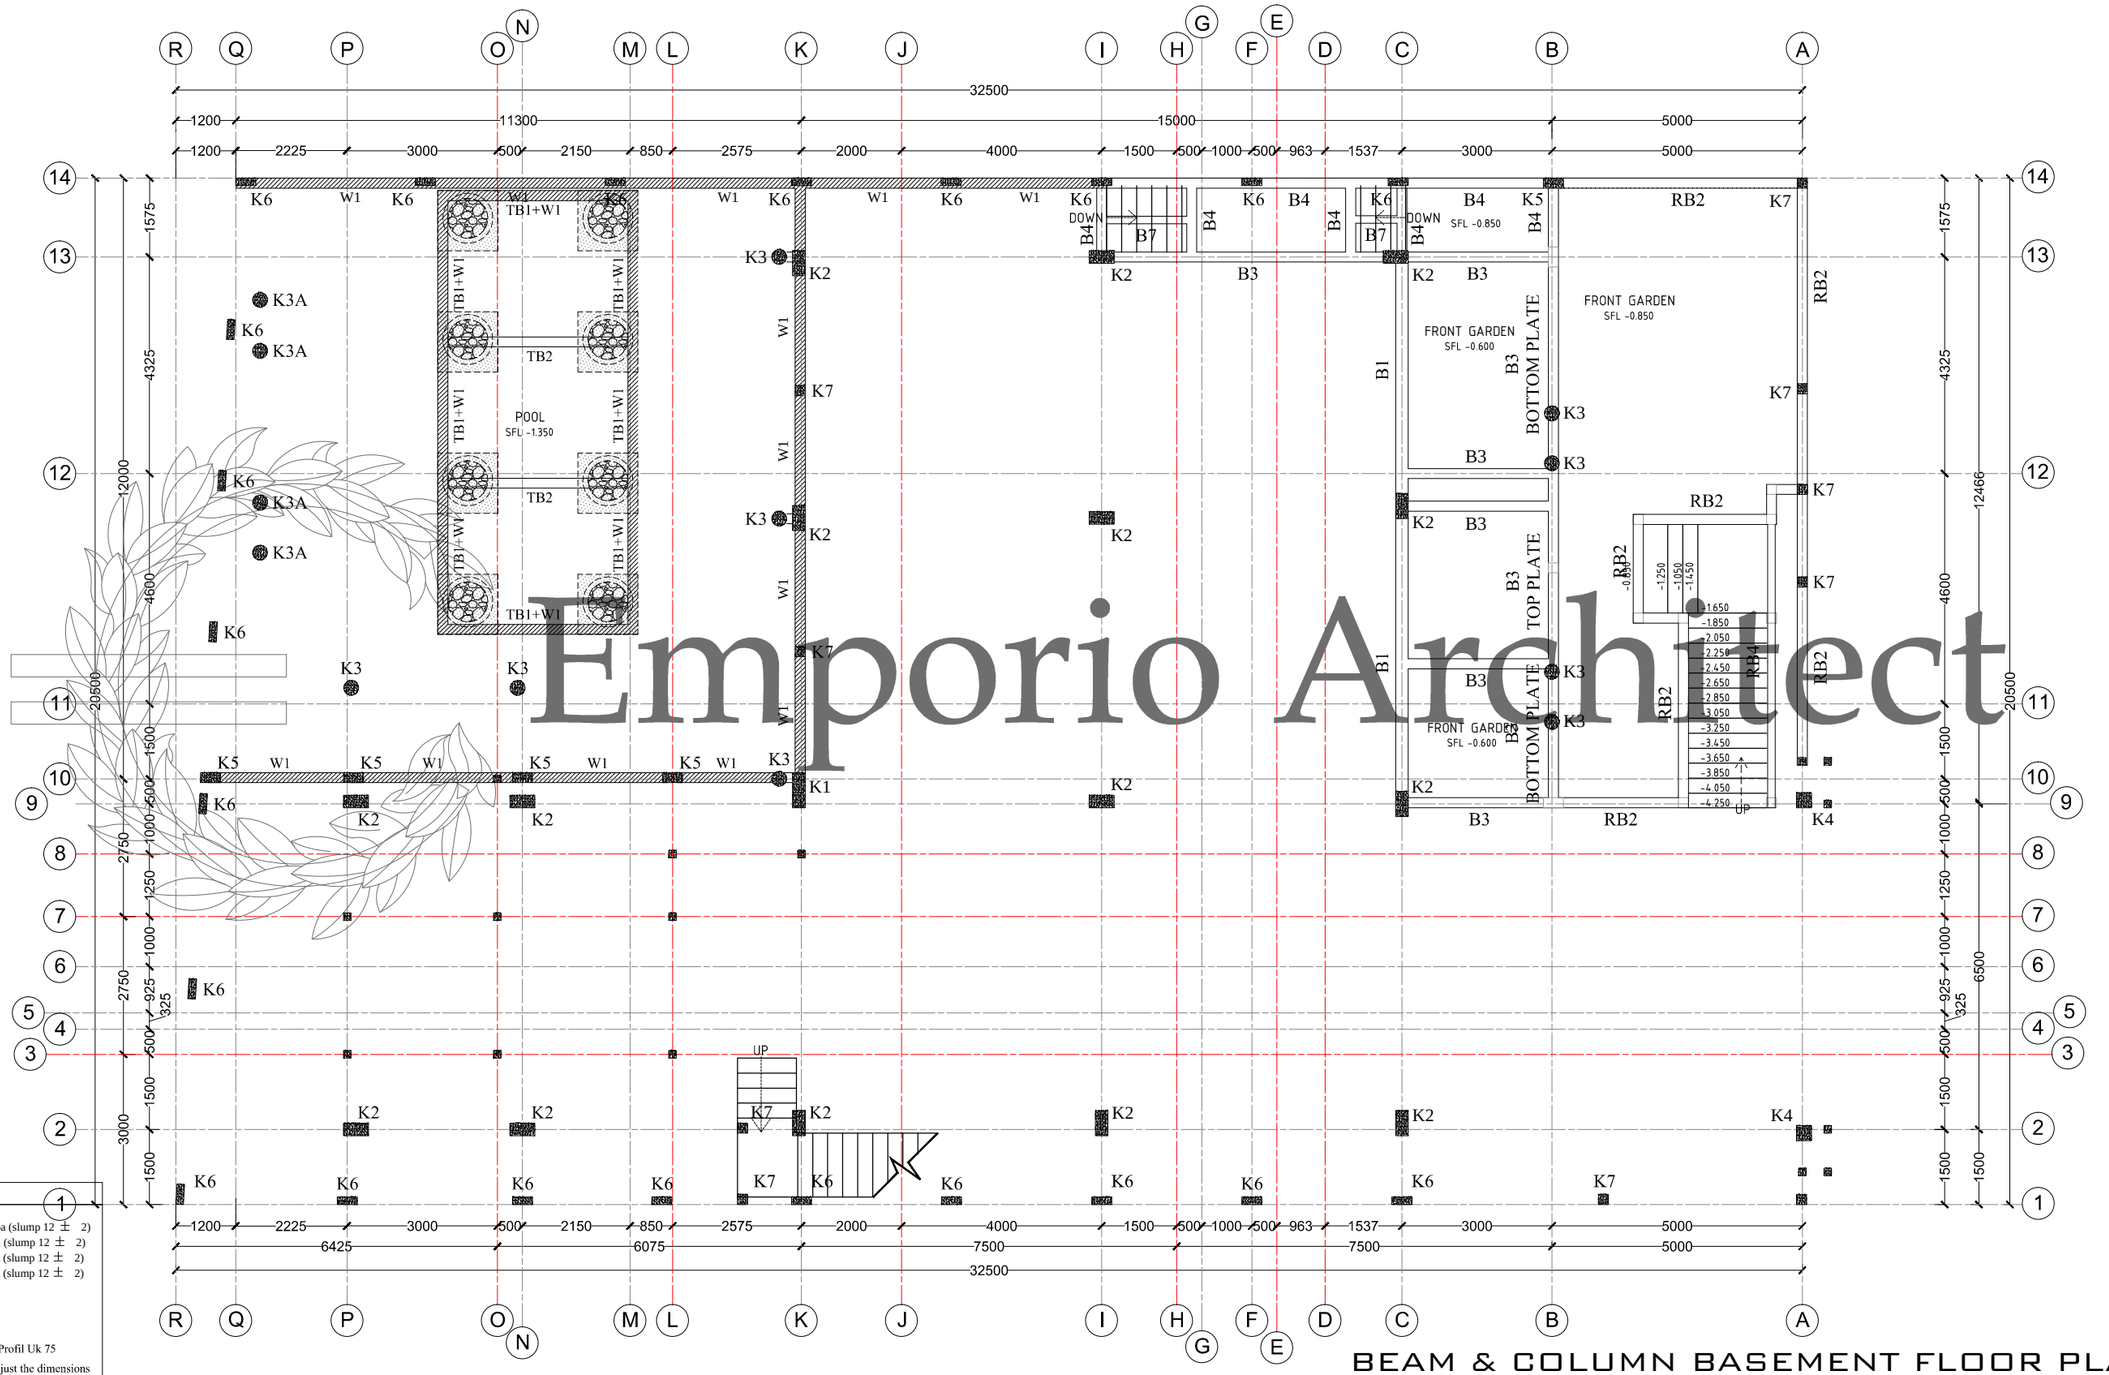

Emporio Architect

NOTE:

1. Concrete Quality
   - Pile Cap : fc' 20,75 Mpa (slump 12 ± 2)
   - Column : fc' 20,75 Mpa (slump 12 ± 2)
   - Beam : fc' 20,75 Mpa (slump 12 ± 2)
   - Plate : fc' 20,75 Mpa (slump 12 ± 2)
2. Reinforcement Quality
   ≤ Ø 12 BJTP 24 (SNI)
   > Ø 12 BJTD 32 (SNI)
3. Roof Structure
   Jaindo Galvalum Truss Profil Uk 75
4. The contractor must readjust the dimensions and leveling of the building according to architectural planning


BEAM & COLUMN BASEMENT FLOOR PLAN

SCALE. 1: 125

Consultant
Emporio Architect
info@emporioarchitec.com
contact : 081222955519

PROJECT : PRIVATE HOUSE	PRINCIPLE ARCHITECT : I.B. Gd Sasra Bhanutama, S.T. Arya Prawira Wibowo, S.T.	STRUCTURE ENGINEER :	STRUCTURE DRAFTER : / ELECTRICAL AND PLUMBING DRAFTER : / ARCHITECTURAL DRAFTER : / CHECKED :
OWNER :	ARCHITECT DESIGNER :	MECHANICAL AND ELECTRICAL ENGINEER :	
DRAWING TITLE : BEAM & COLUMN BASEMENT FLOOR PLAN	SCALE : SCALE 1 : 125 / DATE :	DATE / REVISION NOTE / SIGNATURE	Drawing code: S / Page number: 074 / Total page: 104
	FILE NAME : D\Data\Project / PRINT DATE : -		

Note.
Planning the structure and plumbing of the drawings should be checked again or re-adjusted by the contractor related to the field condition

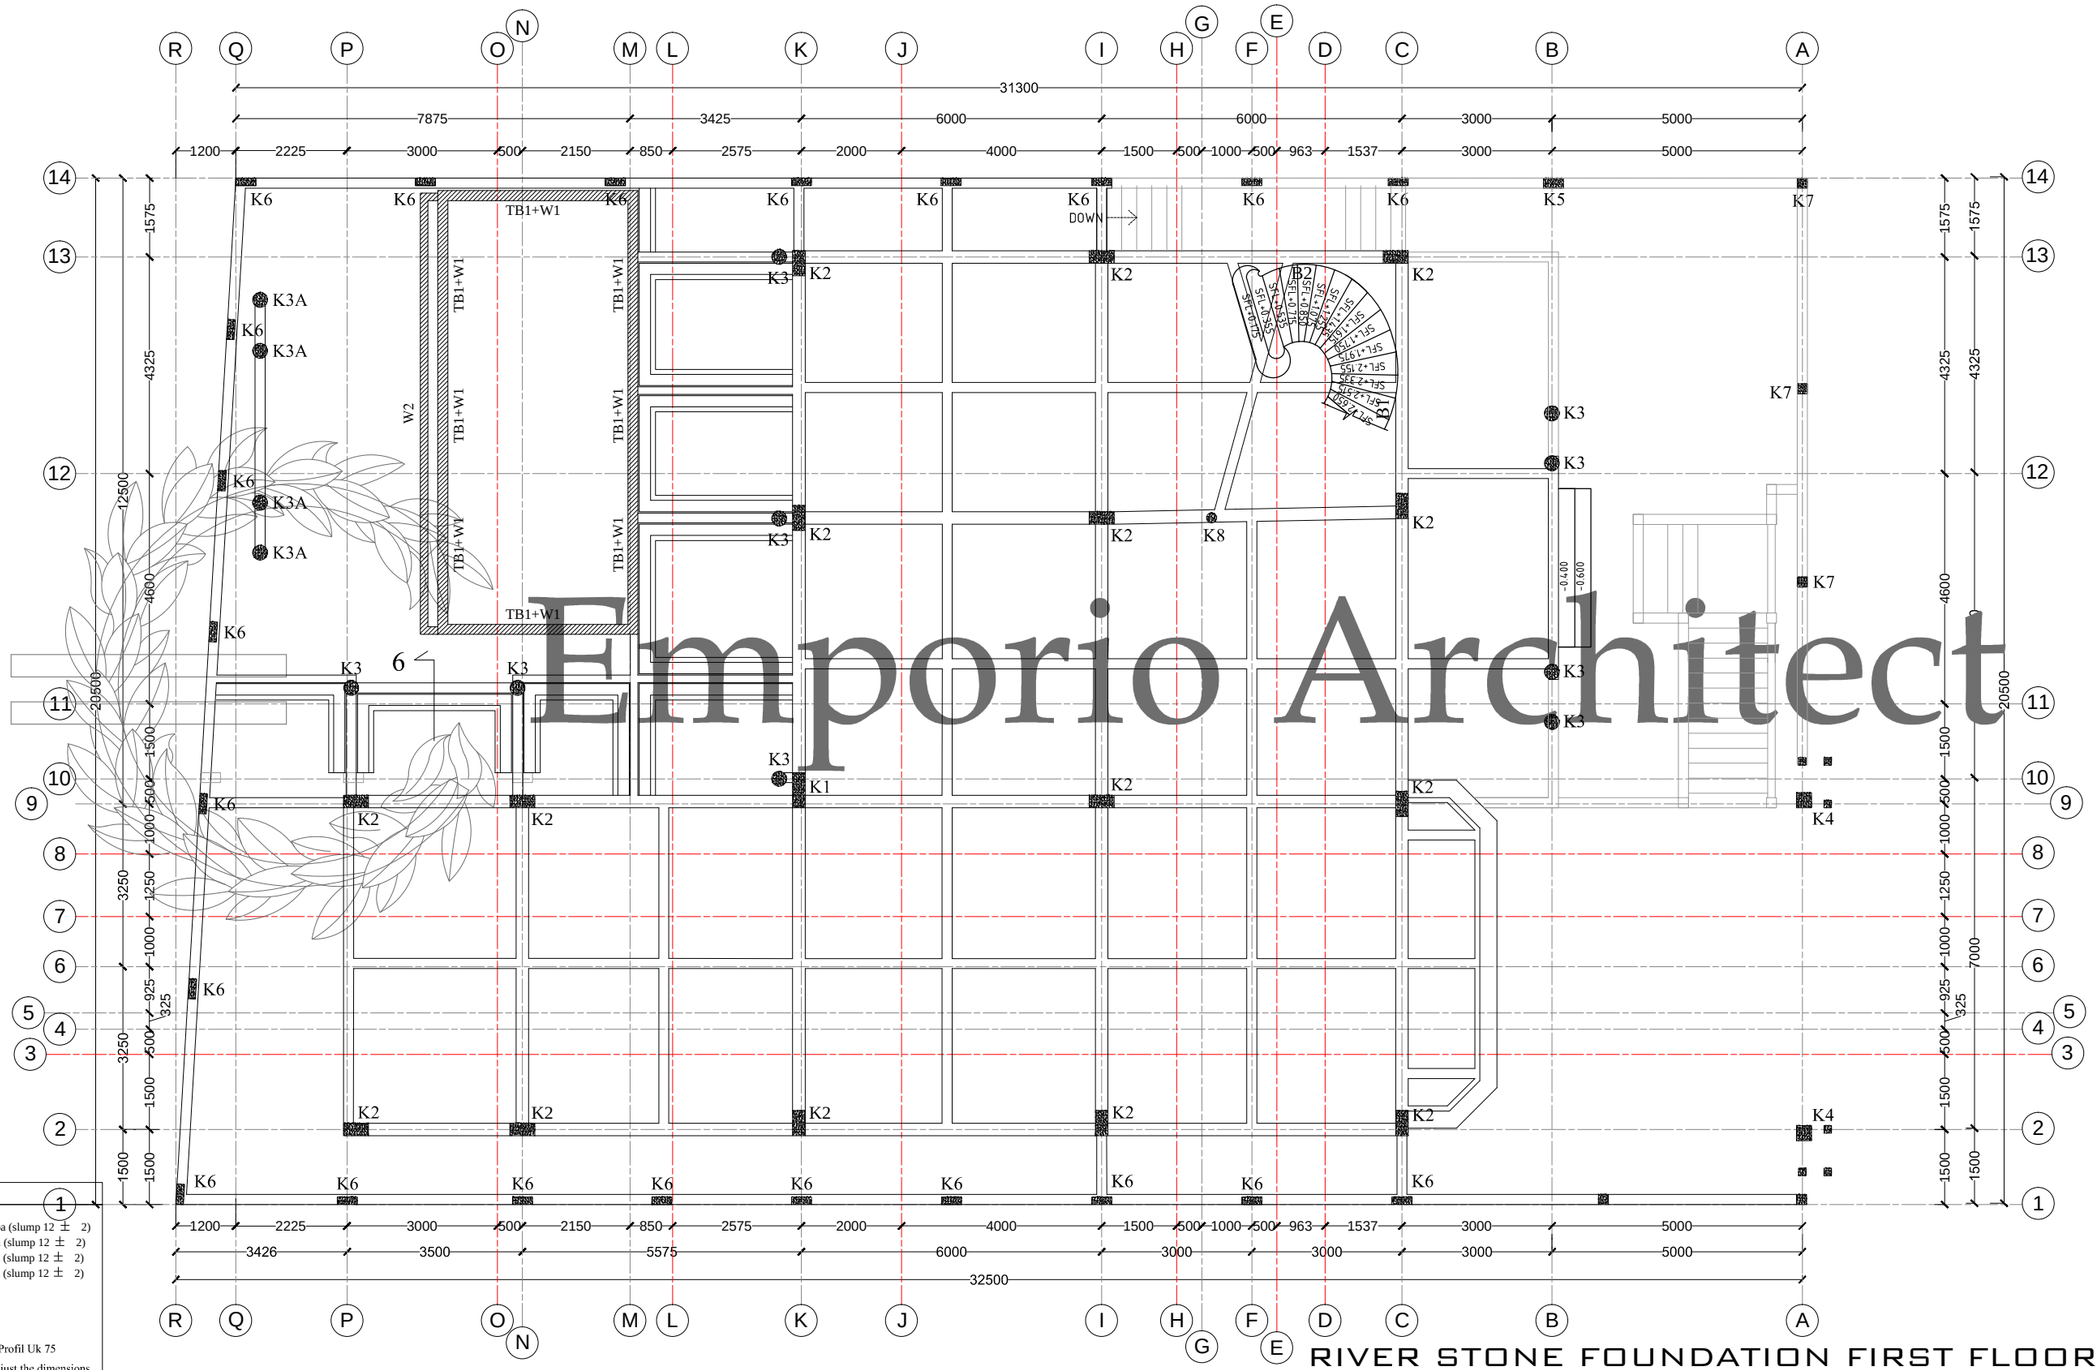

Emporio Architect

NOTE:

1. Concrete Quality
   - Pile Cap : fc' 20,75 Mpa (slump 12 ± 2)
   - Column : fc' 20,75 Mpa (slump 12 ± 2)
   - Beam : fc' 20,75 Mpa (slump 12 ± 2)
   - Plate : fc' 20,75 Mpa (slump 12 ± 2)
2. Reinforcement Quality
   ≤ Ø 12 BJTP 24 (SNI)
   > Ø 12 BJTD 32 (SNI)
3. Roof Structure
   Jaindo Galvalum Truss Profil Uk 75
4. The contractor must readjust the dimensions and leveling of the building according to architectural planning


RIVER STONE FOUNDATION FIRST FLOOR PLAN

SCALE. 1: 125

Consultant
Emporio Architect
info@emporioarchitec.com
contact : 081222955519

PROJECT : PRIVATE HOUSE	PRINCIPLE ARCHITECT : I.B. Gd Sasra Bhanutama, S.T. Arya Prawira Wibowo, S.T.	STRUCTURE ENGINEER :	STRUCTURE DRAFTER :	ELECTRICAL AND PLUMBING DRAFTER :	ARCHITECTURAL DRAFTER :	CHECKED :	
OWNER :	ARCHITECT DESIGNER :	MECHANICAL AND ELECTRICAL ENGINEER :					
DRAWING TITLE : RIVER STONE FOUNDATION FIRST FLOOR PLAN	SCALE : SCALE 1 : 125	DATE :	DATE / REVISION NOTE / SIGNATURE	Drawing code	Page number	Total page	
	FILE NAME D\Data\Project	PRINT DATE : -		S	075	104	

Note.
Planning the structure and plumbing of the drawings should be checked again or re-adjusted by the contractor related to the field condition

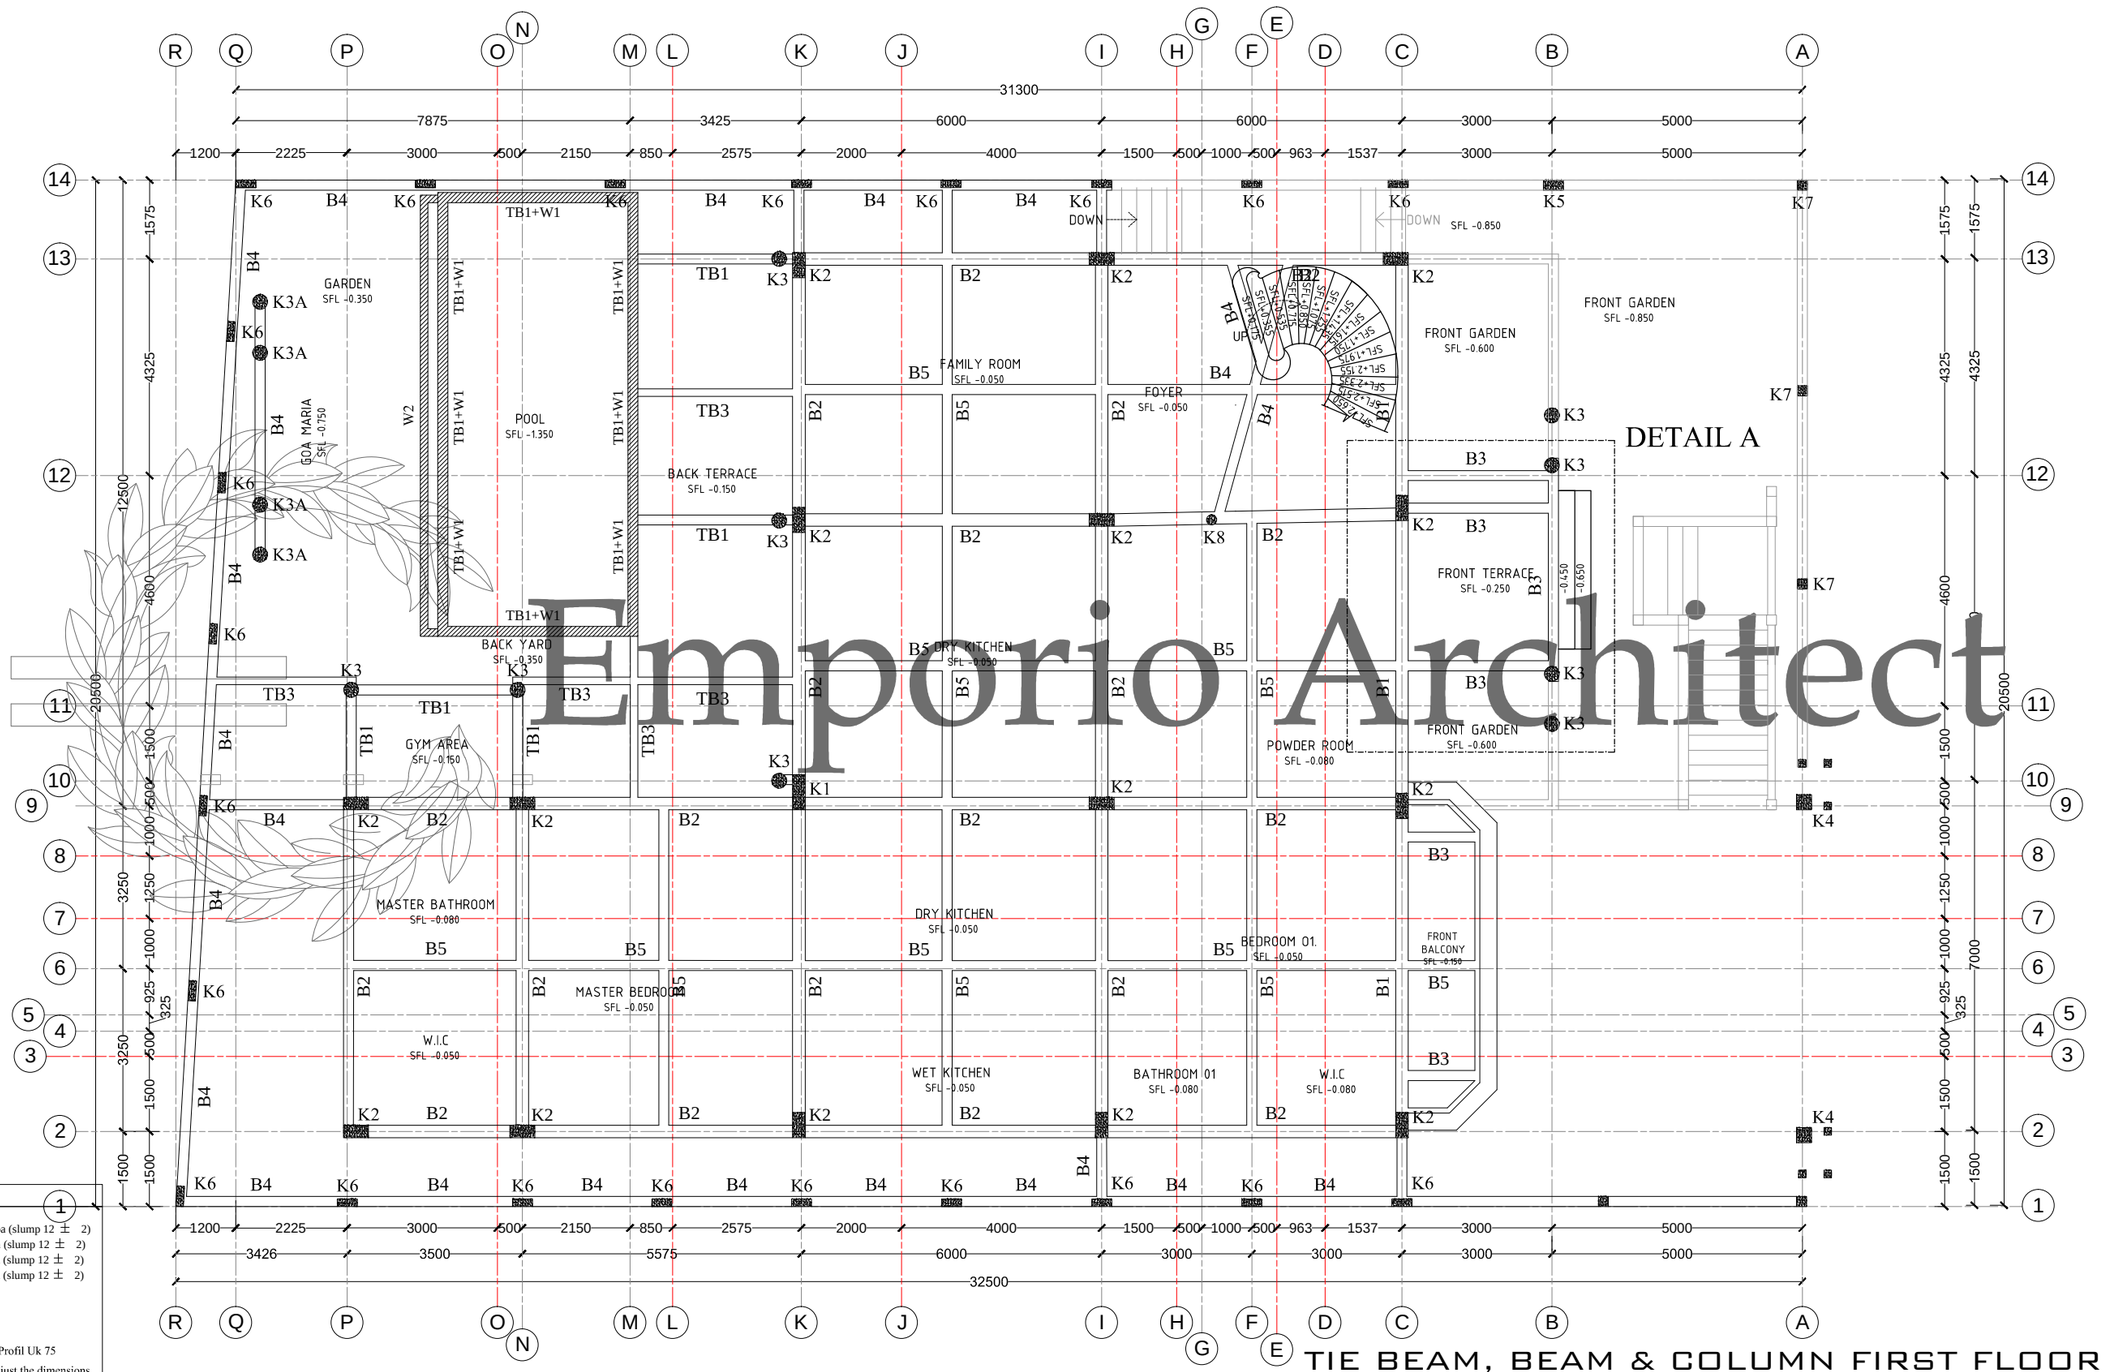

Emporio Architect

NOTE:

1. Concrete Quality
   - Pile Cap : fc' 20,75 Mpa (slump 12 ± 2)
   - Column : fc' 20,75 Mpa (slump 12 ± 2)
   - Beam : fc' 20,75 Mpa (slump 12 ± 2)
   - Plate : fc' 20,75 Mpa (slump 12 ± 2)
2. Reinforcement Quality
   ≤ Ï 12 BJTP 24 (SNI)
   > Ï 12 BJTD 32 (SNI)
3. Roof Structure
   Jaindo Galvalum Truss Profil Uk 75
4. The contractor must readjust the dimensions and leveling of the building according to architectural planning


TIE BEAM, BEAM & COLUMN FIRST FLOOR PLAN

SCALE. 1: 125


Consultant
Emporio Architect
info@emporioarchitec.com
contact : 081222955519

PROJECT : PRIVATE HOUSE	PRINCIPLE ARCHITECT : I.B. Gd Sasra Bhanutama, S.T. Arya Prawira Wibowo, S.T.	STRUCTURE ENGINEER :	STRUCTURE DRAFTER : / ELECTRICAL AND PLUMBING DRAFTER : / ARCHITECTURAL DRAFTER : / CHECKED :
OWNER :	ARCHITECT DESIGNER :	MECHANICAL AND ELECTRICAL ENGINEER :	
DRAWING TITLE : TIE BEAM, BEAM & COLUMN FIRST FLOOR PLAN	SCALE : SCALE 1 : 125 / DATE :	DATE / REVISION NOTE / SIGNATURE	Drawing code: S / Page number: 076 / Total page: 104
	FILE NAME D\Data\Project / PRINT DATE : -		

Note.
Planning the structure and plumbing of the drawings should be checked again or re-adjusted by the contractor related to the field condition

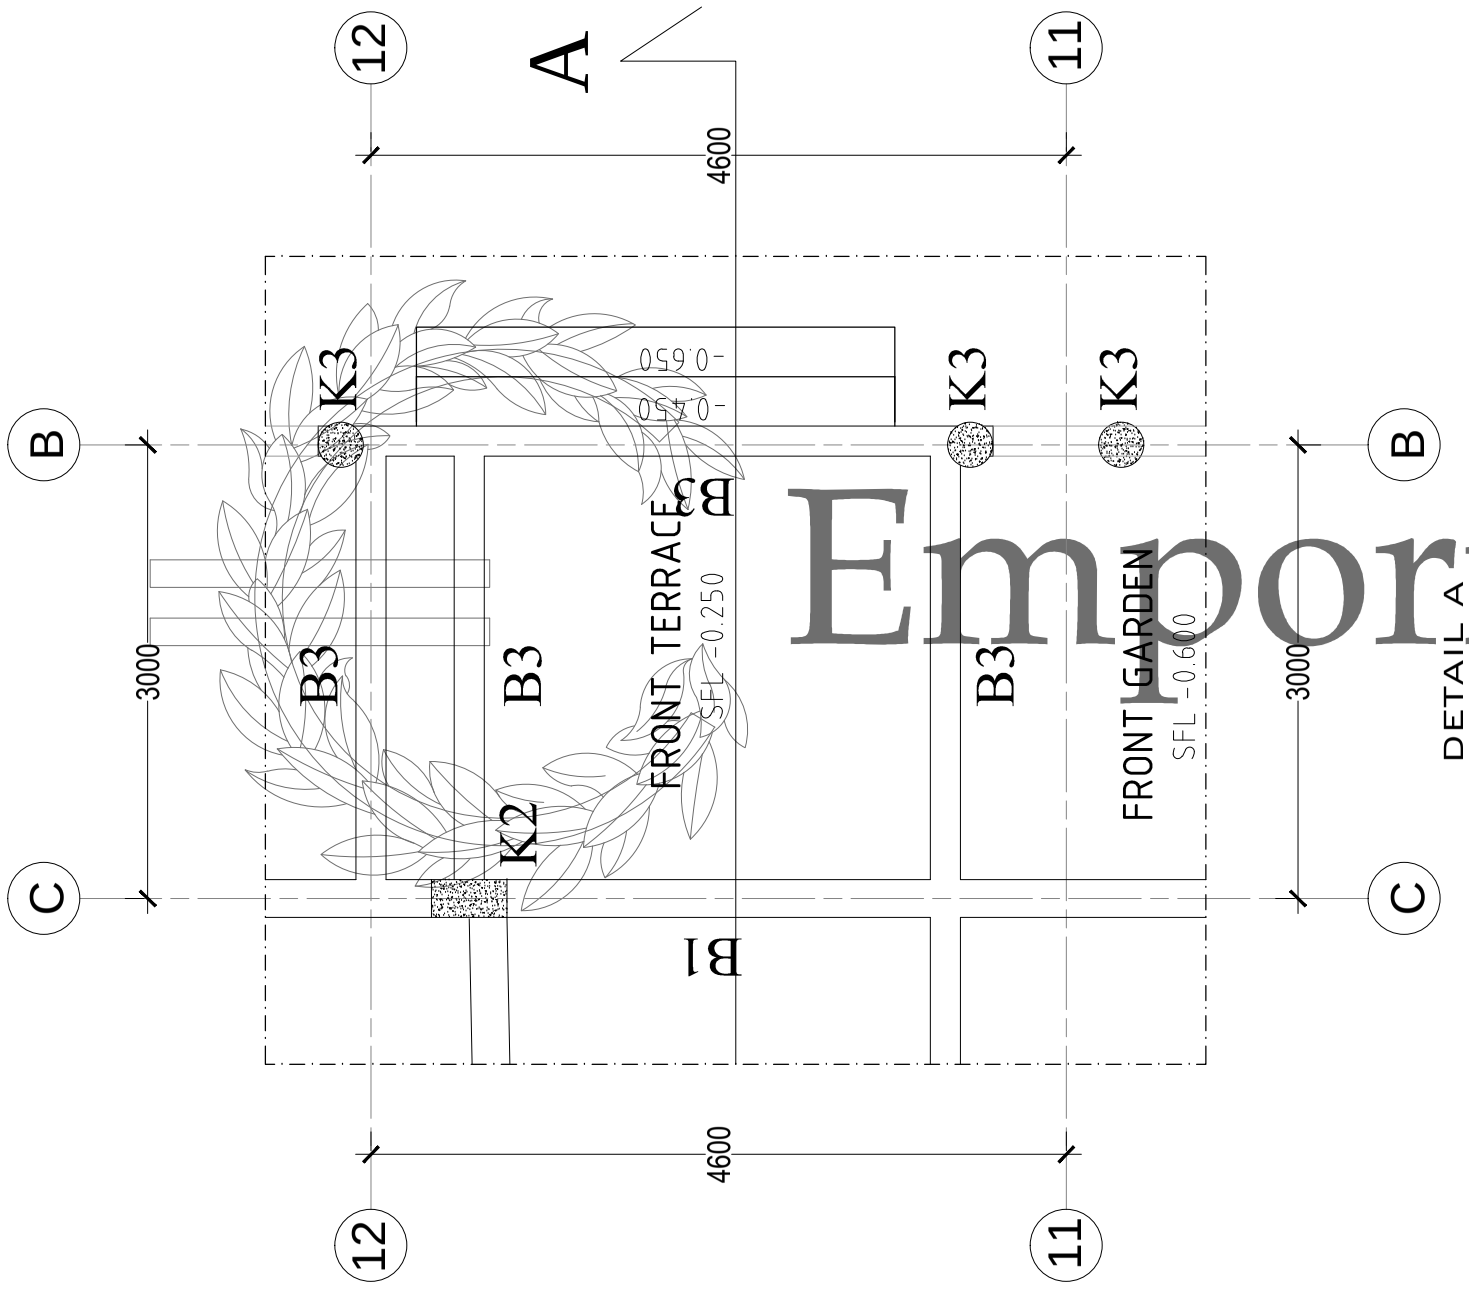


DETAIL A
SCALE: 1:50

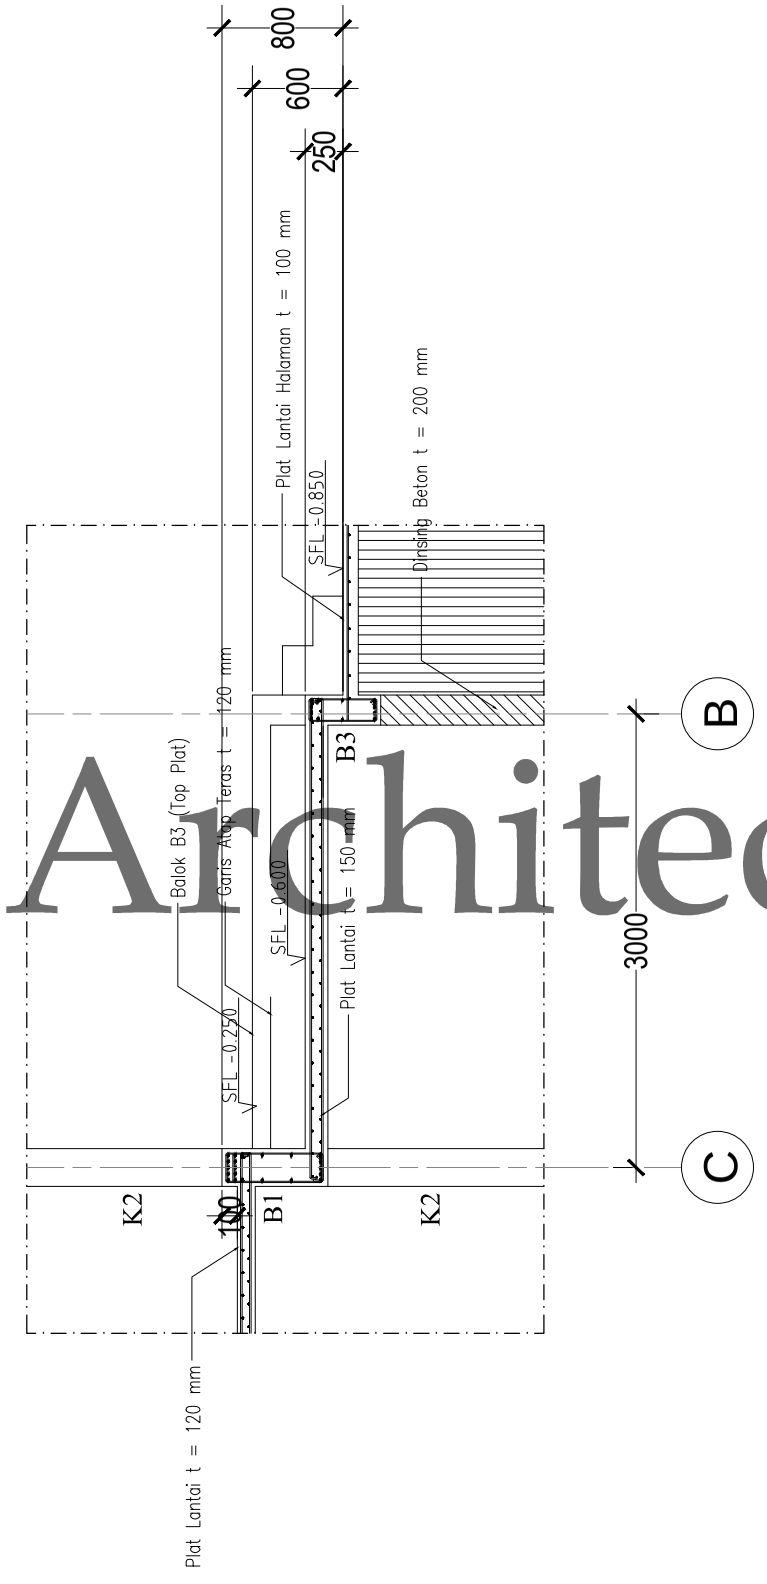

SECTION (A) TERACE
SCALE: 1:50

Emporio Architect

Consultant: Emporio Architect, info@emporioarchitec.com, contact : 081222955519	PROJECT : PRIVATE HOUSE	PRINCIPLE ARCHITECT : I.B. Gd Sasra Bhanutama, S.T.; Arya Prawira Wibowo, S.T.	STRUCTURE ENGINEER :	STRUCTURE DRAFTER :	ELECTRICAL AND PLUMBING DRAFTER :	ARCHITECTURAL DRAFTER :	CHECKED :	
	OWNER :	ARCHITECT DESIGNER :	MECHANICAL AND ELECTRICAL ENGINEER :					
	DRAWING TITLE : DETAIL A	SCALE : SCALE 1 : 50 / DATE :	DATE / REVISION NOTE / SIGNATURE	Drawing code	Page number	Total page	Note. Planning the structure and plumbing of the drawings should be checked again or re-adjusted by the contractor related to the field condition	
		FILE NAME D\Data\Project / PRINT DATE : -		S	077	104		

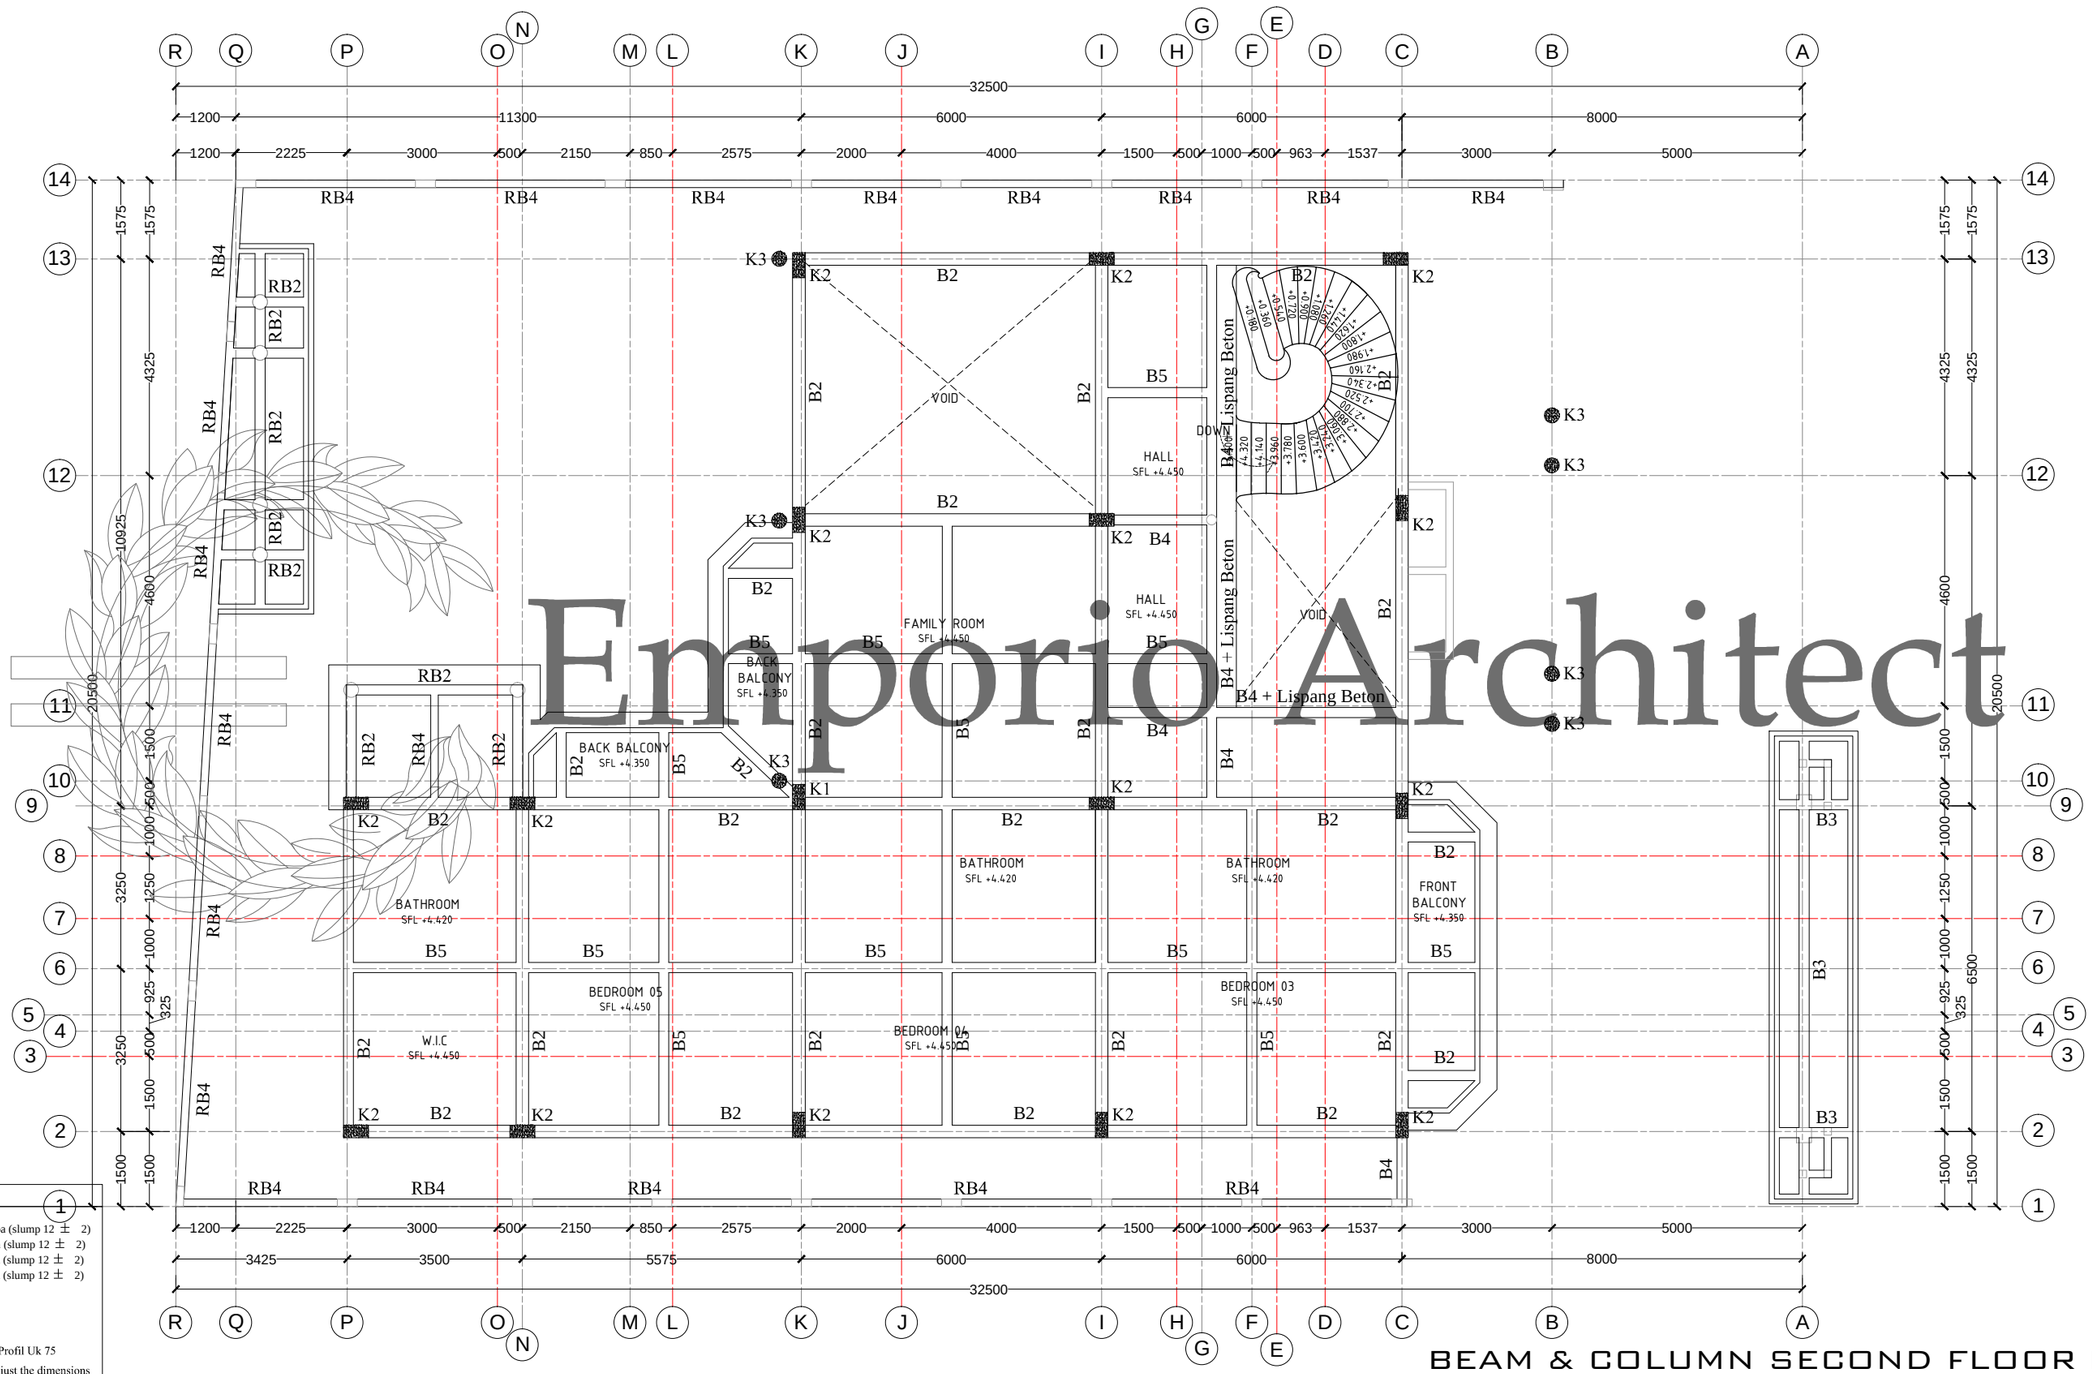

Emporio Architect

NOTE:


1. Concrete Quality
   - Pile Cap : fc' 20,75 Mpa (slump 12 ± 2)
   - Column : fc' 20,75 Mpa (slump 12 ± 2)
   - Beam : fc' 20,75 Mpa (slump 12 ± 2)
   - Plate : fc' 20,75 Mpa (slump 12 ± 2)
2. Reinforcement Quality
   ≤ Ø 12 BJTP 24 (SNI)
   > Ø 12 BJTD 32 (SNI)
3. Roof Structure
   Jaindo Galvalum Truss Profil Uk 75
4. The contractor must readjust the dimensions and leveling of the building according to architectural planning

BEAM & COLUMN SECOND FLOOR PLAN

SCALE. 1: 125

Consultant
Emporio Architect
info@emporioarchitec.com
contact : 081222955519

PROJECT : PRIVATE HOUSE	PRINCIPLE ARCHITECT : I.B. Gd Sasra Bhanutama, S.T. Arya Prawira Wibowo, S.T.	STRUCTURE ENGINEER :	STRUCTURE DRAFTER :	ELECTRICAL AND PLUMBING DRAFTER :	ARCHITECTURAL DRAFTER :	CHECKED :	
OWNER :	ARCHITECT DESIGNER :	MECHANICAL AND ELECTRICAL ENGINEER :					
DRAWING TITLE : BEAM & COLUMN SECOND FLOOR PLAN	SCALE : SCALE 1 : 125 / DATE :	DATE / REVISION NOTE / SIGNATURE	Drawing code	Page number	Total page	Note. Planning the structure and plumbing of the drawings should be checked again or re-adjusted by the contractor related to the field condition	
	FILE NAME D\Data\Project / PRINT DATE : -		S	078	104		

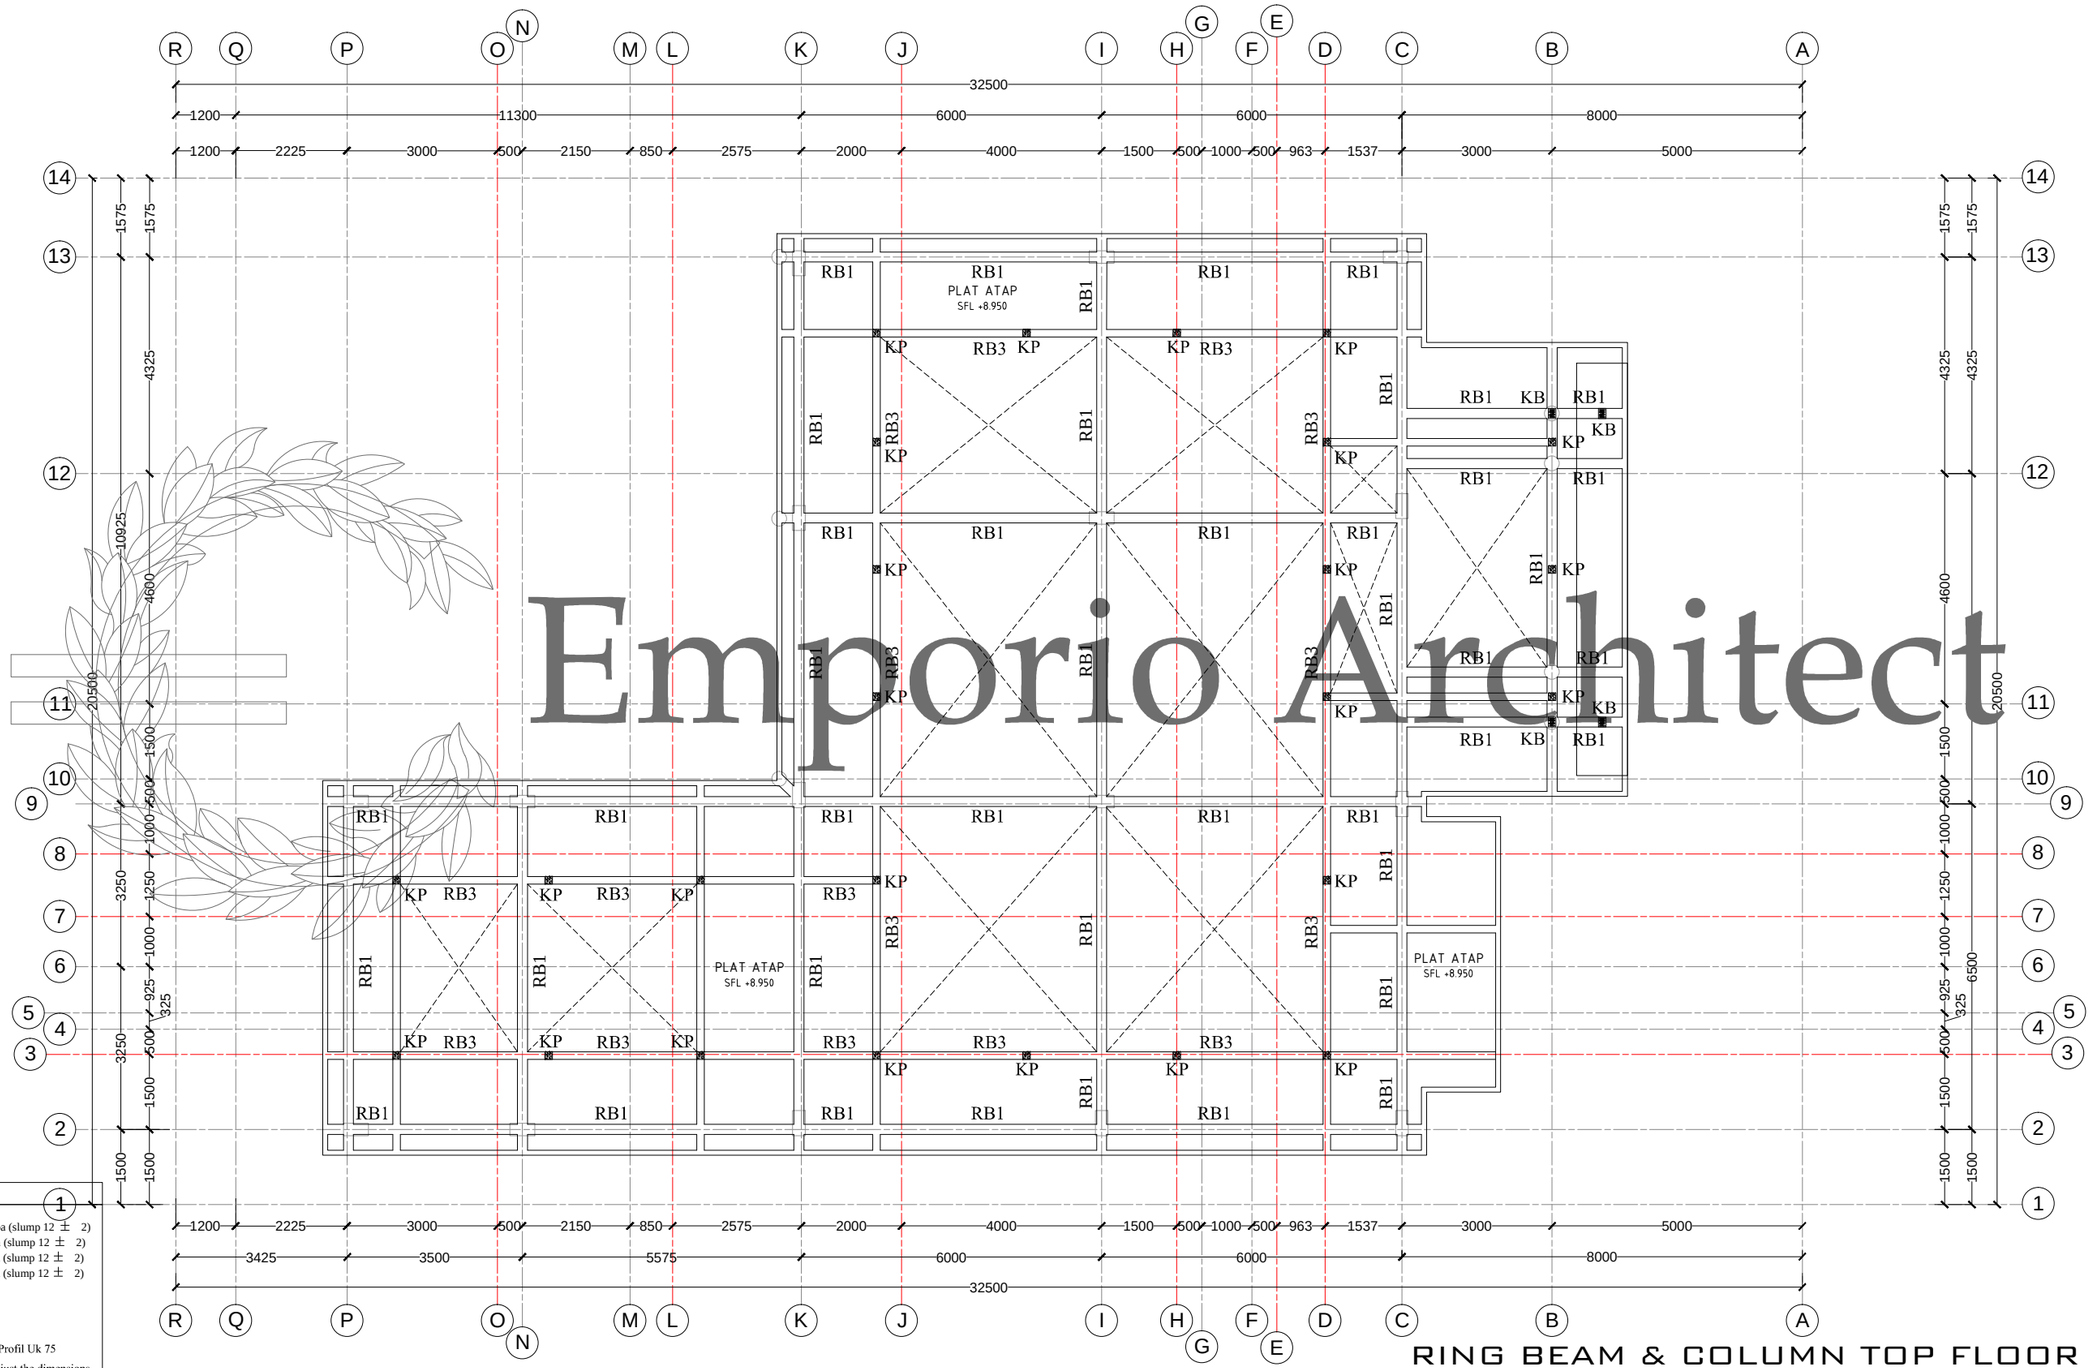

Emporio Architect

NOTE:

1. Concrete Quality
   - Pile Cap : fc' 20,75 Mpa (slump 12 ± 2)
   - Column : fc' 20,75 Mpa (slump 12 ± 2)
   - Beam : fc' 20,75 Mpa (slump 12 ± 2)
   - Plate : fc' 20,75 Mpa (slump 12 ± 2)
2. Reinforcement Quality
   ≤ Ï 12 BJTP 24 (SNI)
   > Ï 12 BJTD 32 (SNI)
3. Roof Structure
   Jaindo Galvalum Truss Profil Uk 75
4. The contractor must readjust the dimensions and leveling of the building according to architectural planning


RING BEAM & COLUMN TOP FLOOR PLAN

SCALE. 1: 125

Consultant
Emporio Architect
info@emporioarchitec.com
contact : 081222955519

PROJECT : PRIVATE HOUSE	PRINCIPLE ARCHITECT : I.B. Gd Sasra Bhanutama, S.T. Arya Prawira Wibowo, S.T.	STRUCTURE ENGINEER :	STRUCTURE DRAFTER :	ELECTRICAL AND PLUMBING DRAFTER :	ARCHITECTURAL DRAFTER :	CHECKED :		
OWNER :	ARCHITECT DESIGNER :	MECHANICAL AND ELECTRICAL ENGINEER :						
DRAWING TITLE : RING BEAM & COLUMN TOP FLOOR PLAN	SCALE : SCALE 1 : 125	DATE :	DATE	REVISION NOTE	SIGNATURE	Drawing code	Page number	Total page
	FILE NAME D\Data\Project	PRINT DATE : -				S	079	104

Note.
Planning the structure and plumbing of the drawings should be checked again or re-adjusted by the contractor related to the field condition

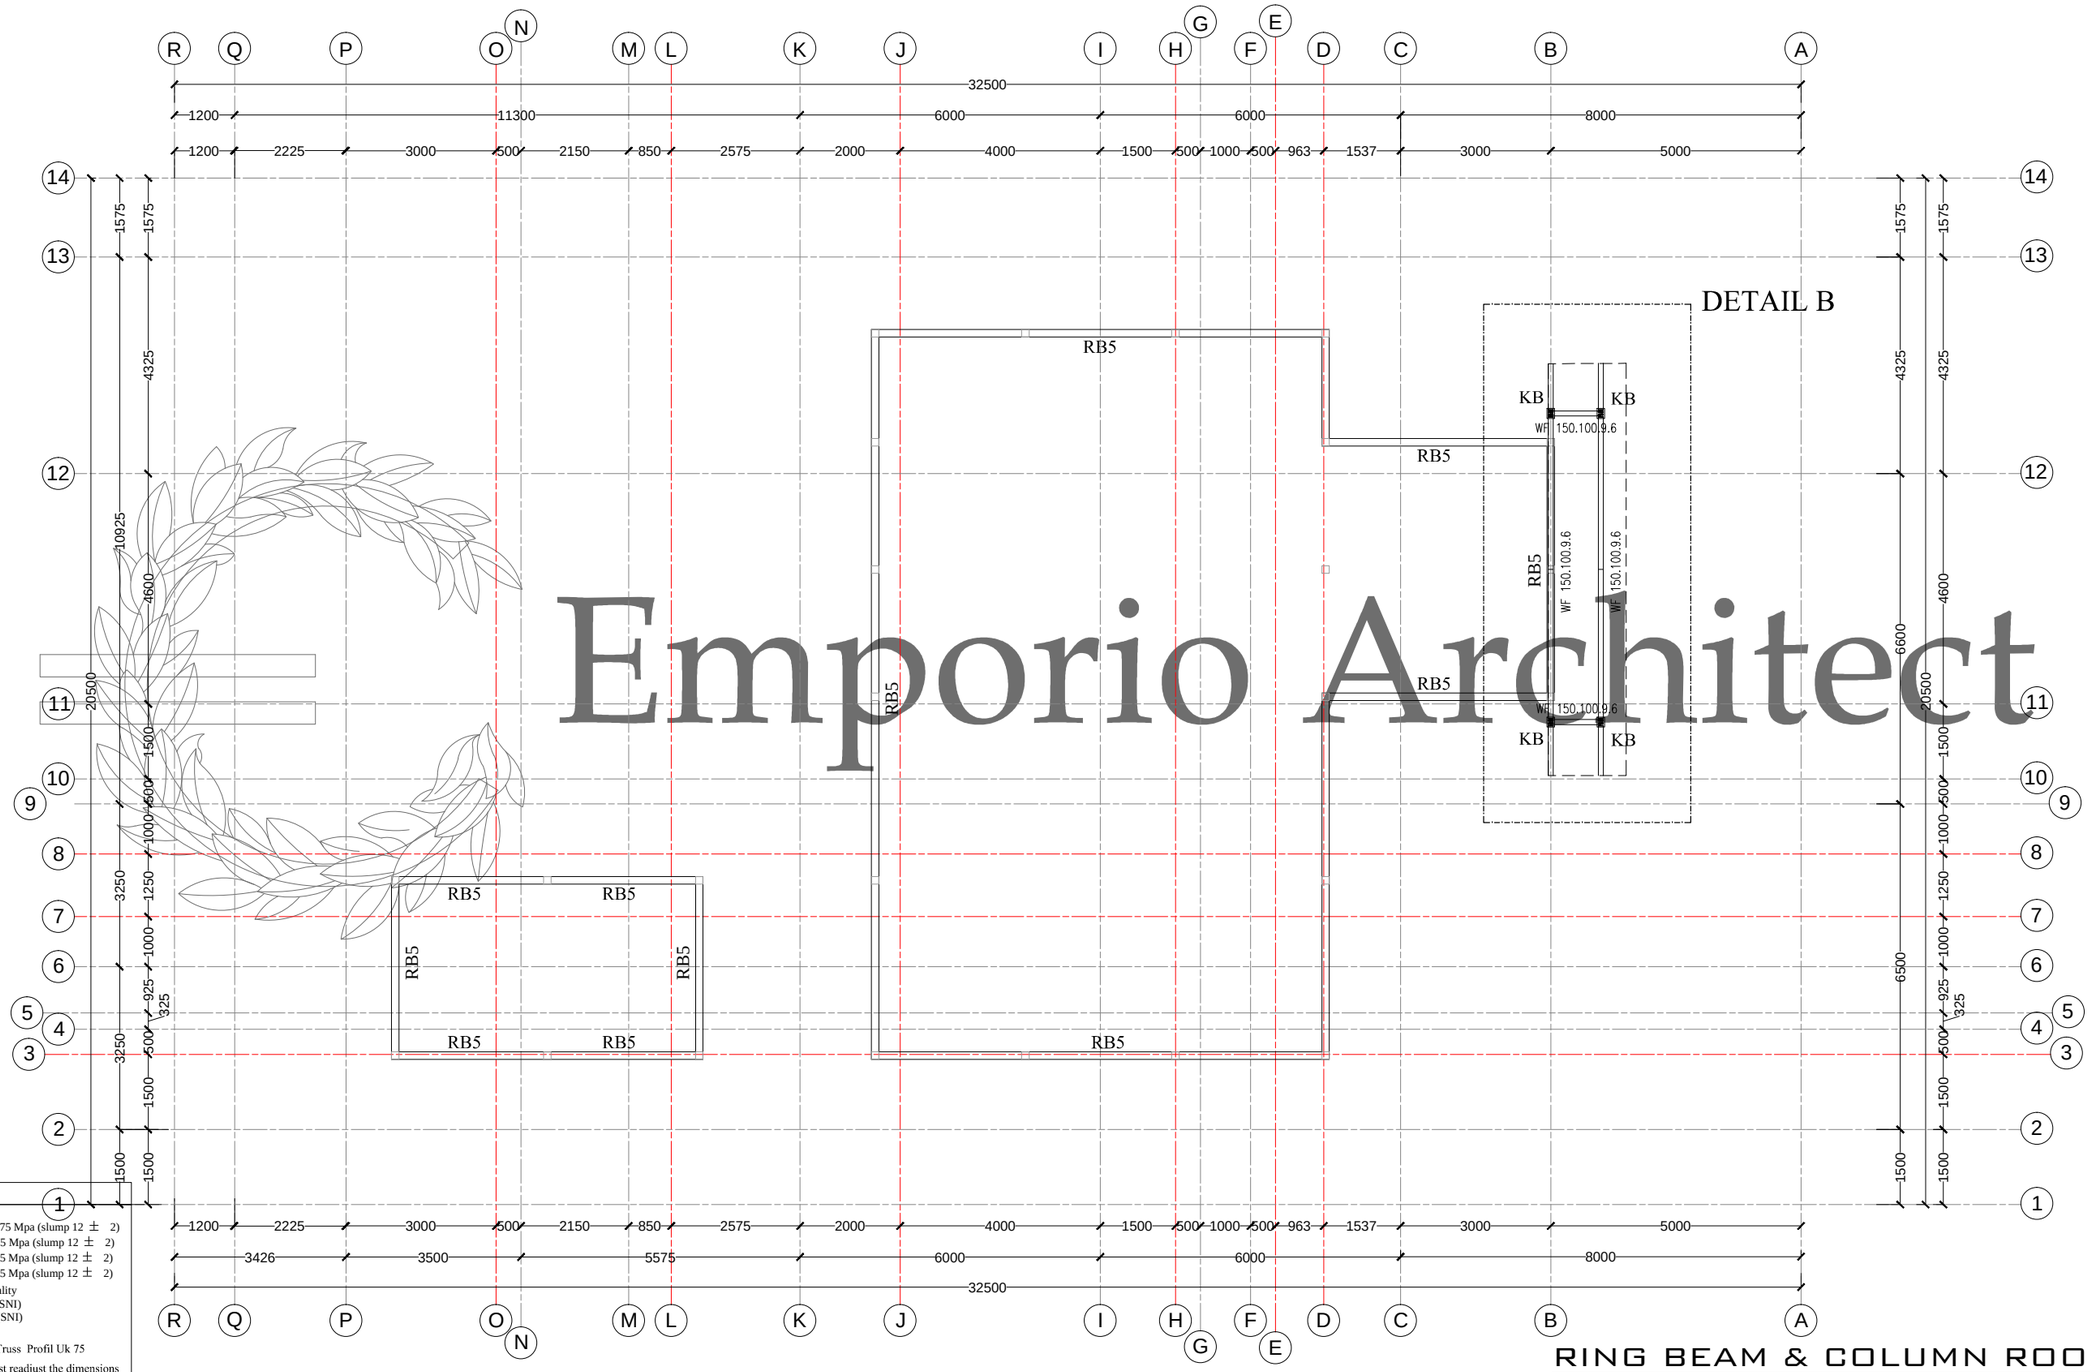

Emporio Architect

NOTE:


1. Concrete Quality
   - Pile Cap : fc' 20,75 Mpa (slump 12 ± 2)
   - Column : fc' 20,75 Mpa (slump 12 ± 2)
   - Beam : fc' 20,75 Mpa (slump 12 ± 2)
   - Plate : fc' 20,75 Mpa (slump 12 ± 2)
2. Reinforcement Quality
   ≤ Ï 12 BJTP 24 (SNI)
   > Ï 12 BJTD 32 (SNI)
3. Roof Structure
   Jaindo Galvalum Truss Profil Uk 75
4. The contractor must readjust the dimensions and leveling of the building according to architectural planning


RING BEAM & COLUMN ROOF PLAN

SCALE. 1: 125

Consultant
Emporio Architect
info@emporioarchitec.com
contact : 081222955519

PROJECT : PRIVATE HOUSE	PRINCIPLE ARCHITECT : I.B. Gd Sasra Bhanutama, S.T. Arya Prawira Wibowo, S.T.	STRUCTURE ENGINEER :	STRUCTURE DRAFTER :	ELECTRICAL AND PLUMBING DRAFTER :	ARCHITECTURAL DRAFTER :	CHECKED :		
OWNER :	ARCHITECT DESIGNER :	MECHANICAL AND ELECTRICAL ENGINEER :						
DRAWING TITLE : RING BEAM & COLUMN ROOF PLAN	SCALE : SCALE 1 : 125	DATE :	DATE / REVISION NOTE / SIGNATURE	Drawing code	Page number	Total page	**Note.** Planning the structure and plumbing of the drawings should be checked again or re-adjusted by the contractor related to the field condition	
	FILE NAME D\Data\Project	PRINT DATE : -		S	080	104		

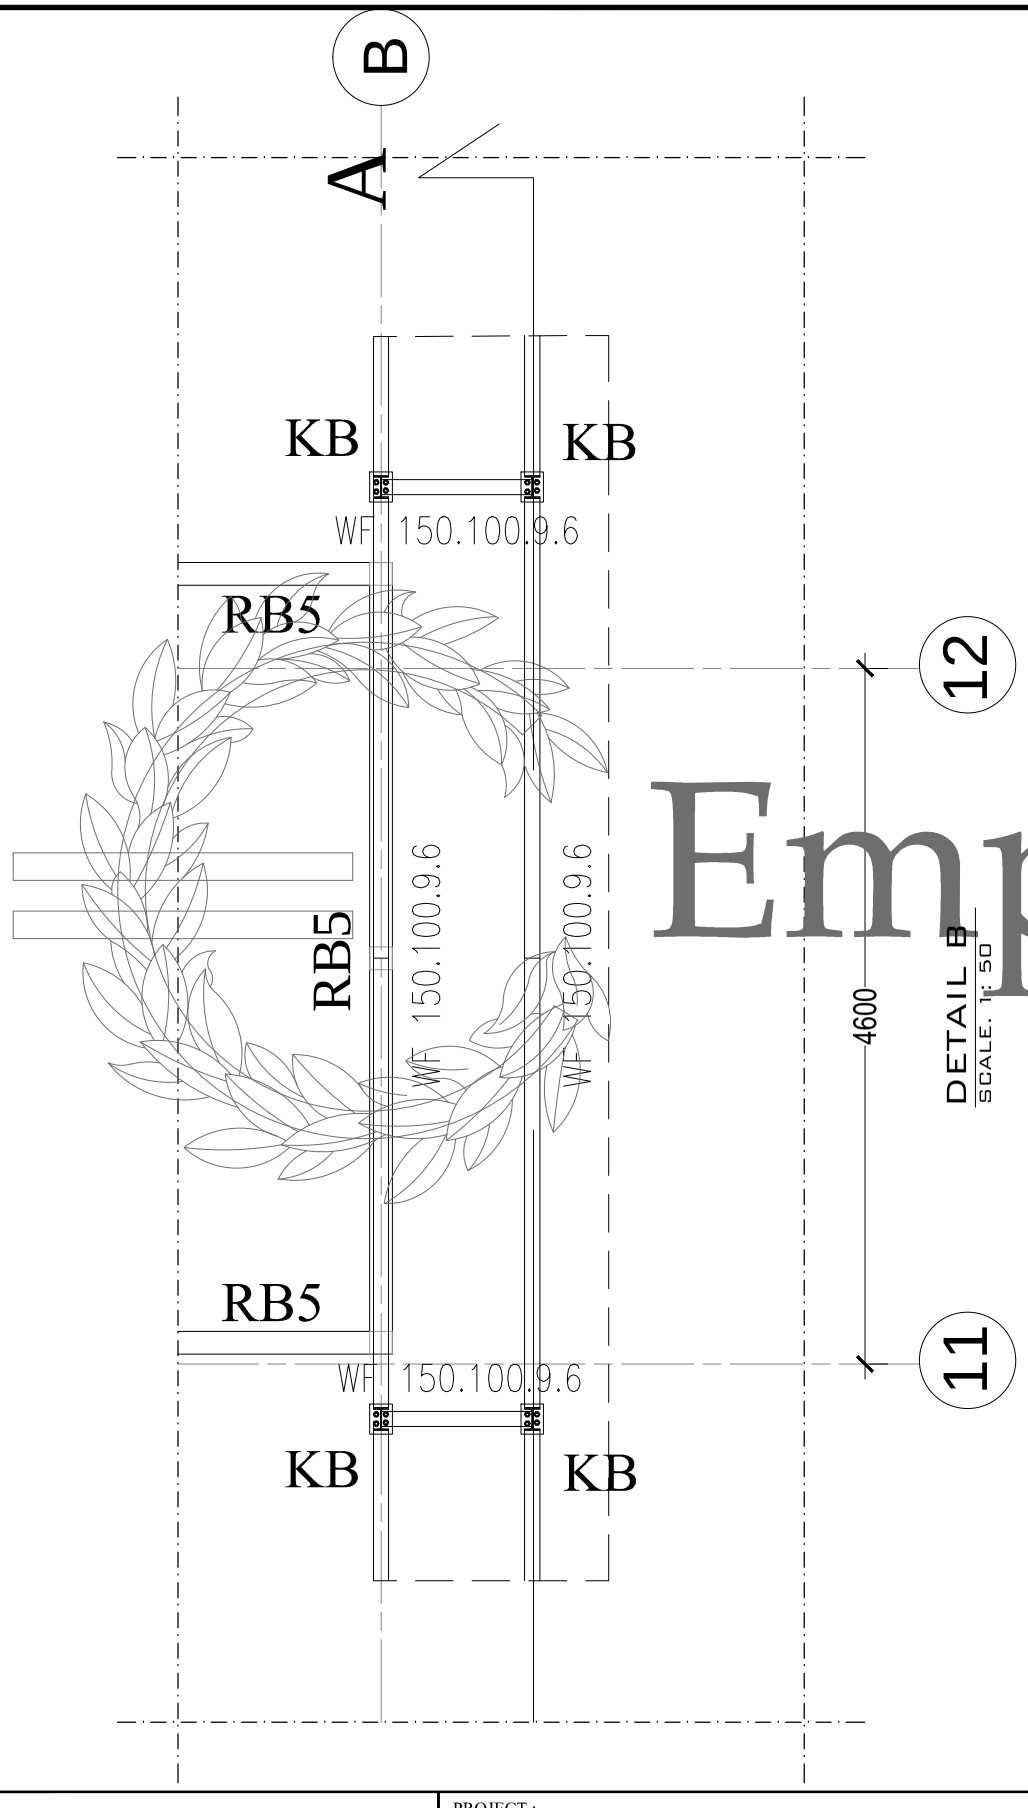

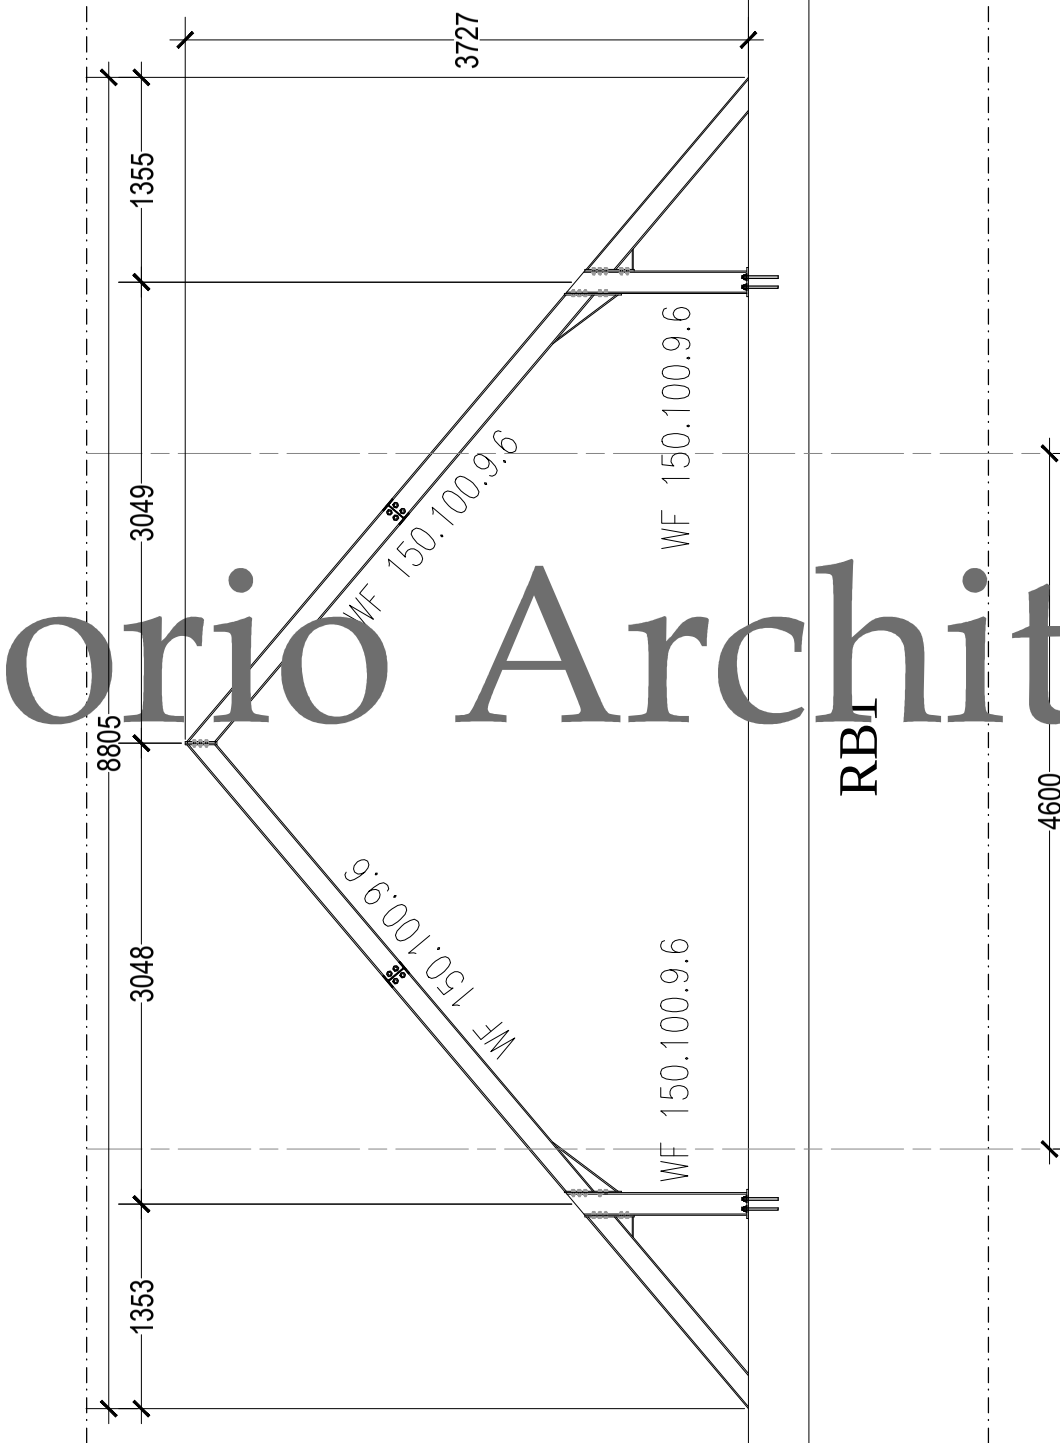


Emporio Architect

Consultant

Emporio Architect
info@emporioarchitec.com
contact : 081222955519

PROJECT : PRIVATE HOUSE	PRINCIPLE ARCHITECT : I.B. Gd Sasra Bhanutama, S.T. Arya Prawira Wibowo, S.T.		STRUCTURE ENGINEER :			STRUCTURE DRAFTER :	ELECTRICAL AND PLUMBING DRAFTER :	ARCHITECTURAL DRAFTER :	CHECKED :
OWNER :	ARCHITECT DESIGNER :		MECHANICAL AND ELECTRICAL ENGINEER :						
DRAWING TITLE : DETAIL B	SCALE : SCALE 1 : 50	DATE :	DATE	REVISION NOTE	SIGNATURE	Drawing code	Page number	Total page	Note. Planning the structure and plumbing of the drawings should be checked again or re-adjusted by the contractor related to the field condition
	FILE NAME D\Data\Project	PRINT DATE : -				S	081	104	

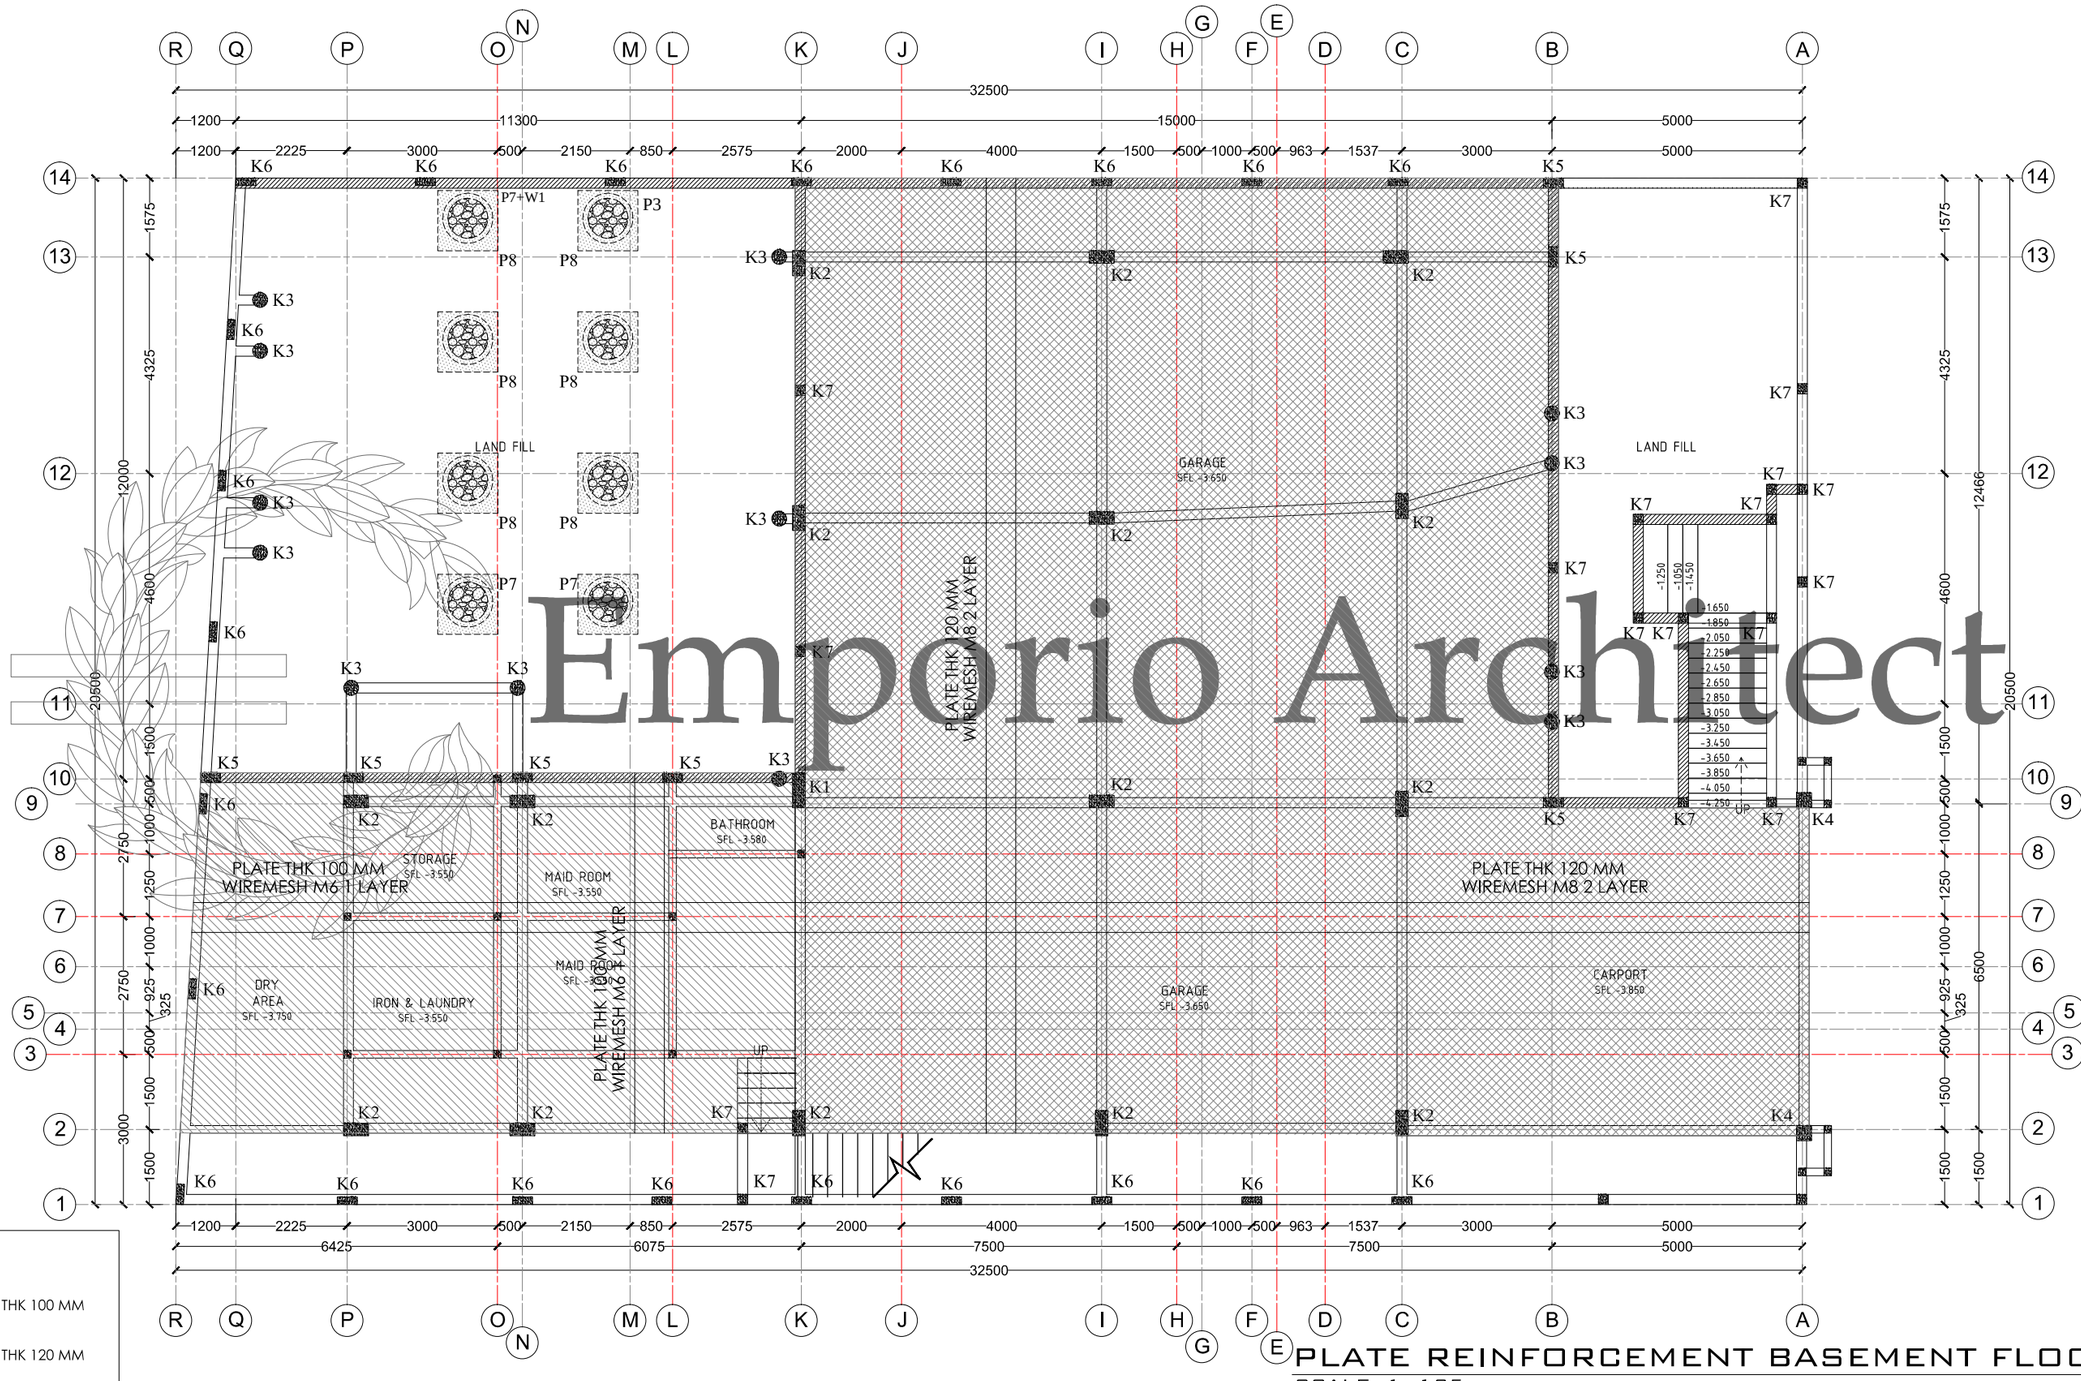

Emporio Architect


PLATE REINFORCEMENT BASEMENT FLOOR PLAN

SCALE. 1: 125

Consultant
Emporio Architect
info@emporioarchitec.com
contact : 081222955519

PROJECT : PRIVATE HOUSE	PRINCIPLE ARCHITECT : I.B. Gd Sasra Bhanutama, S.T. Arya Prawira Wibowo, S.T.	STRUCTURE ENGINEER :	STRUCTURE DRAFTER : / ELECTRICAL AND PLUMBING DRAFTER : / ARCHITECTURAL DRAFTER : / CHECKED :
OWNER :	ARCHITECT DESIGNER :	MECHANICAL AND ELECTRICAL ENGINEER :	
DRAWING TITLE : PLATE REINFORCEMENT BASEMENT FLOOR PLAN	SCALE : SCALE 1 : 125 / DATE :	DATE / REVISION NOTE / SIGNATURE	Drawing code: S / Page number: 082 / Total page: 104
	FILE NAME : D\Data\Project / PRINT DATE : -		

Note.
Planning the structure and plumbing of the drawings should be checked again or re-adjusted by the contractor related to the field condition

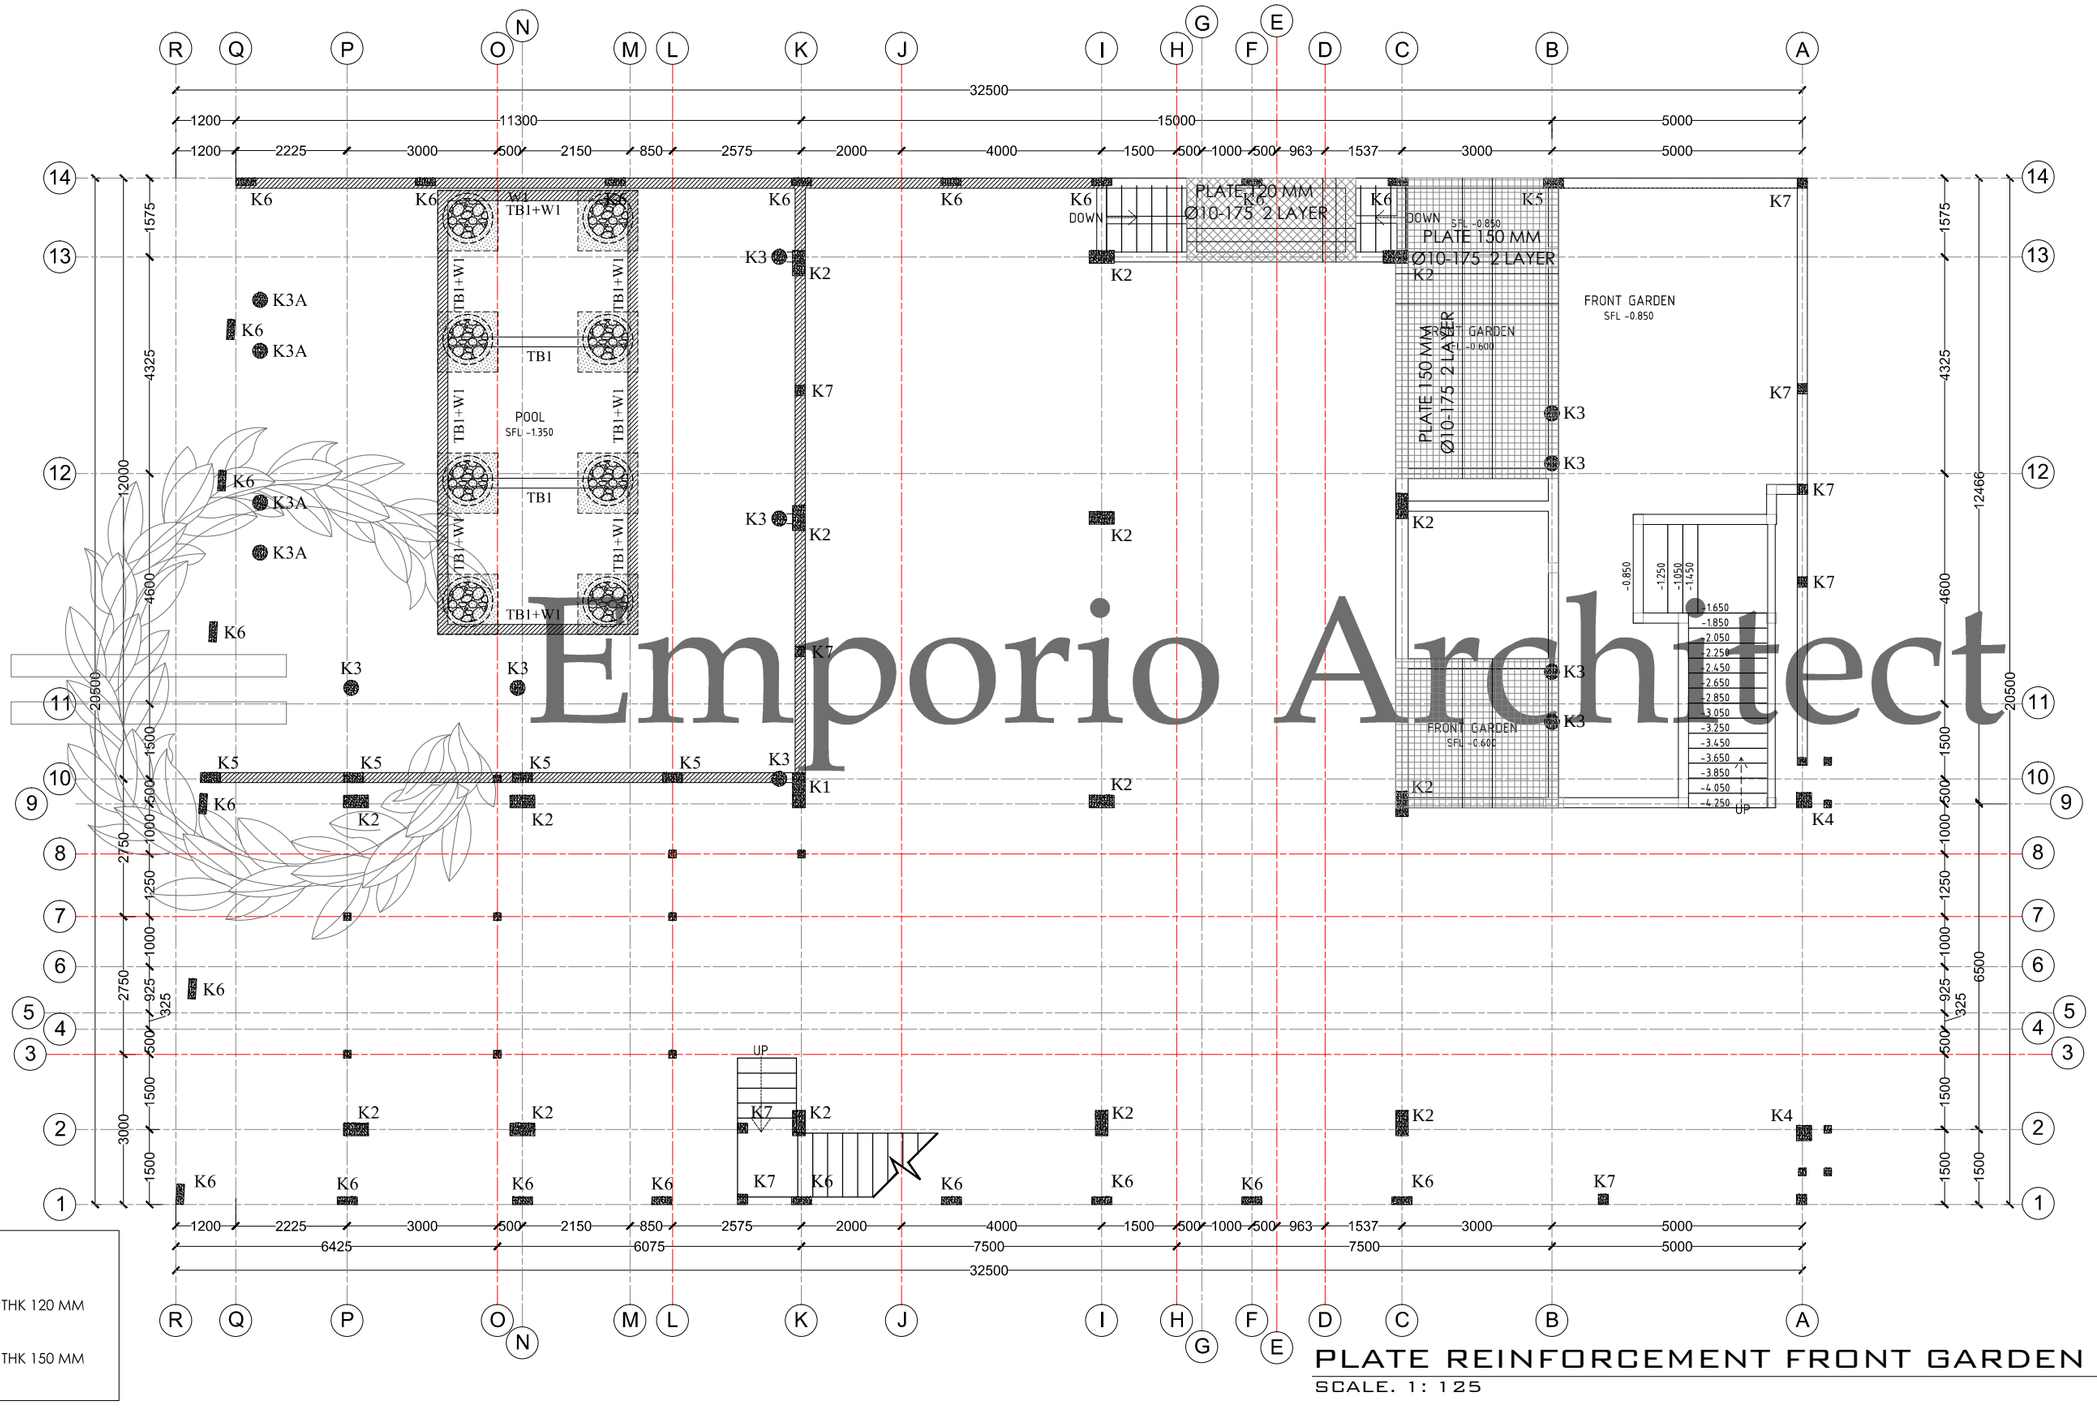

NOTE:

PLATE THK 120 MM

PLATE THK 150 MM

PLATE REINFORCEMENT FRONT GARDEN PLAN


SCALE. 1: 125

Emporio Architect

Consultant

Emporio Architect
info@emporioarchitec.com
contact : 081222955519

PROJECT : PRIVATE HOUSE	PRINCIPLE ARCHITECT : I.B. Gd Sasra Bhanutama, S.T. Arya Prawira Wibowo, S.T.	STRUCTURE ENGINEER :	STRUCTURE DRAFTER :	ELECTRICAL AND PLUMBING DRAFTER :	ARCHITECTURAL DRAFTER :	CHECKED :			
OWNER :	ARCHITECT DESIGNER :	MECHANICAL AND ELECTRICAL ENGINEER :							
DRAWING TITLE : PLATE REINFORCEMENT FRONT GARDEN PLAN	SCALE : SCALE 1 : 125	DATE :	DATE	REVISION NOTE	SIGNATURE	Drawing code	Page number	Total page	Note. Planning the structure and plumbing of the drawings should be checked again or re-adjusted by the contractor related to the field condition
	FILE NAME D\Data\Project	PRINT DATE : -				S	083	104	

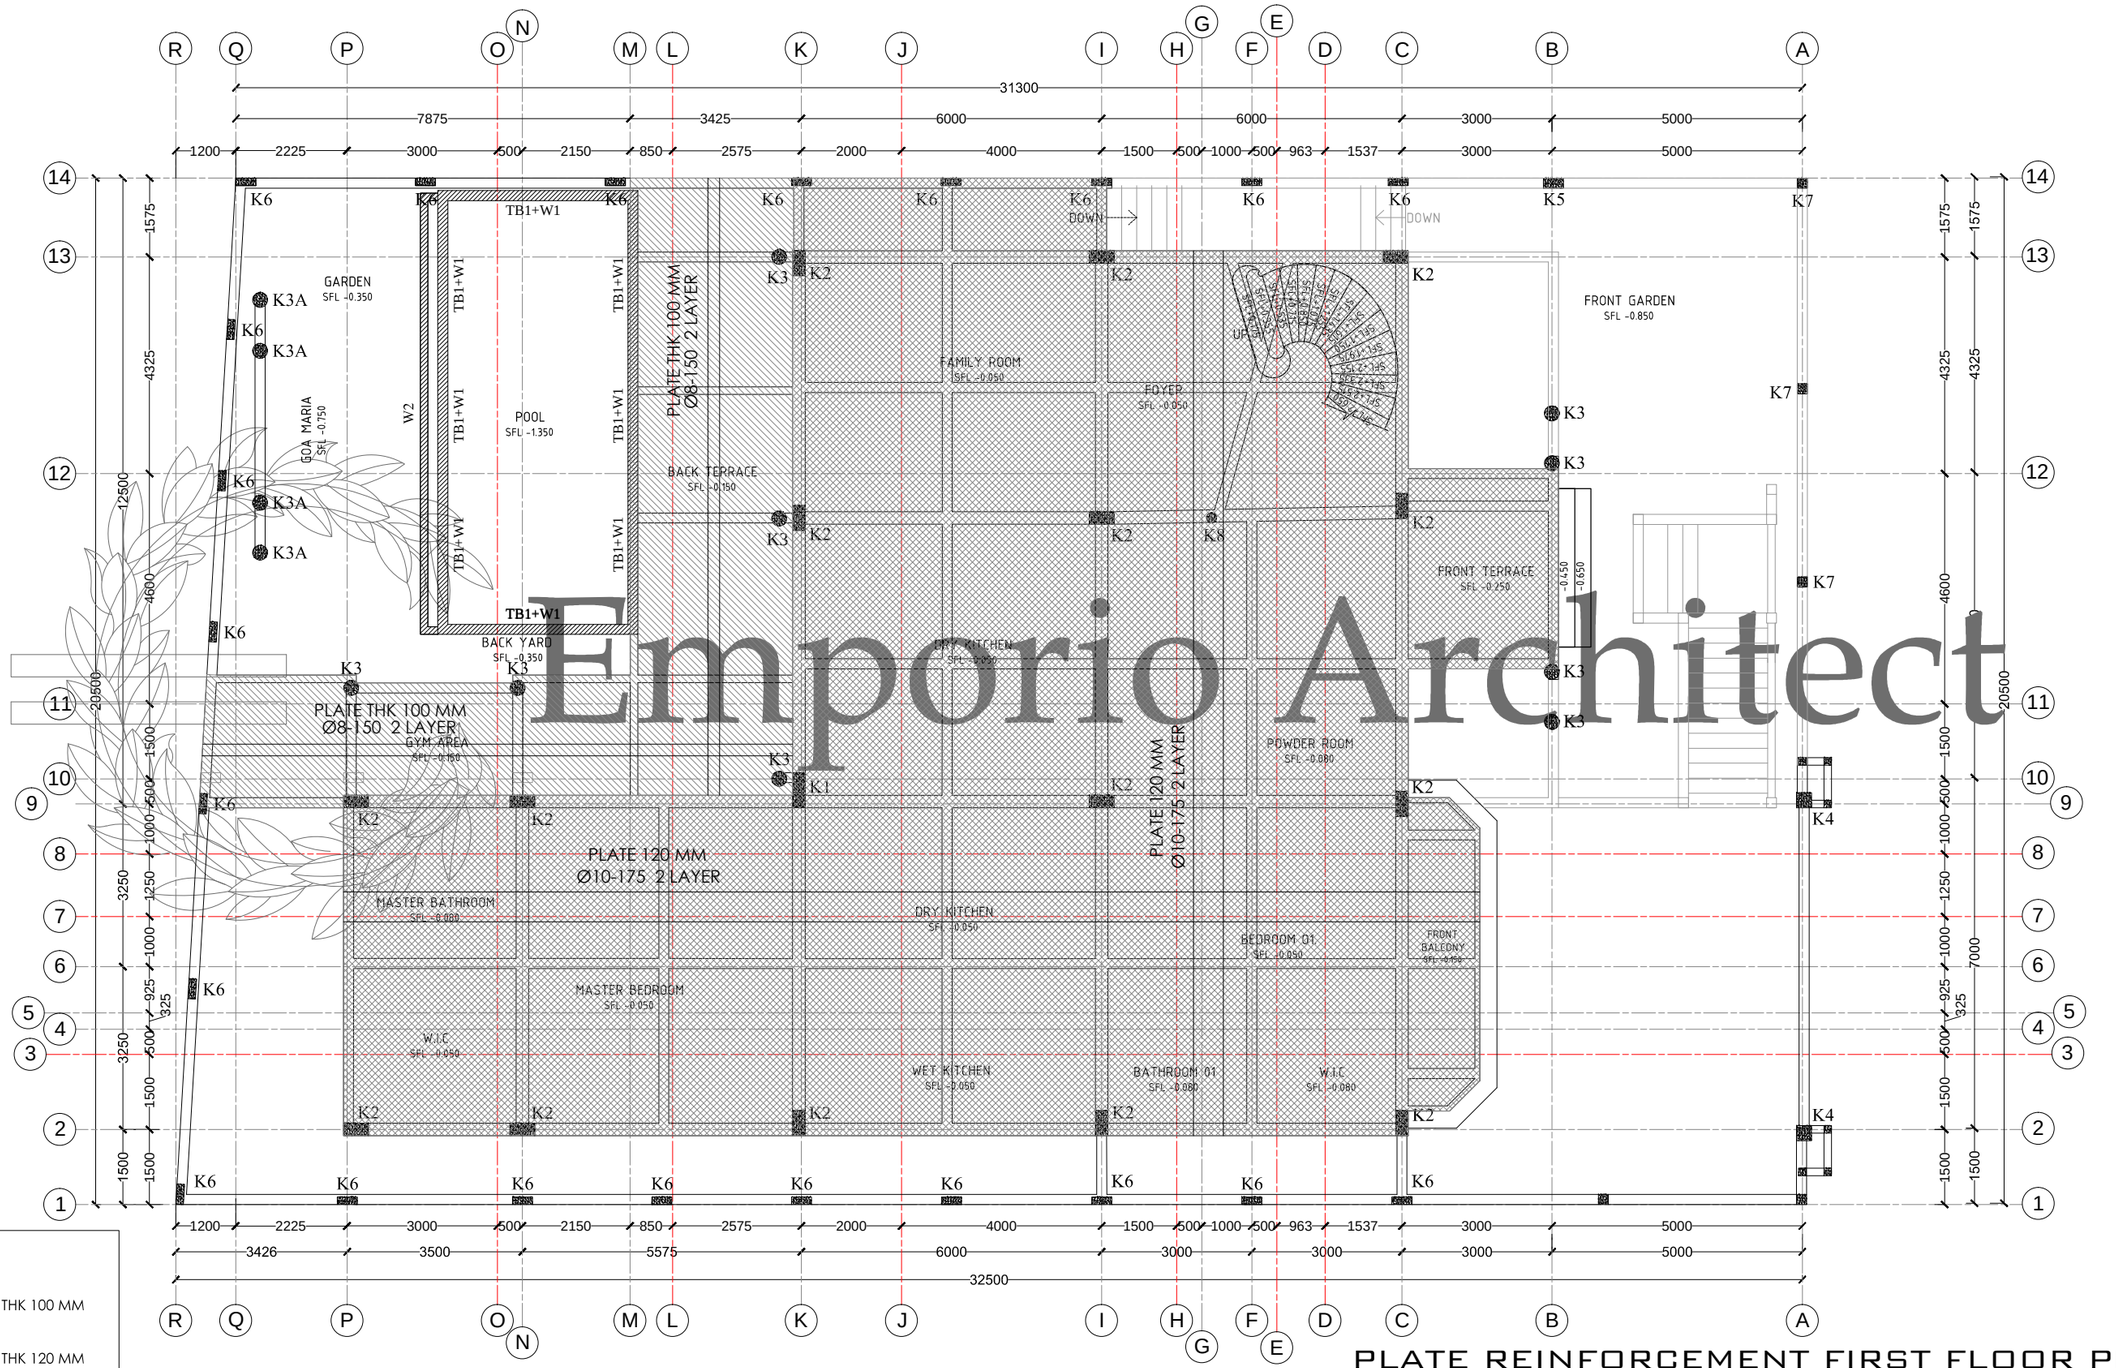

NOTE:

PLATE THK 100 MM

PLATE THK 120 MM

PLATE REINFORCEMENT FIRST FLOOR PLAN

SCALE. 1: 125

Emporio Architect

Consultant


Emporio Architect

info@emporioarchitec.com

contact : 081222955519

PROJECT : PRIVATE HOUSE	PRINCIPLE ARCHITECT : I.B. Gd Sasra Bhanutama, S.T. Arya Prawira Wibowo, S.T.	STRUCTURE ENGINEER :	STRUCTURE DRAFTER :	ELECTRICAL AND PLUMBING DRAFTER :	ARCHITECTURAL DRAFTER : / CHECKED :
OWNER :	ARCHITECT DESIGNER :	MECHANICAL AND ELECTRICAL ENGINEER :			
DRAWING TITLE : PLATE REINFORCEMENT FIRST FLOOR PLAN	SCALE : SCALE 1 : 125 / DATE :	DATE / REVISION NOTE / SIGNATURE	Drawing code: S	Page number: 084	Total page: 104
	FILE NAME D\Data\Project / PRINT DATE : -				

Note.
Planning the structure and plumbing of the drawings should be checked again or re-adjusted by the contractor related to the field condition

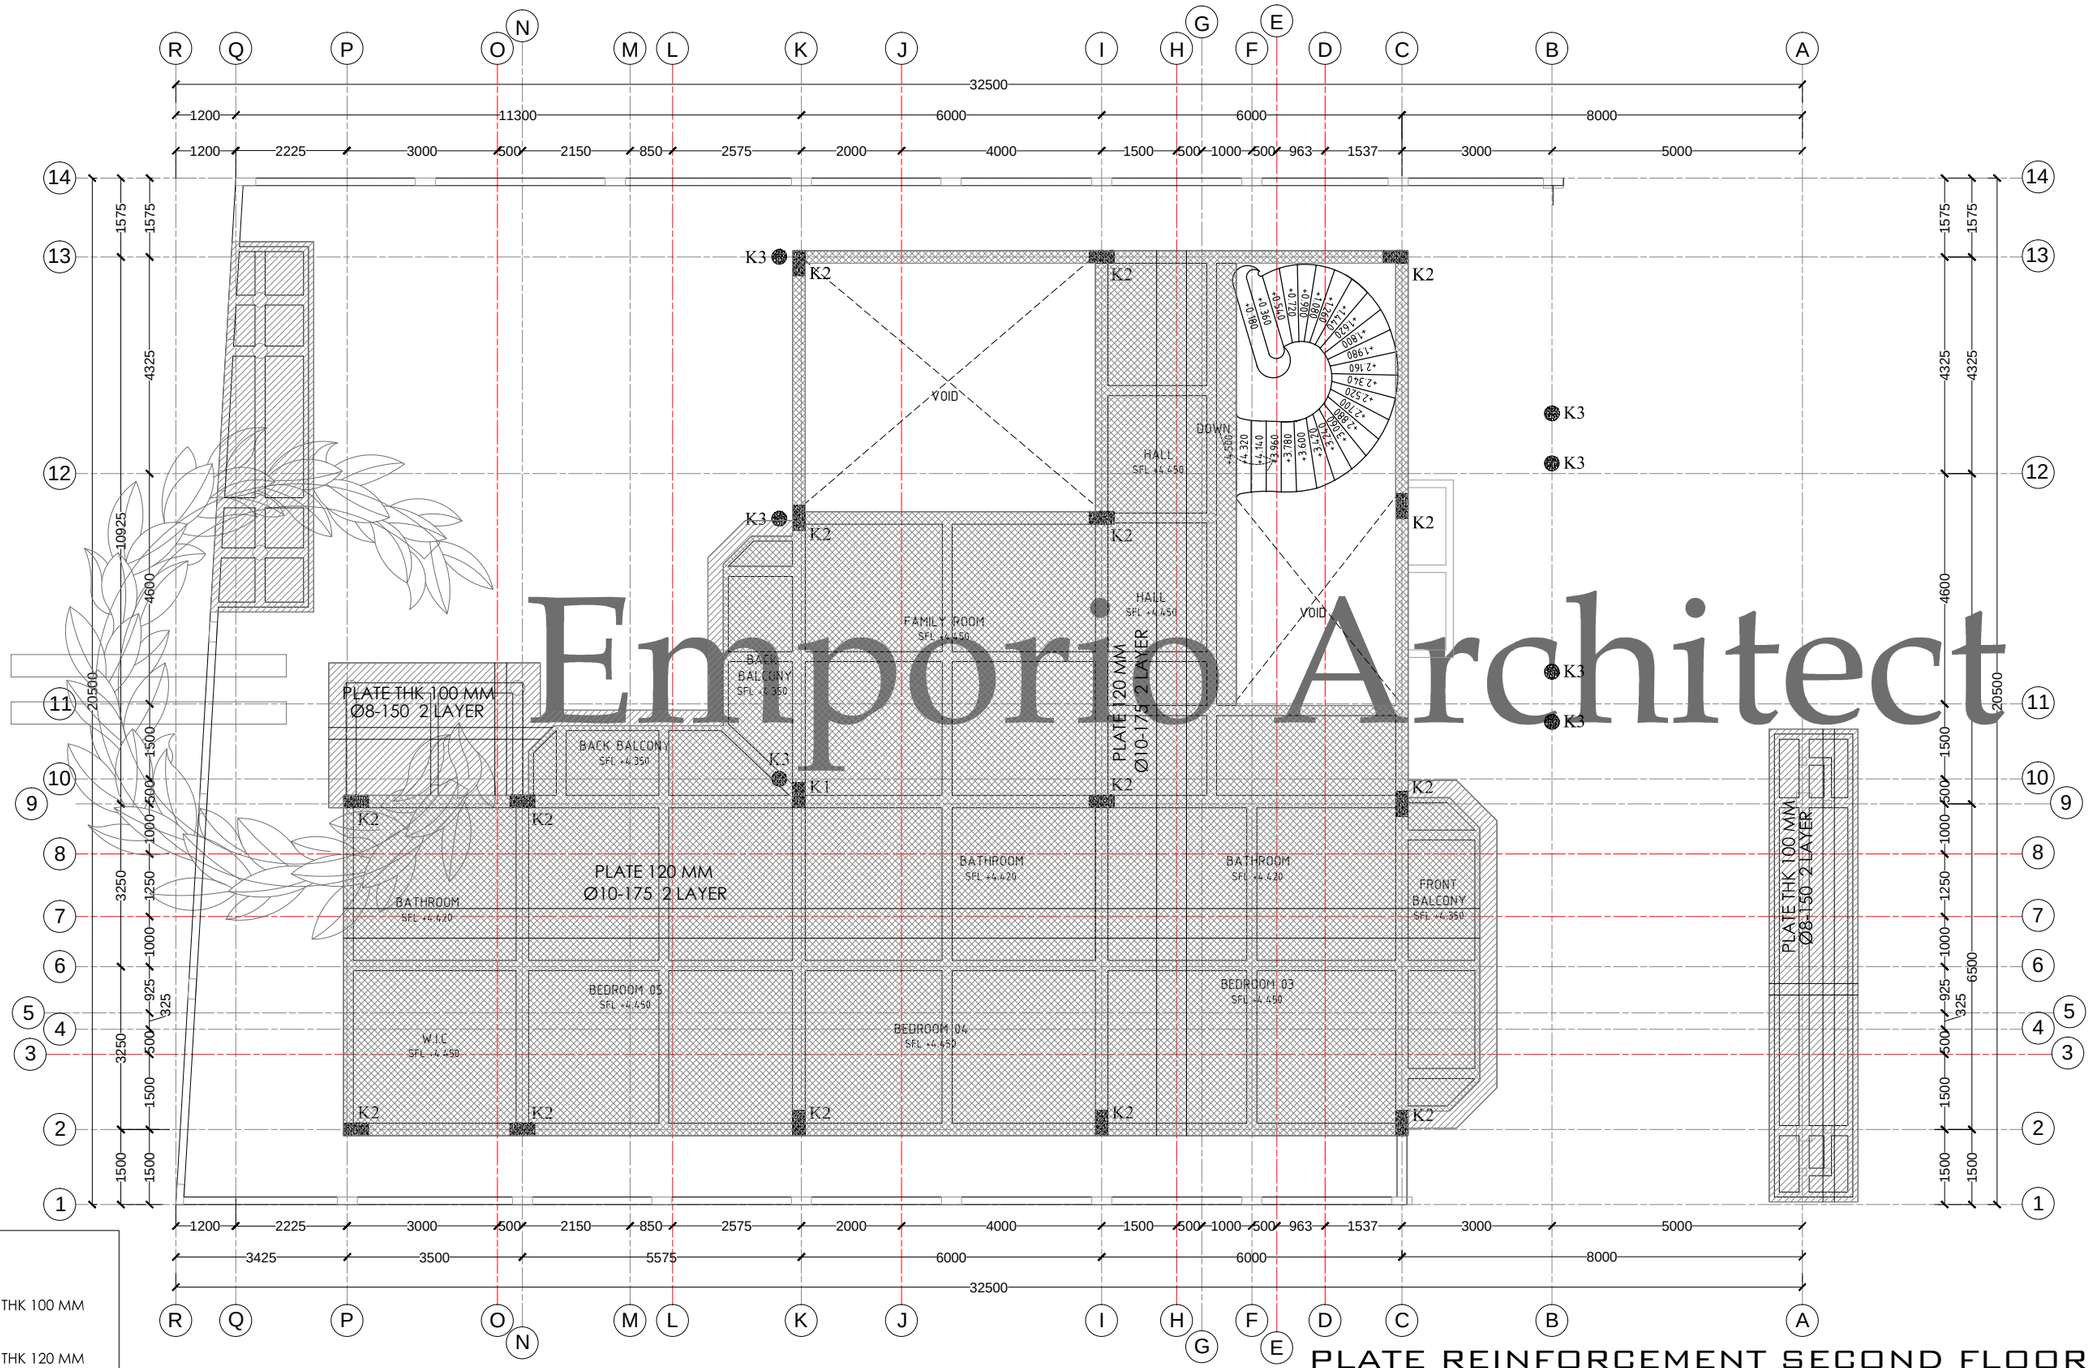

NOTE:

PLATE THK 100 MM

PLATE THK 120 MM

PLATE REINFORCEMENT SECOND FLOOR PLAN


SCALE. 1: 125

Emporio Architect

Consultant
Emporio Architect
info@emporioarchitec.com
contact : 081222955519

PROJECT : PRIVATE HOUSE	PRINCIPLE ARCHITECT : I.B. Gd Sasra Bhanutama, S.T. Arya Prawira Wibowo, S.T.		STRUCTURE ENGINEER :	STRUCTURE DRAFTER :	ELECTRICAL AND PLUMBING DRAFTER :	ARCHITECTURAL DRAFTER :	CHECKED :
OWNER :	ARCHITECT DESIGNER :		MECHANICAL AND ELECTRICAL ENGINEER :				
DRAWING TITLE : PLATE REINFORCEMENT SECOND FLOOR PLAN	SCALE : SCALE 1 : 125	DATE :	DATE / REVISION NOTE / SIGNATURE	Drawing code	Page number	Total page	
	FILE NAME D\Data\Project	PRINT DATE : -		S	085	104	

Note.
Planning the structure and plumbing of the drawings should be checked again or re-adjusted by the contractor related to the field condition

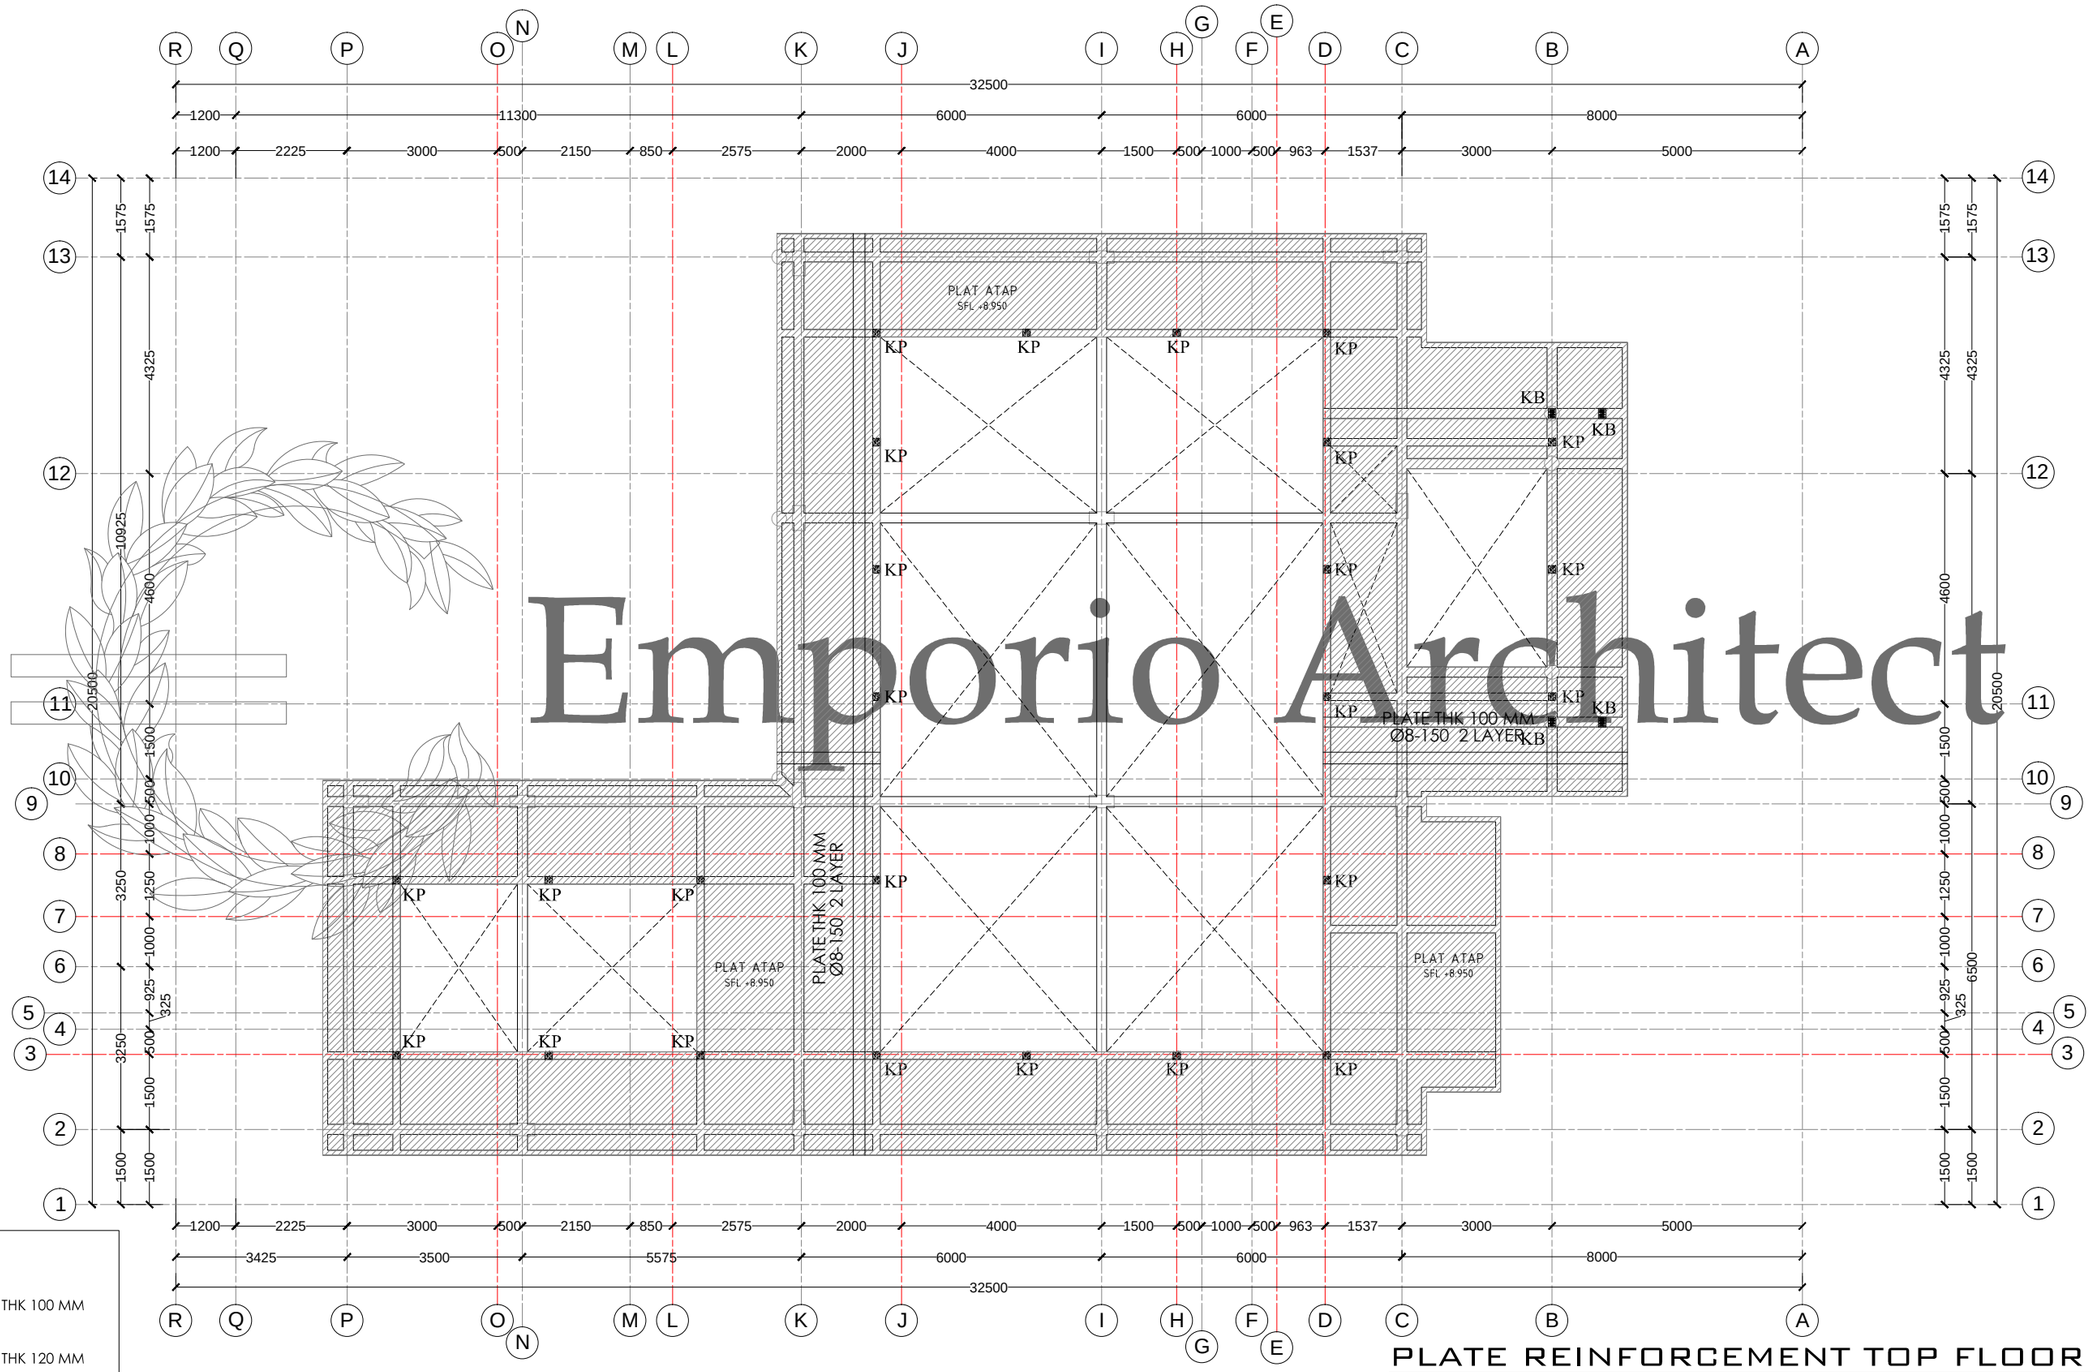

NOTE:

PLATE THK 100 MM

PLATE THK 120 MM

PLATE REINFORCEMENT TOP FLOOR PLAN


SCALE. 1: 125

Emporio Architect

Consultant

Emporio Architect
info@emporioarchitec.com
contact : 081222955519

PROJECT : PRIVATE HOUSE	PRINCIPLE ARCHITECT : I.B. Gd Sasra Bhanutama, S.T. Arya Prawira Wibowo, S.T.	STRUCTURE ENGINEER :	STRUCTURE DRAFTER :	ELECTRICAL AND PLUMBING DRAFTER :	ARCHITECTURAL DRAFTER :	CHECKED :	
OWNER :	ARCHITECT DESIGNER :	MECHANICAL AND ELECTRICAL ENGINEER :					
DRAWING TITLE : PLATE REINFORCEMENT TOP FLOOR PLAN	SCALE : SCALE 1 : 125	DATE :	DATE / REVISION NOTE / SIGNATURE	Drawing code	Page number	Total page	**Note.** Planning the structure and plumbing of the drawings should be checked again or re-adjusted by the contractor related to the field condition
	FILE NAME D\Data\Project	PRINT DATE : -		S	086	104	

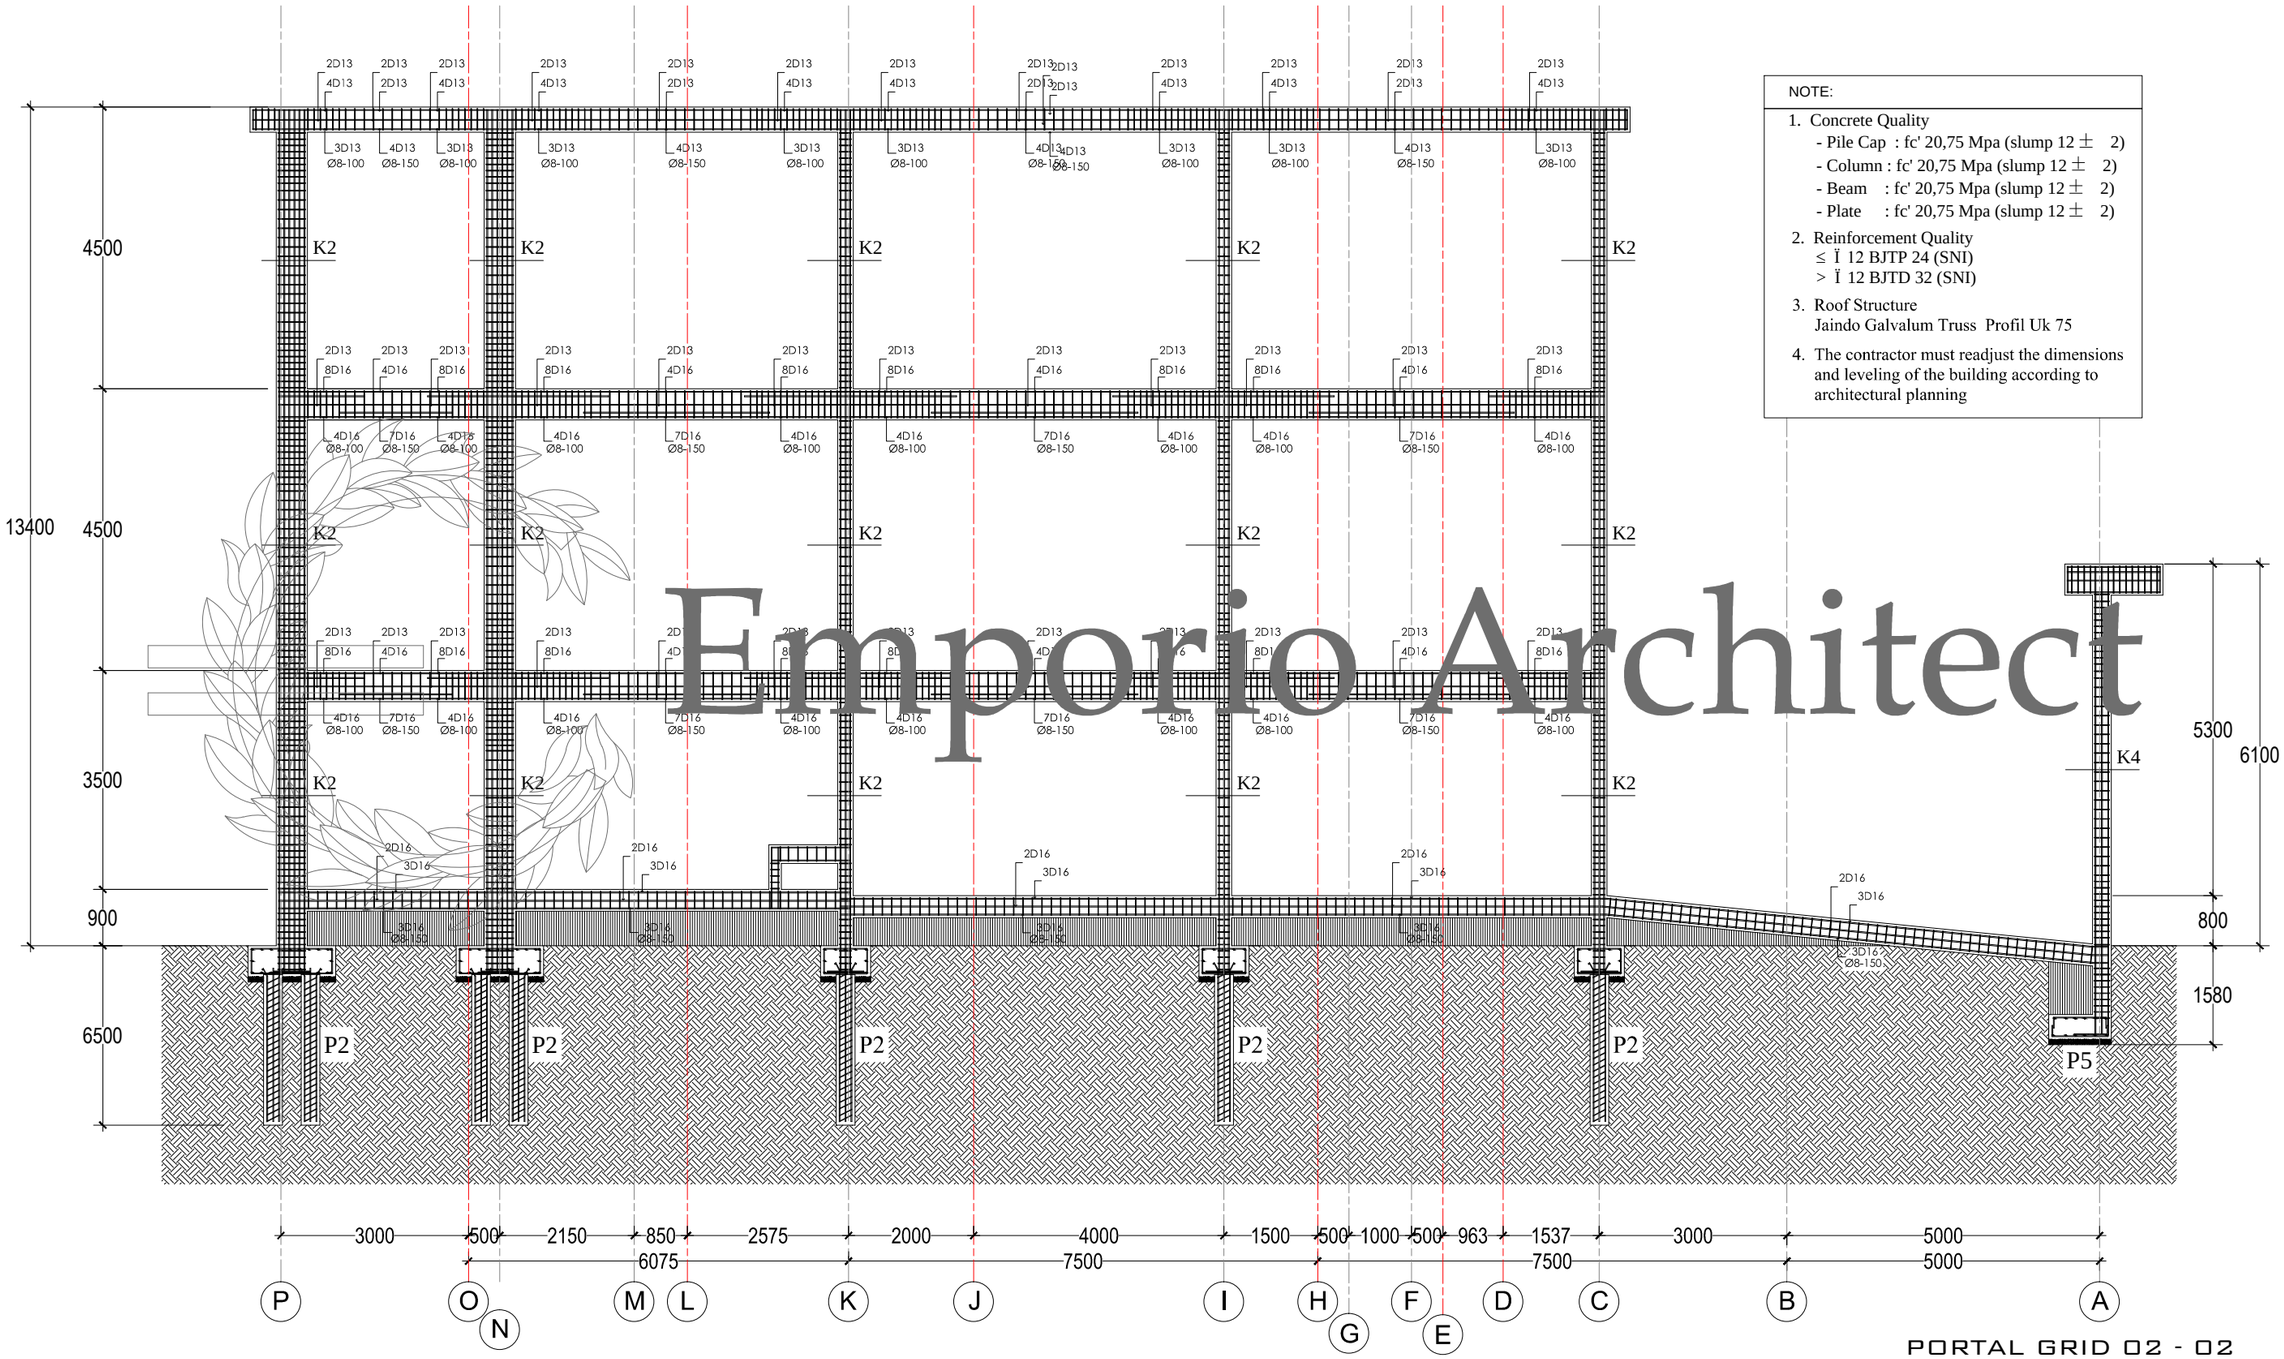

Emporio Architect

NOTE:

1. Concrete Quality
   - Pile Cap : fc' 20,75 Mpa (slump 12 ± 2)
   - Column : fc' 20,75 Mpa (slump 12 ± 2)
   - Beam : fc' 20,75 Mpa (slump 12 ± 2)
   - Plate : fc' 20,75 Mpa (slump 12 ± 2)
2. Reinforcement Quality
   ≤ Ï 12 BJTP 24 (SNI)
   > Ï 12 BJTD 32 (SNI)
3. Roof Structure
   Jaindo Galvalum Truss Profil Uk 75
4. The contractor must readjust the dimensions and leveling of the building according to architectural planning


PORTAL GRID 02 - 02

SCALE. 1: 100

Consultant
Emporio Architect
info@emporioarchitec.com
contact : 081222955519

PROJECT : PRIVATE HOUSE	PRINCIPLE ARCHITECT : I.B. Gd Sasra Bhanutama, S.T. Arya Prawira Wibowo, S.T.	STRUCTURE ENGINEER :	STRUCTURE DRAFTER :	ELECTRICAL AND PLUMBING DRAFTER :	ARCHITECTURAL DRAFTER :	CHECKED :		
OWNER :	ARCHITECT DESIGNER :	MECHANICAL AND ELECTRICAL ENGINEER :						
DRAWING TITLE : PORTAL GRID 02 - 02	SCALE : SCALE 1 : 100	DATE :	DATE / REVISION NOTE / SIGNATURE			Drawing code	Page number	Total page
	FILE NAME D\Data\Project	PRINT DATE : -				S	087	104

Note.
Planning the structure and plumbing of the drawings should be checked again or re-adjusted by the contractor related to the field condition

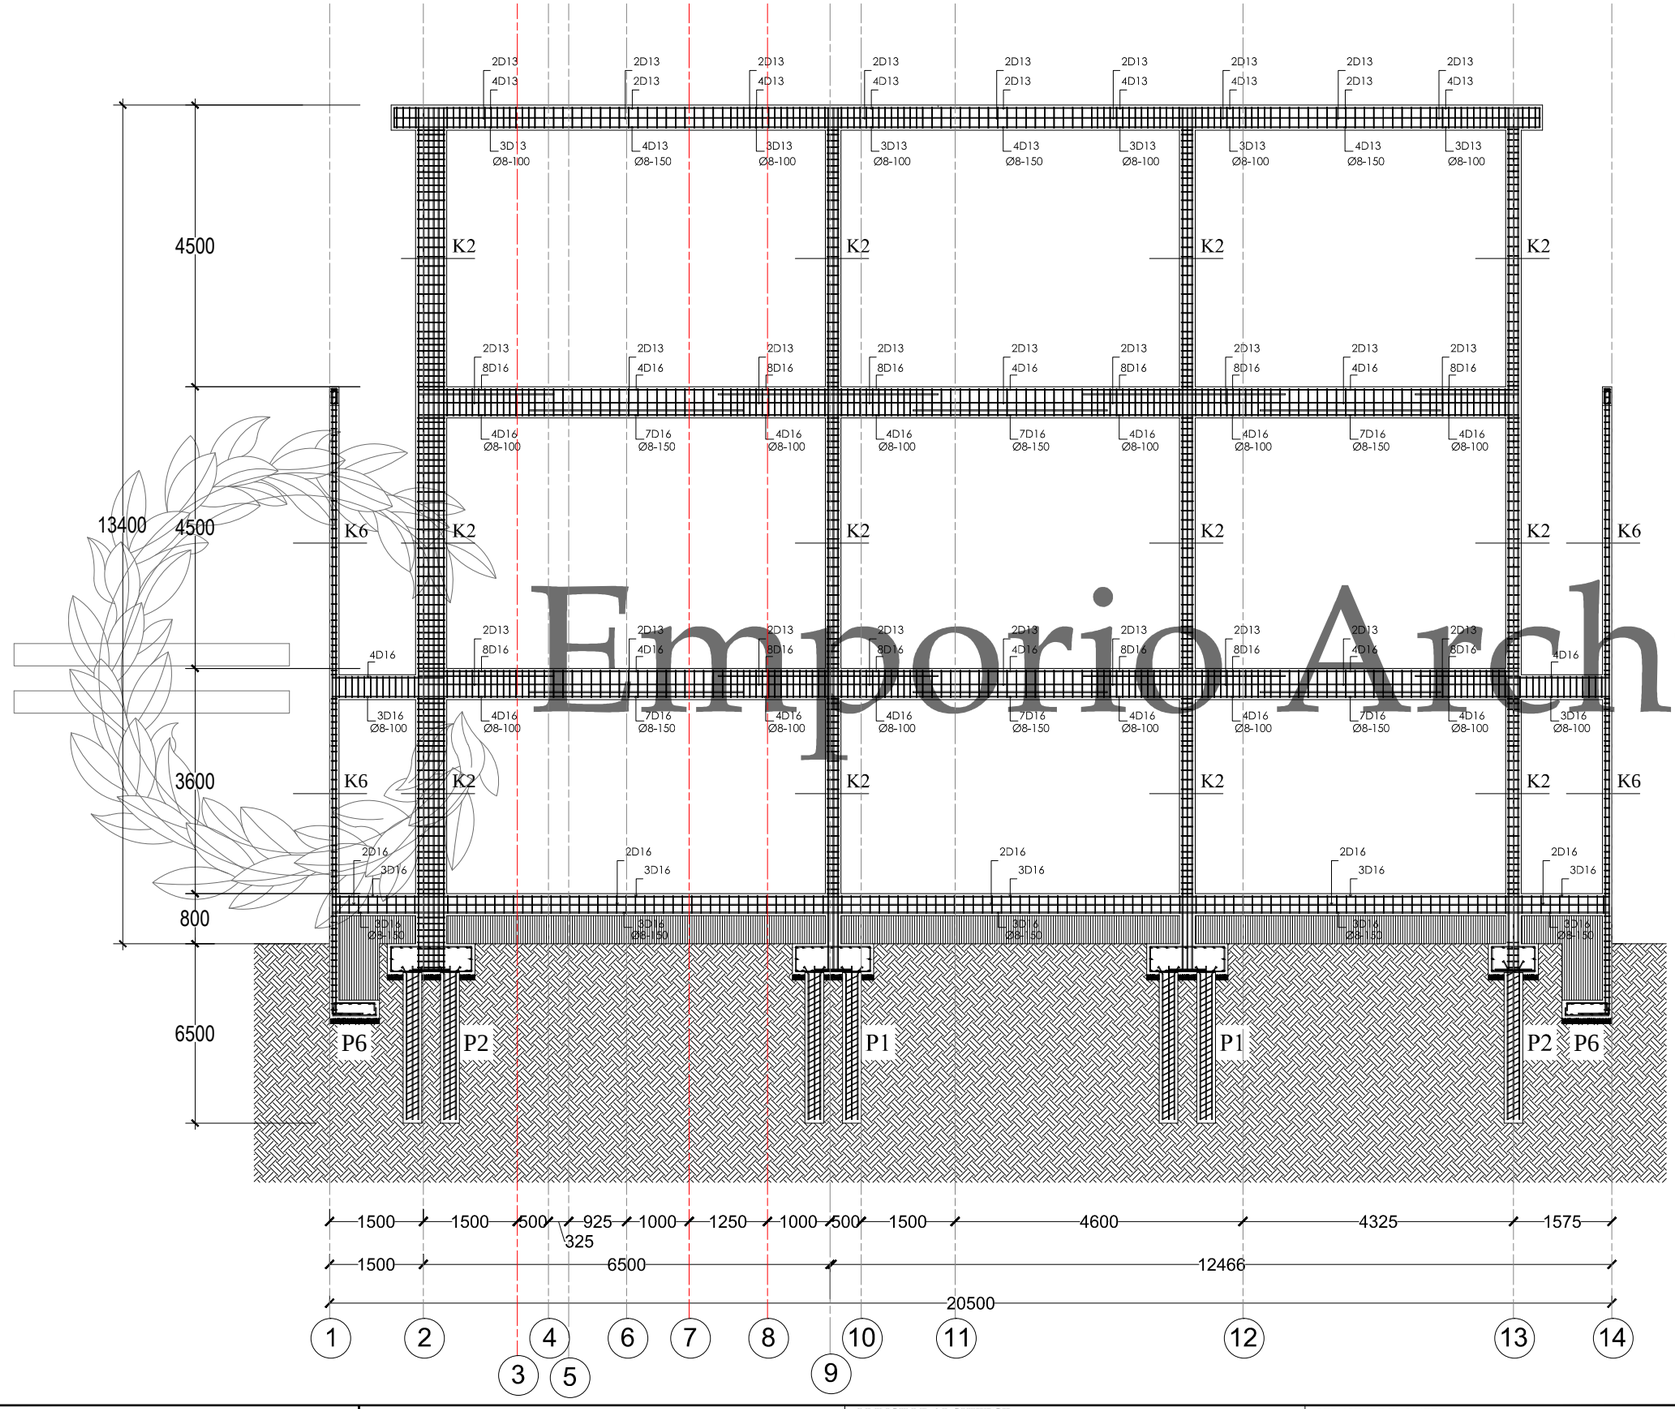

NOTE:

1. Concrete Quality
   - Pile Cap : fc' 20,75 Mpa (slump 12 ± 2)
   - Column : fc' 20,75 Mpa (slump 12 ± 2)
   - Beam : fc' 20,75 Mpa (slump 12 ± 2)
   - Plate : fc' 20,75 Mpa (slump 12 ± 2)
2. Reinforcement Quality
   ≤ Ï 12 BJTP 24 (SNI)
   > Ï 12 BJTD 32 (SNI)
3. Roof Structure
   Jaindo Galvalum Truss Profil Uk 75
4. The contractor must readjust the dimensions and leveling of the building according to architectural planning


Emporio Architect

PORTAL GRID I - I

SCALE. 1: 100


Consultant
Emporio Architect
info@emporioarchitec.com
contact : 081222955519

PROJECT : PRIVATE HOUSE	PRINCIPLE ARCHITECT : I.B. Gd Sasra Bhanutama, S.T. Arya Prawira Wibowo, S.T.	STRUCTURE ENGINEER :	STRUCTURE DRAFTER :	ELECTRICAL AND PLUMBING DRAFTER :	ARCHITECTURAL DRAFTER :	CHECKED :	
OWNER :	ARCHITECT DESIGNER :	MECHANICAL AND ELECTRICAL ENGINEER :					
DRAWING TITLE : PORTAL GRID I - I	SCALE : SCALE 1 : 100 / DATE :	DATE / REVISION NOTE / SIGNATURE	Drawing code	Page number	Total page	**Note.** Planning the structure and plumbing of the drawings should be checked again or re-adjusted by the contractor related to the field condition	
	FILE NAME D\Data\Project / PRINT DATE : -		S	088	104		

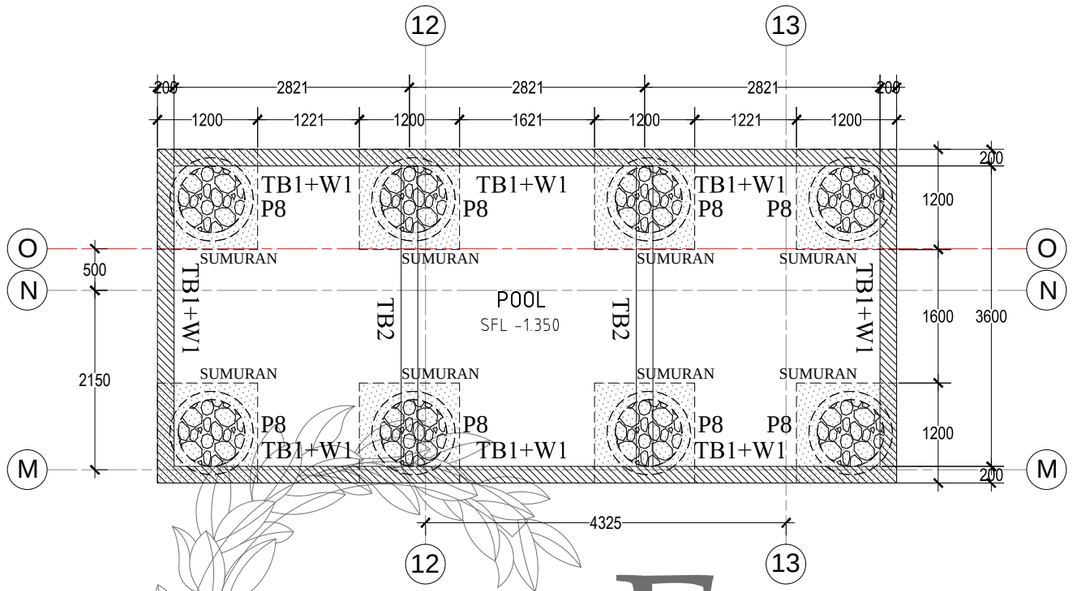

FOUNDATION PLAN SWIMMING POOL

SCALE. 1: 75

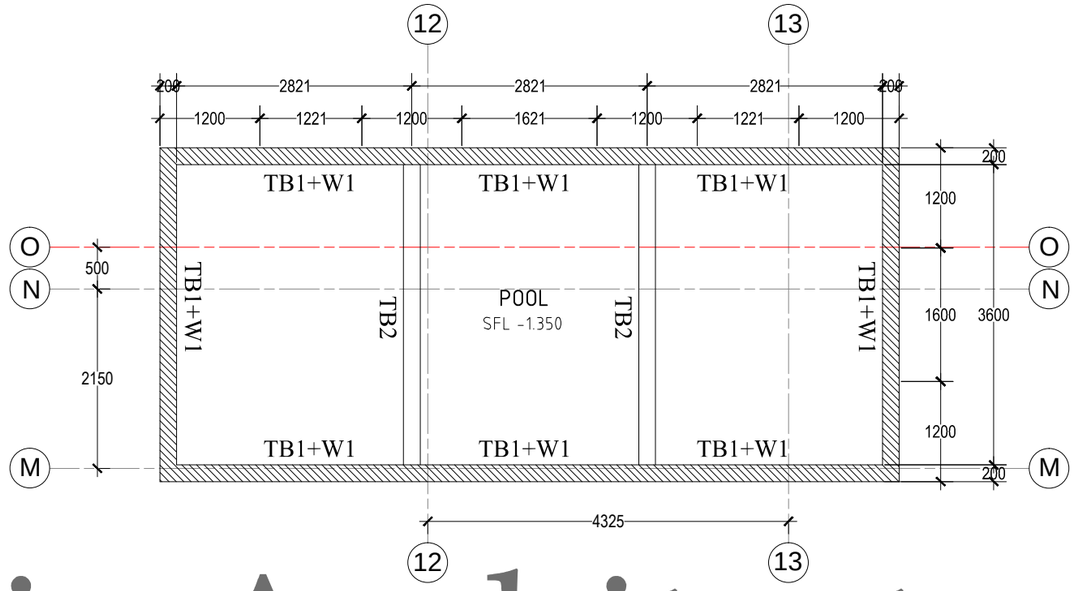

TIE BEAM PLAN SWIMMING POOL

SCALE. 1: 75

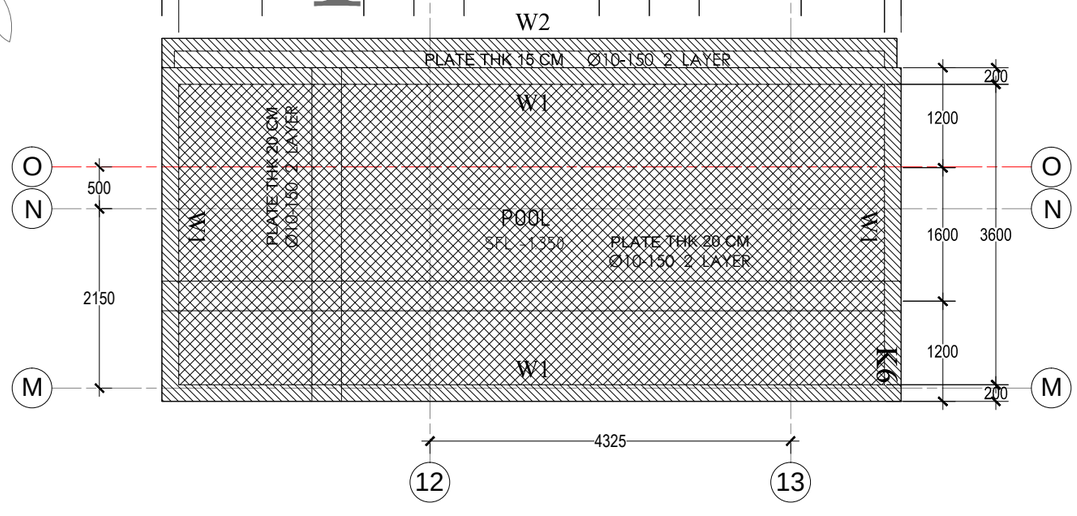


PLATE REINFORCEMENT PLAN SWIMMING POOL

SCALE. 1: 75

NOTE:



1. Concrete Quality
   - Pile Cap : fc' 20,75 Mpa (slump 12 ± 2)
   - Column : fc' 20,75 Mpa (slump 12 ± 2)
   - Beam : fc' 20,75 Mpa (slump 12 ± 2)
   - Plate : fc' 20,75 Mpa (slump 12 ± 2)
2. Reinforcement Quality
   ≤ Ï 12 BJTP 24 (SNI)
   > Ï 12 BJTD 32 (SNI)
3. Roof Structure
   Jaindo Galvalum Truss Profil Uk 75
4. The contractor must readjust the dimensions and leveling of the building according to architectural planning


Emporio Architect


Consultant
Emporio Architect
info@emporioarchitec.com
contact : 081222955519

PROJECT : PRIVATE HOUSE	PRINCIPLE ARCHITECT : I.B. Gd Sasra Bhanutama, S.T. Arya Prawira Wibowo, S.T.	STRUCTURE ENGINEER :	STRUCTURE DRAFTER :	ELECTRICAL AND PLUMBING DRAFTER :	ARCHITECTURAL DRAFTER :	CHECKED :	
OWNER :	ARCHITECT DESIGNER :	MECHANICAL AND ELECTRICAL ENGINEER :					
DRAWING TITLE : FOUNDATION , PLAN SWIMMING POOL & TIE BEAM PLAN SWIMMING POOL & PLATE REINFORCEMENT PLAN SWIMMING POOL	SCALE : SCALE 1 : 75 / DATE :	DATE / REVISION NOTE / SIGNATURE	Drawing code	Page number	Total page	**Note.** Planning the structure and plumbing of the drawings should be checked again or re-adjusted by the contractor related to the field condition	
	FILE NAME D\Data\Project / PRINT DATE : -		S	089	104		


REINFORCEMENT SLOOF SCHEMAT
SCALE. 1: 20

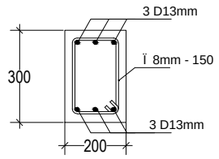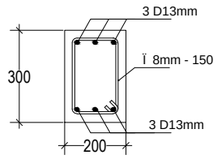BEAM	END BAR DETAIL	MIDLE BAR DETAIL
TB2 20/30cm		

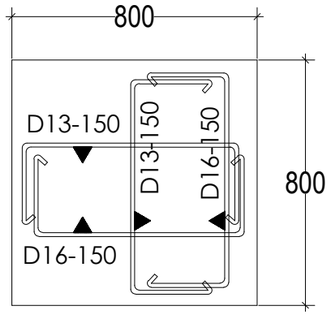


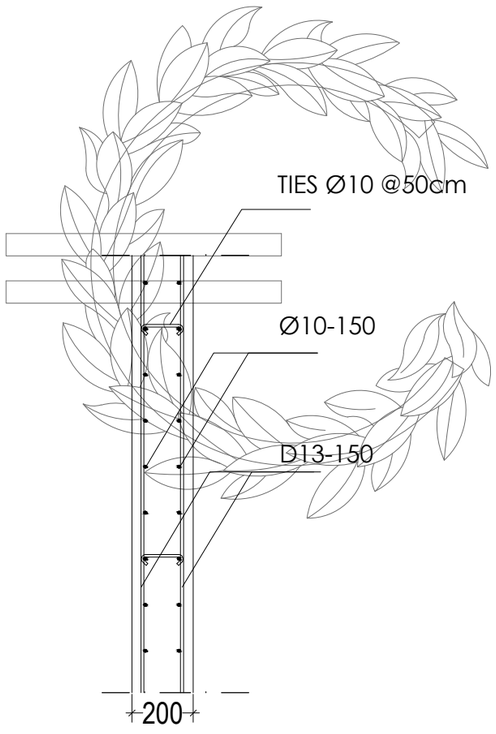

DETAIL W1
SKALA 1: 20

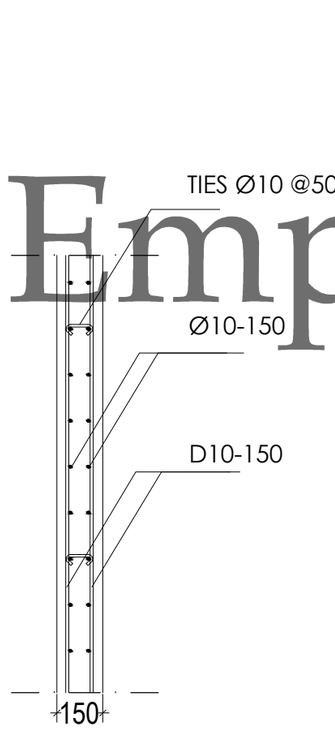

DETAIL W2
SKALA 1: 20

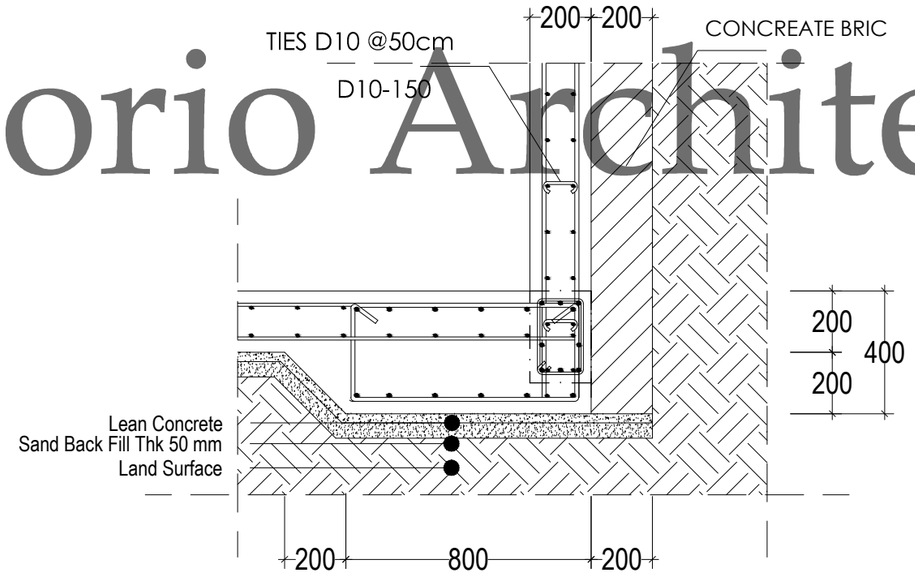


FOUNDATION PK DETAIL
SCALE. 1: 20

Emporio Architect

Consultant
Emporio Architect
info@emporioarchitec.com
contact : 081222955519


PROJECT : PRIVATE HOUSE	PRINCIPLE ARCHITECT : I.B. Gd Sasra Bhanutama, S.T. Arya Prawira Wibowo, S.T.	STRUCTURE ENGINEER :	STRUCTURE DRAFTER :	ELECTRICAL AND PLUMBING DRAFTER :	ARCHITECTURAL DRAFTER :	CHECKED :		
OWNER :	ARCHITECT DESIGNER :	MECHANICAL AND ELECTRICAL ENGINEER :						
DRAWING TITLE : REINFORCEMENT SLOOF SCHEMAT, DETAIL W1, FOUNDATION PK DETAIL	SCALE : SCALE 1 : 20	DATE :	DATE	REVISION NOTE	SIGNATURE	Drawing code	Page number	Total page
	FILE NAME D\Data\Project	PRINT DATE : -				S	090	104

Note.
Planning the structure and plumbing of the drawings should be checked again or re-adjusted by the contractor related to the field condition

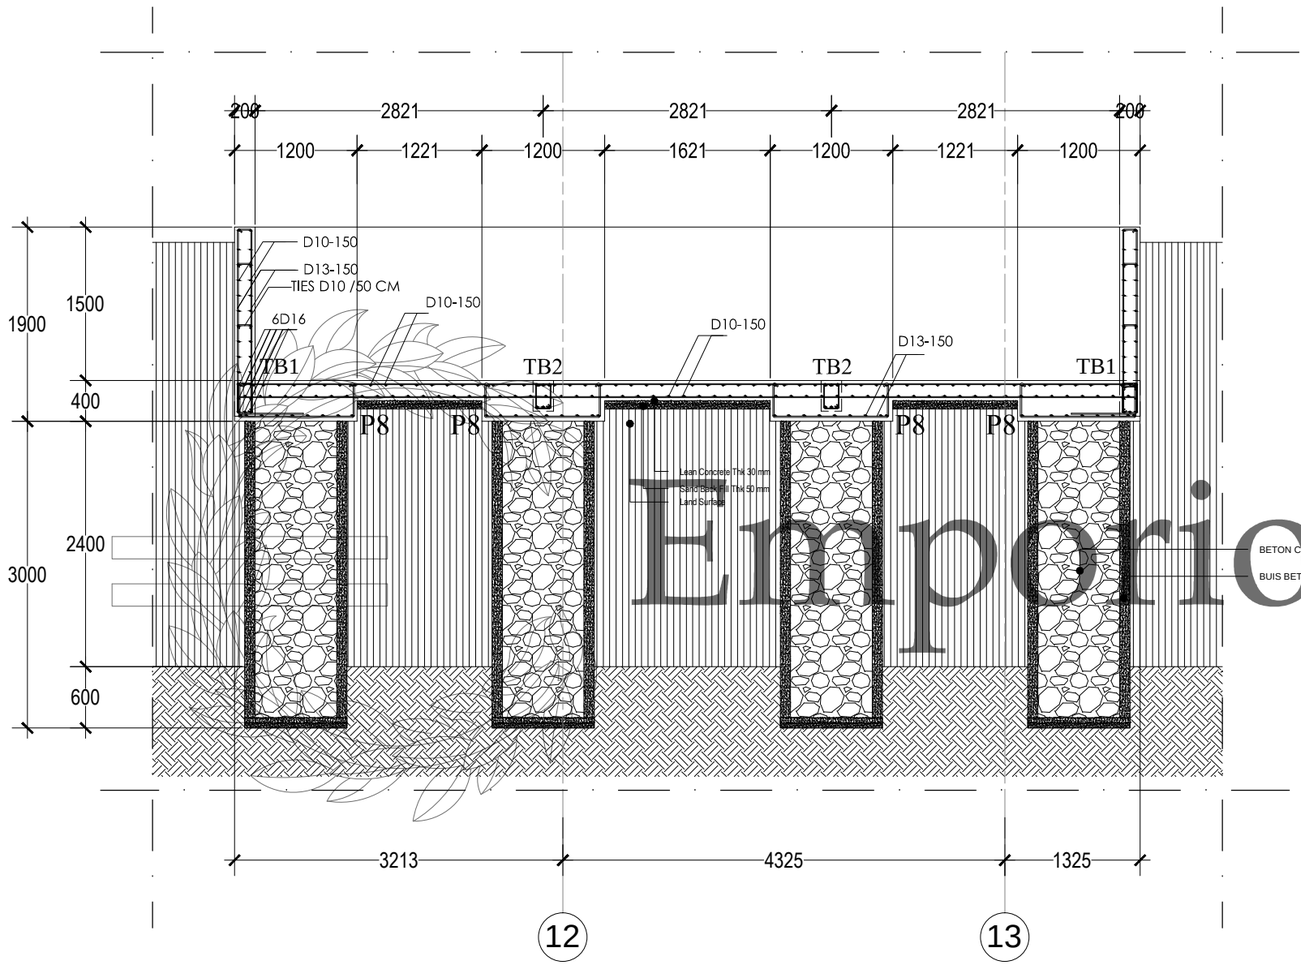

SECTION (A) SWIMMING POOL

SCALE. 1: 60

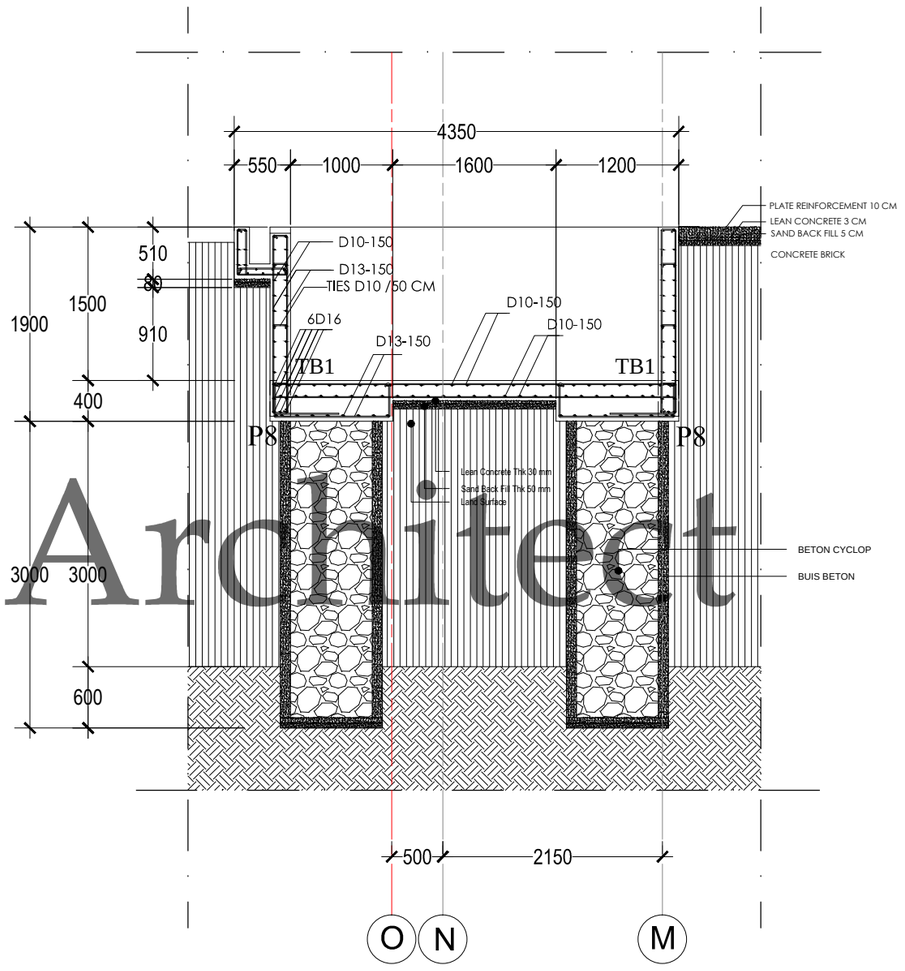

SECTION (B) SWIMMING POOL

SCALE. 1: 60

NOTE :


1. Concrete Quality
   - Pile Cap : fc' 20,75 Mpa (slump 12 ± 2)
   - Column: fc' 20,75 Mpa (slump 12 ± 2)
   - Beam : fc' 20,75 Mpa (slump 12 ± 2)
   - Plate : fc' 20,75 Mpa (slump 12 ± 2)
2. Reinforcement Quality
   ≤ Ø12 BJTP 24 (SNI)
   > Ø12 BJTD 32 (SNI)
3. Roof Structure
   Jaindo Truss Profil UK 75
4. The contractor must readjust the dimensions and leveling of the building according to architectural planning

Emporio Architect

Consultant


Emporio Architect
info@emporioarchitec.com
contact : 081222955519

PROJECT : PRIVATE HOUSE	PRINCIPLE ARCHITECT : I.B. Gd Sasra Bhanutama, S.T. Arya Prawira Wibowo, S.T.	STRUCTURE ENGINEER :			STRUCTURE DRAFTER :	ELECTRICAL AND PLUMBING DRAFTER :	ARCHITECTURAL DRAFTER :	CHECKED :
OWNER :	ARCHITECT DESIGNER :	MECHANICAL AND ELECTRICAL ENGINEER :						
DRAWING TITLE : SWIMMING POOL SECTION A & B	SCALE : SCALE 1 : 60 / DATE :	DATE	REVISION NOTE	SIGNATURE	Drawing code	Page number	Total page	Note. Planning the structure and plumbing of the drawings should be checked again or re-adjusted by the contractor related to the field condition
	FILE NAME D\Data\Project / PRINT DATE : -				S	091	104	

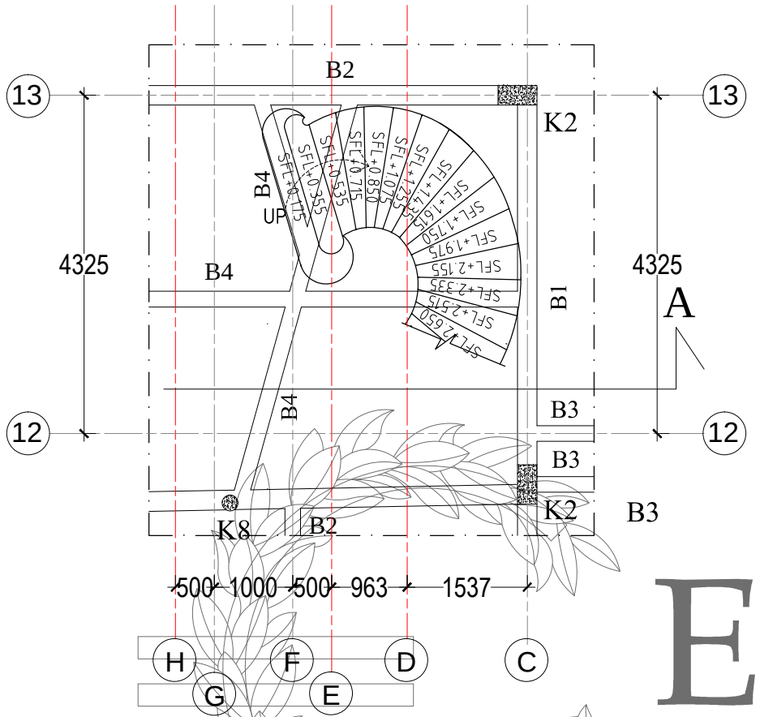


STAIRS BASEMENT FLOOR PLAN TYPE A

SCALE. 1: 80

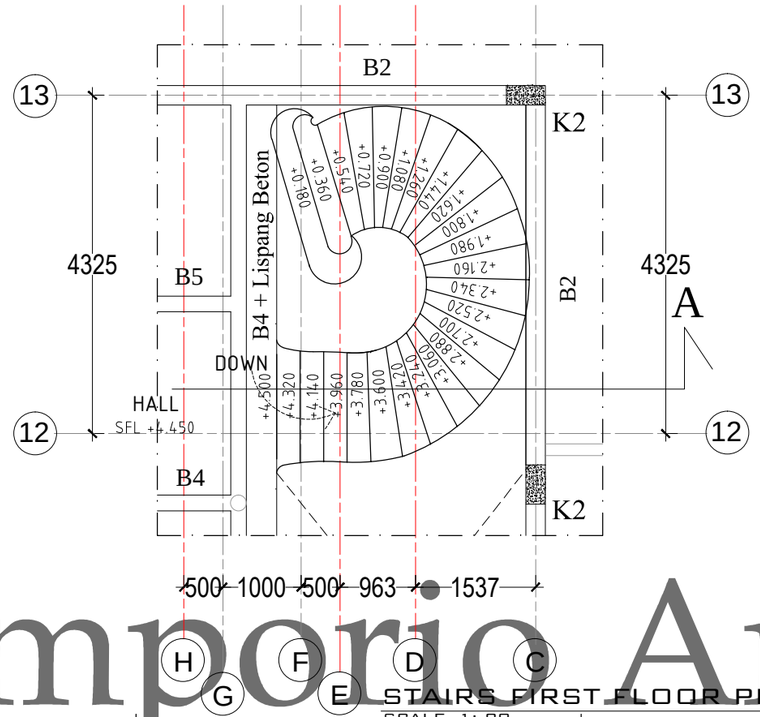


STAIRS FIRST FLOOR PLAN TYPE A

SCALE. 1: 80

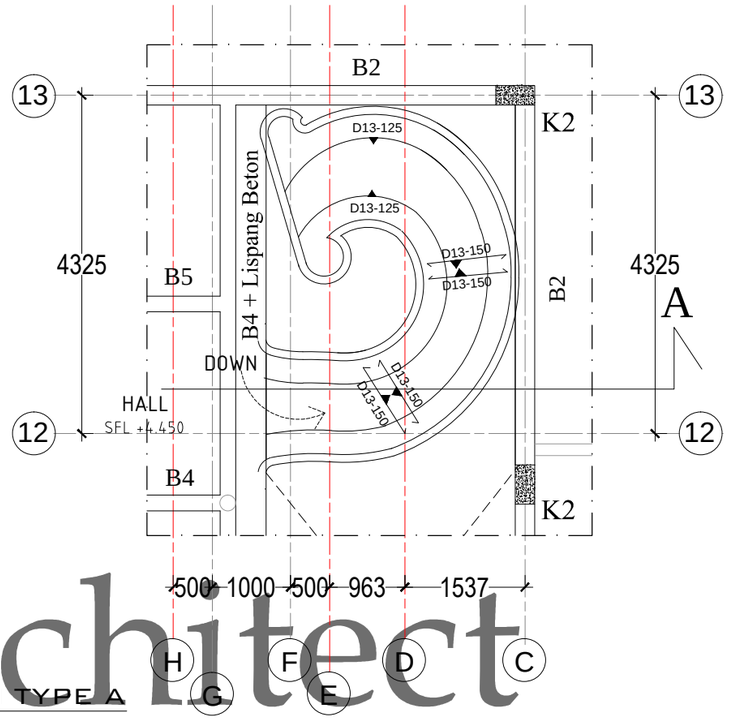

STAIRS PLATE REINFORCEMENT FLOOR PLAN TYPE A

SCALE. 1: 80

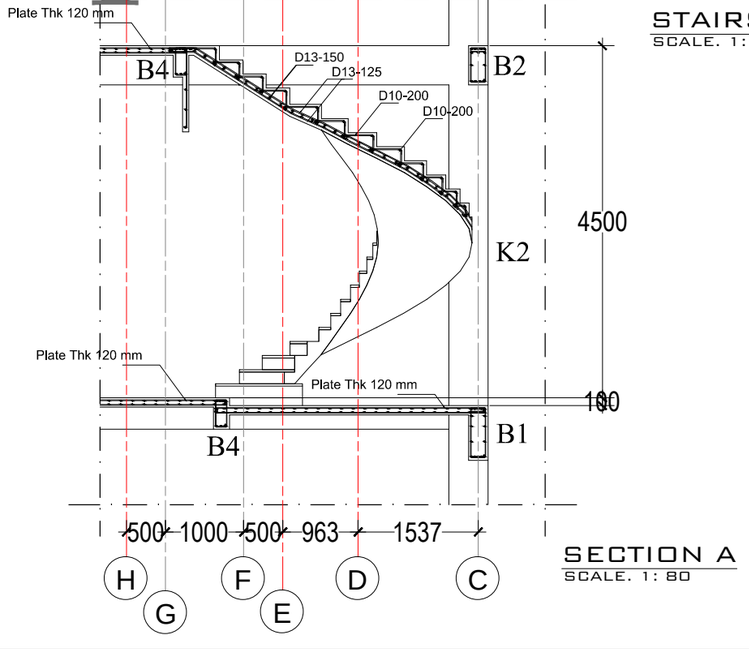

SECTION A

SCALE. 1: 80


NOTE:

1. Concrete Quality
   - Pile Cap : fc' 20,75 Mpa (slump 12 ± 2)
   - Column : fc' 20,75 Mpa (slump 12 ± 2)
   - Beam : fc' 20,75 Mpa (slump 12 ± 2)
   - Plate : fc' 20,75 Mpa (slump 12 ± 2)
2. Reinforcement Quality
   ≤ Ï 12 BJTP 24 (SNI)
   > Ï 12 BJTD 32 (SNI)
3. Roof Structure
   Jaindo Galvalum Truss Profil Uk 75
4. The contractor must readjust the dimensions and leveling of the building according to architectural planning

Emporio Architect


Consultant
Emporio Architect
info@emporioarchitec.com
contact : 081222955519

PROJECT : PRIVATE HOUSE	PRINCIPLE ARCHITECT : I.B. Gd Sasra Bhanutama, S.T. Arya Prawira Wibowo, S.T.	STRUCTURE ENGINEER :	STRUCTURE DRAFTER :	ELECTRICAL AND PLUMBING DRAFTER :	ARCHITECTURAL DRAFTER :	CHECKED :		
OWNER :	ARCHITECT DESIGNER :	MECHANICAL AND ELECTRICAL ENGINEER :						
DRAWING TITLE : **STAIRS PLAN TYPE A**	SCALE : **SCALE 1 : 80**	DATE :	DATE / REVISION NOTE / SIGNATURE		Drawing code	Page number	Total page	**Note.** Planning the structure and plumbing of the drawings should be checked again or re-adjusted by the contractor related to the field condition
	FILE NAME **D\Data\Project**	PRINT DATE : -			**S**	**092**	**104**	

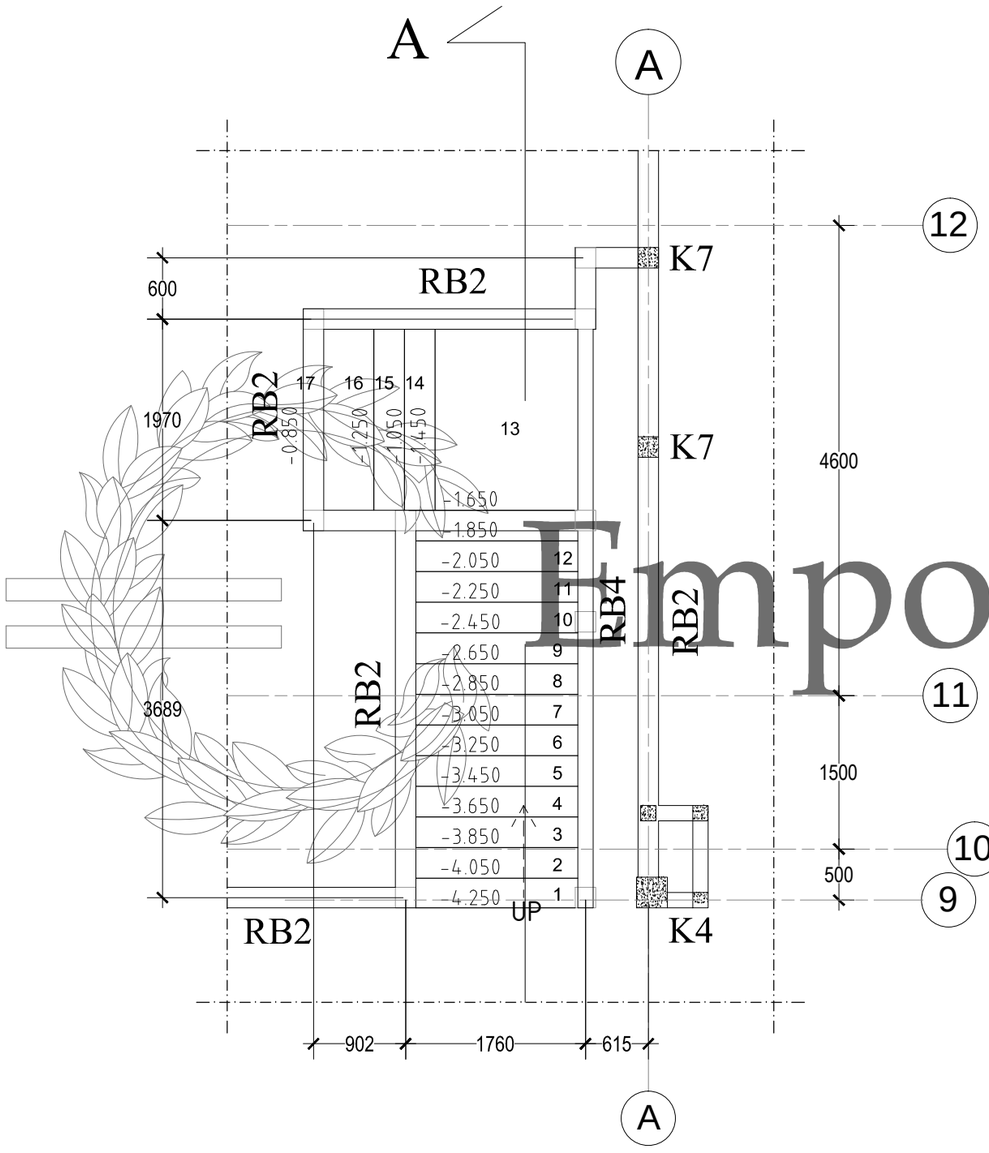

STAIRS BASEMENT FLOOR PLAN TYPE B

SCALE. 1: 60

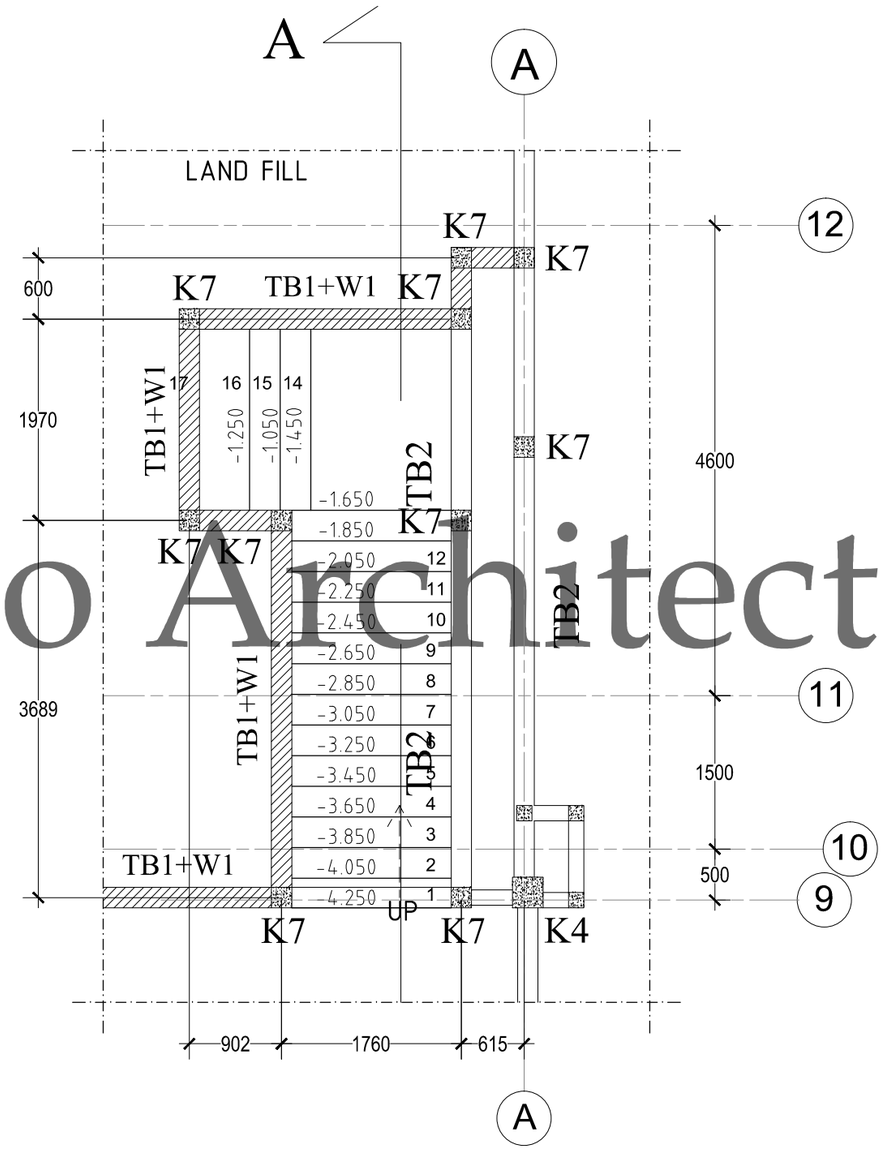


STAIRS FIRST FLOOR PLAN TYPE B

SCALE. 1: 60

Emporio Architect

Consultant: Emporio Architect, info@emporioarchitec.com, contact : 081222955519	PROJECT : PRIVATE HOUSE	PRINCIPLE ARCHITECT : I.B. Gd Sasra Bhanutama, S.T. Arya Prawira Wibowo, S.T.	STRUCTURE ENGINEER :	STRUCTURE DRAFTER :	ELECTRICAL AND PLUMBING DRAFTER :	ARCHITECTURAL DRAFTER :	CHECKED :	
	OWNER :	ARCHITECT DESIGNER :	MECHANICAL AND ELECTRICAL ENGINEER :					
	DRAWING TITLE : **STAIRS PLAN TYPE B**	SCALE : **SCALE 1 : 60** / DATE :	DATE / REVISION NOTE / SIGNATURE	Drawing code: **S**	Page number: **093**	Total page: **104**	**Note.** Planning the structure and plumbing of the drawings should be checked again or re-adjusted by the contractor related to the field condition	
		FILE NAME : D\Data\Project / PRINT DATE : -						

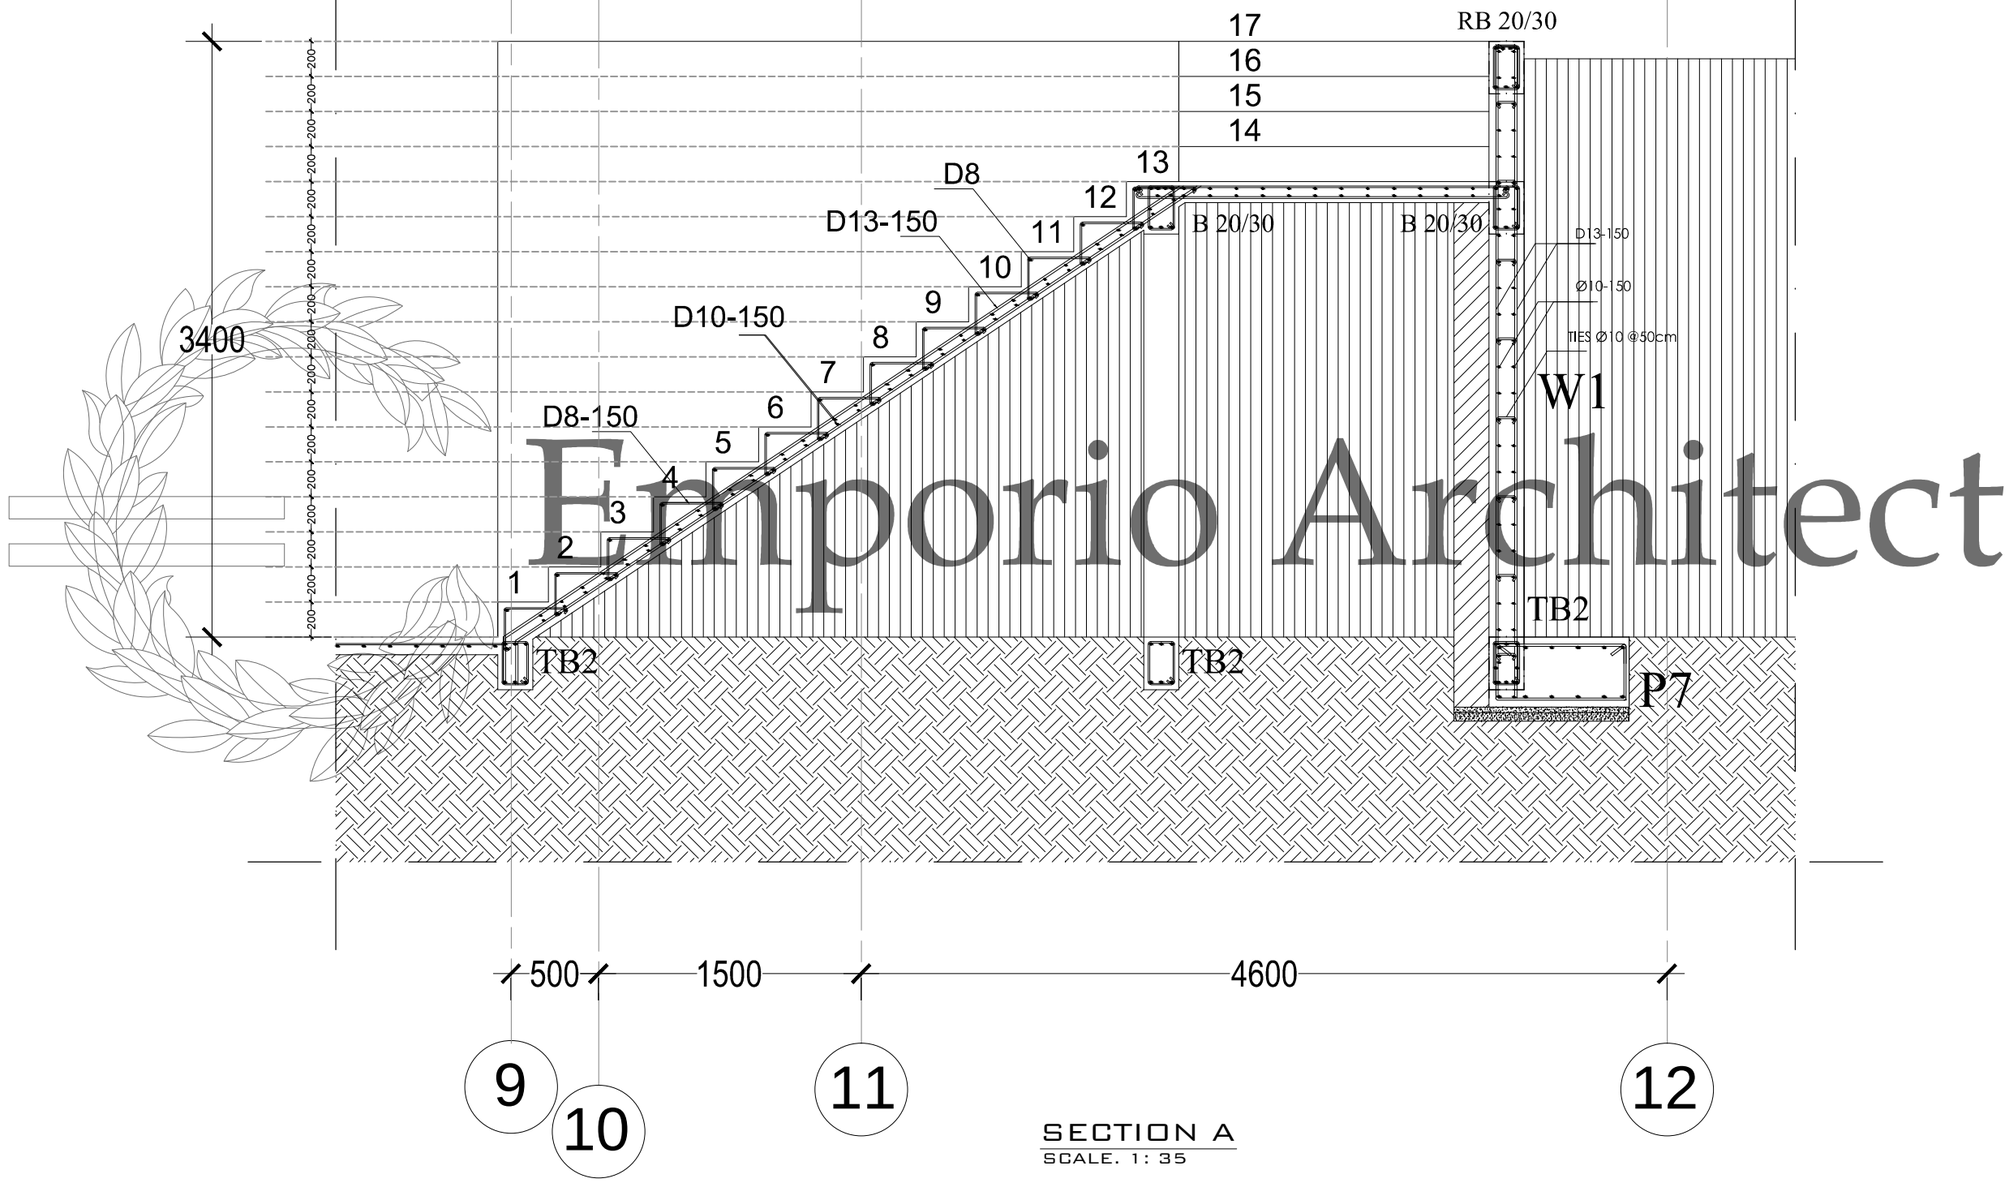

SECTION A















SCALE. 1: 35


Emporio Architect



Consultant
Emporio Architect
info@emporioarchitec.com
contact : 081222955519

PROJECT : PRIVATE HOUSE	PRINCIPLE ARCHITECT : I.B. Gd Sasra Bhanutama, S.T. Arya Prawira Wibowo, S.T.	STRUCTURE ENGINEER :	STRUCTURE DRAFTER :	ELECTRICAL AND PLUMBING DRAFTER :	ARCHITECTURAL DRAFTER :	CHECKED :	
OWNER :	ARCHITECT DESIGNER :	MECHANICAL AND ELECTRICAL ENGINEER :					
DRAWING TITLE : **SECTION A**	SCALE : **SCALE 1 : 35** DATE :	DATE / REVISION NOTE / SIGNATURE	Drawing code	Page number	Total page	**Note.** Planning the structure and plumbing of the drawings should be checked again or re-adjusted by the contractor related to the field condition	
	FILE NAME **D\Data\Project** PRINT DATE : -		**S**	**094**	**104**		







REINFORCEMENT COLUMN SCHEMATIC
SCALE. 1: 20

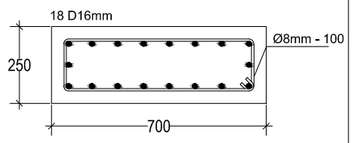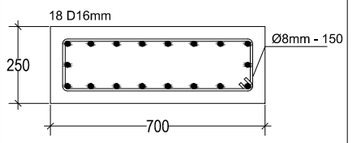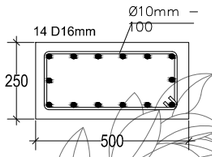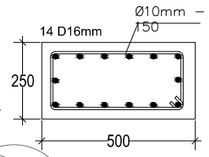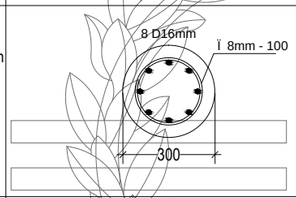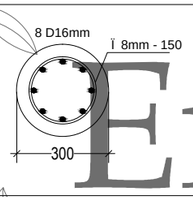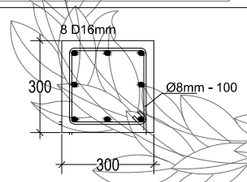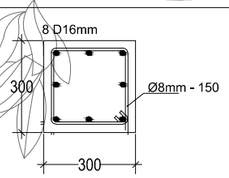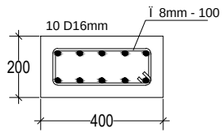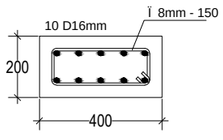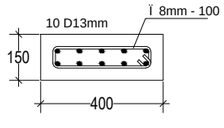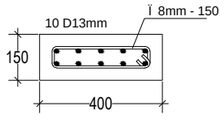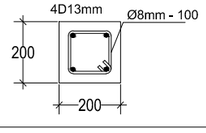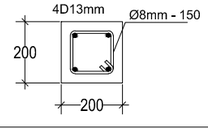KOLOM	TULANGAN TUMPUAN	TULANGAN LAPANGAN
K1 25/70 cm		
K2 25/50 cm		
K3 dia. 30cm		
K4 30/30 cm		
K5 20/40 cm		
K6 15/40 cm		
K7 20/20 cm		

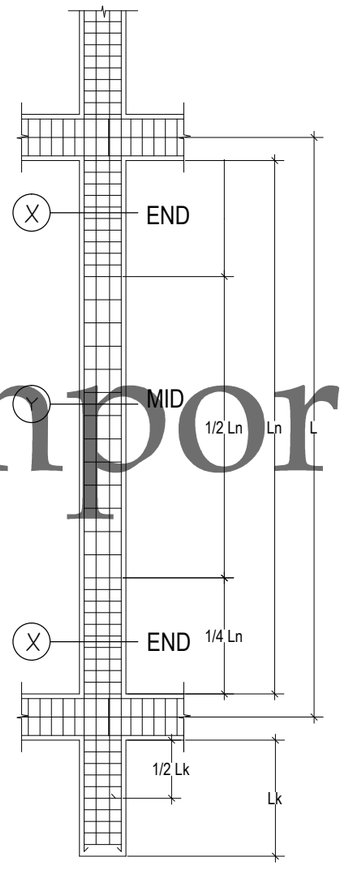

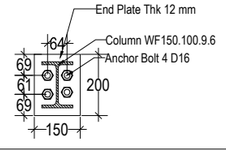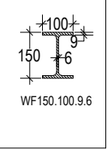KB 20/20 cm		

REINFORCEMENT TIE BEAM SCHEMATIC
SCALE. 1: 20

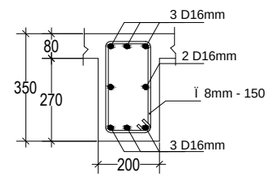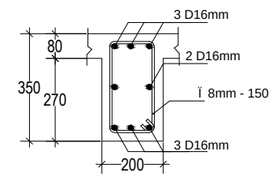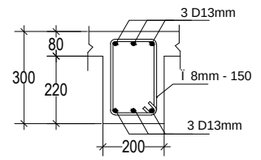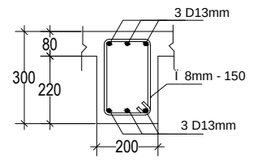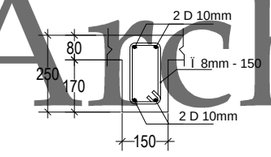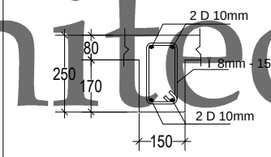BALOK	TULANGAN TUMPUAN	TULANGAN LAPANGAN
TB1 20/35cm		
TB2 20/30cm		
TB3 15/25cm		

Emporio Architect

Consultant
Emporio Architect
info@emporioarchitec.com
contact : 081222955519


PROJECT : PRIVATE HOUSE	PRINCIPLE ARCHITECT : I.B. Gd Sasra Bhanutama, S.T. Arya Prawira Wibowo, S.T.	STRUCTURE ENGINEER :	STRUCTURE DRAFTER :	ELECTRICAL AND PLUMBING DRAFTER :	ARCHITECTURAL DRAFTER :	CHECKED :		
OWNER :	ARCHITECT DESIGNER :	MECHANICAL AND ELECTRICAL ENGINEER :						
DRAWING TITLE : REINFORCEMENT COLUMN SCHEMATIC & REINFORCEMENT TIE BEAM SCHEMATIC	SCALE : SCALE 1 : 20	DATE :	DATE	REVISION NOTE	SIGNATURE	Drawing code	Page number	Total page
	FILE NAME D\Data\Project	PRINT DATE : -				S	095	104







Note.
Planning the structure and plumbing of the drawings should be checked again or re-adjusted by the contractor related to the field condition







REINFORCEMENT BEAM SCHEMATIC

SCALE. 1: 20

SKEMA

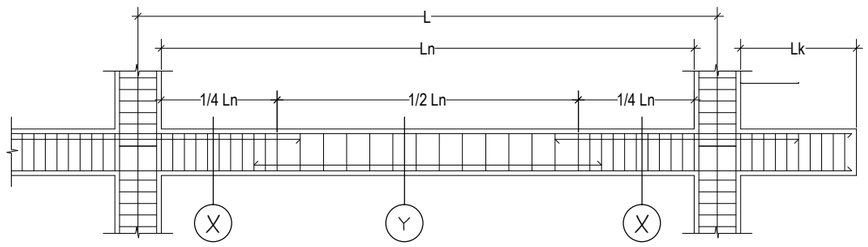

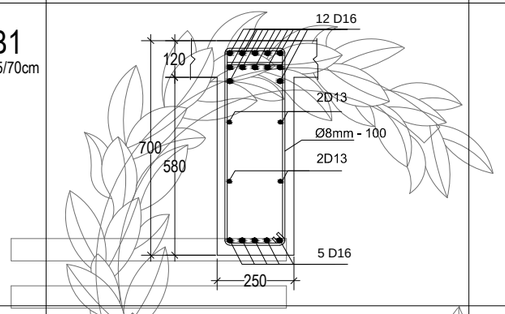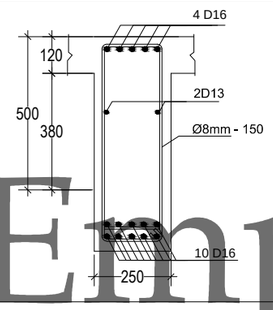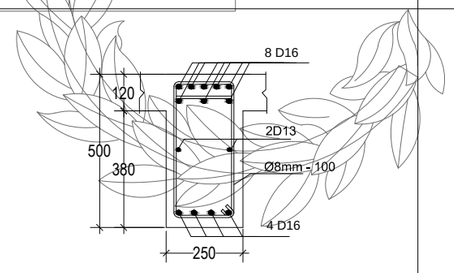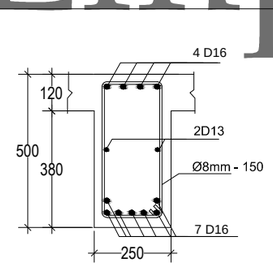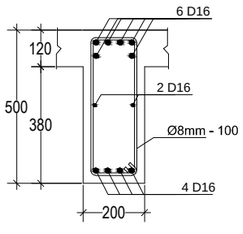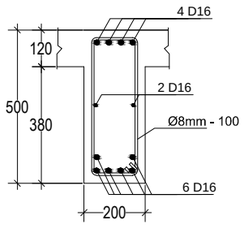BALOK	TULANGAN TUMPUAN	TULANGAN LAPANGAN
B1 25/70cm		
B2 25/50cm		
B3 20/50cm		

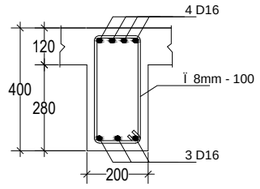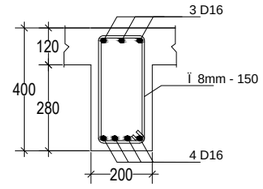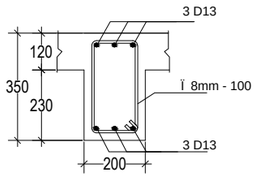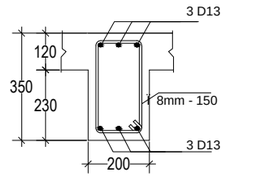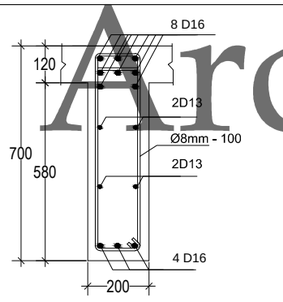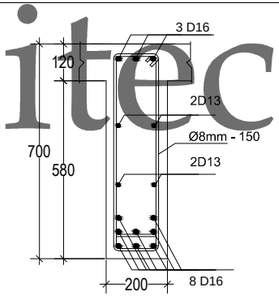BALOK	TULANGAN TUMPUAN	TULANGAN LAPANGAN
B4 20/40cm		
B5 20/35 cm		
B6 15/50cm		

Emporio Architect

Consultant


Emporio Architect
info@emporioarchitec.com
contact : 081222955519









PROJECT : PRIVATE HOUSE	PRINCIPLE ARCHITECT : I.B. Gd Sasra Bhanutama, S.T. Arya Prawira Wibowo, S.T.	STRUCTURE ENGINEER :			STRUCTURE DRAFTER :	ELECTRICAL AND PLUMBING DRAFTER :	ARCHITECTURAL DRAFTER :	CHECKED :
OWNER :	ARCHITECT DESIGNER :	MECHANICAL AND ELECTRICAL ENGINEER :						
DRAWING TITLE : REINFORCEMENT BEAM SCHEMATIC	SCALE : SCALE 1 : 20	DATE :	DATE	REVISION NOTE	SIGNATURE	Drawing code	Page number	Total page	**Note.** Planning the structure and plumbing of the drawings should be checked again or re-adjusted by the contractor related to the field condition
	FILE NAME D\Data\Project	PRINT DATE : -				S	096	104	

REINFORCEMENT RING BEAM SCHEMATIC

SCALE. 1: 20

SKEMA

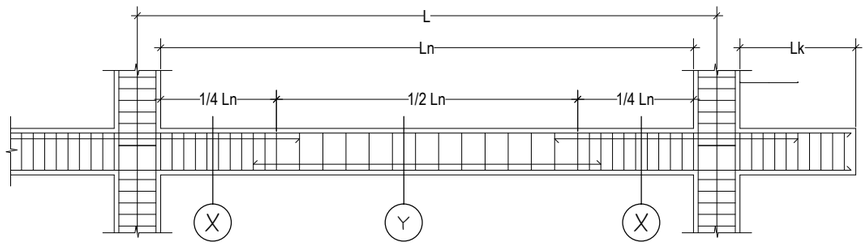

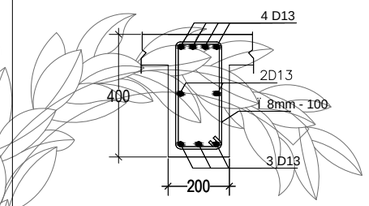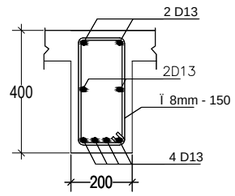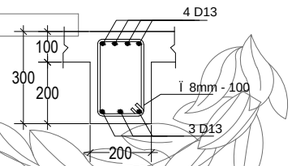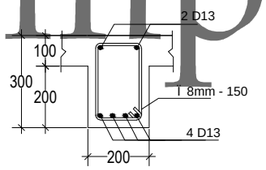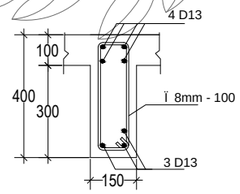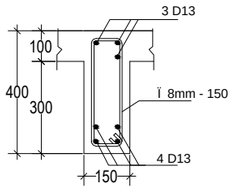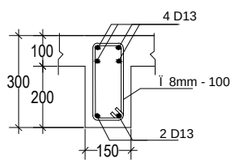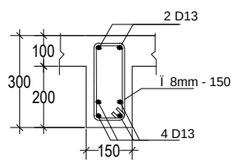BALOK	TULANGAN TUMPUAN	TULANGAN LAPANGAN
RB1 20/40cm		
RB2 20/30cm		
RB3 15/50cm		
RB4 15/30cm		


Emporio Architect

KETERANGAN :

1. Mutu Beton
   - Pile Cap : fc' 20,75 Mpa (slump 12 ± 2)
   - Kolom : fc' 20,75 Mpa (slump 12 ± 2)
   - Balok : fc' 20,75 Mpa (slump 12 ± 2)
   - Pelat : fc' 20,75 Mpa (slump 12 ± 2)
2. Mutu Baja Tulangan
   ≤ Ï 12 BJTP 24 (SNI)
   > Ï 12 BJTD 32 (SNI)
3. Kontraktor harus menyesuaikan kembali dimensi dan leveling bangunan sesuai perencanaan arsitektur


Consultant
Emporio Architect
info@emporioarchitec.com
contact : 081222955519

PROJECT : PRIVATE HOUSE	PRINCIPLE ARCHITECT : I.B. Gd Sasra Bhanutama, S.T. Arya Prawira Wibowo, S.T.	STRUCTURE ENGINEER :	STRUCTURE DRAFTER :	ELECTRICAL AND PLUMBING DRAFTER :	ARCHITECTURAL DRAFTER :	CHECKED :		
OWNER :	ARCHITECT DESIGNER :	MECHANICAL AND ELECTRICAL ENGINEER :						
DRAWING TITLE : REINFORCEMENT RING BEAM SCHEMATIC	SCALE : SCALE 1 : 20	DATE :	DATE / REVISION NOTE / SIGNATURE		Drawing code	Page number	Total page	Note. Planning the structure and plumbing of the drawings should be checked again or re-adjusted by the contractor related to the field condition
	FILE NAME D\Data\Project	PRINT DATE : -			S	097	104	

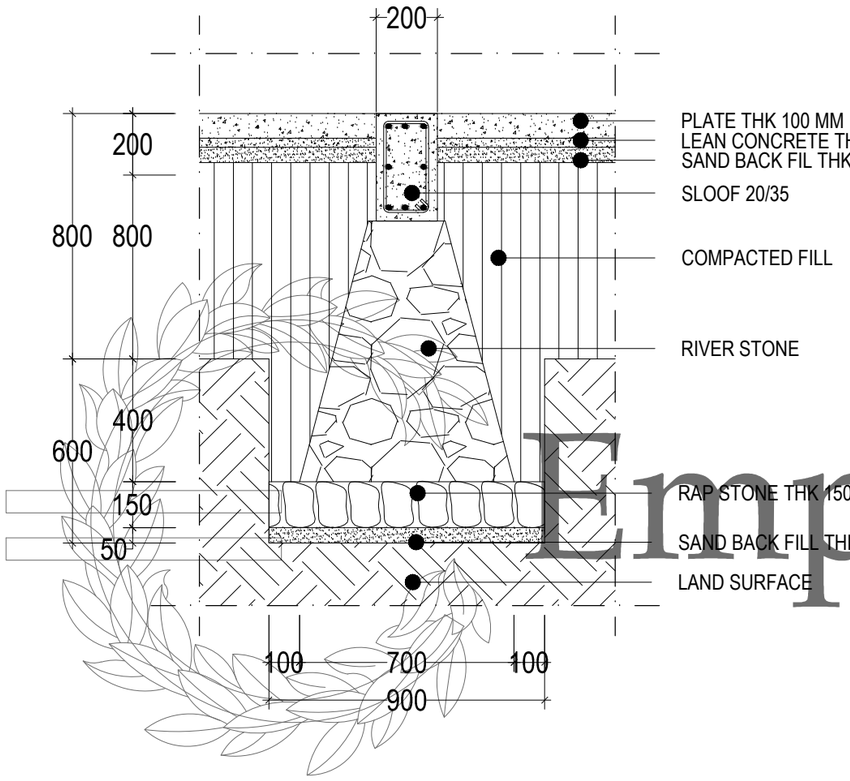

RIVER FOUNDATION SECTION 1

SCALE. 1: 20

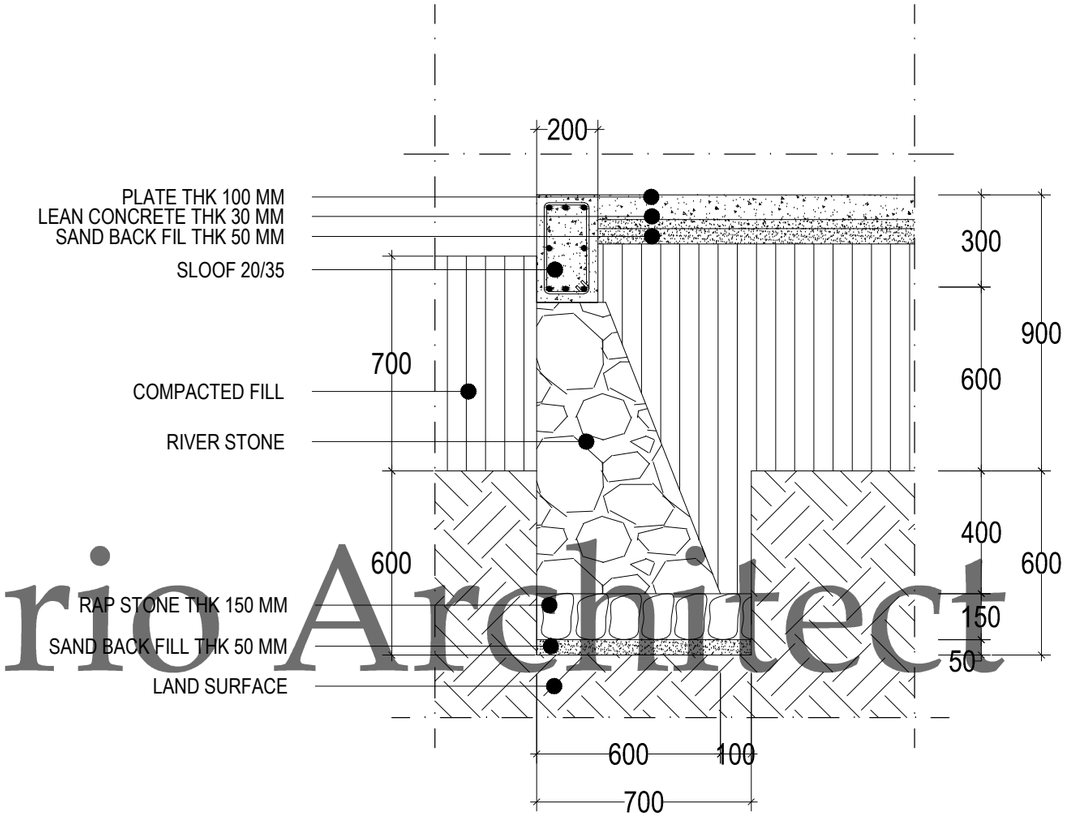

RIVER FOUNDATION SECTION 2

SCALE. 1: 20

Emporio Architect


NOTE :

1. Concrete Quality
   - Pile Cap : fc' 20,75 Mpa (slump 12 ± 2)
   - Column: fc' 20,75 Mpa (slump 12 ± 2)
   - Beam : fc' 20,75 Mpa (slump 12 ± 2)
   - Plate : fc' 20,75 Mpa (slump 12 ± 2)
2. Reinforcement Quality
   ≤ Ï 12 BJTP 24 (SNI)
   > Ï 12 BJTD 32 (SNI)
3. Roof Structure
   Jaindo Truss Profil UK 75
4. The contractor must readjust the dimensions and leveling of the building according to architectural planning

Consultant
Emporio Architect
info@emporioarchitec.com
contact : 081222955519


PROJECT : PRIVATE HOUSE	PRINCIPLE ARCHITECT : I.B. Gd Sasra Bhanutama, S.T. Arya Prawira Wibowo, S.T.		STRUCTURE ENGINEER :			STRUCTURE DRAFTER :	ELECTRICAL AND PLUMBING DRAFTER :	ARCHITECTURAL DRAFTER : / CHECKED :
OWNER :	ARCHITECT DESIGNER :		MECHANICAL AND ELECTRICAL ENGINEER :					
DRAWING TITLE : RIVER FOUNDATION SECTION 1 & 2	SCALE : SCALE 1 : 20	DATE :	DATE	REVISION NOTE	SIGNATURE	Drawing code	Page number	Total page
	FILE NAME D\Data\Project	PRINT DATE : -				S	098	104

Note.
Planning the structure and plumbing of the drawings should be checked again or re-adjusted by the contractor related to the field condition

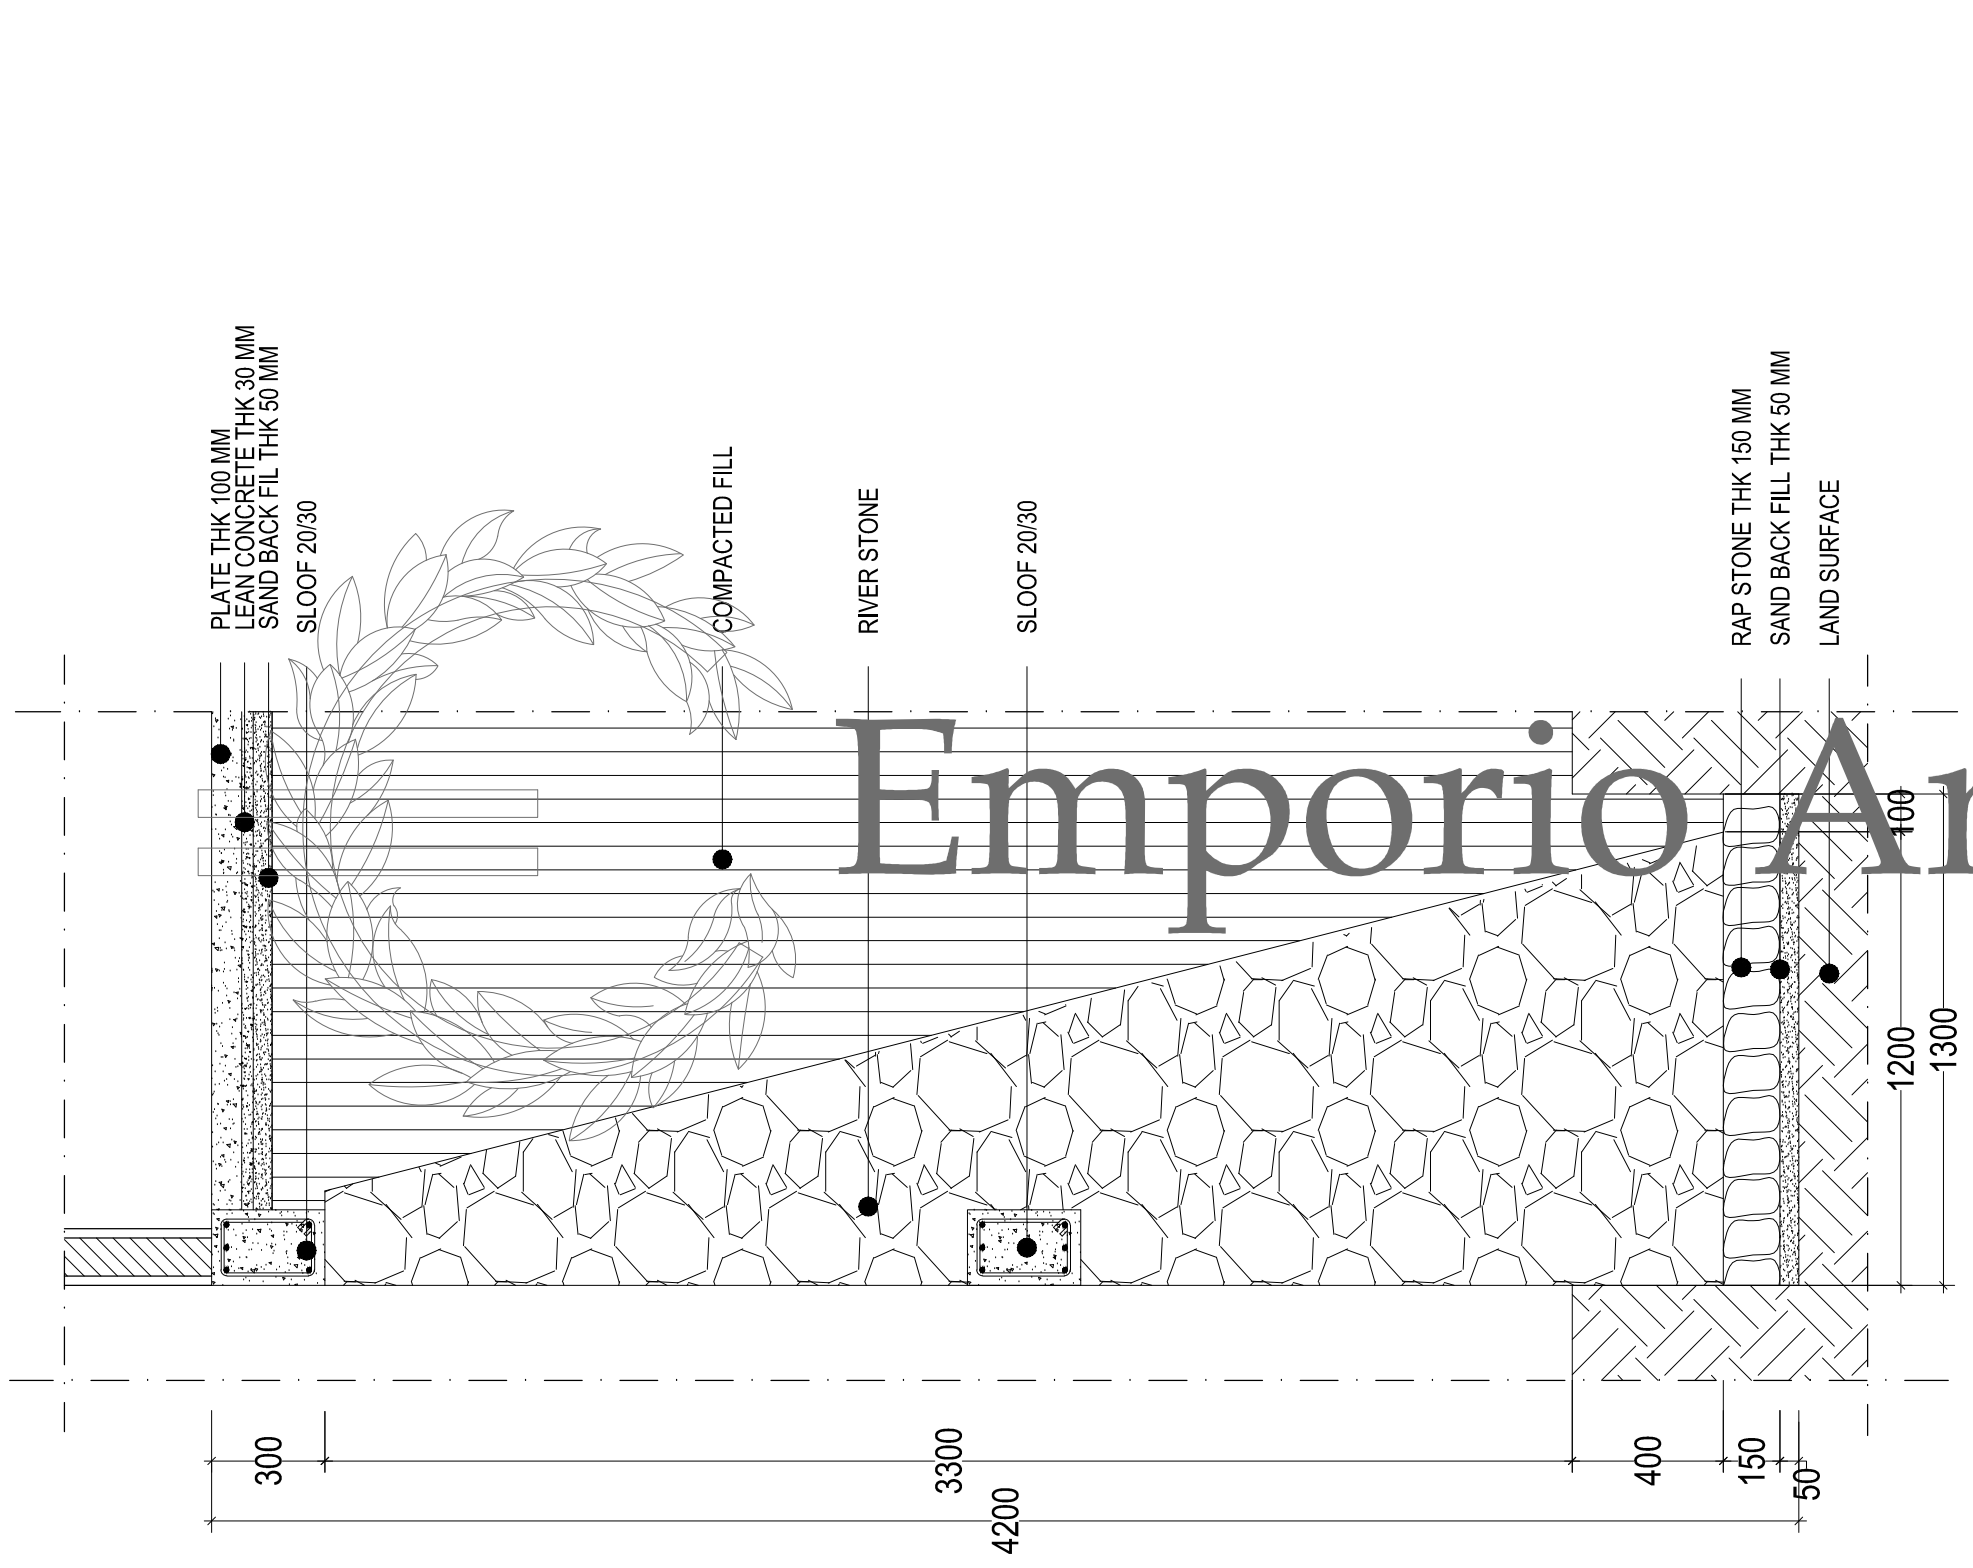

RIVER FOUNDATION SECTION 3

SCALE. 1: 20

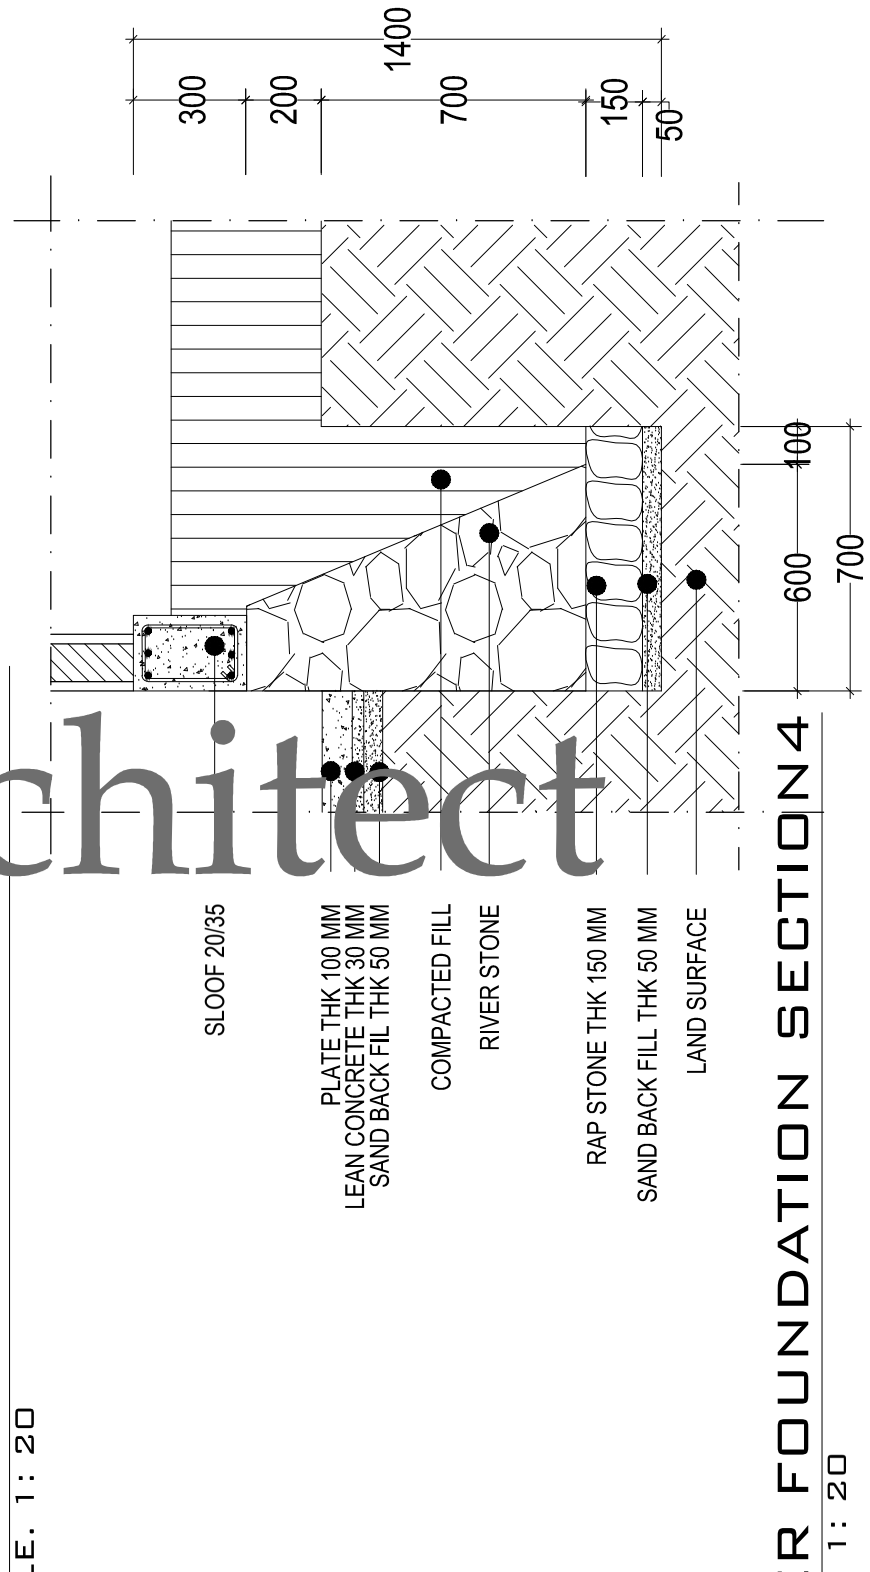


RIVER FOUNDATION SECTION 4

SCALE. 1: 20

Emporio Architect

Consultant
Emporio Architect
info@emporioarchitec.com
contact : 081222955519

PROJECT : PRIVATE HOUSE	PRINCIPLE ARCHITECT : I.B. Gd Sasra Bhanutama, S.T. Arya Prawira Wibowo, S.T.	STRUCTURE ENGINEER :	STRUCTURE DRAFTER :	ELECTRICAL AND PLUMBING DRAFTER :	ARCHITECTURAL DRAFTER :	CHECKED :		
OWNER :	ARCHITECT DESIGNER :	MECHANICAL AND ELECTRICAL ENGINEER :						
DRAWING TITLE : **RIVER FOUNDATION SECTION 3 & 4**	SCALE : **SCALE 1 : 20**	DATE :	DATE / REVISION NOTE / SIGNATURE		Drawing code	Page number	Total page	**Note.** Planning the structure and plumbing of the drawings should be checked again or re-adjusted by the contractor related to the field condition
	FILE NAME D\Data\Project	PRINT DATE : -			**S**	**099**	**104**	

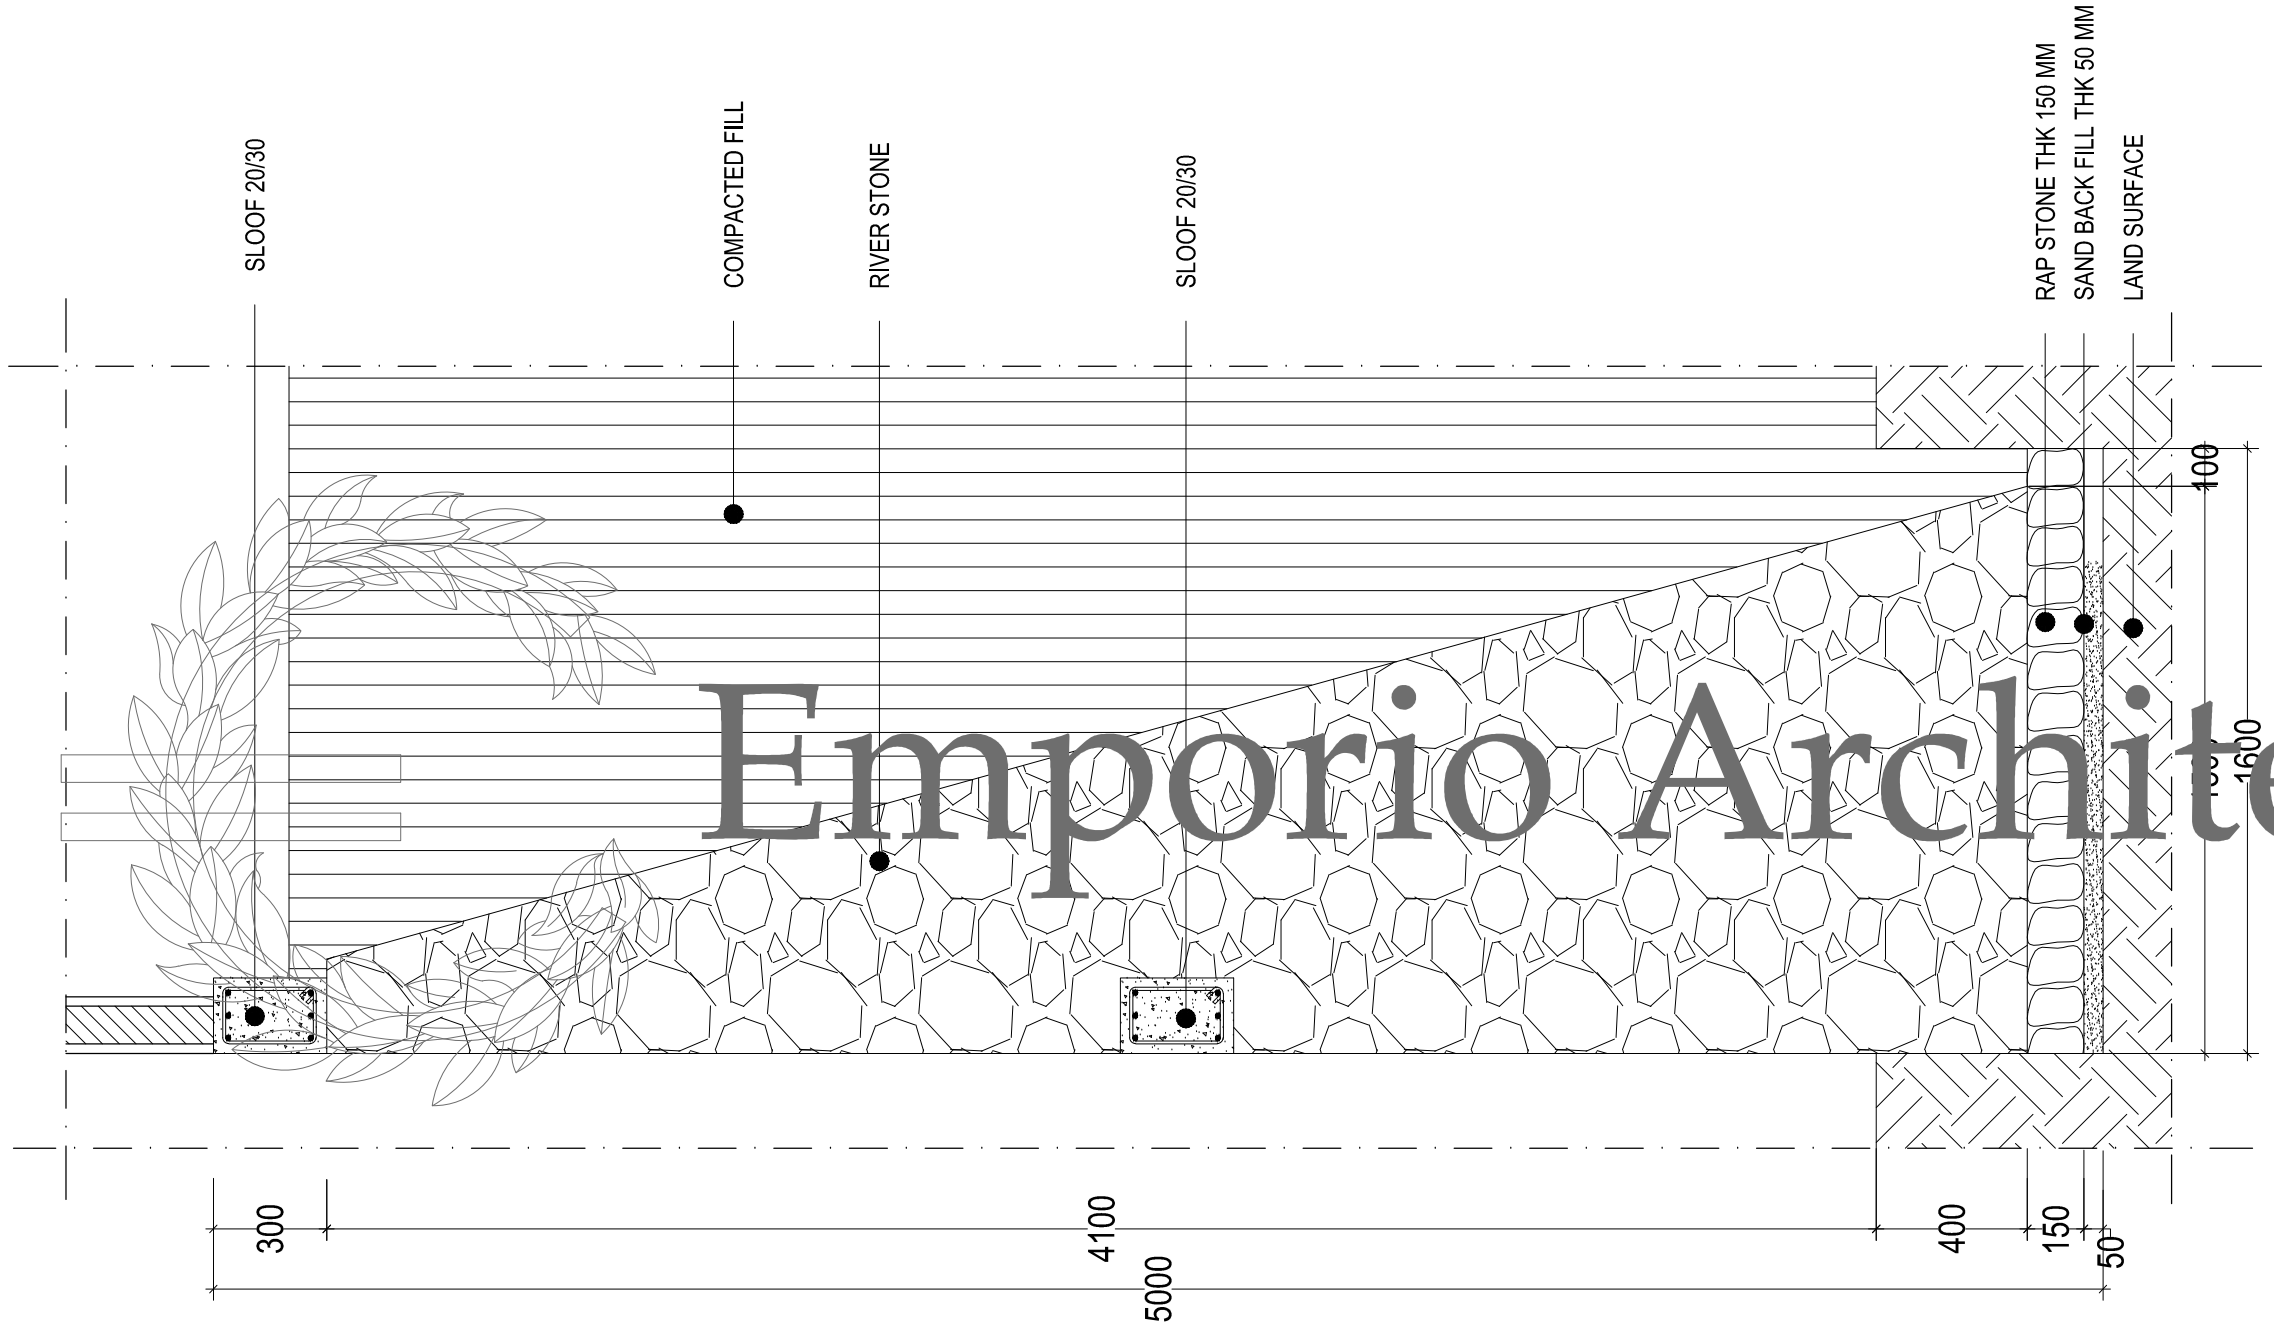

Emporio Architect

RIVER FOUNDATION SECTION 5

SCALE. 1 : 20


NOTE :

1. Concrete Quality
   - Pile Cap : fc' 20,75 Mpa (slump 12 ± 2)
   - Column: fc' 20,75 Mpa (slump 12 ± 2)
   - Beam : fc' 20,75 Mpa (slump 12 ± 2)
   - Plate : fc' 20,75 Mpa (slump 12 ± 2)
2. Reinforcement Quality
   ≤ Ø12 BJTP 24 (SNI)
   > Ø12 BJTD 32 (SNI)
3. Roof Structure
   Jaindo Truss Profil UK 75
4. The contractor must readjust the dimensions and leveling of the building according to architectural planning

Consultant
Emporio Architect
info@emporioarchitec.com
contact : 081222955519

PROJECT : PRIVATE HOUSE	PRINCIPLE ARCHITECT : I.B. Gd Sasra Bhanutama, S.T. Arya Prawira Wibowo, S.T.	STRUCTURE ENGINEER :	STRUCTURE DRAFTER : / ELECTRICAL AND PLUMBING DRAFTER : / ARCHITECTURAL DRAFTER : / CHECKED :
OWNER :	ARCHITECT DESIGNER :	MECHANICAL AND ELECTRICAL ENGINEER :	
DRAWING TITLE : RIVER FOUNDATION SECTION 5	SCALE : SCALE 1 : 20 / DATE :	DATE / REVISION NOTE / SIGNATURE	Drawing code: S / Page number: 100 / Total page: 104
	FILE NAME D\Data\Project / PRINT DATE : -		

Note.
Planning the structure and plumbing of the drawings should be checked again or re-adjusted by the contractor related to the field condition

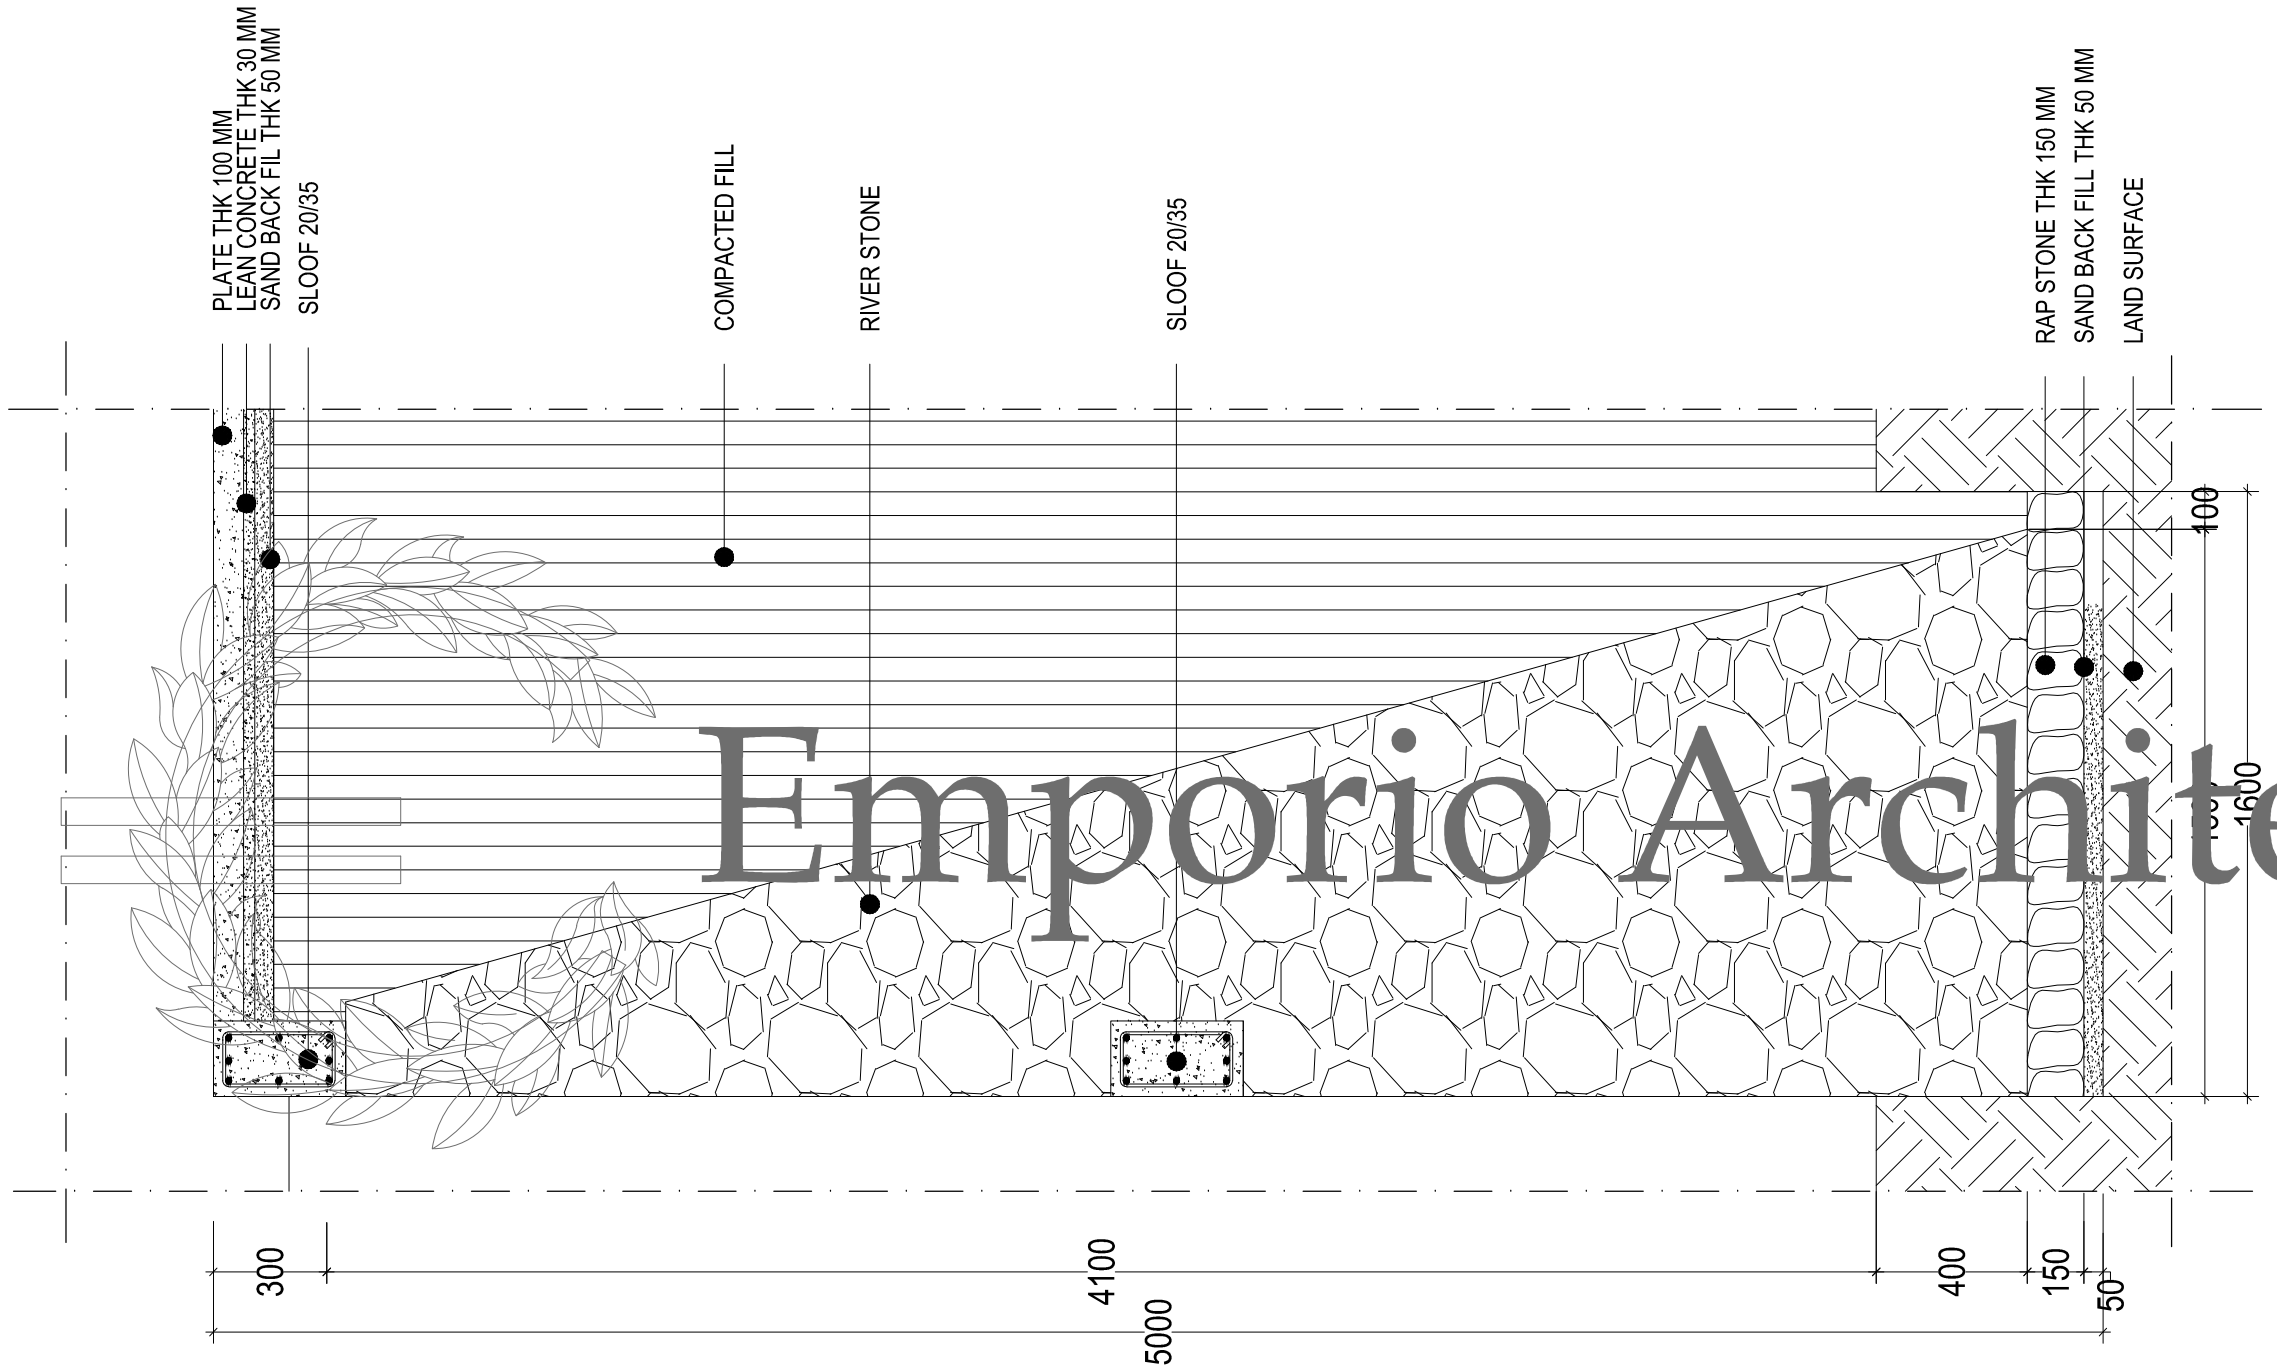

Emporio Architect

RIVER FOUNDATION SECTION 6

SCALE. 1 : 20


NOTE :


1. Concrete Quality
   - Pile Cap : fc' 20,75 Mpa (slump 12 ± 2)
   - Column: fc' 20,75 Mpa (slump 12 ± 2)
   - Beam : fc' 20,75 Mpa (slump 12 ± 2)
   - Plate : fc' 20,75 Mpa (slump 12 ± 2)
2. Reinforcement Quality
   ≤ Ø12 BJTP 24 (SNI)
   > Ø12 BJTD 32 (SNI)
3. Roof Structure
   Jaindo Truss Profil UK 75
4. The contractor must readjust the dimensions and leveling of the building according to architectural planning

Consultant
Emporio Architect
info@emporioarchitec.com
contact : 081222955519

PROJECT : PRIVATE HOUSE	PRINCIPLE ARCHITECT : I.B. Gd Sasra Bhanutama, S.T. Arya Prawira Wibowo, S.T.	STRUCTURE ENGINEER :	STRUCTURE DRAFTER : / ELECTRICAL AND PLUMBING DRAFTER : / ARCHITECTURAL DRAFTER : / CHECKED :
OWNER :	ARCHITECT DESIGNER :	MECHANICAL AND ELECTRICAL ENGINEER :	
DRAWING TITLE : RIVER FOUNDATION SECTION 6	SCALE : SCALE 1 : 20 / DATE :	DATE / REVISION NOTE / SIGNATURE	Drawing code: S / Page number: 101 / Total page: 104
	FILE NAME : D\Data\Project / PRINT DATE : -		


Note.
Planning the structure and plumbing of the drawings should be checked again or re-adjusted by the contractor related to the field condition

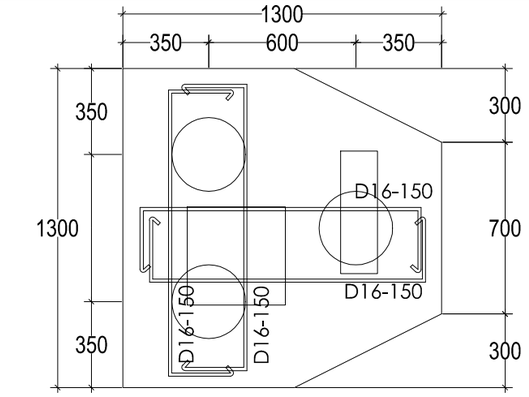


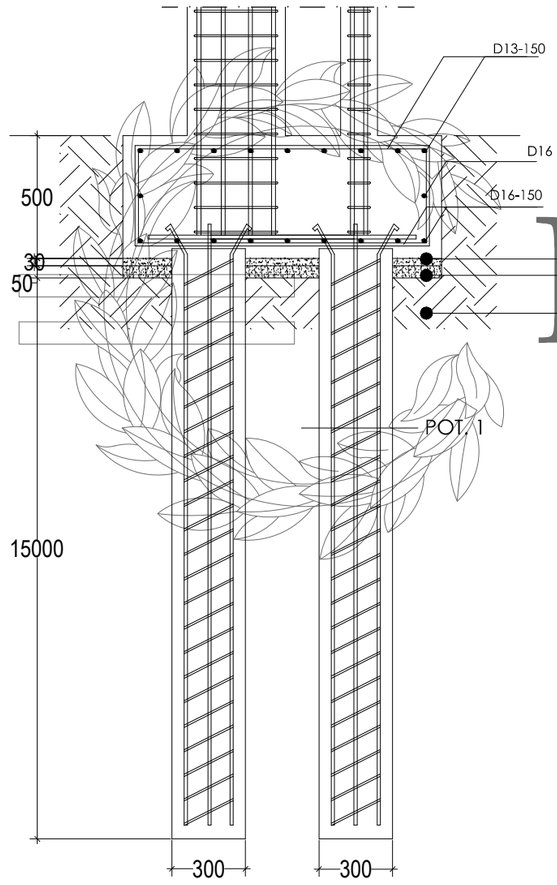

BORE PILE FOUNDATION P1


SCALE. 1: 25

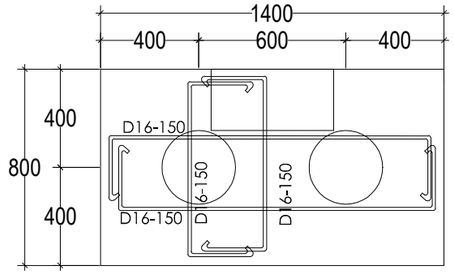


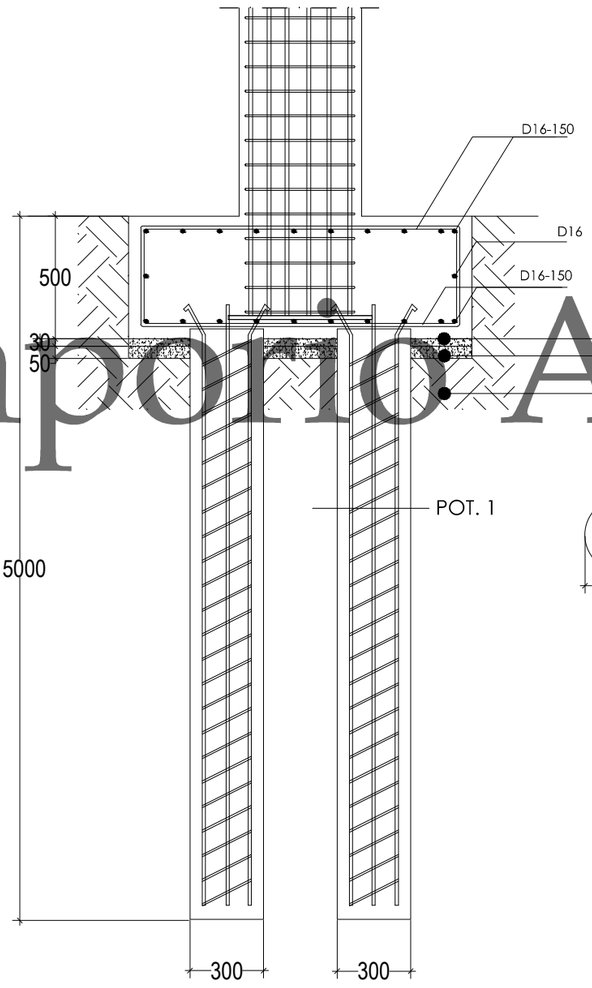

BORE PILE FOUNDATION P2

SCALE. 1: 25

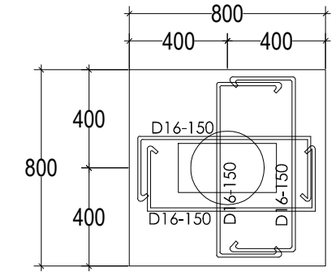

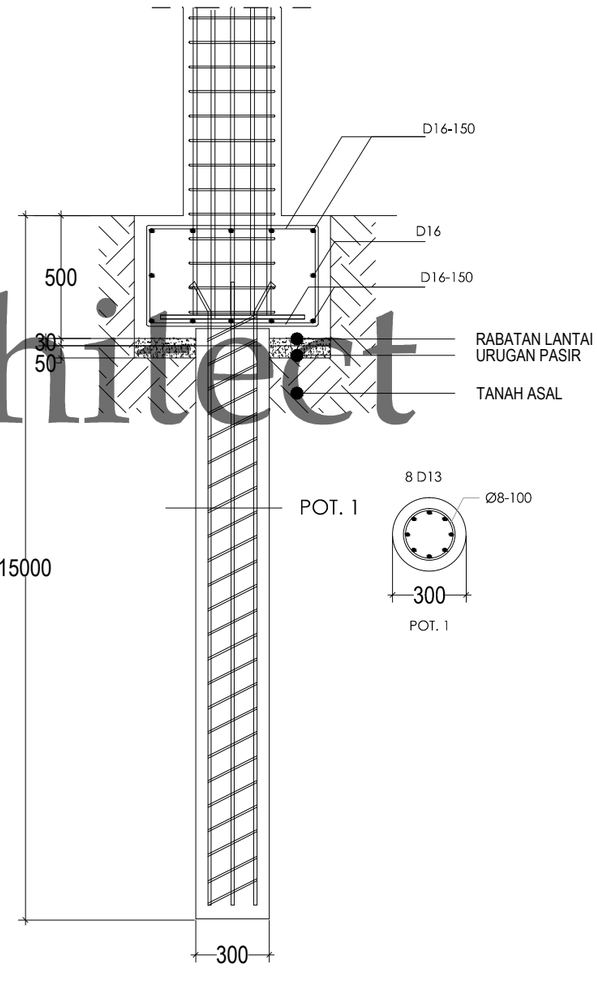

BORE PILE FOUNDATION P3

SCALE. 1: 25


Emporio Architect


Consultant


Emporio Architect
info@emporioarchitec.com
contact : 081222955519


PROJECT : PRIVATE HOUSE	PRINCIPLE ARCHITECT : I.B. Gd Sasra Bhanutama, S.T. Arya Prawira Wibowo, S.T.	STRUCTURE ENGINEER :	STRUCTURE DRAFTER :	ELECTRICAL AND PLUMBING DRAFTER :	ARCHITECTURAL DRAFTER :	CHECKED :		
OWNER :	ARCHITECT DESIGNER :	MECHANICAL AND ELECTRICAL ENGINEER :						
DRAWING TITLE : **BORE PILE FOUNDATION P1, P2 & P3**	SCALE : **SCALE 1 : 25**	DATE :	DATE	REVISION NOTE	SIGNATURE	Drawing code	Page number	Total page
	FILE NAME D\Data\Project	PRINT DATE : -				**S**	**102**	**104**


Note.
Planning the structure and plumbing of the drawings should be checked again or re-adjusted by the contractor related to the field condition

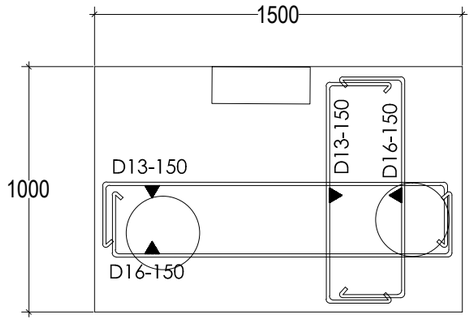


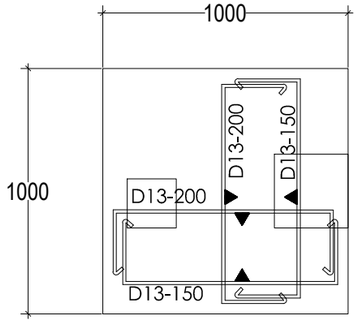

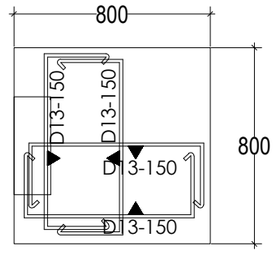

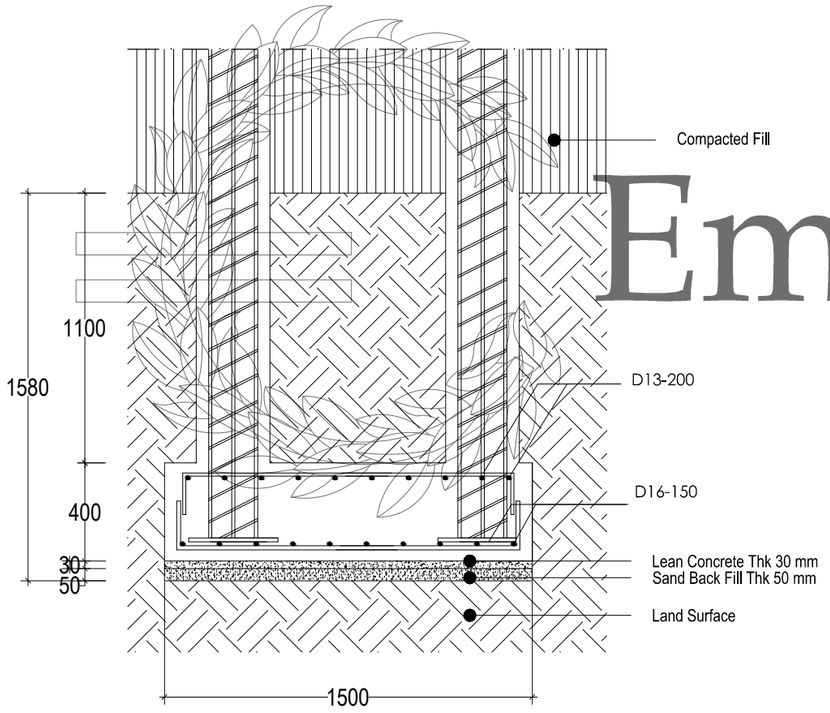

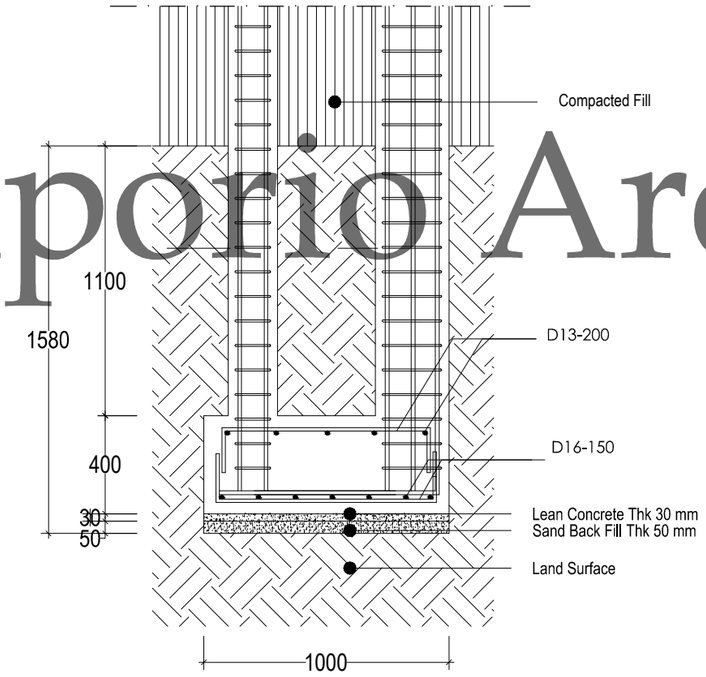

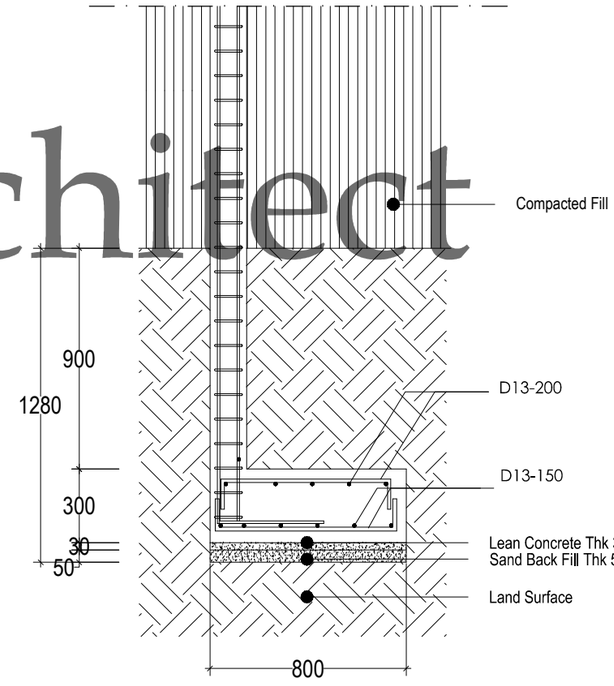

Emporio Architect

FOOT PLATE FOUNDATION P4

SCALE. 1: 25

FOOT PLATE FOUNDATION P5


SCALE. 1: 25

FOOT PLATE FOUNDATION P6

SCALE. 1: 25


Consultant
Emporio Architect
info@emporioarchitec.com
contact : 081222955519

PROJECT : PRIVATE HOUSE	PRINCIPLE ARCHITECT : I.B. Gd Sasra Bhanutama, S.T. Arya Prawira Wibowo, S.T.	STRUCTURE ENGINEER :	STRUCTURE DRAFTER :	ELECTRICAL AND PLUMBING DRAFTER :	ARCHITECTURAL DRAFTER :	CHECKED :	
OWNER :	ARCHITECT DESIGNER :	MECHANICAL AND ELECTRICAL ENGINEER :					
DRAWING TITLE : **FOOT PLATE FOUNDATION P4, P5 & P6**	SCALE : **SCALE 1 : 25** DATE :	DATE / REVISION NOTE / SIGNATURE	Drawing code	Page number	Total page	**Note.** Planning the structure and plumbing of the drawings should be checked again or re-adjusted by the contractor related to the field condition	
	FILE NAME D\Data\Project PRINT DATE : -		**S**	**103**	**104**		

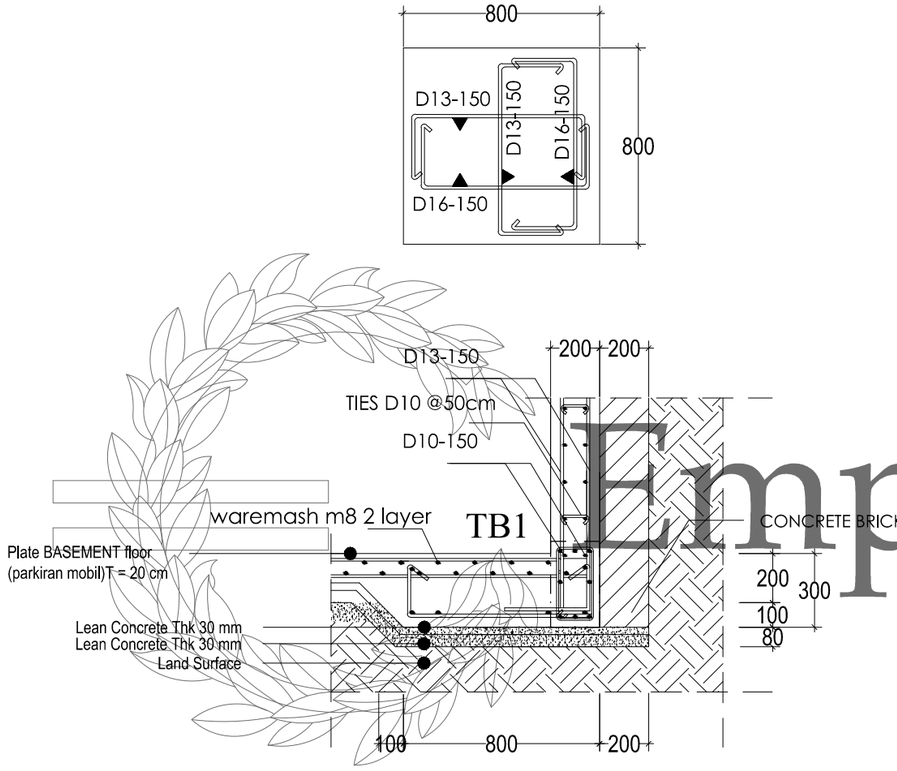

FOOT PLATE FOUNDATION P7

SCALE. 1: 25

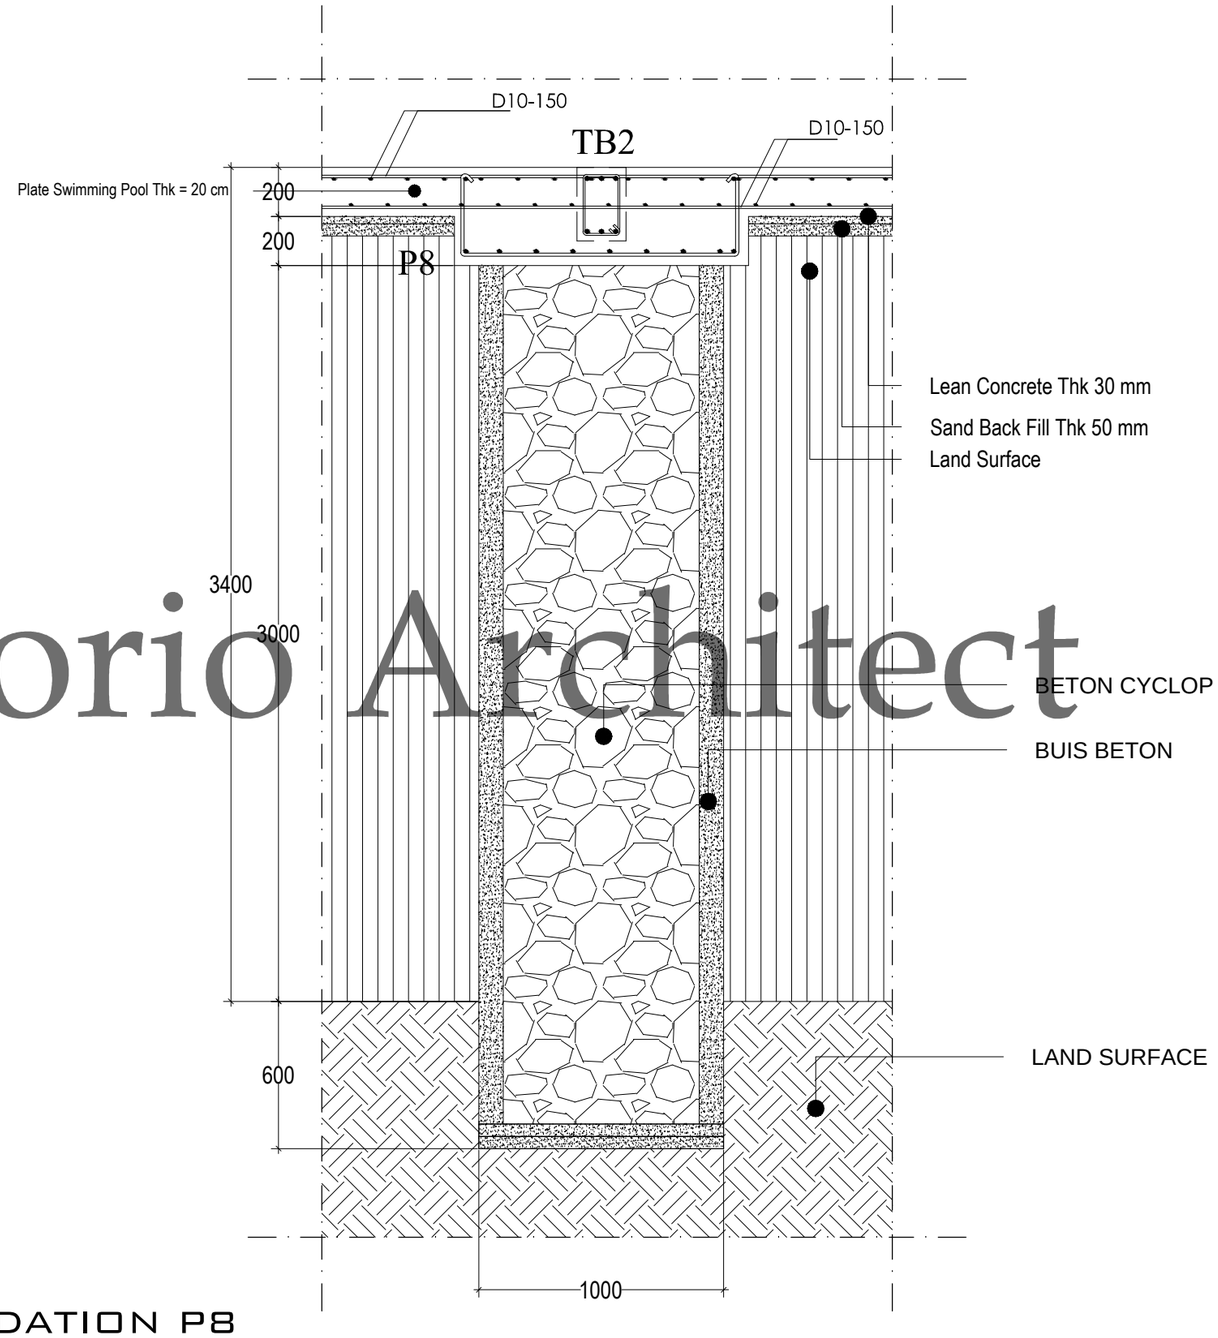

SUMURAN FOUNDATION P8

SCALE. 1: 25

Emporio Architect

Consultant: Emporio Architect, info@emporioarchitec.com, contact : 081222955519	PROJECT : PRIVATE HOUSE	PRINCIPLE ARCHITECT : I.B. Gd Sasra Bhanutama, S.T. Arya Prawira Wibowo, S.T.	STRUCTURE ENGINEER :	STRUCTURE DRAFTER :	ELECTRICAL AND PLUMBING DRAFTER :	ARCHITECTURAL DRAFTER :	CHECKED :	
	OWNER :	ARCHITECT DESIGNER :	MECHANICAL AND ELECTRICAL ENGINEER :					
	DRAWING TITLE : **FOOT PLATE FOUNDATION P7 & SUMURAN FOUNDATION P8**	SCALE : **SCALE 1 : 25** / DATE :	DATE / REVISION NOTE / SIGNATURE	Drawing code: **S**	Page number: **104**	Total page: **104**		
		FILE NAME : D\Data\Project / PRINT DATE : -						

Note.
Planning the structure and plumbing of the drawings should be checked again or re-adjusted by the contractor related to the field condition