
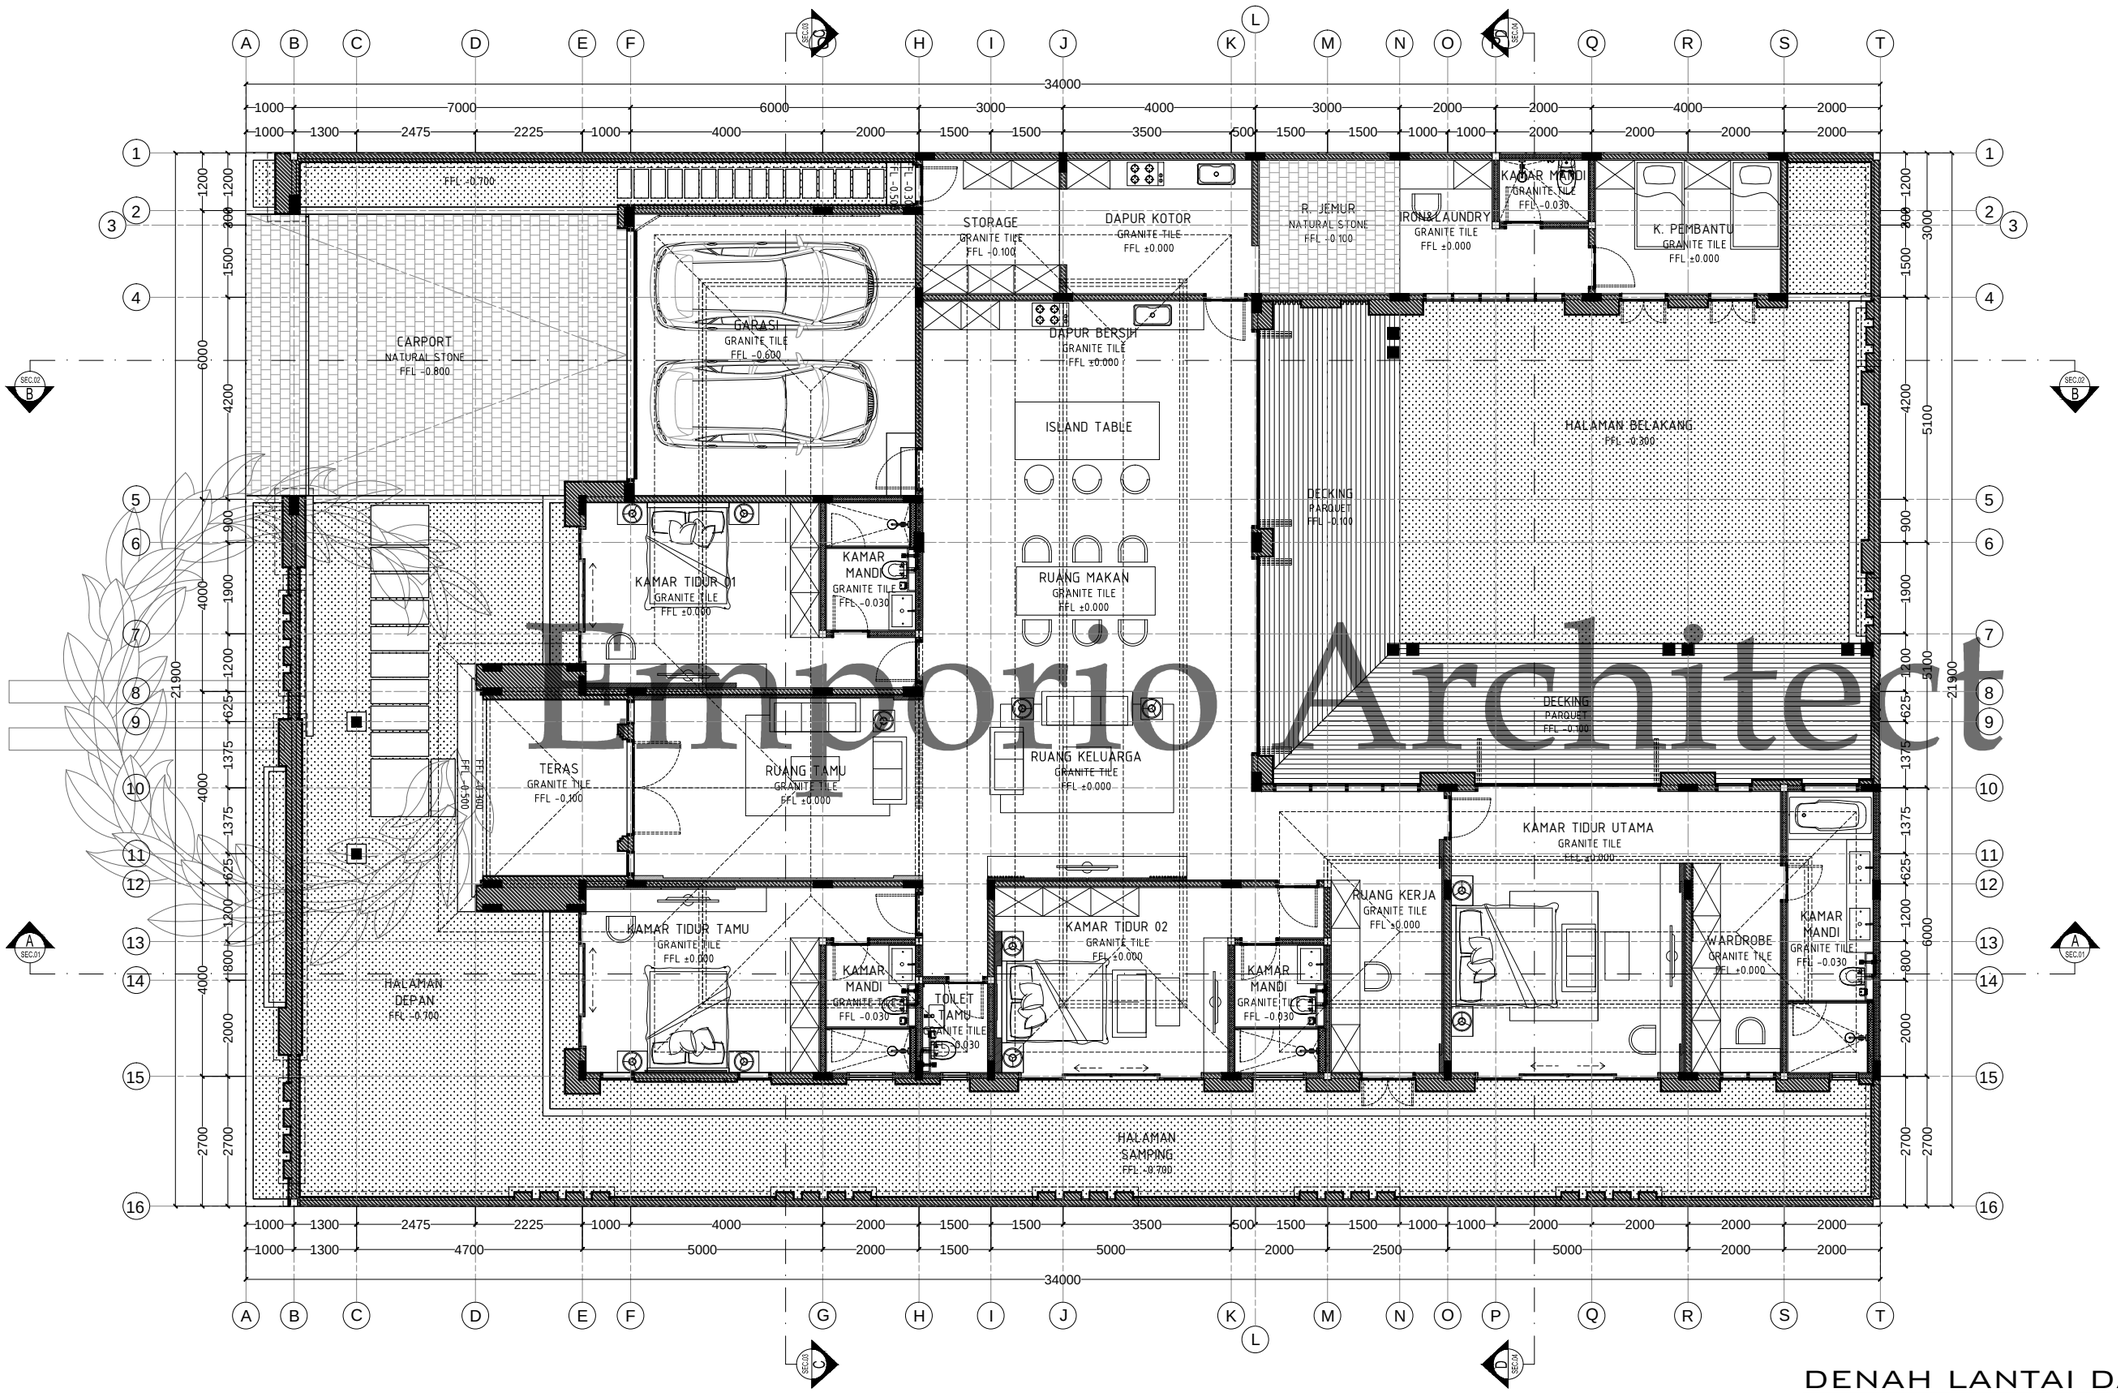


Emporio Architect

DENAH LANTAI DASAR

SKALA. 1: 125

Consultant: Emporio Architect info@emporioarchitec.com contact : 081222955519	PROJECT : PRIVATE HOUSE	PRINCIPLE ARCHITECT : I.B. Gd Sasra Bhanutama, ST Arya Prawira Wibowo, ST	STRUCTURE ENGINEER :	STRUCTURE DRAFTER :	ELECTRICAL AND PLUMBING DRAFTER :	ARCHITECTURAL DRAFTER :	CHECKED :		
	OWNER :	ARCHITECT DESIGNER :	MECHANICAL AND ELECTRICAL ENGINEER :						
	DRAWING TITLE : DENAH RENCANA KUSEN PINTU DAN JENDELA (LANTAI DASAR)	SKALA : SKALA 1 : 125	DATE :	DATE / REVISION NOTE / SIGNATURE		Drawing code	Page number	Total page	Note. Planning the structure and plumbing of the drawings should be checked again or re-adjusted by the contractor related to the field condition
		FILE NAME D\Data\Project	PRINT DATE : -			A	001	063	

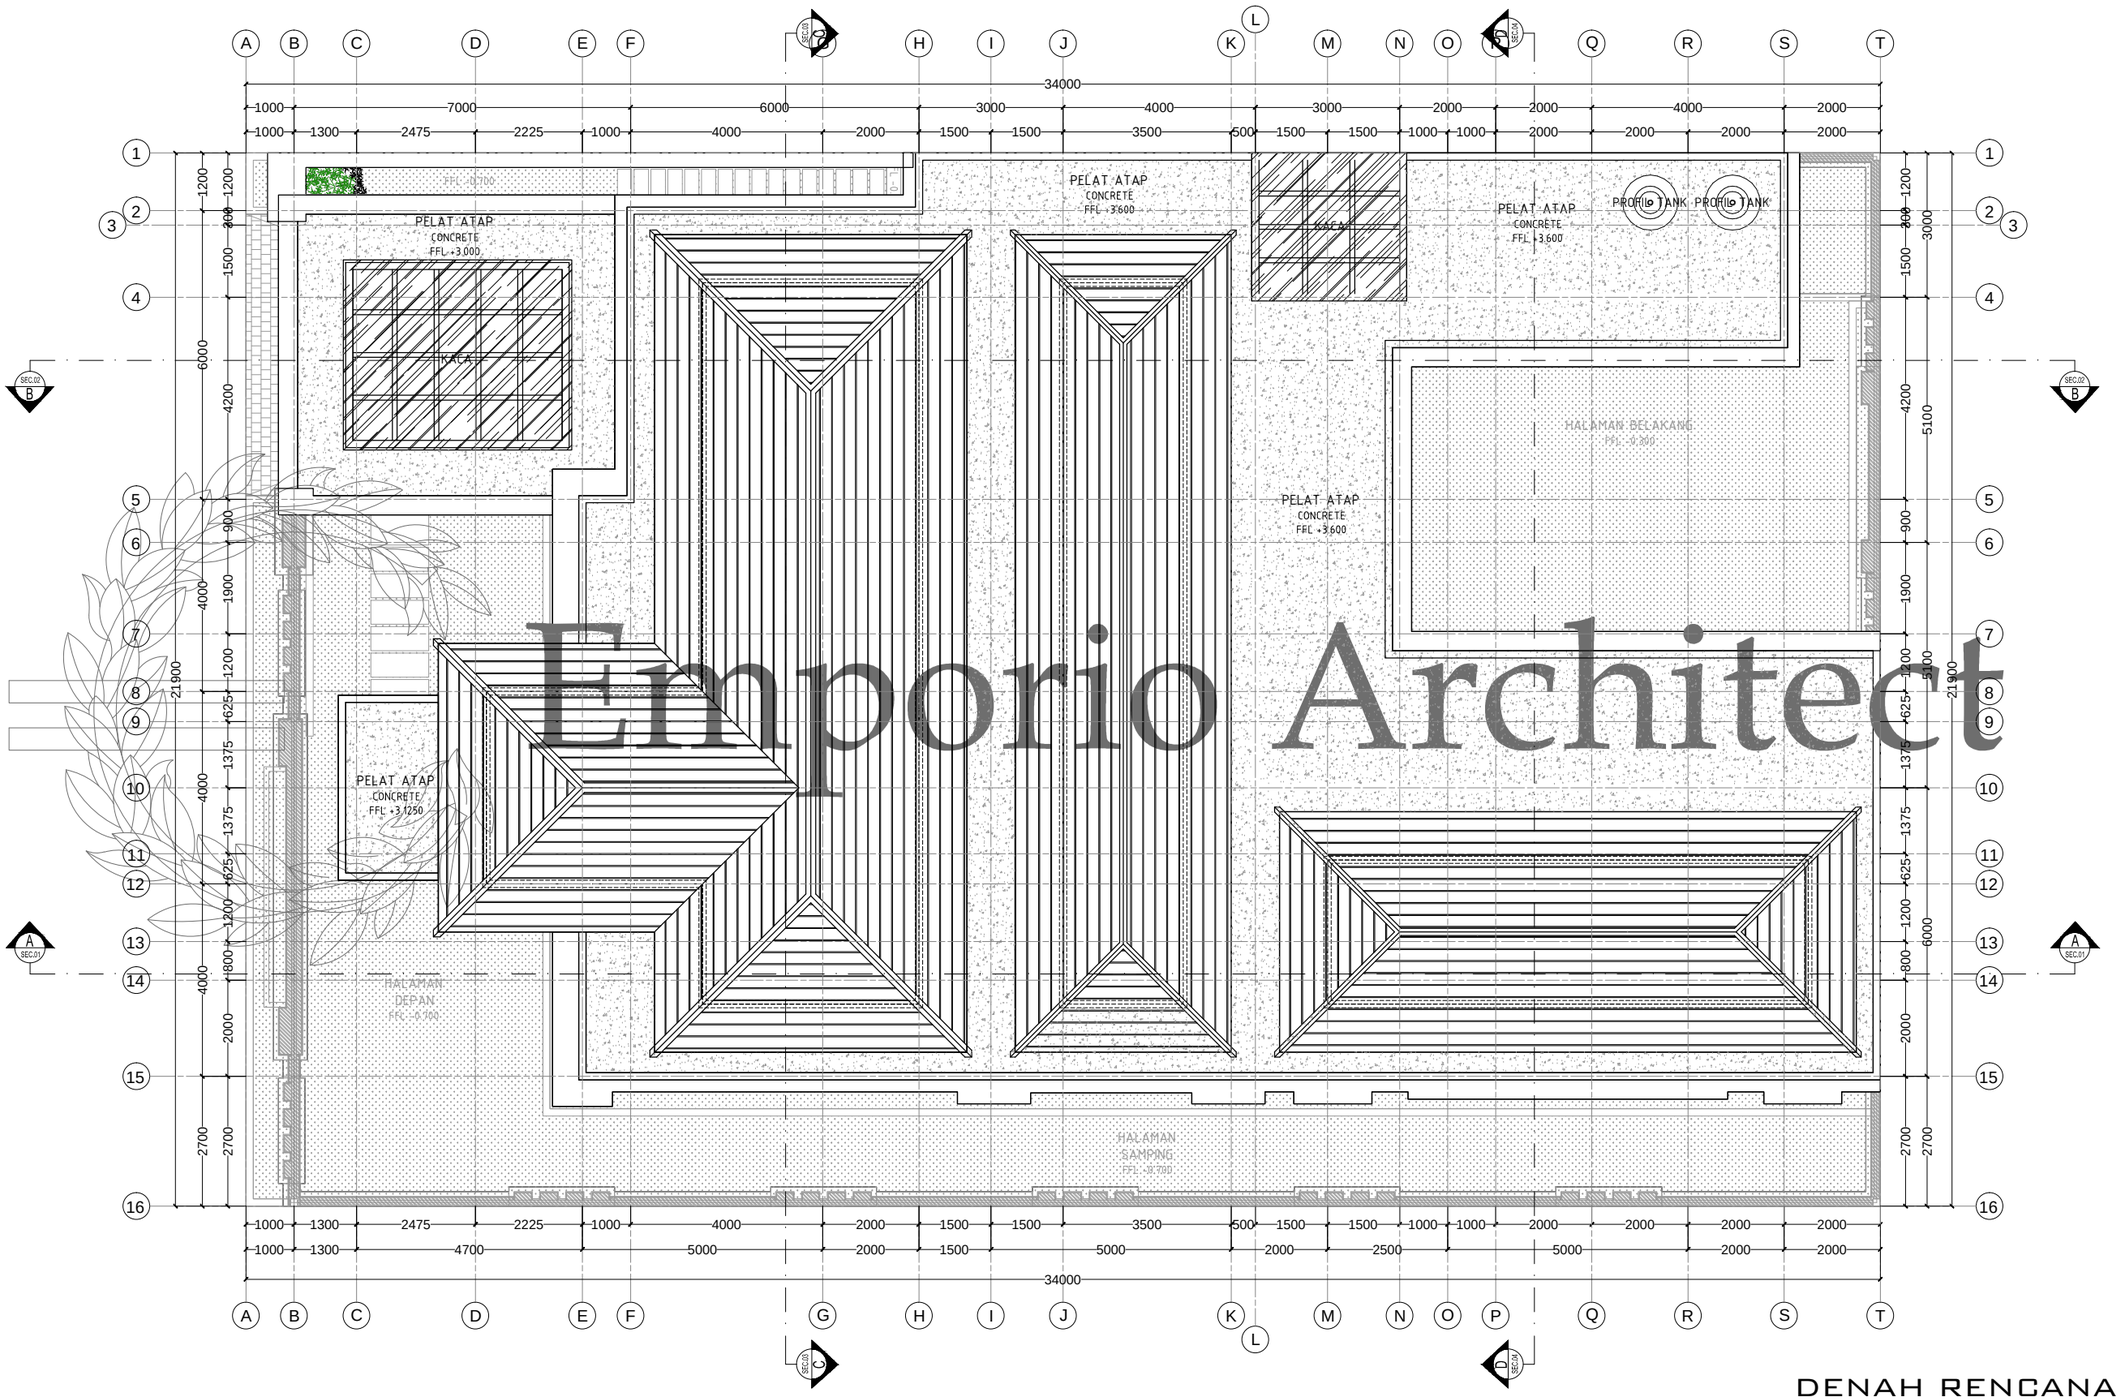


Emporio Architect

DENAH RENCANA ATAP

SKALA. 1: 125

Consultant
Emporio Architect
info@emporioarchitec.com
contact : 081222955519

PROJECT : PRIVATE HOUSE	PRINCIPLE ARCHITECT : I.B. Gd Sasra Bhanutama, ST Arya Prawira Wibowo, ST	STRUCTURE ENGINEER :	STRUCTURE DRAFTER :	ELECTRICAL AND PLUMBING DRAFTER :	ARCHITECTURAL DRAFTER :	CHECKED :	
OWNER :	ARCHITECT DESIGNER :	MECHANICAL AND ELECTRICAL ENGINEER :					
DRAWING TITLE : DENAH RENCANA KUSEN PINTU DAN JENDELA (LANTAI DASAR)	SKALA : SKALA 1 : 125 / DATE :	DATE / REVISION NOTE / SIGNATURE	Drawing code	Page number	Total page	Note. Planning the structure and plumbing of the drawings should be checked again or re-adjusted by the contractor related to the field condition	
	FILE NAME D\Data\Project / PRINT DATE : -		A	002	**063**		

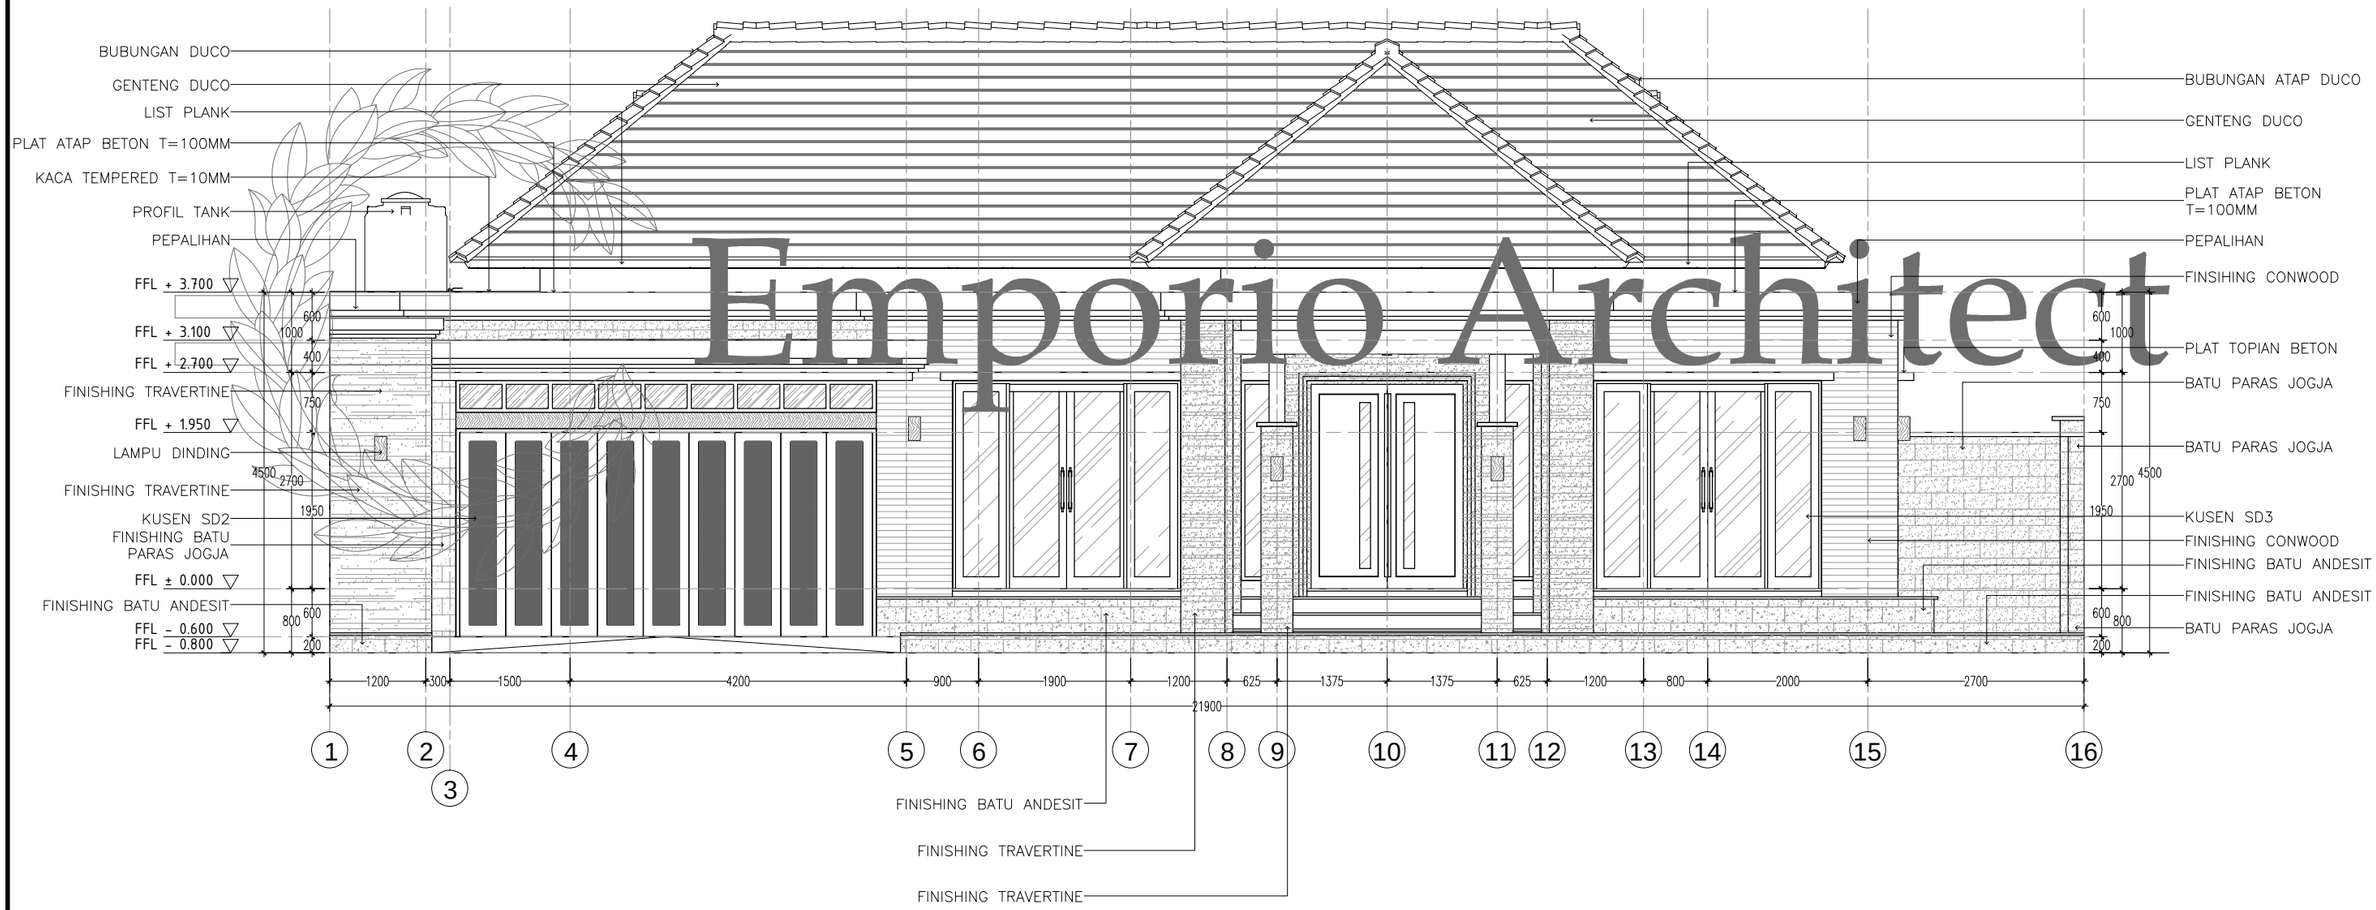

Emporio Architect

TAMPAK DEPAN


SKALA. 1 : 75

Consultant

Emporio Architect
info@emporioarchitec.com
contact : 081222955519

PROJECT : PRIVATE HOUSE	PRINCIPLE ARCHITECT : I.B. Gd Sasra Bhanutama, ST Arya Prawira Wibowo, ST	STRUCTURE ENGINEER :	STRUCTURE DRAFTER :	ELECTRICAL AND PLUMBING DRAFTER :	ARCHITECTURAL DRAFTER :	CHECKED :		
OWNER :	ARCHITECT DESIGNER :	MECHANICAL AND ELECTRICAL ENGINEER :						
DRAWING TITLE : TAMPAK DEPAN	SKALA : SKALA 1 : 100	DATE :	DATE	REVISION NOTE	SIGNATURE	Drawing code	Page number	Total page
	FILE NAME D\Data\Project	PRINT DATE : -				A	003	063

Note.
Planning the structure and plumbing of the drawings should be checked again or re-adjusted by the contractor related to the field condition

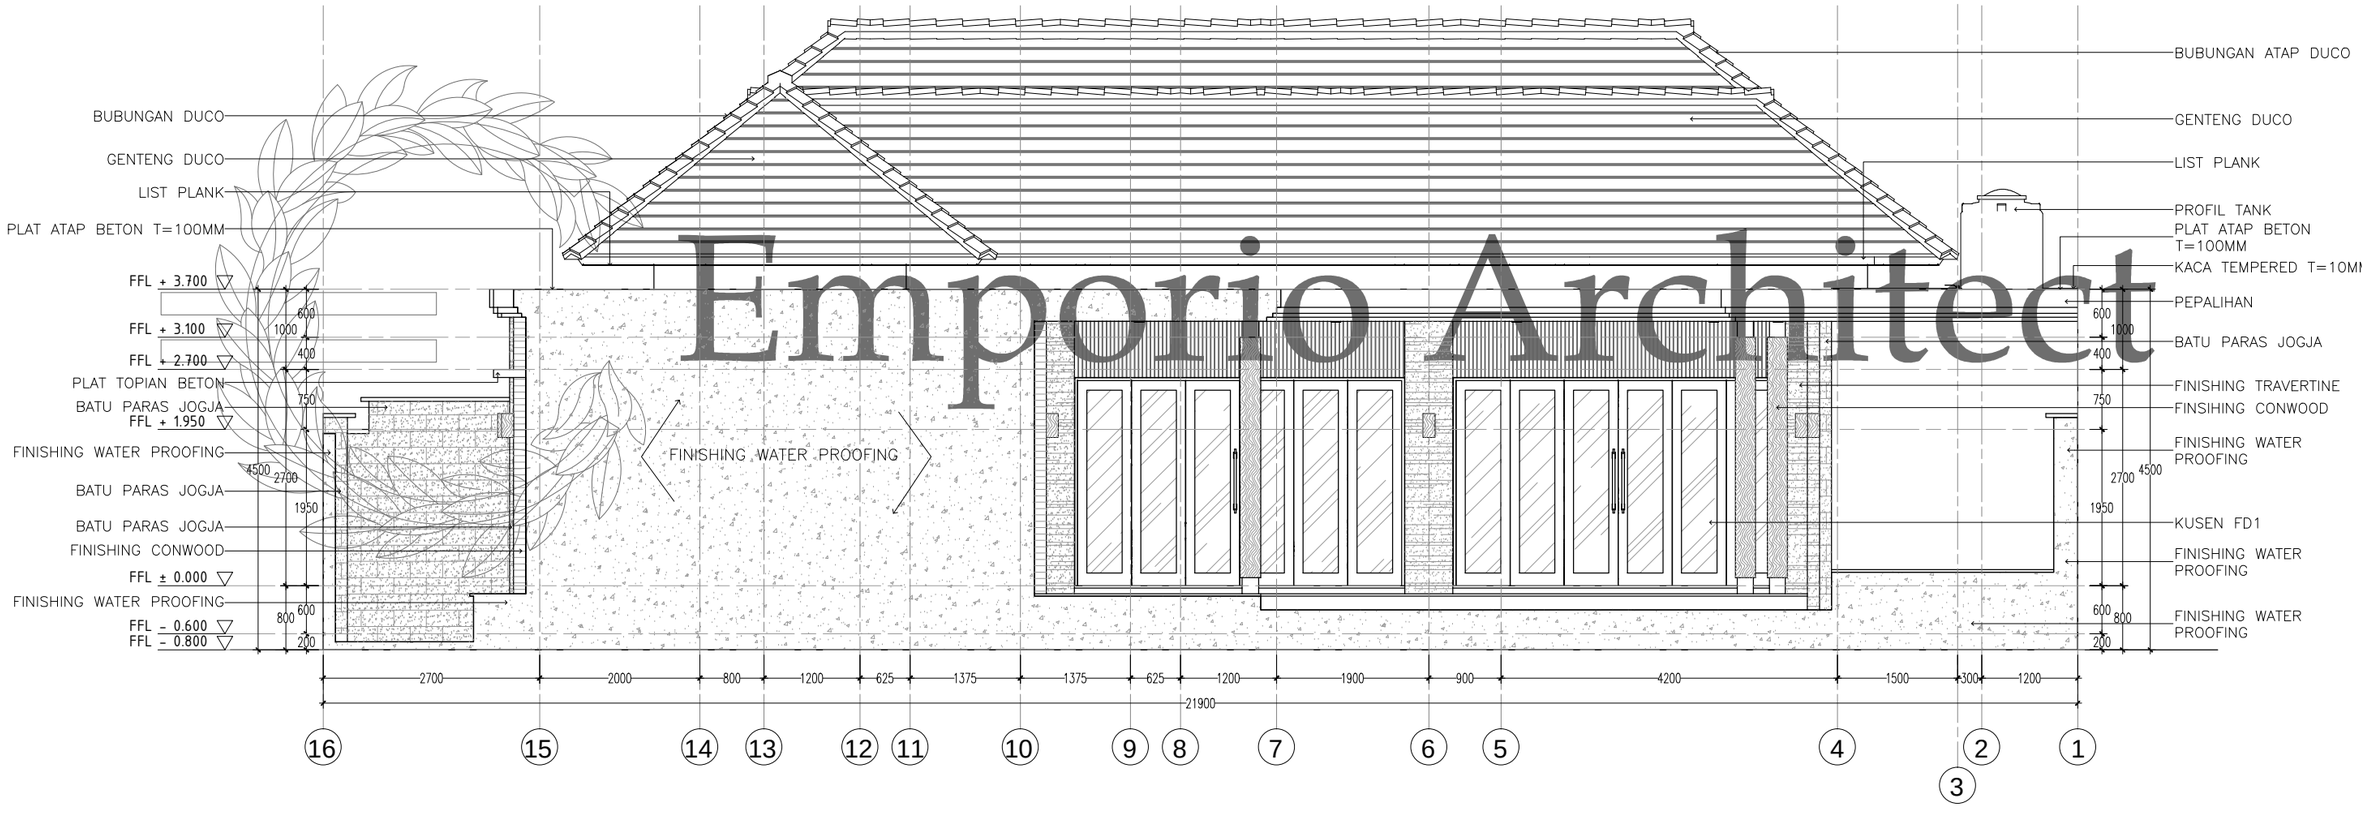


Emporio Architect

TAMPAK BELAKANG

SKALA. 1 : 75

Consultant
Emporio Architect
info@emporioarchitec.com
contact : 081222955519

PROJECT : PRIVATE HOUSE	PRINCIPLE ARCHITECT : I.B. Gd Sasra Bhanutama, ST Arya Prawira Wibowo, ST	STRUCTURE ENGINEER :	STRUCTURE DRAFTER :	ELECTRICAL AND PLUMBING DRAFTER :	ARCHITECTURAL DRAFTER :	CHECKED :		
OWNER :	ARCHITECT DESIGNER :	MECHANICAL AND ELECTRICAL ENGINEER :						
DRAWING TITLE : TAMPAK BELAKANG	SKALA : SKALA 1 : 100	DATE :	DATE / REVISION NOTE / SIGNATURE		Drawing code	Page number	Total page	**Note.** Planning the structure and plumbing of the drawings should be checked again or re-adjusted by the contractor related to the field condition
	FILE NAME : D\Data\Project	PRINT DATE : -			A	004	**063**	

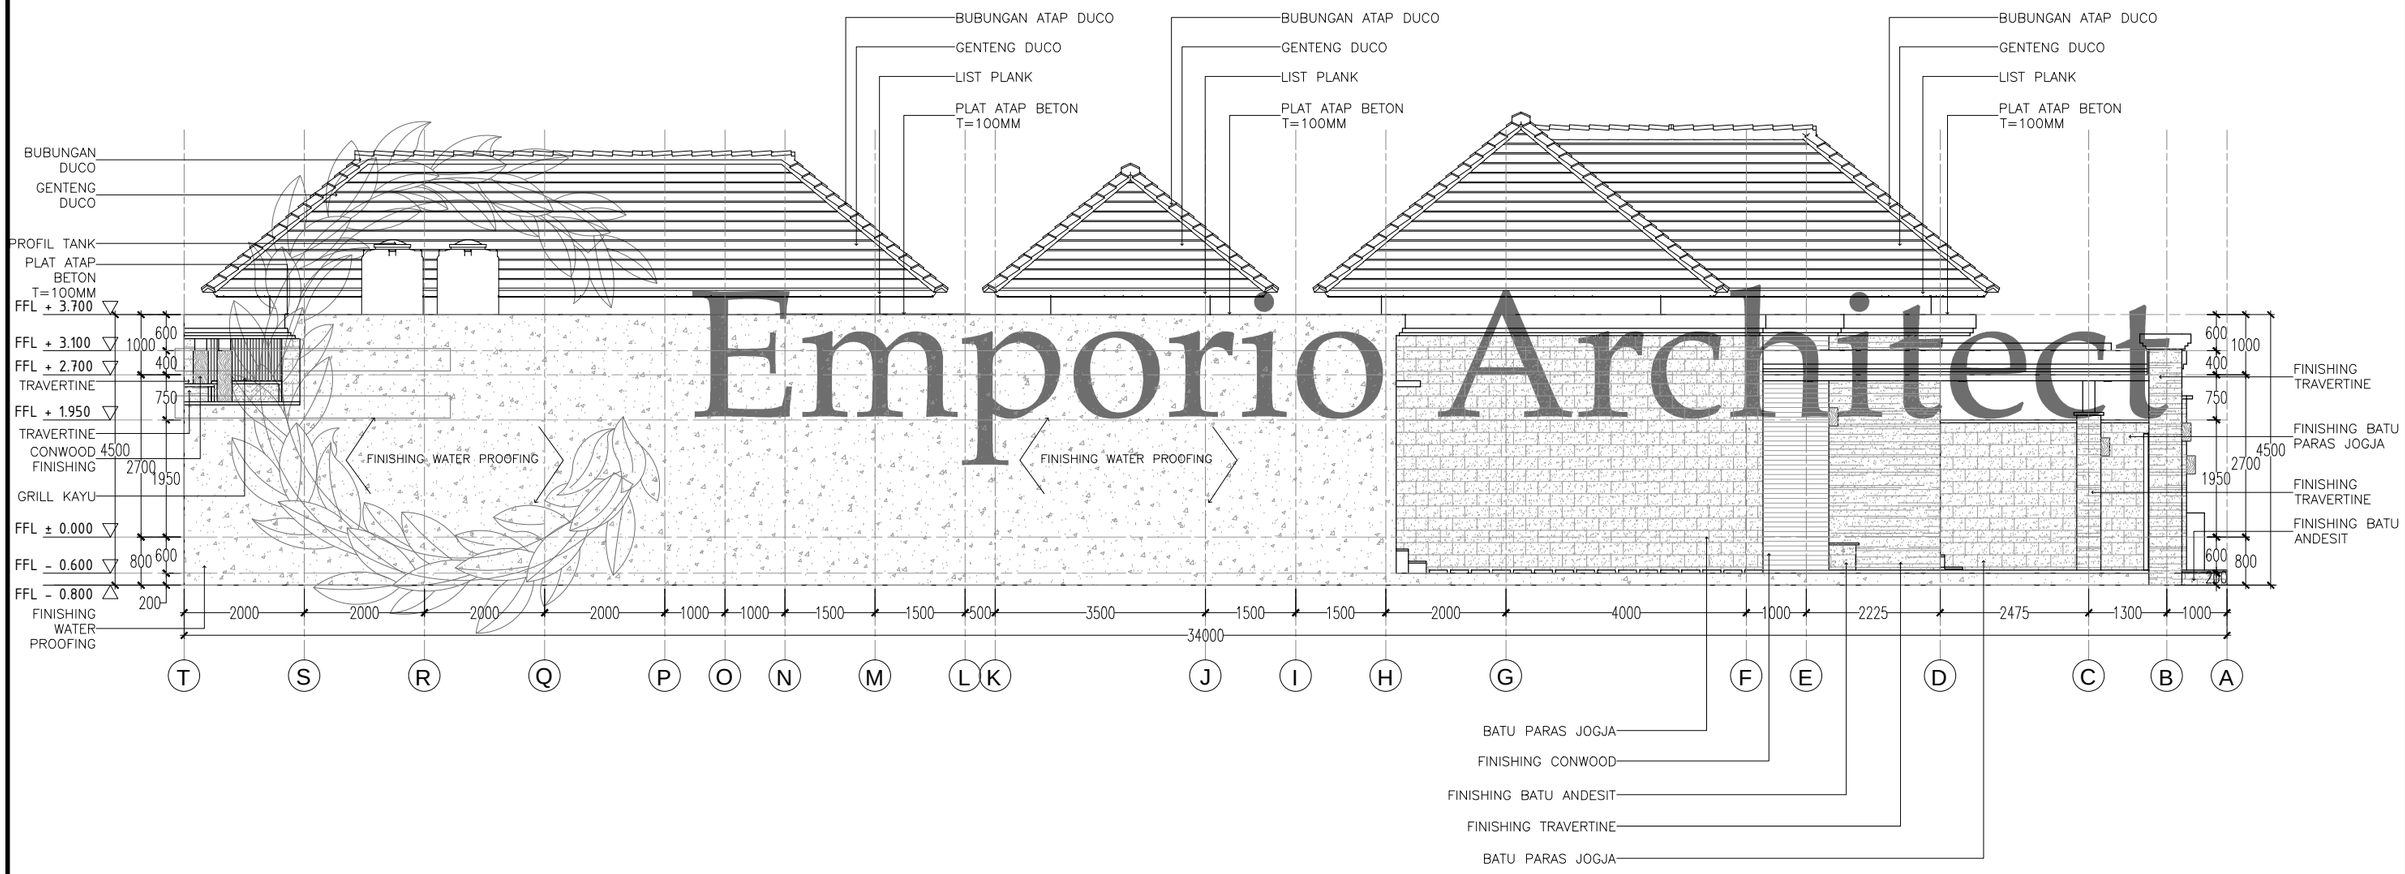

Emporio Architect


TAMPAK SAMPING

SKALA. 1: 100

Consultant
Emporio Architect
info@emporioarchitec.com
contact : 081222955519

PROJECT : PRIVATE HOUSE	PRINCIPLE ARCHITECT : I.B. Gd Sasra Bhanutama, ST Arya Prawira Wibowo, ST	STRUCTURE ENGINEER :	STRUCTURE DRAFTER :	ELECTRICAL AND PLUMBING DRAFTER :	ARCHITECTURAL DRAFTER :	CHECKED :		
OWNER :	ARCHITECT DESIGNER :	MECHANICAL AND ELECTRICAL ENGINEER :						
DRAWING TITLE : TAMPAK SAMPING	SKALA : SKALA 1 : 100	DATE :	DATE	REVISION NOTE	SIGNATURE	Drawing code	Page number	Total page
	FILE NAME D\Data\Project	PRINT DATE : -				A	005	**063**

Note.
Planning the structure and plumbing of the drawings should be checked again or re-adjusted by the contractor related to the field condition

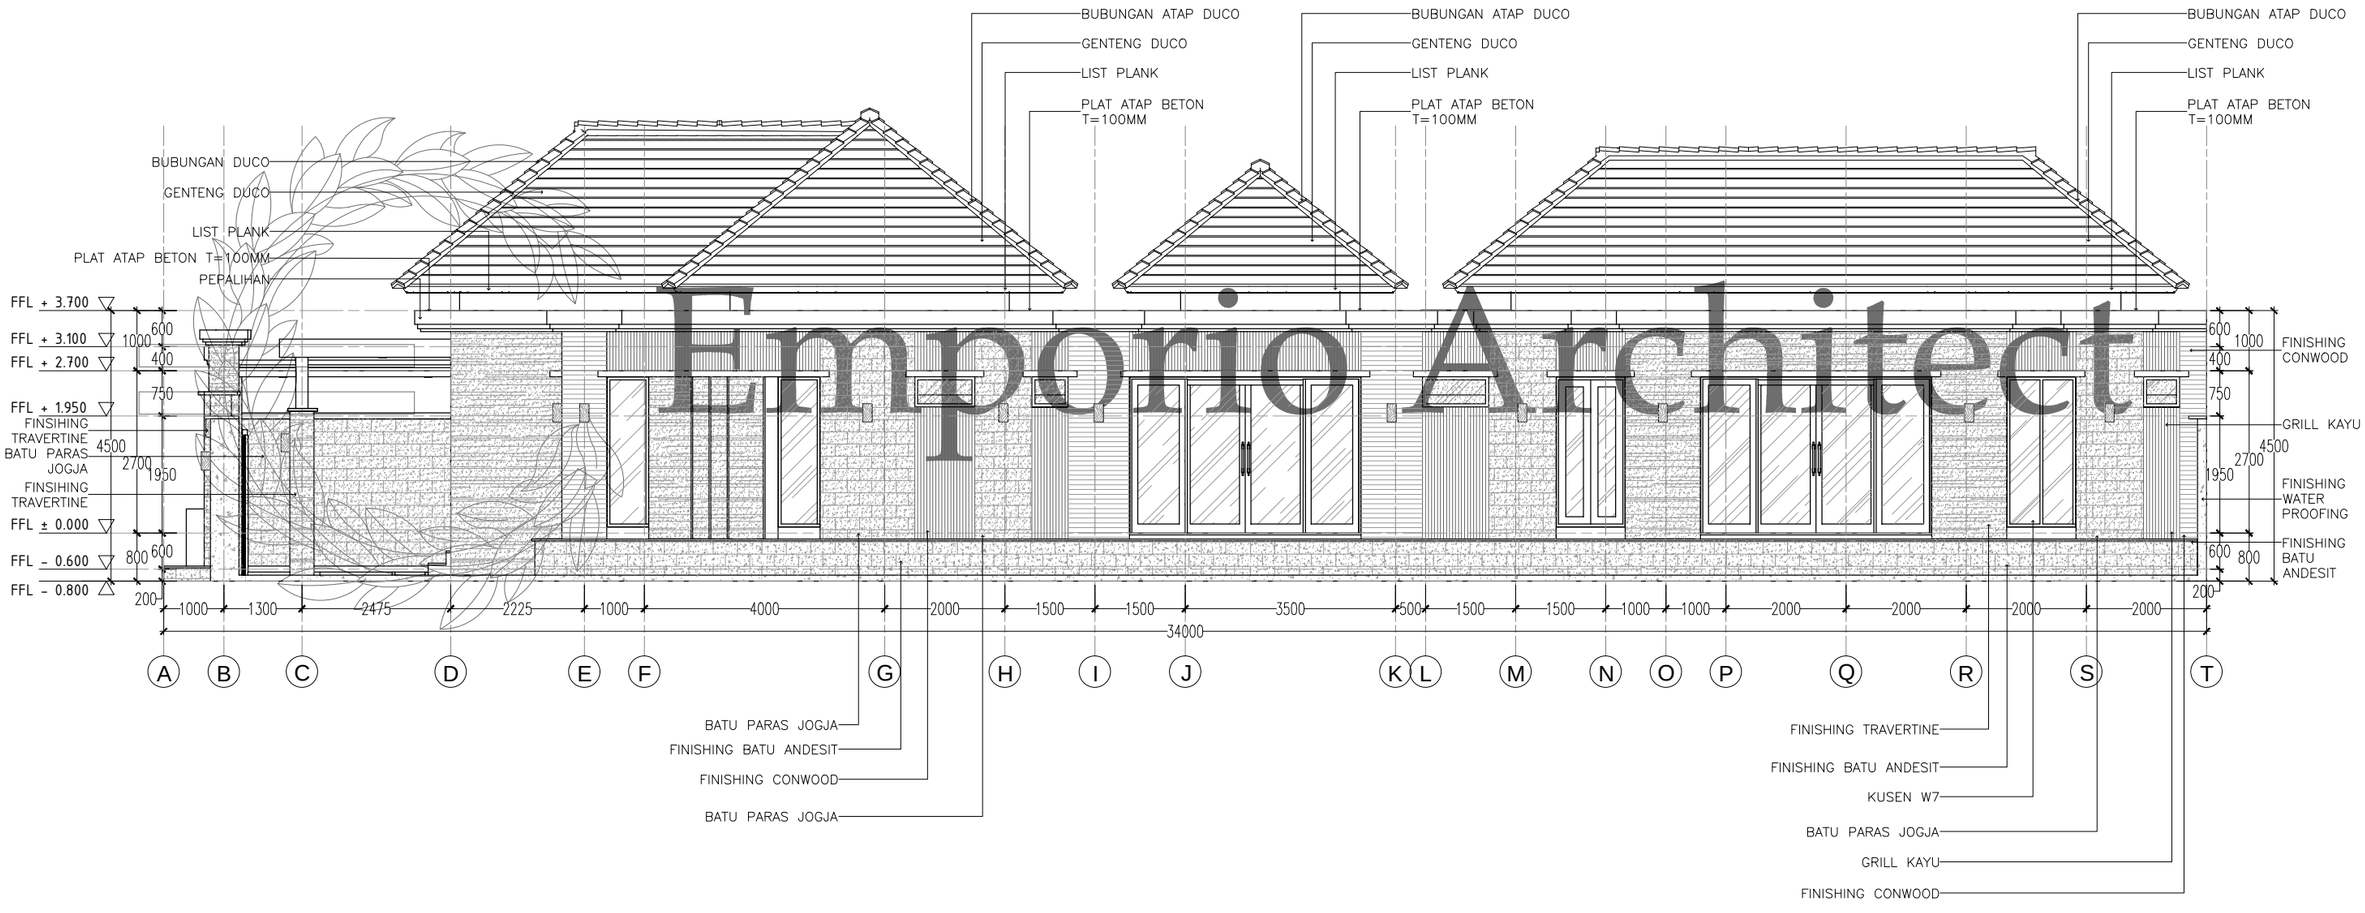


Emporio Architect

TAMPAK SAMPING

SKALA. 1: 100

Consultant
Emporio Architect
info@emporioarchitec.com
contact : 081222955519

PROJECT : PRIVATE HOUSE	PRINCIPLE ARCHITECT : I.B. Gd Sasra Bhanutama, ST Arya Prawira Wibowo, ST	STRUCTURE ENGINEER :	STRUCTURE DRAFTER :	ELECTRICAL AND PLUMBING DRAFTER :	ARCHITECTURAL DRAFTER :	CHECKED :			
OWNER :	ARCHITECT DESIGNER :	MECHANICAL AND ELECTRICAL ENGINEER :							
DRAWING TITLE : TAMPAK SAMPING	SKALA : SKALA 1 : 100 / DATE :	DATE / REVISION NOTE / SIGNATURE	Drawing code	Page number	Total page	**Note.** Planning the structure and plumbing of the drawings should be checked again or re-adjusted by the contractor related to the field condition			
	FILE NAME : D\Data\Project / PRINT DATE : -		A	006	**063**				

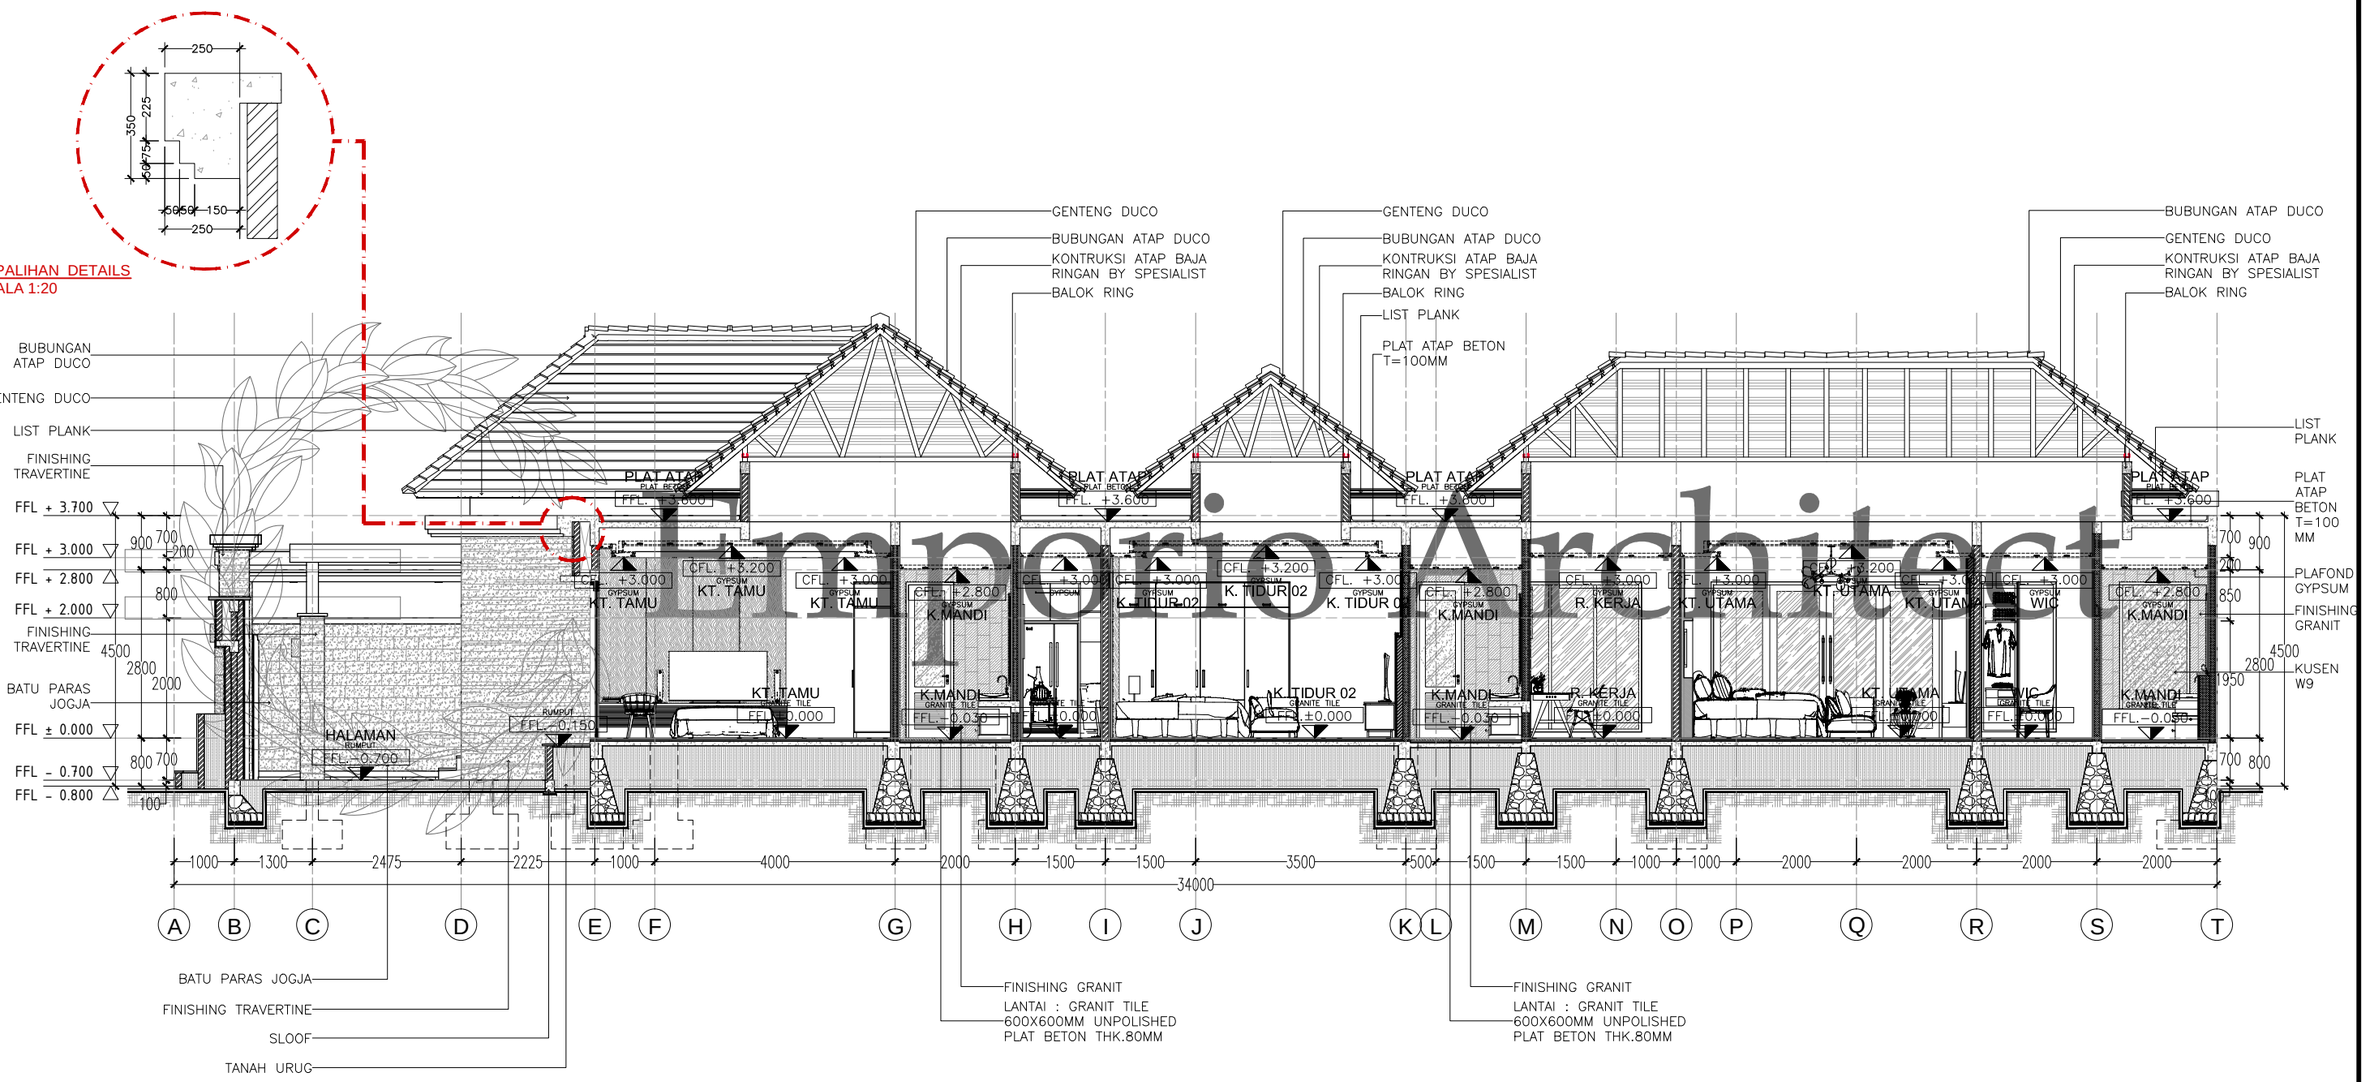

Emporio Architect


POTONGAN A-A

SKALA. 1: 100

Consultant
Emporio Architect
info@emporioarchitec.com
contact : 081222955519

PROJECT : PRIVATE HOUSE	PRINCIPLE ARCHITECT : I.B. Gd Sasra Bhanutama, ST Arya Prawira Wibowo, ST	STRUCTURE ENGINEER :	STRUCTURE DRAFTER :	ELECTRICAL AND PLUMBING DRAFTER :	ARCHITECTURAL DRAFTER :	CHECKED :		
OWNER :	ARCHITECT DESIGNER :	MECHANICAL AND ELECTRICAL ENGINEER :						
DRAWING TITLE : POTONGAN A-A	SKALA : SKALA 1 : 100	DATE :	DATE	REVISION NOTE	SIGNATURE	Drawing code	Page number	Total page
	FILE NAME D\Data\Project	PRINT DATE : -				A	007	**063**

Note.
Planning the structure and plumbing of the drawings should be checked again or re-adjusted by the contractor related to the field condition

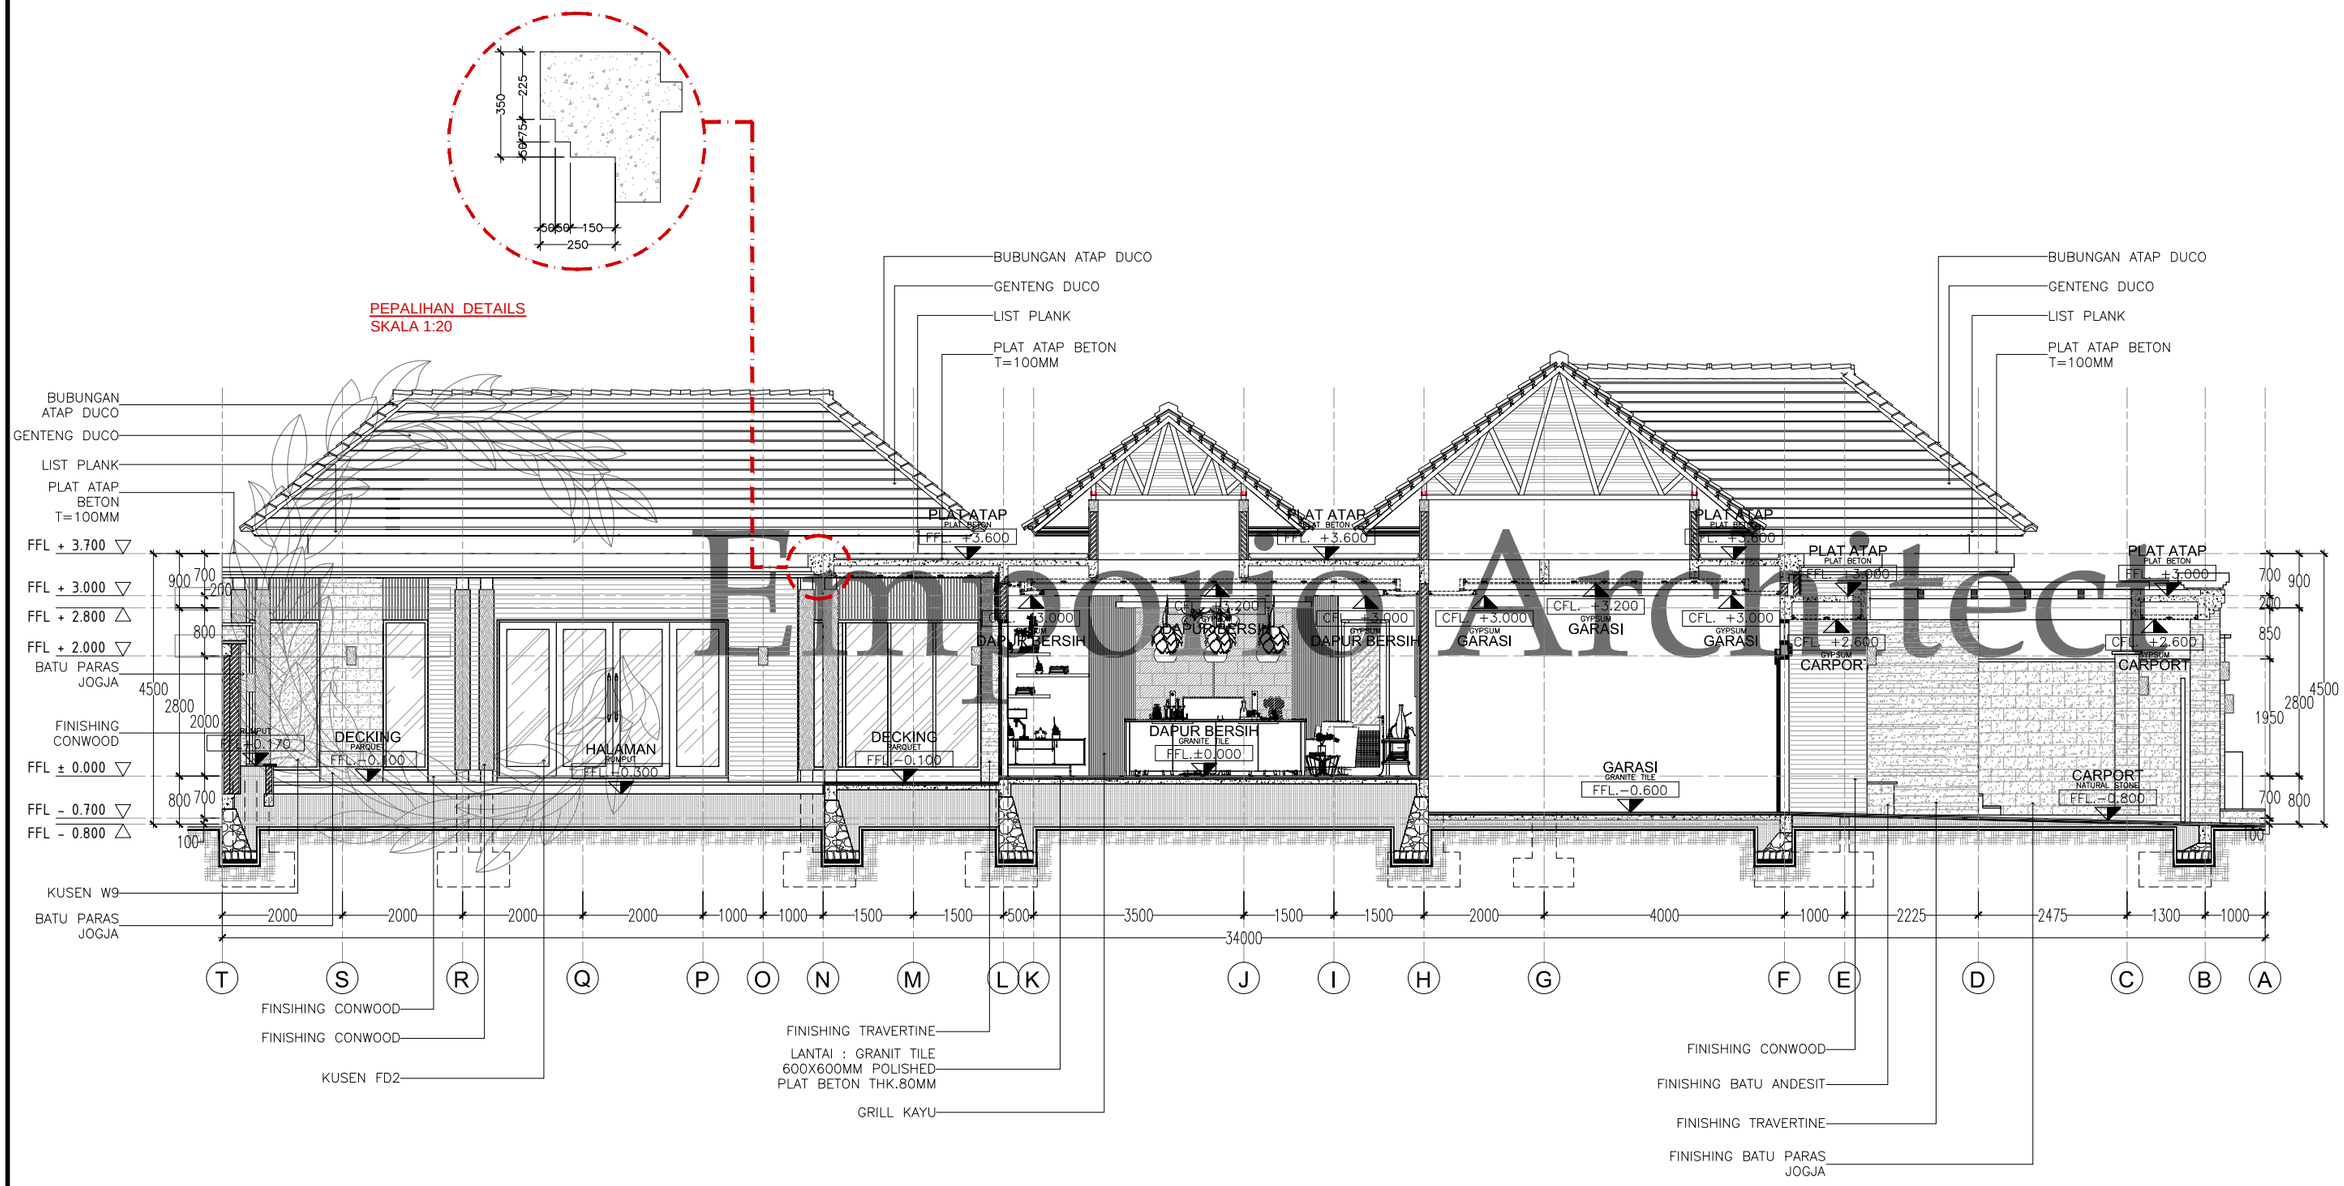


Emporio Architect

POTONGAN B-B
SKALA. 1: 100

Consultant
Emporio Architect
info@emporioarchitec.com
contact : 081222955519

PROJECT : PRIVATE HOUSE	PRINCIPLE ARCHITECT : I.B. Gd Sasra Bhanutama, ST; Arya Prawira Wibowo, ST	STRUCTURE ENGINEER :	STRUCTURE DRAFTER :	ELECTRICAL AND PLUMBING DRAFTER :	ARCHITECTURAL DRAFTER :	CHECKED :	
OWNER :	ARCHITECT DESIGNER :	MECHANICAL AND ELECTRICAL ENGINEER :					
DRAWING TITLE : POTONGAN B-B	SKALA : SKALA 1 : 100	DATE :	DATE / REVISION NOTE / SIGNATURE		Drawing code	Page number	Total page
	FILE NAME D\Data\Project	PRINT DATE : -			A	008	**063**

Note.
Planning the structure and plumbing of the drawings should be checked again or re-adjusted by the contractor related to the field condition

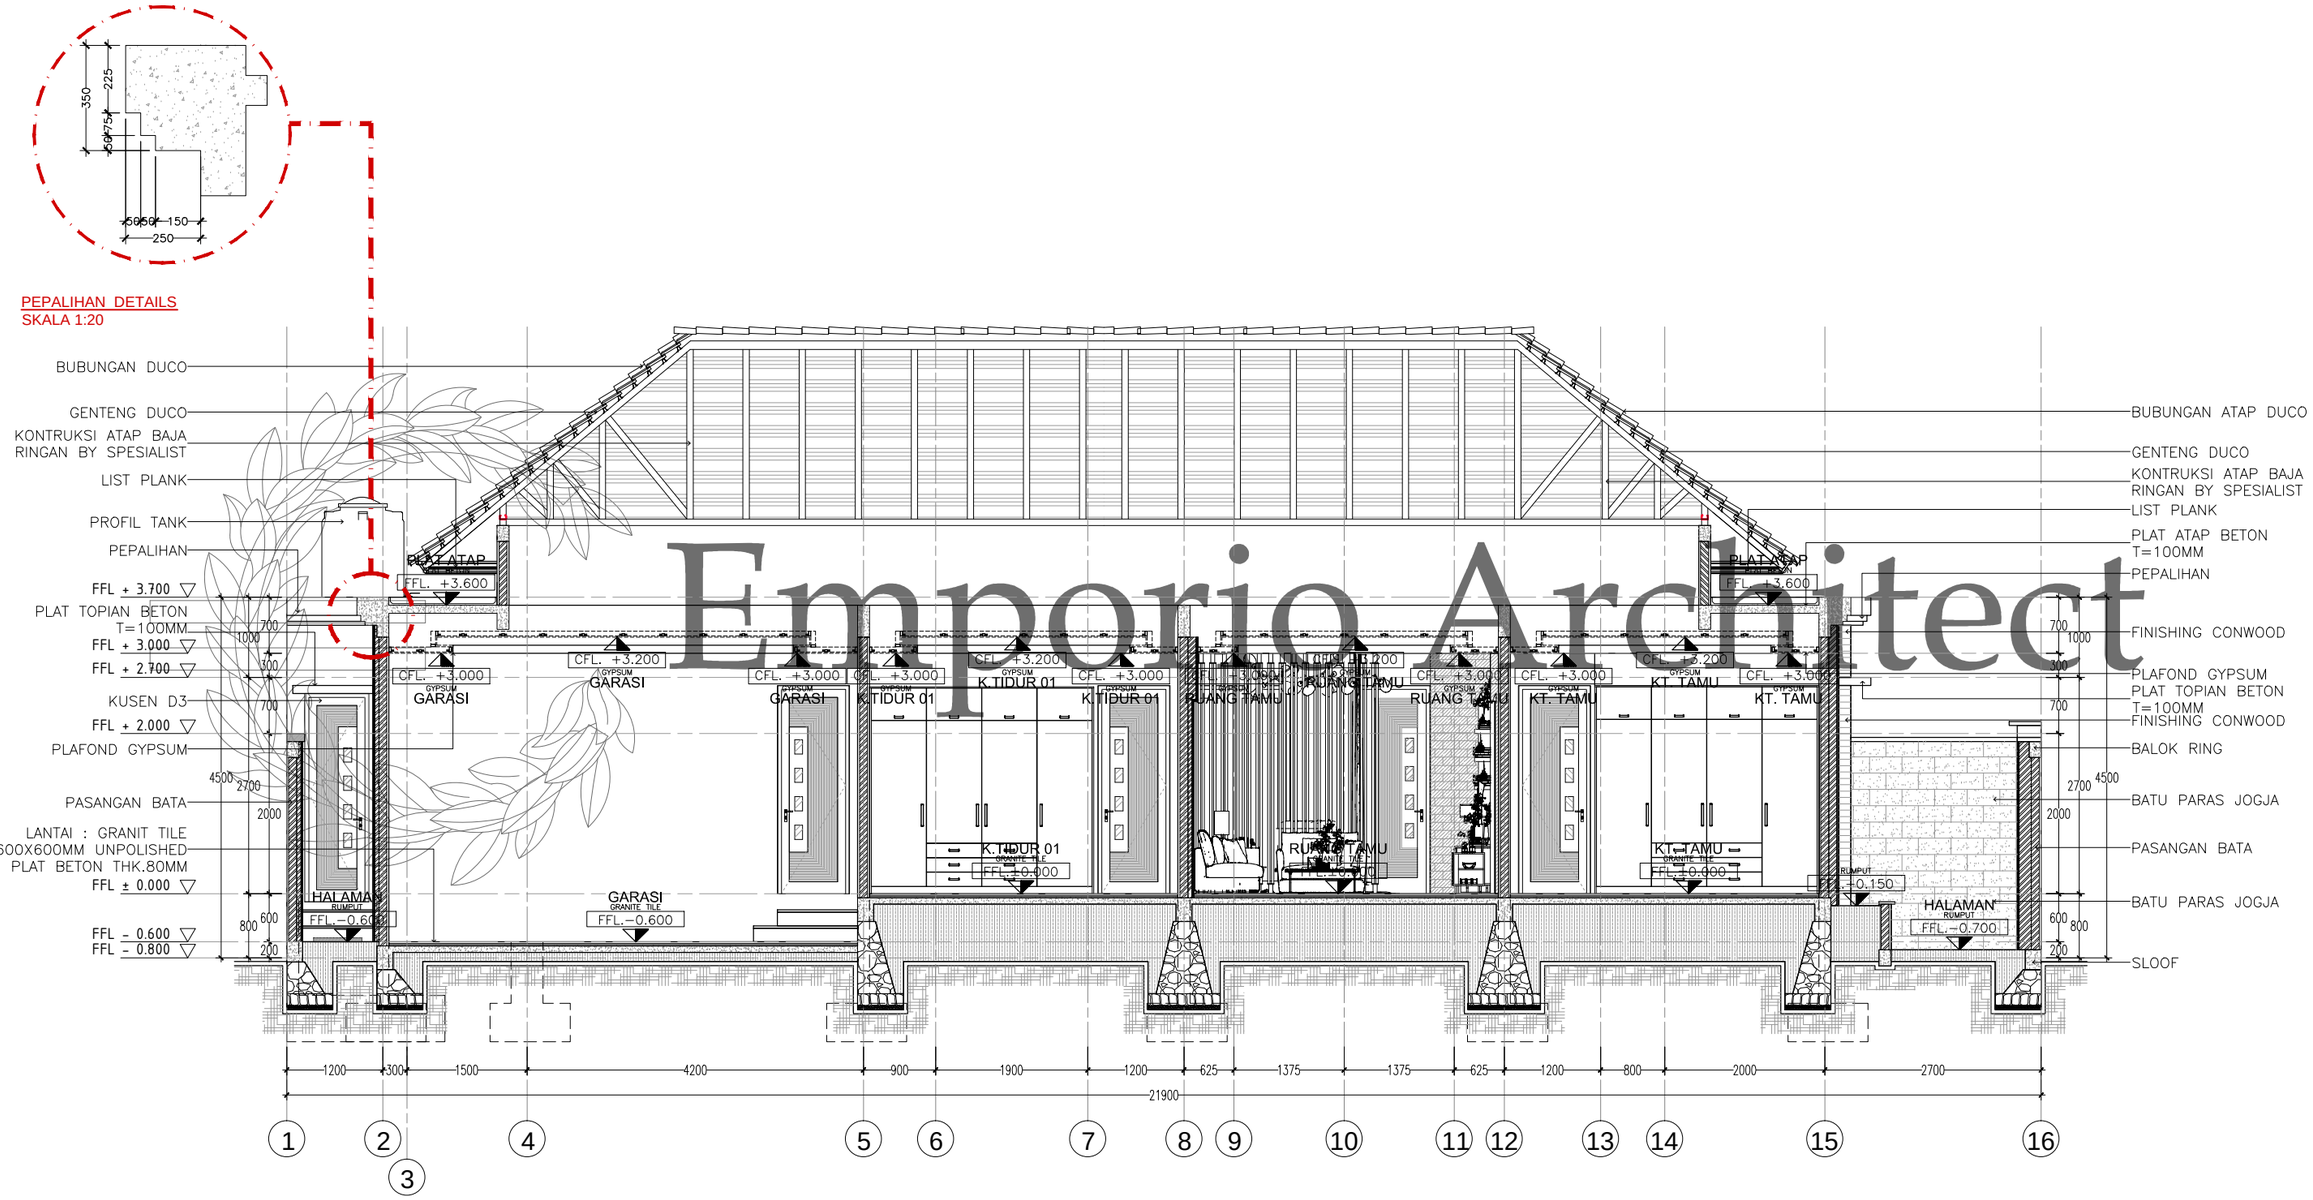

Emporio Architect


POTONGAN C-C

SKALA. 1 : 75


Consultant
Emporio Architect
info@emporioarchitec.com
contact : 081222955519

PROJECT : PRIVATE HOUSE	PRINCIPLE ARCHITECT : I.B. Gd Sasra Bhanutama, ST; Arya Prawira Wibowo, ST	STRUCTURE ENGINEER :	STRUCTURE DRAFTER :	ELECTRICAL AND PLUMBING DRAFTER :	ARCHITECTURAL DRAFTER :	CHECKED :	
OWNER :	ARCHITECT DESIGNER :	MECHANICAL AND ELECTRICAL ENGINEER :					
DRAWING TITLE : POTONGAN C-C	SKALA : SKALA 1 : 100	DATE :	DATE / REVISION NOTE / SIGNATURE		Drawing code	Page number	Total page
	FILE NAME D\Data\Project	PRINT DATE : -			A	009	063

Note.
Planning the structure and plumbing of the drawings should be checked again or re-adjusted by the contractor related to the field condition

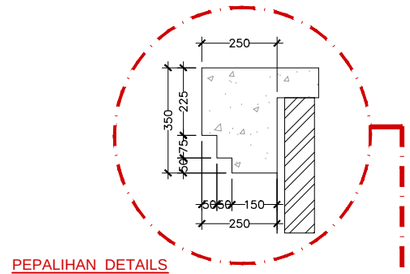


PEPALIHAN DETAILS
SKALA 1:20

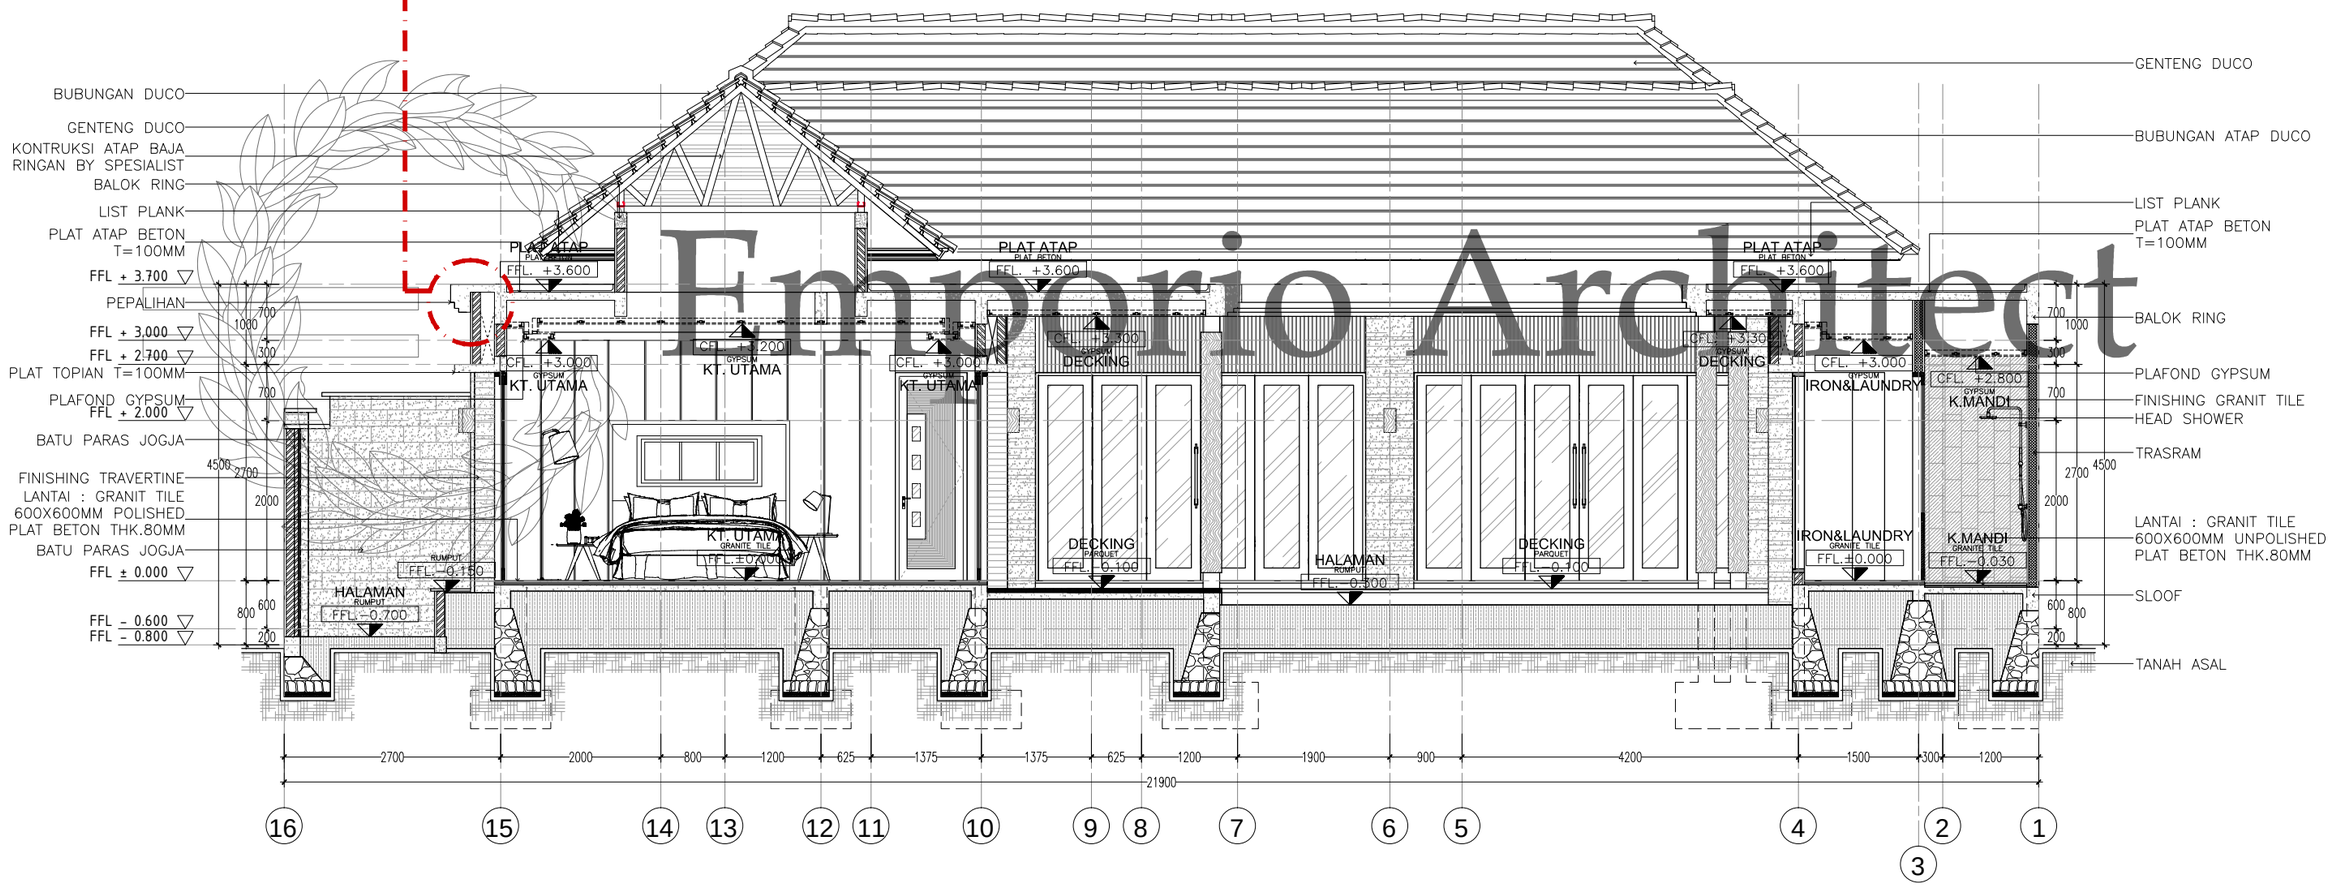

Emporio Architect

POTONGAN D-D
SKALA. 1: 75

| | | |

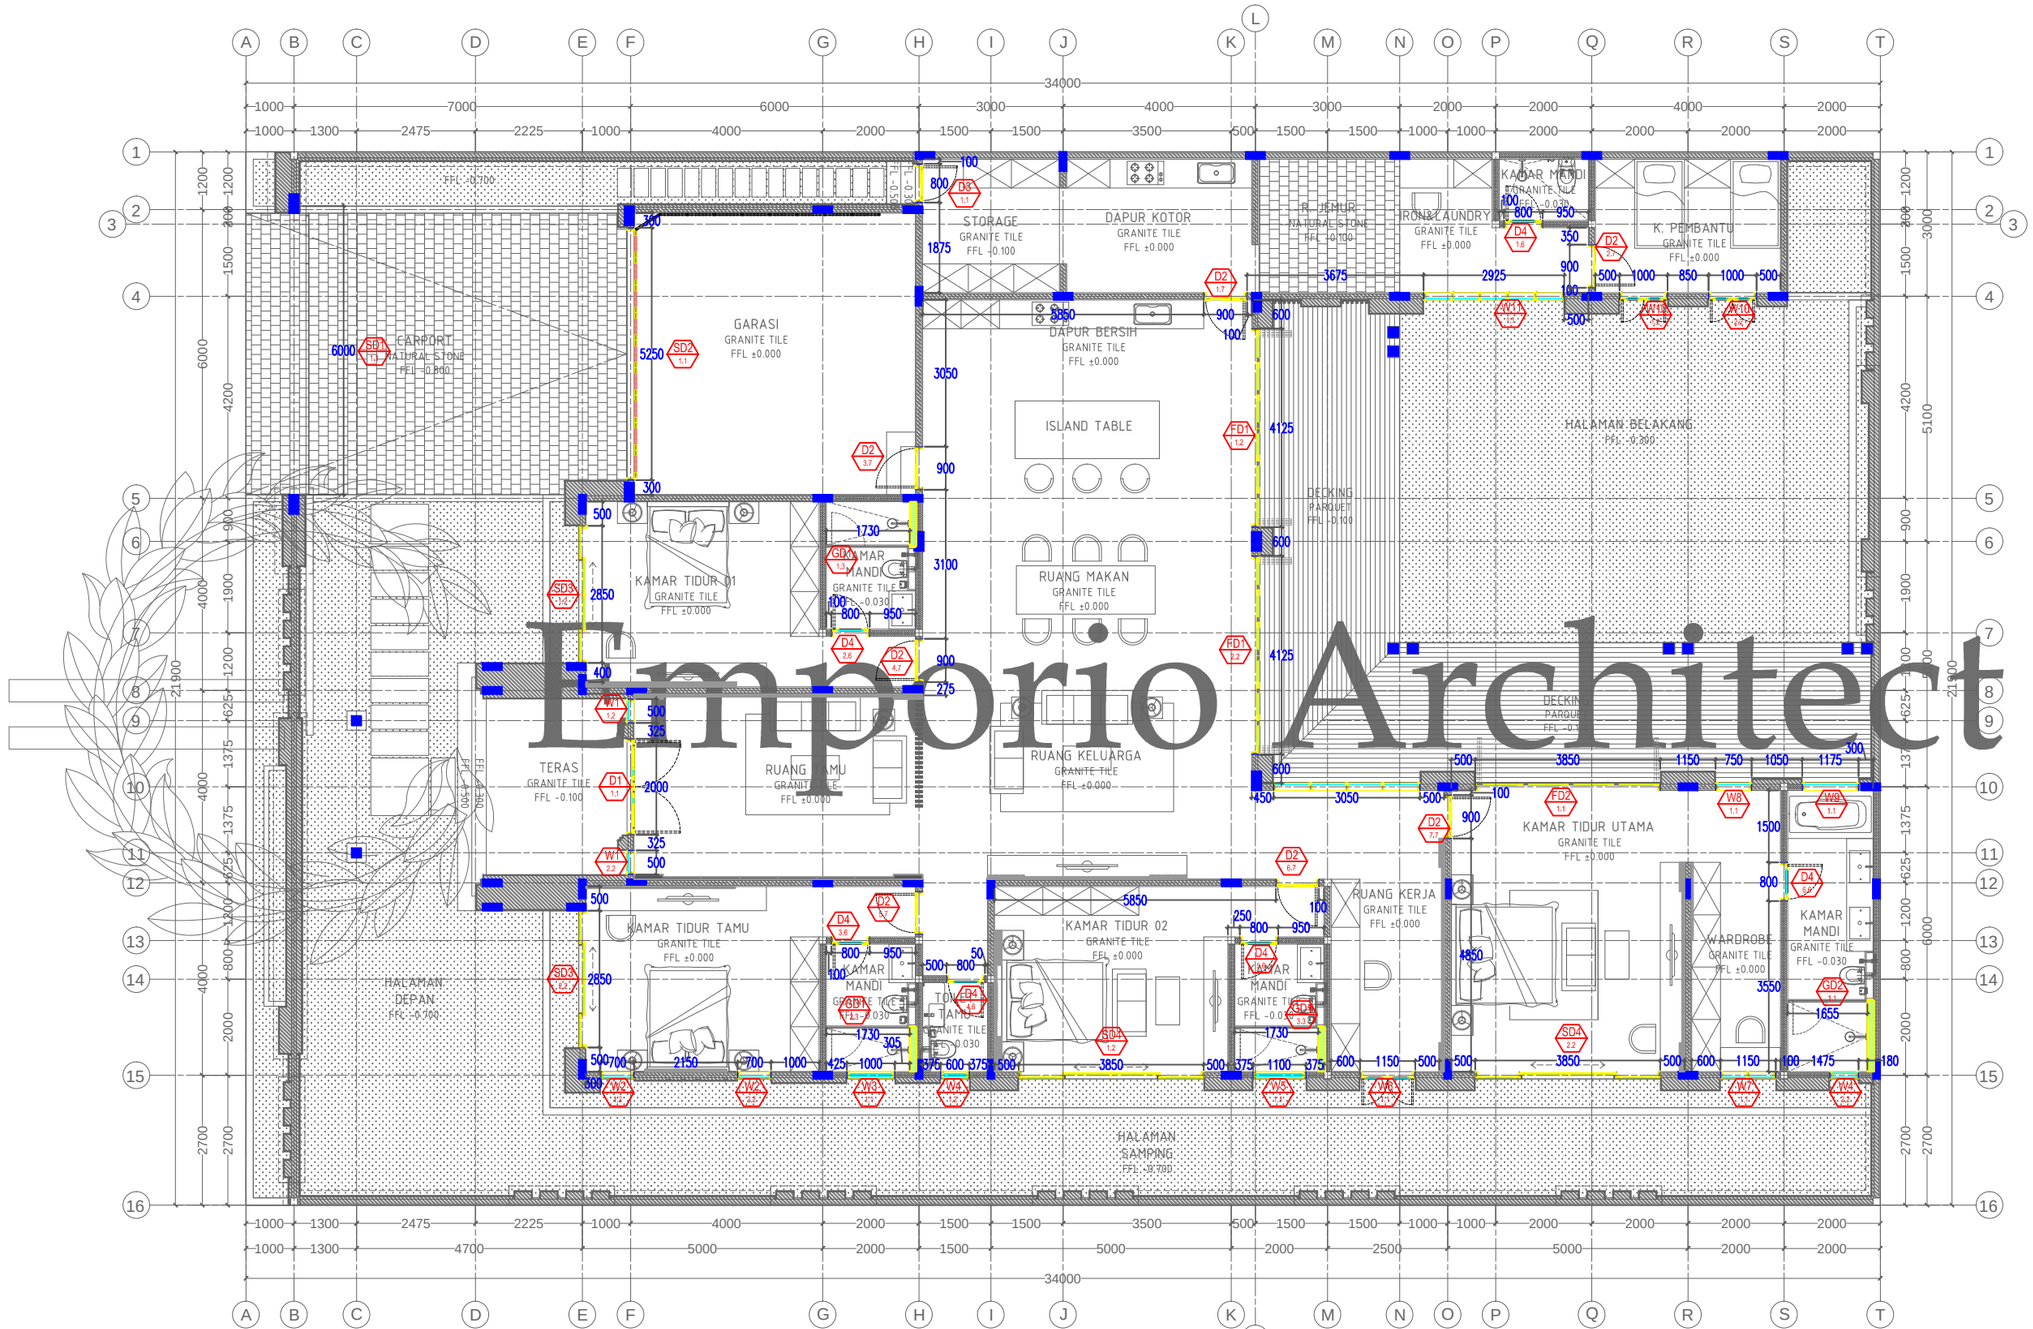


Emporio Architect

LANTAI DASAR

DENAH RENCANA KUSEN PINTU DAN JENDELA


SKALA. 1:125

Consultant: Emporio Architect, info@emporioarchitec.com, contact : 081222955519	PROJECT : PRIVATE HOUSE	PRINCIPLE ARCHITECT : I.B. Gd Sasra Bhanutama, ST; Arya Prawira Wibowo, ST	STRUCTURE ENGINEER :				STRUCTURE DRAFTER :	ELECTRICAL AND PLUMBING DRAFTER :	ARCHITECTURAL DRAFTER :	CHECKED :
	OWNER :	ARCHITECT DESIGNER :	MECHANICAL AND ELECTRICAL ENGINEER :							
	DRAWING TITLE : DENAH RENCANA KUSEN PINTU DAN JENDELA (LANTAI DASAR)	SKALA : SKALA 1 : 125	DATE :	DATE	REVISION NOTE	SIGNATURE	Drawing code	Page number	Total page	Note. Planning the structure and plumbing of the drawings should be checked again or re-adjusted by the contractor related to the field condition
		FILE NAME D\Data\Project	PRINT DATE : -				A	011	063	

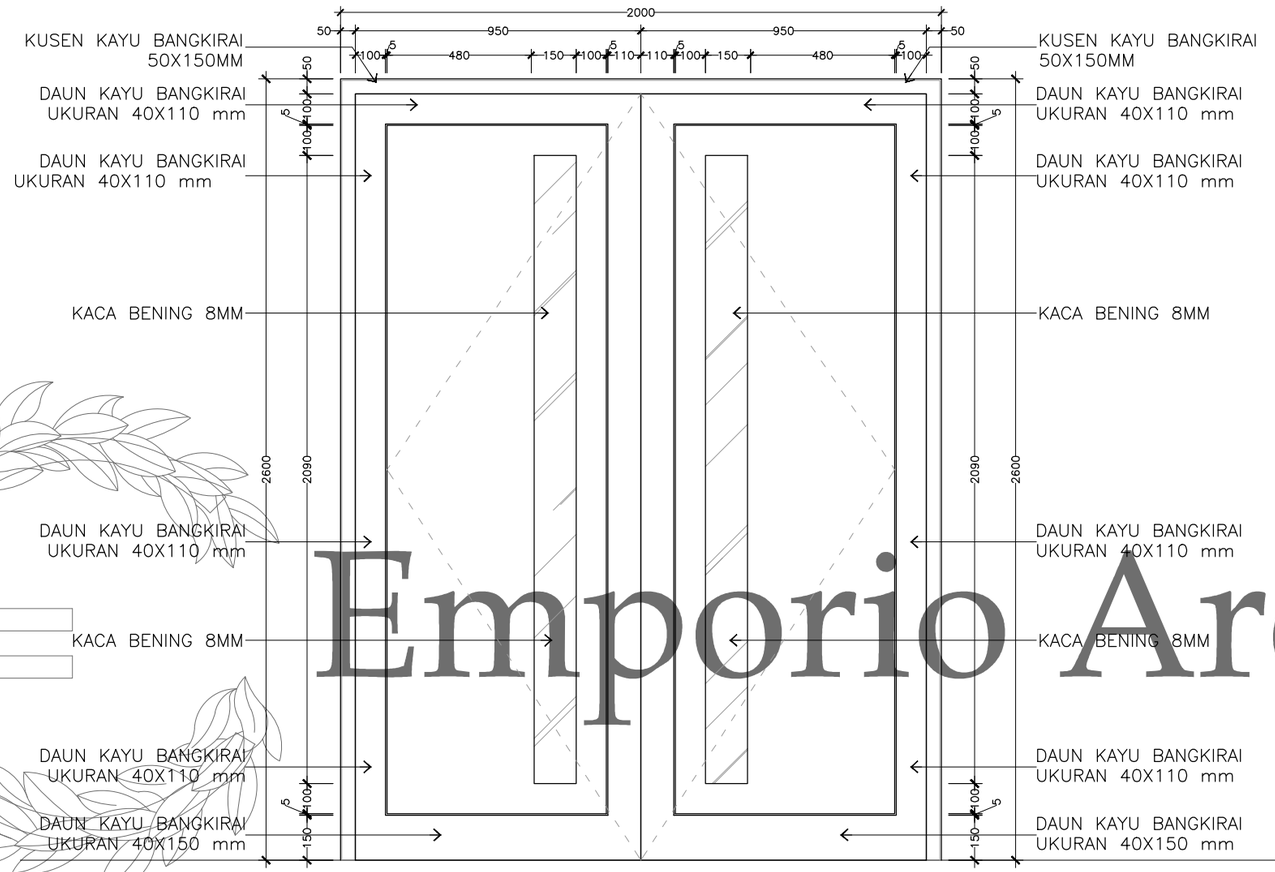


TAMPAK

SKALA 1 : 20

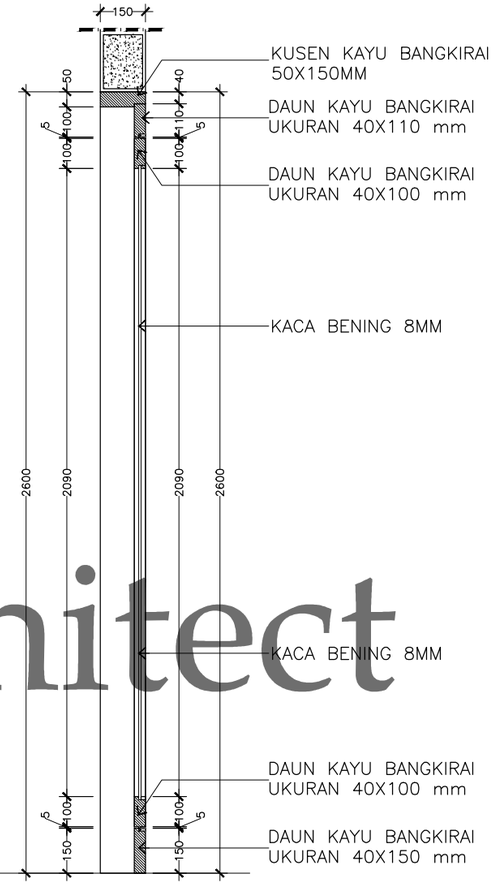

POTONGAN B-B

SKALA 1 : 20

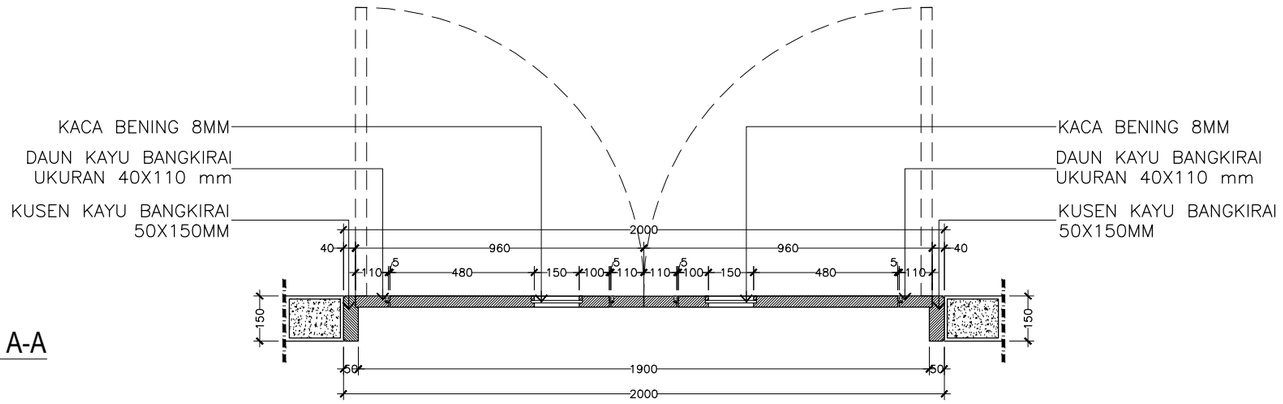

POTONGAN A-A

SKALA 1 : 20

D1 ~ 1 UNIT


SKALA. 1: 20

Emporio Architect

Consultant
Emporio Architect
info@emporioarchitec.com
contact : 081222955519

PROJECT : PRIVATE HOUSE	PRINCIPLE ARCHITECT : I.B. Gd Sasra Bhanutama, ST Arya Prawira Wibowo, ST		STRUCTURE ENGINEER :			STRUCTURE DRAFTER :	ELECTRICAL AND PLUMBING DRAFTER :	ARCHITECTURAL DRAFTER : / CHECKED :
OWNER :	ARCHITECT DESIGNER :		MECHANICAL AND ELECTRICAL ENGINEER :					
DRAWING TITLE : D1 ~ 1 UNIT	SKALA : SKALA 1 : 20	DATE :	DATE	REVISION NOTE	SIGNATURE	Drawing code	Page number	Total page
	FILE NAME D\Data\Project	PRINT DATE : -				A	012	063

Note.
Planning the structure and plumbing of the drawings should be checked again or re-adjusted by the contractor related to the field condition

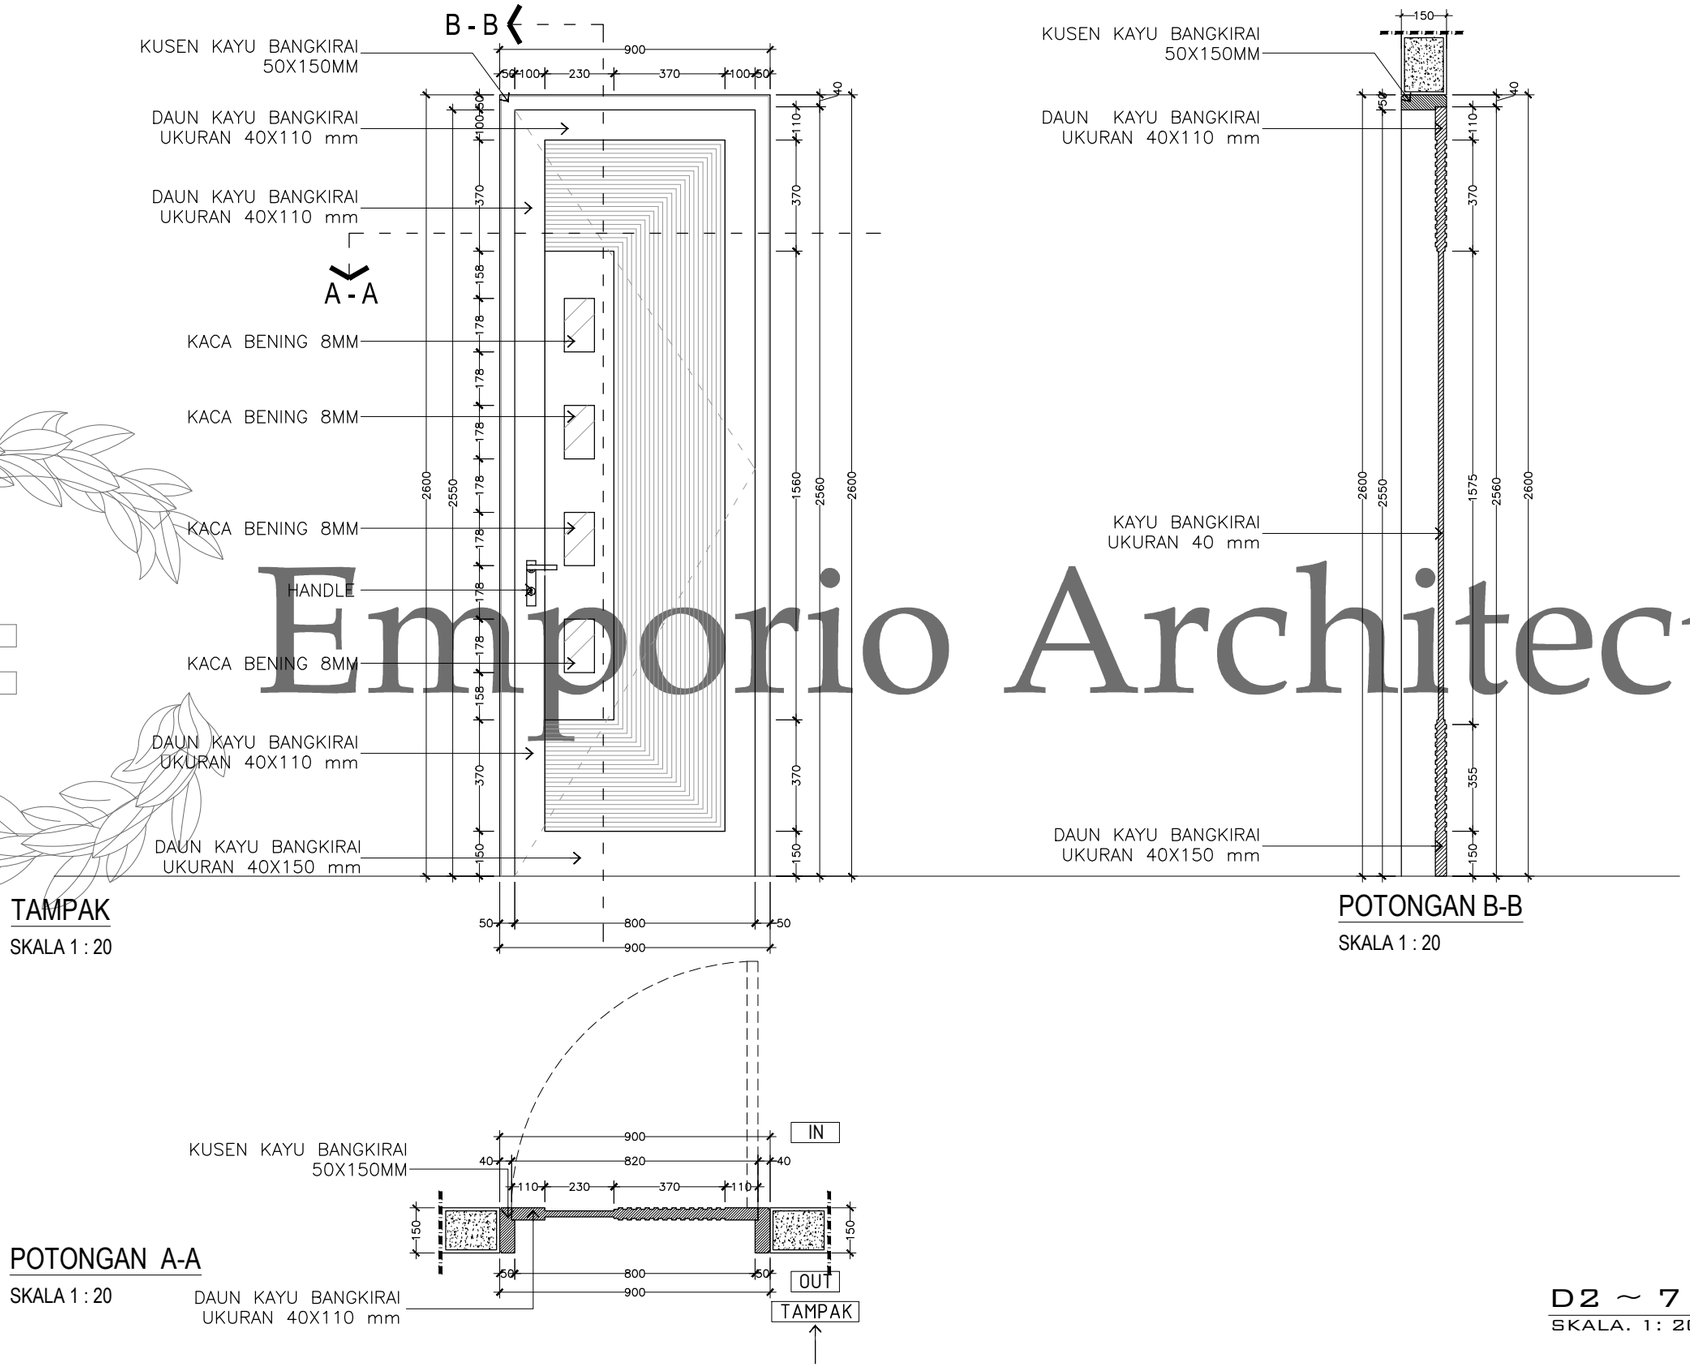

TAMPAK
SKALA 1 : 20


POTONGAN B-B
SKALA 1 : 20

POTONGAN A-A
SKALA 1 : 20

D2 ~ 7 UNIT
SKALA. 1: 20


Emporio Architect

Consultant: Emporio Architect, info@emporioarchitec.com, contact : 081222955519	PROJECT : PRIVATE HOUSE	PRINCIPLE ARCHITECT : I.B. Gd Sasra Bhanutama, ST; Arya Prawira Wibowo, ST	STRUCTURE ENGINEER :	STRUCTURE DRAFTER :	ELECTRICAL AND PLUMBING DRAFTER :	ARCHITECTURAL DRAFTER :	CHECKED :	
	OWNER :	ARCHITECT DESIGNER :	MECHANICAL AND ELECTRICAL ENGINEER :					
	DRAWING TITLE : D2 ~ 7 UNIT	SKALA : SKALA 1 : 20 / DATE :	DATE / REVISION NOTE / SIGNATURE	Drawing code: A	Page number: 013	Total page: 063	**Note.** Planning the structure and plumbing of the drawings should be checked again or re-adjusted by the contractor related to the field condition	
		FILE NAME D\Data\Project / PRINT DATE : -						

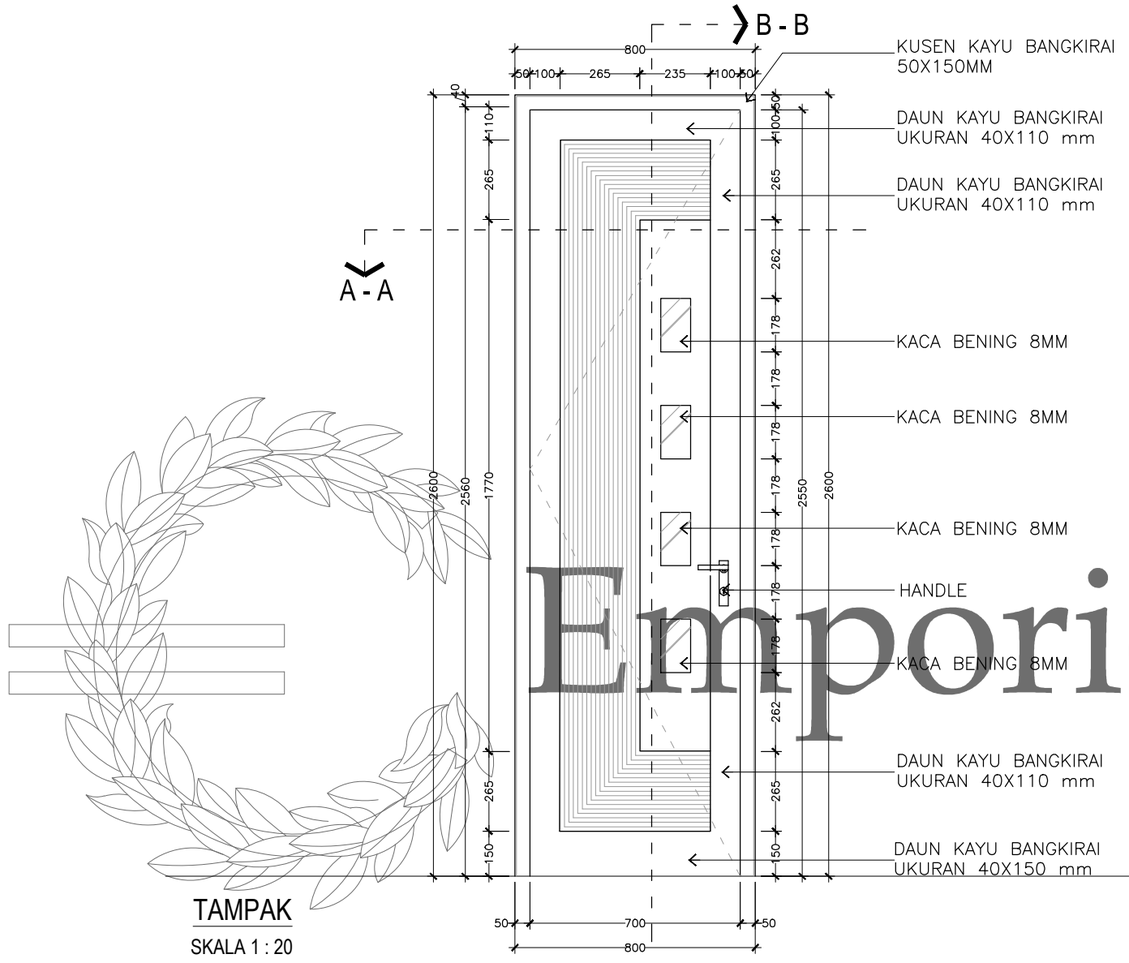


TAMPAK

SKALA 1 : 20

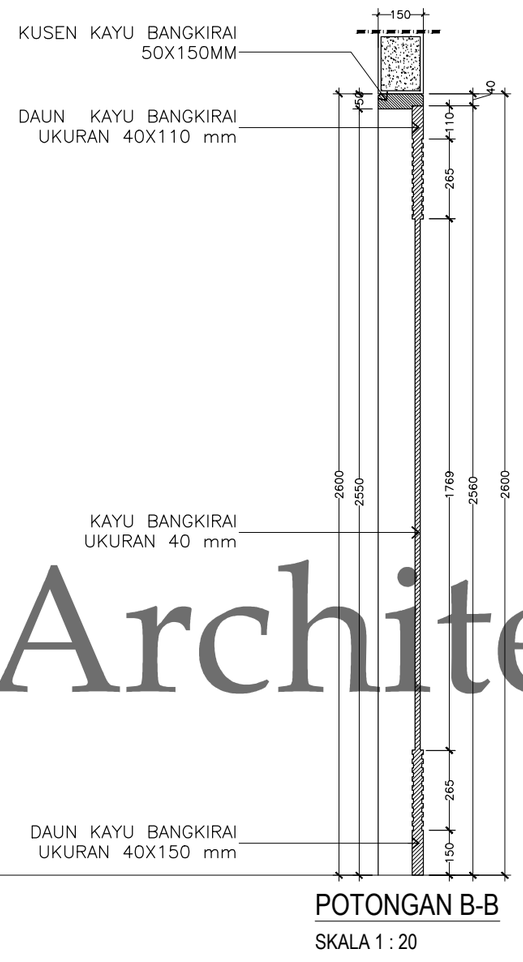

POTONGAN B-B

SKALA 1 : 20

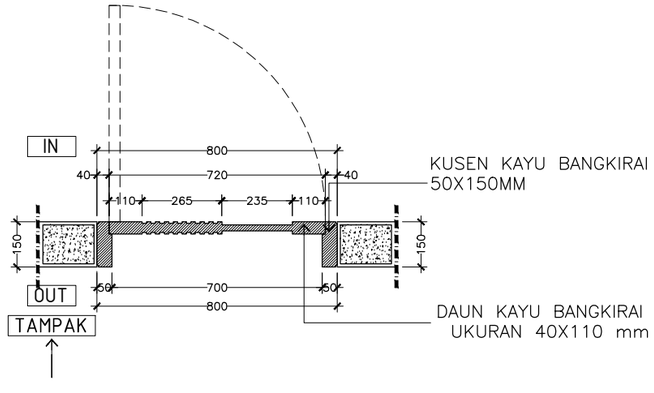

POTONGAN A-A

SKALA 1 : 20


D3~ 1 UNIT

SKALA. 1: 20

Emporio Architect


Consultant: Emporio Architect, info@emporioarchitec.com, contact : 081222955519	PROJECT : PRIVATE HOUSE	PRINCIPLE ARCHITECT : I.B. Gd Sasra Bhanutama, ST; Arya Prawira Wibowo, ST	STRUCTURE ENGINEER :	STRUCTURE DRAFTER :	ELECTRICAL AND PLUMBING DRAFTER :	ARCHITECTURAL DRAFTER :	CHECKED :		
	OWNER :	ARCHITECT DESIGNER :	MECHANICAL AND ELECTRICAL ENGINEER :						
	DRAWING TITLE : D3 ~ 1 UNIT	SKALA : SKALA 1 : 20	DATE :	DATE	REVISION NOTE	SIGNATURE	Drawing code	Page number	Total page
		FILE NAME : D\Data\Project	PRINT DATE : -				A	014	063

Note.
Planning the structure and plumbing of the drawings should be checked again or re-adjusted by the contractor related to the field condition

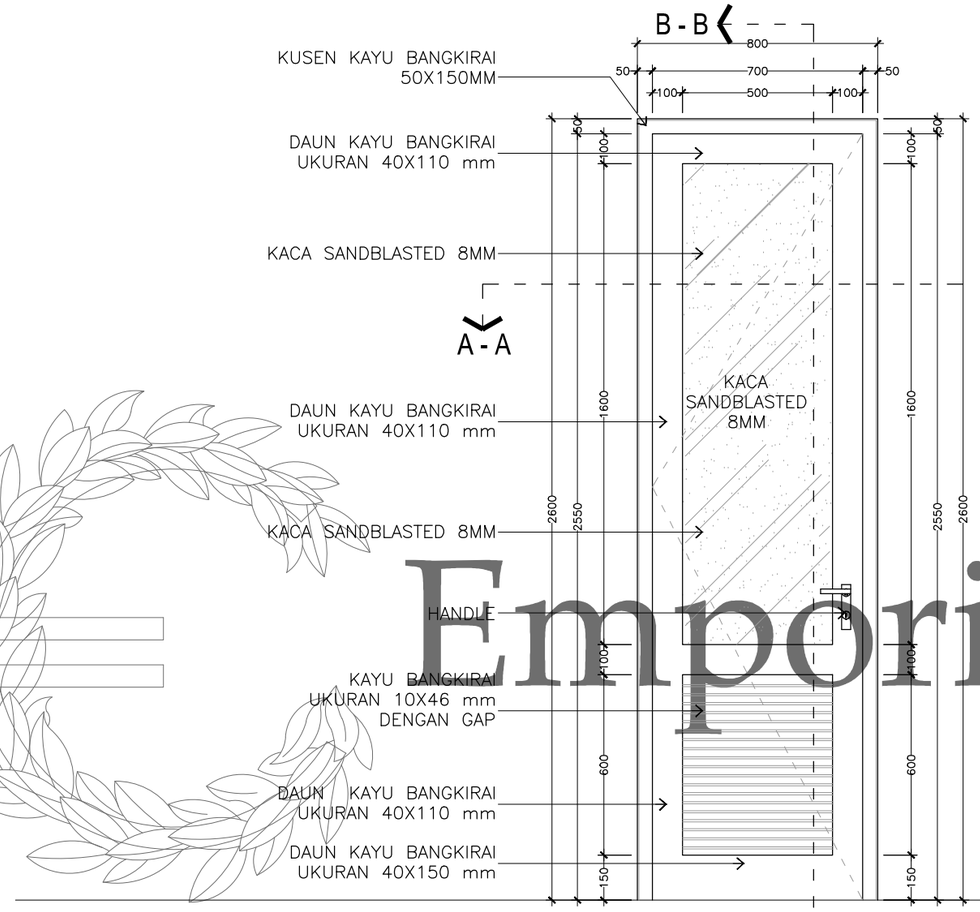


TAMPAK

SKALA 1 : 20

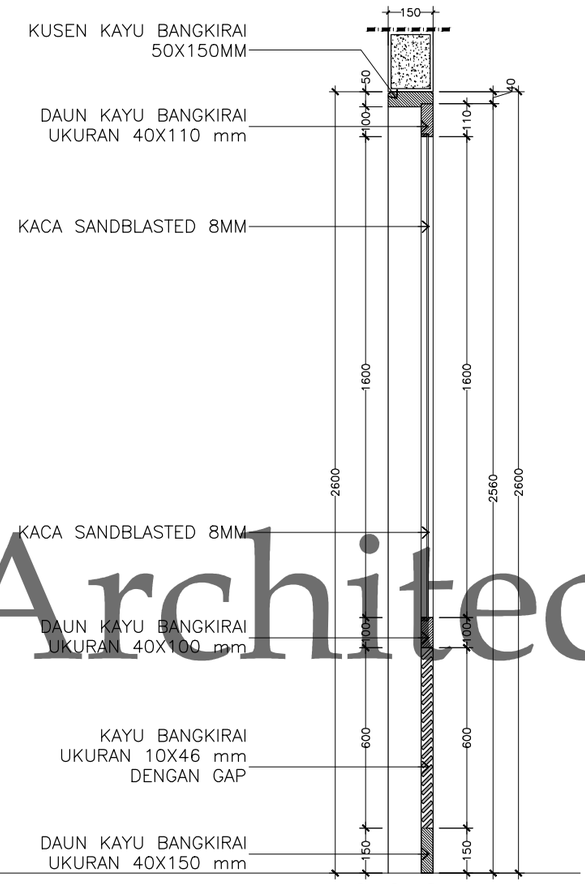

POTONGAN B-B

SKALA 1 : 20

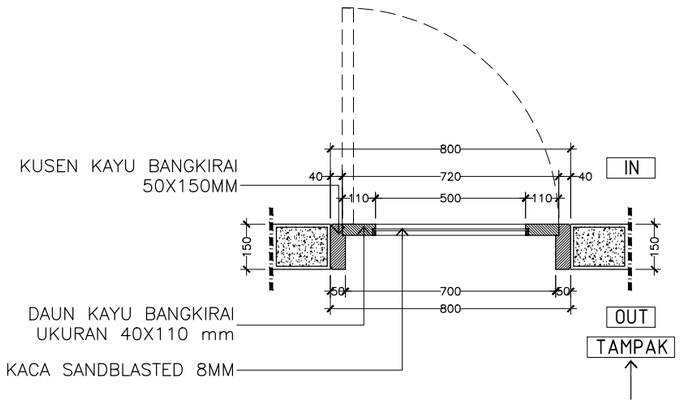

POTONGAN A-A

SKALA 1 : 20

D4 ~ 6 UNIT


SKALA. 1: 20

Emporio Architect

Consultant
Emporio Architect
info@emporioarchitec.com
contact : 081222955519

PROJECT : PRIVATE HOUSE	PRINCIPLE ARCHITECT : I.B. Gd Sasra Bhanutama, ST Arya Prawira Wibowo, ST	STRUCTURE ENGINEER :			STRUCTURE DRAFTER :	ELECTRICAL AND PLUMBING DRAFTER :	ARCHITECTURAL DRAFTER :	CHECKED :
OWNER :	ARCHITECT DESIGNER :	MECHANICAL AND ELECTRICAL ENGINEER :						
DRAWING TITLE : D4 ~ 6 UNIT	SKALA : SKALA 1 : 20	DATE :	DATE	REVISION NOTE	SIGNATURE	Drawing code	Page number	Total page
	FILE NAME D\Data\Project	PRINT DATE : -				A	015	063

Note.
Planning the structure and plumbing of the drawings should be checked again or re-adjusted by the contractor related to the field condition

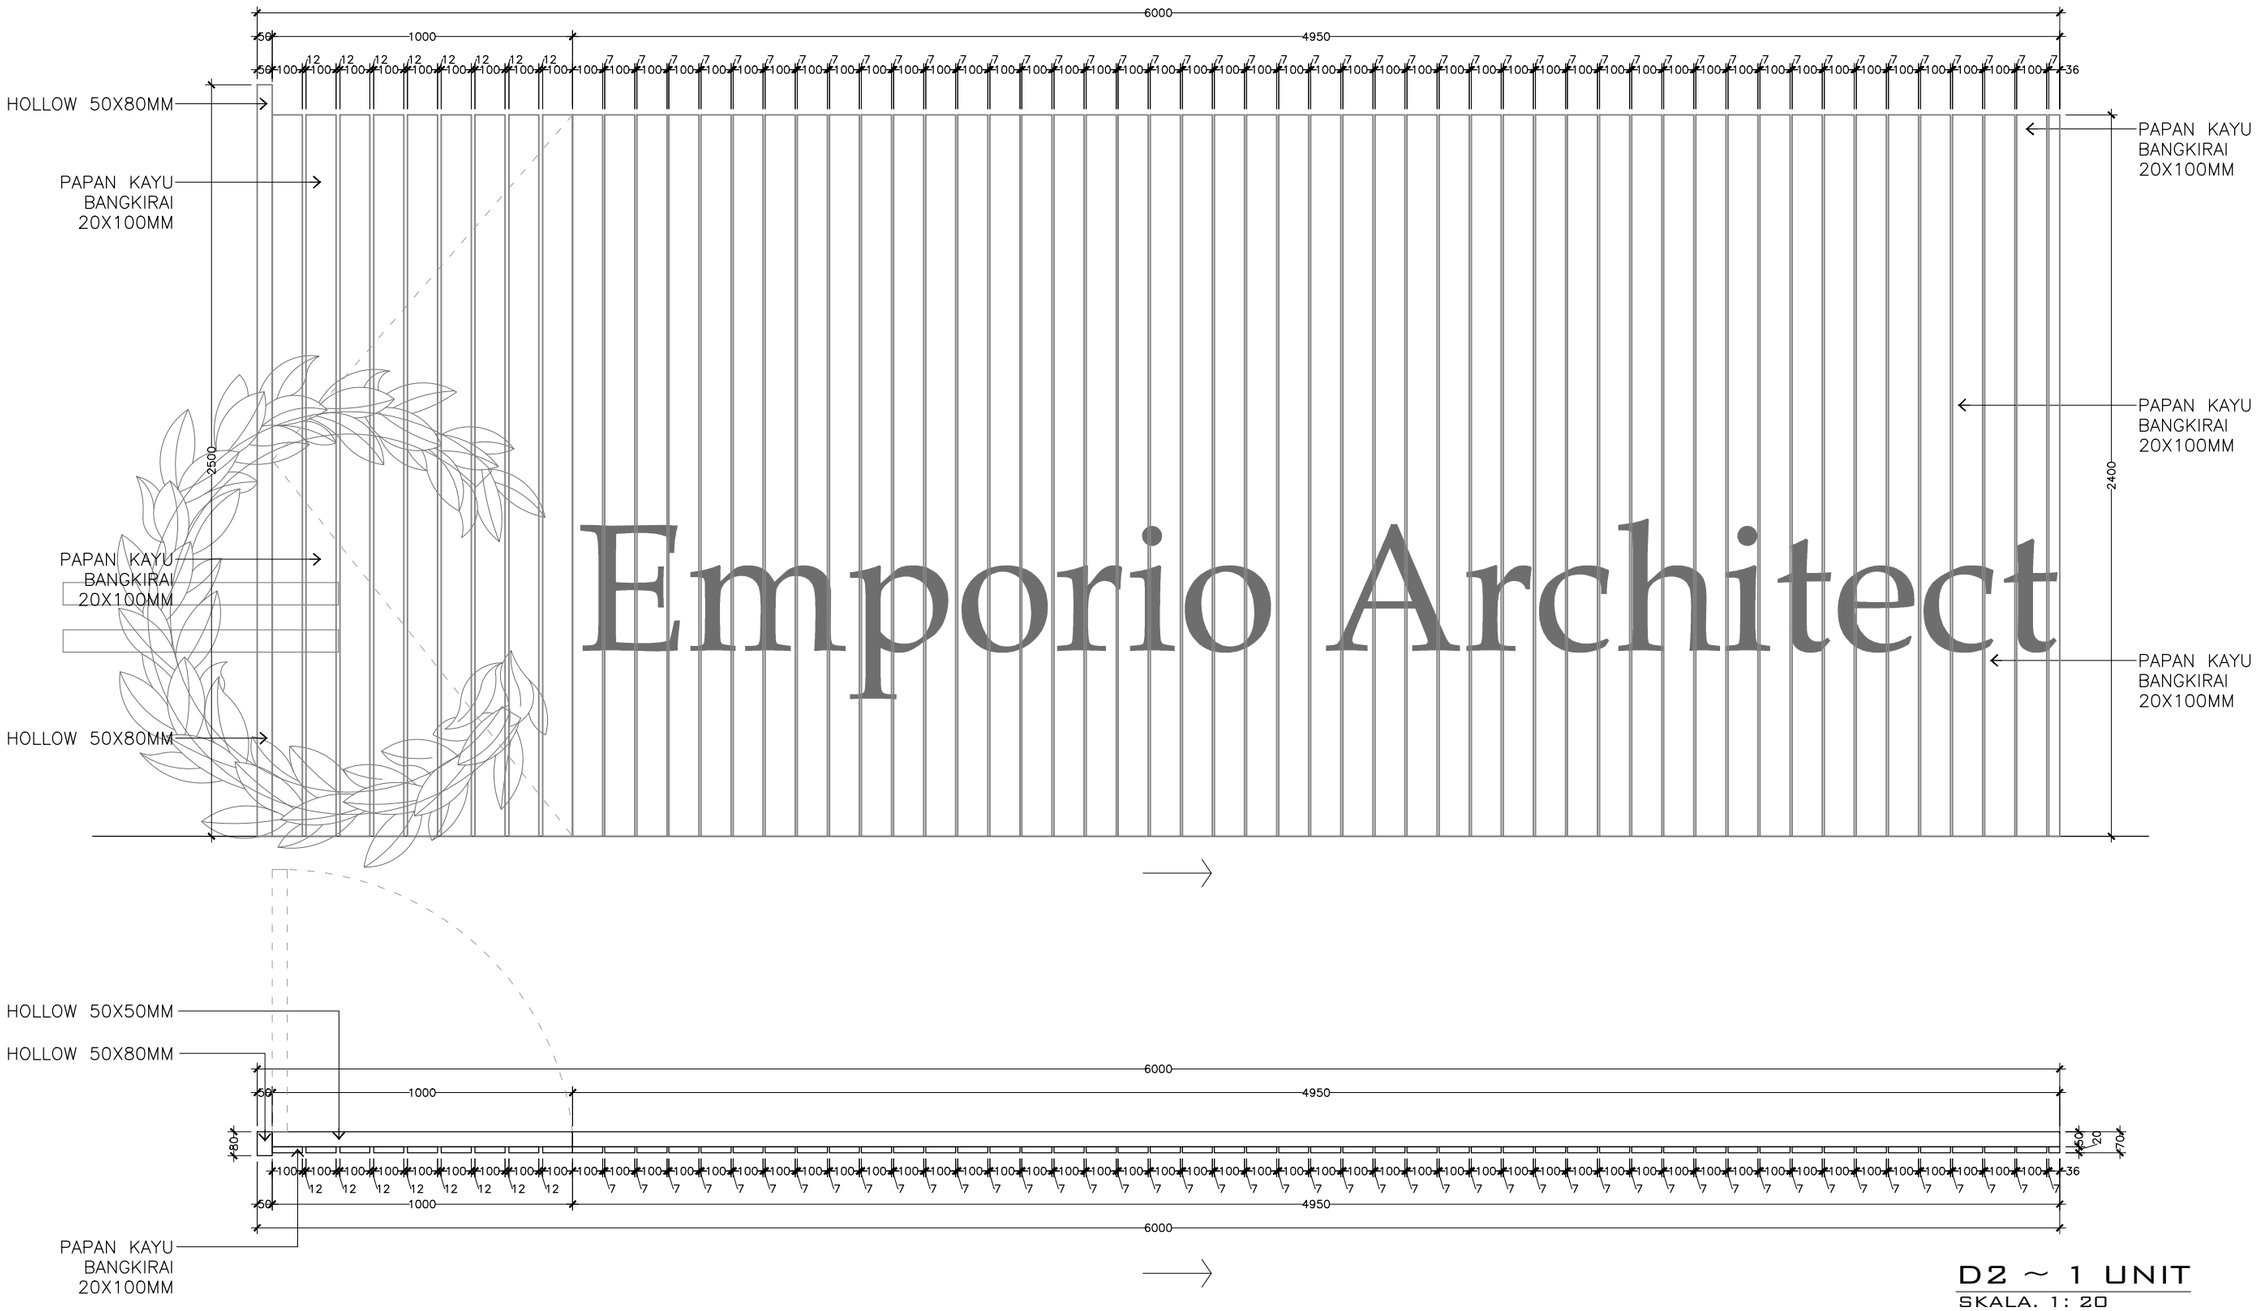

Emporio Architect


D2 ~ 1 UNIT

SKALA. 1: 20

Consultant

Emporio Architect
info@emporioarchitec.com
contact : 081222955519

PROJECT : PRIVATE HOUSE	PRINCIPLE ARCHITECT : I.B. Gd Sasra Bhanutama, ST Arya Prawira Wibowo, ST	STRUCTURE ENGINEER :	STRUCTURE DRAFTER :	ELECTRICAL AND PLUMBING DRAFTER :	ARCHITECTURAL DRAFTER :	CHECKED :	
OWNER :	ARCHITECT DESIGNER :	MECHANICAL AND ELECTRICAL ENGINEER :					
DRAWING TITLE : SD1 ~ 1 UNIT	SKALA : SKALA 1 : 20 / DATE :	DATE / REVISION NOTE / SIGNATURE	Drawing code	Page number	Total page	Note. Planning the structure and plumbing of the drawings should be checked again or re-adjusted by the contractor related to the field condition	
	FILE NAME D\Data\Project / PRINT DATE : -		A	016	063		

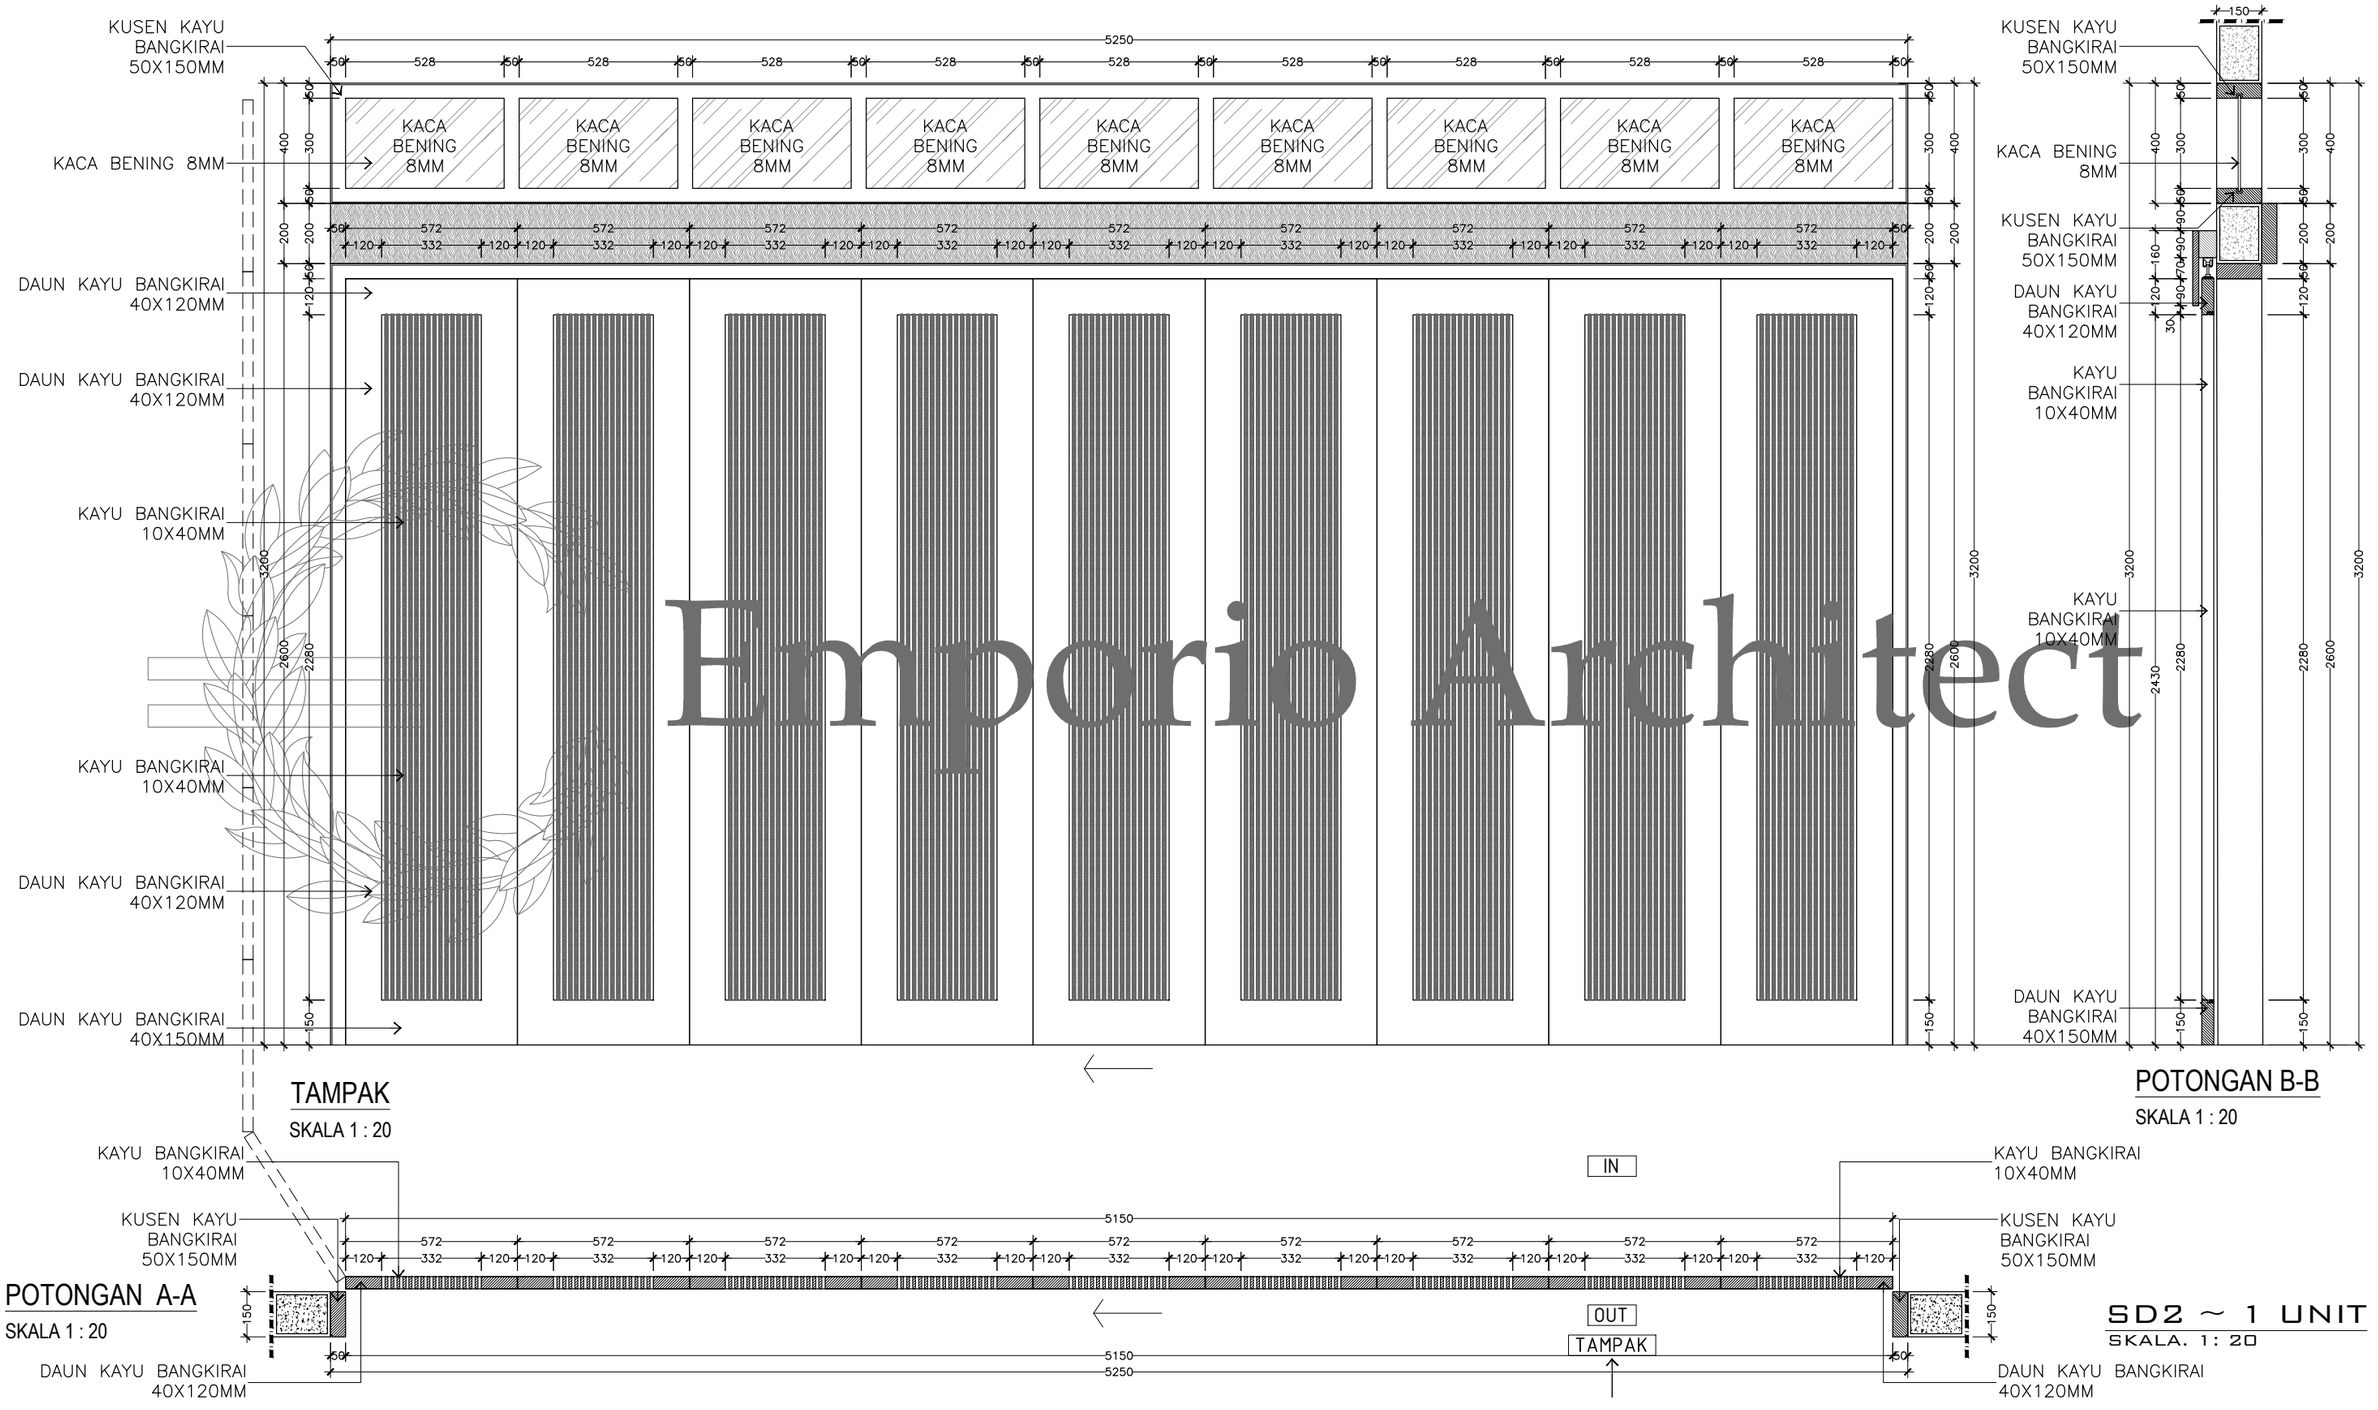


Emporio Architect

Consultant

Emporio Architect
info@emporioarchitec.com
contact : 081222955519


PROJECT : PRIVATE HOUSE	PRINCIPLE ARCHITECT : I.B. Gd Sasra Bhanutama, ST; Arya Prawira Wibowo, ST	STRUCTURE ENGINEER :	STRUCTURE DRAFTER : / ELECTRICAL AND PLUMBING DRAFTER : / ARCHITECTURAL DRAFTER : / CHECKED :
OWNER :	ARCHITECT DESIGNER :	MECHANICAL AND ELECTRICAL ENGINEER :	
DRAWING TITLE : SD2 ~ 1 UNIT	SKALA : SKALA 1 : 20 / DATE :	DATE / REVISION NOTE / SIGNATURE	Drawing code : A / Page number : 017 / Total page : 063
	FILE NAME : D\Data\Project / PRINT DATE : -		

Note.
Planning the structure and plumbing of the drawings should be checked again or re-adjusted by the contractor related to the field condition

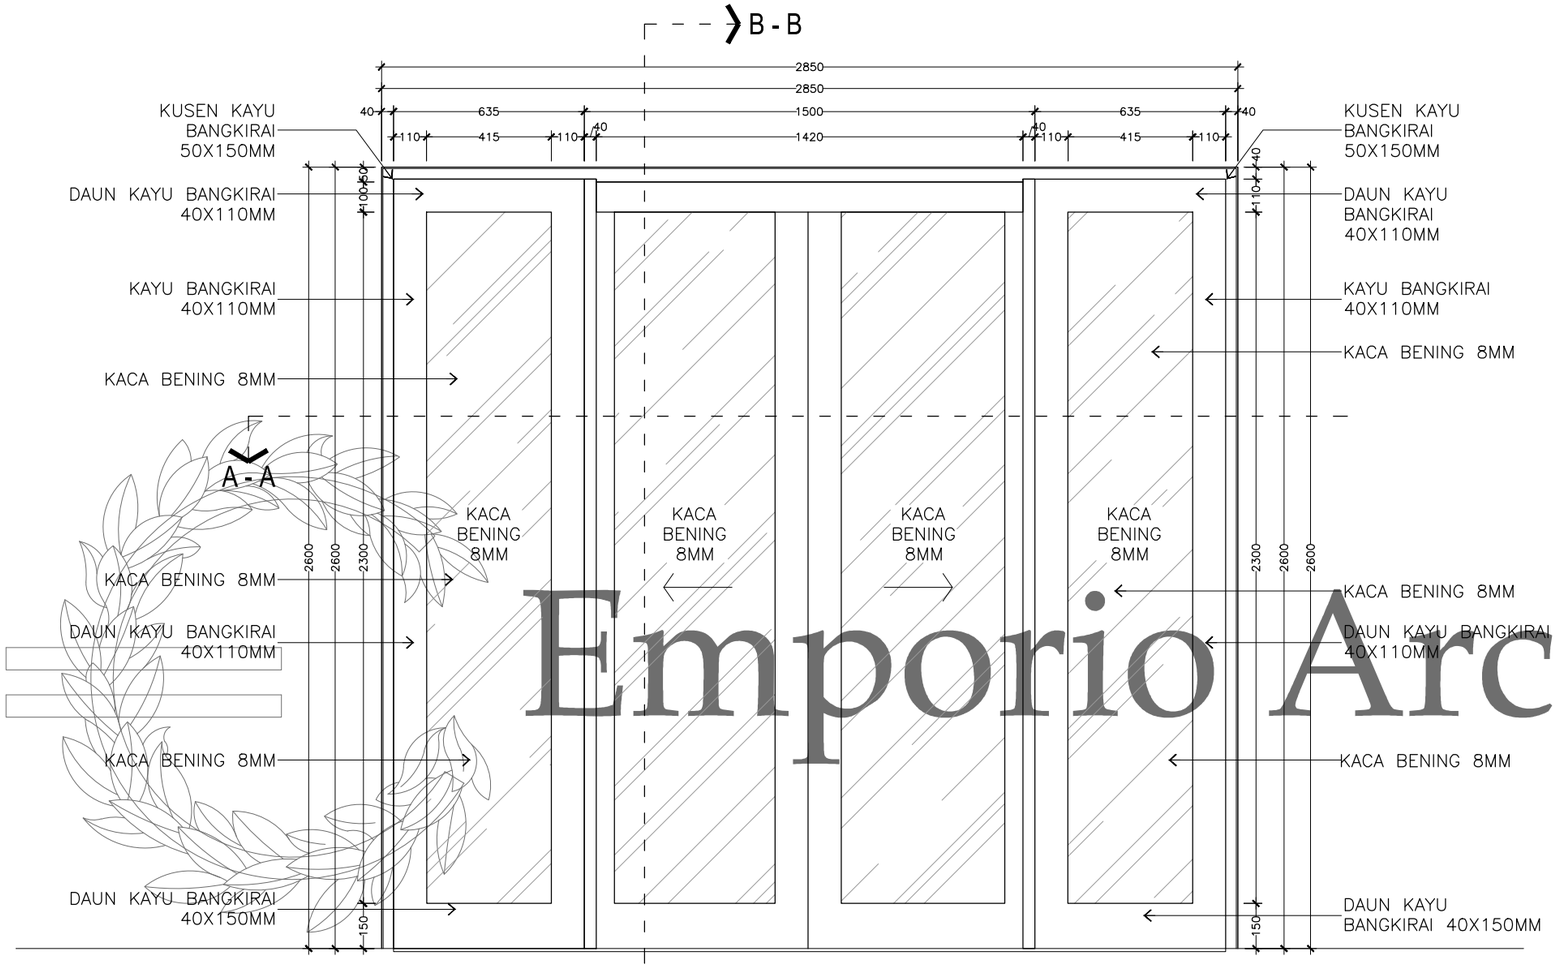


TAMPAK

SKALA 1 : 20

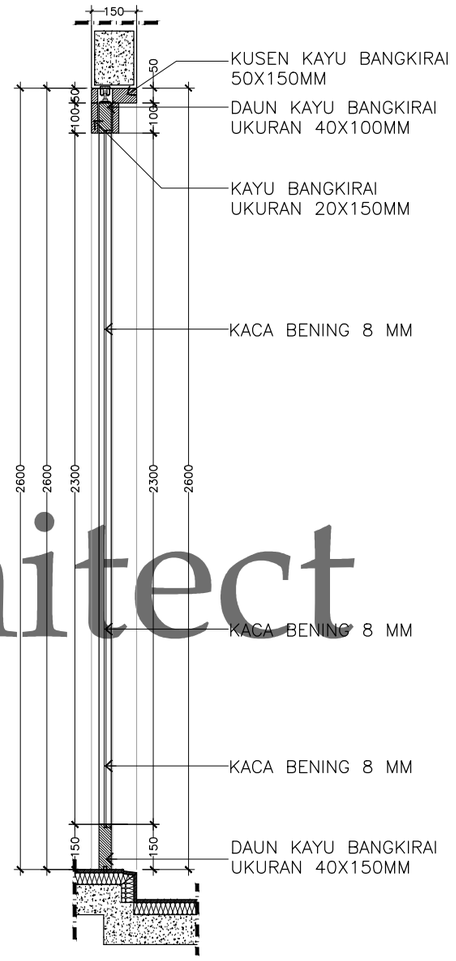

POTONGAN B-B

SKALA 1 : 20

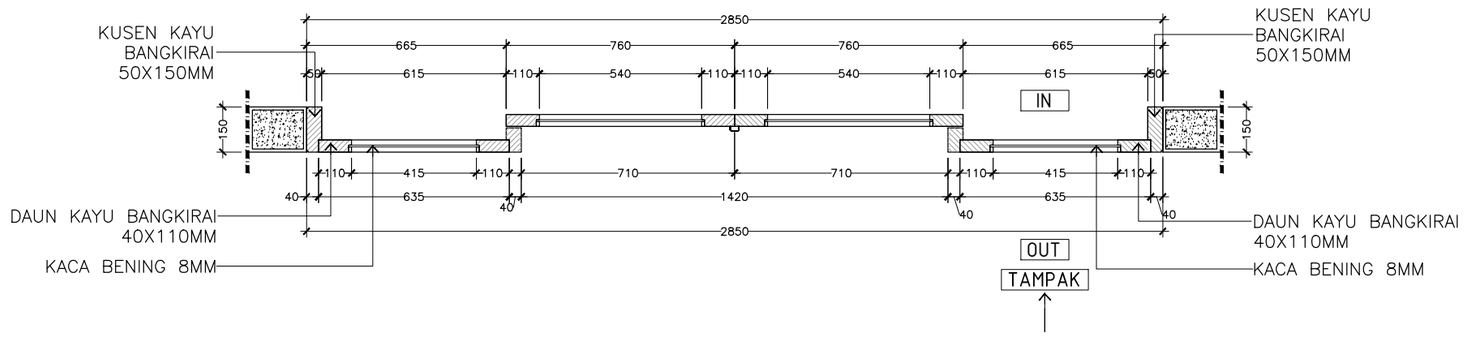

POTONGAN A-A

SKALA 1 : 20


SD3 ~ 2 UNIT

SKALA. 1: 20

Emporio Architect


Consultant
Emporio Architect
info@emporioarchitec.com
contact : 081222955519

PROJECT : PRIVATE HOUSE	PRINCIPLE ARCHITECT : I.B. Gd Sasra Bhanutama, ST Arya Prawira Wibowo, ST	STRUCTURE ENGINEER :	STRUCTURE DRAFTER :	ELECTRICAL AND PLUMBING DRAFTER :	ARCHITECTURAL DRAFTER :	CHECKED :		
OWNER :	ARCHITECT DESIGNER :	MECHANICAL AND ELECTRICAL ENGINEER :						
DRAWING TITLE : SD3 ~ 2 UNIT	SKALA : SKALA 1 : 20 / DATE :	DATE / REVISION NOTE / SIGNATURE	Drawing code	Page number	Total page	Note. Planning the structure and plumbing of the drawings should be checked again or re-adjusted by the contractor related to the field condition		
	FILE NAME D\Data\Project / PRINT DATE : -		A	018	063			

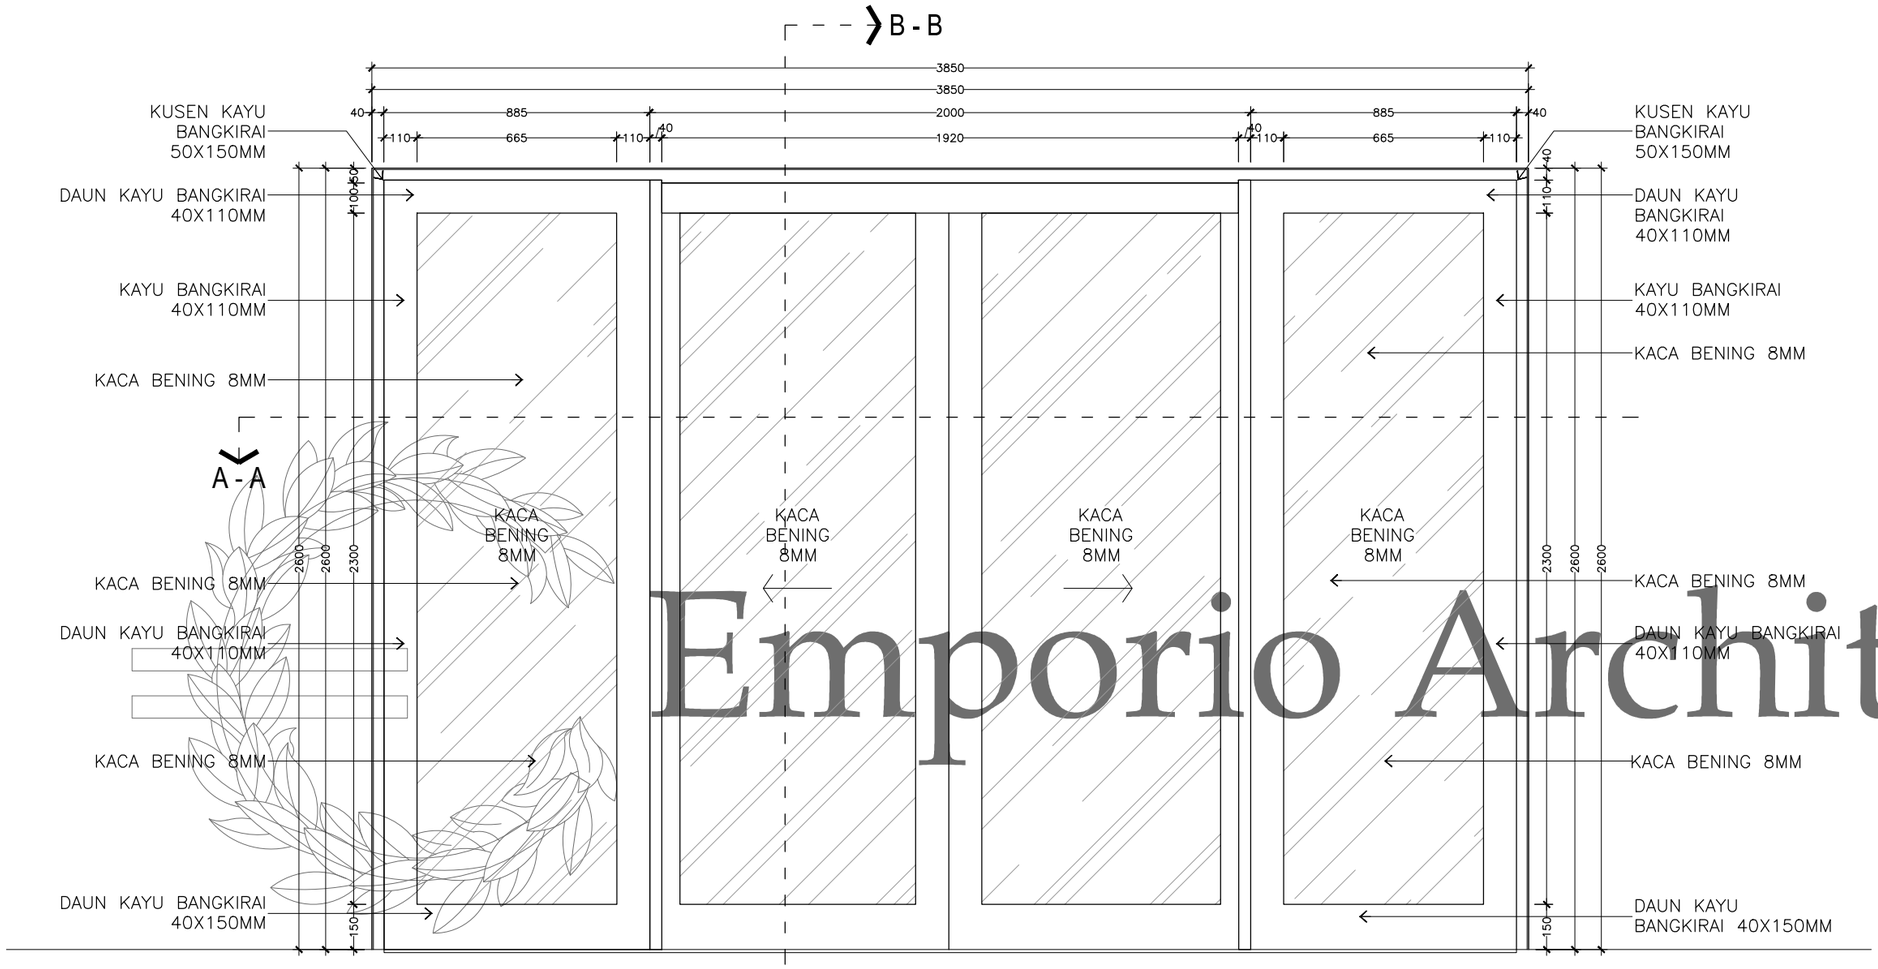


TAMPAK

SKALA 1 : 20

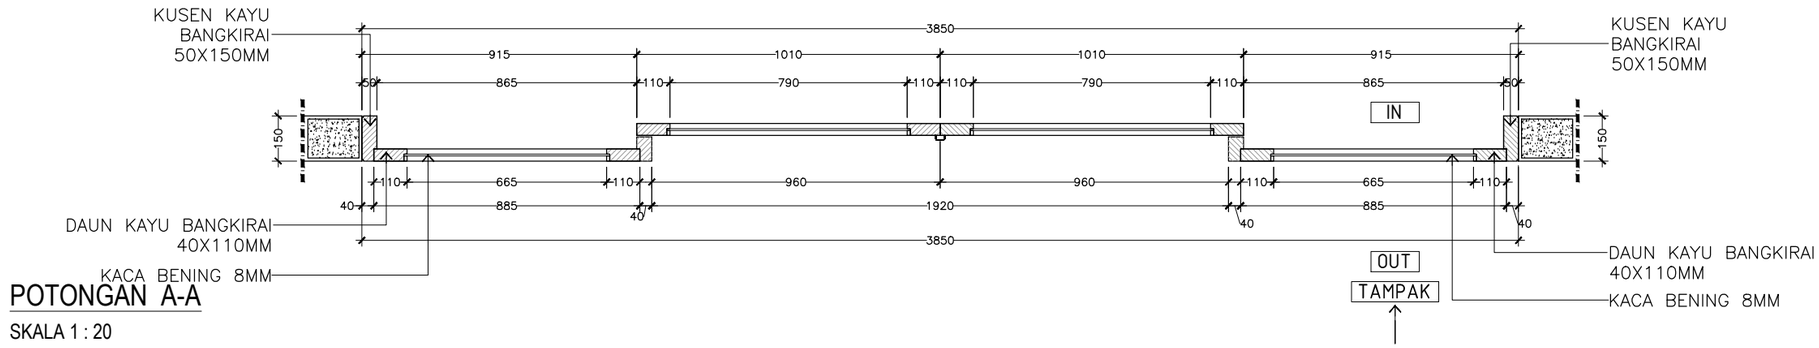

POTONGAN A-A

SKALA 1 : 20

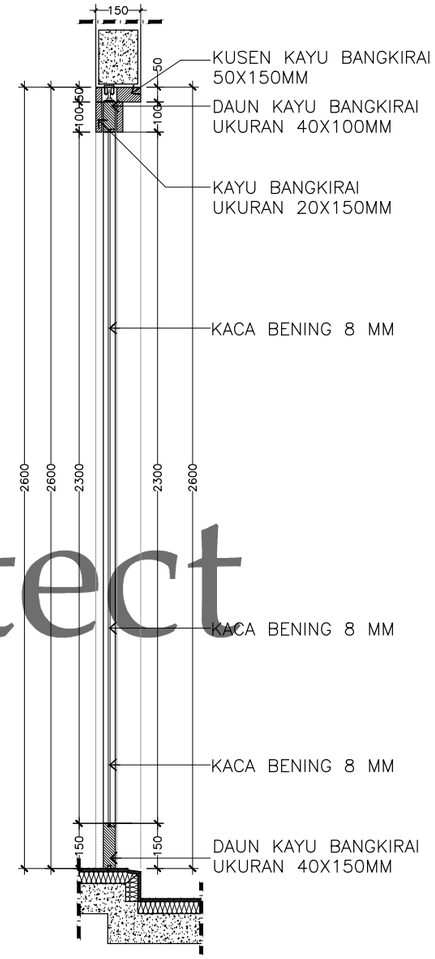

POTONGAN B-B

SKALA 1 : 20


SD4 ~ 2 UNIT

SKALA. 1: 20

Emporio Architect

Consultant
Emporio Architect
info@emporioarchitec.com
contact : 081222955519

PROJECT : PRIVATE HOUSE	PRINCIPLE ARCHITECT : I.B. Gd Sasra Bhanutama, ST Arya Prawira Wibowo, ST	STRUCTURE ENGINEER :	STRUCTURE DRAFTER :	ELECTRICAL AND PLUMBING DRAFTER :	ARCHITECTURAL DRAFTER :	CHECKED :		
OWNER :	ARCHITECT DESIGNER :	MECHANICAL AND ELECTRICAL ENGINEER :						
DRAWING TITLE : SD4 ~ 2 UNIT	SKALA : SKALA 1 : 20 / DATE :	DATE / REVISION NOTE / SIGNATURE	Drawing code	Page number	Total page	**Note.** Planning the structure and plumbing of the drawings should be checked again or re-adjusted by the contractor related to the field condition		
	FILE NAME D\Data\Project / PRINT DATE : -		A	019	063			

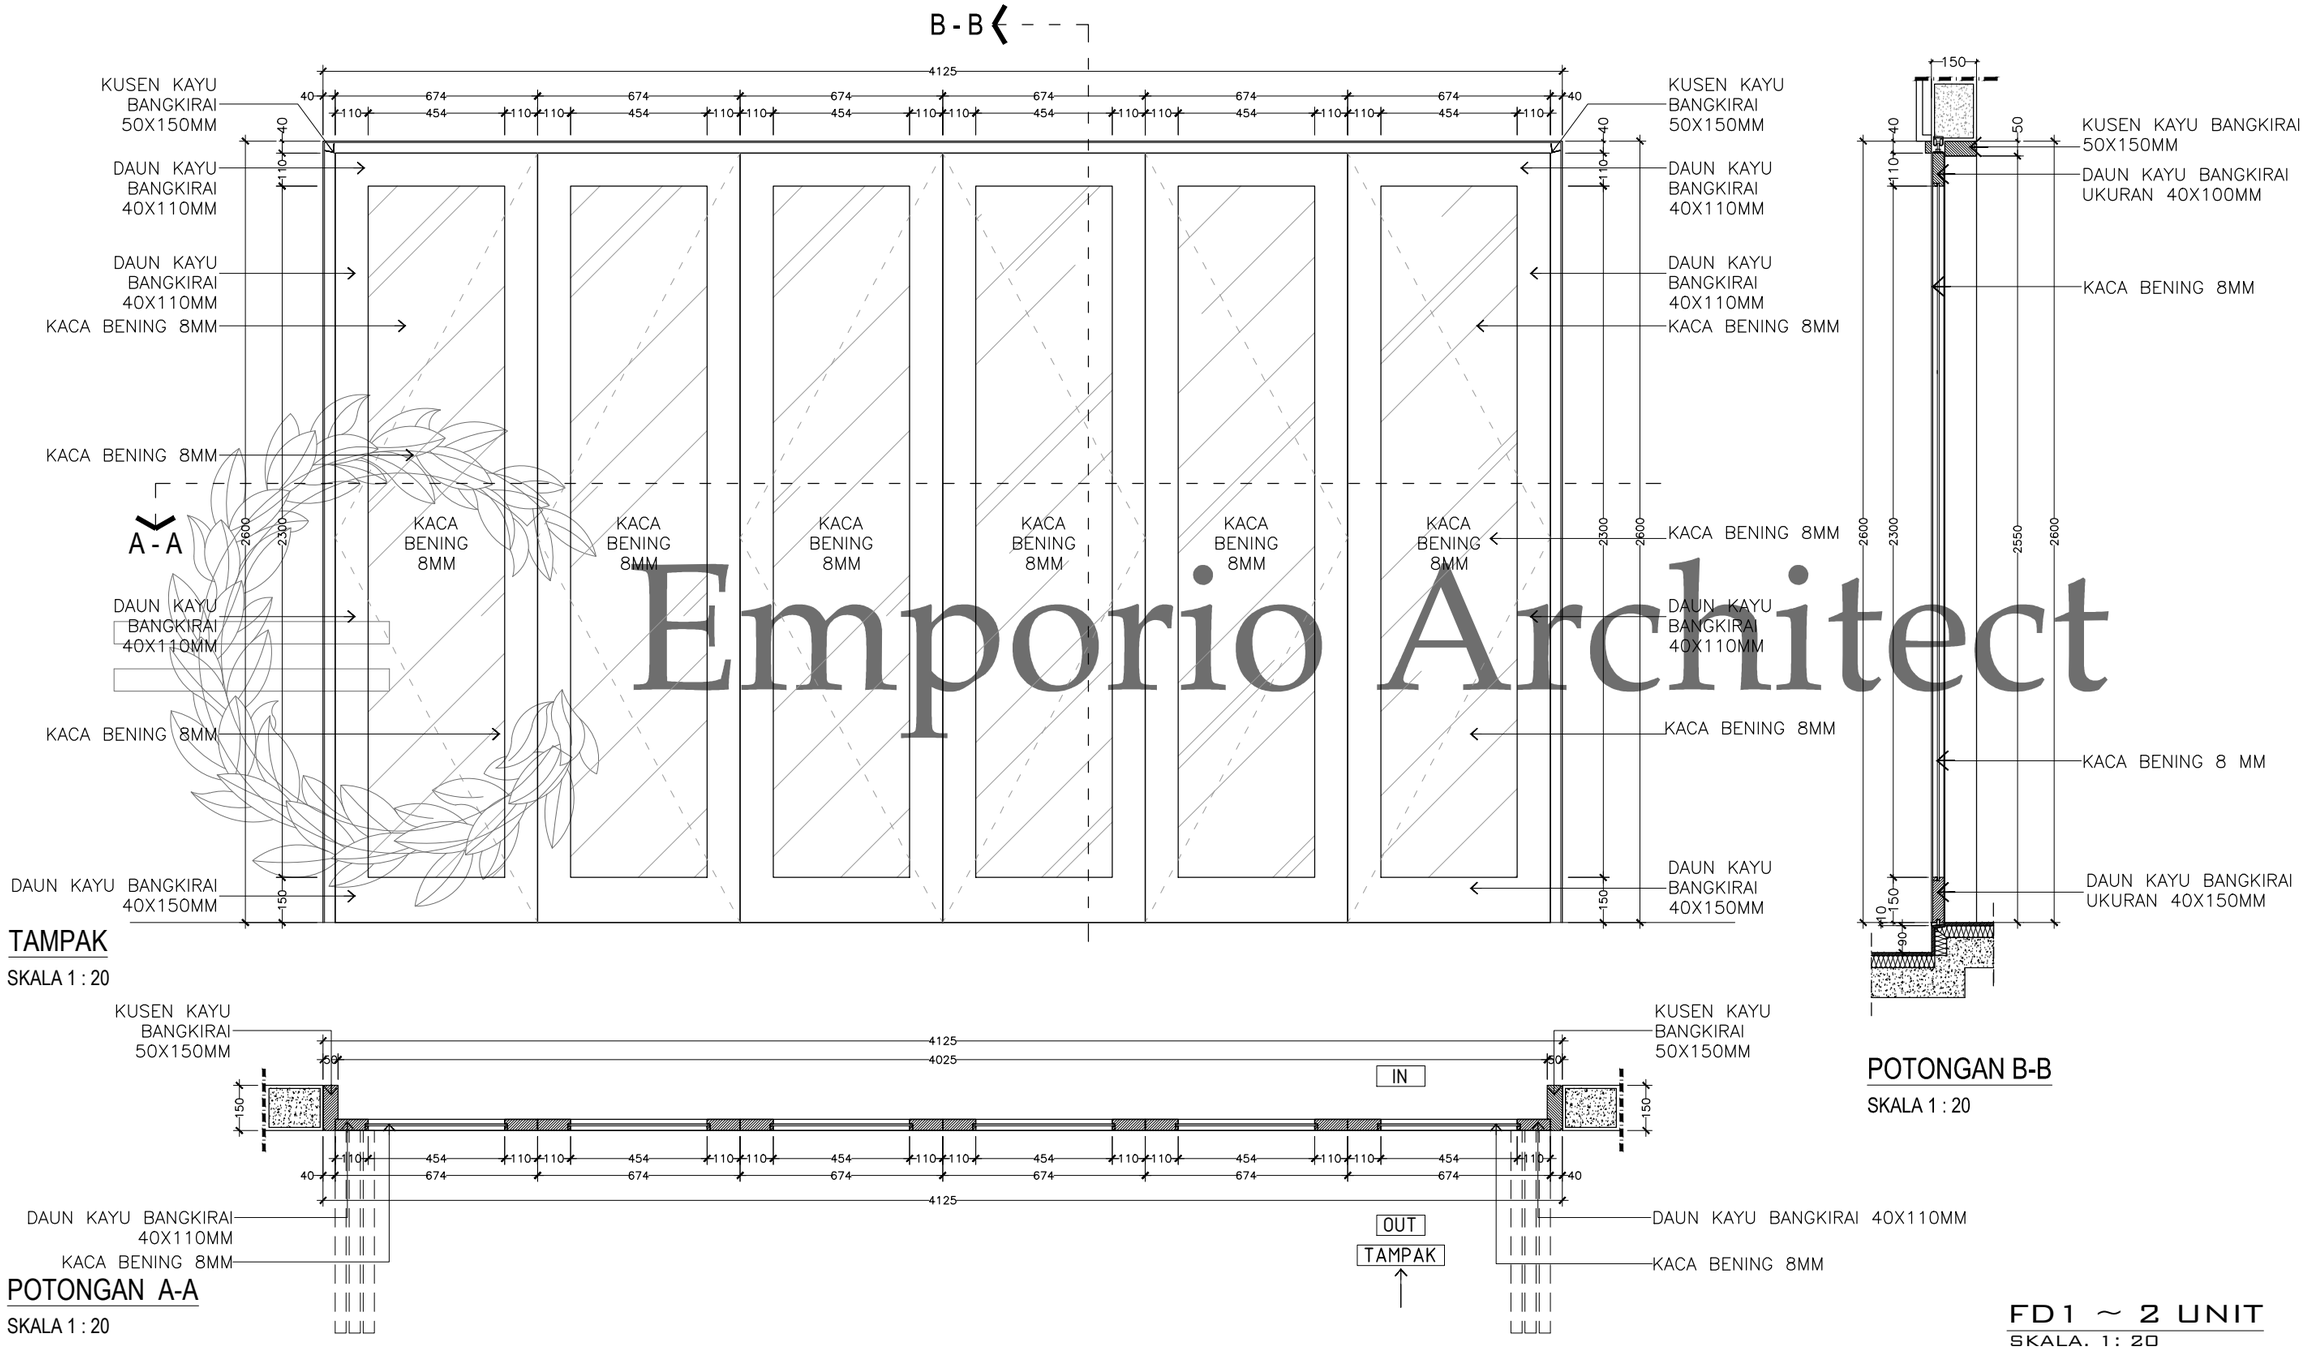

TAMPAK

SKALA 1 : 20

POTONGAN B-B

SKALA 1 : 20

POTONGAN A-A

SKALA 1 : 20

FD1 ~ 2 UNIT


SKALA. 1: 20

Emporio Architect

Consultant
Emporio Architect
info@emporioarchitec.com
contact : 081222955519


PROJECT : PRIVATE HOUSE	PRINCIPLE ARCHITECT : I.B. Gd Sasra Bhanutama, ST; Arya Prawira Wibowo, ST	STRUCTURE ENGINEER :	STRUCTURE DRAFTER :	ELECTRICAL AND PLUMBING DRAFTER :	ARCHITECTURAL DRAFTER :	CHECKED :		
OWNER :	ARCHITECT DESIGNER :	MECHANICAL AND ELECTRICAL ENGINEER :						
DRAWING TITLE : FD1 ~ 2 UNIT	SKALA : SKALA 1 : 20	DATE :	DATE	REVISION NOTE	SIGNATURE	Drawing code	Page number	Total page
	FILE NAME D\Data\Project	PRINT DATE : -				A	020	063

Note.
Planning the structure and plumbing of the drawings should be checked again or re-adjusted by the contractor related to the field condition

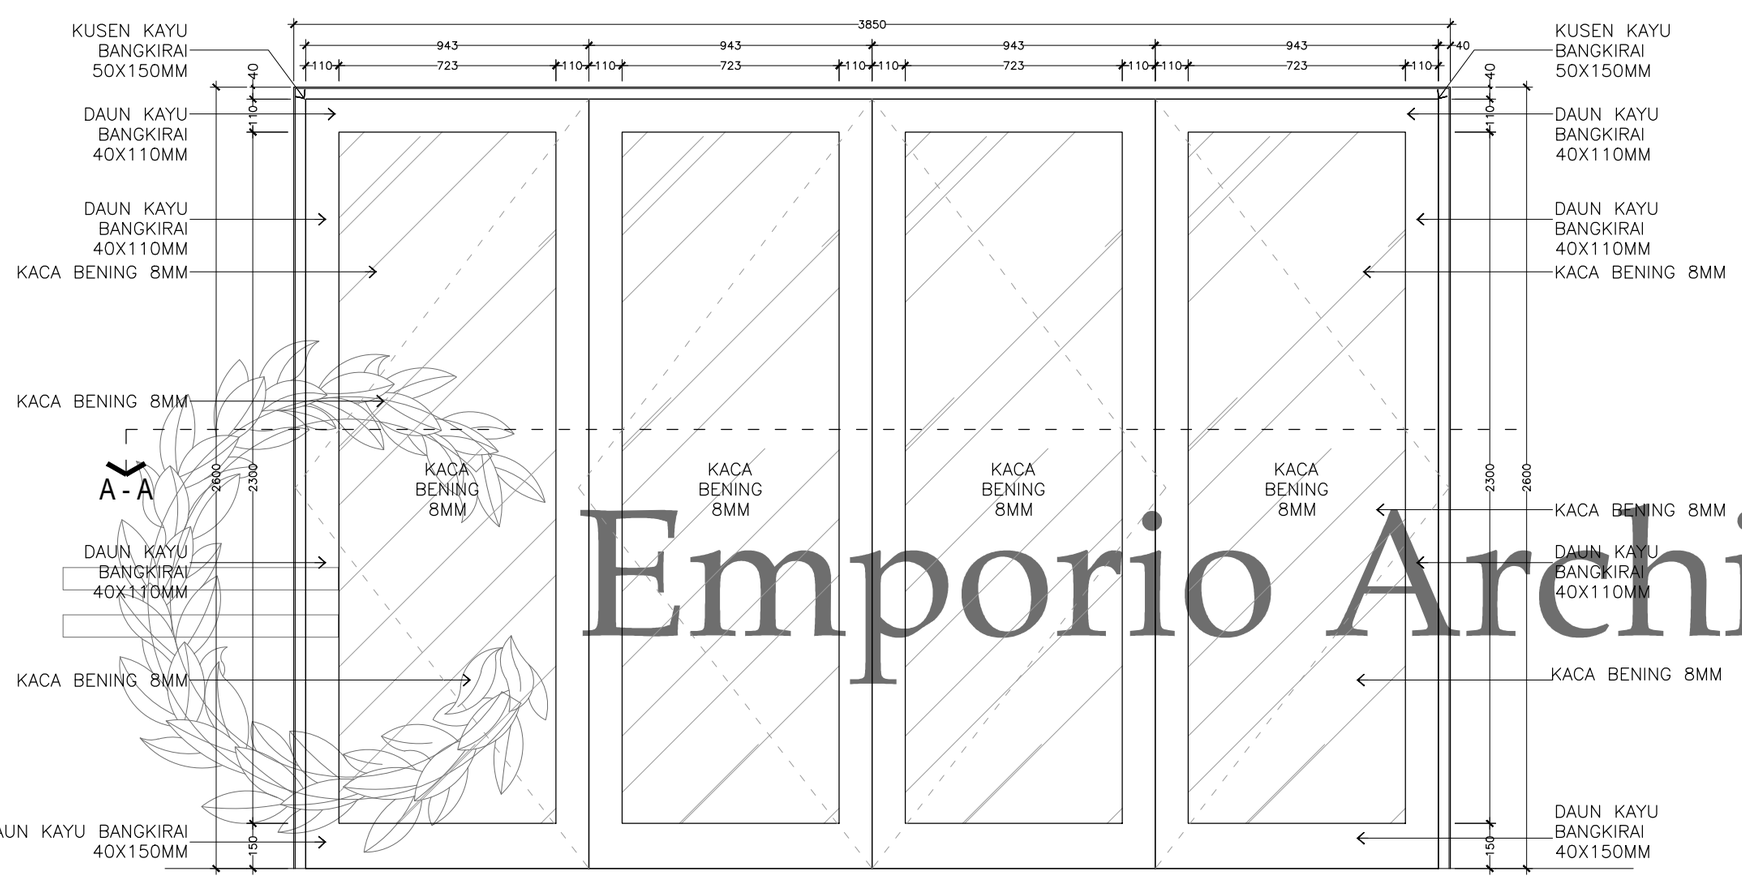


TAMPAK

SKALA 1 : 20

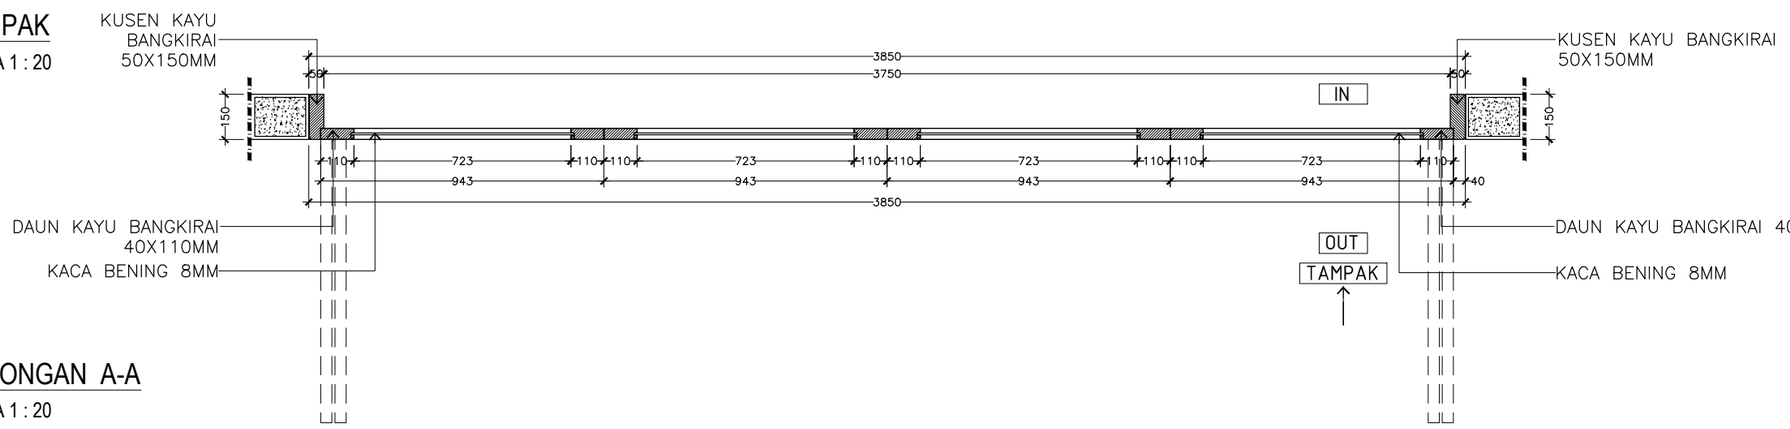

POTONGAN A-A

SKALA 1 : 20

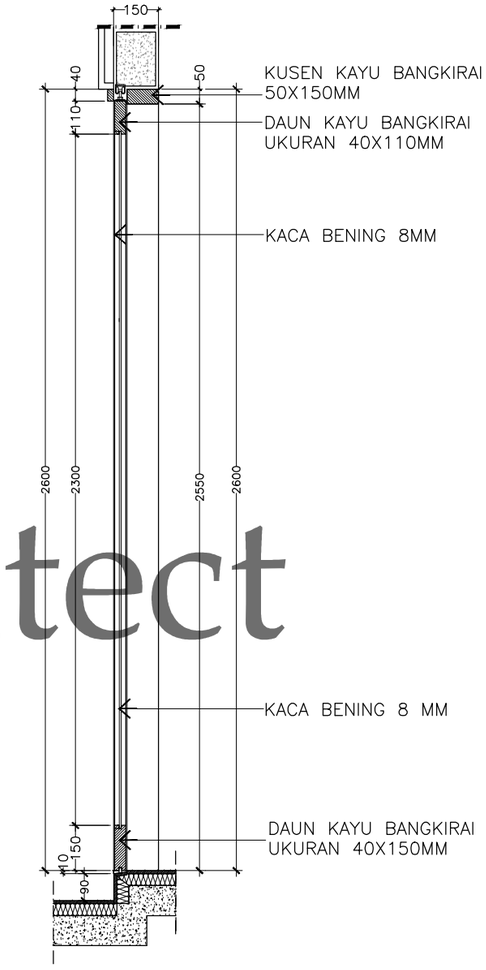

POTONGAN B-B

SKALA 1 : 20

FD2 ~ 1 UNIT


SKALA. 1: 20

Emporio Architect

Consultant
Emporio Architect
info@emporioarchitec.com
contact : 081222955519


PROJECT : PRIVATE HOUSE	PRINCIPLE ARCHITECT : I.B. Gd Sasra Bhanutama, ST; Arya Prawira Wibowo, ST	STRUCTURE ENGINEER :	STRUCTURE DRAFTER : / ELECTRICAL AND PLUMBING DRAFTER : / ARCHITECTURAL DRAFTER : / CHECKED :
OWNER :	ARCHITECT DESIGNER :	MECHANICAL AND ELECTRICAL ENGINEER :	
DRAWING TITLE : FD2 ~ 1 UNIT	SKALA : SKALA 1 : 20 / DATE :	DATE / REVISION NOTE / SIGNATURE	Drawing code : A / Page number : 021 / Total page : 063
	FILE NAME : D\Data\Project / PRINT DATE : -		

Note.
Planning the structure and plumbing of the drawings should be checked again or re-adjusted by the contractor related to the field condition

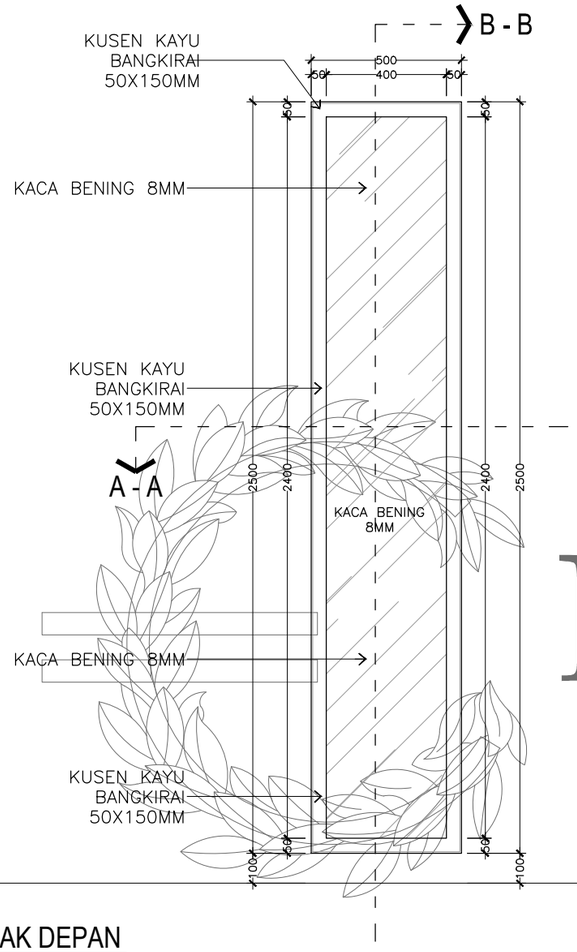


TAMPAK DEPAN

SKALA 1 : 20

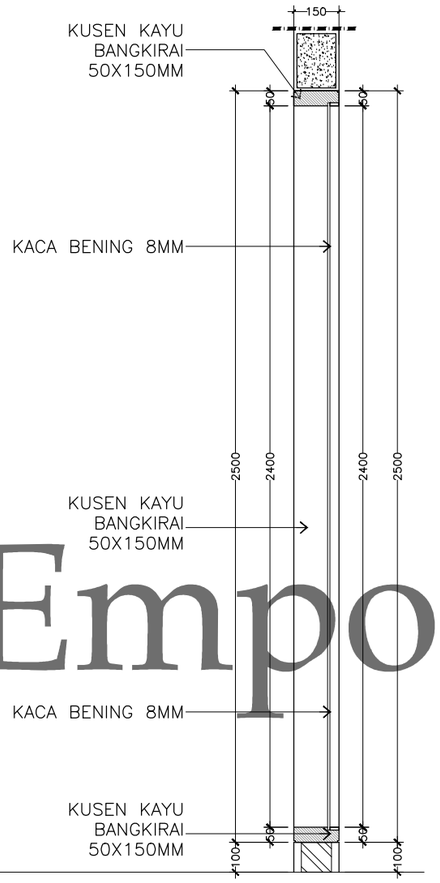

POTONGAN B-B

SKALA 1 : 20

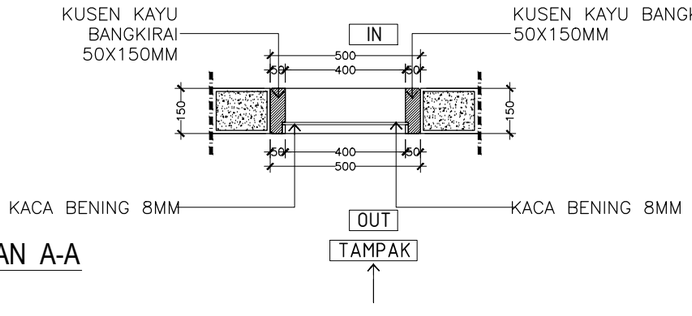


POTONGAN A-A

SKALA 1 : 20


W1 ~ 2 UNIT

SKALA. 1: 20

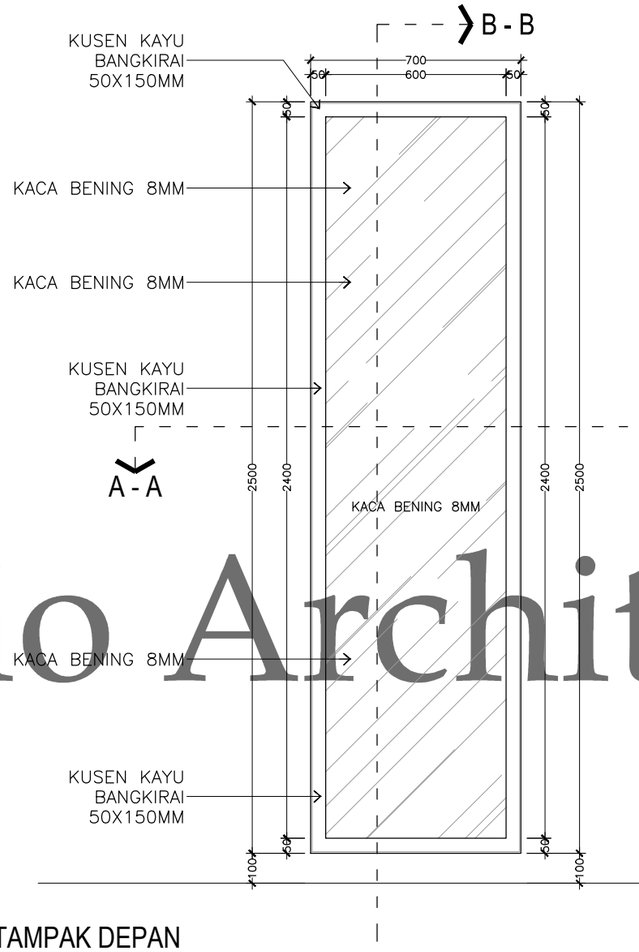


TAMPAK DEPAN

SKALA 1 : 20

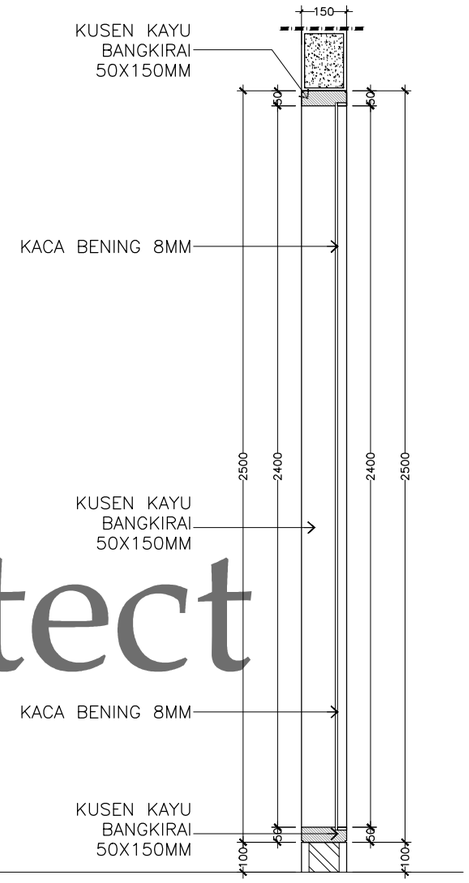

POTONGAN B-B

SKALA 1 : 20

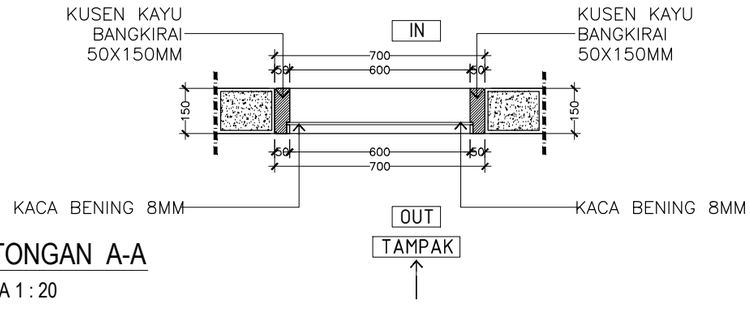

POTONGAN A-A

SKALA 1 : 20

W2 ~ 2 UNIT


SKALA. 1: 20

Emporio Architect

Consultant

Emporio Architect
info@emporioarchitec.com
contact : 081222955519

PROJECT : PRIVATE HOUSE	PRINCIPLE ARCHITECT : I.B. Gd Sasra Bhanutama, ST; Arya Prawira Wibowo, ST	STRUCTURE ENGINEER :	STRUCTURE DRAFTER :	ELECTRICAL AND PLUMBING DRAFTER :	ARCHITECTURAL DRAFTER :	CHECKED :		
OWNER :	ARCHITECT DESIGNER :	MECHANICAL AND ELECTRICAL ENGINEER :						
DRAWING TITLE : W1 ~ 2 UNIT & W2 ~ 2 UNIT	SKALA : SKALA 1 : 20 / DATE :	DATE / REVISION NOTE / SIGNATURE	Drawing code	Page number	Total page	**Note.** Planning the structure and plumbing of the drawings should be checked again or re-adjusted by the contractor related to the field condition		
	FILE NAME D\Data\Project / PRINT DATE : -		A	022	063			

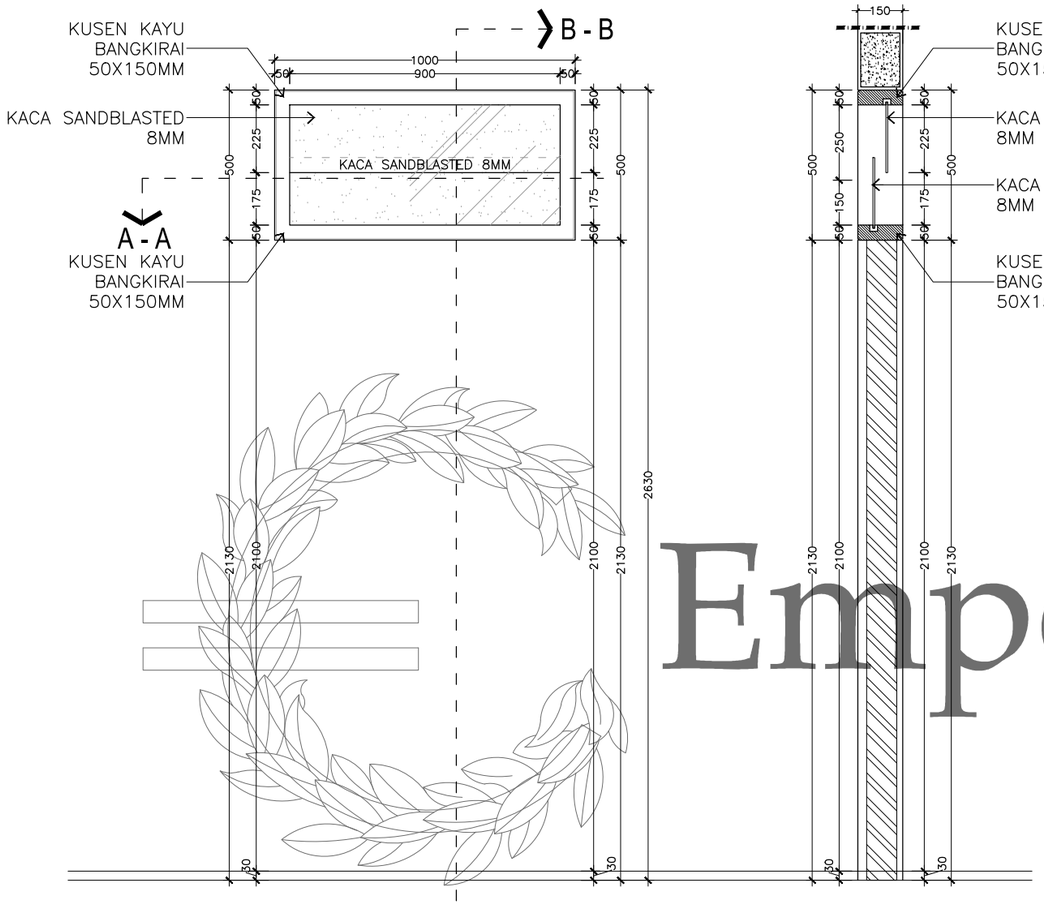


TAMPAK DEPAN

SKALA 1 : 20

POTONGAN B-B

SKALA 1 : 20

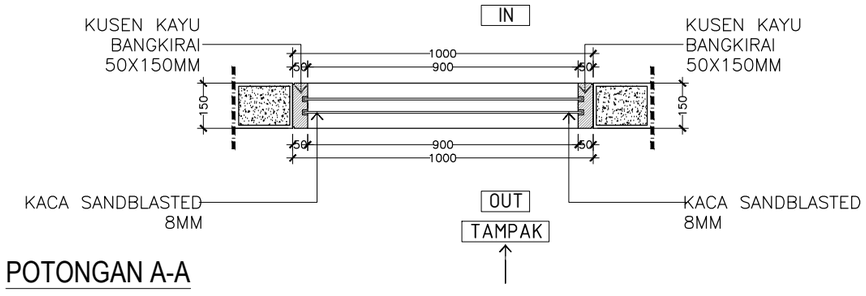


POTONGAN A-A

SKALA 1 : 20


W3 ~ 1 UNIT

SKALA. 1: 20

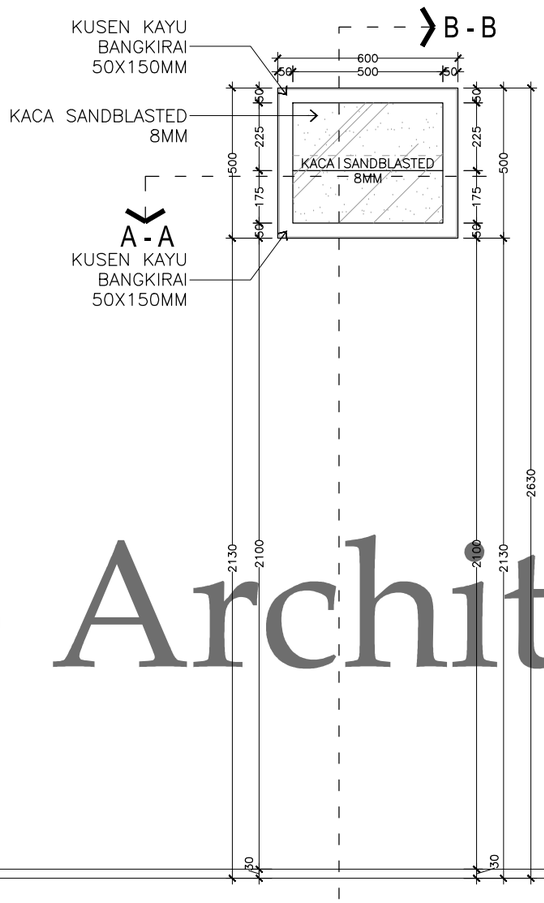


TAMPAK DEPAN

SKALA 1 : 20

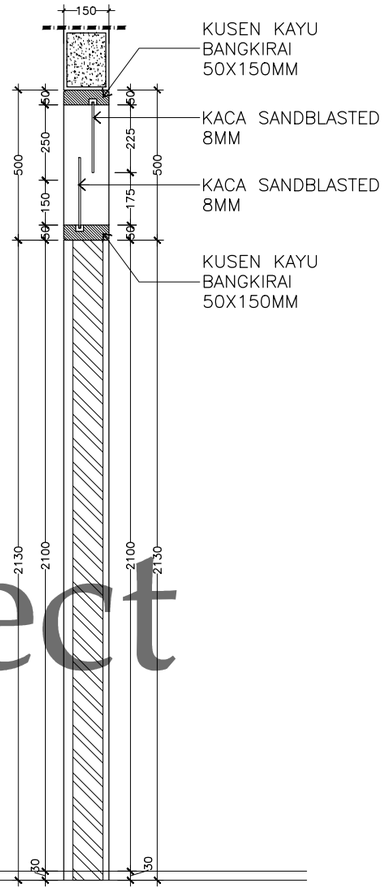

POTONGAN B-B

SKALA 1 : 20

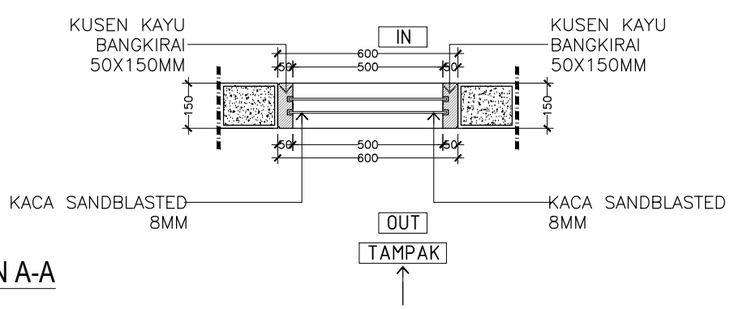

POTONGAN A-A

SKALA 1 : 20

W4 ~ 2 UNIT


SKALA. 1: 20

Emporio Architect

Consultant
Emporio Architect
info@emporioarchitec.com
contact : 081222955519

PROJECT : PRIVATE HOUSE	PRINCIPLE ARCHITECT : I.B. Gd Sasra Bhanutama, ST; Arya Prawira Wibowo, ST	STRUCTURE ENGINEER :	STRUCTURE DRAFTER : / ELECTRICAL AND PLUMBING DRAFTER : / ARCHITECTURAL DRAFTER : / CHECKED :
OWNER :	ARCHITECT DESIGNER :	MECHANICAL AND ELECTRICAL ENGINEER :	
DRAWING TITLE : W3 ~1 UNIT & W4 ~ 2 UNIT	SKALA : SKALA 1 : 20 / DATE :	DATE / REVISION NOTE / SIGNATURE	Drawing code : A / Page number : 023 / Total page : 063
	FILE NAME : D\Data\Project / PRINT DATE : -		

Note.
Planning the structure and plumbing of the drawings should be checked again or re-adjusted by the contractor related to the field condition

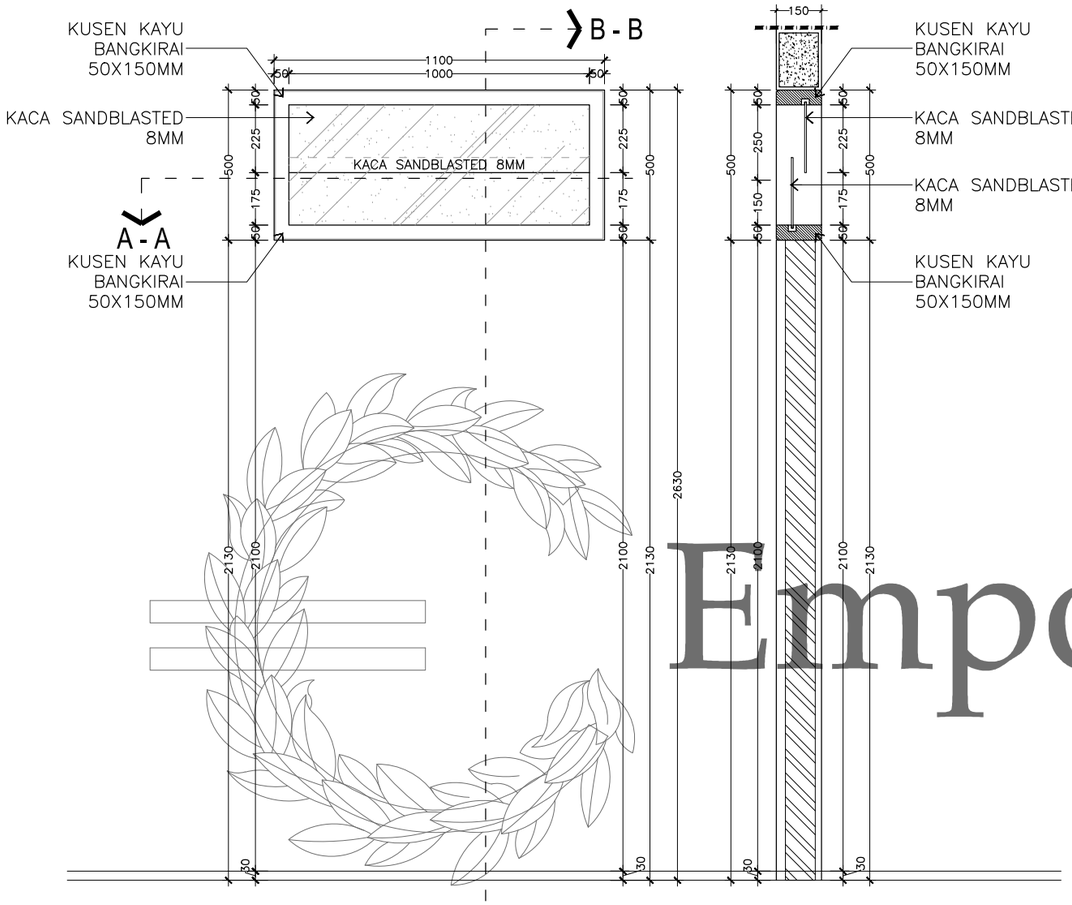


TAMPAK DEPAN

SKALA 1 : 20

POTONGAN B-B

SKALA 1 : 20

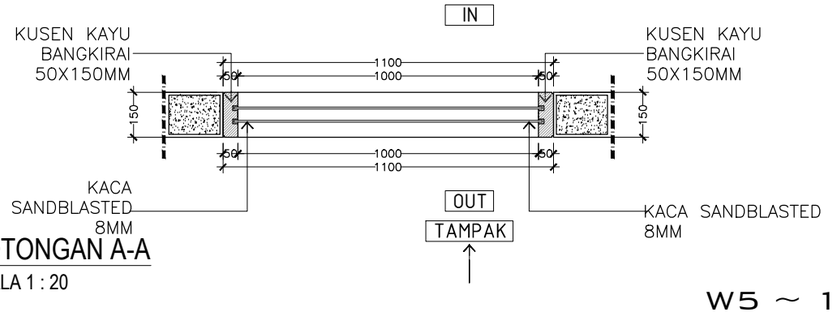


POTONGAN A-A

SKALA 1 : 20

W5 ~ 1 UNIT

SKALA. 1: 20

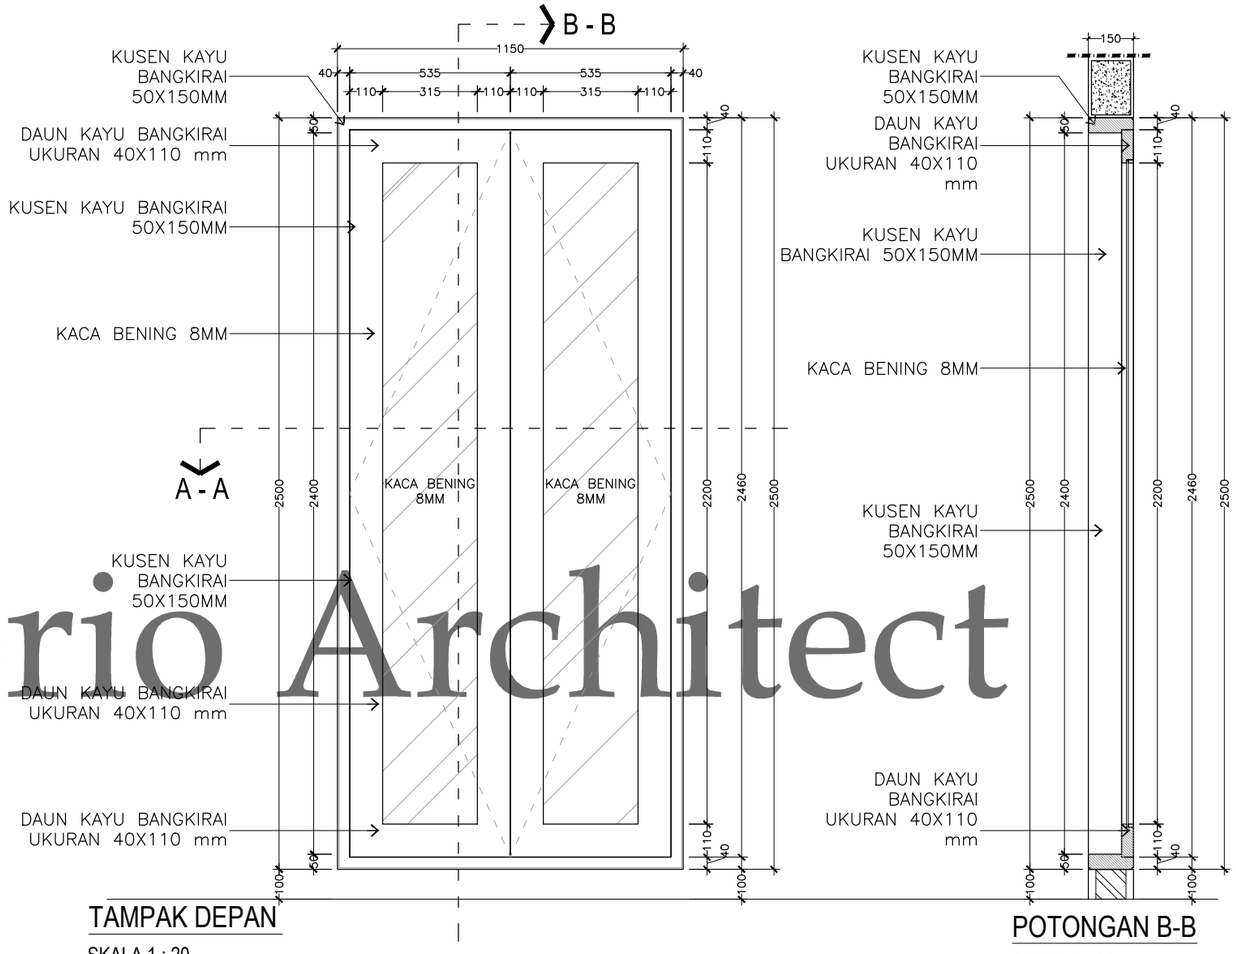


TAMPAK DEPAN

SKALA 1 : 20

POTONGAN B-B

SKALA 1 : 20

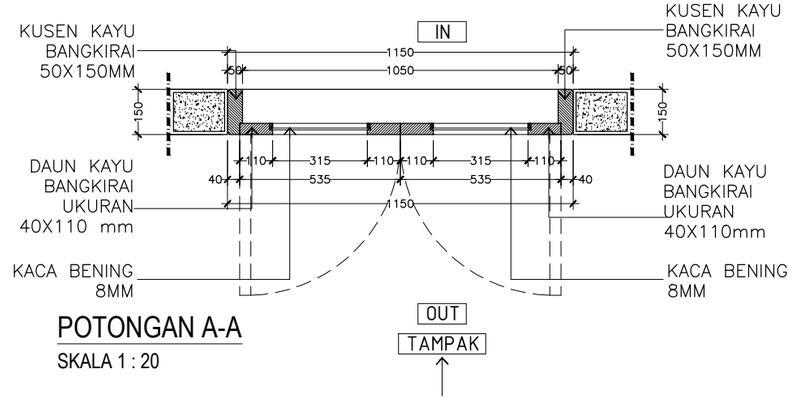

POTONGAN A-A

SKALA 1 : 20

W6 ~ 1 UNIT


SKALA. 1: 20

Emporio Architect

Consultant
Emporio Architect
info@emporioarchitec.com
contact : 081222955519


PROJECT : PRIVATE HOUSE	PRINCIPLE ARCHITECT : I.B. Gd Sasra Bhanutama, ST; Arya Prawira Wibowo, ST		STRUCTURE ENGINEER :			STRUCTURE DRAFTER :	ELECTRICAL AND PLUMBING DRAFTER :	ARCHITECTURAL DRAFTER : / CHECKED :
OWNER :	ARCHITECT DESIGNER :		MECHANICAL AND ELECTRICAL ENGINEER :					
DRAWING TITLE : W5 ~ 1 UNIT & W6 ~ 1 UNIT	SKALA : SKALA 1 : 20	DATE :	DATE	REVISION NOTE	SIGNATURE	Drawing code	Page number	Total page
	FILE NAME D\Data\Project	PRINT DATE : -				A	024	063

Note.
Planning the structure and plumbing of the drawings should be checked again or re-adjusted by the contractor related to the field condition

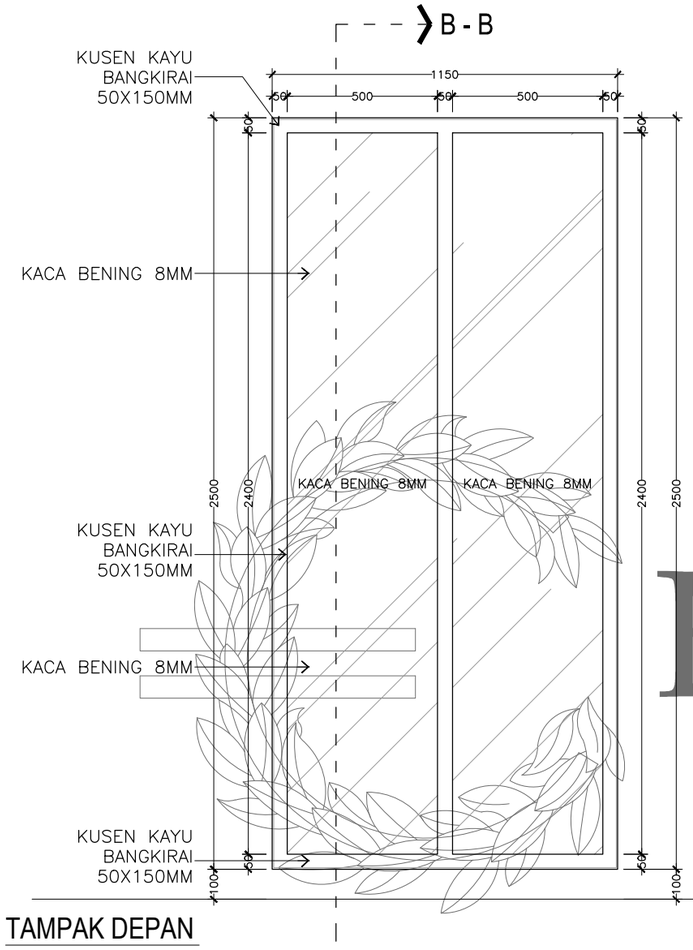


TAMPAK DEPAN

SKALA 1 : 20

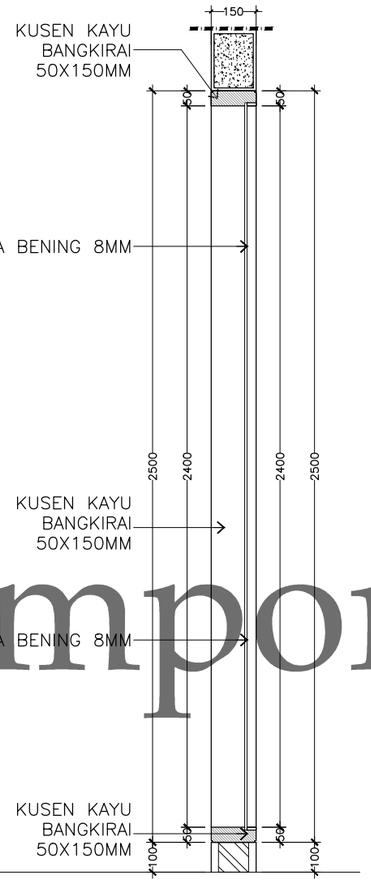

POTONGAN B-B

SKALA 1 : 20

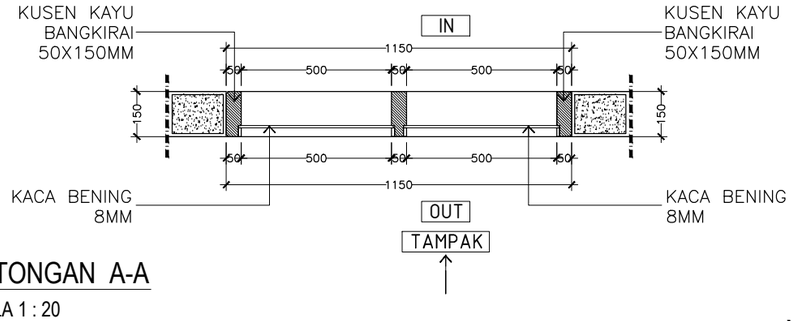


POTONGAN A-A

SKALA 1 : 20


W7 ~ 1 UNIT

SKALA. 1: 20

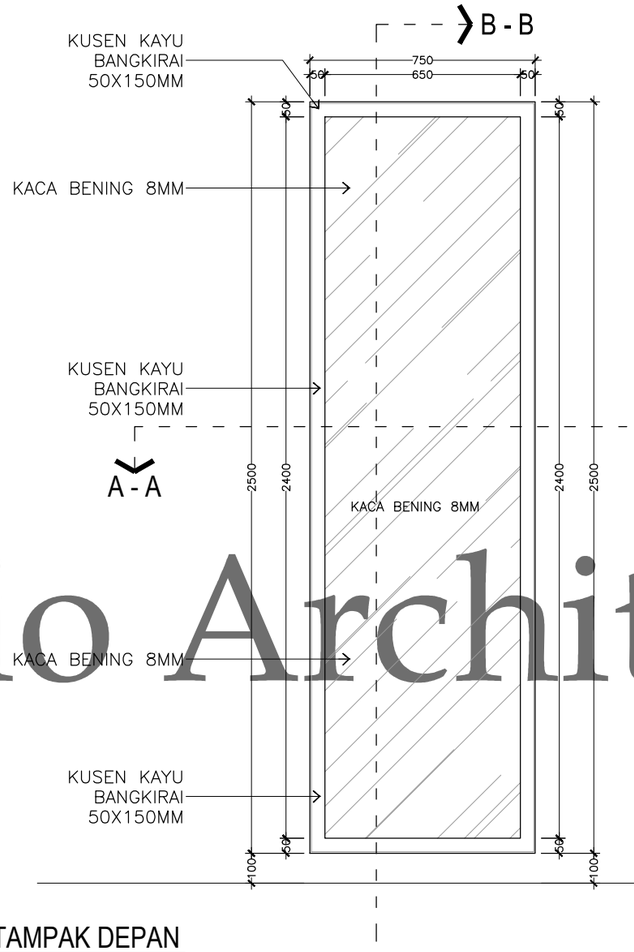


TAMPAK DEPAN

SKALA 1 : 20

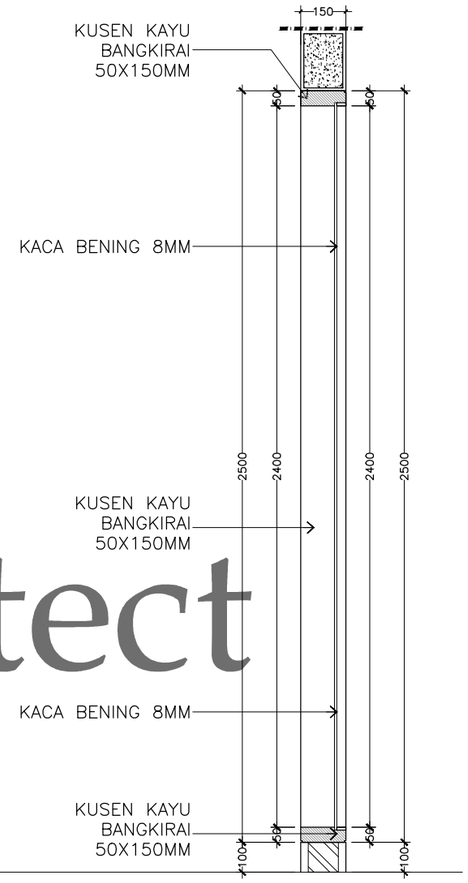

POTONGAN B-B

SKALA 1 : 20

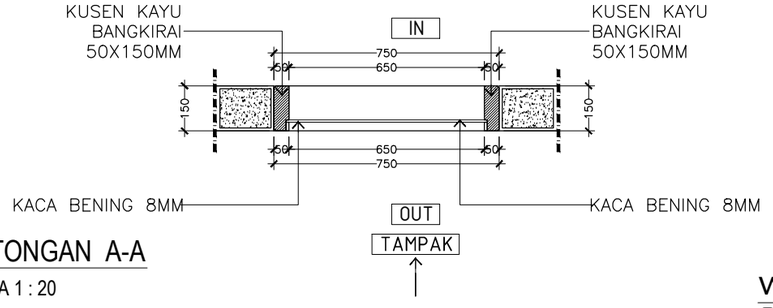

POTONGAN A-A


SKALA 1 : 20

W8 ~ 1 UNIT

SKALA. 1: 20


Emporio Architect

Consultant: Emporio Architect, info@emporioarchitec.com, contact : 081222955519	PROJECT : PRIVATE HOUSE	PRINCIPLE ARCHITECT : I.B. Gd Sasra Bhanutama, ST; Arya Prawira Wibowo, ST	STRUCTURE ENGINEER :	STRUCTURE DRAFTER :	ELECTRICAL AND PLUMBING DRAFTER :	ARCHITECTURAL DRAFTER :	CHECKED :	
	OWNER :	ARCHITECT DESIGNER :	MECHANICAL AND ELECTRICAL ENGINEER :					
	DRAWING TITLE : W7 ~ 1 UNIT & W8 ~ 1 UNIT	SKALA : SKALA 1 : 20 / DATE :	DATE / REVISION NOTE / SIGNATURE	Drawing code: A	Page number: 025	Total page: 063	Note. Planning the structure and plumbing of the drawings should be checked again or re-adjusted by the contractor related to the field condition	
		FILE NAME D\Data\Project / PRINT DATE : -						

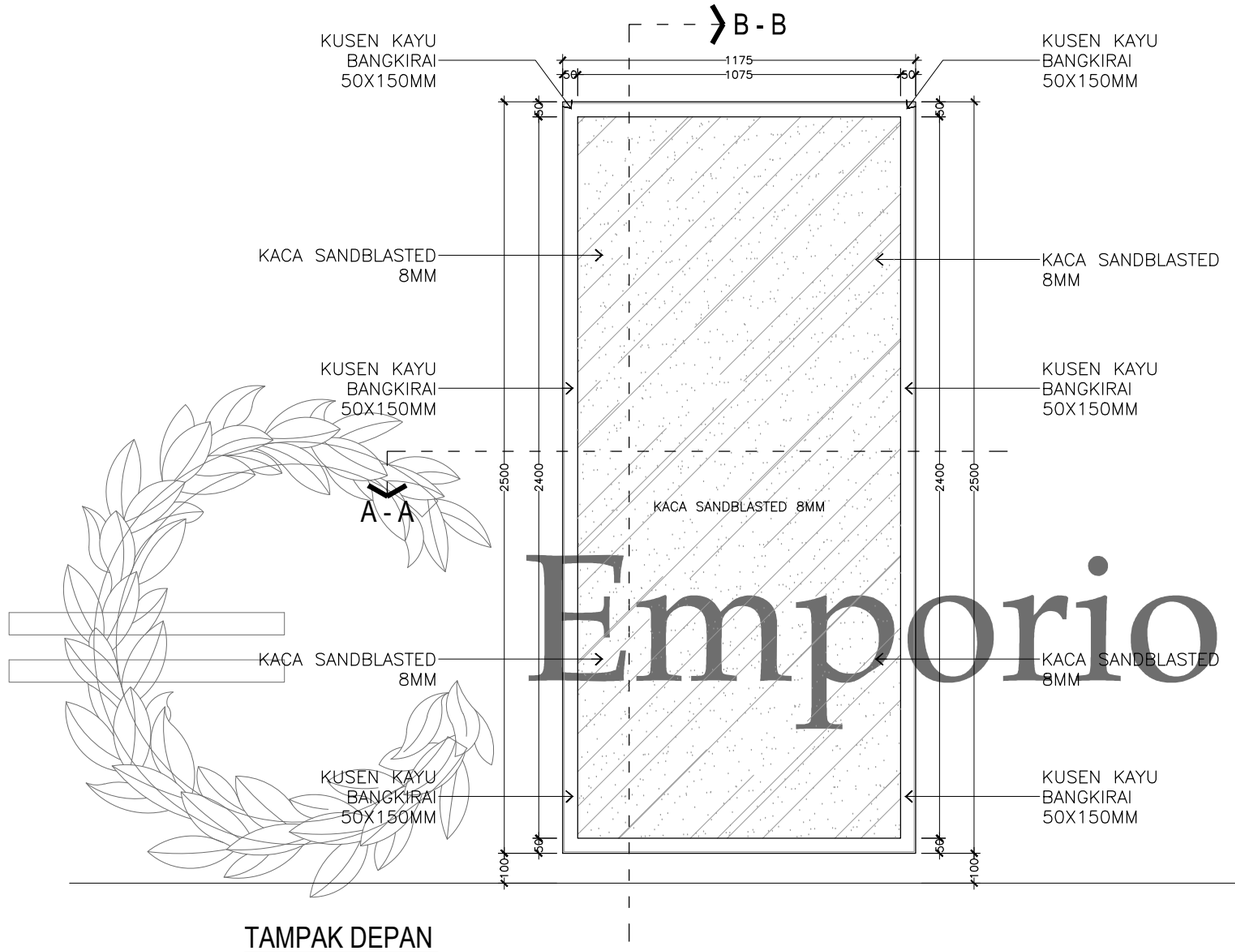


TAMPAK DEPAN

SKALA 1 : 20

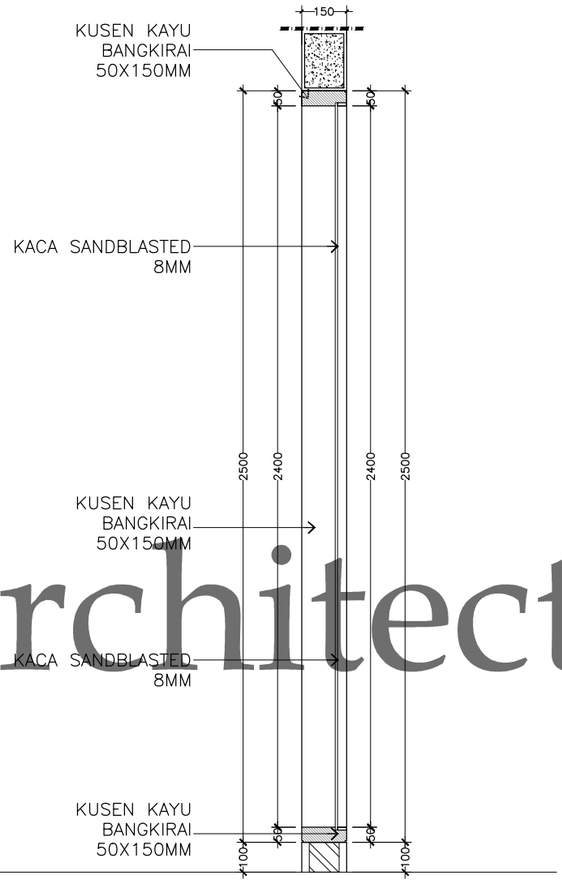

POTONGAN B-B

SKALA 1 : 20

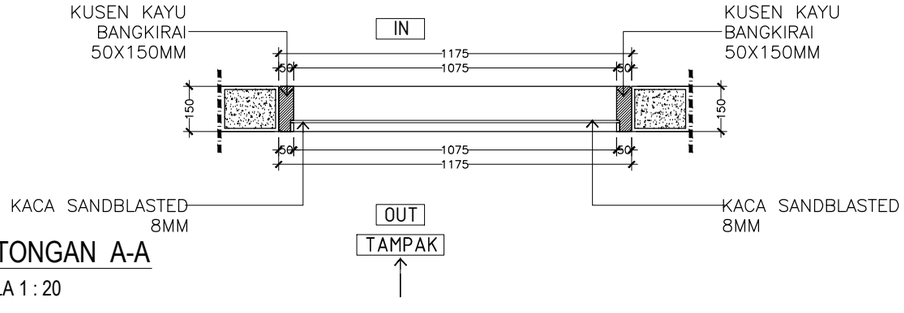

POTONGAN A-A

SKALA 1 : 20


W9 ~ 1 UNIT

SKALA. 1: 20

Emporio Architect


Consultant
Emporio Architect
info@emporioarchitec.com
contact : 081222955519

PROJECT : PRIVATE HOUSE	PRINCIPLE ARCHITECT : I.B. Gd Sasra Bhanutama, ST Arya Prawira Wibowo, ST	STRUCTURE ENGINEER :			STRUCTURE DRAFTER :	ELECTRICAL AND PLUMBING DRAFTER :	ARCHITECTURAL DRAFTER :	CHECKED :
OWNER :	ARCHITECT DESIGNER :	MECHANICAL AND ELECTRICAL ENGINEER :						
DRAWING TITLE : W9 ~ 1 UNIT	SKALA : SKALA 1 : 20	DATE :	DATE	REVISION NOTE	SIGNATURE	Drawing code	Page number	Total page	Note. Planning the structure and plumbing of the drawings should be checked again or re-adjusted by the contractor related to the field condition
	FILE NAME D\Data\Project	PRINT DATE : -				A	026	063	

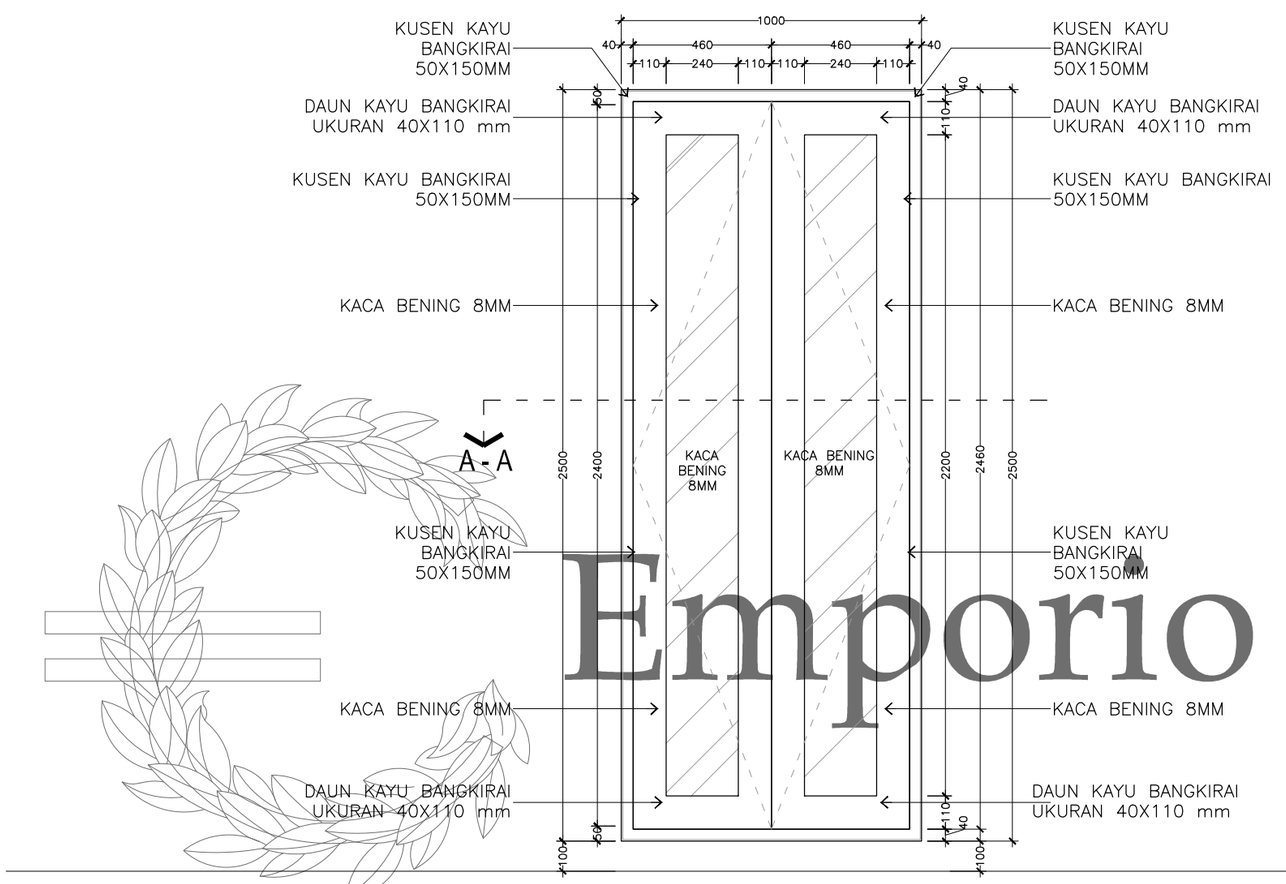


TAMPAK

SKALA 1 : 20

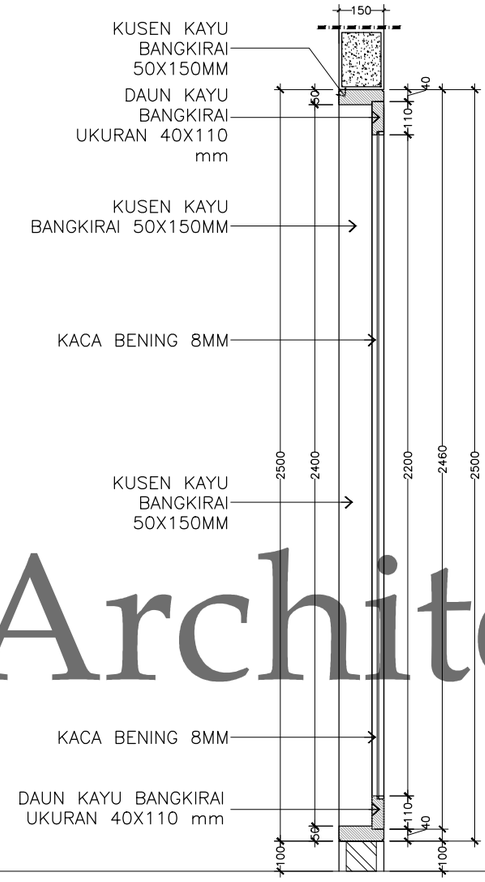

POTONGAN B-B

SKALA 1 : 20

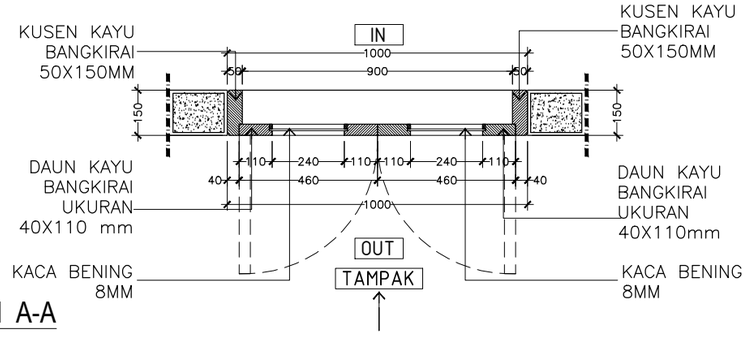

POTONGAN A-A


SKALA 1 : 20

W10 ~ 2 UNIT

SKALA. 1: 20

Emporio Architect

Consultant: Emporio Architect, info@emporioarchitec.com, contact : 081222955519	PROJECT : PRIVATE HOUSE	PRINCIPLE ARCHITECT : I.B. Gd Sasra Bhanutama, ST; Arya Prawira Wibowo, ST	STRUCTURE ENGINEER :			STRUCTURE DRAFTER :	ELECTRICAL AND PLUMBING DRAFTER :	ARCHITECTURAL DRAFTER :	CHECKED :	
	OWNER :	ARCHITECT DESIGNER :	MECHANICAL AND ELECTRICAL ENGINEER :							
	DRAWING TITLE : W10 ~ 2 UNIT	SKALA : SKALA 1 : 20	DATE :	DATE	REVISION NOTE	SIGNATURE	Drawing code	Page number	Total page	Note. Planning the structure and plumbing of the drawings should be checked again or re-adjusted by the contractor related to the field condition
		FILE NAME : D\Data\Project	PRINT DATE : -				A	027	063	

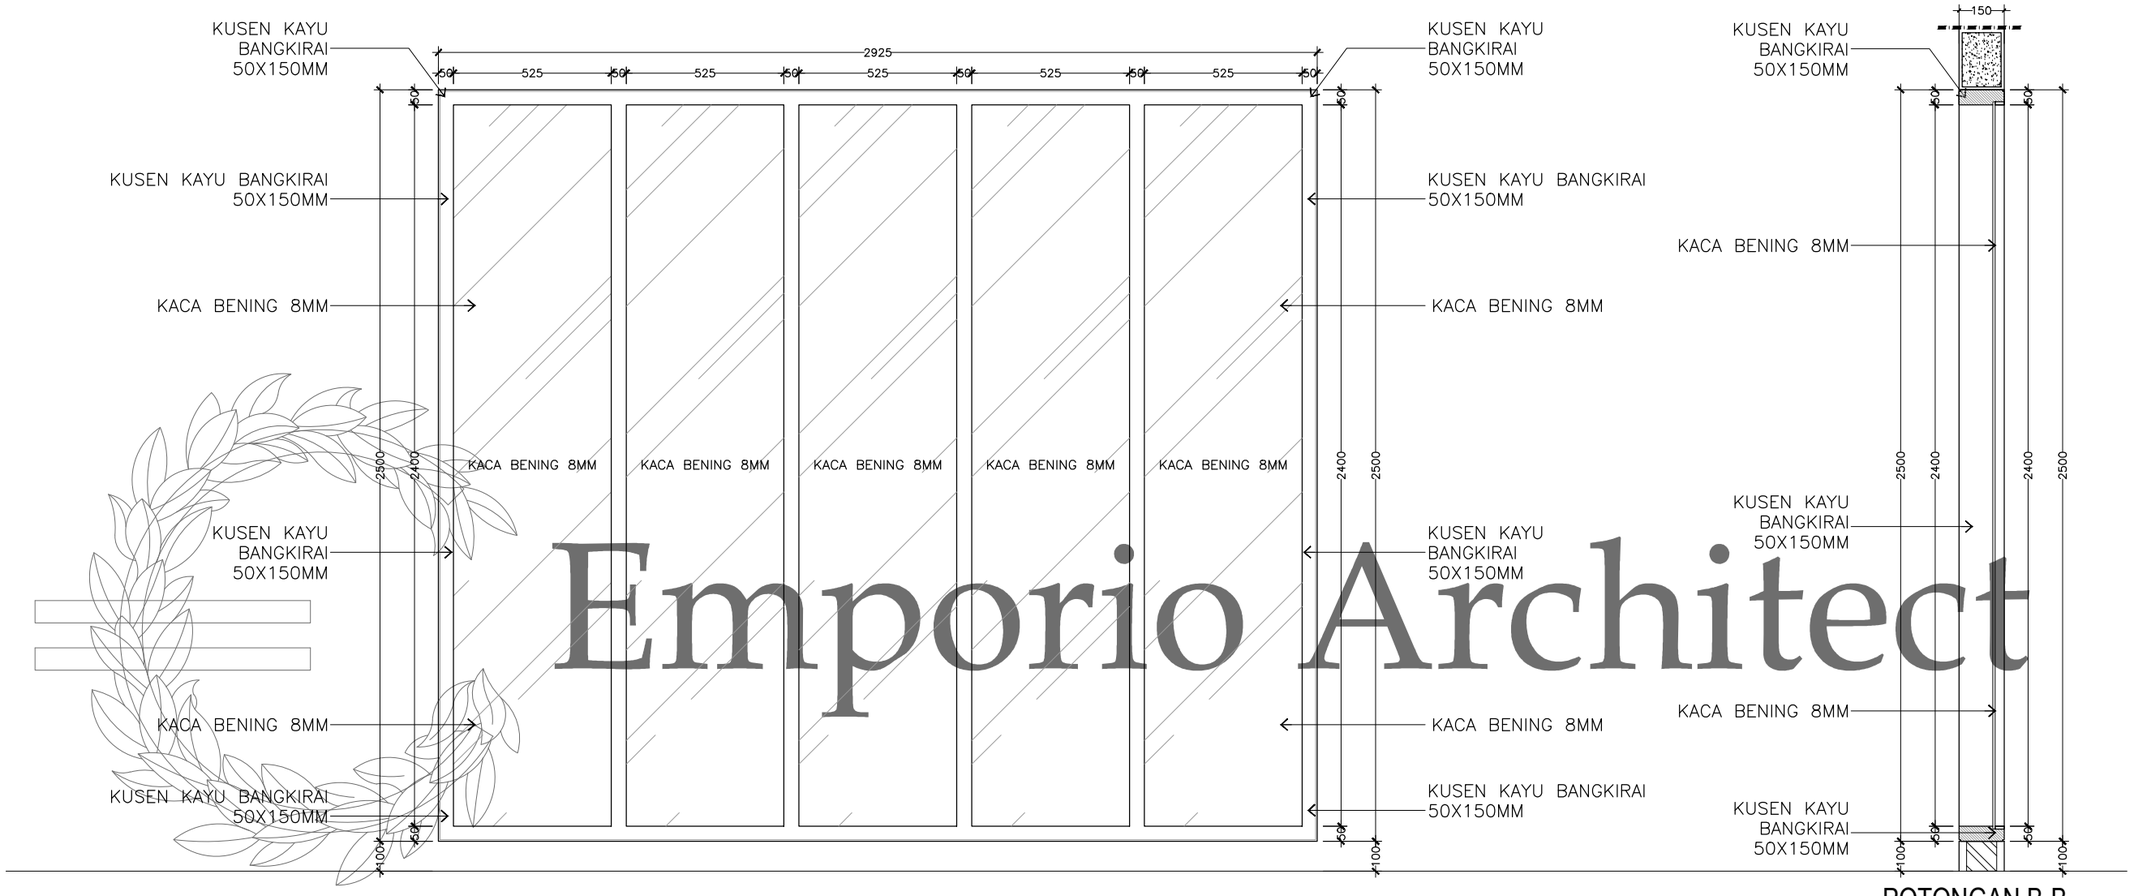


TAMPAK

SKALA 1 : 20

POTONGAN B-B

SKALA 1 : 20

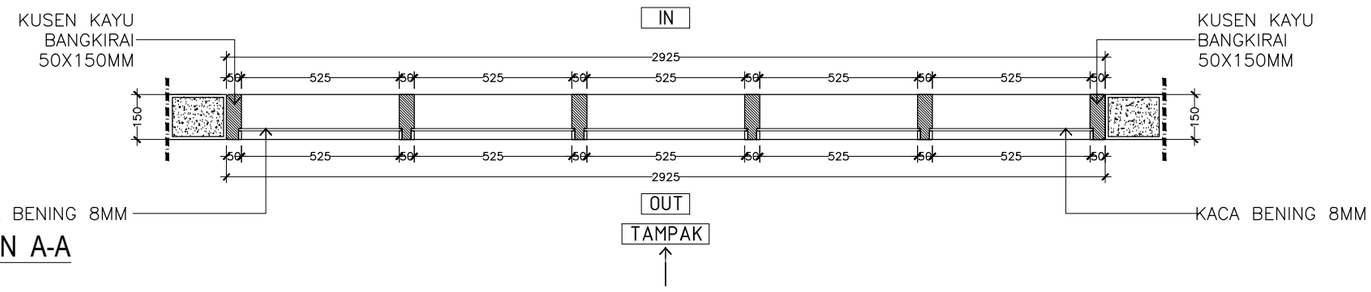

POTONGAN A-A


SKALA 1 : 20

W11 ~ 1 UNIT

SKALA. 1: 20


Emporio Architect

Consultant: Emporio Architect, info@emporioarchitec.com, contact : 081222955519	PROJECT : PRIVATE HOUSE	PRINCIPLE ARCHITECT : I.B. Gd Sasra Bhanutama, ST; Arya Prawira Wibowo, ST	STRUCTURE ENGINEER :	STRUCTURE DRAFTER :	ELECTRICAL AND PLUMBING DRAFTER :	ARCHITECTURAL DRAFTER :	CHECKED :		
	OWNER :	ARCHITECT DESIGNER :	MECHANICAL AND ELECTRICAL ENGINEER :						
	DRAWING TITLE : W11 ~ 1 UNIT	SKALA : SKALA 1 : 20	DATE :	DATE / REVISION NOTE / SIGNATURE		Drawing code: A	Page number: 028	Total page: 063	Note. Planning the structure and plumbing of the drawings should be checked again or re-adjusted by the contractor related to the field condition
		FILE NAME D\Data\Project	PRINT DATE : -						

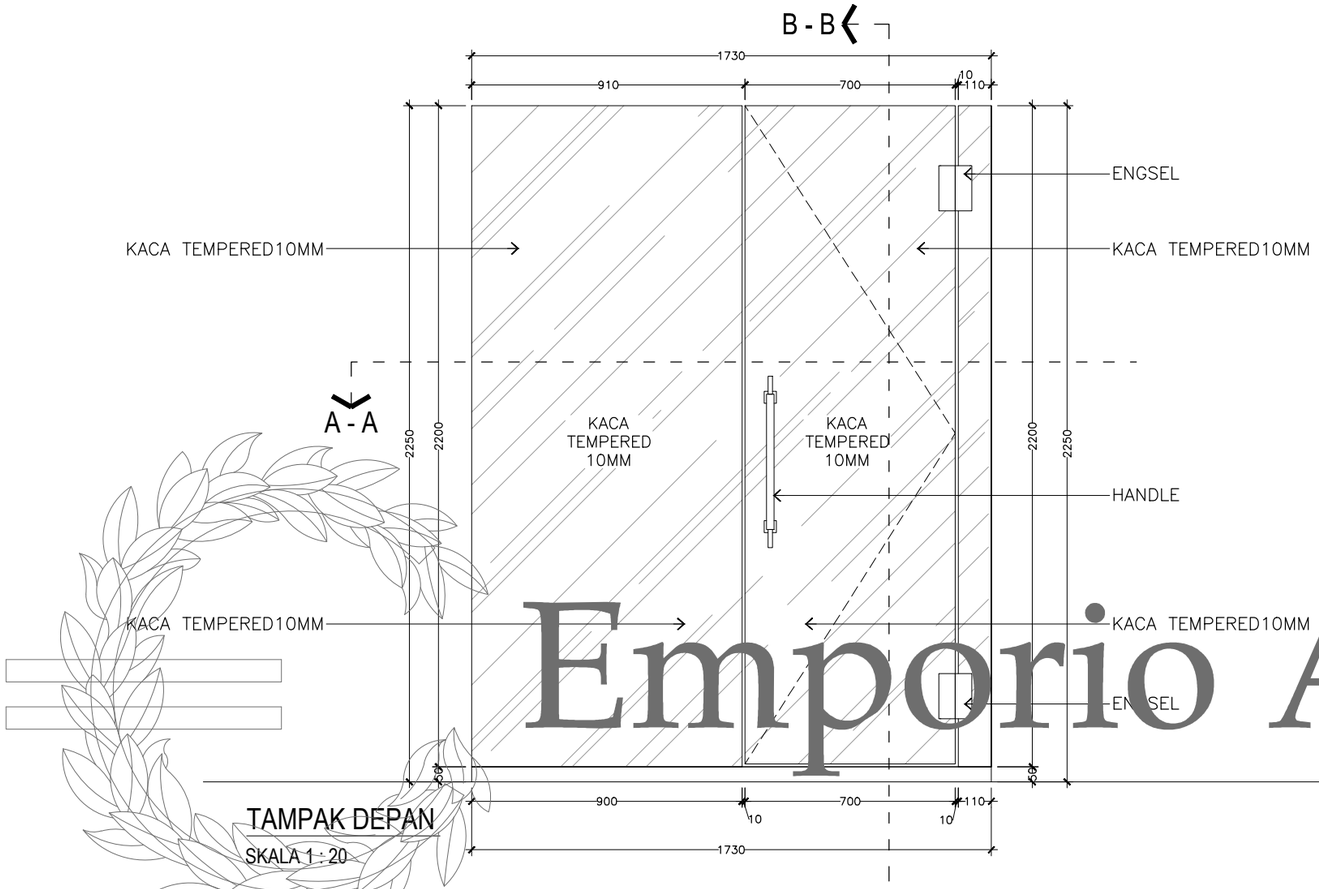


TAMPAK DEPAN

SKALA 1 : 20

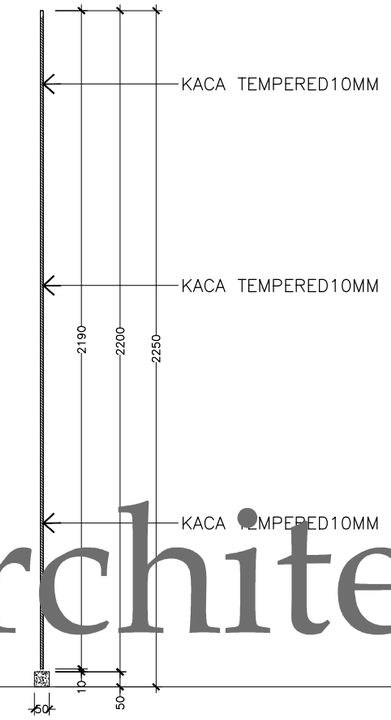

POTONGAN B-B

SKALA 1 : 20

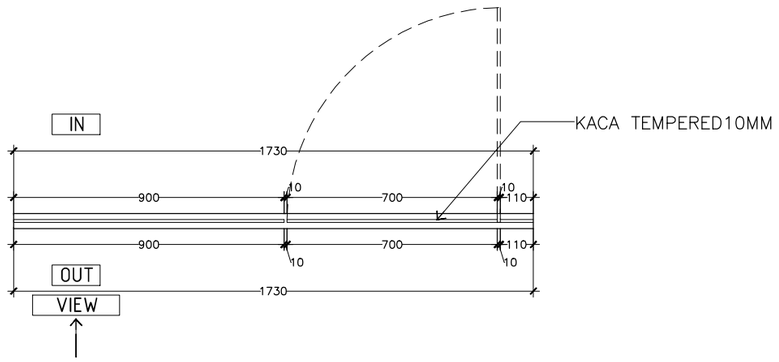

POTONGAN A-A


SKALA 1 : 20

GD1 ~ 3 UNIT

SKALA. 1: 20

Emporio Architect

Consultant: Emporio Architect, info@emporioarchitec.com, contact : 081222955519	PROJECT : PRIVATE HOUSE	PRINCIPLE ARCHITECT : I.B. Gd Sasra Bhanutama, ST; Arya Prawira Wibowo, ST	STRUCTURE ENGINEER :	STRUCTURE DRAFTER :	ELECTRICAL AND PLUMBING DRAFTER :	ARCHITECTURAL DRAFTER :	CHECKED :	
	OWNER :	ARCHITECT DESIGNER :	MECHANICAL AND ELECTRICAL ENGINEER :					
	DRAWING TITLE : GD1 ~ 3 UNIT	SKALA : SKALA 1 : 20 / DATE :	DATE / REVISION NOTE / SIGNATURE	Drawing code: A	Page number: 029	Total page: 063	Note. Planning the structure and plumbing of the drawings should be checked again or re-adjusted by the contractor related to the field condition	
		FILE NAME D\Data\Project / PRINT DATE : -						

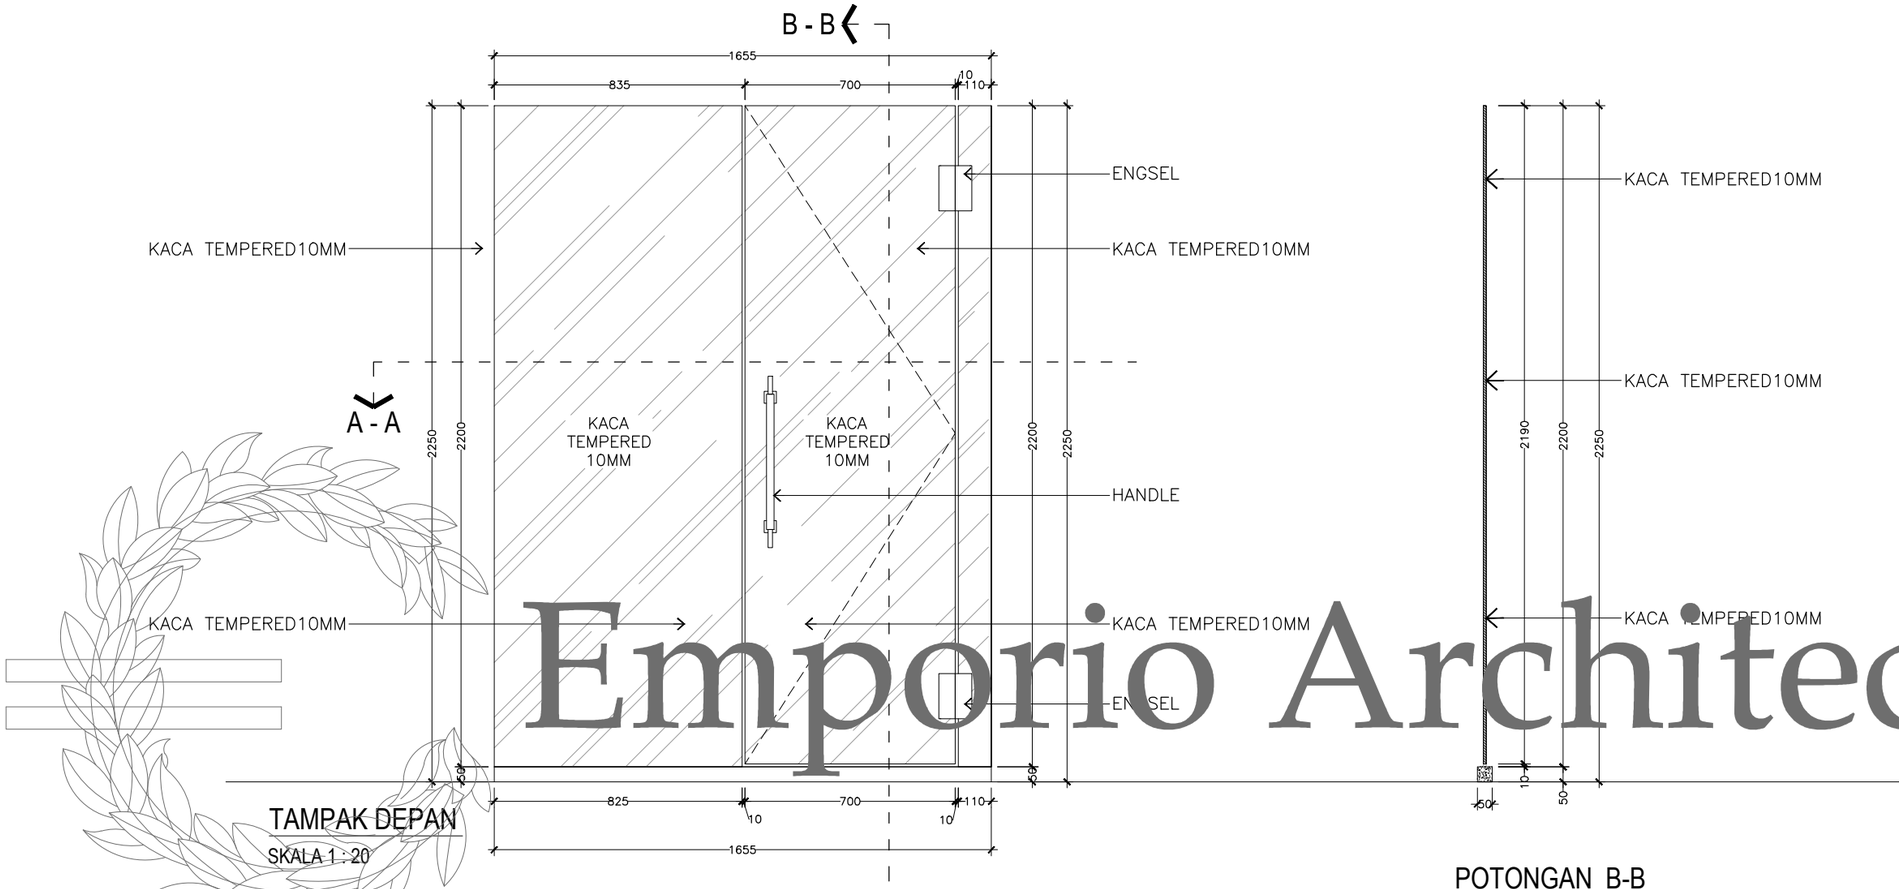


TAMPAK DEPAN

SKALA 1 : 20

POTONGAN B-B

SKALA 1 : 20

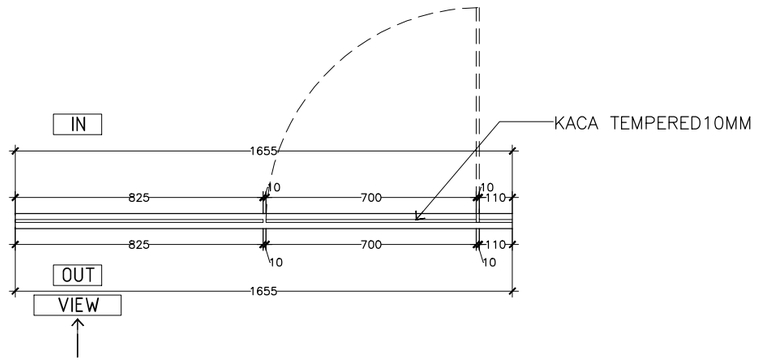

POTONGAN A-A


SKALA 1 : 20

GD2 ~ 1 UNIT

SKALA. 1: 20

Emporio Architect

Consultant: Emporio Architect, info@emporioarchitec.com, contact : 081222955519	PROJECT : PRIVATE HOUSE	PRINCIPLE ARCHITECT : I.B. Gd Sasra Bhanutama, ST; Arya Prawira Wibowo, ST	STRUCTURE ENGINEER :	STRUCTURE DRAFTER :	ELECTRICAL AND PLUMBING DRAFTER :	ARCHITECTURAL DRAFTER :	CHECKED :	
	OWNER :	ARCHITECT DESIGNER :	MECHANICAL AND ELECTRICAL ENGINEER :					
	DRAWING TITLE : GD2 ~ 1 UNIT	SKALA : SKALA 1 : 20 / DATE :	DATE / REVISION NOTE / SIGNATURE	Drawing code: A	Page number: 030	Total page: 063	Note. Planning the structure and plumbing of the drawings should be checked again or re-adjusted by the contractor related to the field condition	
		FILE NAME D\Data\Project / PRINT DATE : -						

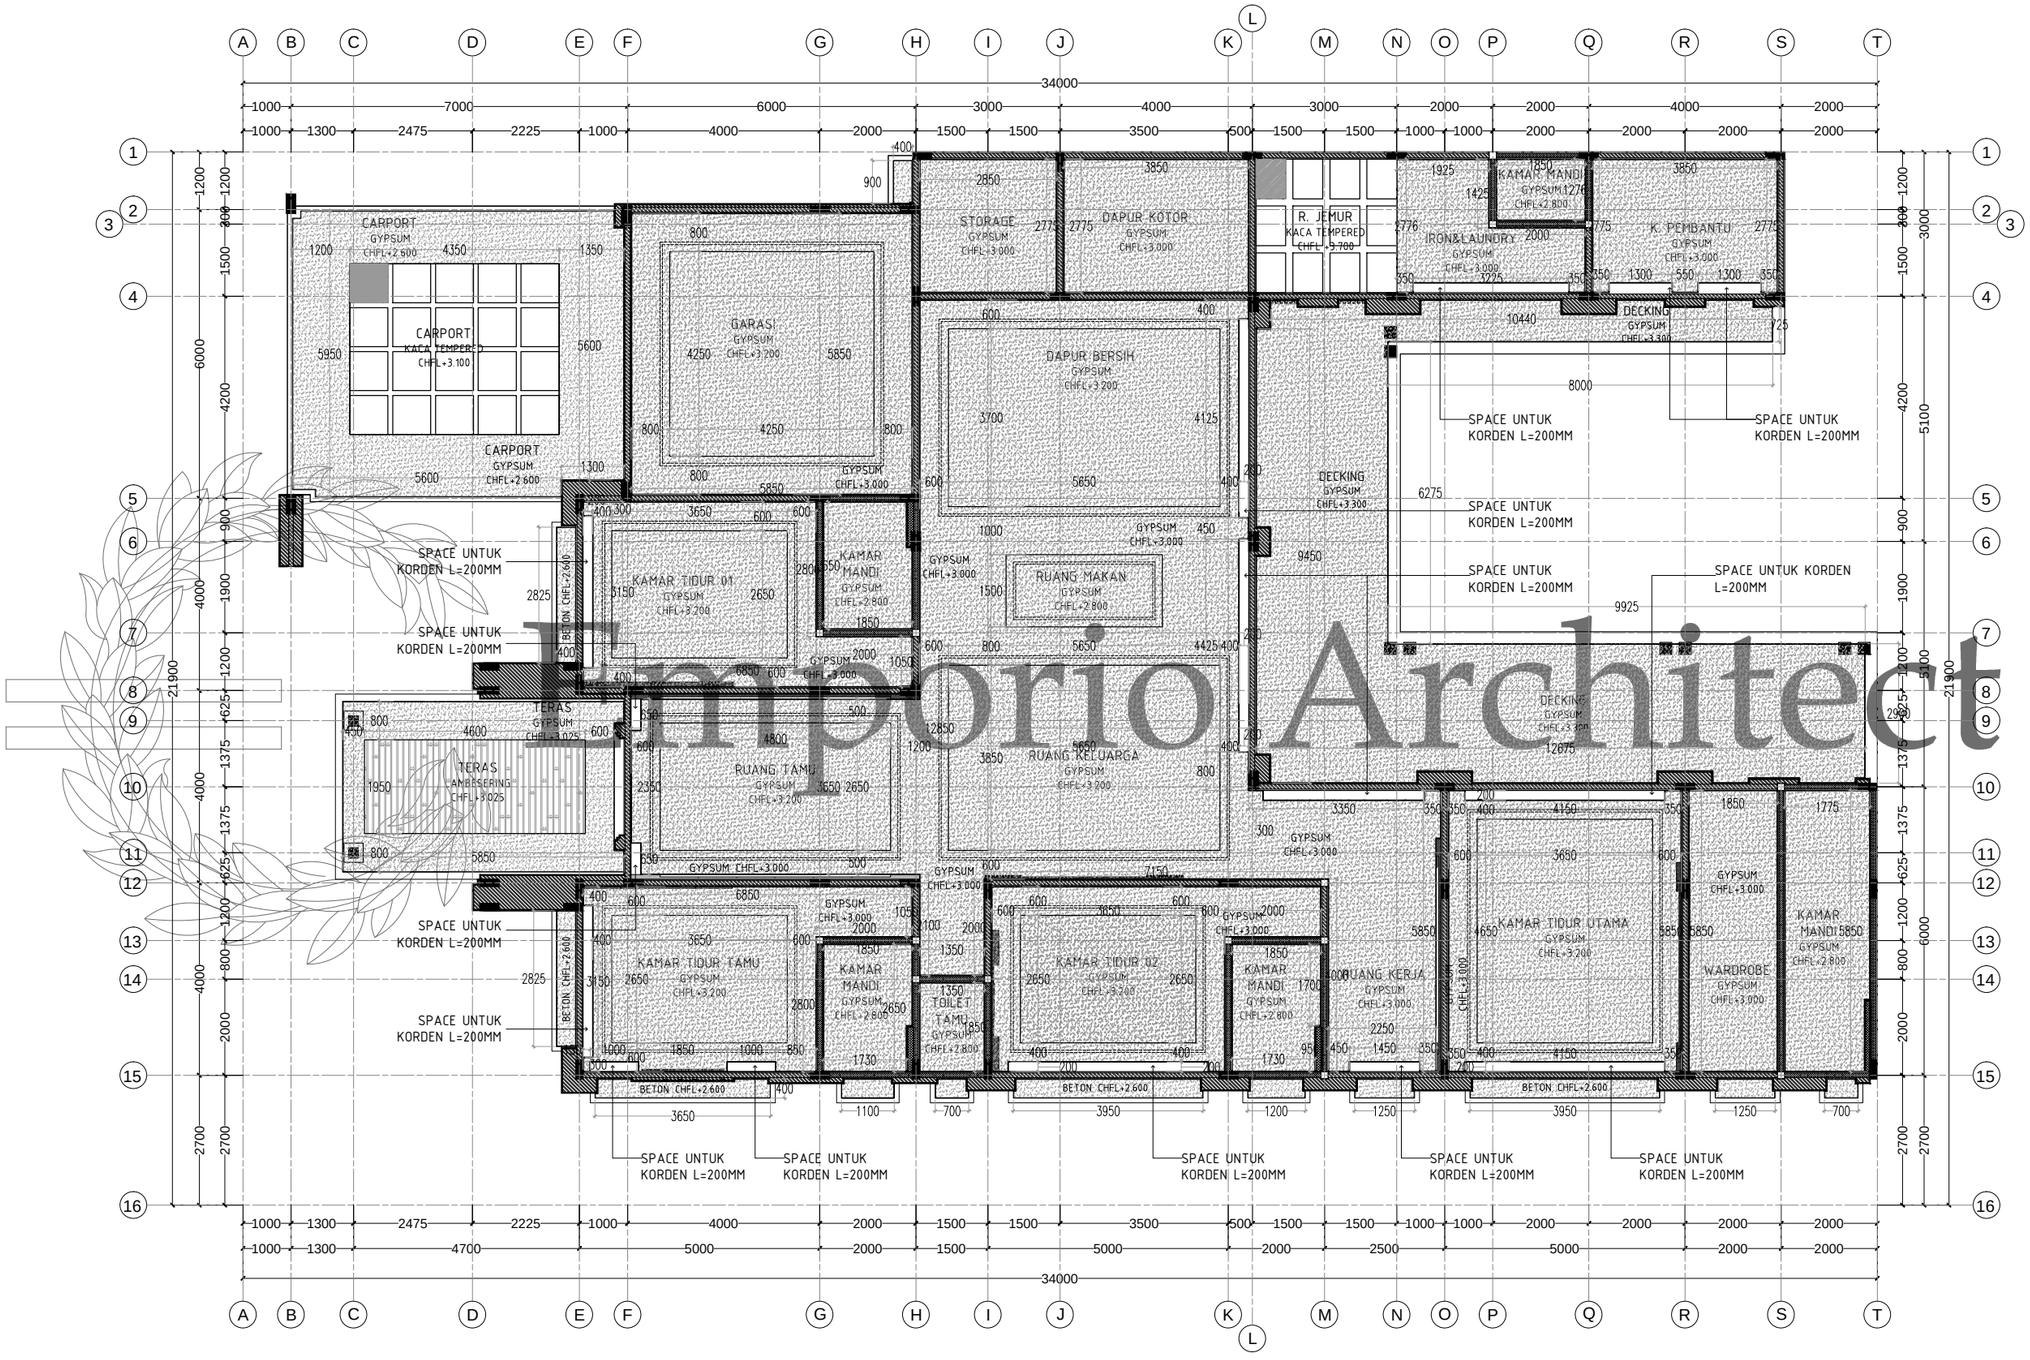

Emporio Architect

LANTAI DASAR

DENAH RENCANA PLAFOND

SKALA. 1:125

Consultant

Emporio Architect
info@emporioarchitec.com
contact : 081222955519

PROJECT : PRIVATE HOUSE	PRINCIPLE ARCHITECT : I.B. Gd Sasra Bhanutama, ST Arya Prawira Wibowo, ST	STRUCTURE ENGINEER :	STRUCTURE DRAFTER :	ELECTRICAL AND PLUMBING DRAFTER :	ARCHITECTURAL DRAFTER :	CHECKED :	
OWNER :	ARCHITECT DESIGNER :	MECHANICAL AND ELECTRICAL ENGINEER :					
DRAWING TITLE : DENAH RENCANA PLAFOND (LANTAI DASAR)	SKALA : SKALA 1 : 125	DATE :	DATE / REVISION NOTE / SIGNATURE		Drawing code	Page number	Total page
	FILE NAME D\Data\Project	PRINT DATE : -			A	031	063

Note.
Planning the structure and plumbing of the drawings should be checked again or re-adjusted by the contractor related to the field condition



Emporio Architect

LANTAI DASAR


DENAH RENCANA POLA LANTAI


SKALA. 1:125

Consultant
Emporio Architect
info@emporioarchitec.com
contact : 081222955519

PROJECT : PRIVATE HOUSE	PRINCIPLE ARCHITECT : I.B. Gd Sasra Bhanutama, ST Arya Prawira Wibowo, ST		STRUCTURE ENGINEER :	STRUCTURE DRAFTER :	ELECTRICAL AND PLUMBING DRAFTER :	ARCHITECTURAL DRAFTER :	CHECKED :
OWNER :	ARCHITECT DESIGNER :		MECHANICAL AND ELECTRICAL ENGINEER :				
DRAWING TITLE : DENAH RENCANA POLA LANTAI (LANTAI DASAR)	SKALA : SKALA 1 : 125	DATE :	DATE / REVISION NOTE / SIGNATURE	Drawing code	Page number	Total page	
	FILE NAME D\Data\Project	PRINT DATE : -		A	032	**063**	

Note.
Planning the structure and plumbing of the drawings should be checked again or re-adjusted by the contractor related to the field condition

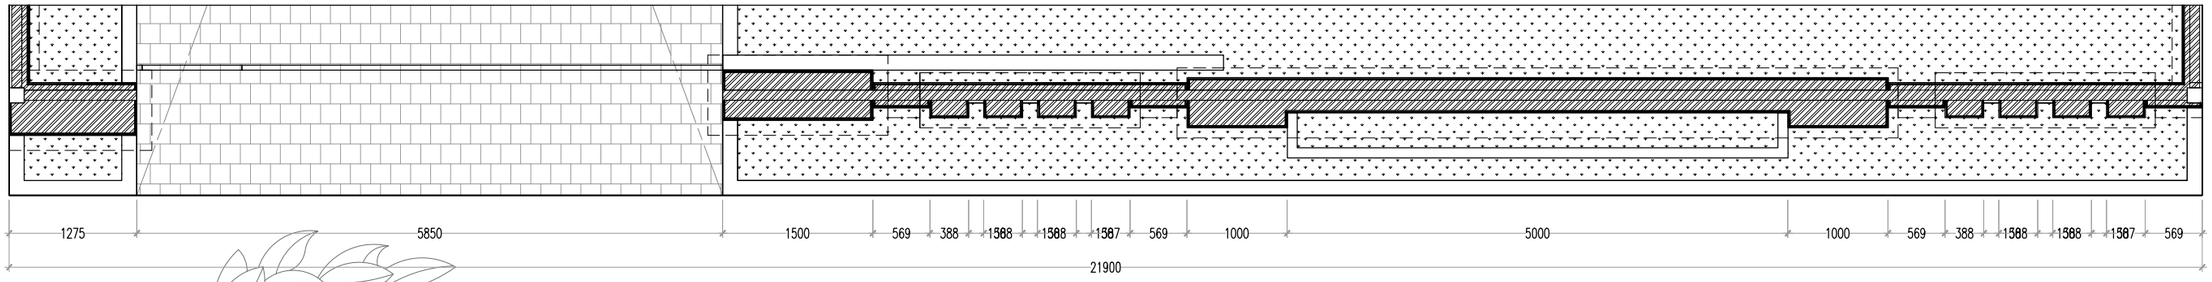

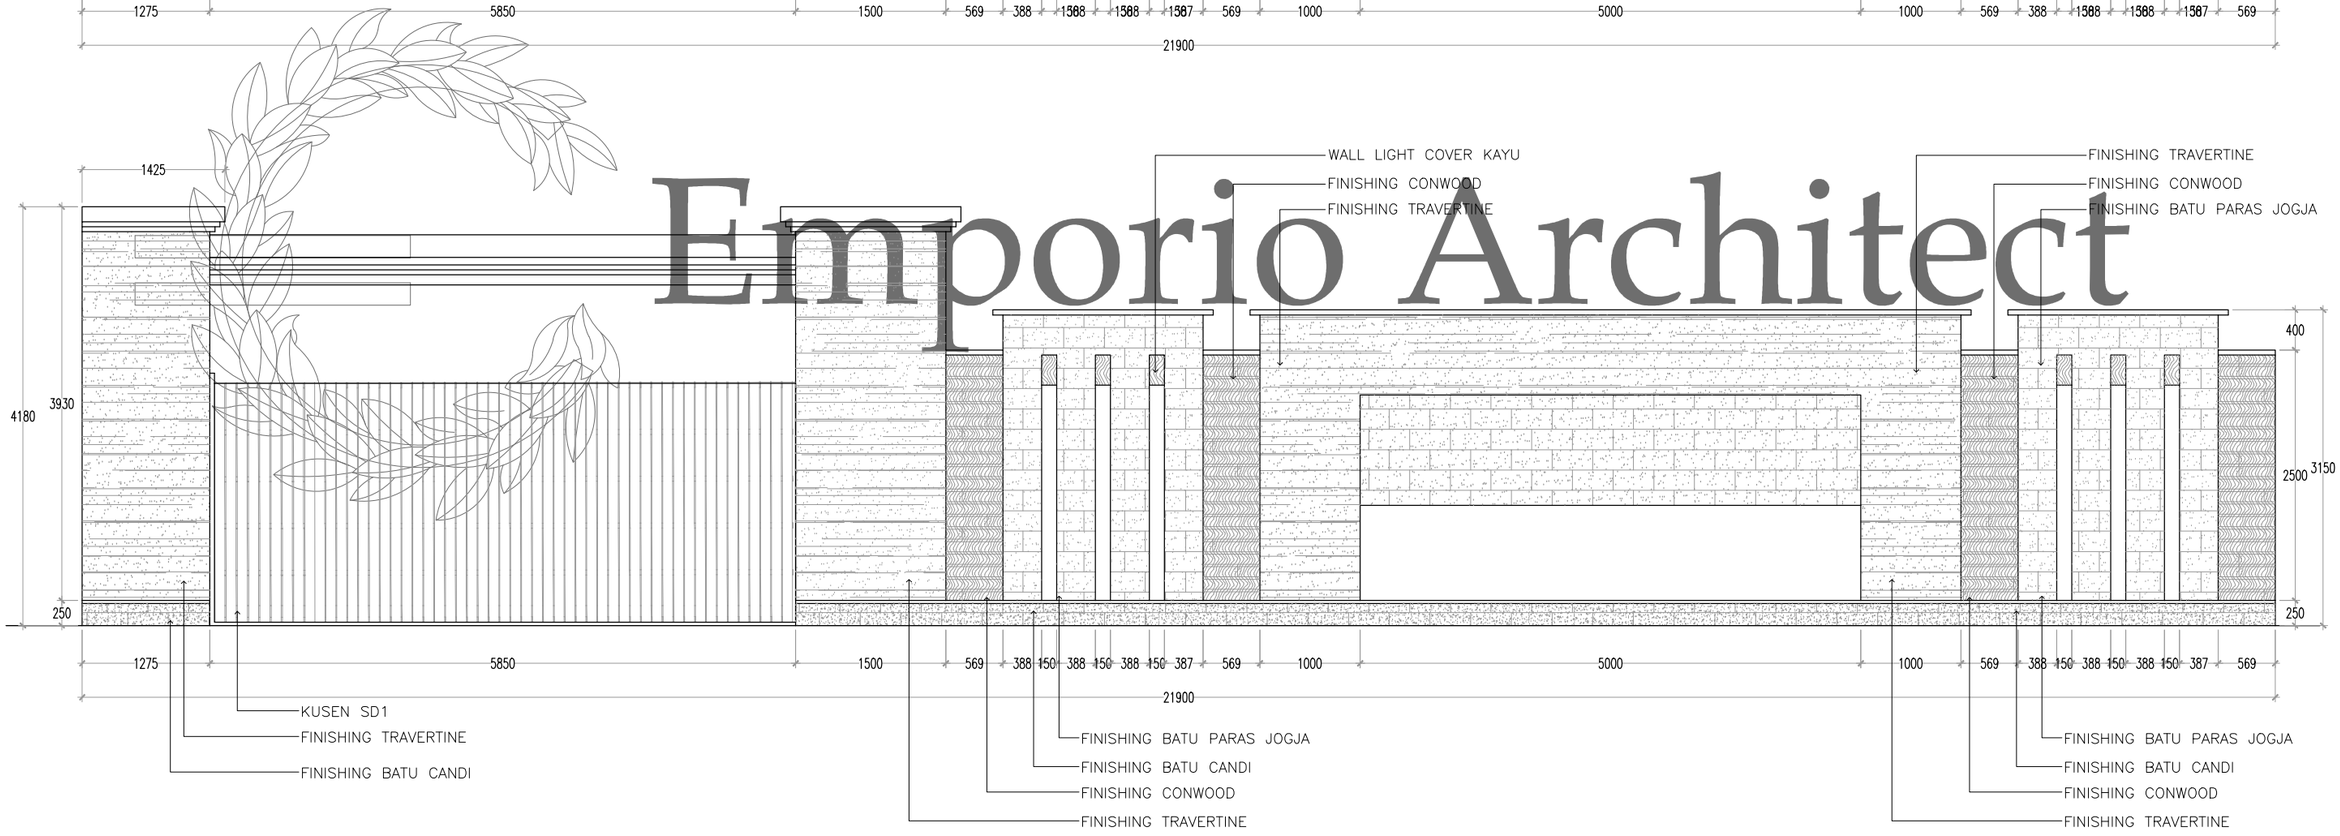

Emporio Architect


DETAIL PAGAR

SKALA. 1:60

Consultant
Emporio Architect
info@emporioarchitec.com
contact : 081222955519

PROJECT : PRIVATE HOUSE	PRINCIPLE ARCHITECT : I.B. Gd Sasra Bhanutama, ST; Arya Prawira Wibowo, ST		STRUCTURE ENGINEER :			STRUCTURE DRAFTER :	ELECTRICAL AND PLUMBING DRAFTER :	ARCHITECTURAL DRAFTER : / CHECKED :
OWNER :	ARCHITECT DESIGNER :		MECHANICAL AND ELECTRICAL ENGINEER :					
DRAWING TITLE : DETAIL PAGAR	SKALA : SKALA 1 : 60	DATE :	DATE	REVISION NOTE	SIGNATURE	Drawing code	Page number	Total page
	FILE NAME D\Data\Project	PRINT DATE : -				A	033	063

Note.
Planning the structure and plumbing of the drawings should be checked again or re-adjusted by the contractor related to the field condition

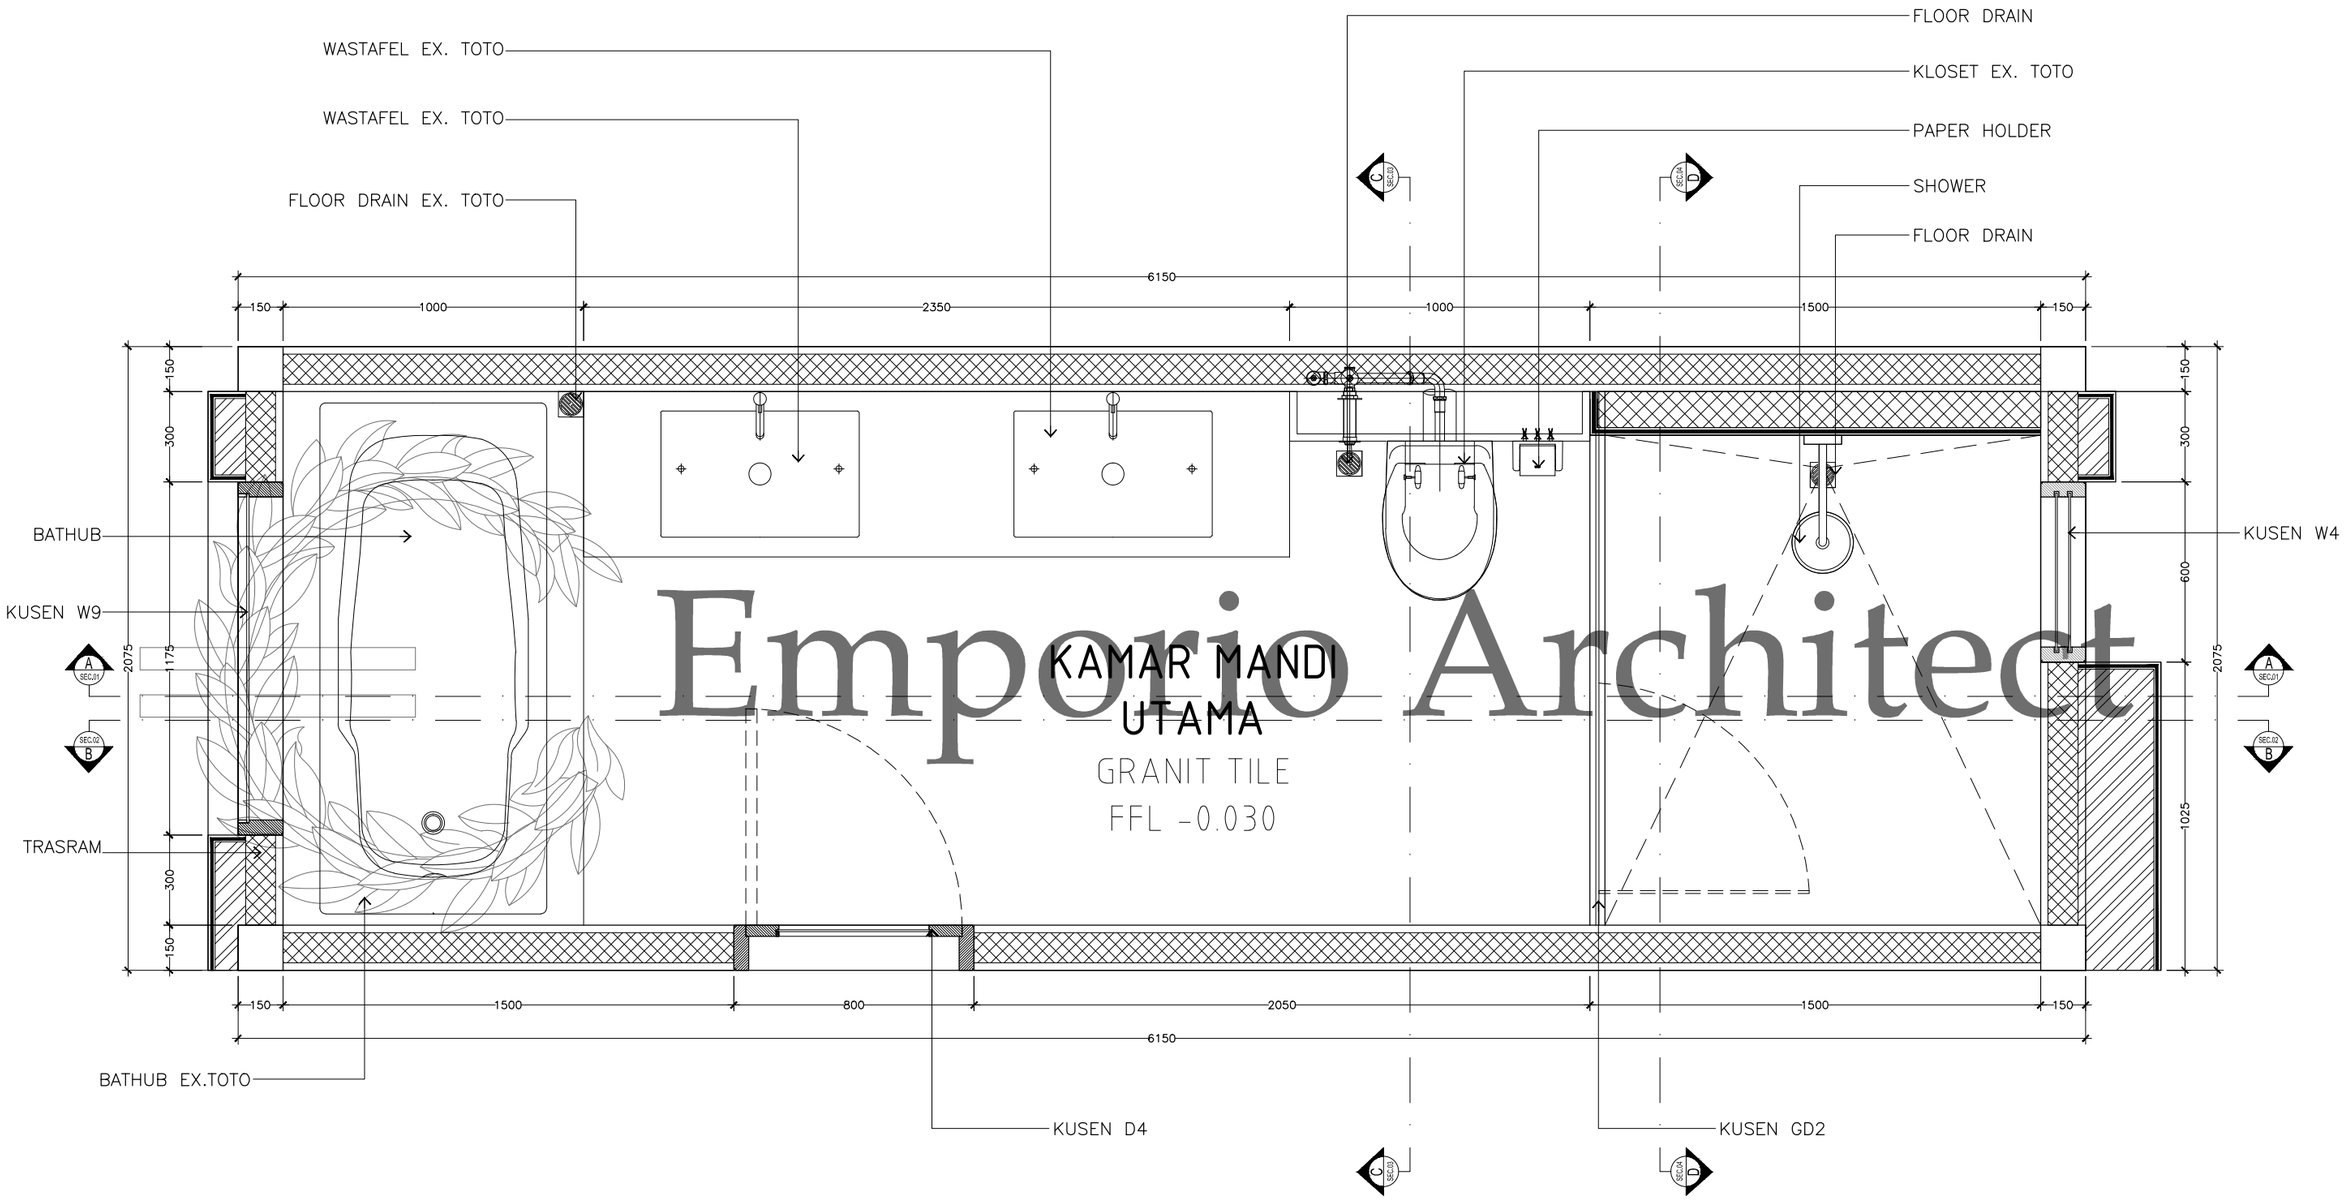

Emporio Architect


DENAH KAMAR MANDI UTAMA

SKALA. 1: 20

Consultant
Emporio Architect
info@emporioarchitec.com
contact : 081222955519

PROJECT : PRIVATE HOUSE	PRINCIPLE ARCHITECT : I.B. Gd Sasra Bhanutama, ST; Arya Prawira Wibowo, ST		STRUCTURE ENGINEER :			STRUCTURE DRAFTER :	ELECTRICAL AND PLUMBING DRAFTER :	ARCHITECTURAL DRAFTER : / CHECKED :
OWNER :	ARCHITECT DESIGNER :		MECHANICAL AND ELECTRICAL ENGINEER :					
DRAWING TITLE : DENAH KAMAR MANDI UTAMA	SKALA : SKALA 1 : 20	DATE :	DATE	REVISION NOTE	SIGNATURE	Drawing code: A	Page number: 034	Total page: 063
	FILE NAME : D\Data\Project	PRINT DATE : -						

Note.
Planning the structure and plumbing of the drawings should be checked again or re-adjusted by the contractor related to the field condition

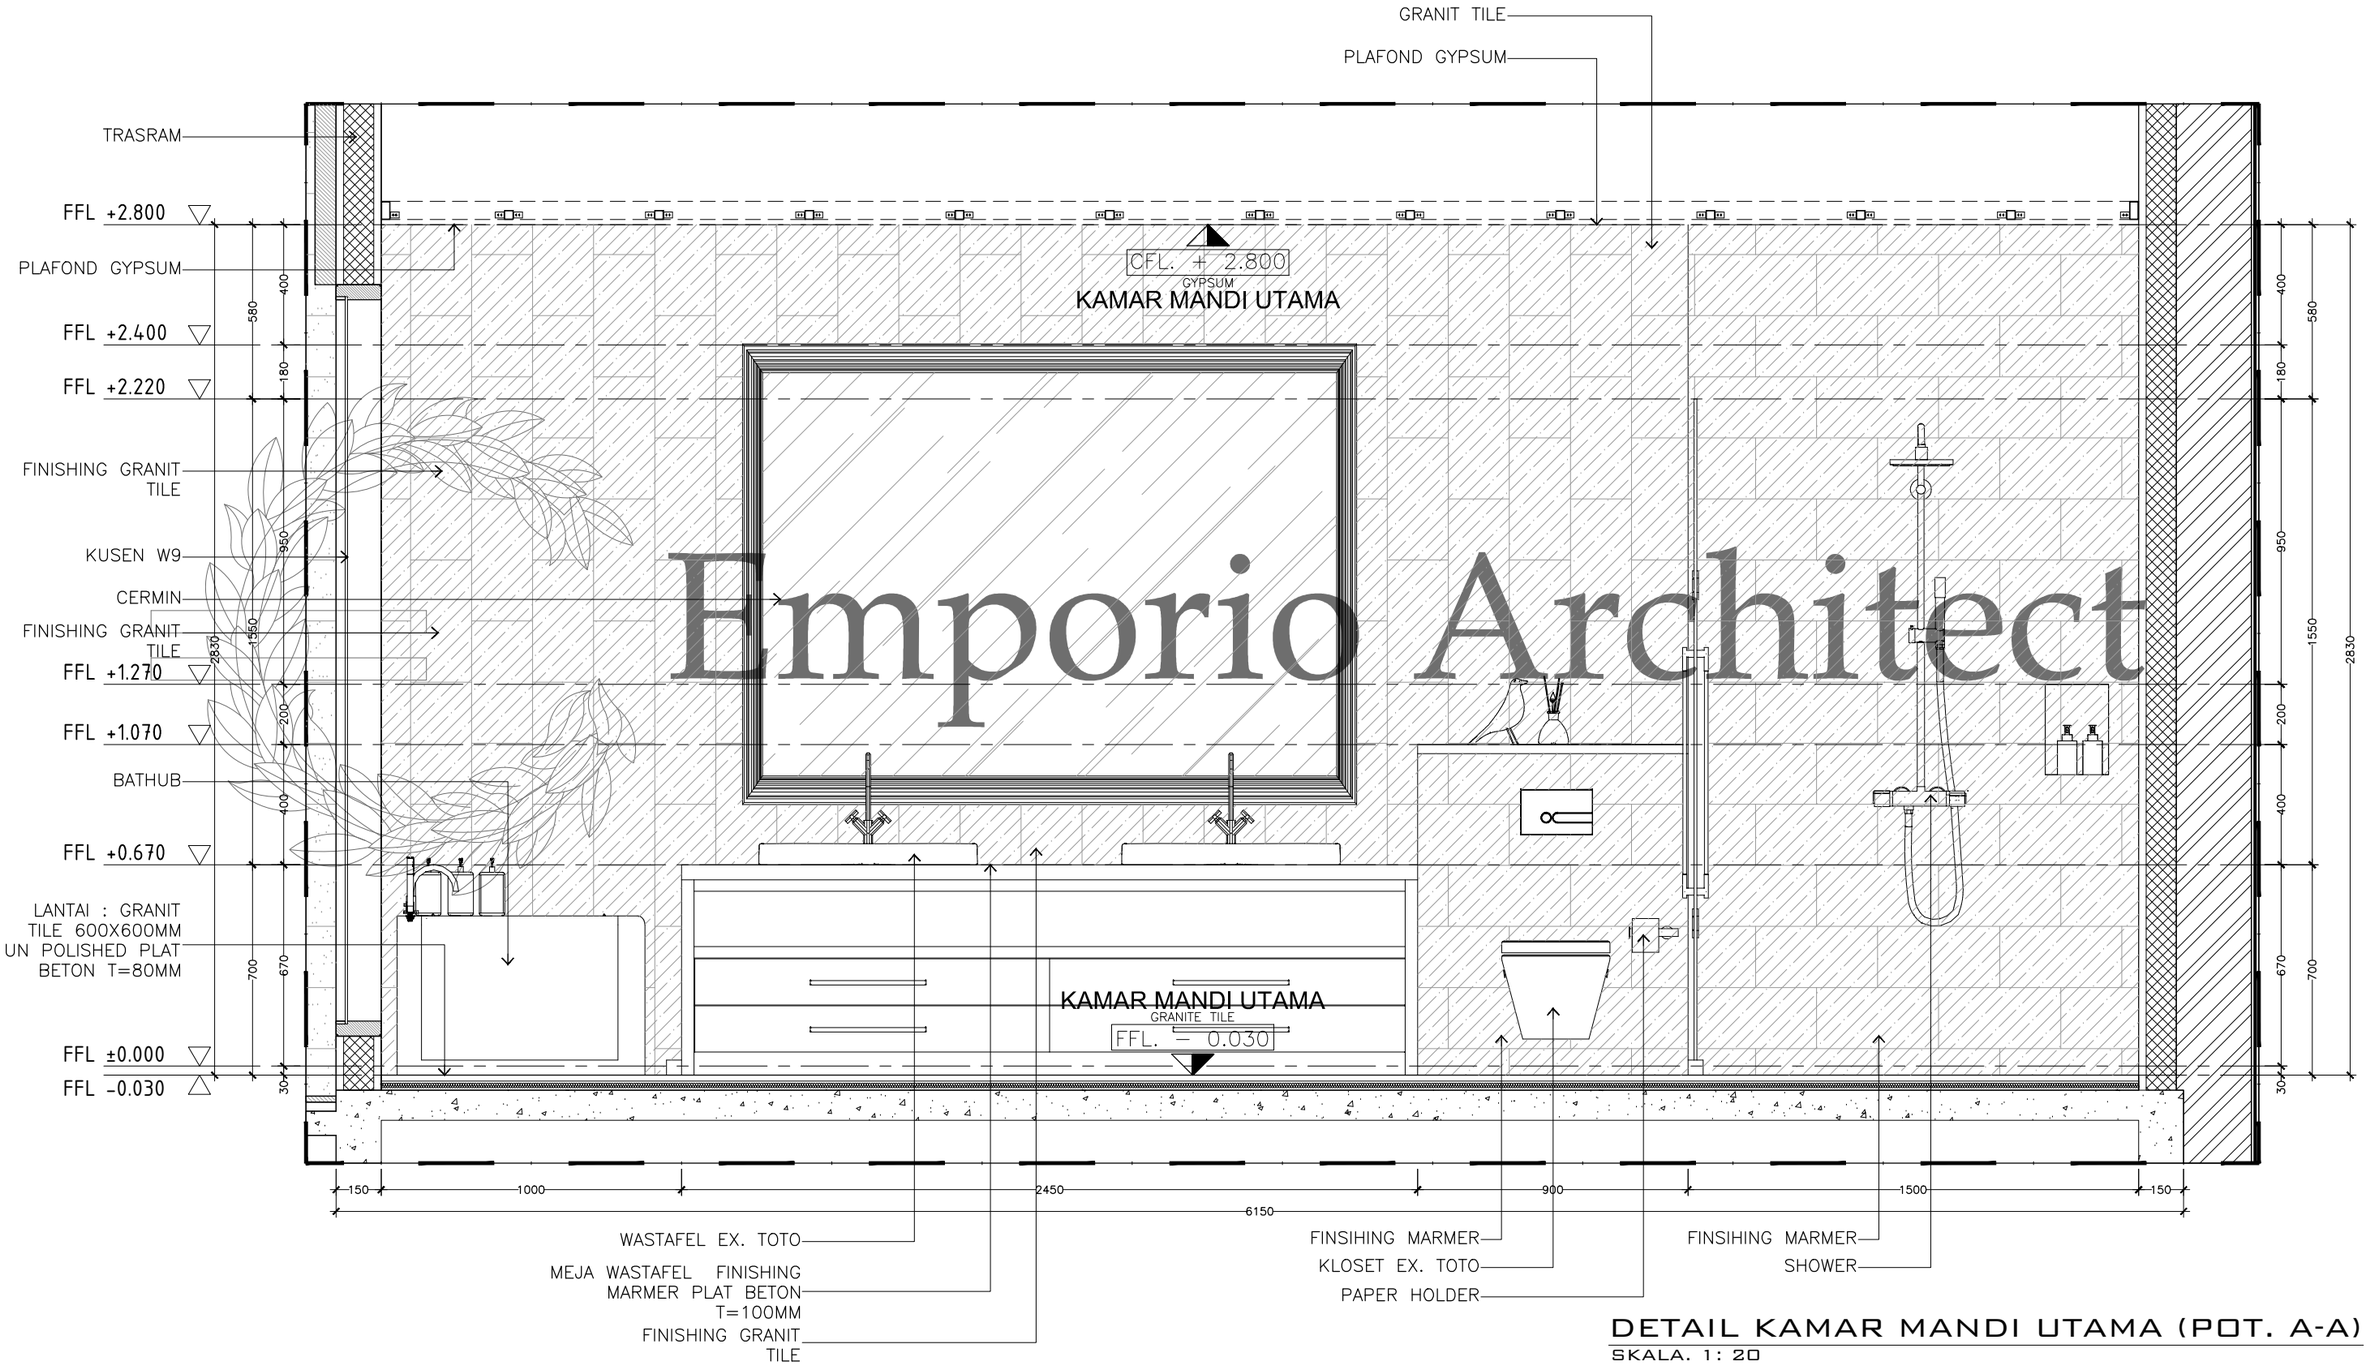

Emporio Architect


DETAIL KAMAR MANDI UTAMA (POT. A-A)

SKALA. 1: 20

Consultant
Emporio Architect
info@emporioarchitec.com
contact : 081222955519

PROJECT : PRIVATE HOUSE	PRINCIPLE ARCHITECT : I.B. Gd Sasra Bhanutama, ST; Arya Prawira Wibowo, ST	STRUCTURE ENGINEER :	STRUCTURE DRAFTER :	ELECTRICAL AND PLUMBING DRAFTER :	ARCHITECTURAL DRAFTER :	CHECKED :	
OWNER :	ARCHITECT DESIGNER :	MECHANICAL AND ELECTRICAL ENGINEER :					
DRAWING TITLE : DETAIL KAMAR MANDI UTAMA (POT. A-A)	SKALA : SKALA 1 : 20	DATE :	DATE / REVISION NOTE / SIGNATURE		Drawing code	Page number	Total page
	FILE NAME D\Data\Project	PRINT DATE : -			A	035	063

Note.
Planning the structure and plumbing of the drawings should be checked again or re-adjusted by the contractor related to the field condition

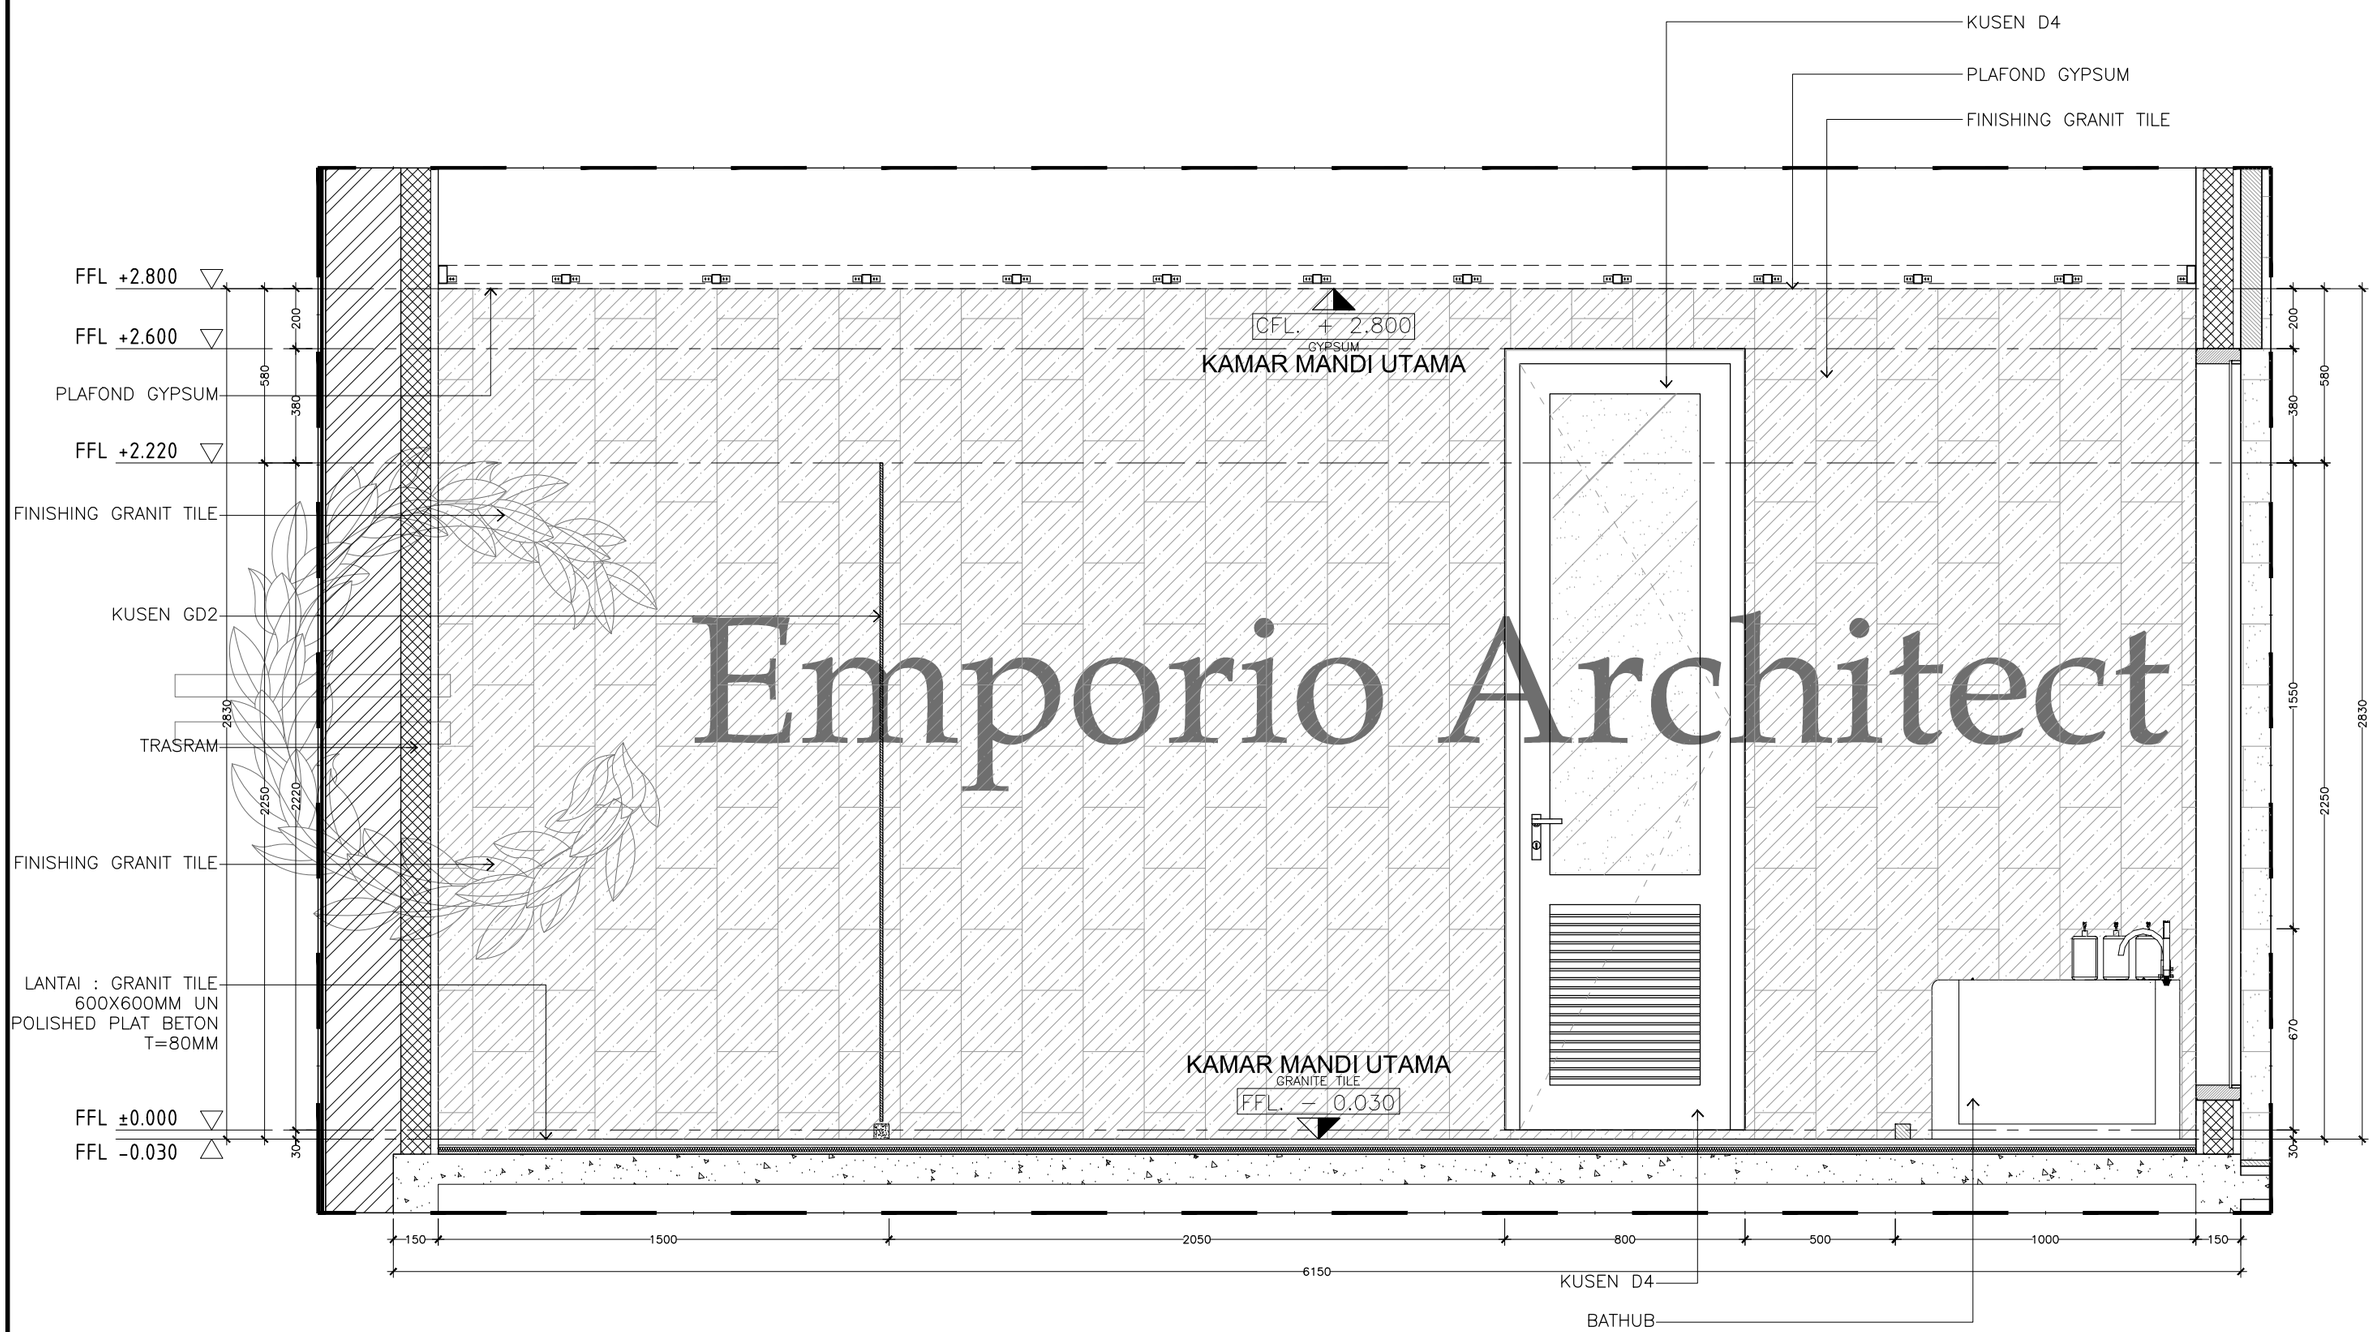


Emporio Architect

DETAIL KAMAR MANDI UTAMA (POT. B-B)

SKALA. 1: 20

Consultant
Emporio Architect
info@emporioarchitec.com
contact : 081222955519

PROJECT : PRIVATE HOUSE	PRINCIPLE ARCHITECT : I.B. Gd Sasra Bhanutama, ST Arya Prawira Wibowo, ST	STRUCTURE ENGINEER :	STRUCTURE DRAFTER :	ELECTRICAL AND PLUMBING DRAFTER :	ARCHITECTURAL DRAFTER :	CHECKED :	
OWNER :	ARCHITECT DESIGNER :	MECHANICAL AND ELECTRICAL ENGINEER :					
DRAWING TITLE : DETAIL KAMAR MANDI UTAMA (POT. B-B)	SKALA : SKALA 1 : 20 / DATE :	DATE / REVISION NOTE / SIGNATURE	Drawing code	Page number	Total page	**Note.** Planning the structure and plumbing of the drawings should be checked again or re-adjusted by the contractor related to the field condition	
	FILE NAME D\Data\Project / PRINT DATE : -		A	036	063		

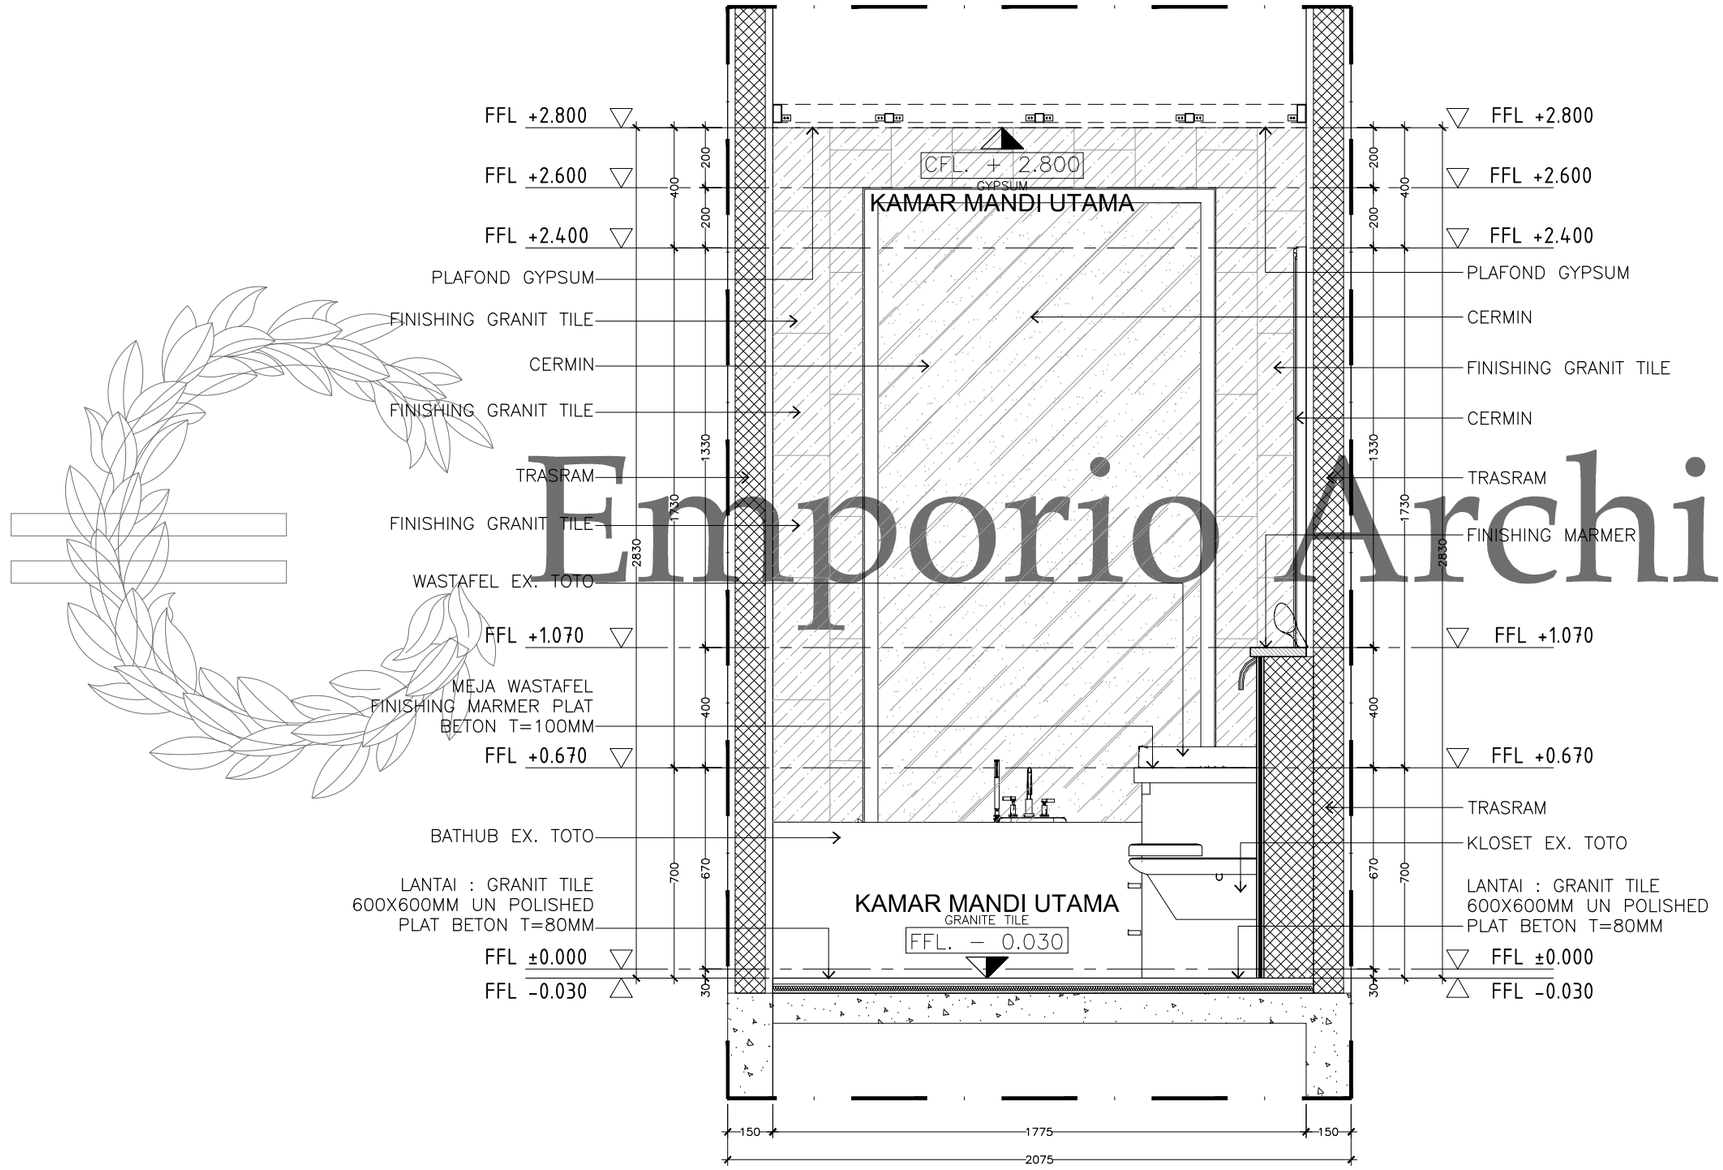


Emporio Architect

DETAIL KAMAR MANDI UTAMA (POT. C-C)

SKALA. 1: 20

Consultant
Emporio Architect
info@emporioarchitec.com
contact : 081222955519

PROJECT : PRIVATE HOUSE	PRINCIPLE ARCHITECT : I.B. Gd Sasra Bhanutama, ST; Arya Prawira Wibowo, ST	STRUCTURE ENGINEER :	STRUCTURE DRAFTER :	ELECTRICAL AND PLUMBING DRAFTER :	ARCHITECTURAL DRAFTER :	CHECKED :	
OWNER :	ARCHITECT DESIGNER :	MECHANICAL AND ELECTRICAL ENGINEER :					
DRAWING TITLE : DETAIL KAMAR MANDI UTAMA (POT. C-C)	SKALA : SKALA 1 : 20 / DATE :	DATE / REVISION NOTE / SIGNATURE	Drawing code	Page number	Total page	**Note.** Planning the structure and plumbing of the drawings should be checked again or re-adjusted by the contractor related to the field condition	
	FILE NAME D\Data\Project / PRINT DATE : -		A	037	063		

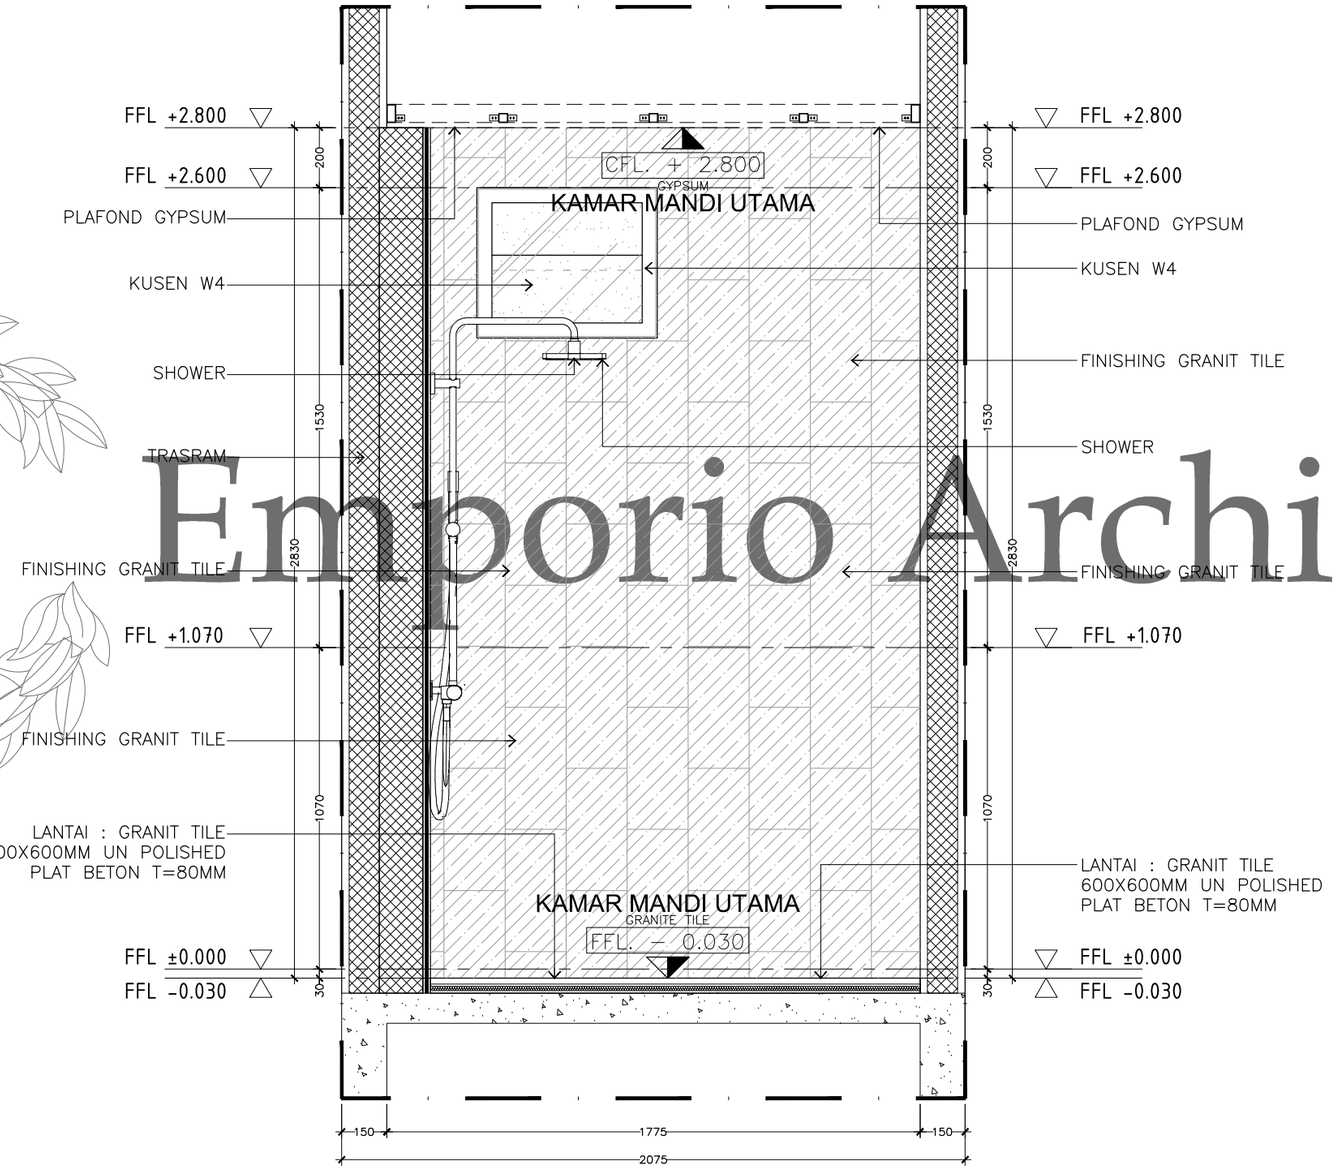


Emporio Architect

DETAIL KAMAR MANDI UTAMA (POT. D-D)

SKALA. 1 : 20

Consultant
Emporio Architect
info@emporioarchitec.com
contact : 081222955519

PROJECT : PRIVATE HOUSE	PRINCIPLE ARCHITECT : I.B. Gd Sasra Bhanutama, ST; Arya Prawira Wibowo, ST	STRUCTURE ENGINEER :	STRUCTURE DRAFTER :	ELECTRICAL AND PLUMBING DRAFTER :	ARCHITECTURAL DRAFTER :	CHECKED :
OWNER :	ARCHITECT DESIGNER :	MECHANICAL AND ELECTRICAL ENGINEER :				
DRAWING TITLE : DETAIL KAMAR MANDI UTAMA (POT. D-D)	SKALA : SKALA 1 : 20 / DATE :	DATE / REVISION NOTE / SIGNATURE	Drawing code	Page number	Total page	Note. Planning the structure and plumbing of the drawings should be checked again or re-adjusted by the contractor related to the field condition
	FILE NAME D\Data\Project / PRINT DATE : -		A	038	063	

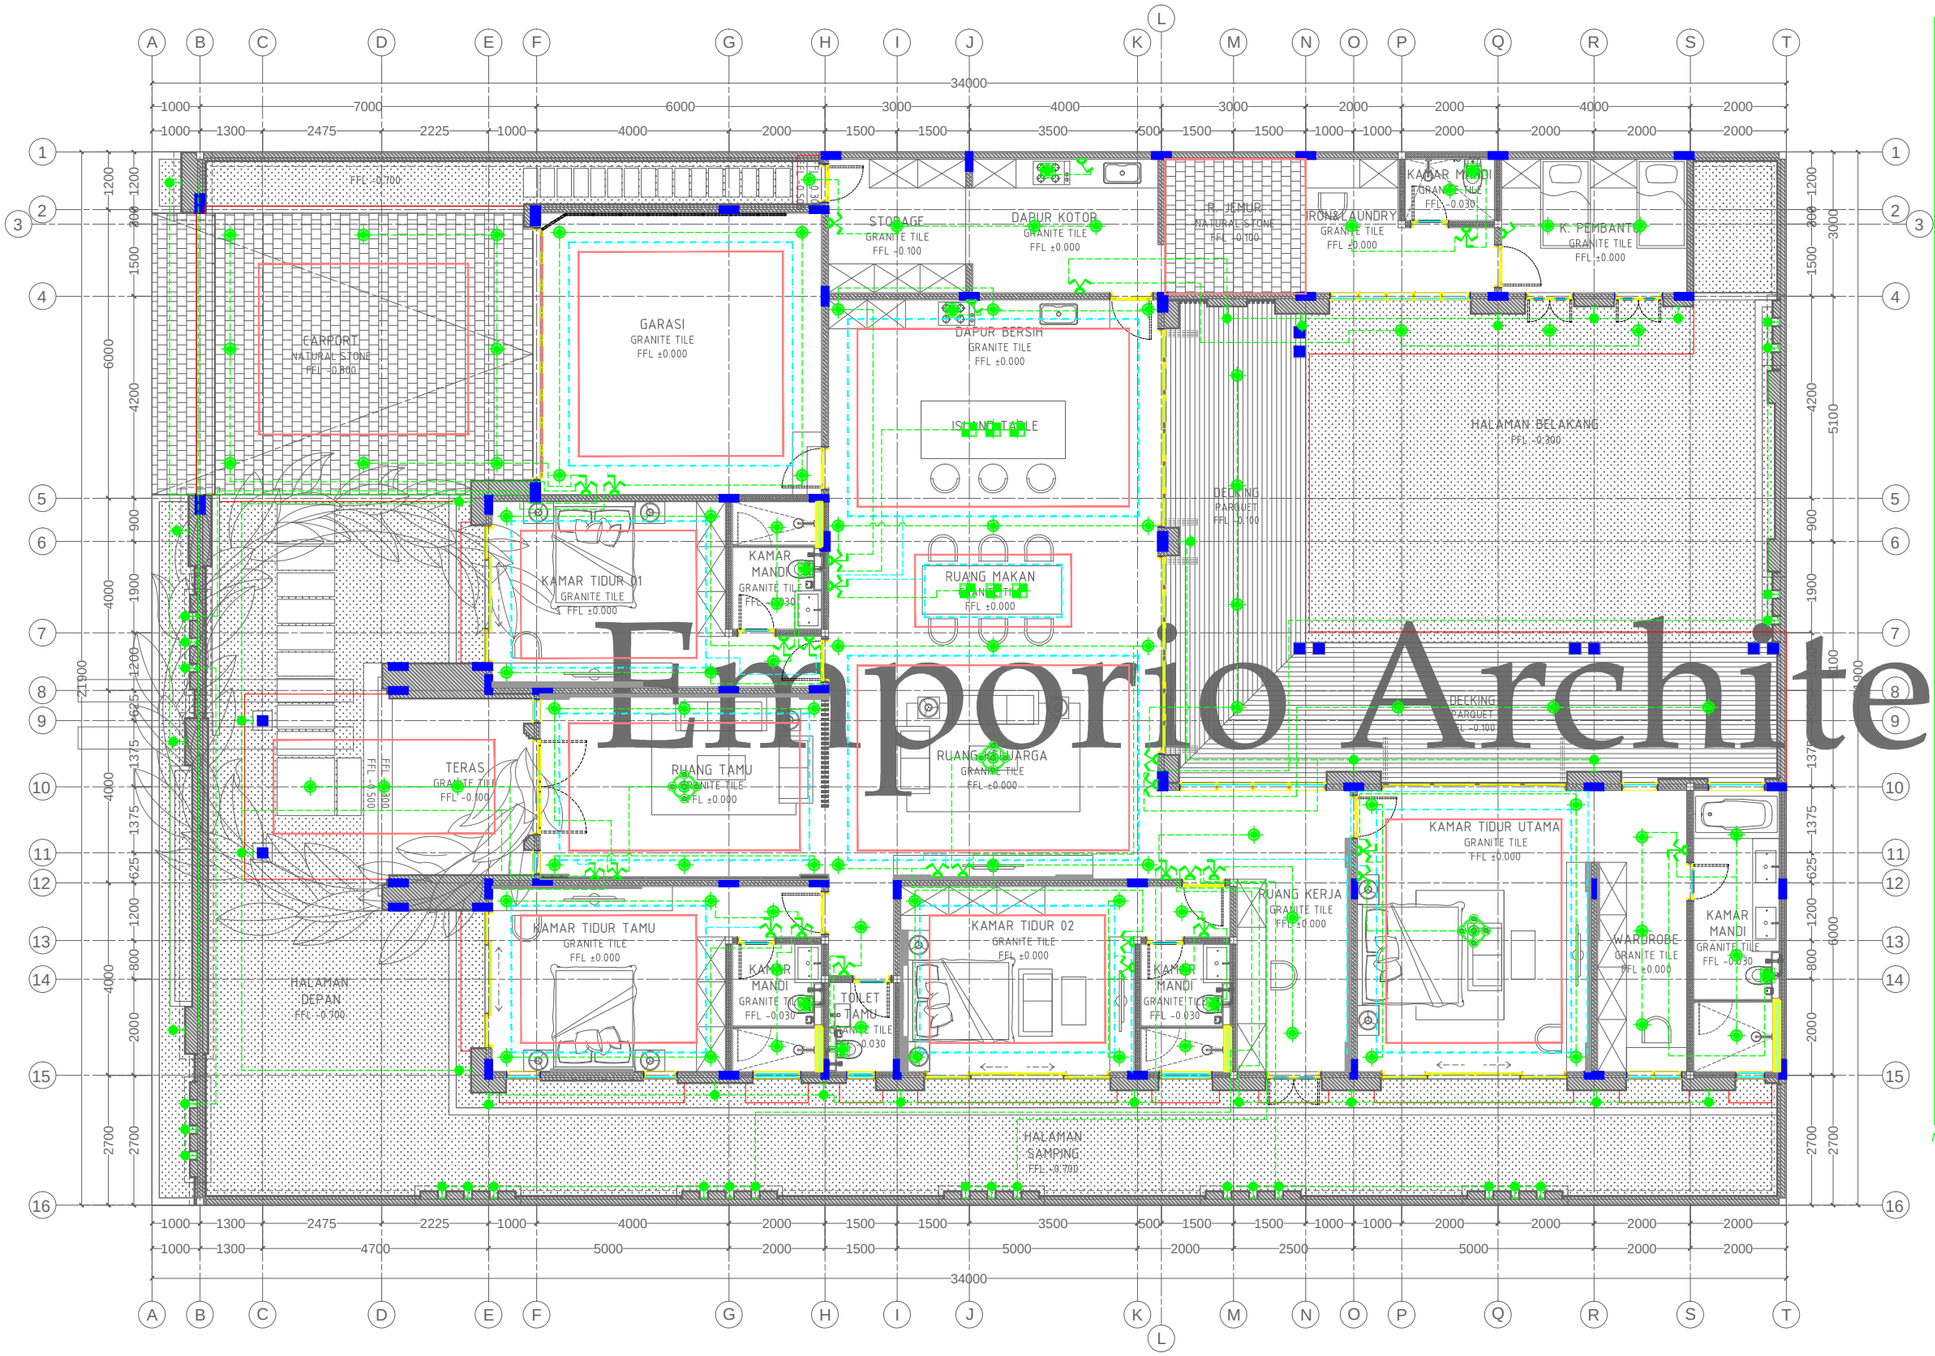

Emporio Architect

DENAH LANTAI DASAR

INFORMATION	SYMBOL	QUANTITY	LOAD (VA)
WALL LIGHT 13 WATT		49 POINT	637
SPOT LIGHT 5 WATT		- POINT	-
STEP LIGHT 3 WATT		- UNIT	-
FIRE EXTANGIUSER 9 KG		1 UNIT	-
LED BULB DOWNLIGHT 13 WATT		87 POINT	1.131
HANGING LIGHT 4X12 = 48 WATT		3 POINT	144
LED STRIP 7.2 WATT / MTR		147,5 METERS	1.062
HANGING LIGHT 8 WATT		6 POINT	48
EXHAUST FAN 30 WATT		7 POINT	210
AIR CONDITIONER 1 PK (840 watt)	1 PK	4 UNIT	3.360
AIR CONDITIONER 2 PK (1.920 watt)	2 PK	2 UNIT	3.840
SAKLAR S		3	-
SAKLAR D		9	-
SAKLAR T		16	-
SK 200 WATT		59	11.800
MCB & KWH PLN		1	-
OUT TV		1	-
OUT DATA		5	-
OUT PHONE		5	-

BUILDING	TOTAL ELECTRIK POWER	PEAK LOAD (0.8)
Dasar MDP	22.232	17.785,6
TOTAL LOAD	17.785,6	
TOTAL KWH	23.000 (3X35A) KWH METERS THREE PHASE 380 VOLT FOUR WIRE	

KETINGGIAN STOP KONTAK 30 - 45 CM DIHITUNG DARI LEVELING LANTAI

KETINGGIAN STOP KONTAK KAMAR MANDI 10 CM DIHITUNG DARI LEVELING ATAS MEJA WASHTAFEL

KETINGGIAN SAKLAR 90 -110 CM DIHITUNG DARI LEVELING LANTAI

NB : - CABLE NYM 3 X 2.5mm

LANTAI DASAR


DENAH RENCANA INSTALASI LISTRIK

SKALA. 1:125

Consultant
Emporio Architect
info@emporioarchitec.com
contact : 081222955519

PROJECT : PRIVATE HOUSE	PRINCIPLE ARCHITECT : I.B. Gd Sasra Bhanutama, ST; Arya Prawira Wibowo, ST	STRUCTURE ENGINEER :	STRUCTURE DRAFTER : / ELECTRICAL AND PLUMBING DRAFTER : / ARCHITECTURAL DRAFTER : / CHECKED :
OWNER :	ARCHITECT DESIGNER :	MECHANICAL AND ELECTRICAL ENGINEER :	
DRAWING TITLE : DENAH RENCANA INSTALASI LISTRIK (LANTAI DASAR)	SKALA : SKALA 1 : 125 / DATE :	DATE / REVISION NOTE / SIGNATURE	Drawing code: EP / Page number: 039 / Total page: 063
	FILE NAME : D\Data\Project / PRINT DATE : -		

Note.
Planning the structure and plumbing of the drawings should be checked again or re-adjusted by the contractor related to the field condition

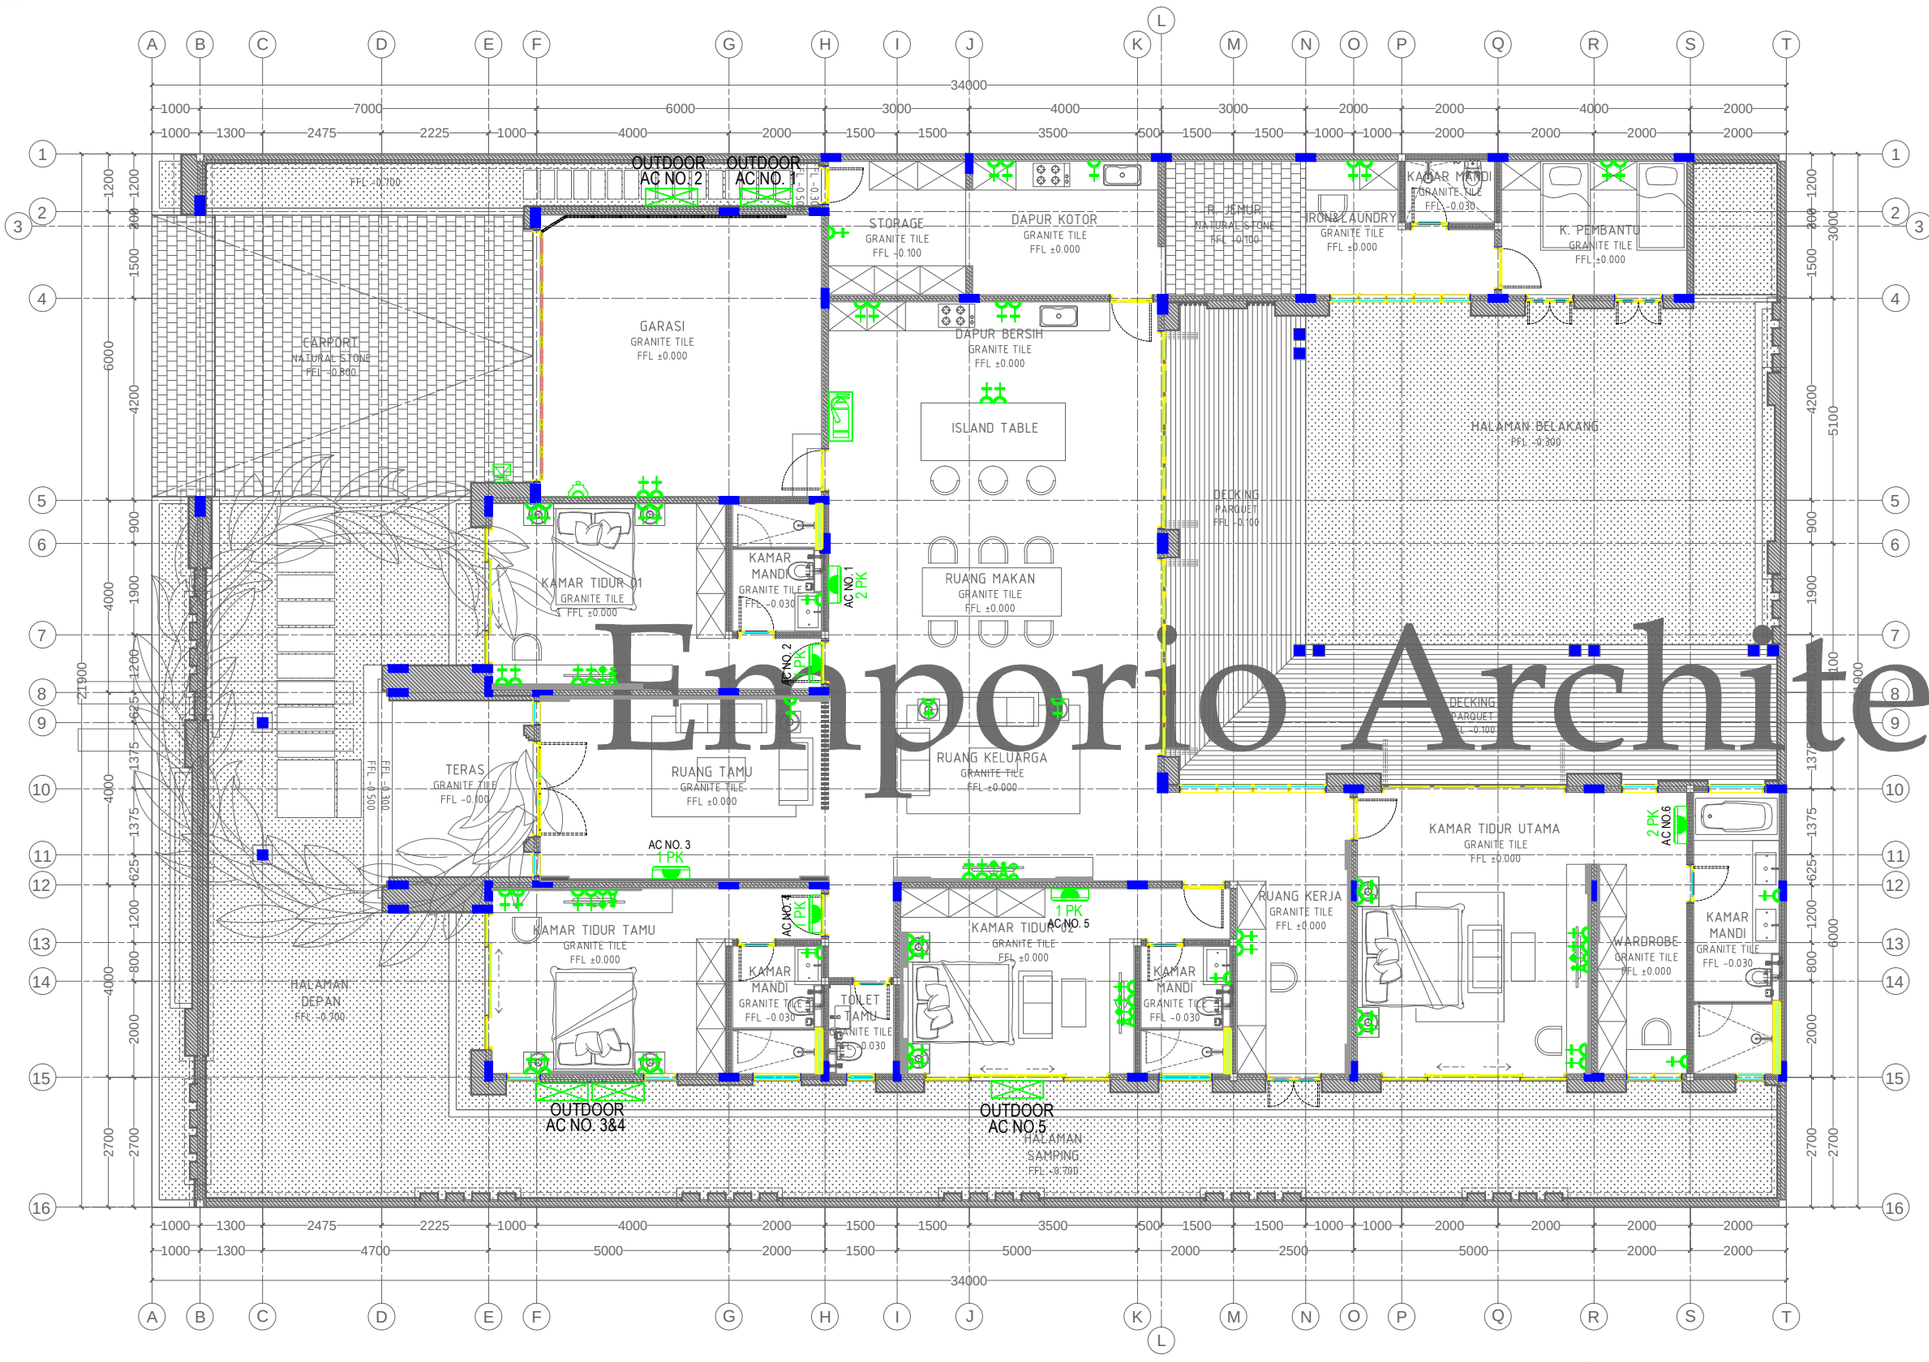

Emporio Architect

DENAH LANTAI DASAR

INFORMATION	SYMBOL	QUANTITY	LOAD (VA)
WALL LIGHT 13 WATT		49 POINT	637
SPOT LIGHT 5 WATT		- POINT	-
STEP LIGHT 3 WATT		- UNIT	-
FIRE EXTANGIUSER 9 KG		1 UNIT	-
LED BULB DOWNLIGHT 13 WATT		87 POINT	1.131
HANGING LIGHT 4X12 = 48 WATT		3 POINT	144
LED STRIP 7.2 WATT / MTR		147,5 METERS	1.062
HANGING LIGHT 8 WATT		6 POINT	48
EXHAUST FAN 30 WATT		7 POINT	210
AIR CONDITIONER 1 PK (840 watt)	1 PK	4 UNIT	3.360
AIR CONDITIONER 2 PK (1.920 watt)	2 PK	2 UNIT	3.840
SAKLAR — S		3	-
SAKLAR — D		9	-
SAKLAR — T		16	-
SK 200 WATT		59	11.800
MCB 3 G		1	-
KWH PLN		1	-
OUT TV		5	-
OUT DATA		5	-
OUT PHONE		1	-

BUILDING	TOTAL ELECTRIK POWER	PEAK LOAD (0.8)
Dasar MDP	22.232	17.785,6
TOTAL LOAD	17.785,6	
TOTAL KWH	23.000 (3X35A) kWh METERS THREE PHASE 380 VOLT FOUR WIRE	

KETINGGIAN STOP KONTAK 30 - 45 CM DIHITUNG DARI LEVELING LANTAI

KETINGGIAN STOP KONTAK KAMAR MANDI 10 CM DIHITUNG DARI LEVELING ATAS MEJA WASHTAFEL

KETINGGIAN SAKLAR 90 -110 CM DIHITUNG DARI LEVELING LANTAI

NB : - CABLE NYM 3 X 2.5mm

LANTAI DASAR

DENAH RENCANA INSTALASI LISTRIK


SKALA. 1:125

Consultant

Emporio Architect
info@emporioarchitec.com
contact : 081222955519

PROJECT : PRIVATE HOUSE	PRINCIPLE ARCHITECT : I.B. Gd Sasra Bhanutama, ST; Arya Prawira Wibowo, ST	STRUCTURE ENGINEER :	STRUCTURE DRAFTER : / ELECTRICAL AND PLUMBING DRAFTER : / ARCHITECTURAL DRAFTER : / CHECKED :
OWNER :	ARCHITECT DESIGNER :	MECHANICAL AND ELECTRICAL ENGINEER :	
DRAWING TITLE : DENAH RENCANA INSTALASI LISTRIK (LANTAI DASAR)	SKALA : SKALA 1 : 125 / DATE :	DATE / REVISION NOTE / SIGNATURE	Drawing code: EP / Page number: 040 / Total page: 063
	FILE NAME : D\Data\Project / PRINT DATE : -		

Note.
Planning the structure and plumbing of the drawings should be checked again or re-adjusted by the contractor related to the field condition

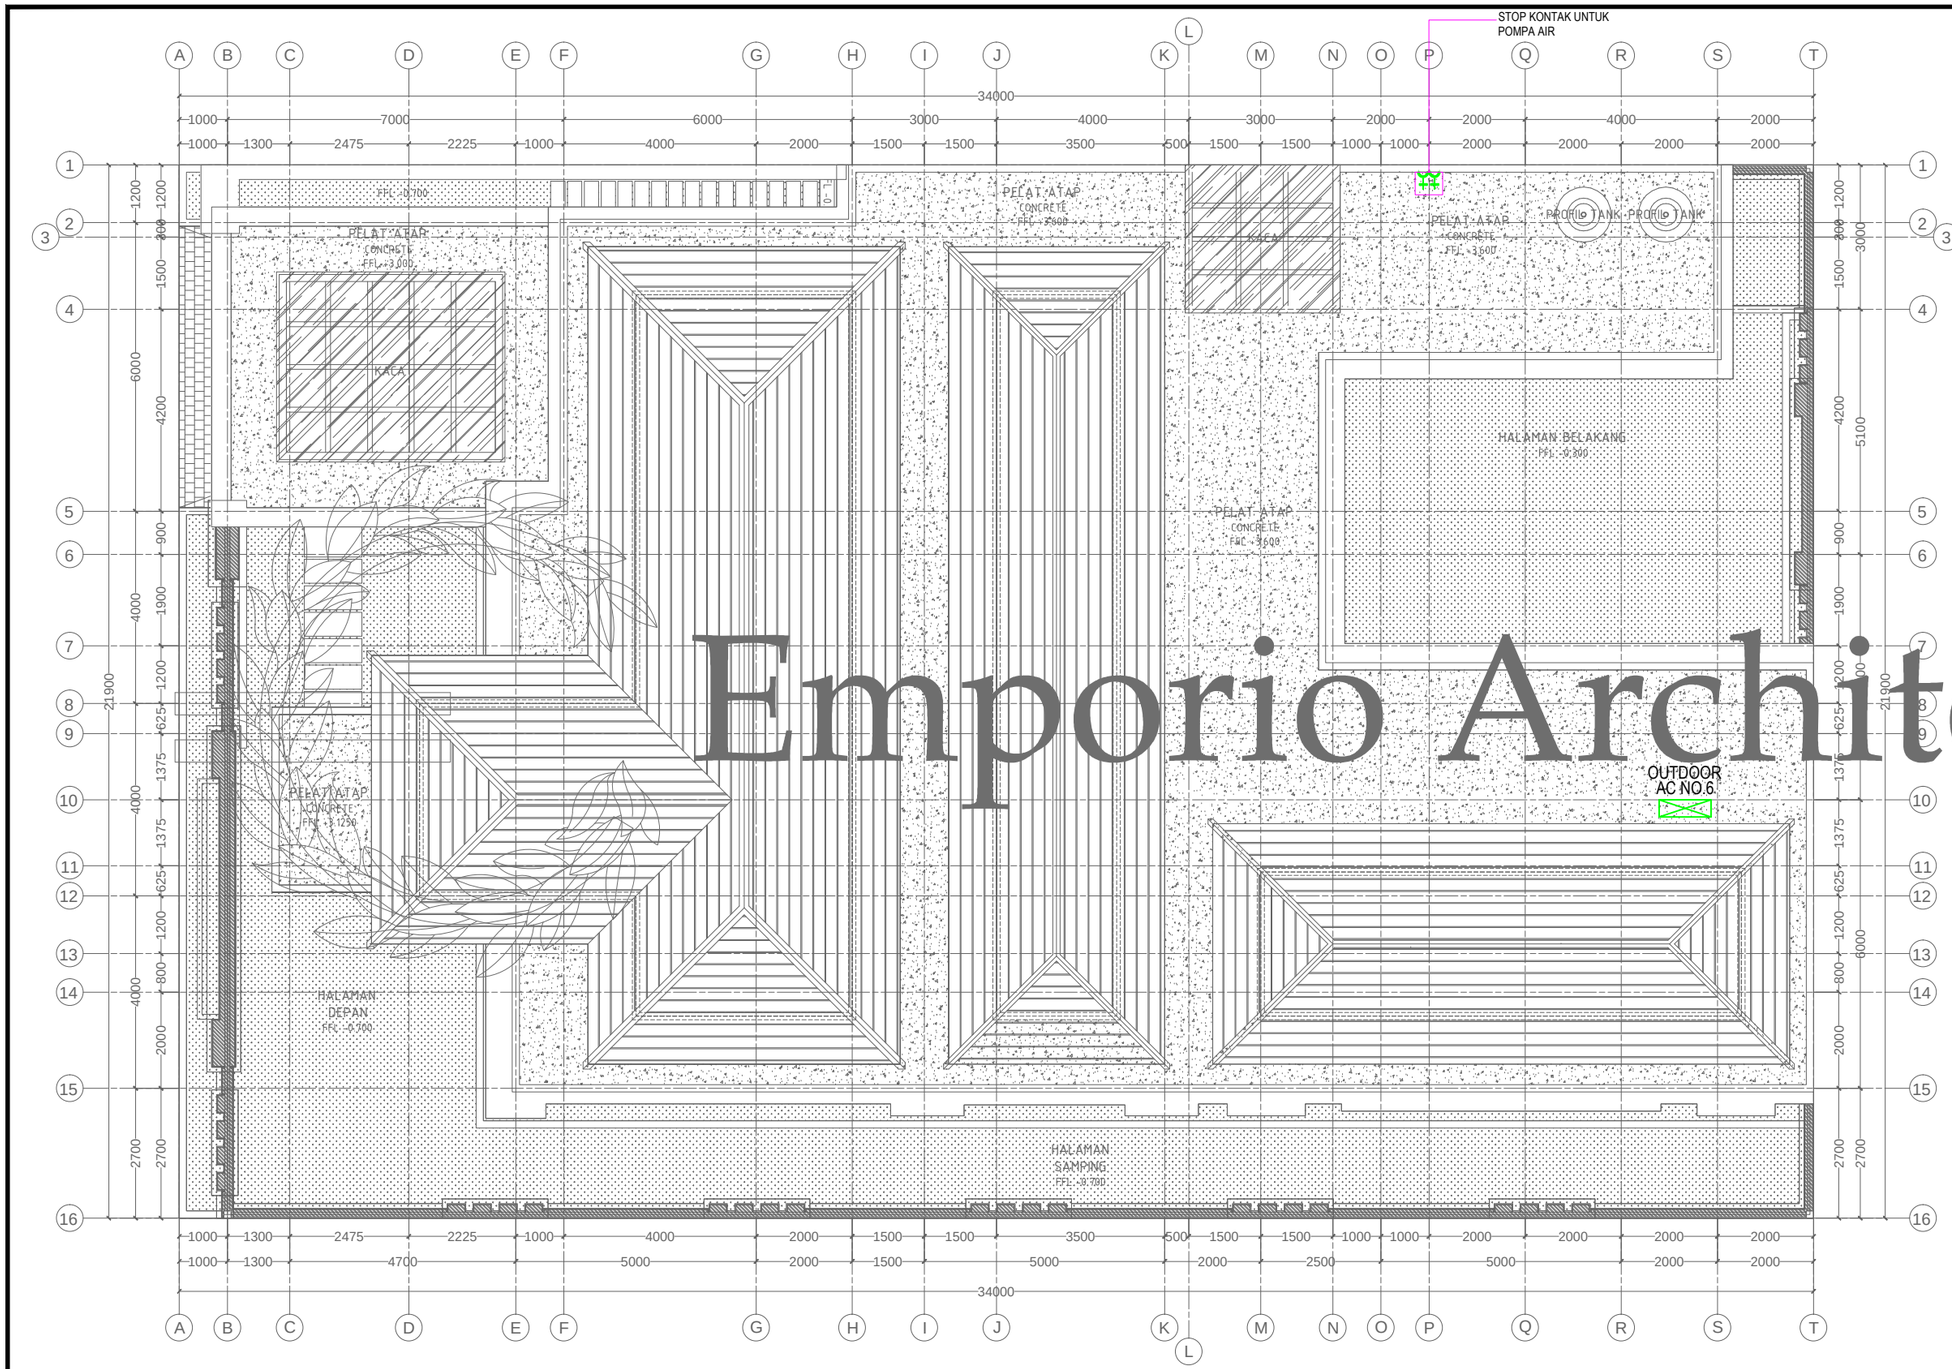

Emporio Architect

DENAH LANTAI DASAR

INFORMATION	SYMBOL	QUANTITY	LOAD (VA)
WALL LIGHT 13 WATT		49 POINT	637
SPOT LIGHT 5 WATT		- POINT	-
STEP LIGHT 3 WATT		- UNIT	-
FIRE EXTANGIUSER 9 KG		1 UNIT	-
LED BULB DOWNLIGHT 13 WATT		87 POINT	1.131
HANGING LIGHT 4X12 = 48 WATT		3 POINT	144
LED STRIP 7.2 WATT / MTR		147,5 METERS	1.062
HANGING LIGHT 8 WATT		6 POINT	48
EXHAUST FAN 30 WATT		7 POINT	210
AIR CONDITIONER 1 PK (840 watt)	1 PK	4 UNIT	3.360
AIR CONDITIONER 2 PK (1.920 watt)	2 PK	2 UNIT	3.840
SAKLAR S		3	-
SAKLAR D		9	-
SAKLAR T		16	-
SK 200 WATT		59	11.800
MCB 3 G		1	-
KWH PLN		1	-
OUT TV		5	-
OUT DATA		5	-
OUT PHONE		1	-

BUILDING	TOTAL ELECTRIK POWER	PEAK LOAD (0.8)
Dasar MDP	22.232	17.785,6
TOTAL LOAD	17.785,6	
TOTAL KWH	23.000 (3X35A) KWh METERS THREE PHASE 380 VOLT FOUR WIRE	

KETINGGIAN STOP KONTAK 30 - 45 CM DIHITUNG DARI LEVELING LANTAI

KETINGGIAN STOP KONTAK KAMAR MANDI 10 CM DIHITUNG DARI LEVELING ATAS MEJA WASHTAFEL

KETINGGIAN SAKLAR 90 -110 CM DIHITUNG DARI LEVELING LANTAI

NB : - CABLE NYM 3 X 2.5mm

DENAH ATAP


DENAH RENCANA INSTALASI LISTRIK

SKALA. 1:125

Consultant
Emporio Architect
info@emporioarchitec.com
contact : 081222955519

PROJECT : PRIVATE HOUSE	PRINCIPLE ARCHITECT : I.B. Gd Sasra Bhanutama, ST; Arya Prawira Wibowo, ST	STRUCTURE ENGINEER :	STRUCTURE DRAFTER : / ELECTRICAL AND PLUMBING DRAFTER : / ARCHITECTURAL DRAFTER : / CHECKED :
OWNER :	ARCHITECT DESIGNER :	MECHANICAL AND ELECTRICAL ENGINEER :	
DRAWING TITLE : DENAH RENCANA INSTALASI LISTRIK (DENAH ATAP)	SKALA : SKALA 1 : 125 / DATE :	DATE / REVISION NOTE / SIGNATURE	Drawing code: EP / Page number: 041 / Total page: 063
	FILE NAME D\Data\Project / PRINT DATE : -		

Note.
Planning the structure and plumbing of the drawings should be checked again or re-adjusted by the contractor related to the field condition

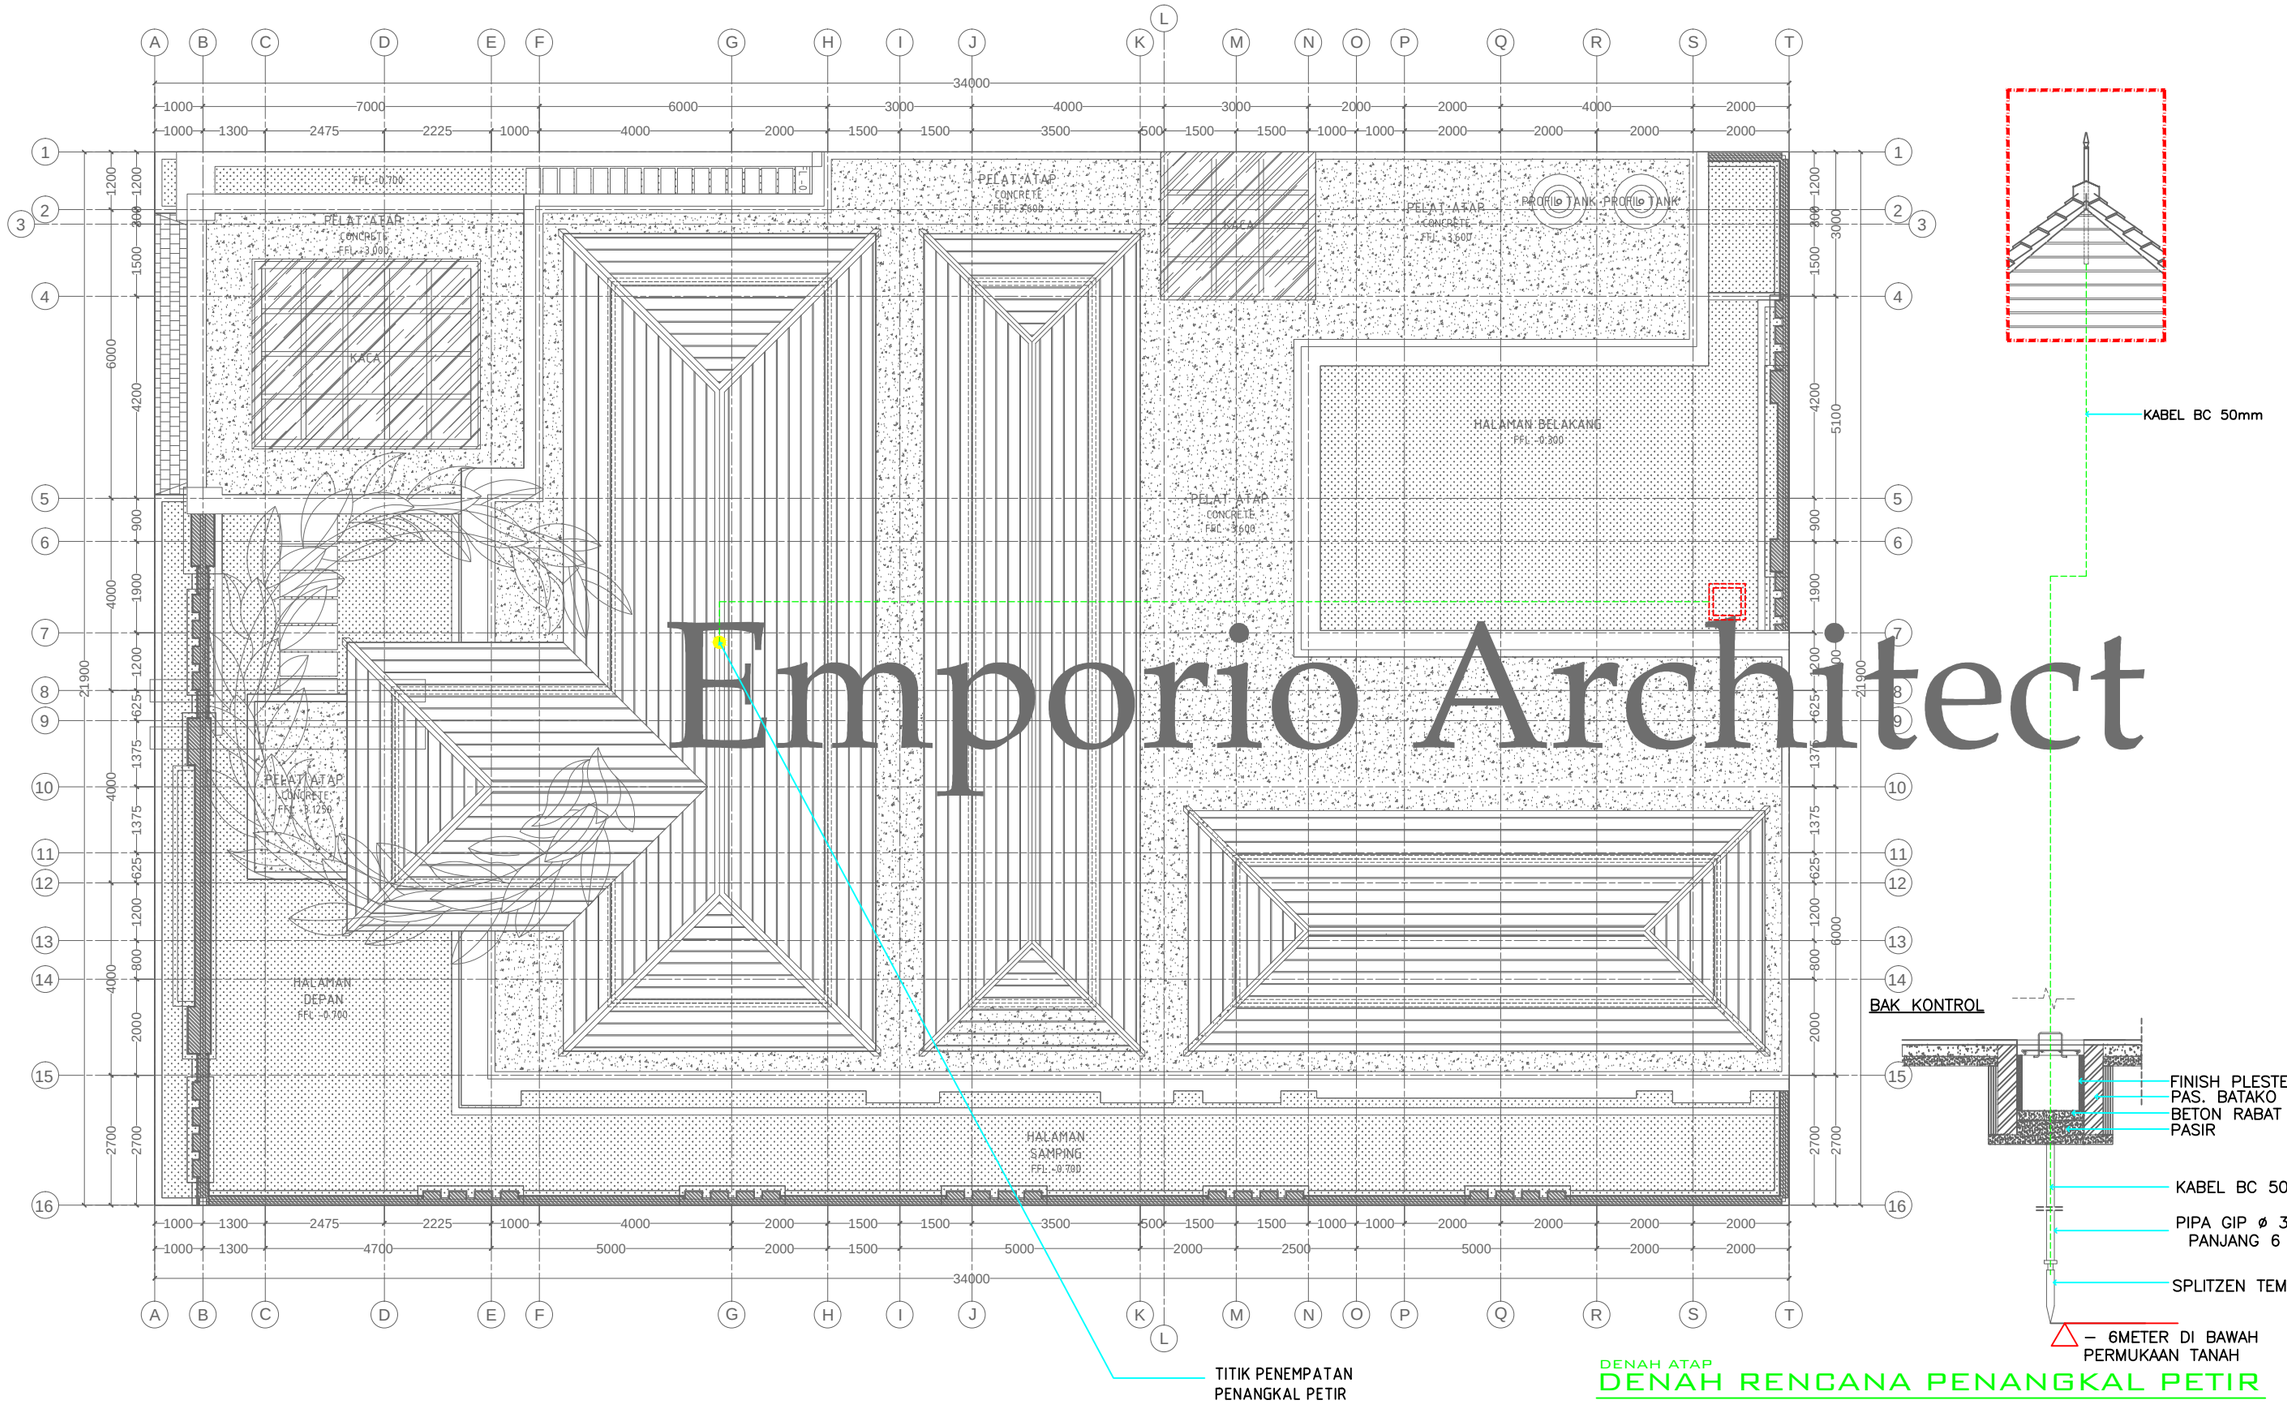

Emporio Architect

DENAH ATAP


DENAH RENCANA PENANGKAL PETIR

SKALA. 1:125

Consultant
Emporio Architect
info@emporioarchitec.com
contact : 081222955519

PROJECT : PRIVATE HOUSE	PRINCIPLE ARCHITECT : I.B. Gd Sasra Bhanutama, ST; Arya Prawira Wibowo, ST	STRUCTURE ENGINEER :	STRUCTURE DRAFTER :	ELECTRICAL AND PLUMBING DRAFTER :	ARCHITECTURAL DRAFTER :	CHECKED :	
OWNER :	ARCHITECT DESIGNER :	MECHANICAL AND ELECTRICAL ENGINEER :					
DRAWING TITLE : DENAH RENCANA PENANGKAL PETIR (DENAH ATAP)	SKALA : SKALA 1 : 125	DATE :	DATE / REVISION NOTE / SIGNATURE		Drawing code	Page number	Total page
	FILE NAME D\Data\Project	PRINT DATE : -			EP	042	063

Note.
Planning the structure and plumbing of the drawings should be checked again or re-adjusted by the contractor related to the field condition

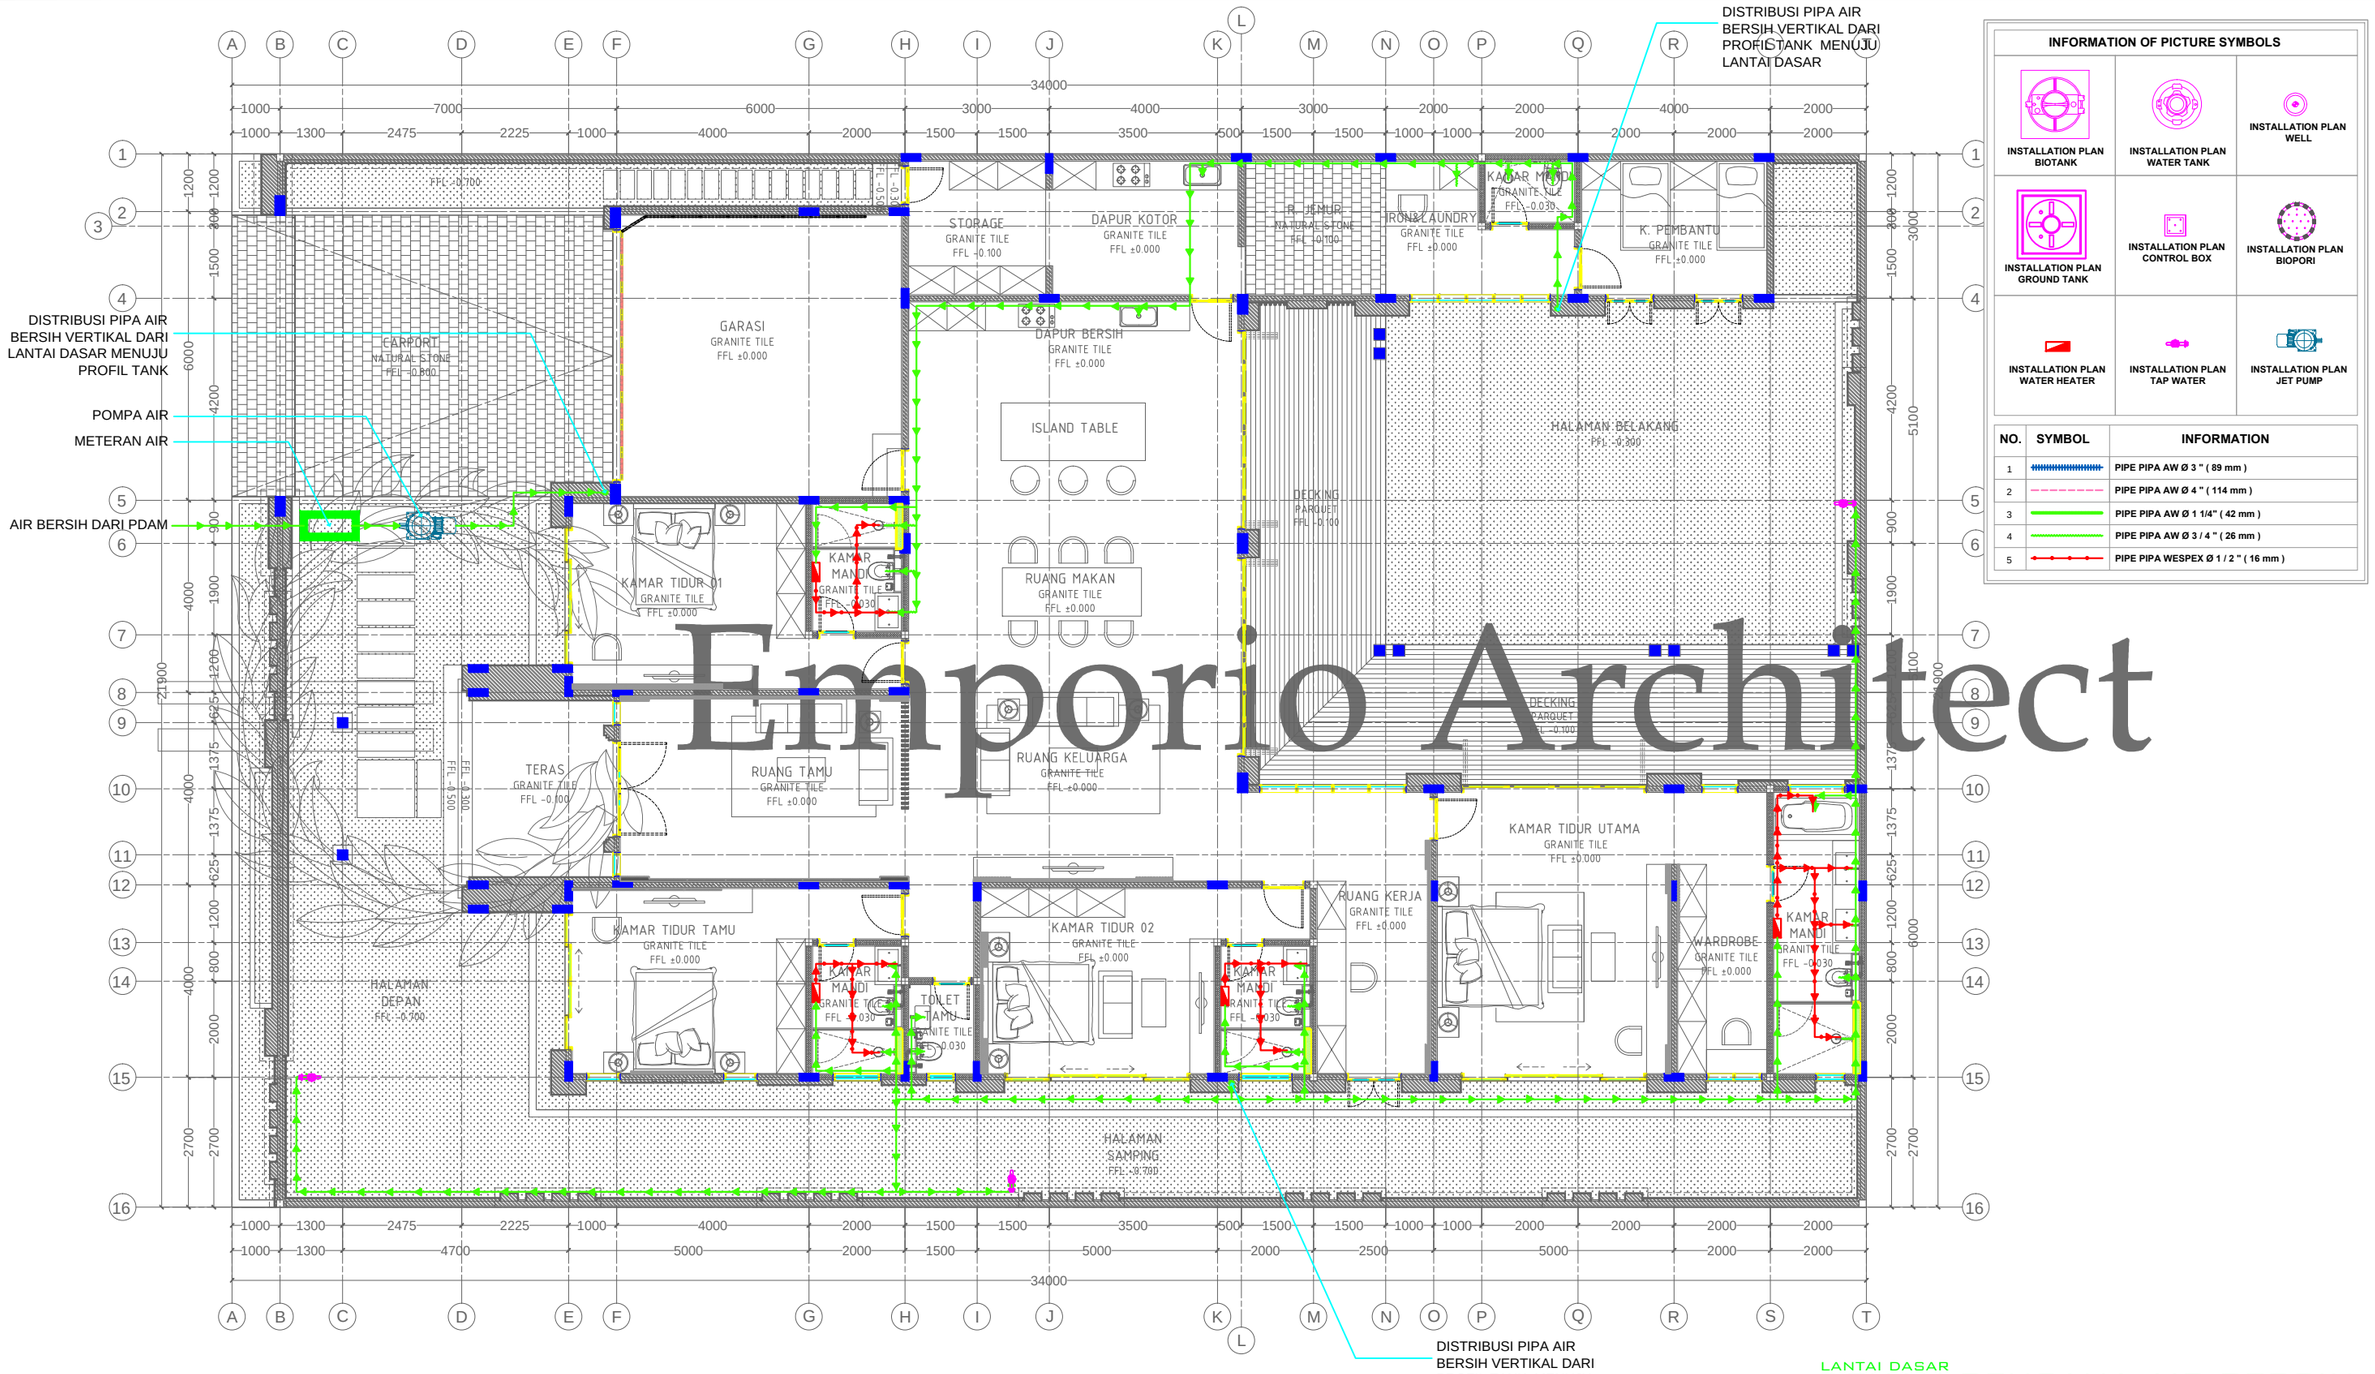

INFORMATION OF PICTURE SYMBOLS

INSTALLATION PLAN BIOTANK	INSTALLATION PLAN WATER TANK	INSTALLATION PLAN WELL
INSTALLATION PLAN GROUND TANK	INSTALLATION PLAN CONTROL BOX	INSTALLATION PLAN BIOPORI
INSTALLATION PLAN WATER HEATER	INSTALLATION PLAN TAP WATER	INSTALLATION PLAN JET PUMP

NO.	SYMBOL	INFORMATION
1		PIPE PIPA AW Ø 3 " (89 mm)
2		PIPE PIPA AW Ø 4 " (114 mm)
3		PIPE PIPA AW Ø 1 1/4" (42 mm)
4		PIPE PIPA AW Ø 3 / 4 " (26 mm)
5		PIPE PIPA WESPEX Ø 1 / 2 " (16 mm)

LANTAI DASAR

DENAH RENCANA AIR BERSIH


SKALA. 1:125

Emporio Architect

Consultant
Emporio Architect
info@emporioarchitec.com
contact : 081222955519

PROJECT : PRIVATE HOUSE	PRINCIPLE ARCHITECT : I.B. Gd Sasra Bhanutama, ST; Arya Prawira Wibowo, ST	STRUCTURE ENGINEER :	STRUCTURE DRAFTER :	ELECTRICAL AND PLUMBING DRAFTER :	ARCHITECTURAL DRAFTER :	CHECKED :	
OWNER :	ARCHITECT DESIGNER :	MECHANICAL AND ELECTRICAL ENGINEER :					
DRAWING TITLE : DENAH RENCANA AIR BERSIH (LANTAI DASAR)	SKALA : SKALA 1 : 125	DATE :	DATE / REVISION NOTE / SIGNATURE	Drawing code	Page number	Total page	
	FILE NAME : D\Data\Project	PRINT DATE : -		EP	043	063	

Note.
Planning the structure and plumbing of the drawings should be checked again or re-adjusted by the contractor related to the field condition

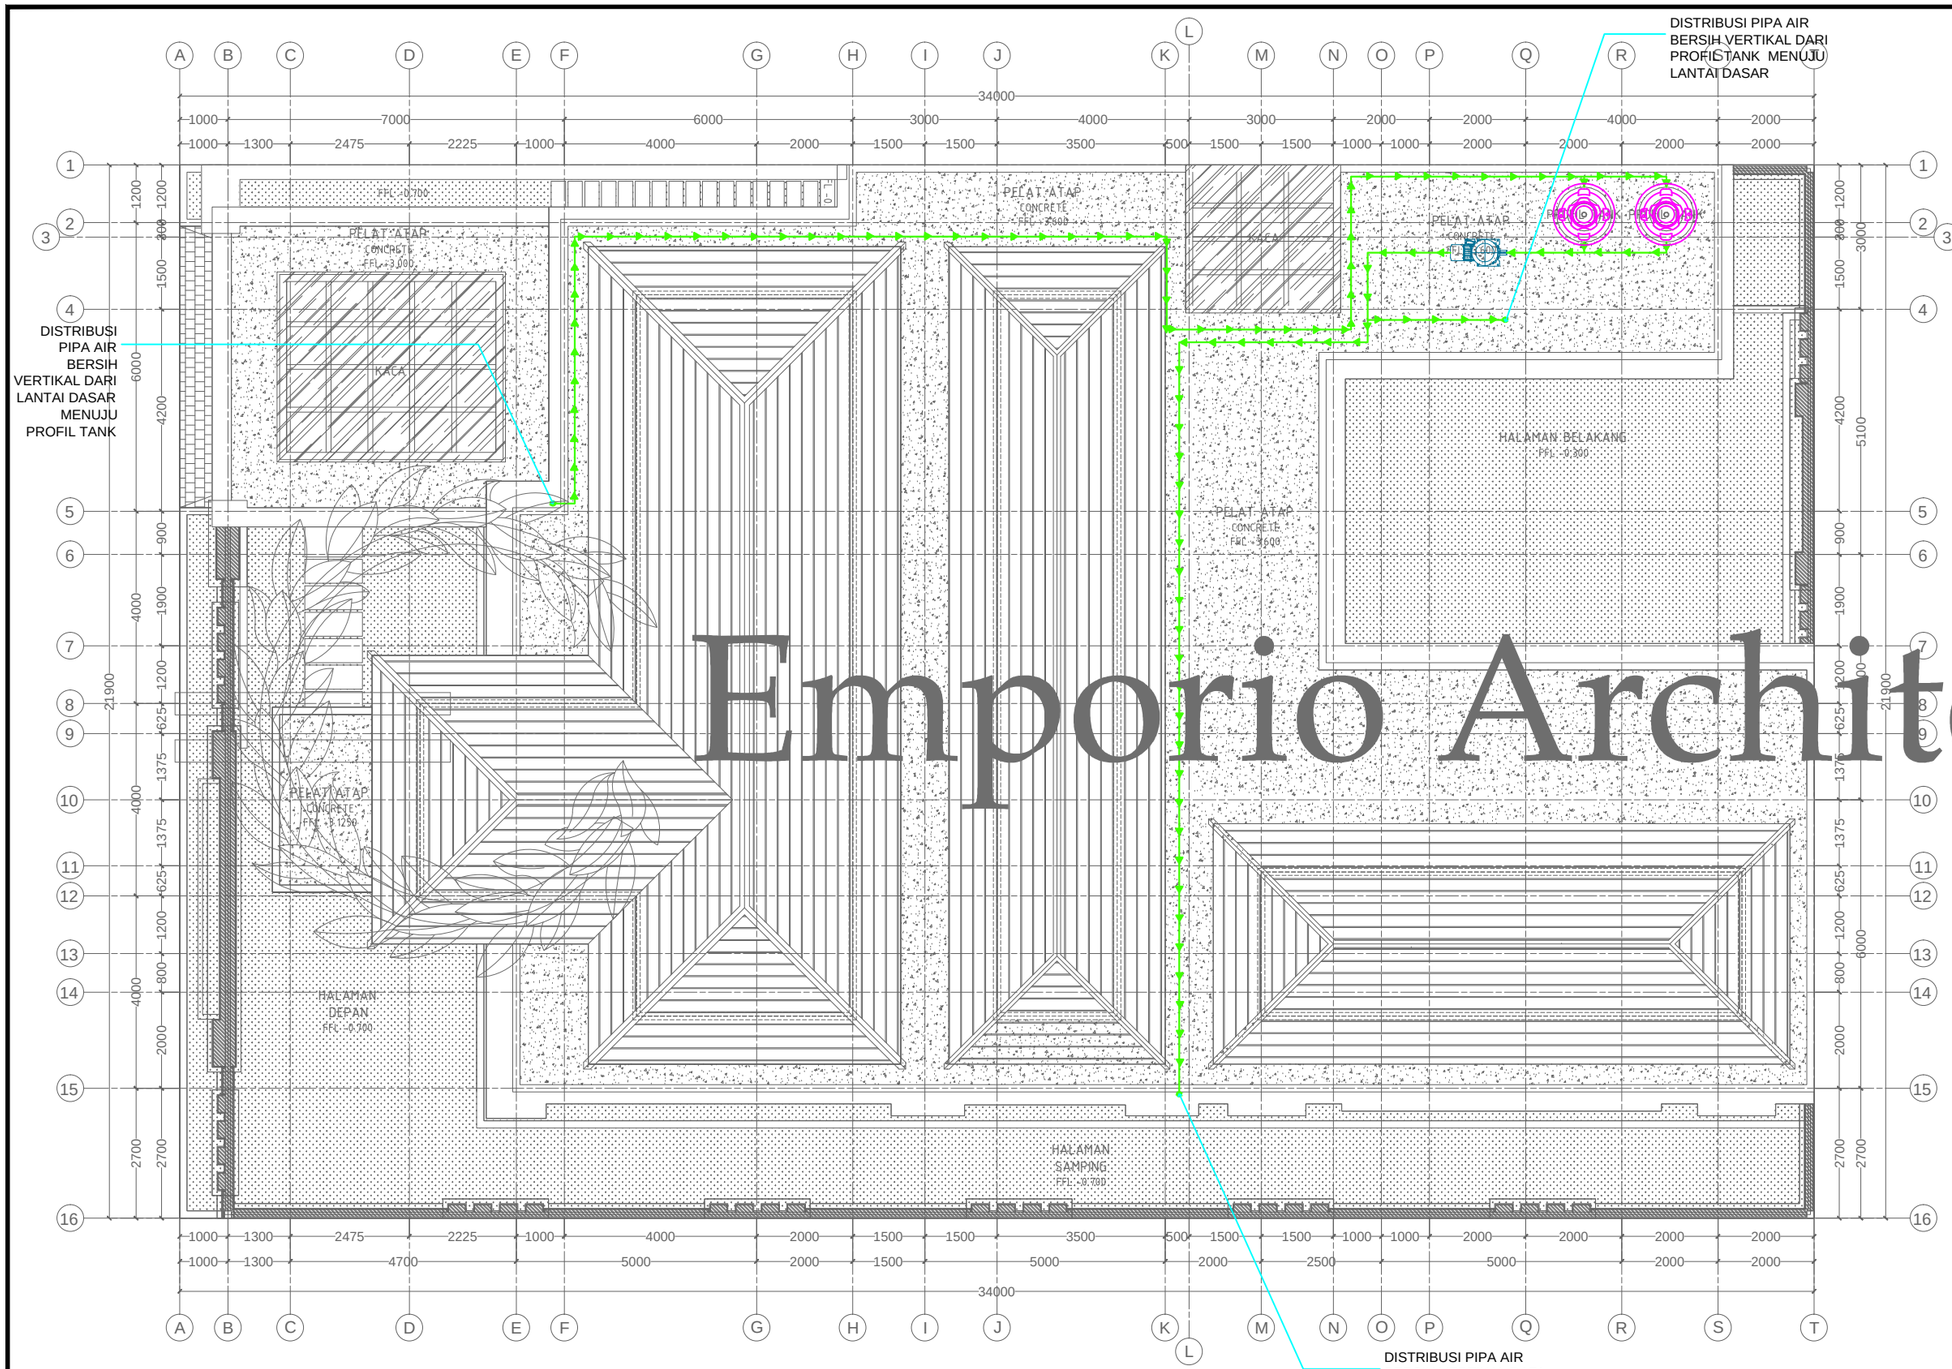

INFORMATION OF PICTURE SYMBOLS

INSTALLATION PLAN BIOTANK	INSTALLATION PLAN WATER TANK	INSTALLATION PLAN WELL
INSTALLATION PLAN GROUND TANK	INSTALLATION PLAN CONTROL BOX	INSTALLATION PLAN BIOPORI
INSTALLATION PLAN WATER HEATER	INSTALLATION PLAN TAP WATER	INSTALLATION PLAN JET PUMP

NO.	SYMBOL	INFORMATION
1		PIPE PIPA AW Ø 3 " (89 mm)
2		PIPE PIPA AW Ø 4 " (114 mm)
3		PIPE PIPA AW Ø 1 1/4" (42 mm)
4		PIPE PIPA AW Ø 3 / 4 " (26 mm)
5		PIPE PIPA WESPEX Ø 1 / 2 " (16 mm)

Emporio Architect

DENAH ATAP


DENAH RENCANA AIR BERSIH

SKALA. 1:125

Consultant
Emporio Architect
info@emporioarchitec.com
contact : 081222955519

PROJECT : PRIVATE HOUSE	PRINCIPLE ARCHITECT : I.B. Gd Sasra Bhanutama, ST; Arya Prawira Wibowo, ST	STRUCTURE ENGINEER :	STRUCTURE DRAFTER :	ELECTRICAL AND PLUMBING DRAFTER :	ARCHITECTURAL DRAFTER :	CHECKED :	
OWNER :	ARCHITECT DESIGNER :	MECHANICAL AND ELECTRICAL ENGINEER :					
DRAWING TITLE : DENAH RENCANA AIR BERSIH (DENAH ATAP)	SKALA : SKALA 1 : 125	DATE :	DATE / REVISION NOTE / SIGNATURE		Drawing code	Page number	Total page
	FILE NAME D\Data\Project	PRINT DATE : -			EP	044	063

Note.
Planning the structure and plumbing of the drawings should be checked again or re-adjusted by the contractor related to the field condition

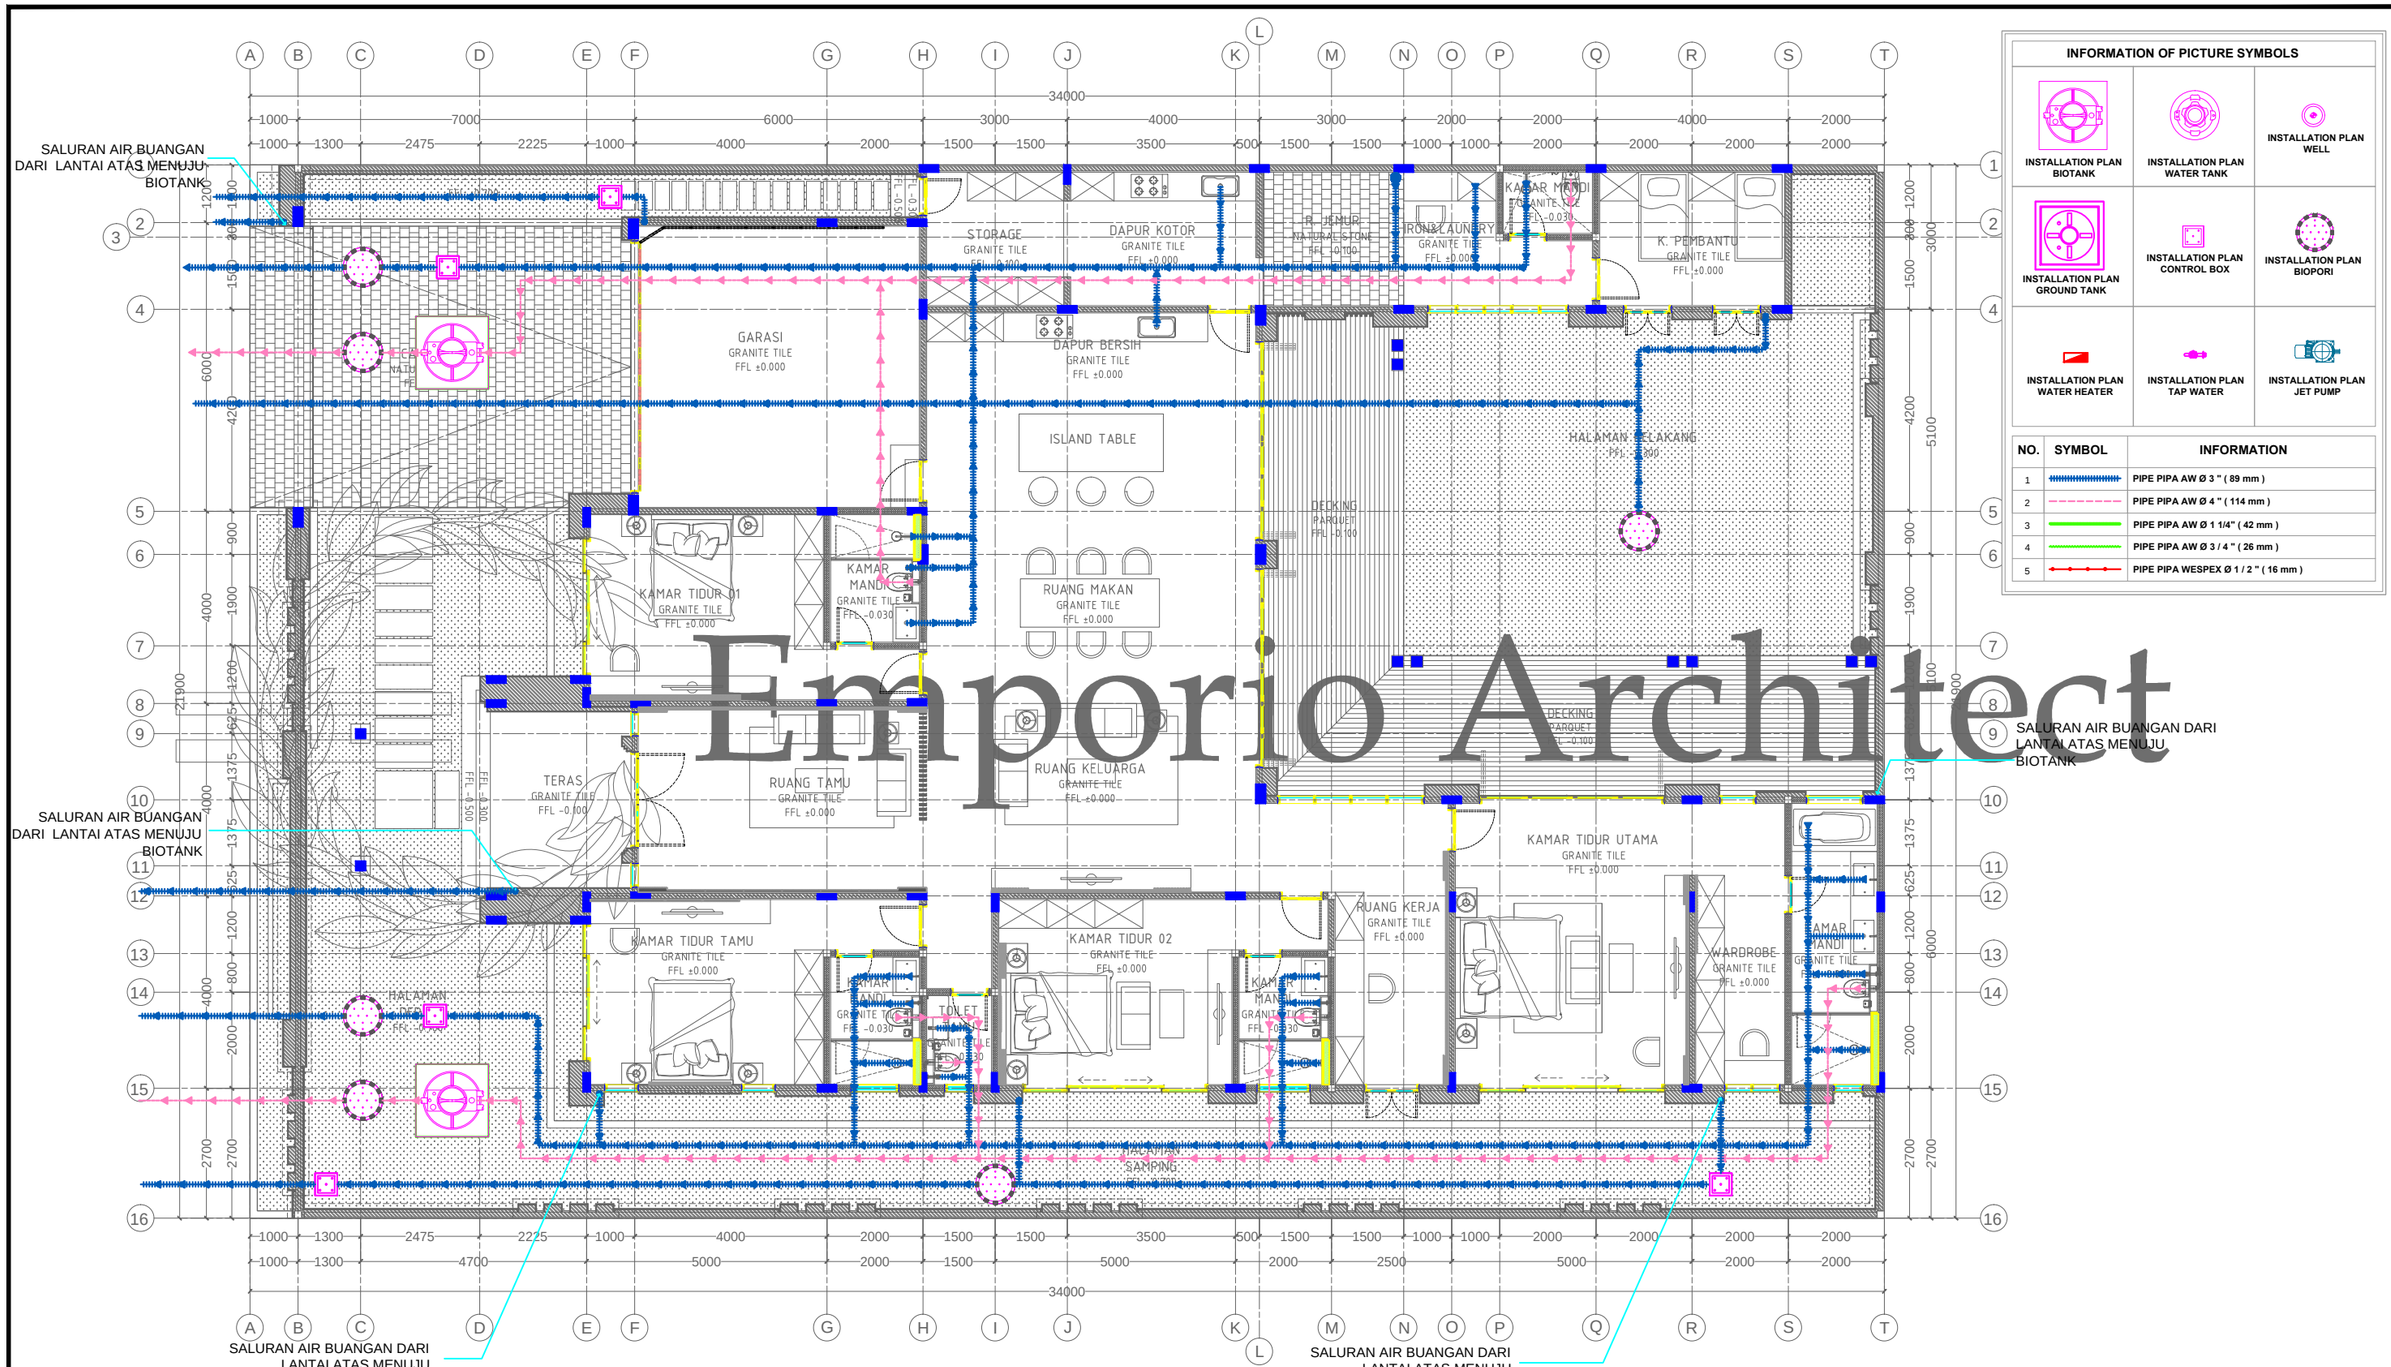

INFORMATION OF PICTURE SYMBOLS

INSTALLATION PLAN BIOTANK	INSTALLATION PLAN WATER TANK	INSTALLATION PLAN WELL
INSTALLATION PLAN GROUND TANK	INSTALLATION PLAN CONTROL BOX	INSTALLATION PLAN BIOPORI
INSTALLATION PLAN WATER HEATER	INSTALLATION PLAN TAP WATER	INSTALLATION PLAN JET PUMP

NO.	SYMBOL	INFORMATION
1		PIPE PIPA AW Ø 3 " (89 mm)
2		PIPE PIPA AW Ø 4 " (114 mm)
3		PIPE PIPA AW Ø 1 1/4" (42 mm)
4		PIPE PIPA AW Ø 3 / 4 " (26 mm)
5		PIPE PIPA WESPEX Ø 1 / 2 " (16 mm)

Emporio Architect


LANTAI DASAR

DENAH RENCANA AIR KOTOR DAN BUANGAN

SKALA. 1:125

Consultant
Emporio Architect
info@emporioarchitec.com
contact : 081222955519

PROJECT : PRIVATE HOUSE	PRINCIPLE ARCHITECT : I.B. Gd Sasra Bhanutama, ST; Arya Prawira Wibowo, ST	STRUCTURE ENGINEER :	STRUCTURE DRAFTER :	ELECTRICAL AND PLUMBING DRAFTER :	ARCHITECTURAL DRAFTER :	CHECKED :	
OWNER :	ARCHITECT DESIGNER :	MECHANICAL AND ELECTRICAL ENGINEER :					
DRAWING TITLE : DENAH RENCANA AIR KOTOR DAN BUANGAN (LANTAI DASAR)	SKALA : SKALA 1 : 125	DATE :	DATE / REVISION NOTE / SIGNATURE	Drawing code	Page number	Total page	Note. Planning the structure and plumbing of the drawings should be checked again or re-adjusted by the contractor related to the field condition
	FILE NAME D\Data\Project	PRINT DATE : -		EP	045	063	

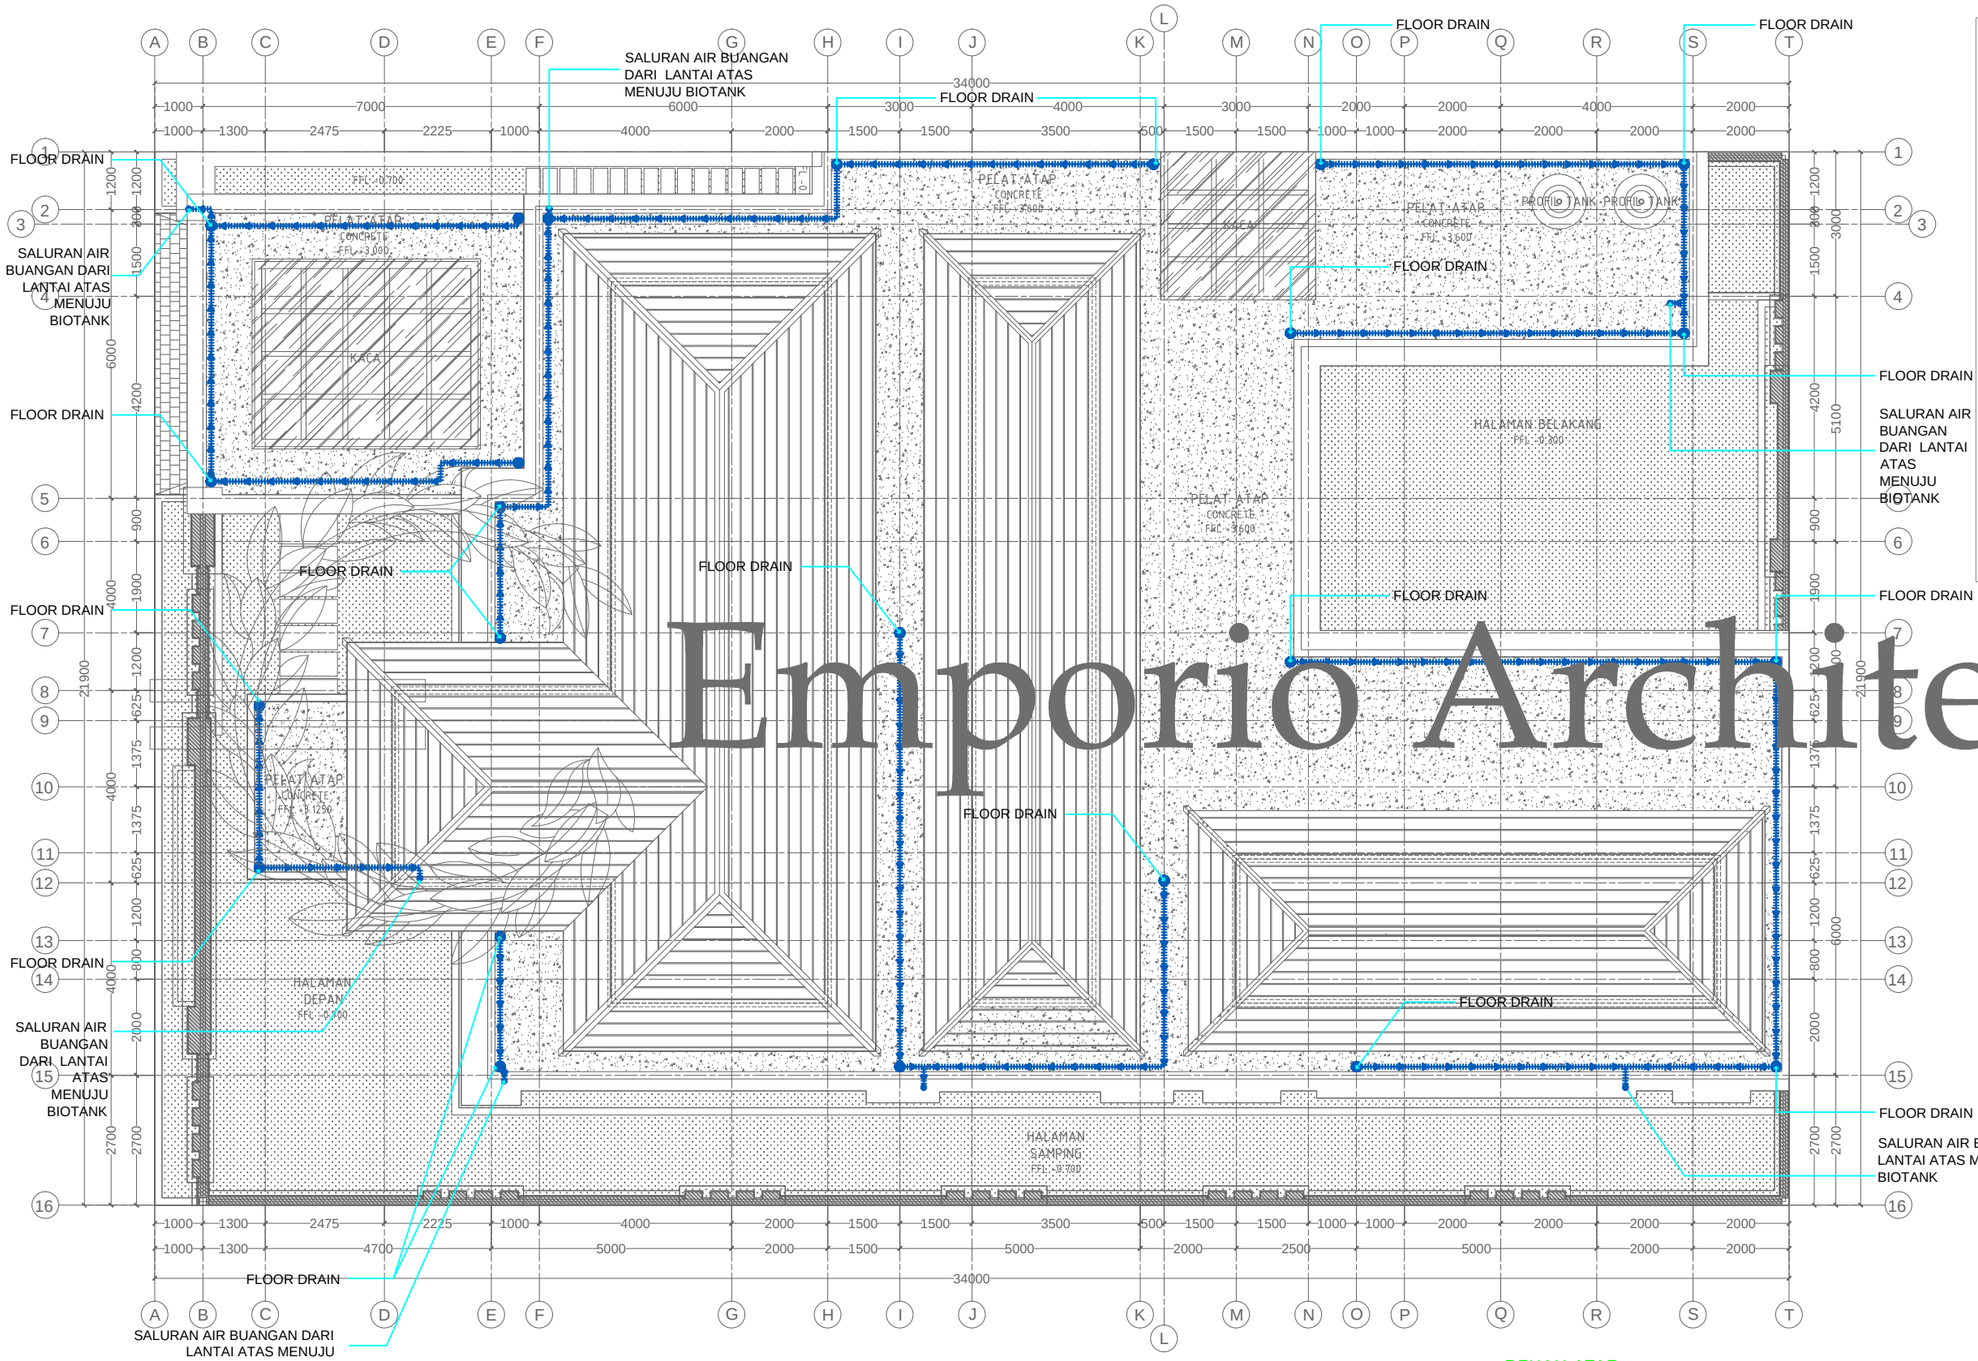

INFORMATION OF PICTURE SYMBOLS

INSTALLATION PLAN BIOTANK	INSTALLATION PLAN WATER TANK	INSTALLATION PLAN WELL
INSTALLATION PLAN GROUND TANK	INSTALLATION PLAN CONTROL BOX	INSTALLATION PLAN BIOPORI
INSTALLATION PLAN WATER HEATER	INSTALLATION PLAN TAP WATER	INSTALLATION PLAN JET PUMP

NO.	SYMBOL	INFORMATION
1		PIPE PIPA AW Ø 3 " (89 mm)
2		PIPE PIPA AW Ø 4 " (114 mm)
3		PIPE PIPA AW Ø 1 1/4" (42 mm)
4		PIPE PIPA AW Ø 3 / 4 " (26 mm)
5		PIPE PIPA WESPEX Ø 1 / 2 " (16 mm)

Emporio Architect

DENAH ATAP


DENAH RENCANA AIR KOTOR DAN BUANGAN

SKALA. 1:125

Consultant
Emporio Architect
info@emporioarchitec.com
contact : 081222955519


PROJECT : PRIVATE HOUSE	PRINCIPLE ARCHITECT : I.B. Gd Sasra Bhanutama, ST; Arya Prawira Wibowo, ST	STRUCTURE ENGINEER :	STRUCTURE DRAFTER :	ELECTRICAL AND PLUMBING DRAFTER :	ARCHITECTURAL DRAFTER :	CHECKED :	
OWNER :	ARCHITECT DESIGNER :	MECHANICAL AND ELECTRICAL ENGINEER :					
DRAWING TITLE : DENAH RENCANA AIR KOTOR DAN BUANGAN (DENAH ATAP)	SKALA : SKALA 1 : 125	DATE :	DATE	REVISION NOTE	SIGNATURE	Drawing code	Page number / Total page
	FILE NAME : D\Data\Project	PRINT DATE : -				EP	046 / 063

Note.
Planning the structure and plumbing of the drawings should be checked again or re-adjusted by the contractor related to the field condition

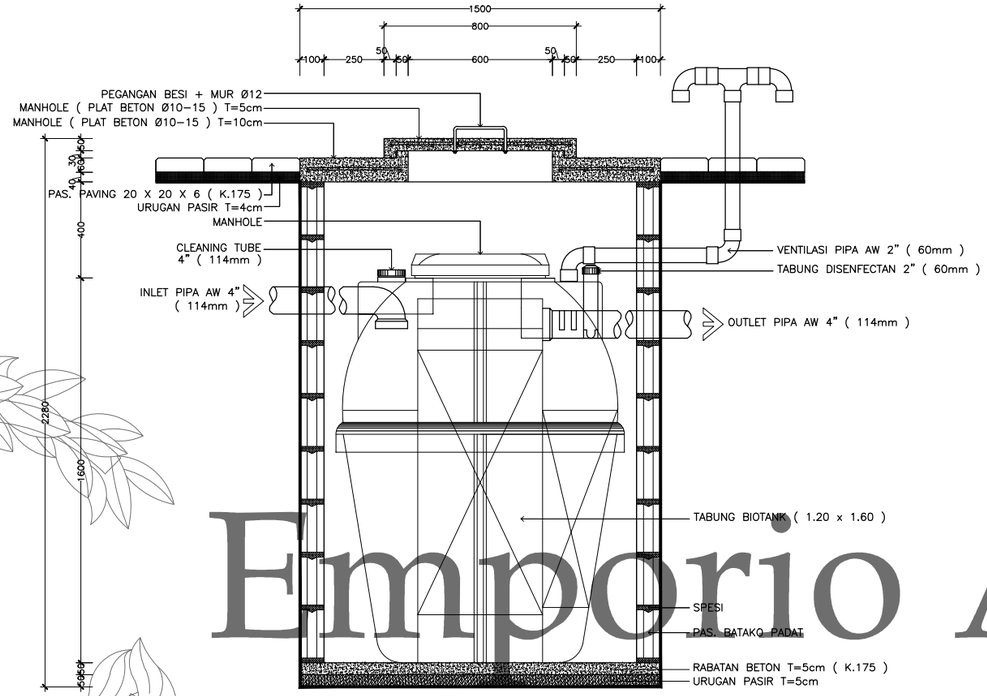


POTONGAN BIOTANK

SKALA 1 : 25

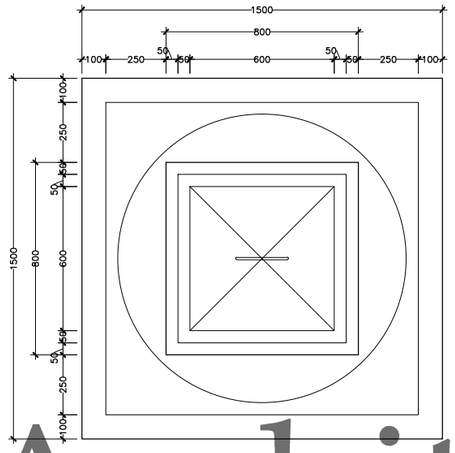


DENAH BIOTANK

SKALA 1 : 25

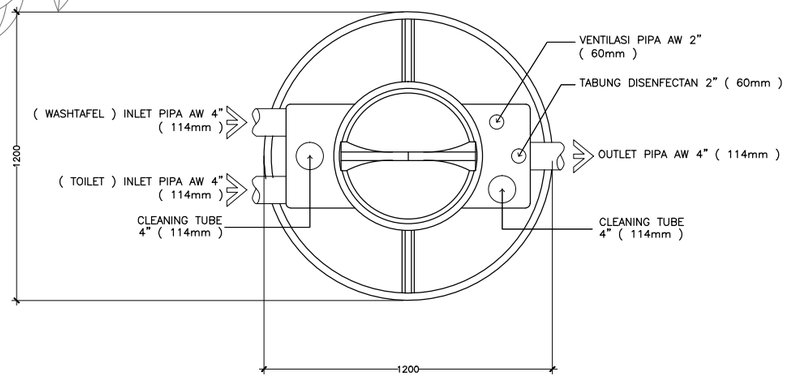

TAMPAK ATAS BIOTANK

SKALA 1 : 25

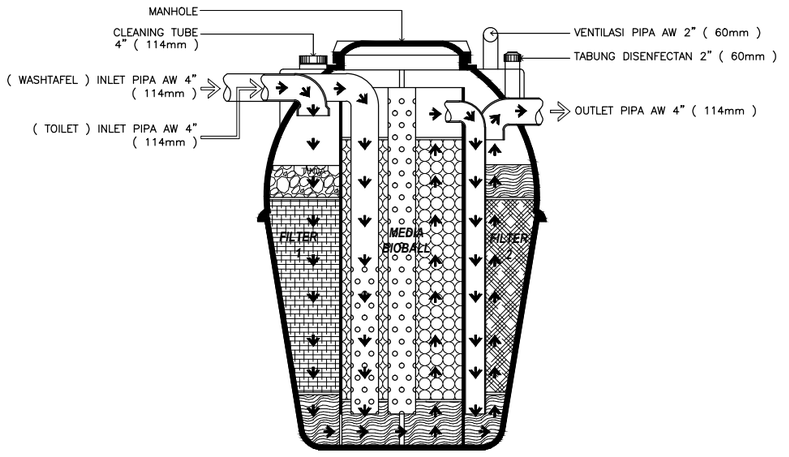

SKEMA BIOTANK

SKALA 1 : 25

BIOTANK DETAIL


SKALA 1:25

Emporio Architect

Consultant
Emporio Architect
info@emporioarchitec.com
contact : 081222955519


PROJECT : PRIVATE HOUSE	PRINCIPLE ARCHITECT : I.B. Gd Sasra Bhanutama, ST Arya Prawira Wibowo, ST		STRUCTURE ENGINEER :			STRUCTURE DRAFTER :	ELECTRICAL AND PLUMBING DRAFTER :	ARCHITECTURAL DRAFTER : / CHECKED :
OWNER :	ARCHITECT DESIGNER :		MECHANICAL AND ELECTRICAL ENGINEER :					
DRAWING TITLE : DETAIL BIOTANK	SKALA : SKALA 1 : 25	DATE :	DATE	REVISION NOTE	SIGNATURE	Drawing code	Page number	Total page
	FILE NAME D\Data\Project	PRINT DATE : -				EP	047	063

Note.
Planning the structure and plumbing of the drawings should be checked again or re-adjusted by the contractor related to the field condition

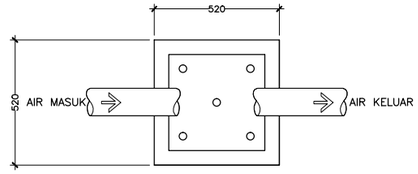


DENAH CONTROL BOX

SKALA 1 : 25

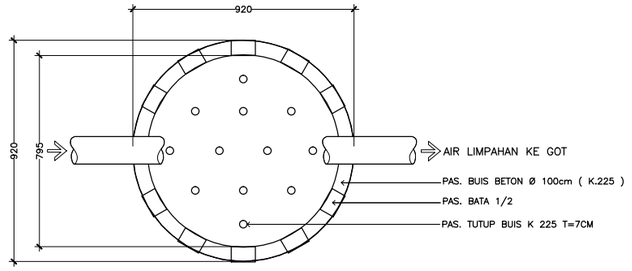


DENAH BIOPORI

SKALA 1 : 25

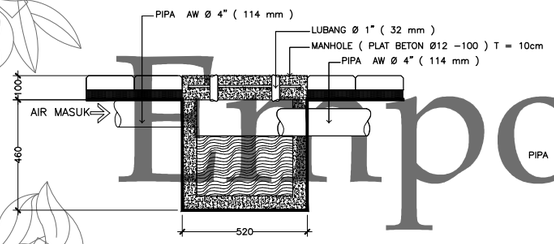

POTONGAN CONTROL BOX

SKALA 1 : 25

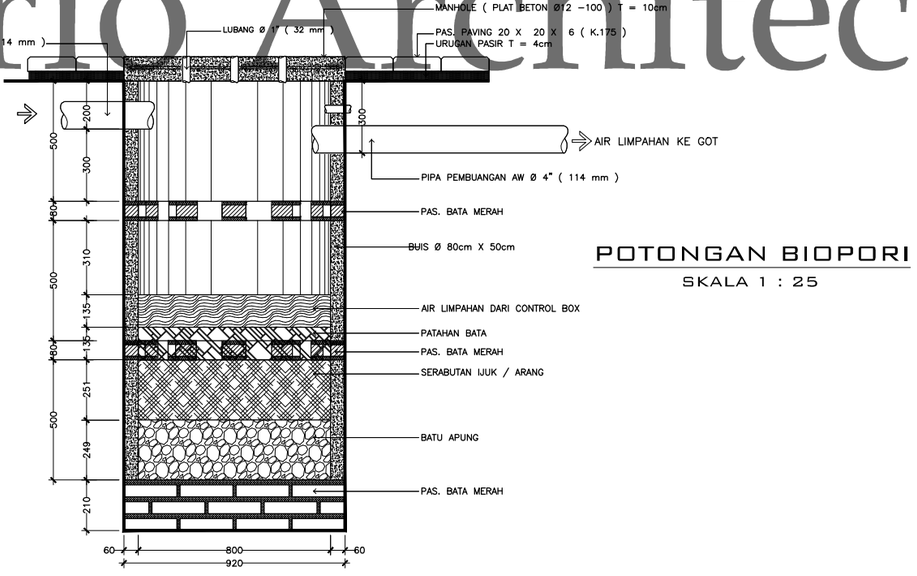

POTONGAN BIOPORI

SKALA 1 : 25


CONTROL BOX & BIOPORE DETAIL

SKALA 1:25

Emporio Architect

Consultant
Emporio Architect
info@emporioarchitec.com
contact : 081222955519

PROJECT : PRIVATE HOUSE	PRINCIPLE ARCHITECT : I.B. Gd Sasra Bhanutama, ST Arya Prawira Wibowo, ST	STRUCTURE ENGINEER :	STRUCTURE DRAFTER :	ELECTRICAL AND PLUMBING DRAFTER :	ARCHITECTURAL DRAFTER :	CHECKED :		
OWNER :	ARCHITECT DESIGNER :	MECHANICAL AND ELECTRICAL ENGINEER :						
DRAWING TITLE : DETAIL CONTROL BOX & BIOPORI	SKALA : SKALA 1 : 25	DATE :	DATE / REVISION NOTE / SIGNATURE		Drawing code	Page number	Total page	Note. Planning the structure and plumbing of the drawings should be checked again or re-adjusted by the contractor related to the field condition
	FILE NAME D\Data\Project	PRINT DATE : -			EP	048	063	

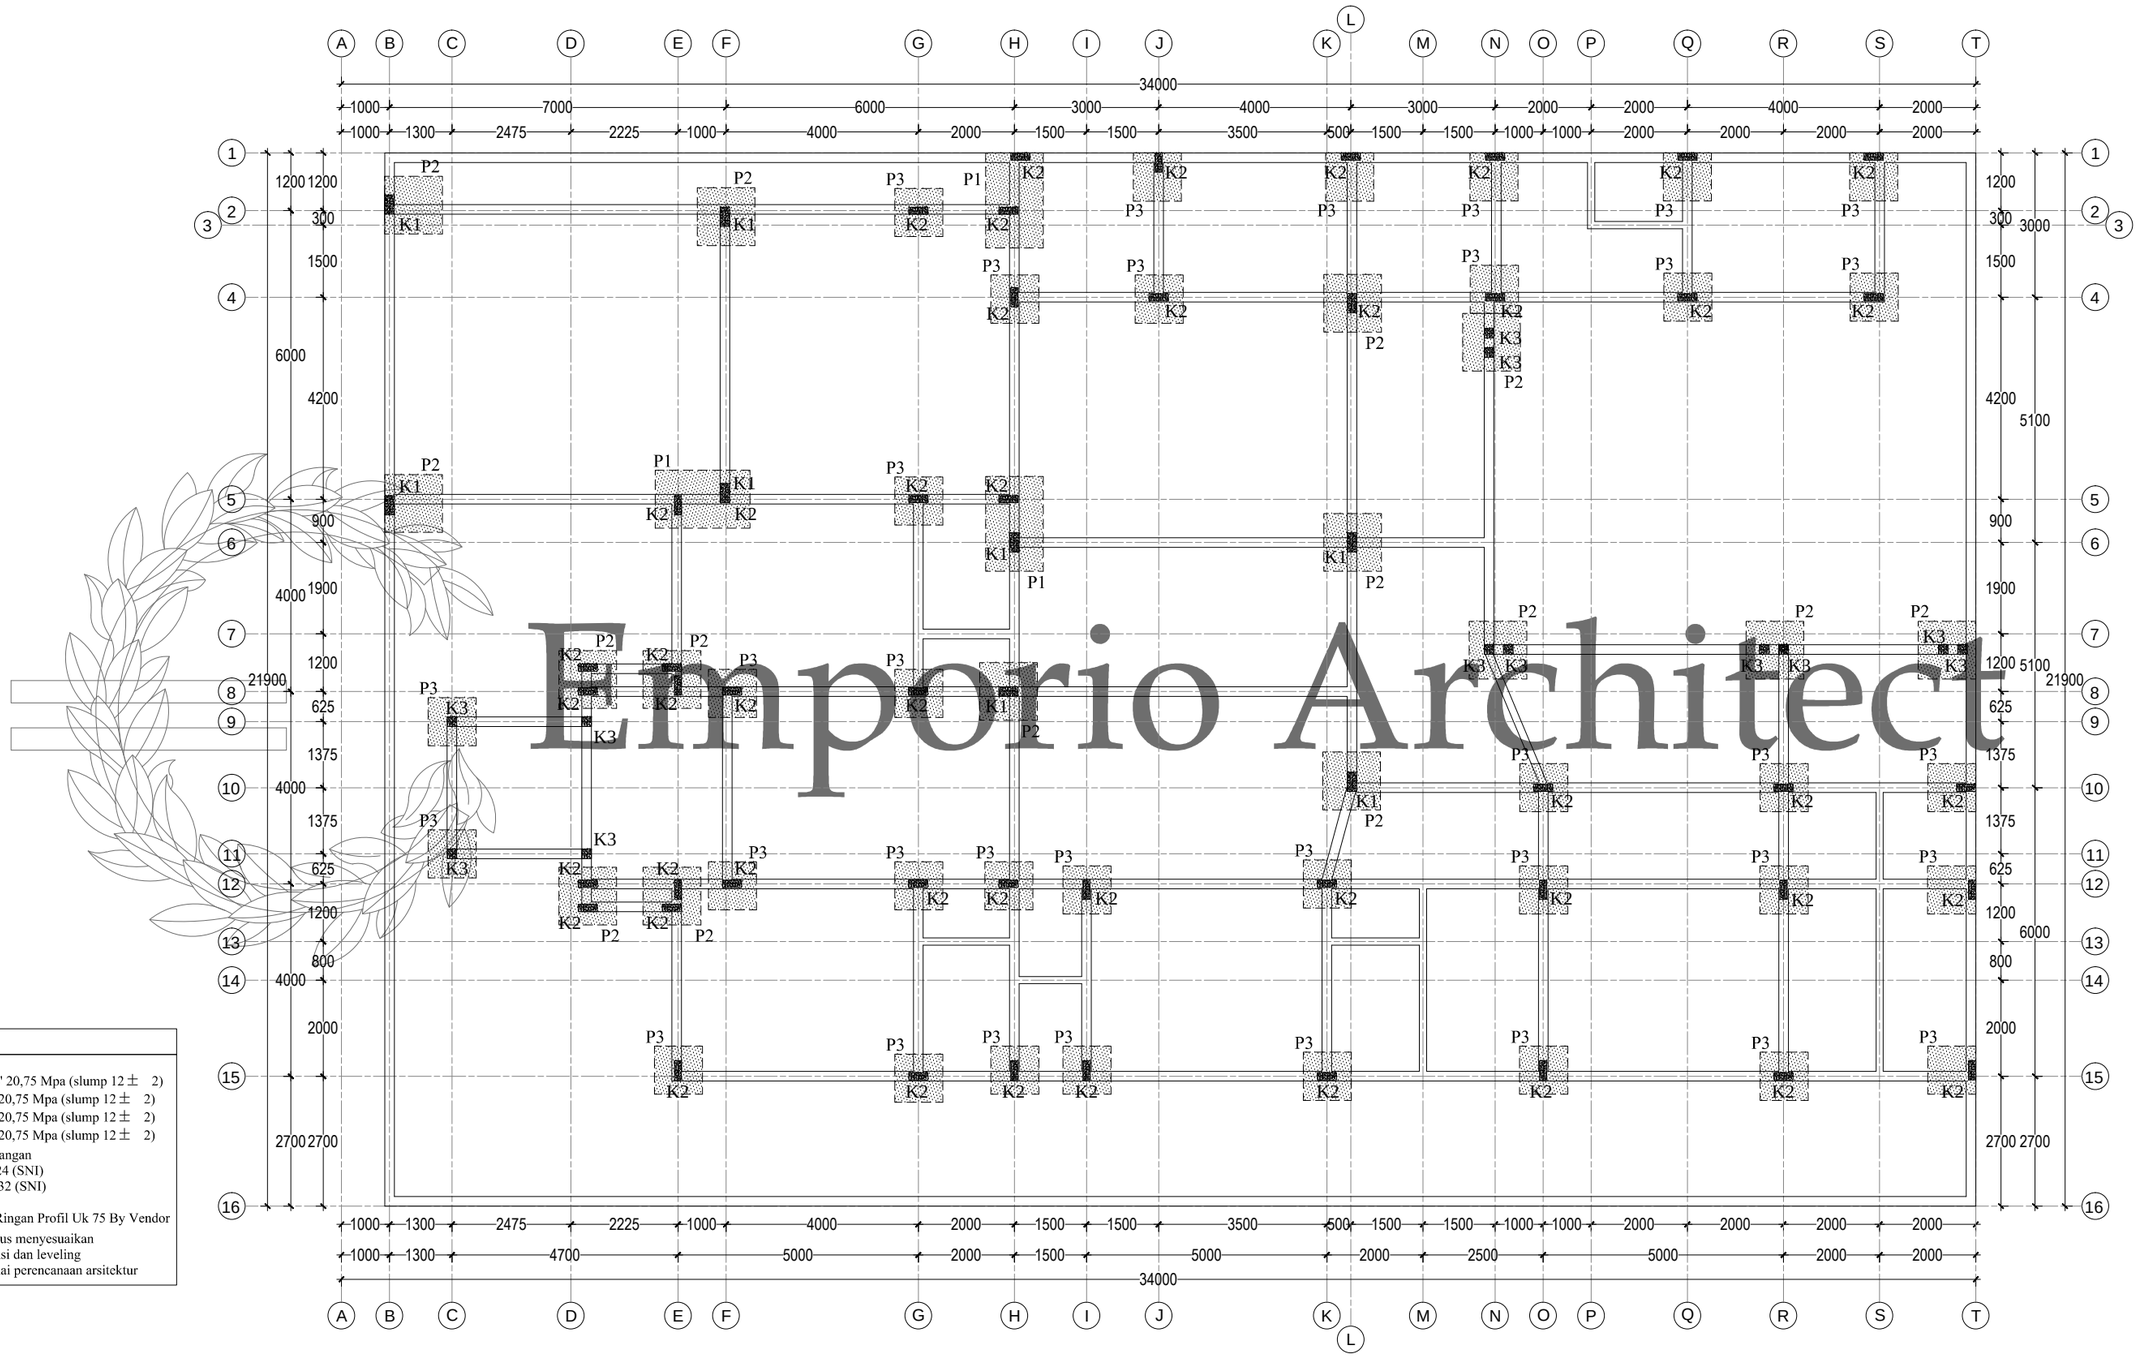

Emporio Architect

KETERANGAN :

1. Mutu Beton
   - Pile Cap : fc' 20,75 Mpa (slump 12 ± 2)
   - Kolom : fc' 20,75 Mpa (slump 12 ± 2)
   - Balok : fc' 20,75 Mpa (slump 12 ± 2)
   - Pelat : fc' 20,75 Mpa (slump 12 ± 2)
2. Mutu Baja Tulangan
   ≤ Ø12 BJTP 24 (SNI)
   > Ø12 BJTD 32 (SNI)
3. Struktur Atap
   Rangka Baja Ringan Profil Uk 75 By Vendor
4. Kontraktor harus menyesuaikan kembali dimensi dan leveling bangunan sesuai perencanaan arsitektur


DENAH PONDASI TELAPAK

SKALA. 1: 125

Consultant
Emporio Architect
info@emporioarchitec.com
contact : 081222955519

PROJECT : PRIVATE HOUSE	PRINCIPLE ARCHITECT : I.B. Gd Sasra Bhanutama, ST; Arya Prawira Wibowo, ST	STRUCTURE ENGINEER :	STRUCTURE DRAFTER : / ELECTRICAL AND PLUMBING DRAFTER : / ARCHITECTURAL DRAFTER : / CHECKED :
OWNER :	ARCHITECT DESIGNER :	MECHANICAL AND ELECTRICAL ENGINEER :	
DRAWING TITLE : DENAH PONDASI TELAPAK	SKALA : SKALA 1 : 125 / DATE :	DATE / REVISION NOTE / SIGNATURE	Drawing code : S / Page number : 049 / Total page : 063
	FILE NAME : D\Data\Project / PRINT DATE : -		

Note.
Planning the structure and plumbing of the drawings should be checked again or re-adjusted by the contractor related to the field condition

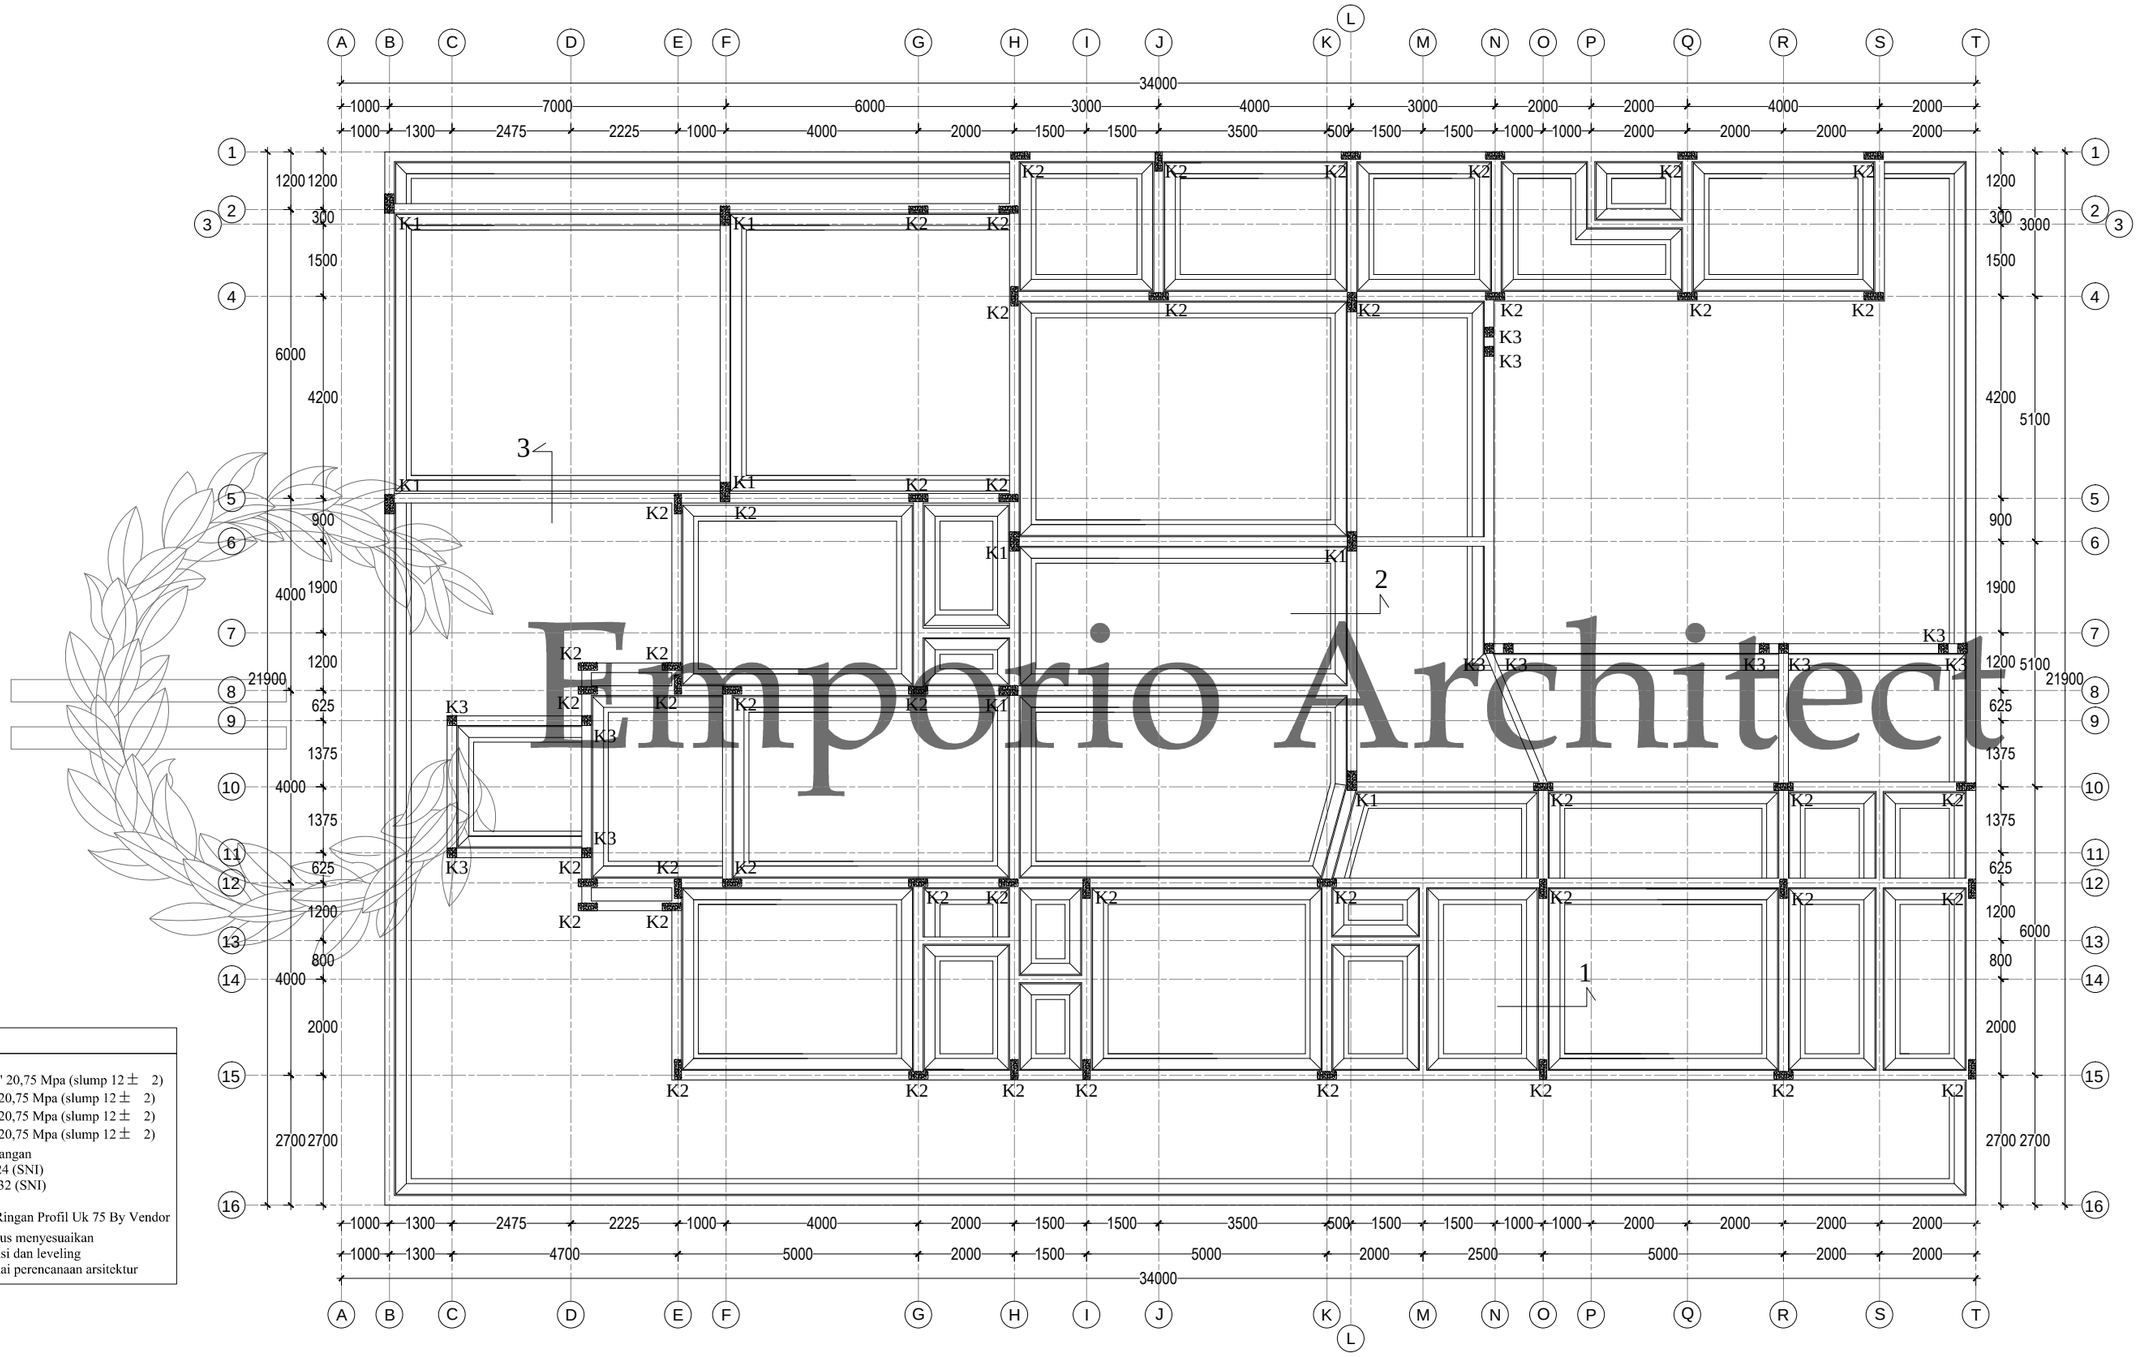

Emporio Architect

KETERANGAN :


1. Mutu Beton
   - Pile Cap : fc' 20,75 Mpa (slump 12 ± 2)
   - Kolom : fc' 20,75 Mpa (slump 12 ± 2)
   - Balok : fc' 20,75 Mpa (slump 12 ± 2)
   - Pelat : fc' 20,75 Mpa (slump 12 ± 2)
2. Mutu Baja Tulangan
   ≤ Ø12 BJTP 24 (SNI)
   > Ø12 BJTD 32 (SNI)
3. Struktur Atap
   Rangka Baja Ringan Profil Uk 75 By Vendor
4. Kontraktor harus menyesuaikan kembali dimensi dan leveling bangunan sesuai perencanaan arsitektur

DENAH PONDASI BATU KALI

SKALA. 1: 125

Consultant
Emporio Architect
info@emporioarchitec.com
contact : 081222955519

PROJECT : PRIVATE HOUSE	PRINCIPLE ARCHITECT : I.B. Gd Sasra Bhanutama, ST; Arya Prawira Wibowo, ST		STRUCTURE ENGINEER :	STRUCTURE DRAFTER :	ELECTRICAL AND PLUMBING DRAFTER :	ARCHITECTURAL DRAFTER :	CHECKED :
OWNER :	ARCHITECT DESIGNER :		MECHANICAL AND ELECTRICAL ENGINEER :				
DRAWING TITLE : DENAH PONDASI BATU KALI	SKALA : SKALA 1 : 125	DATE :	DATE / REVISION NOTE / SIGNATURE	Drawing code	Page number	Total page	Note. Planning the structure and plumbing of the drawings should be checked again or re-adjusted by the contractor related to the field condition
	FILE NAME D\Data\Project	PRINT DATE : -		S	050	063	

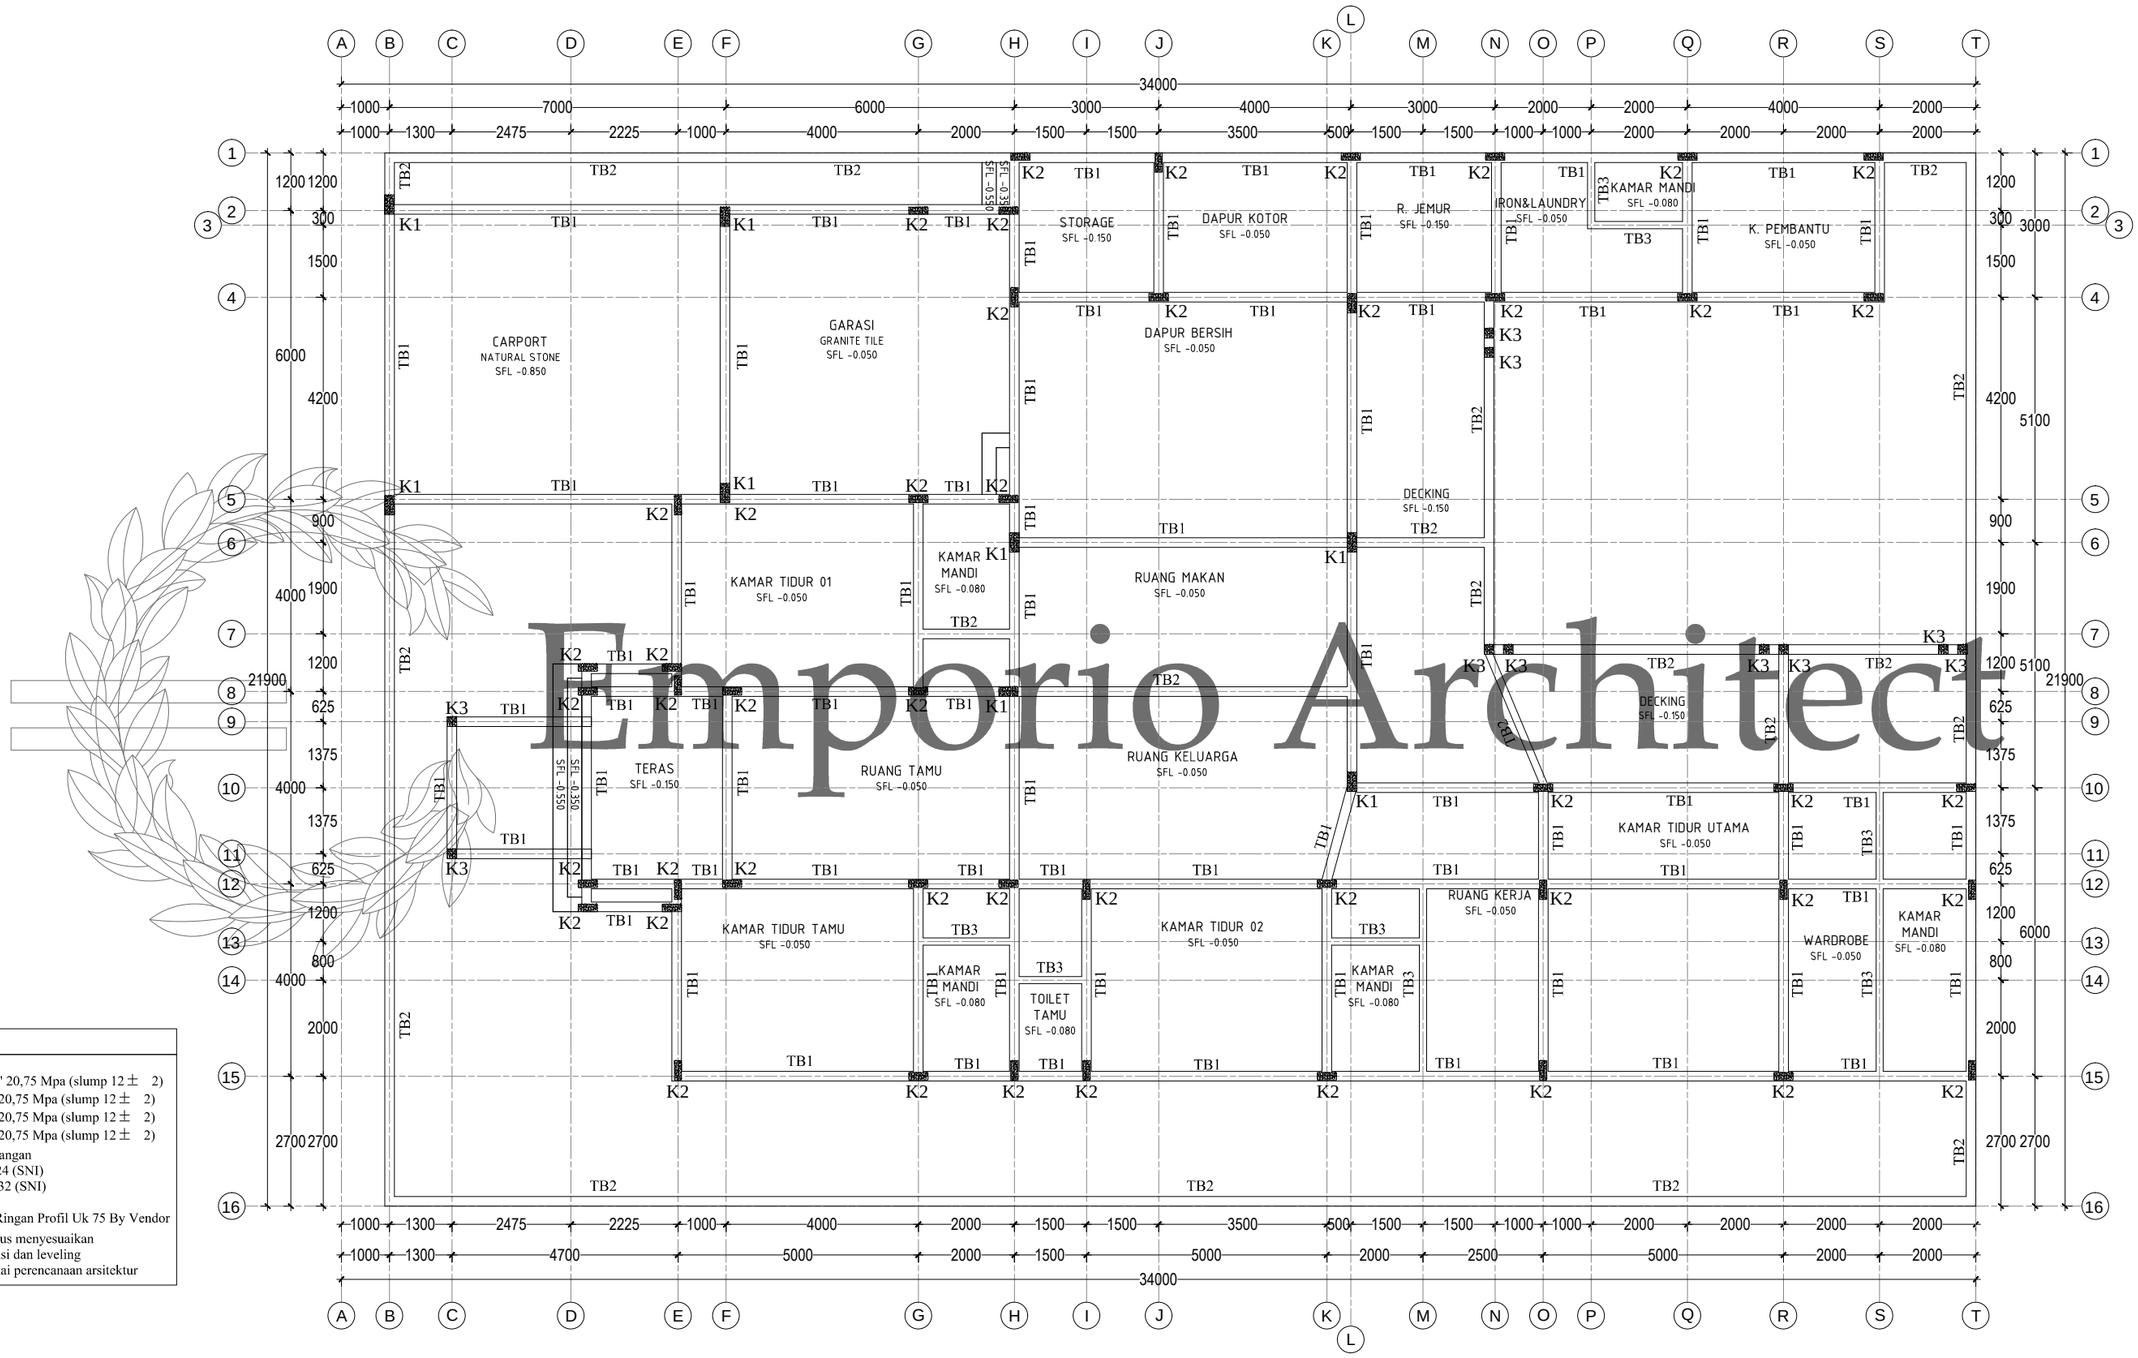

Emporio Architect

KETERANGAN :

1. Mutu Beton
   - Pile Cap : fc' 20,75 Mpa (slump 12 ± 2)
   - Kolom : fc' 20,75 Mpa (slump 12 ± 2)
   - Balok : fc' 20,75 Mpa (slump 12 ± 2)
   - Pelat : fc' 20,75 Mpa (slump 12 ± 2)
2. Mutu Baja Tulangan
   ≤ Ø12 BJTP 24 (SNI)
   > Ø12 BJTD 32 (SNI)
3. Struktur Atap
   Rangka Baja Ringan Profil Uk 75 By Vendor
4. Kontraktor harus menyesuaikan kembali dimensi dan leveling bangunan sesuai perencanaan arsitektur


DENAH TIE BEAM DAN KOLOM LANTAI DASAR

SKALA. 1: 125

Consultant
Emporio Architect
info@emporioarchitec.com
contact : 081222955519

PROJECT : PRIVATE HOUSE	PRINCIPLE ARCHITECT : I.B. Gd Sasra Bhanutama, ST; Arya Prawira Wibowo, ST	STRUCTURE ENGINEER :	STRUCTURE DRAFTER : / ELECTRICAL AND PLUMBING DRAFTER : / ARCHITECTURAL DRAFTER : / CHECKED :
OWNER :	ARCHITECT DESIGNER :	MECHANICAL AND ELECTRICAL ENGINEER :	
DRAWING TITLE : DENAH TIE BEAM DAN KOLOM LANTAI DASAR	SKALA : SKALA 1 : 125 / DATE :	DATE / REVISION NOTE / SIGNATURE	Drawing code: S / Page number: 051 / Total page: 063
	FILE NAME : D\Data\Project / PRINT DATE : -		

Note.
Planning the structure and plumbing of the drawings should be checked again or re-adjusted by the contractor related to the field condition

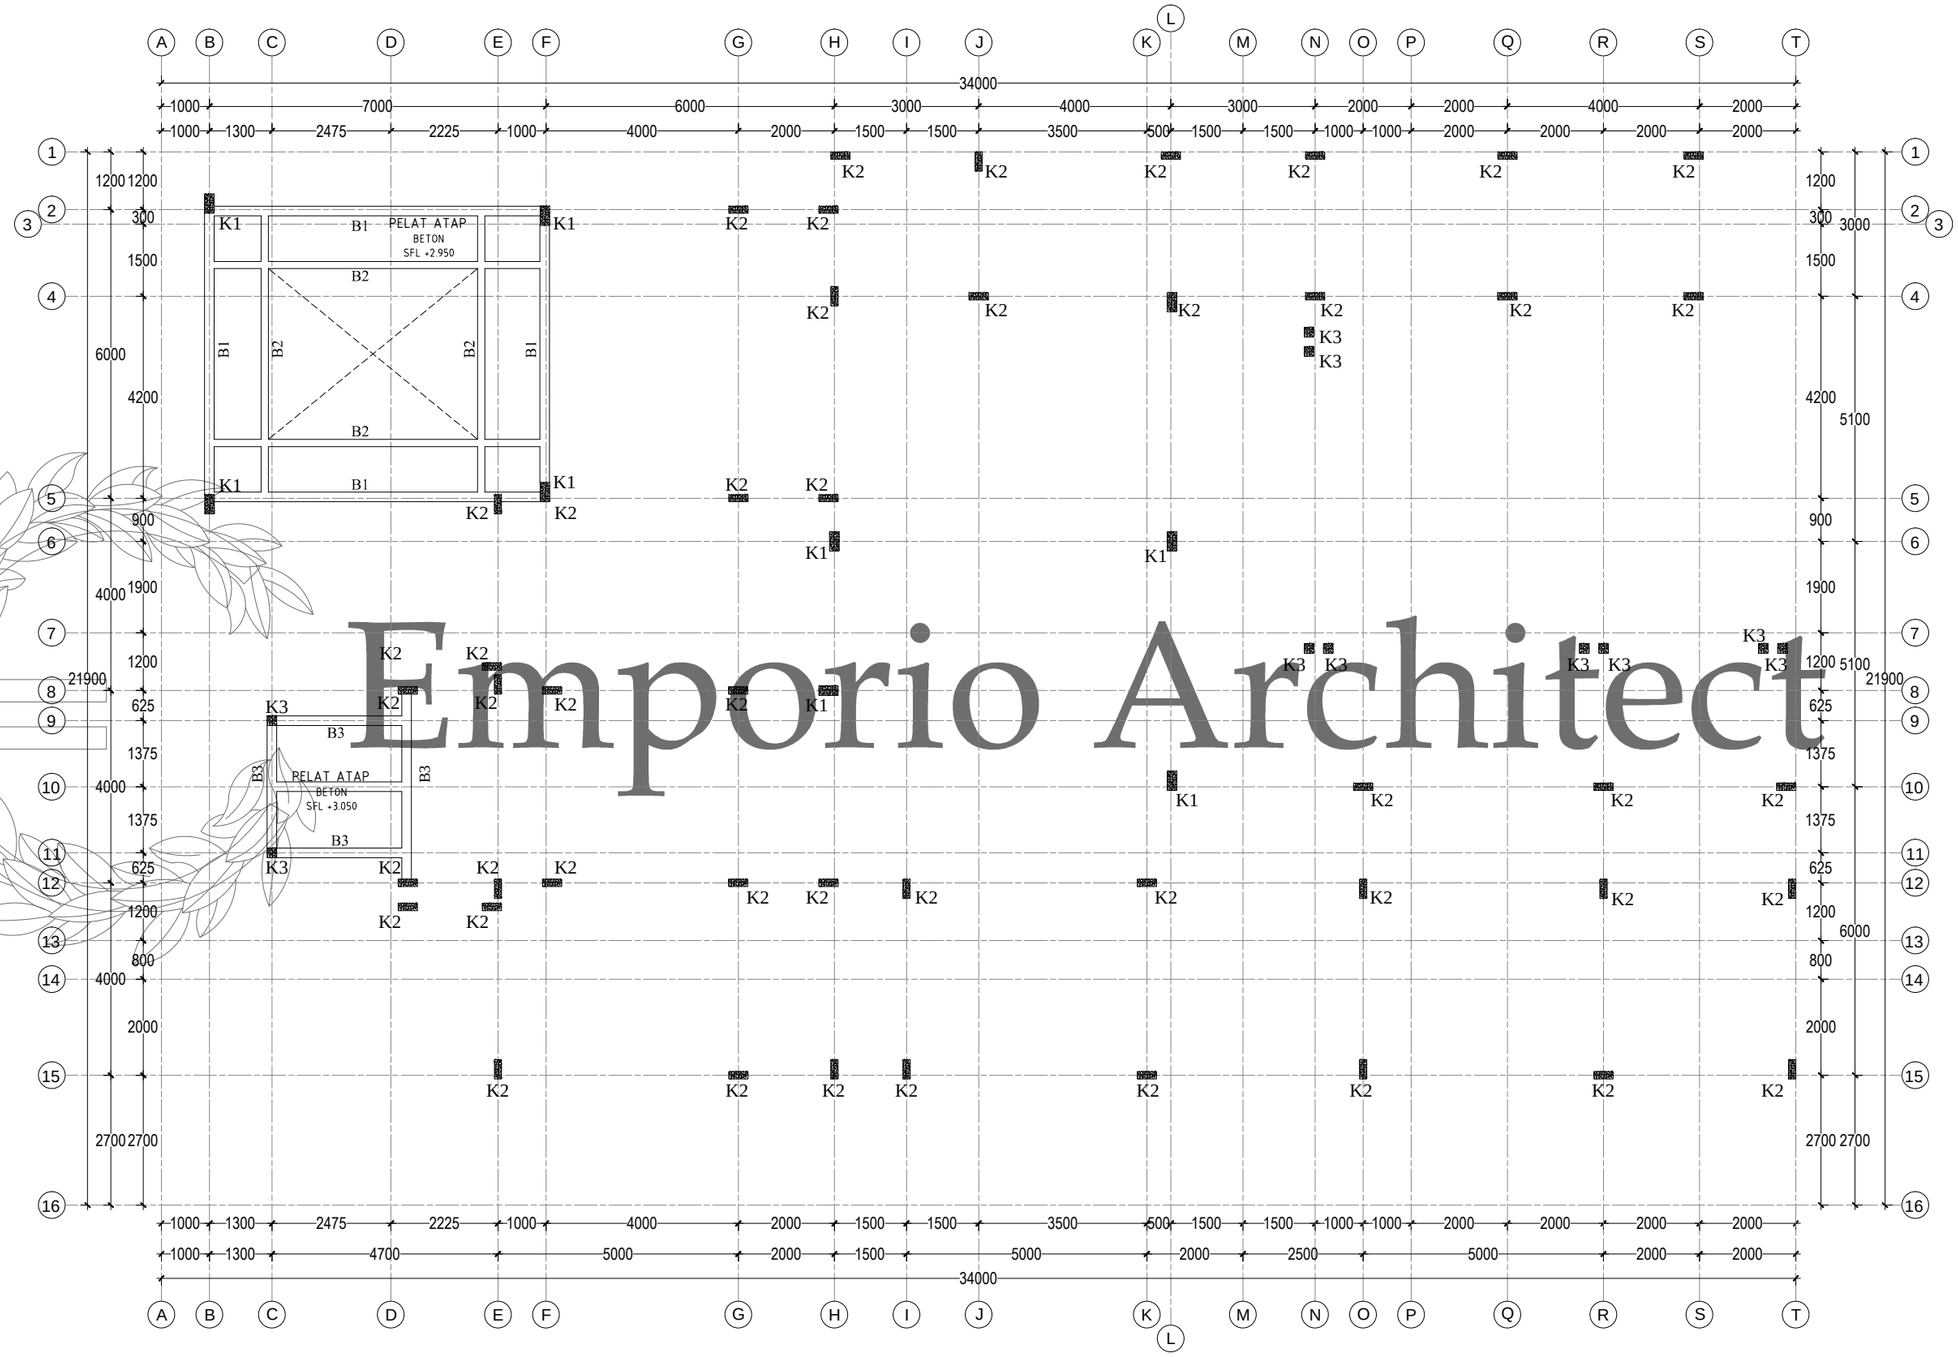

Emporio Architect

KETERANGAN :

1. Mutu Beton
   - Pile Cap : fc' 20,75 Mpa (slump 12 ± 2)
   - Kolom : fc' 20,75 Mpa (slump 12 ± 2)
   - Balok : fc' 20,75 Mpa (slump 12 ± 2)
   - Pelat : fc' 20,75 Mpa (slump 12 ± 2)
2. Mutu Baja Tulangan
   ≤ Ø12 BJTP 24 (SNI)
   > Ø12 BJTD 32 (SNI)
3. Struktur Atap
   Rangka Baja Ringan Profil Uk 75 By Vendor
4. Kontraktor harus menyesuaikan kembali dimensi dan leveling bangunan sesuai perencanaan arsitektur


DENAH BALOK ATAP CARPORT DAN TERAS

SKALA. 1: 125

Consultant

Emporio Architect
info@emporioarchitec.com
contact : 081222955519

PROJECT : PRIVATE HOUSE	PRINCIPLE ARCHITECT : I.B. Gd Sasra Bhanutama, ST Arya Prawira Wibowo, ST	STRUCTURE ENGINEER :	STRUCTURE DRAFTER :	ELECTRICAL AND PLUMBING DRAFTER :	ARCHITECTURAL DRAFTER :	CHECKED :			
OWNER :	ARCHITECT DESIGNER :	MECHANICAL AND ELECTRICAL ENGINEER :							
DRAWING TITLE : DENAH BALOK ATAP CARPORT DAN TERAS	SKALA : SKALA 1 : 125	DATE :	DATE	REVISION NOTE	SIGNATURE	Drawing code	Page number	Total page	**Note.** Planning the structure and plumbing of the drawings should be checked again or re-adjusted by the contractor related to the field condition
	FILE NAME D\Data\Project	PRINT DATE : -				S	052	**063**	

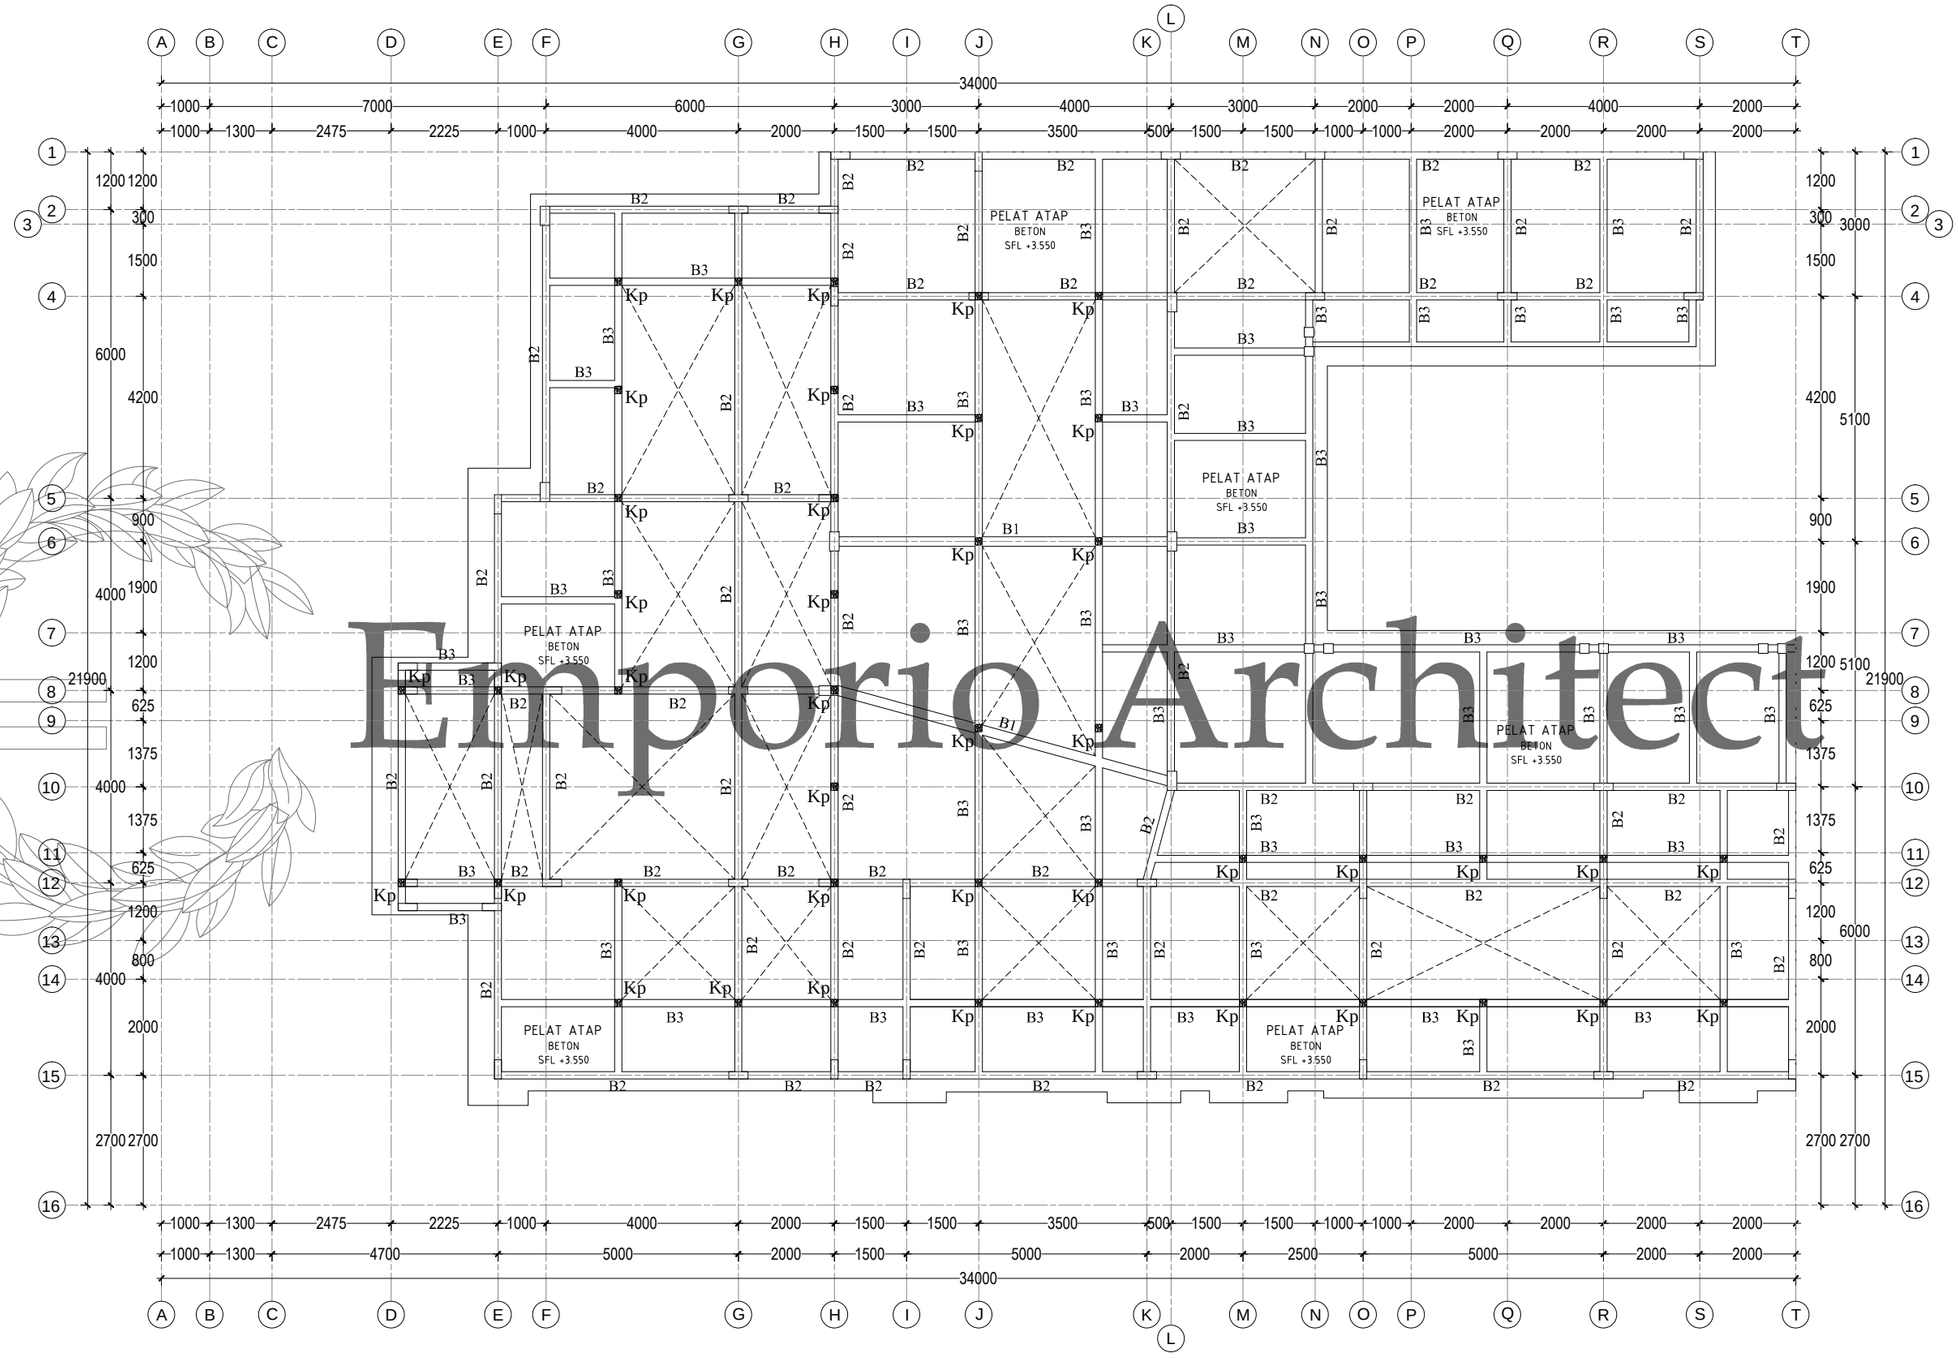

Emporio Architect

KETERANGAN :

1. Mutu Beton
   - Pile Cap : fc' 20,75 Mpa (slump 12 ± 2)
   - Kolom : fc' 20,75 Mpa (slump 12 ± 2)
   - Balok : fc' 20,75 Mpa (slump 12 ± 2)
   - Pelat : fc' 20,75 Mpa (slump 12 ± 2)
2. Mutu Baja Tulangan
   ≤ Ø12 BJTP 24 (SNI)
   > Ø12 BJTD 32 (SNI)
3. Struktur Atap
   Rangka Baja Ringan Profil Uk 75 By Vendor
4. Kontraktor harus menyesuaikan kembali dimensi dan leveling bangunan sesuai perencanaan arsitektur


DENAH BALOK ATAP UTAMA

SKALA. 1: 125

Consultant
Emporio Architect
info@emporioarchitec.com
contact : 081222955519

PROJECT : PRIVATE HOUSE	PRINCIPLE ARCHITECT : I.B. Gd Sasra Bhanutama, ST; Arya Prawira Wibowo, ST	STRUCTURE ENGINEER :	STRUCTURE DRAFTER : / ELECTRICAL AND PLUMBING DRAFTER : / ARCHITECTURAL DRAFTER : / CHECKED :
OWNER :	ARCHITECT DESIGNER :	MECHANICAL AND ELECTRICAL ENGINEER :	
DRAWING TITLE : DENAH BALOK ATAP UTAMA	SKALA : SKALA 1 : 125 / DATE :	DATE / REVISION NOTE / SIGNATURE	Drawing code: S / Page number: 053 / Total page: 063
	FILE NAME : D\Data\Project / PRINT DATE : -		

Note.
Planning the structure and plumbing of the drawings should be checked again or re-adjusted by the contractor related to the field condition

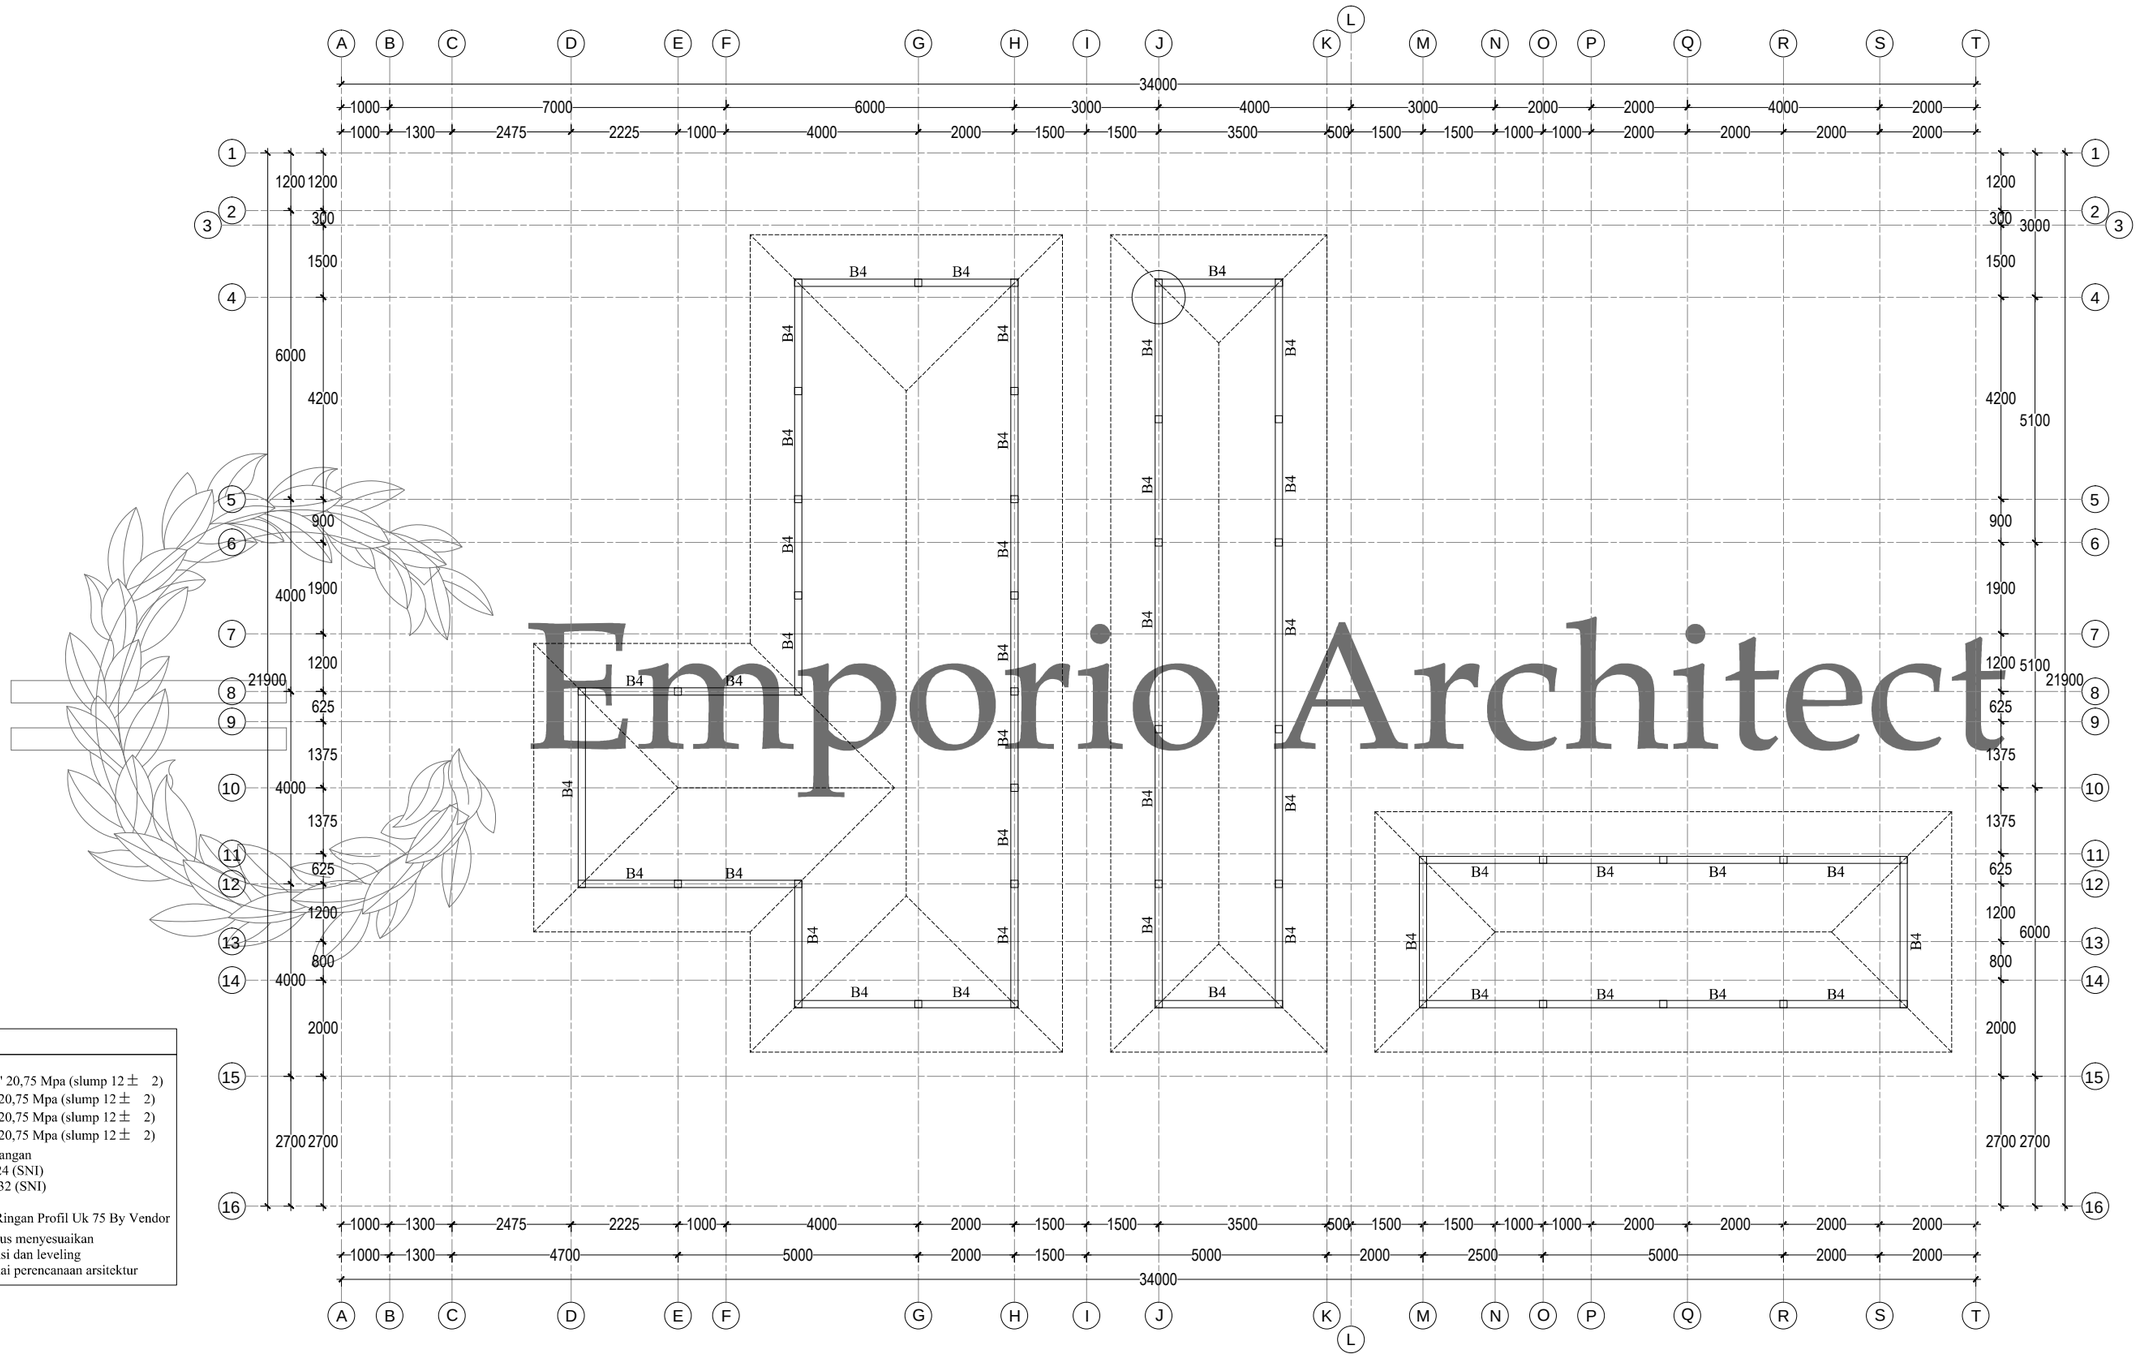

Emporio Architect

KETERANGAN :

1. Mutu Beton
   - Pile Cap : fc' 20,75 Mpa (slump 12 ± 2)
   - Kolom : fc' 20,75 Mpa (slump 12 ± 2)
   - Balok : fc' 20,75 Mpa (slump 12 ± 2)
   - Pelat : fc' 20,75 Mpa (slump 12 ± 2)
2. Mutu Baja Tulangan
   ≤ Ø12 BJTP 24 (SNI)
   > Ø12 BJTD 32 (SNI)
3. Struktur Atap
   Rangka Baja Ringan Profil Uk 75 By Vendor
4. Kontraktor harus menyesuaikan kembali dimensi dan leveling bangunan sesuai perencanaan arsitektur


DENAH RING BALOK

SKALA. 1: 125

Consultant
Emporio Architect
info@emporioarchitec.com
contact : 081222955519

PROJECT : PRIVATE HOUSE	PRINCIPLE ARCHITECT : I.B. Gd Sasra Bhanutama, ST Arya Prawira Wibowo, ST	STRUCTURE ENGINEER :	STRUCTURE DRAFTER :	ELECTRICAL AND PLUMBING DRAFTER :	ARCHITECTURAL DRAFTER :	CHECKED :	
OWNER :	ARCHITECT DESIGNER :	MECHANICAL AND ELECTRICAL ENGINEER :					
DRAWING TITLE : DENAH RING BALOK	SKALA : SKALA 1 : 125	DATE :	DATE	REVISION NOTE	SIGNATURE	Drawing code	Page number / Total page
	FILE NAME D\Data\Project	PRINT DATE : -				S	054 / 063

Note.
Planning the structure and plumbing of the drawings should be checked again or re-adjusted by the contractor related to the field condition

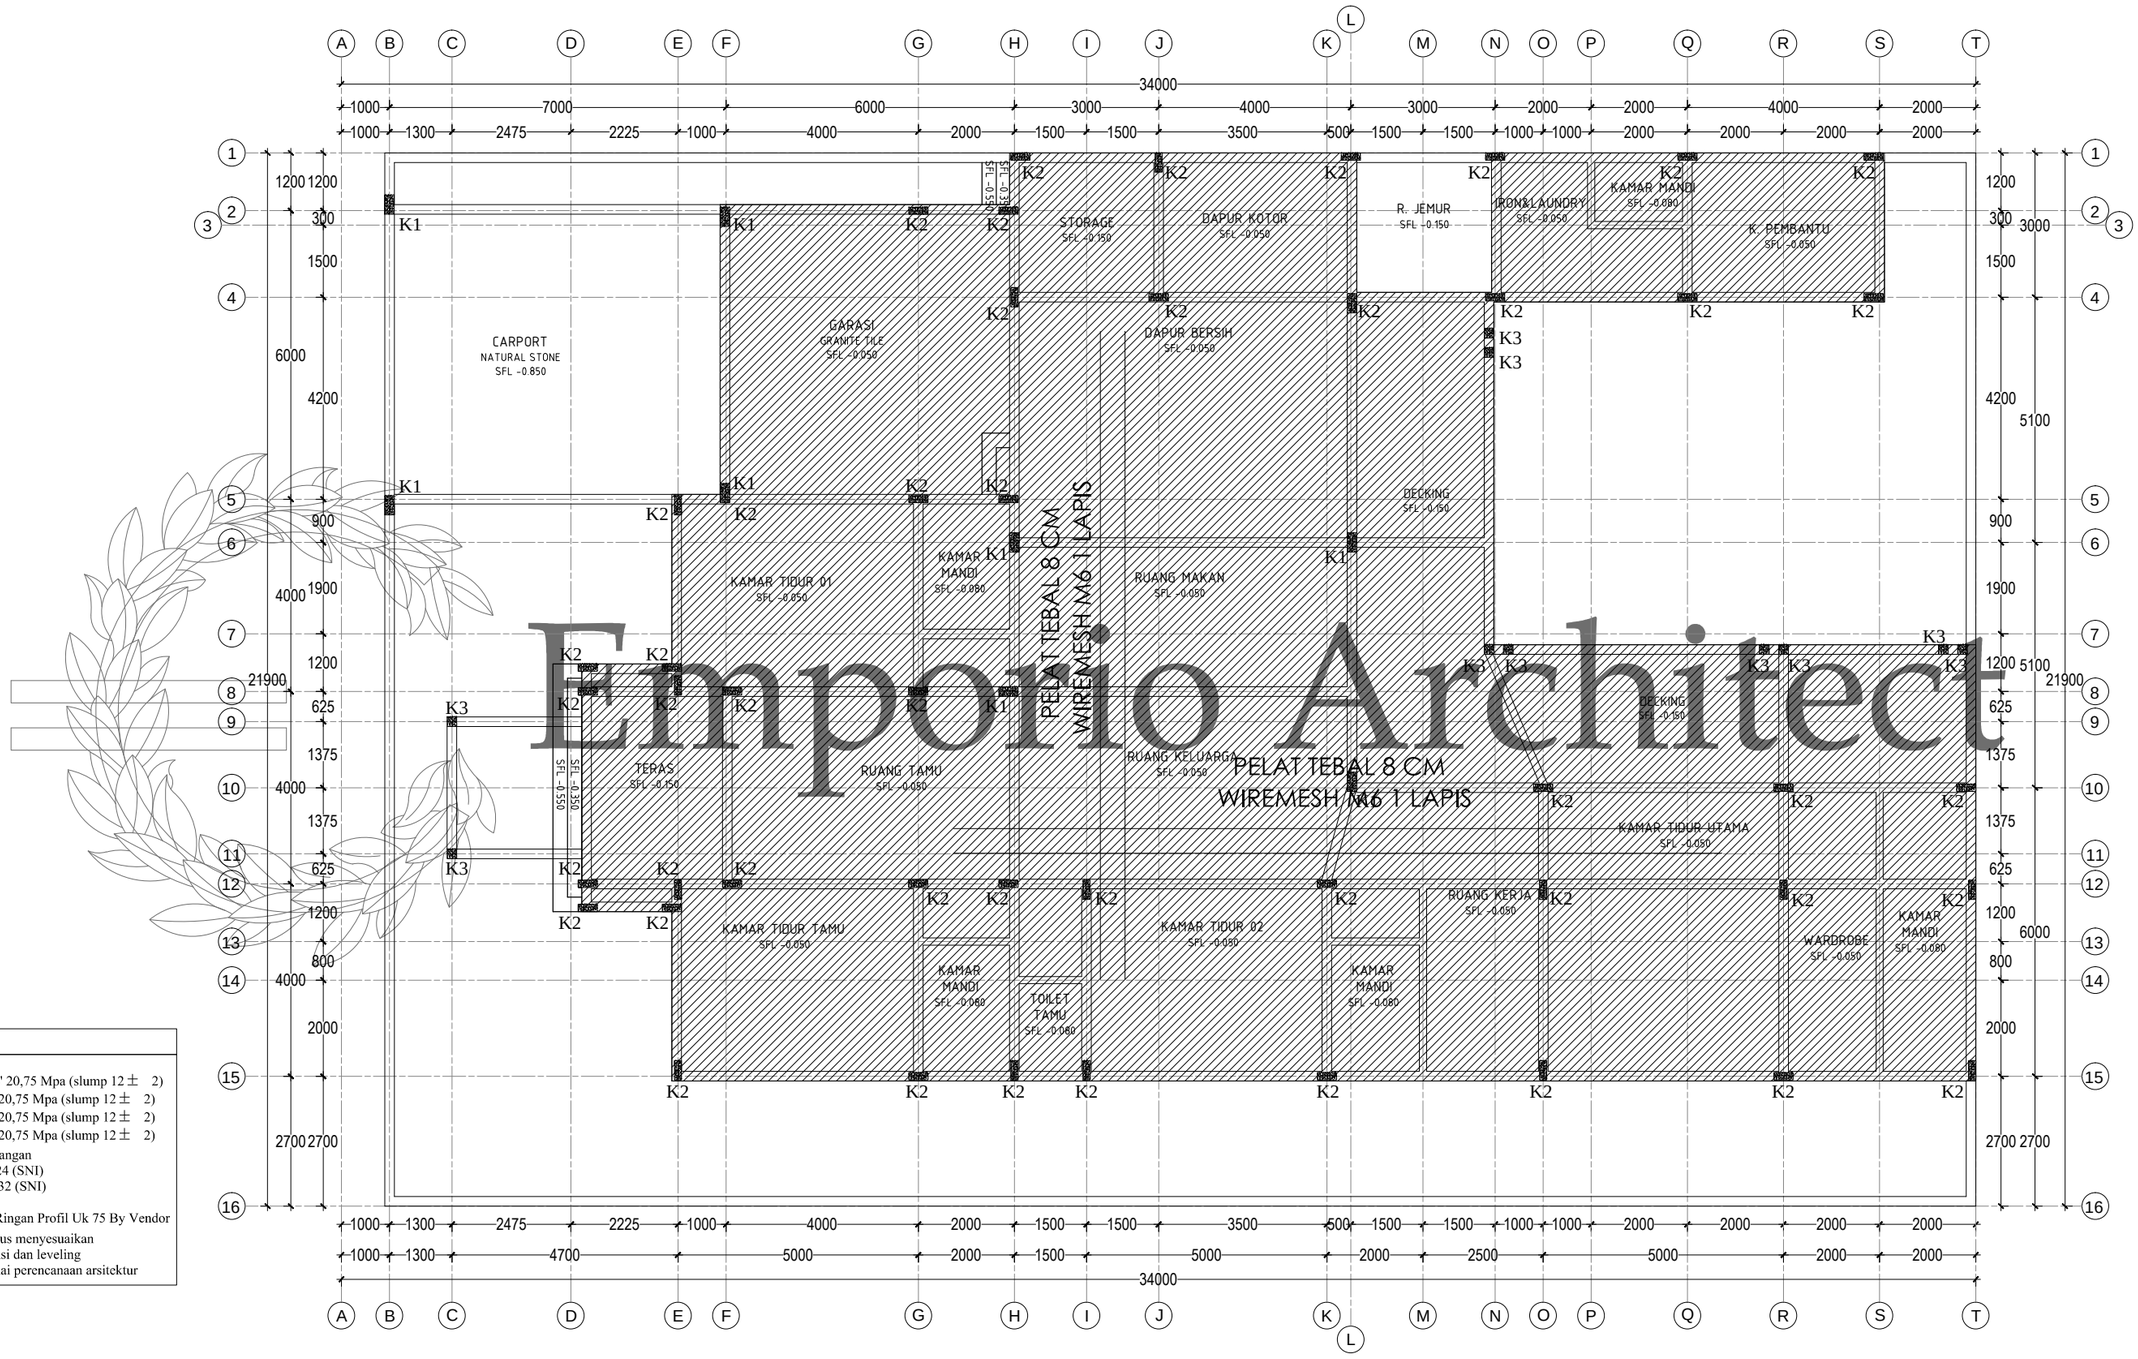

Emporio Architect

KETERANGAN :

1. Mutu Beton
   - Pile Cap : fc' 20,75 Mpa (slump 12 ± 2)
   - Kolom : fc' 20,75 Mpa (slump 12 ± 2)
   - Balok : fc' 20,75 Mpa (slump 12 ± 2)
   - Pelat : fc' 20,75 Mpa (slump 12 ± 2)
2. Mutu Baja Tulangan
   ≤ Ø12 BJTP 24 (SNI)
   > Ø12 BJTD 32 (SNI)
3. Struktur Atap
   Rangka Baja Ringan Profil Uk 75 By Vendor
4. Kontraktor harus menyesuaikan kembali dimensi dan leveling bangunan sesuai perencanaan arsitektur


DENAH PEMBESIAN PELAT LANTAI DASAR

SKALA. 1: 125

Consultant
Emporio Architect
info@emporioarchitec.com
contact : 081222955519

PROJECT : PRIVATE HOUSE	PRINCIPLE ARCHITECT : I.B. Gd Sasra Bhanutama, ST; Arya Prawira Wibowo, ST		STRUCTURE ENGINEER :	STRUCTURE DRAFTER :	ELECTRICAL AND PLUMBING DRAFTER :	ARCHITECTURAL DRAFTER :	CHECKED :
OWNER :	ARCHITECT DESIGNER :		MECHANICAL AND ELECTRICAL ENGINEER :				
DRAWING TITLE : DENAH PEMBESIAN PELAT LANTAI DASAR	SKALA : SKALA 1 : 125	DATE :	DATE / REVISION NOTE / SIGNATURE	Drawing code	Page number	Total page	
	FILE NAME D\Data\Project	PRINT DATE : -		S	055	**063**	

Note.
Planning the structure and plumbing of the drawings should be checked again or re-adjusted by the contractor related to the field condition

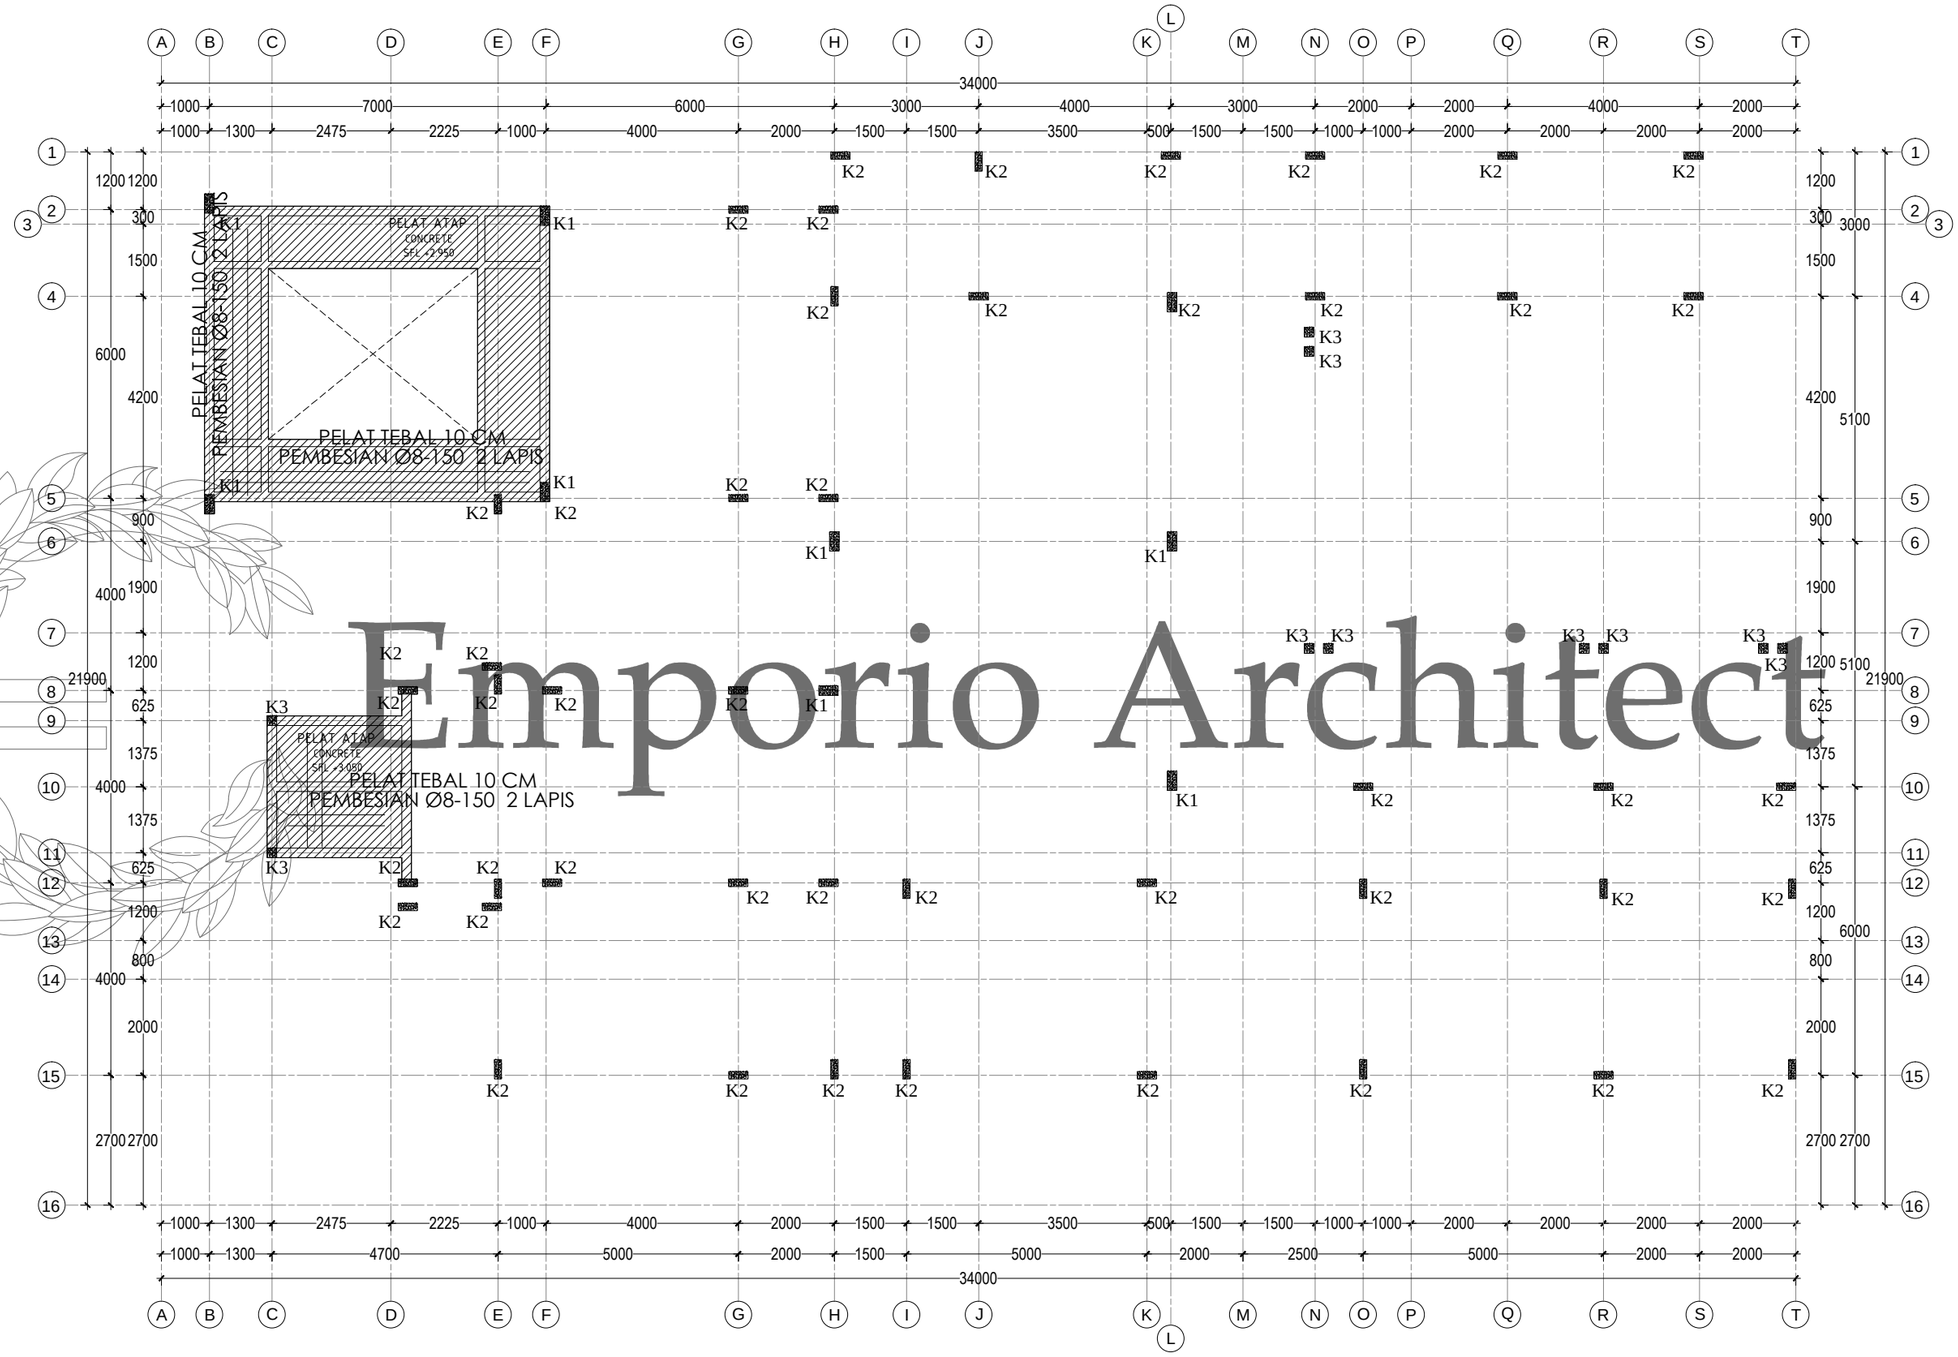

Emporio Architect

KETERANGAN :

1. Mutu Beton
   - Pile Cap : fc' 20,75 Mpa (slump 12 ± 2)
   - Kolom : fc' 20,75 Mpa (slump 12 ± 2)
   - Balok : fc' 20,75 Mpa (slump 12 ± 2)
   - Pelat : fc' 20,75 Mpa (slump 12 ± 2)
2. Mutu Baja Tulangan
   ≤ Ø12 BJTP 24 (SNI)
   > Ø12 BJTD 32 (SNI)
3. Struktur Atap
   Rangka Baja Ringan Profil Uk 75 By Vendor
4. Kontraktor harus menyesuaikan kembali dimensi dan leveling bangunan sesuai perencanaan arsitektur


DENAH PEMBESIAN PELAT ATAP CARPORT DAN TERAS

SKALA. 1: 125

Consultant
Emporio Architect
info@emporioarchitec.com
contact : 081222955519

PROJECT : PRIVATE HOUSE	PRINCIPLE ARCHITECT : I.B. Gd Sasra Bhanutama, ST; Arya Prawira Wibowo, ST		STRUCTURE ENGINEER :		STRUCTURE DRAFTER :	ELECTRICAL AND PLUMBING DRAFTER :	ARCHITECTURAL DRAFTER : / CHECKED :
OWNER :	ARCHITECT DESIGNER :		MECHANICAL AND ELECTRICAL ENGINEER :				
DRAWING TITLE : DENAH PEMBESIAN PELAT ATAP CARPORT DAN TERAS	SKALA : SKALA 1 : 125	DATE :	DATE / REVISION NOTE / SIGNATURE		Drawing code : S	Page number : 056	Total page : 063
	FILE NAME : D\Data\Project	PRINT DATE : -					

Note.
Planning the structure and plumbing of the drawings should be checked again or re-adjusted by the contractor related to the field condition

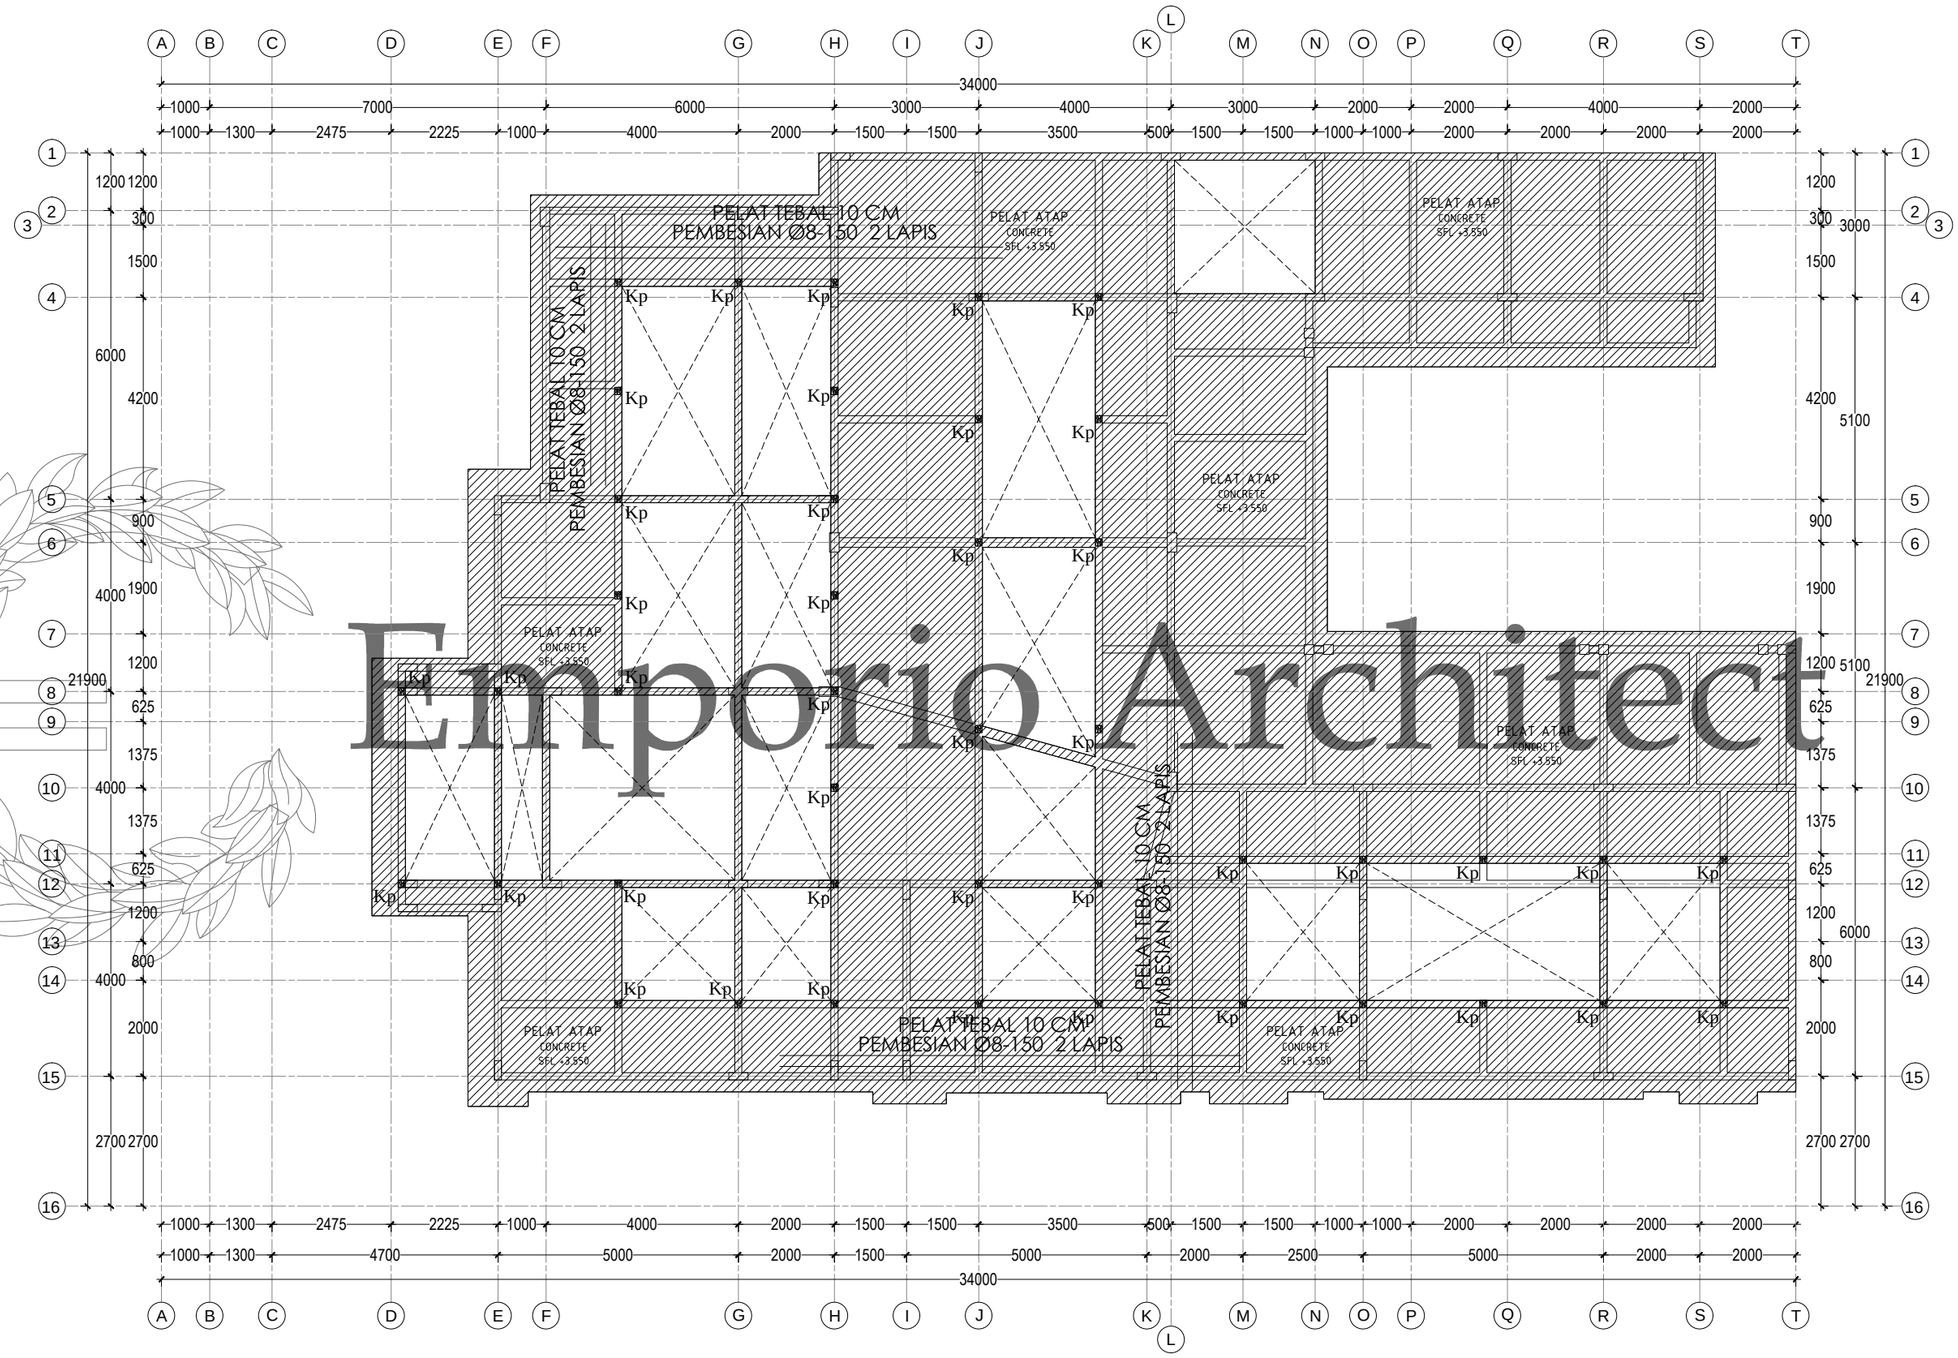

Emporio Architect

KETERANGAN :

1. Mutu Beton
   - Pile Cap : fc' 20,75 Mpa (slump 12 ± 2)
   - Kolom : fc' 20,75 Mpa (slump 12 ± 2)
   - Balok : fc' 20,75 Mpa (slump 12 ± 2)
   - Pelat : fc' 20,75 Mpa (slump 12 ± 2)
2. Mutu Baja Tulangan
   ≤ Ø12 BJTP 24 (SNI)
   > Ø12 BJTD 32 (SNI)
3. Struktur Atap
   Rangka Baja Ringan Profil Uk 75 By Vendor
4. Kontraktor harus menyesuaikan kembali dimensi dan leveling bangunan sesuai perencanaan arsitektur


DENAH PEMBESIAN PELAT ATAP UTAMA

SKALA. 1: 125

Consultant
Emporio Architect
info@emporioarchitec.com
contact : 081222955519

PROJECT : PRIVATE HOUSE	PRINCIPLE ARCHITECT : I.B. Gd Sasra Bhanutama, ST; Arya Prawira Wibowo, ST	STRUCTURE ENGINEER :	STRUCTURE DRAFTER :	ELECTRICAL AND PLUMBING DRAFTER :	ARCHITECTURAL DRAFTER :	CHECKED :	
OWNER :	ARCHITECT DESIGNER :	MECHANICAL AND ELECTRICAL ENGINEER :					
DRAWING TITLE : DENAH PEMBESIAN PELAT ATAP UTAMA	SKALA : SKALA 1 : 125	DATE :	DATE / REVISION NOTE / SIGNATURE		Drawing code	Page number	Total page
	FILE NAME : D\Data\Project	PRINT DATE : -			S	057	063

Note.
Planning the structure and plumbing of the drawings should be checked again or re-adjusted by the contractor related to the field condition

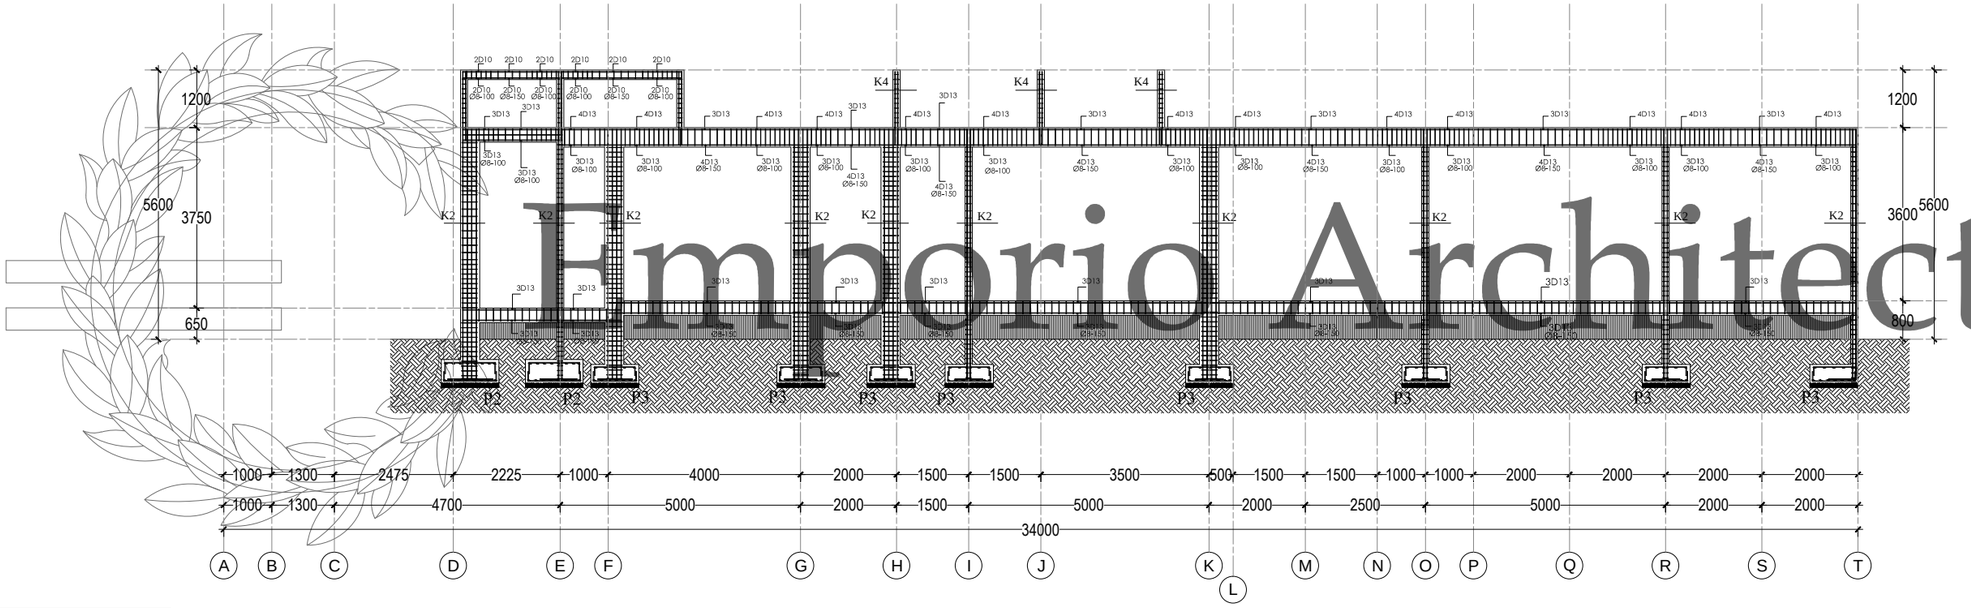

Emporio Architect

PORTAL GRID 12

SKALA. 1: 125


KETERANGAN :

1. Mutu Beton
   - Pile Cap : fc' 20,75 Mpa (slump 12 ± 2)
   - Kolom : fc' 20,75 Mpa (slump 12 ± 2)
   - Balok : fc' 20,75 Mpa (slump 12 ± 2)
   - Pelat : fc' 20,75 Mpa (slump 12 ± 2)
2. Mutu Baja Tulangan
   ≤ Ø12 BJTP 24 (SNI)
   > Ø12 BJTD 32 (SNI)
3. Struktur Atap
   Rangka Baja Ringan Profil Uk 75 By Vendor
4. Kontraktor harus menyesuaikan kembali dimensi dan leveling bangunan sesuai perencanaan arsitektur

Consultant
Emporio Architect
info@emporioarchitec.com
contact : 081222955519

PROJECT : PRIVATE HOUSE	PRINCIPLE ARCHITECT : I.B. Gd Sasra Bhanutama, ST Arya Prawira Wibowo, ST	STRUCTURE ENGINEER :	STRUCTURE DRAFTER :	ELECTRICAL AND PLUMBING DRAFTER :	ARCHITECTURAL DRAFTER :	CHECKED :		
OWNER :	ARCHITECT DESIGNER :	MECHANICAL AND ELECTRICAL ENGINEER :						
DRAWING TITLE : PORTAL GRID 12	SKALA : SKALA 1 : 125	DATE :	DATE / REVISION NOTE / SIGNATURE			Drawing code	Page number	Total page
	FILE NAME D\Data\Project	PRINT DATE : -				S	058	**063**

Note.
Planning the structure and plumbing of the drawings should be checked again or re-adjusted by the contractor related to the field condition

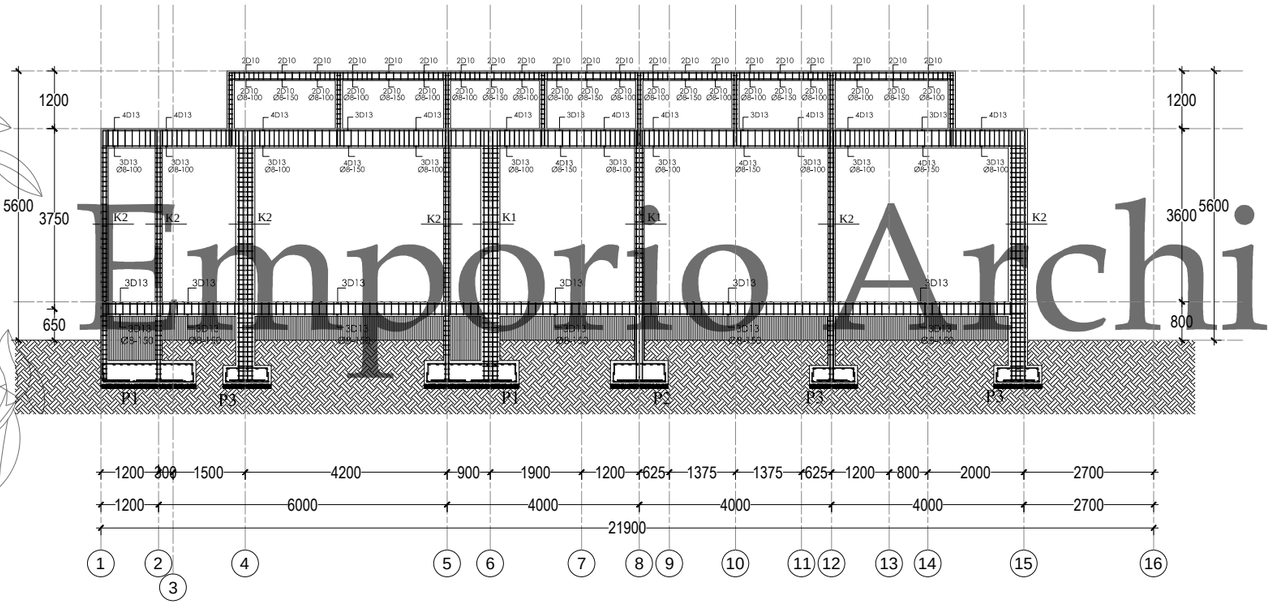

Emporio Architect

KETERANGAN :

1. Mutu Beton
   - Pile Cap : fc' 20,75 Mpa (slump 12 ± 2)
   - Kolom : fc' 20,75 Mpa (slump 12 ± 2)
   - Balok : fc' 20,75 Mpa (slump 12 ± 2)
   - Pelat : fc' 20,75 Mpa (slump 12 ± 2)
2. Mutu Baja Tulangan
   ≤ Ø12 BJTP 24 (SNI)
   > Ø12 BJTD 32 (SNI)
3. Struktur Atap
   Rangka Baja Ringan Profil Uk 75 By Vendor
4. Kontraktor harus menyesuaikan kembali dimensi dan leveling bangunan sesuai perencanaan arsitektur


PORTAL GRID H


SKALA. 1: 125


Consultant
Emporio Architect
info@emporioarchitec.com
contact : 081222955519

PROJECT : PRIVATE HOUSE	PRINCIPLE ARCHITECT : I.B. Gd Sasra Bhanutama, ST Arya Prawira Wibowo, ST	STRUCTURE ENGINEER :	STRUCTURE DRAFTER :	ELECTRICAL AND PLUMBING DRAFTER :	ARCHITECTURAL DRAFTER :	CHECKED :		
OWNER :	ARCHITECT DESIGNER :	MECHANICAL AND ELECTRICAL ENGINEER :						
DRAWING TITLE : PORTAL GRID H	SKALA : SKALA 1 : 125	DATE :	DATE	REVISION NOTE	SIGNATURE	Drawing code	Page number	Total page
	FILE NAME D\Data\Project	PRINT DATE : -				S	059	063


Note.
Planning the structure and plumbing of the drawings should be checked again or re-adjusted by the contractor related to the field condition

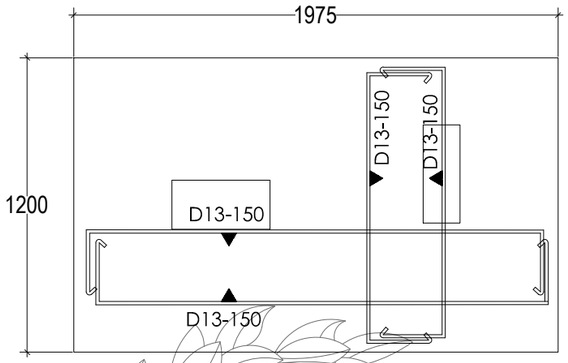

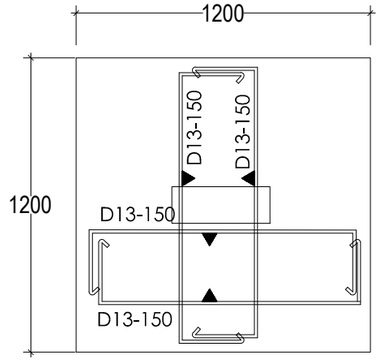

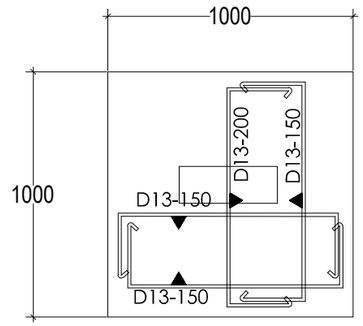


Emporio Architect

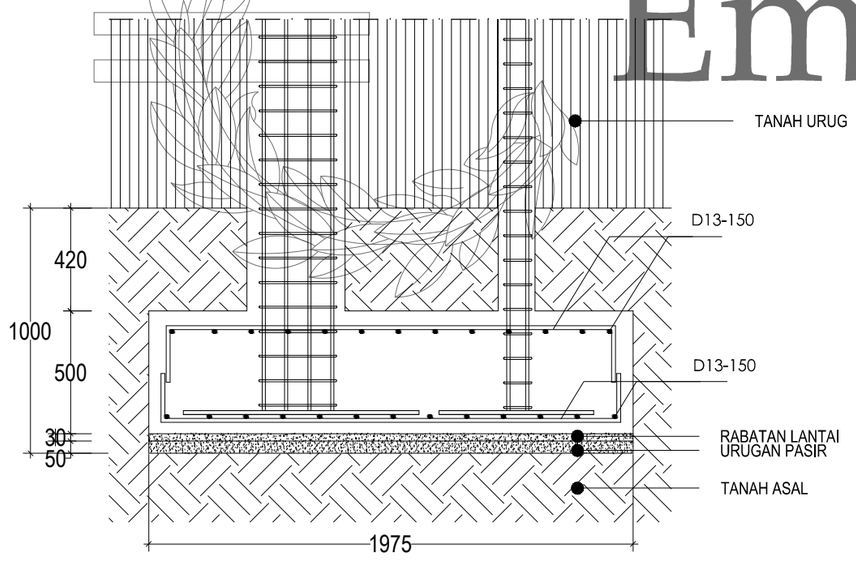


DETAIL PONDASI P1

SKALA. 1: 25

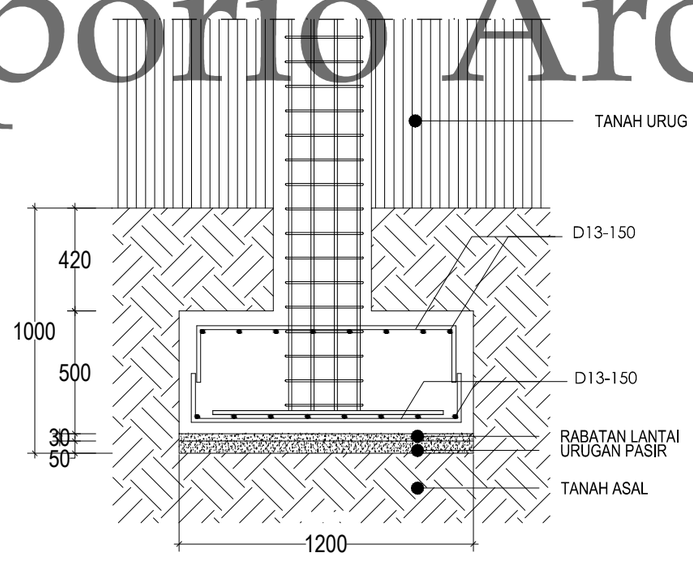

DETAIL PONDASI P2

SKALA. 1: 25

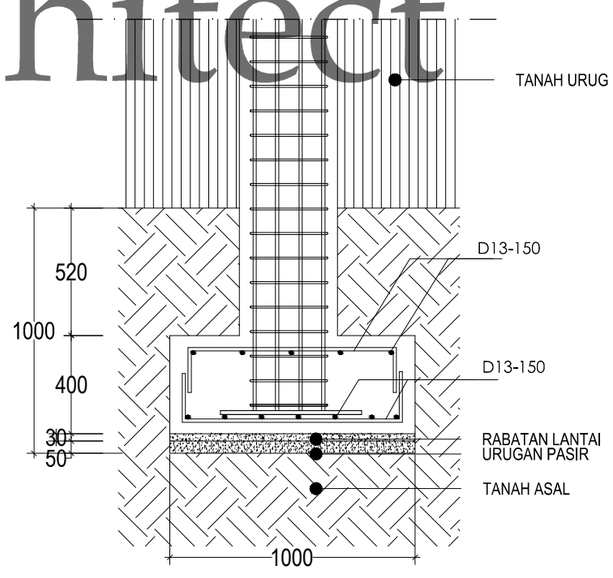


DETAIL PONDASI P3

SKALA. 1: 25

Consultant


Emporio Architect
info@emporioarchitec.com
contact : 081222955519

PROJECT : PRIVATE HOUSE	PRINCIPLE ARCHITECT : I.B. Gd Sasra Bhanutama, ST Arya Prawira Wibowo, ST	STRUCTURE ENGINEER :	STRUCTURE DRAFTER :	ELECTRICAL AND PLUMBING DRAFTER :	ARCHITECTURAL DRAFTER :	CHECKED :		
OWNER :	ARCHITECT DESIGNER :	MECHANICAL AND ELECTRICAL ENGINEER :						
DRAWING TITLE : **DETAIL PONDASI P1, P2 DAN P3**	SKALA : **SKALA 1 : 25** DATE :	DATE / REVISION NOTE / SIGNATURE	Drawing code	Page number	Total page	**Note.** Planning the structure and plumbing of the drawings should be checked again or re-adjusted by the contractor related to the field condition		
	FILE NAME D\Data\Project PRINT DATE : -		**S**	**060**	**063**			

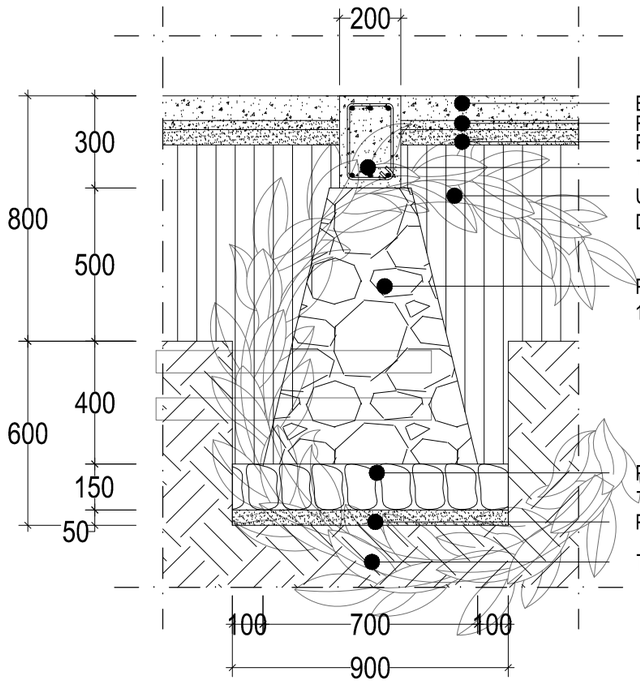


POT. 1 POND. BATU KALI

SKALA. 1: 20

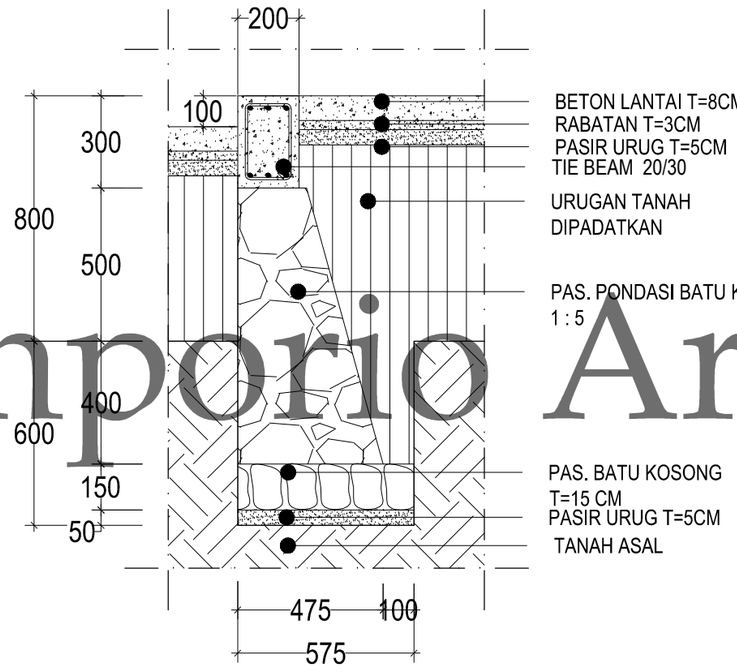

POT. 2 POND. BATU KALI

SKALA. 1: 20

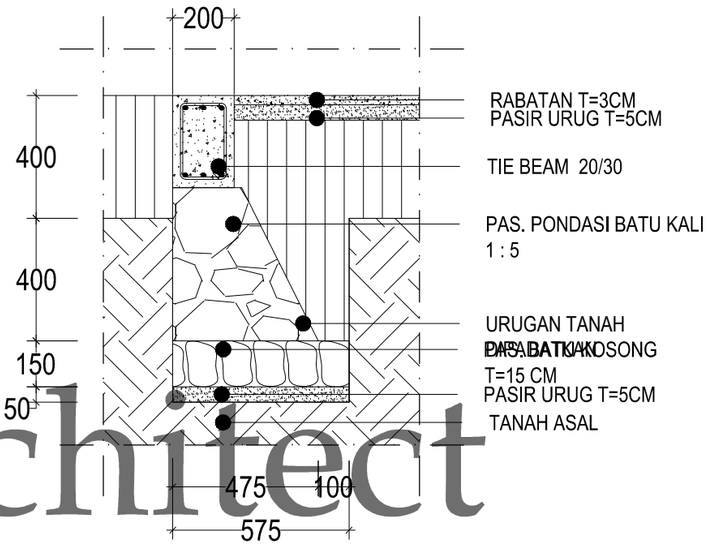

POT. 3 POND. BATU KALI

SKALA. 1: 20

KETERANGAN :









1. Mutu Beton
   - Pile Cap : fc' 20,75 Mpa (slump 12 ± 2)
   - Kolom : fc' 20,75 Mpa (slump 12 ± 2)
   - Balok : fc' 20,75 Mpa (slump 12 ± 2)
   - Pelat : fc' 20,75 Mpa (slump 12 ± 2)
2. Mutu Baja Tulangan
   ≤ Ø12 BJTP 24 (SNI)
   > Ø12 BJTD 32 (SNI)
3. Struktur Atap
   Rangka Baja Ringan Profil Uk 75 By Vendor
4. Kontraktor harus menyesuaikan kembali dimensi dan leveling bangunan sesuai perencanaan arsitektur


Emporio Architect

Consultant
Emporio Architect
info@emporioarchitec.com
contact : 081222955519





PROJECT : PRIVATE HOUSE	PRINCIPLE ARCHITECT : I.B. Gd Sasra Bhanutama, ST Arya Prawira Wibowo, ST	STRUCTURE ENGINEER :	STRUCTURE DRAFTER :	ELECTRICAL AND PLUMBING DRAFTER :	ARCHITECTURAL DRAFTER :	CHECKED :		
OWNER :	ARCHITECT DESIGNER :	MECHANICAL AND ELECTRICAL ENGINEER :						
DRAWING TITLE : POT. 1 , POT. 2 DAN POT. 3 BATU KALI	SKALA : SKALA 1 : 20 / DATE :	DATE / REVISION NOTE / SIGNATURE	Drawing code	Page number	Total page	Note. Planning the structure and plumbing of the drawings should be checked again or re-adjusted by the contractor related to the field condition		
	FILE NAME D\Data\Project / PRINT DATE : -		S	061	063			

RENCANA PENULANGAN KOLOM
SKALA. 1: 20

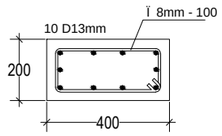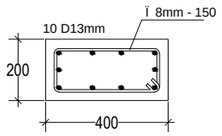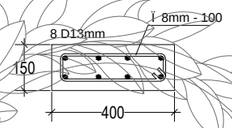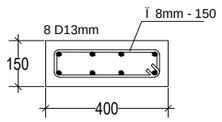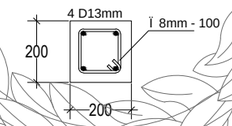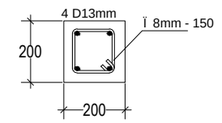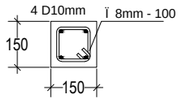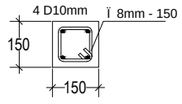KOLOM	TULANGAN TUMPUAN	TULANGAN LAPANGAN
K1 20/40cm		
K2 15/40cm		
K3 20/20cm		
K4 15/15cm		

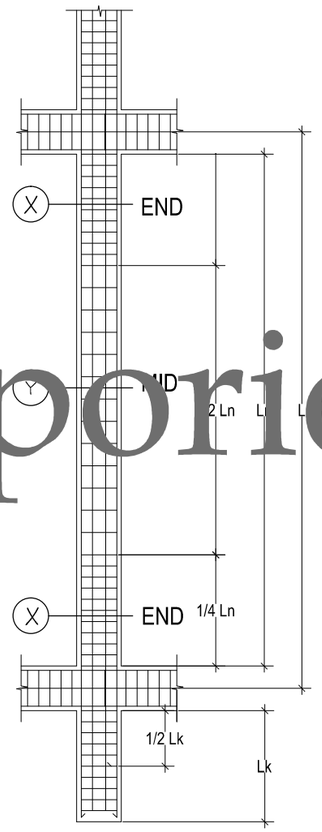

RENCANA PENULANGAN TIE BEAM
SKALA. 1: 20

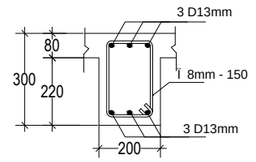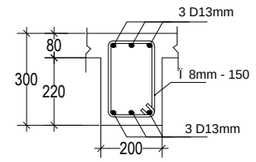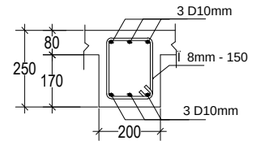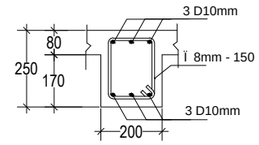BALOK	TULANGAN TUMPUAN	TULANGAN LAPANGAN
TB1 20/30cm		
TB2 20/25cm		
TB3 15/20		

KETERANGAN :

1. Mutu Beton
   - Pile Cap : fc' 20,75 Mpa (slump 12 ± 2)
   - Kolom : fc' 20,75 Mpa (slump 12 ± 2)
   - Balok : fc' 20,75 Mpa (slump 12 ± 2)
   - Pelat : fc' 20,75 Mpa (slump 12 ± 2)
2. Mutu Baja Tulangan
   ≤ Ø12 BJTP 24 (SNI)
   > Ø12 BJTD 32 (SNI)
3. Struktur Atap
   Rangka Baja Ringan Profil Uk 75 By Vendor
4. Kontraktor harus menyesuaikan kembali dimensi dan leveling bangunan sesuai perencanaan arsitektur

Emporio Architect


Consultant
Emporio Architect
info@emporioarchitec.com
contact : 081222955519







PROJECT : PRIVATE HOUSE	PRINCIPLE ARCHITECT : I.B. Gd Sasra Bhanutama, ST Arya Prawira Wibowo, ST	STRUCTURE ENGINEER :	STRUCTURE DRAFTER :	ELECTRICAL AND PLUMBING DRAFTER :	ARCHITECTURAL DRAFTER :	CHECKED :			
OWNER :	ARCHITECT DESIGNER :	MECHANICAL AND ELECTRICAL ENGINEER :							
DRAWING TITLE : **DETAIL PEMBESIAN KOLOM DAN TIE BEAM**	SKALA : **SKALA 1 : 20**	DATE :	DATE / REVISION NOTE / SIGNATURE			Drawing code	Page number	Total page	**Note.** Planning the structure and plumbing of the drawings should be checked again or re-adjusted by the contractor related to the field condition
	FILE NAME D\Data\Project	PRINT DATE : -				**S**	**062**	**063**	



RENCANA PENULANGAN BALOK

SKALA. 1: 20

SKEMA

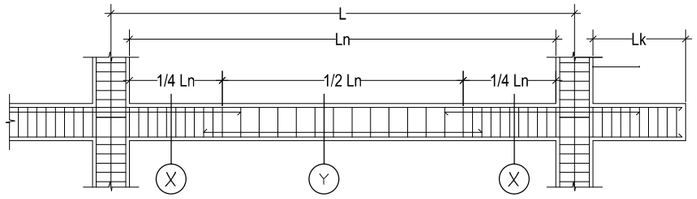

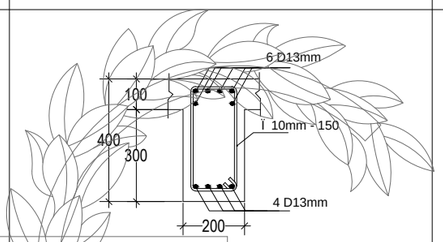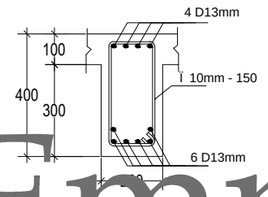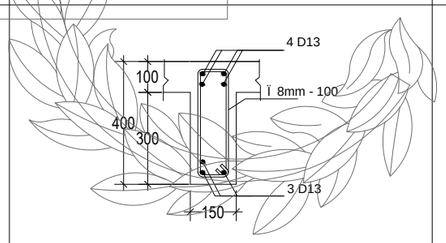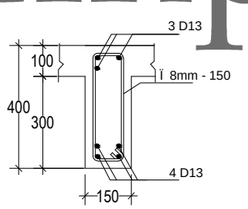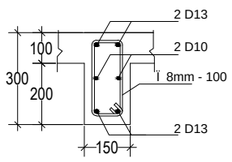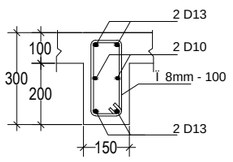BALOK	TULANGAN TUMPUAN	TULANGAN LAPANGAN
B1 20/40cm		
B2 15/40cm		
B3 15/30cm		

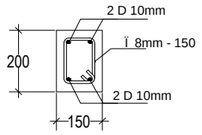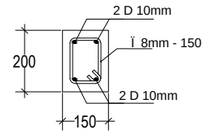BALOK	TULANGAN TUMPUAN	TULANGAN LAPANGAN
B4 15/20cm		

KETERANGAN :

1. Mutu Beton
   - Pile Cap : fc' 20,75 Mpa (slump 12 ± 2)
   - Kolom : fc' 20,75 Mpa (slump 12 ± 2)
   - Balok : fc' 20,75 Mpa (slump 12 ± 2)
   - Pe[illegible] : fc' 20,75 Mpa (slump 12 ± 2)

   Mut[illegible] Baja Tulangan
   ≤ Ø 2 BJ[illegible]24 (SNI)
   > Ø 2 BJ[illegible]32 (SNI)
   Stru[illegible] Atap
   Rangka Baja Ringan Profil Uk 75 By Vendor
4. Kontraktor harus menyesuaikan kembali dimensi dan leveling bangunan sesuai perencanaan arsitektur

Emporio Architect

Consultant
Emporio Architect
info@emporioarchitec.com
contact : 081222955519

PROJECT : PRIVATE HOUSE	PRINCIPLE ARCHITECT : I.B. Gd Sasra Bhanutama, ST Arya Prawira Wibowo, ST	STRUCTURE ENGINEER :	STRUCTURE DRAFTER :	ELECTRICAL AND PLUMBING DRAFTER :	ARCHITECTURAL DRAFTER :	CHECKED :		
OWNER :	ARCHITECT DESIGNER :	MECHANICAL AND ELECTRICAL ENGINEER :						
DRAWING TITLE : **DETAIL PEMBESIAN BALOK**	SKALA : **SKALA 1 : 20**	DATE :	DATE / REVISION NOTE / SIGNATURE	Drawing code	Page number	Total page	**Note.** Planning the structure and plumbing of the drawings should be checked again or re-adjusted by the contractor related to the field condition	
	FILE NAME D\Data\Project	PRINT DATE : -		**S**	**063**	**063**		