
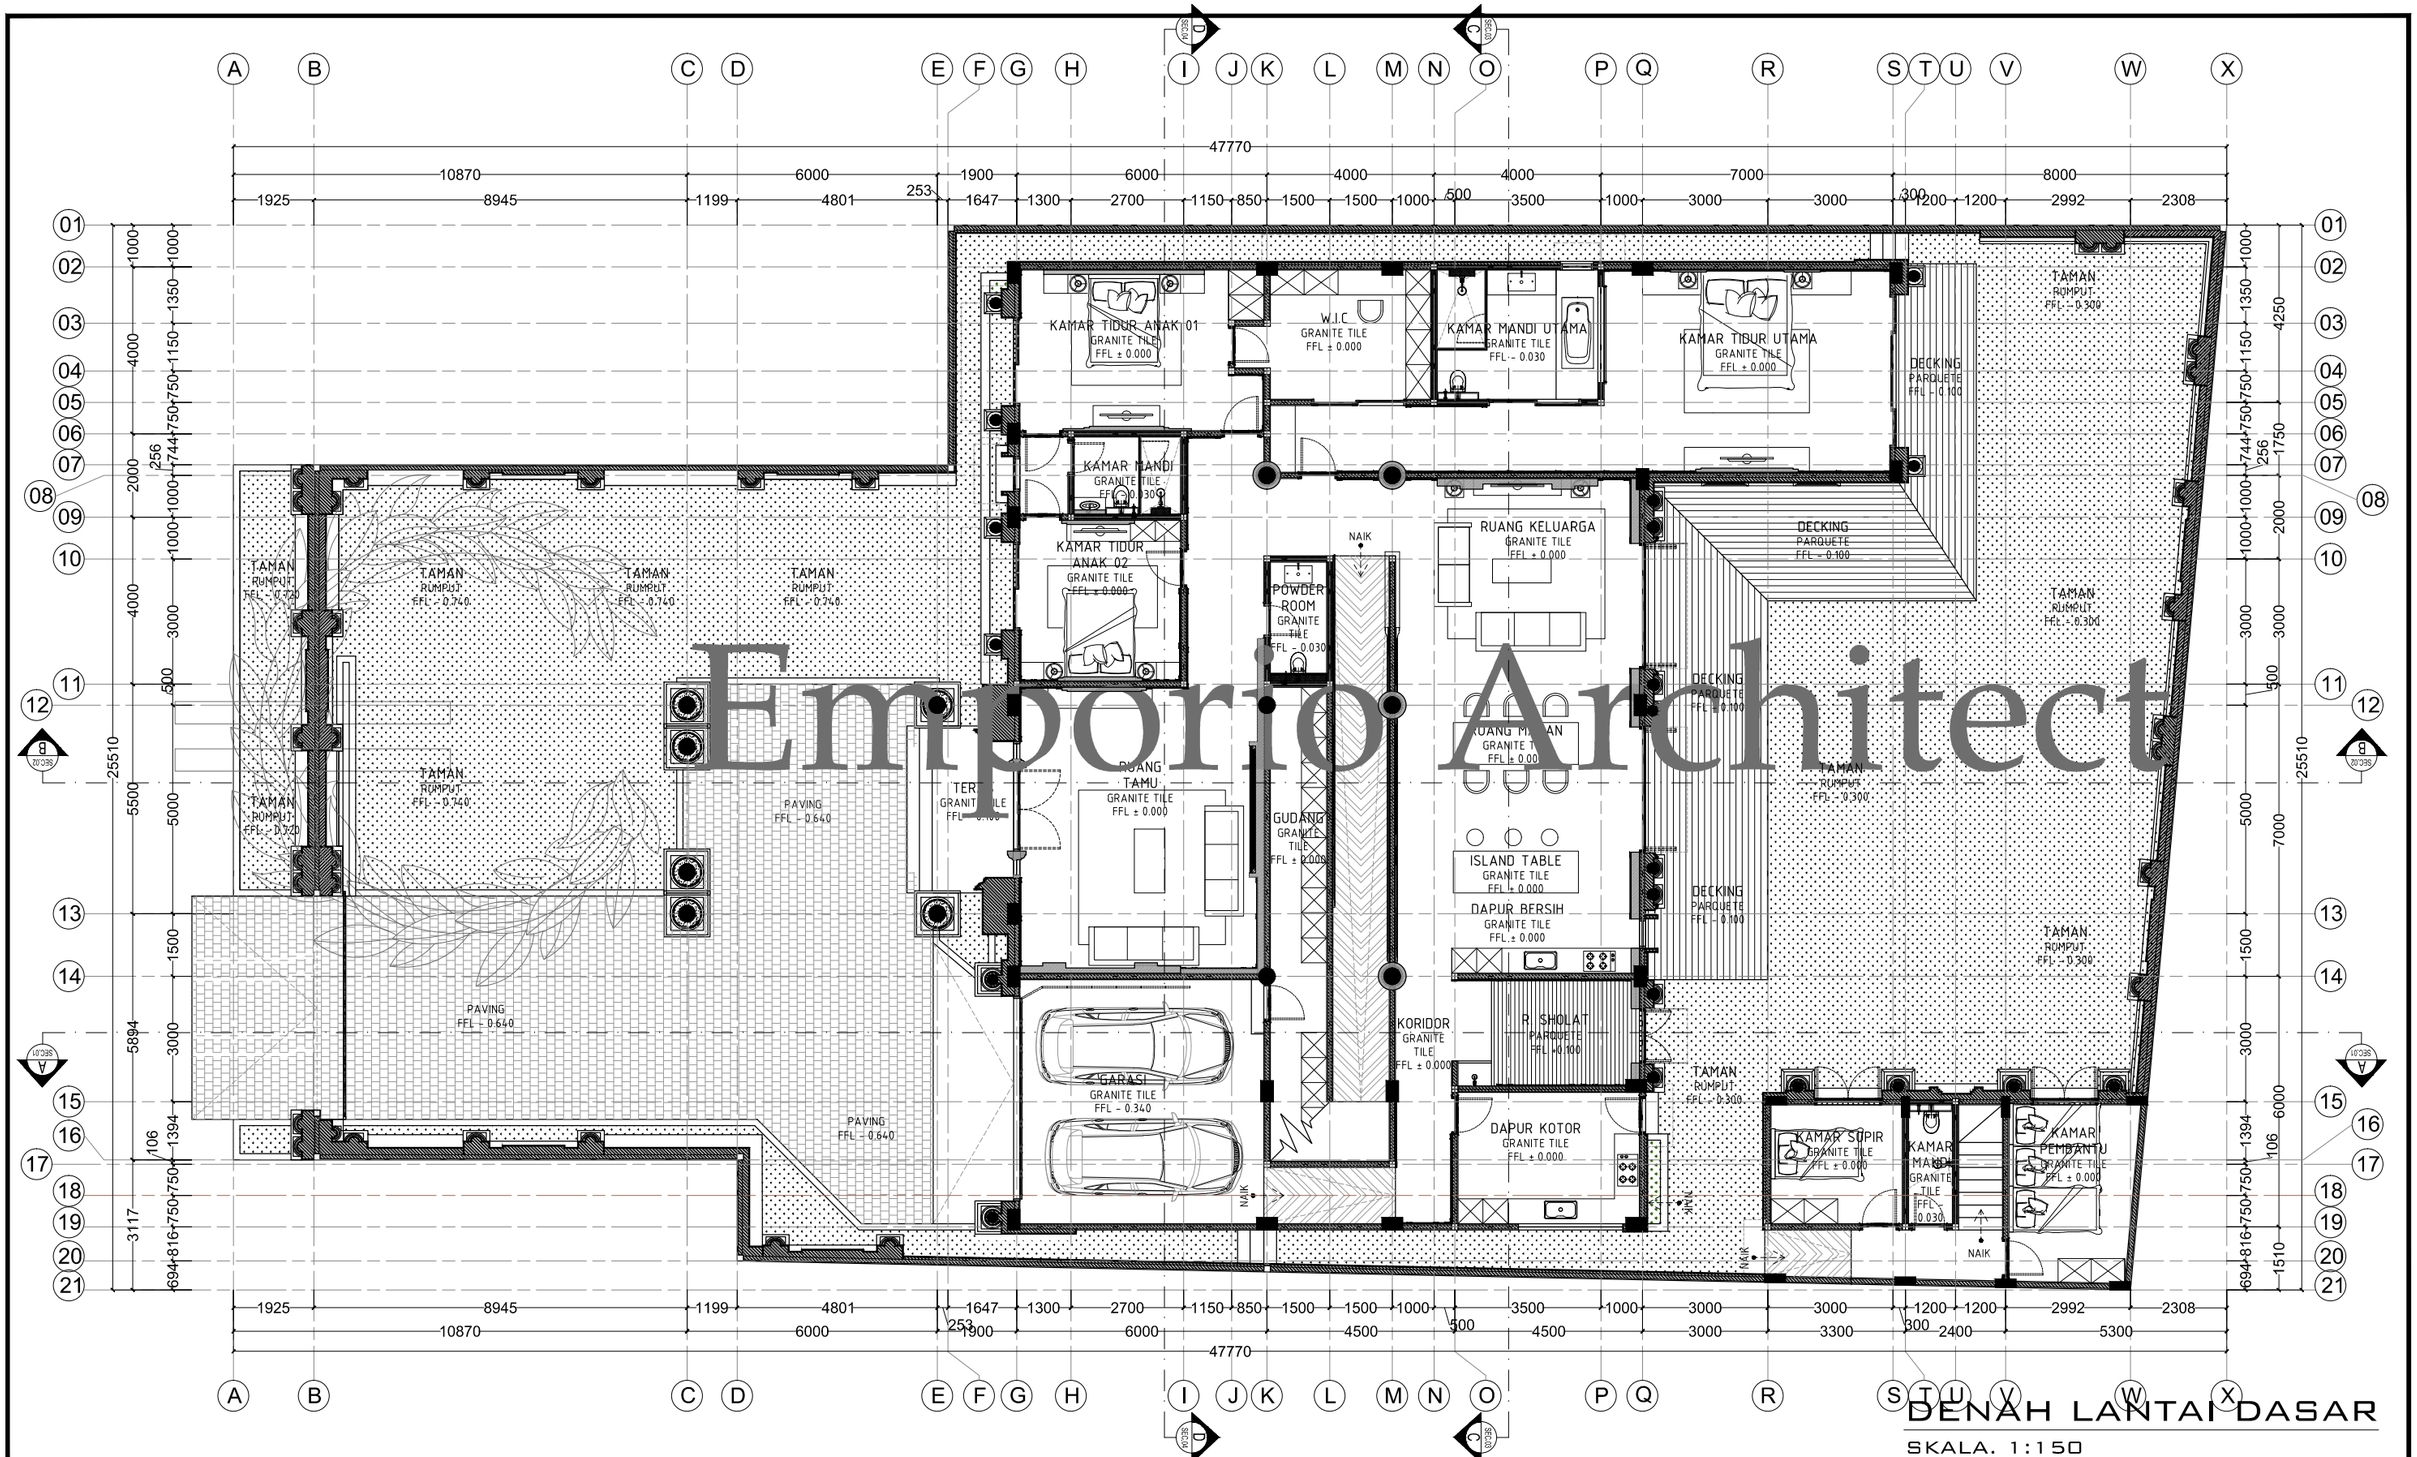


Emporio Architect

DENAH LANTAI DASAR

SKALA. 1:150

Consultant: Emporio Architect, info@emporioarchitec.com, contact : 081222955519	PROJECT : Private House	PRINCIPLE ARCHITECT : I.B. Gd Sasra Bhanutama, ST; Arya Prawira Wibowo, ST	STRUCTURE ENGINEER :	STRUCTURE DRAFTER :	ELECTRICAL AND PLUMBING DRAFTER :	ARCHITECTURAL DRAFTER :	CHECKED :		
	OWNER :	ARCHITECT DESIGNER :	MECHANICAL AND ELECTRICAL ENGINEER :						
	DRAWING TITLE : DENAH LANTAI DASAR	SKALA : SKALA 1 : 150	DATE :	DATE / REVISION NOTE / SIGNATURE		Drawing code: A	Page number: 001	Total page: 089	Note. Planning the structure and plumbing of the drawings should be checked again or re-adjusted by the contractor related to the field condition
		FILE NAME : D\Data\Project	PRINT DATE : -						

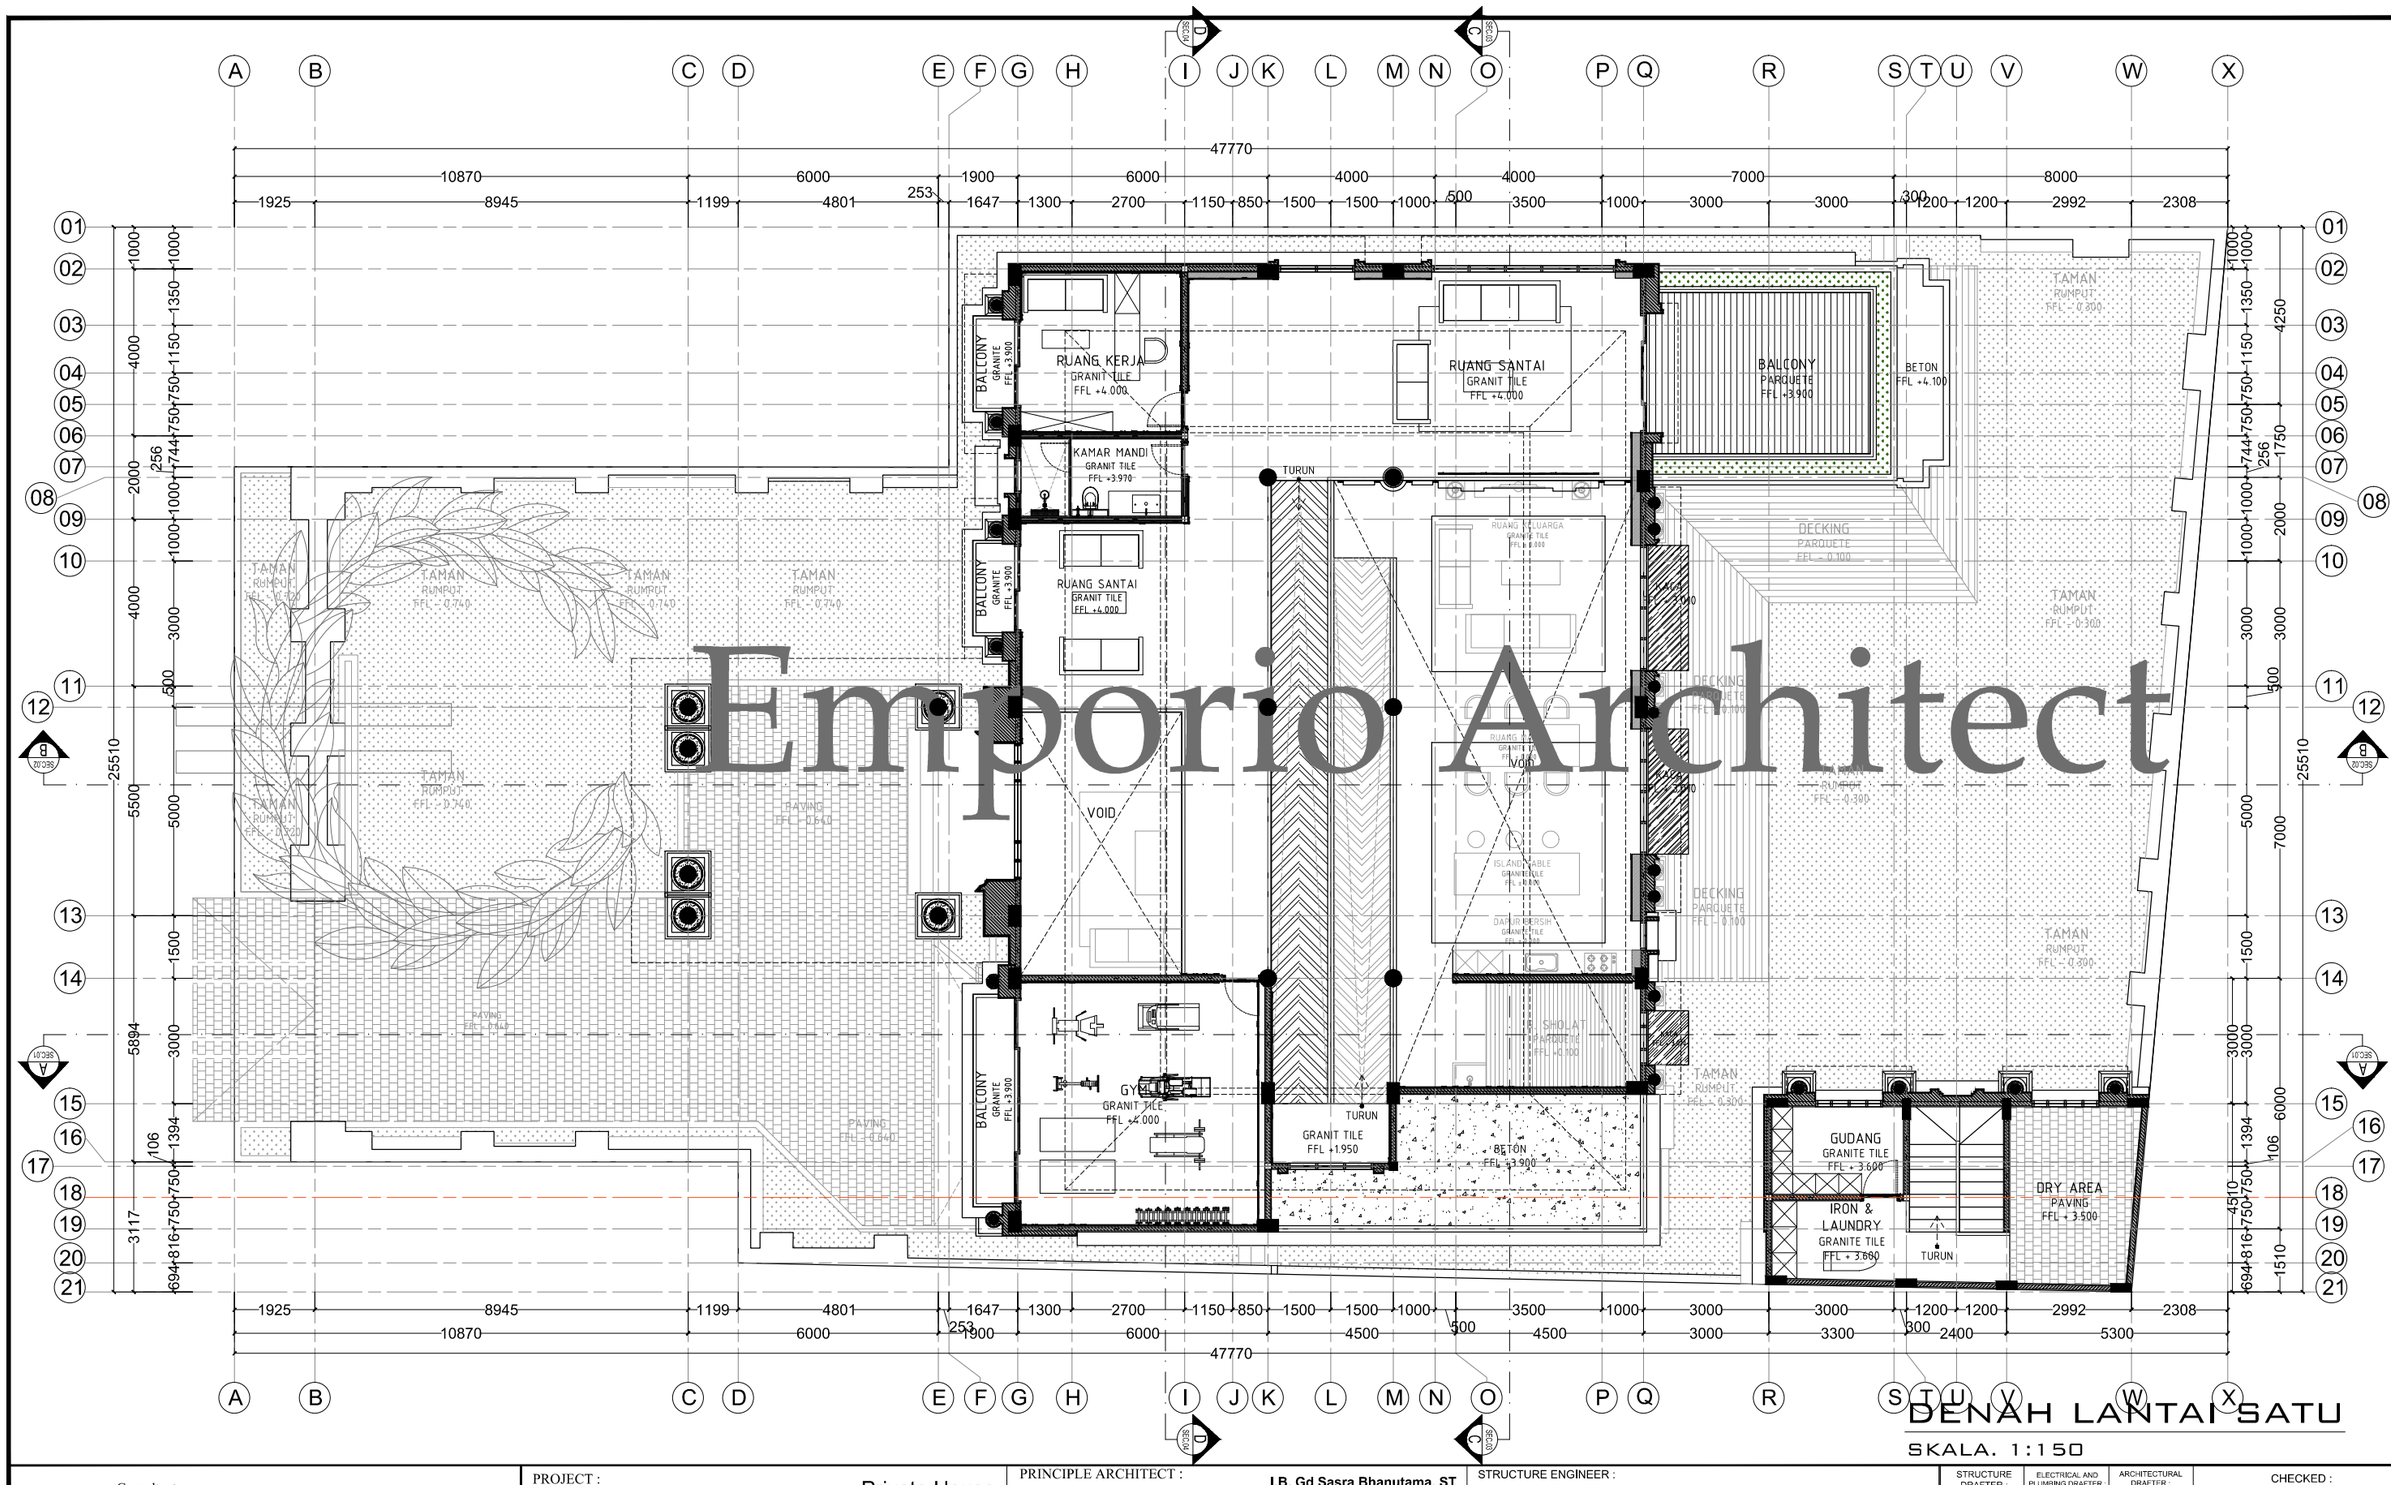


Emporio Architect

DENAH LANTAI SATU

SKALA. 1:150

Consultant
Emporio Architect
info@emporioarchitec.com
contact : 081222955519

PROJECT : Private House	PRINCIPLE ARCHITECT : I.B. Gd Sasra Bhanutama, ST Arya Prawira Wibowo, ST	STRUCTURE ENGINEER :	STRUCTURE DRAFTER : / ELECTRICAL AND PLUMBING DRAFTER : / ARCHITECTURAL DRAFTER : / CHECKED :
OWNER :	ARCHITECT DESIGNER :	MECHANICAL AND ELECTRICAL ENGINEER :	
DRAWING TITLE : DENAH LANTAI SATU	SKALA : SKALA 1 : 150 / DATE :	DATE / REVISION NOTE / SIGNATURE	Drawing code : A / Page number : 002 / Total page : 089
	FILE NAME : D\Data\Project / PRINT DATE : -		**Note.** Planning the structure and plumbing of the drawings should be checked again or re-adjusted by the contractor related to the field condition

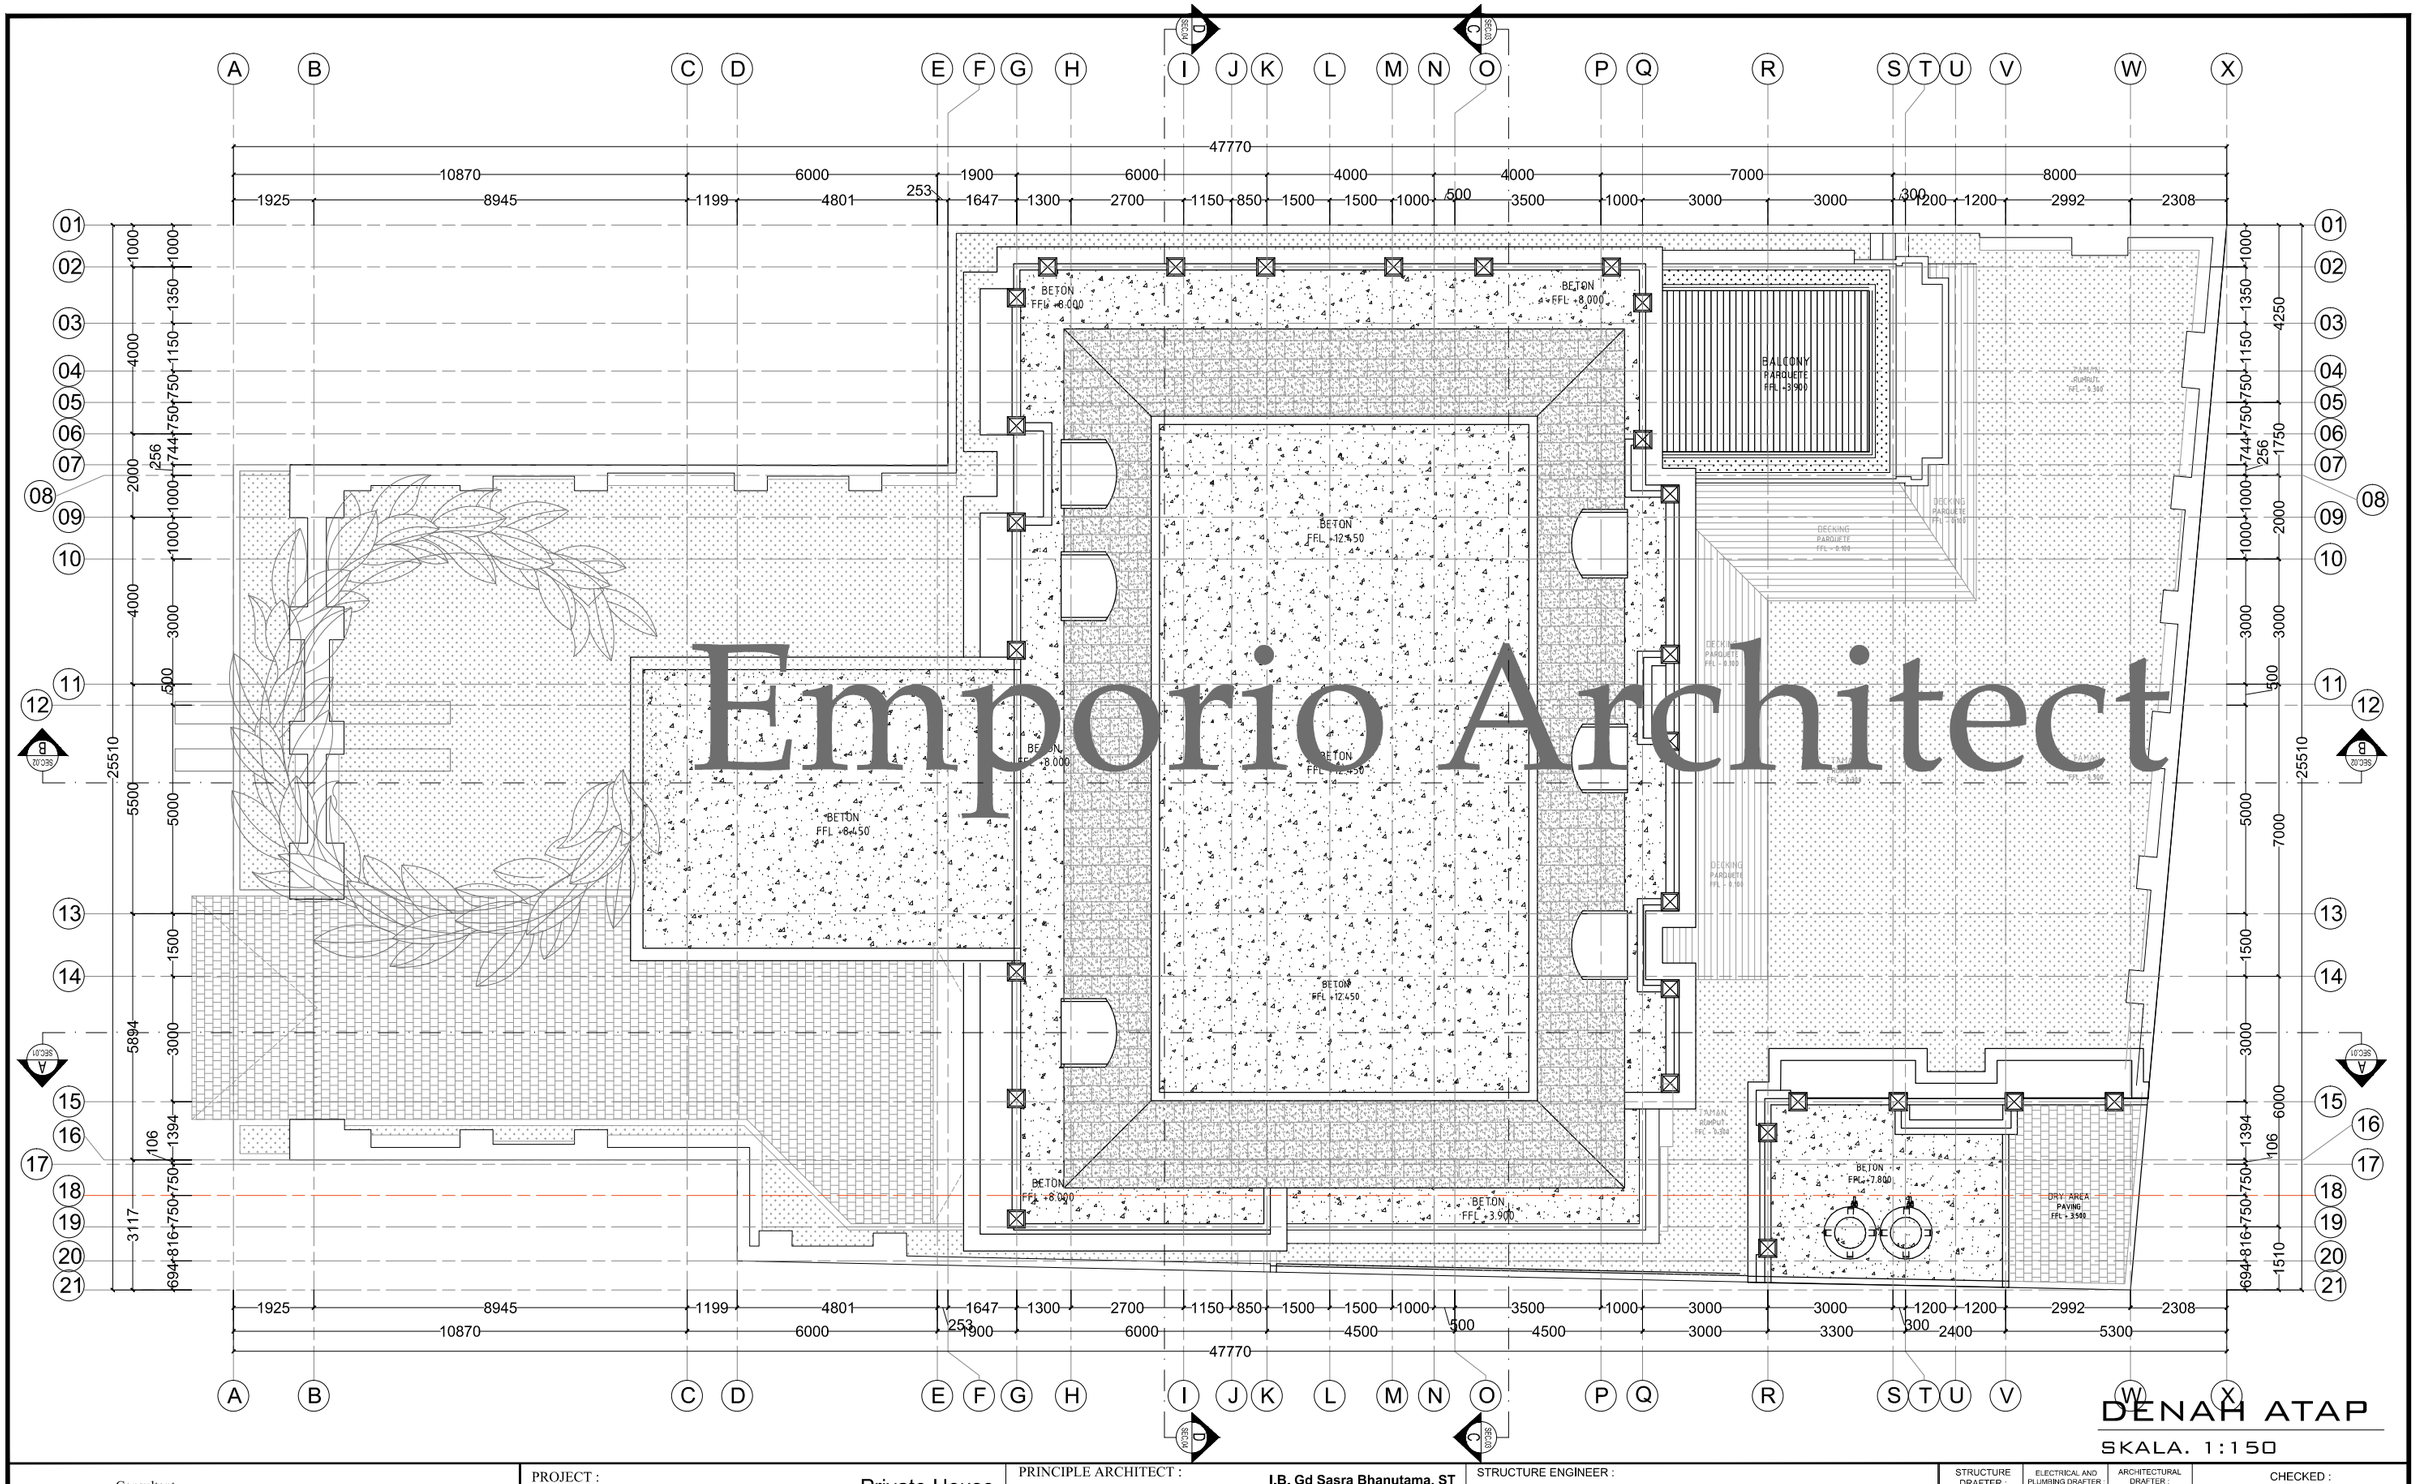

Emporio Architect

Consultant
Emporio Architect
info@emporioarchitec.com
contact : 081222955519

PROJECT : Private House	PRINCIPLE ARCHITECT : I.B. Gd Sasra Bhanutama, ST Arya Prawira Wibowo, ST	STRUCTURE ENGINEER :	STRUCTURE DRAFTER :	ELECTRICAL AND PLUMBING DRAFTER :	ARCHITECTURAL DRAFTER :	CHECKED :	
OWNER :	ARCHITECT DESIGNER :	MECHANICAL AND ELECTRICAL ENGINEER :					
DRAWING TITLE : DENAH ATAP	SKALA : SKALA 1 : 150	DATE :	DATE / REVISION NOTE / SIGNATURE	Drawing code	Page number	Total page	**Note.** Planning the structure and plumbing of the drawings should be checked again or re-adjusted by the contractor related to the field condition
	FILE NAME D\Data\Project	PRINT DATE : -		A	003	089	




Emporio Architect

TAMPAK DEPAN

SKALA. 1:100

Consultant
Emporio Architect
info@emporioarchitec.com
contact : 081222955519

PROJECT : Private House	PRINCIPLE ARCHITECT : I.B. Gd Sasra Bhanutama, ST, Arya Prawira Wibowo, ST		STRUCTURE ENGINEER :			STRUCTURE DRAFTER :	ELECTRICAL AND PLUMBING DRAFTER :	ARCHITECTURAL DRAFTER :	CHECKED :
OWNER :	ARCHITECT DESIGNER :		MECHANICAL AND ELECTRICAL ENGINEER :						
DRAWING TITLE : TAMPAK DEPAN	SKALA : SKALA 1 : 100	DATE :	DATE	REVISION NOTE	SIGNATURE	Drawing code	Page number	Total page	**Note.** Planning the structure and plumbing of the drawings should be checked again or re-adjusted by the contractor related to the field condition
	FILE NAME D\Data\Project	PRINT DATE : -				A	004	089	

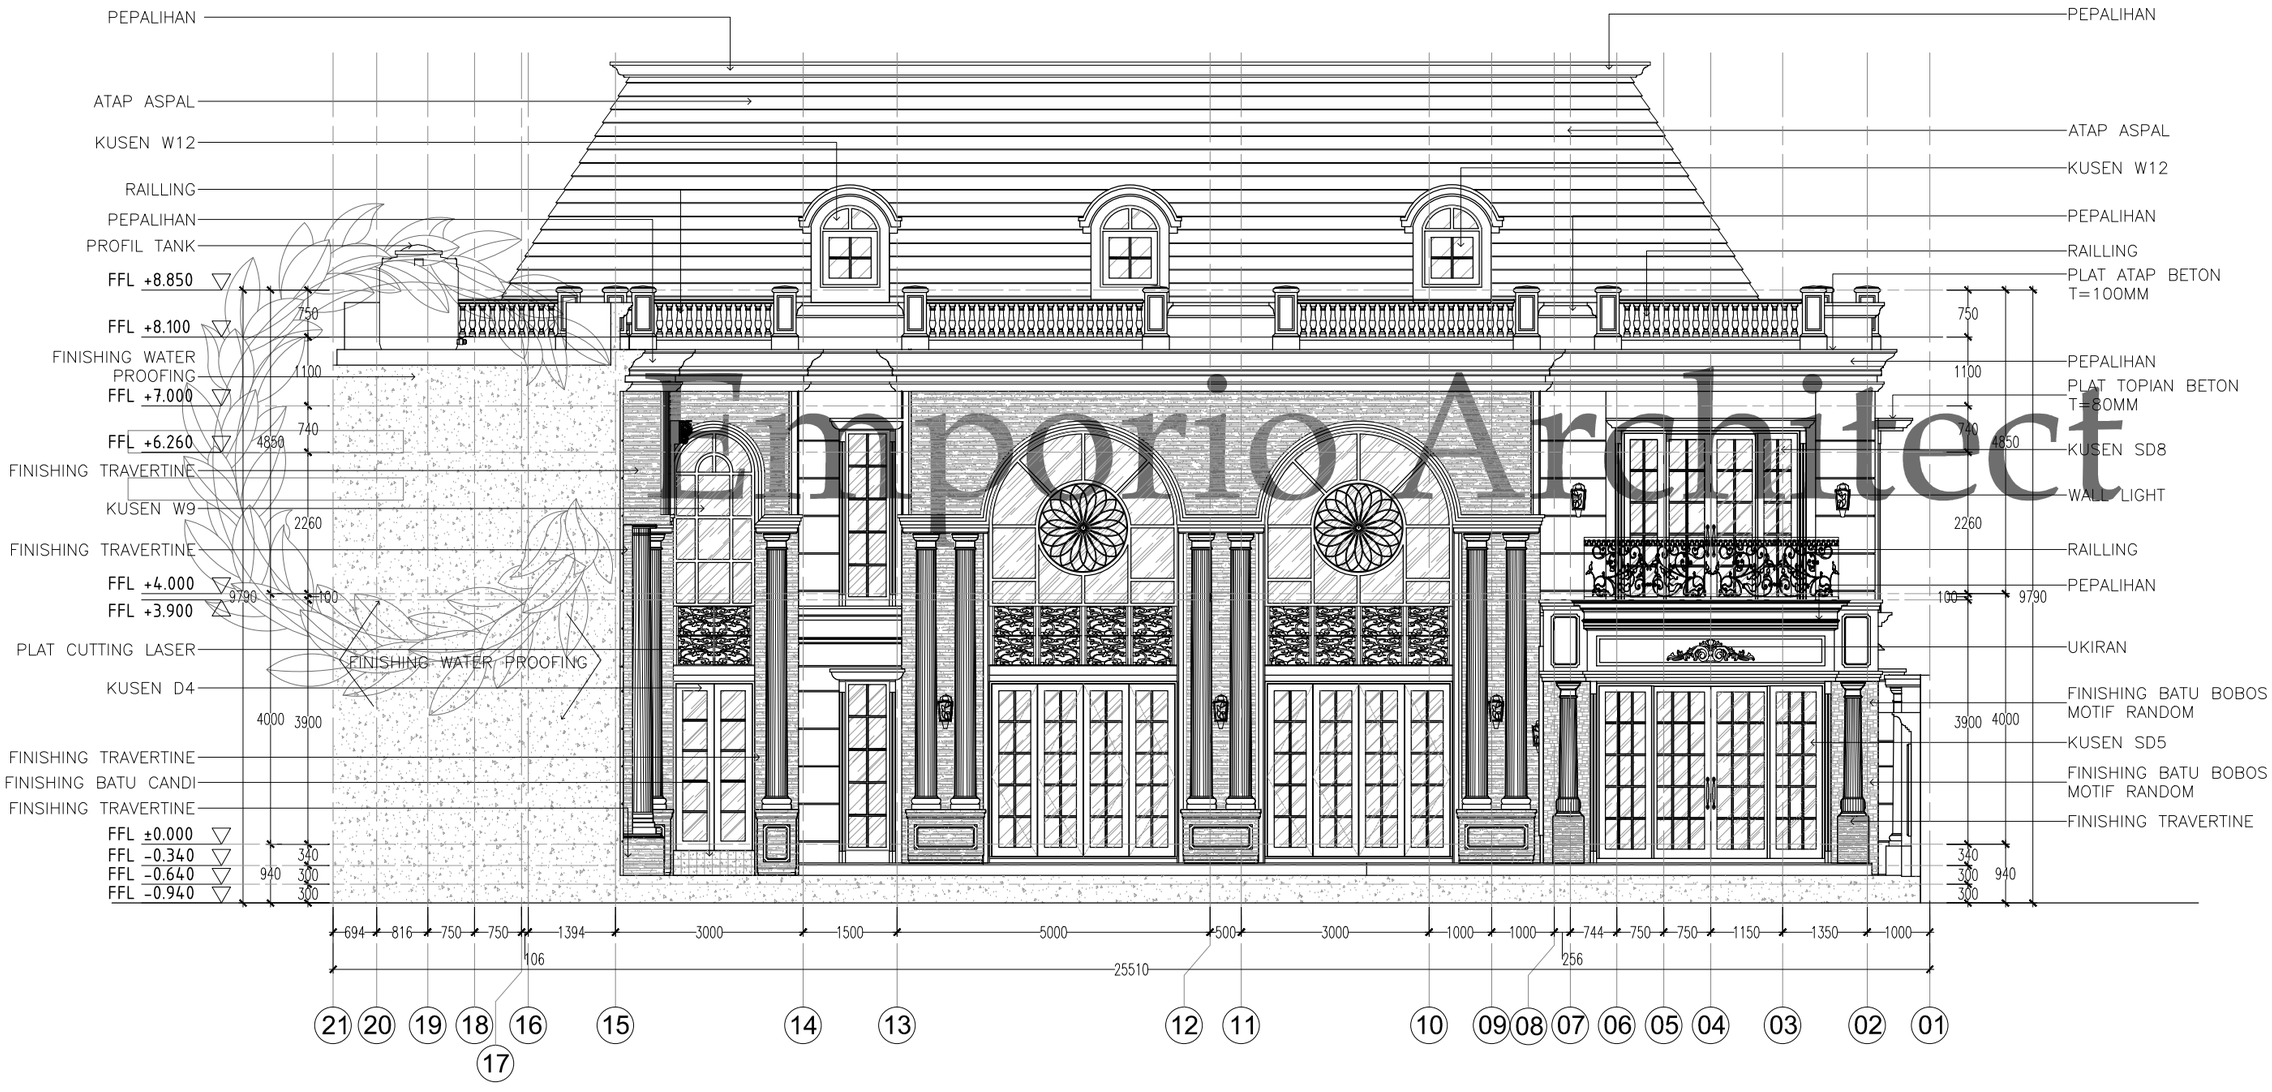


Emporio Architect

TAMPAK BELAKANG

SKALA. 1:100

Consultant
Emporio Architect
info@emporioarchitec.com
contact : 081222955519

PROJECT : Private House	PRINCIPLE ARCHITECT : I.B. Gd Sasra Bhanutama, ST Arya Prawira Wibowo, ST	STRUCTURE ENGINEER :	STRUCTURE DRAFTER :	ELECTRICAL AND PLUMBING DRAFTER :	ARCHITECTURAL DRAFTER :	CHECKED :
OWNER :	ARCHITECT DESIGNER :	MECHANICAL AND ELECTRICAL ENGINEER :				
DRAWING TITLE : TAMPAK DEPAN	SKALA : SKALA 1 : 100 / DATE :	DATE / REVISION NOTE / SIGNATURE	Drawing code	Page number	Total page	Note. Planning the structure and plumbing of the drawings should be checked again or re-adjusted by the contractor related to the field condition
	FILE NAME : D\Data\Project / PRINT DATE : -		A	005	089	

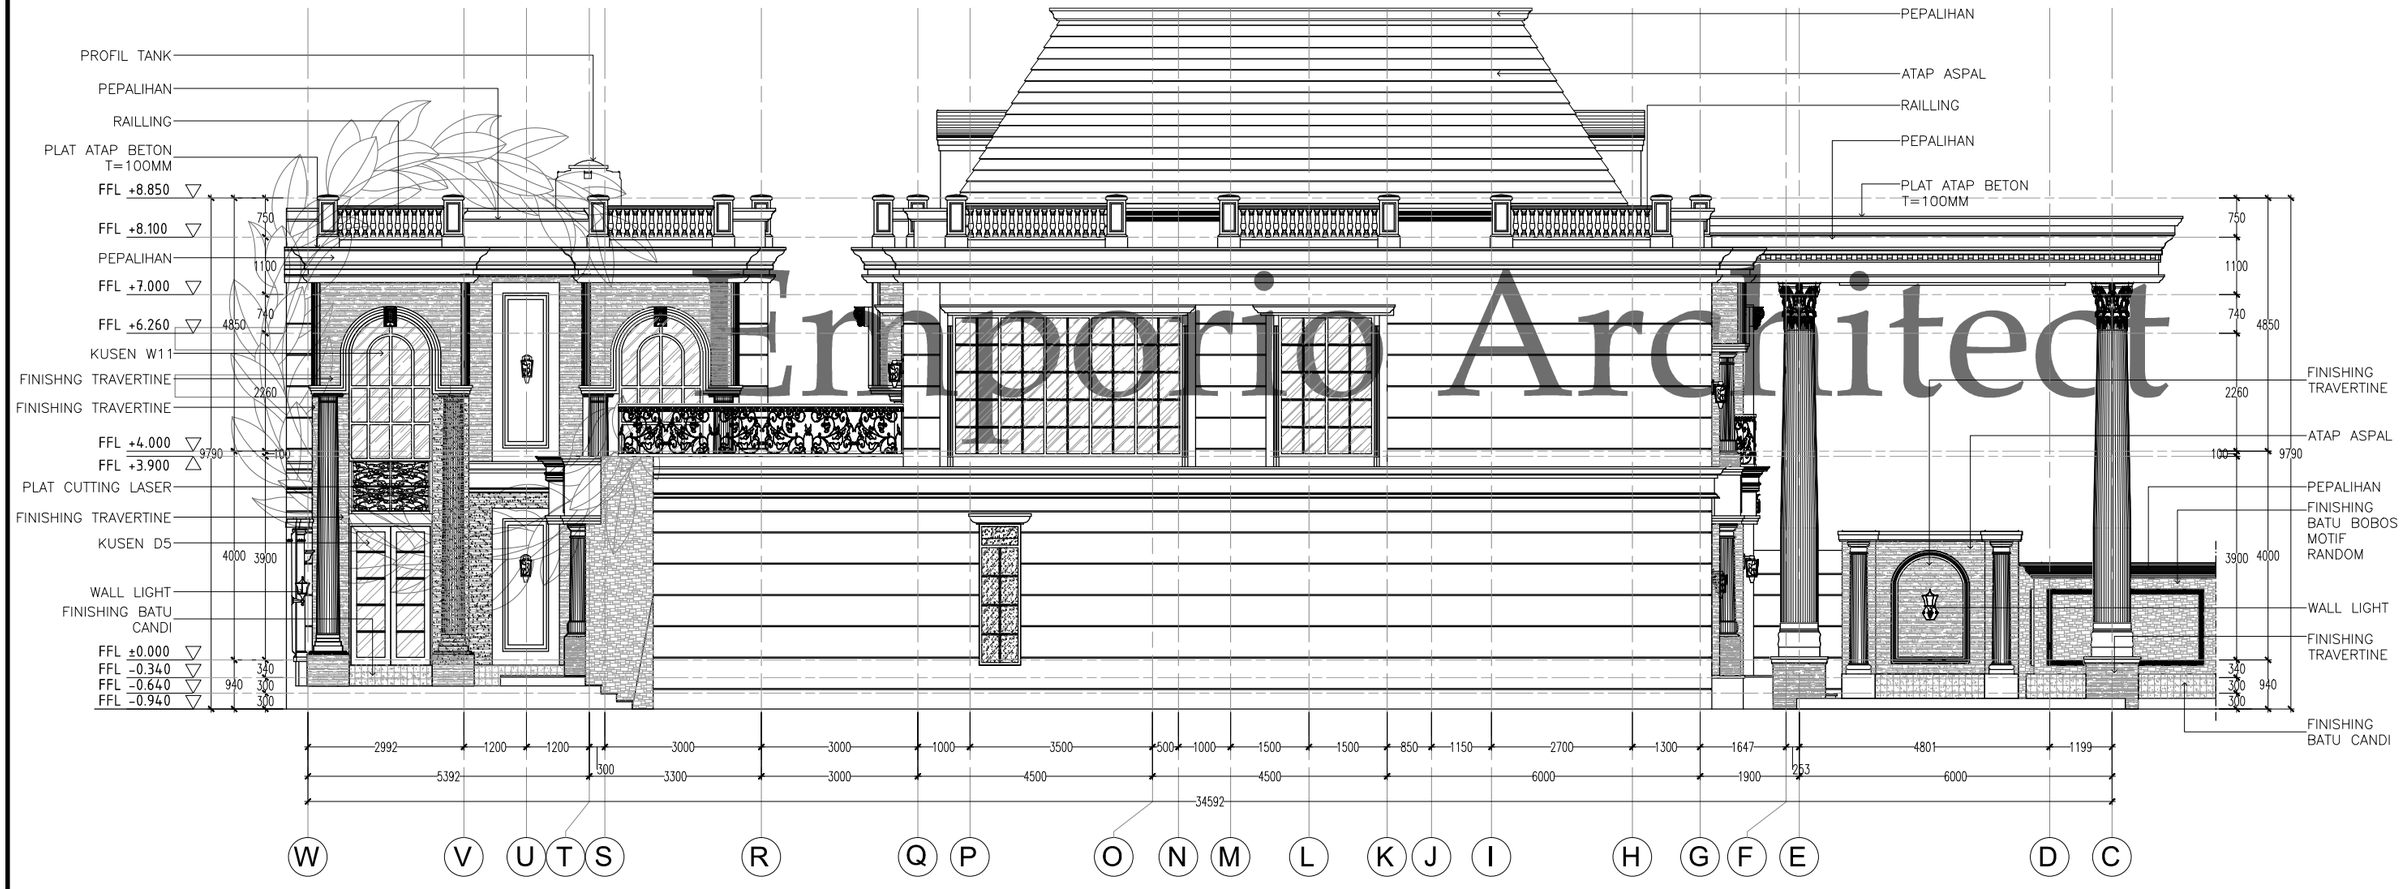


Emporio Architect

TAMPAK SAMPING KIRI

SKALA. 1:120

Consultant
Emporio Architect
info@emporioarchitec.com
contact : 081222955519

PROJECT : Private House	PRINCIPLE ARCHITECT : I.B. Gd Sasra Bhanutama, ST; Arya Prawira Wibowo, ST	STRUCTURE ENGINEER :	STRUCTURE DRAFTER :	ELECTRICAL AND PLUMBING DRAFTER :	ARCHITECTURAL DRAFTER :	CHECKED :	
OWNER :	ARCHITECT DESIGNER :	MECHANICAL AND ELECTRICAL ENGINEER :					
DRAWING TITLE : TAMPAK SAMPING	SKALA : SKALA 1 : 120	DATE :	DATE / REVISION NOTE / SIGNATURE	Drawing code	Page number	Total page	Note. Planning the structure and plumbing of the drawings should be checked again or re-adjusted by the contractor related to the field condition
	FILE NAME D\Data\Project	PRINT DATE : -		A	006	089	

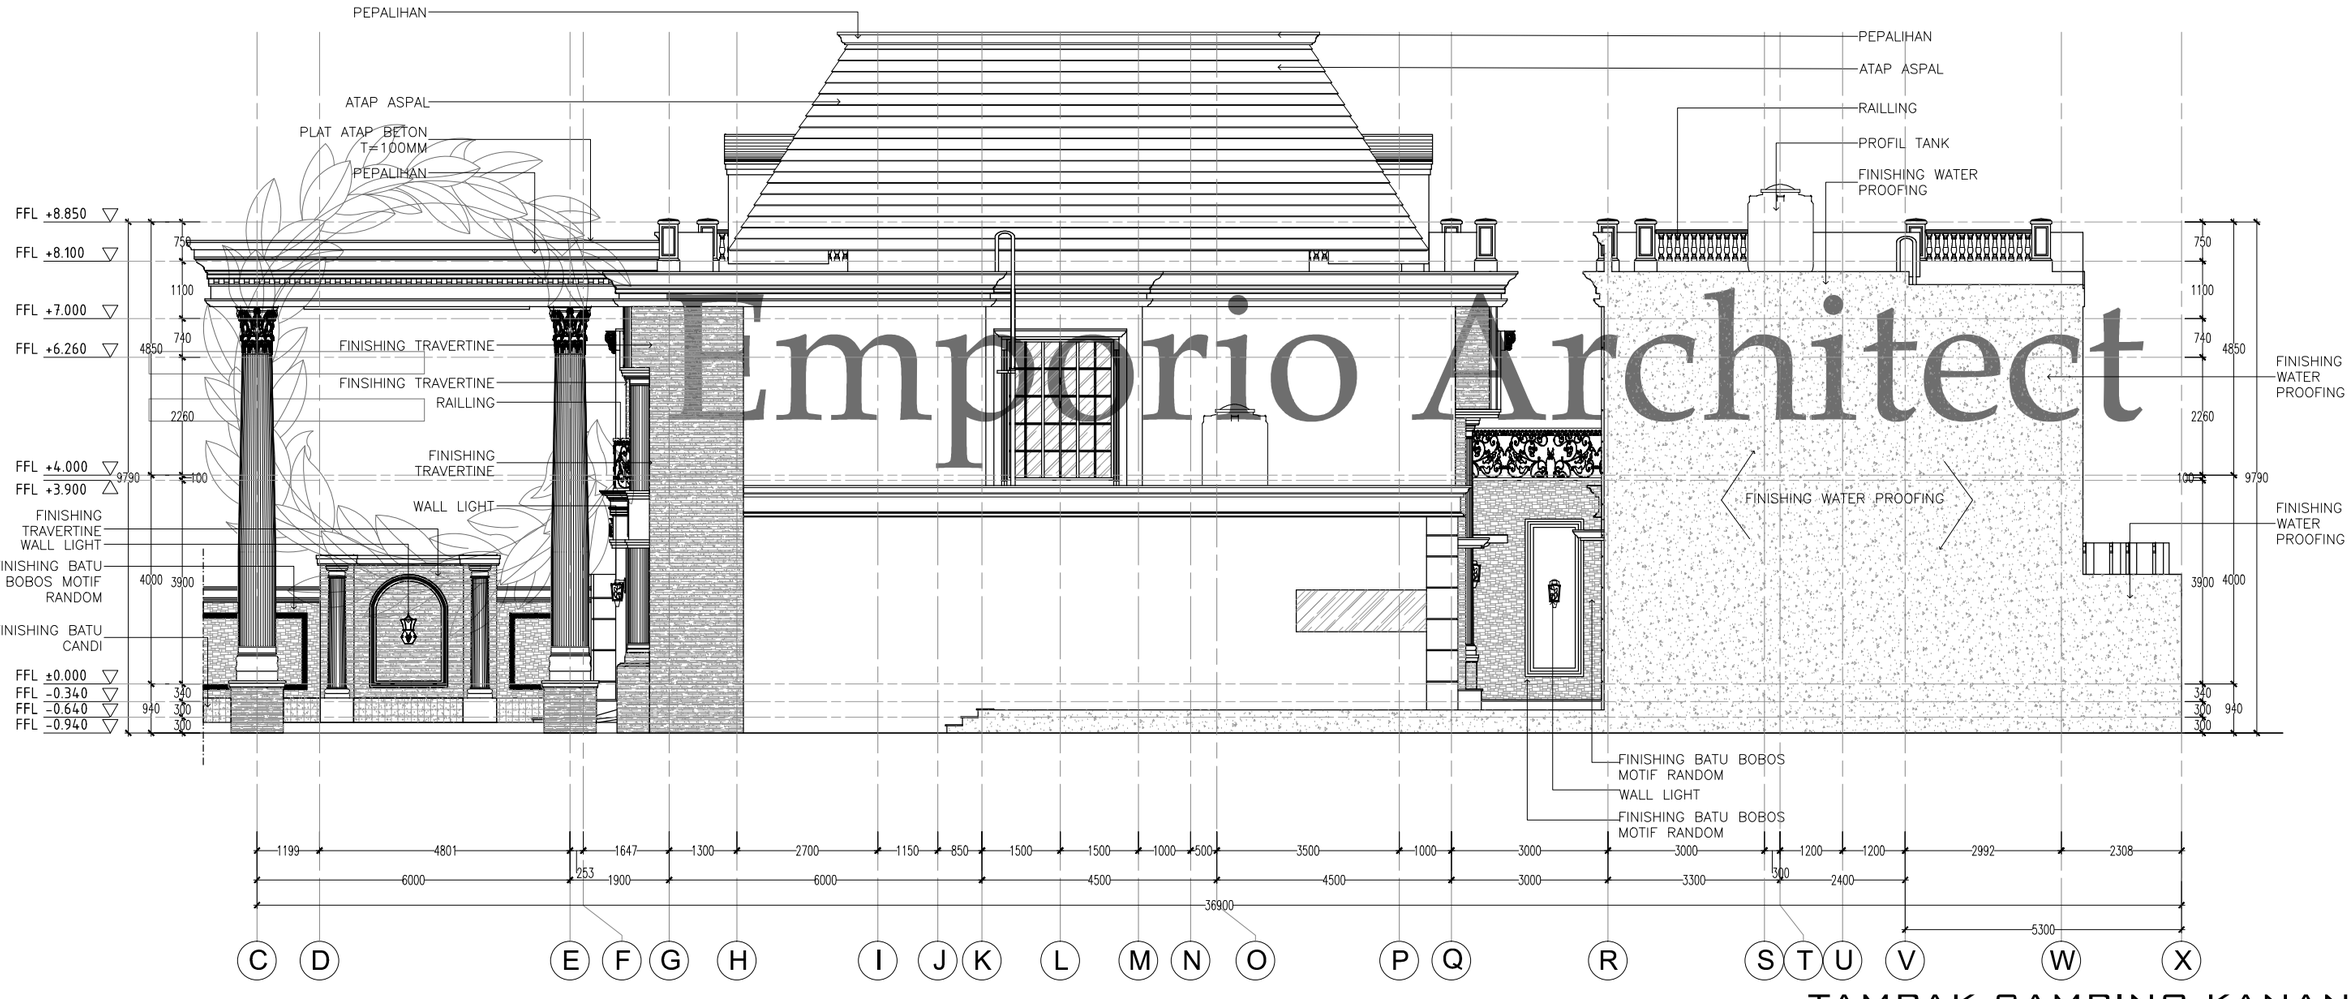

Emporio Architect

TAMPAK SAMPING KANAN


SKALA. 1:120

Consultant

Emporio Architect
info@emporioarchitec.com
contact : 081222955519

PROJECT : Private House	PRINCIPLE ARCHITECT : I.B. Gd Sasra Bhanutama, ST; Arya Prawira Wibowo, ST	STRUCTURE ENGINEER :	STRUCTURE DRAFTER : / ELECTRICAL AND PLUMBING DRAFTER : / ARCHITECTURAL DRAFTER : / CHECKED :
OWNER :	ARCHITECT DESIGNER :	MECHANICAL AND ELECTRICAL ENGINEER :	
DRAWING TITLE : TAMPAK SAMPING	SKALA : SKALA 1 : 120 / DATE :	DATE / REVISION NOTE / SIGNATURE	Drawing code: A / Page number: 007 / Total page: 089
	FILE NAME : D\Data\Project / PRINT DATE : -		

Note.
Planning the structure and plumbing of the drawings should be checked again or re-adjusted by the contractor related to the field condition

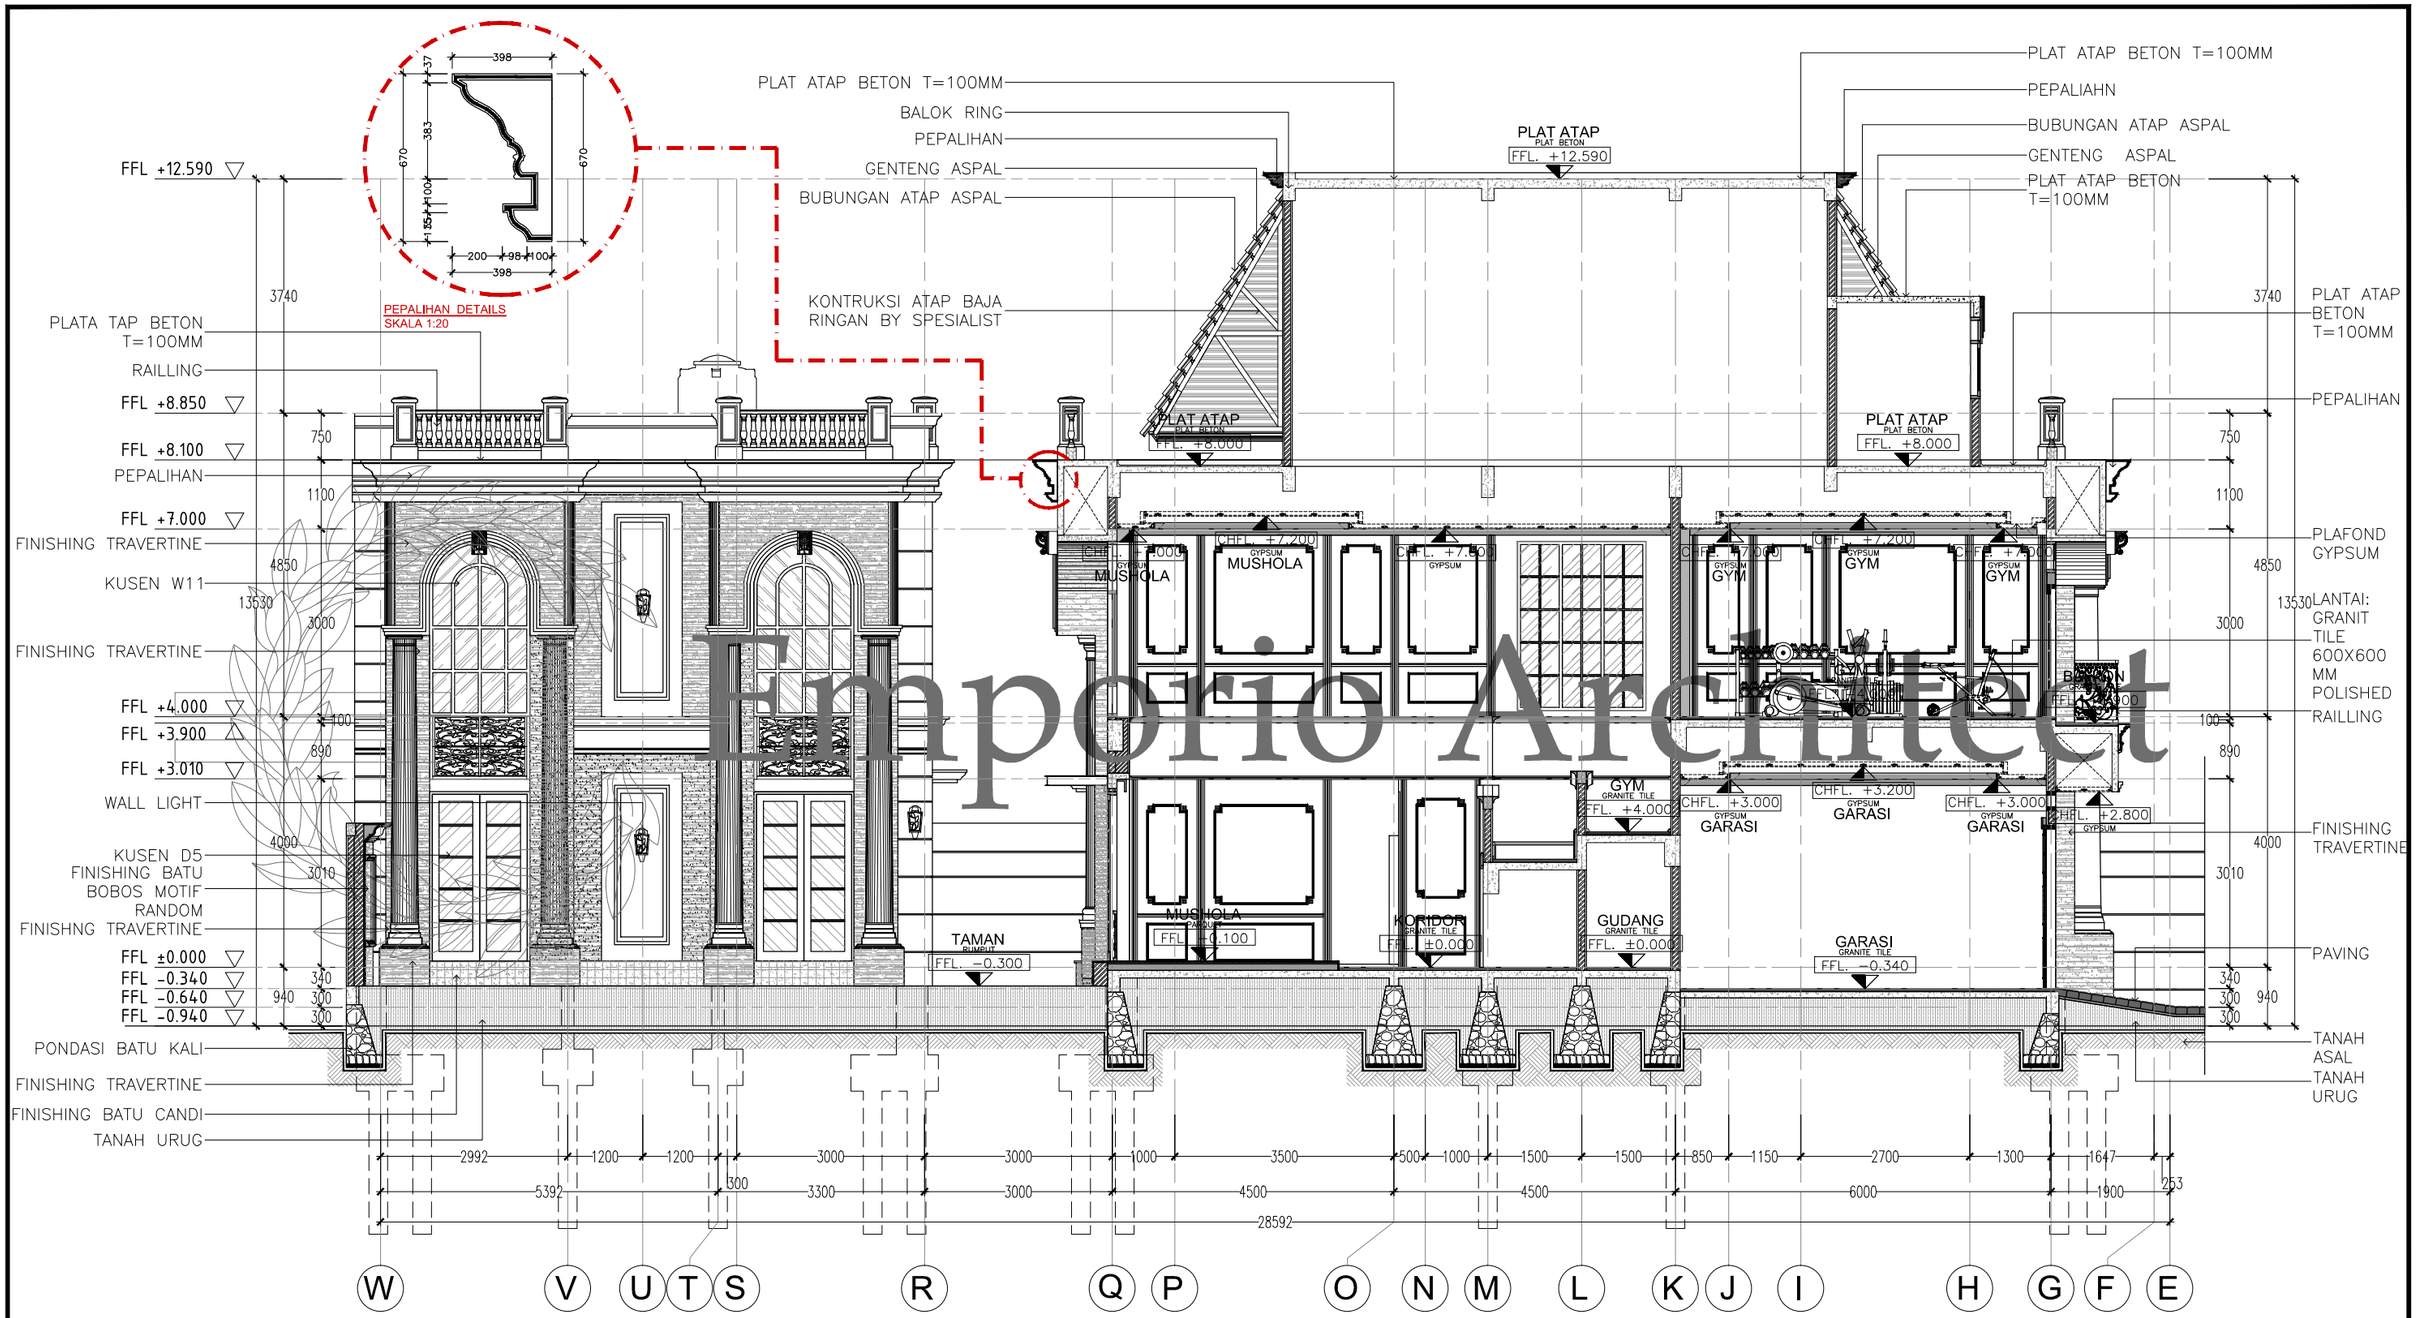


Emporio Architect

POTONGAN A-A

SKALA. 1:100

Consultant: Emporio Architect, info@emporioarchitec.com, contact : 081222955519	PROJECT : Private House	PRINCIPLE ARCHITECT : I.B. Gd Sasra Bhanutama, ST; Arya Prawira Wibowo, ST	STRUCTURE ENGINEER :	STRUCTURE DRAFTER :	ELECTRICAL AND PLUMBING DRAFTER :	ARCHITECTURAL DRAFTER :	CHECKED :	
	OWNER :	ARCHITECT DESIGNER :	MECHANICAL AND ELECTRICAL ENGINEER :					
	DRAWING TITLE : POTONGAN A-A	SKALA : SKALA 1 : 100	DATE :	DATE / REVISION NOTE / SIGNATURE	Drawing code	Page number	Total page	Note. Planning the structure and plumbing of the drawings should be checked again or re-adjusted by the contractor related to the field condition
		FILE NAME D\Data\Project	PRINT DATE : -		A	008	089	

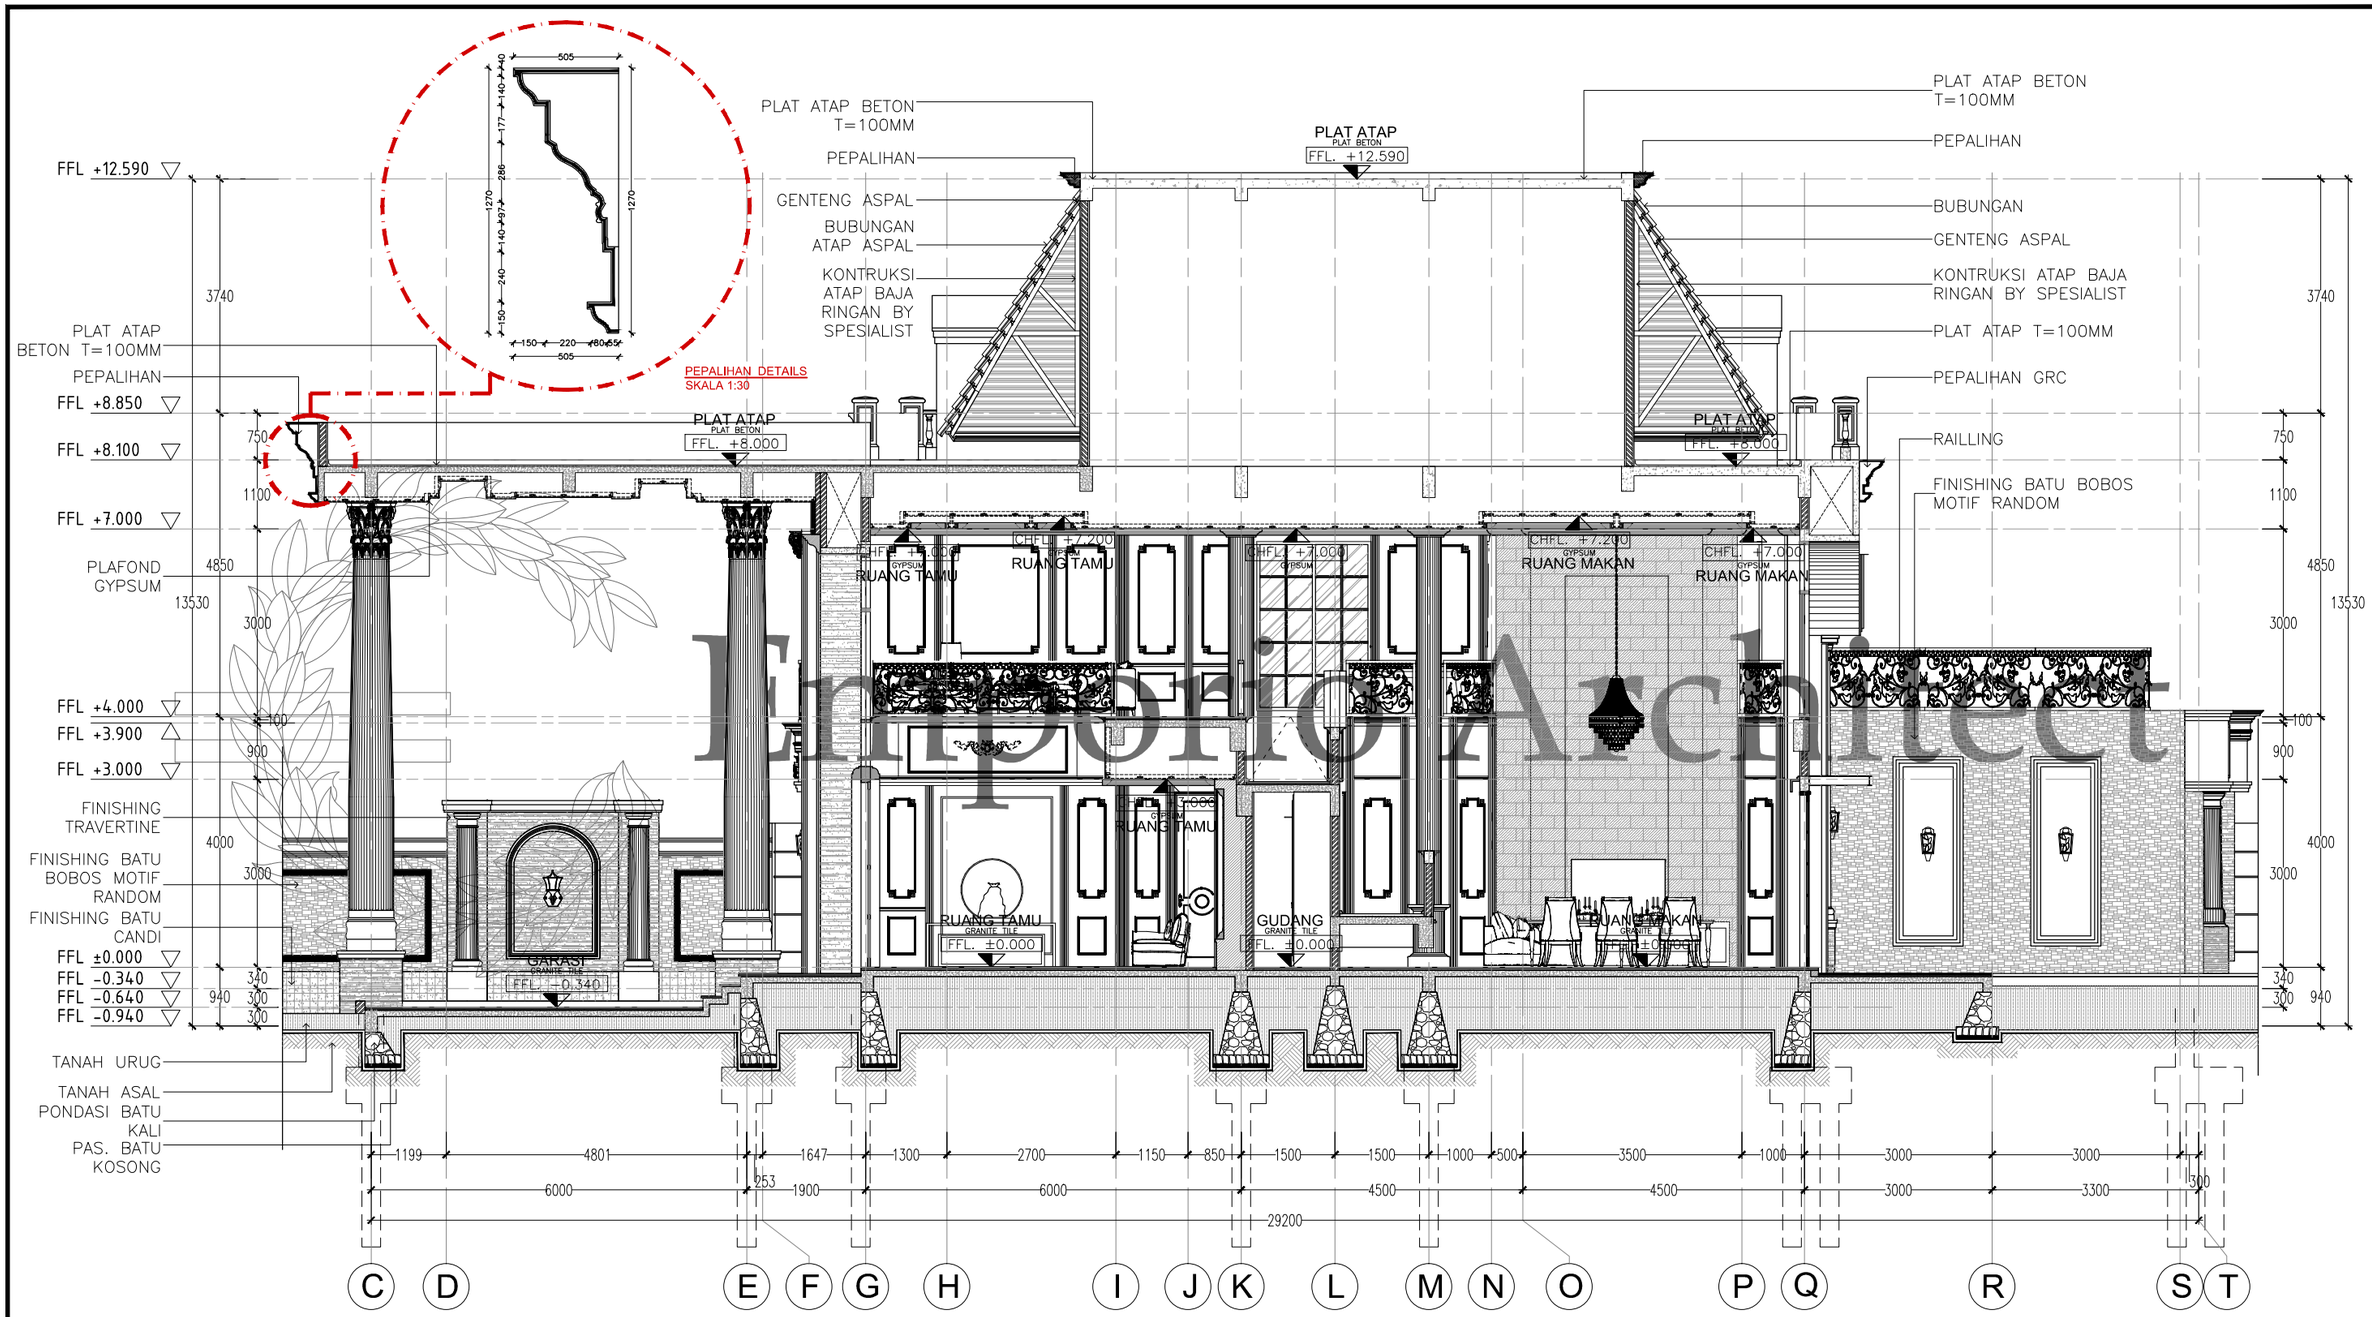


Emporio Architect

POTONGAN B-B

SKALA. 1:100

Consultant: Emporio Architect, info@emporioarchitec.com, contact : 081222955519	PROJECT : Private House	PRINCIPLE ARCHITECT : I.B. Gd Sasra Bhanutama, ST; Arya Prawira Wibowo, ST	STRUCTURE ENGINEER :	STRUCTURE DRAFTER :	ELECTRICAL AND PLUMBING DRAFTER :	ARCHITECTURAL DRAFTER :	CHECKED :			
	OWNER :	ARCHITECT DESIGNER :	MECHANICAL AND ELECTRICAL ENGINEER :							
	DRAWING TITLE : POTONGAN B-B	SKALA : SKALA 1 : 100	DATE :	DATE	REVISION NOTE	SIGNATURE	Drawing code	Page number	Total page	Note. Planning the structure and plumbing of the drawings should be checked again or re-adjusted by the contractor related to the field condition
		FILE NAME D\Data\Project	PRINT DATE : -				A	009	089	

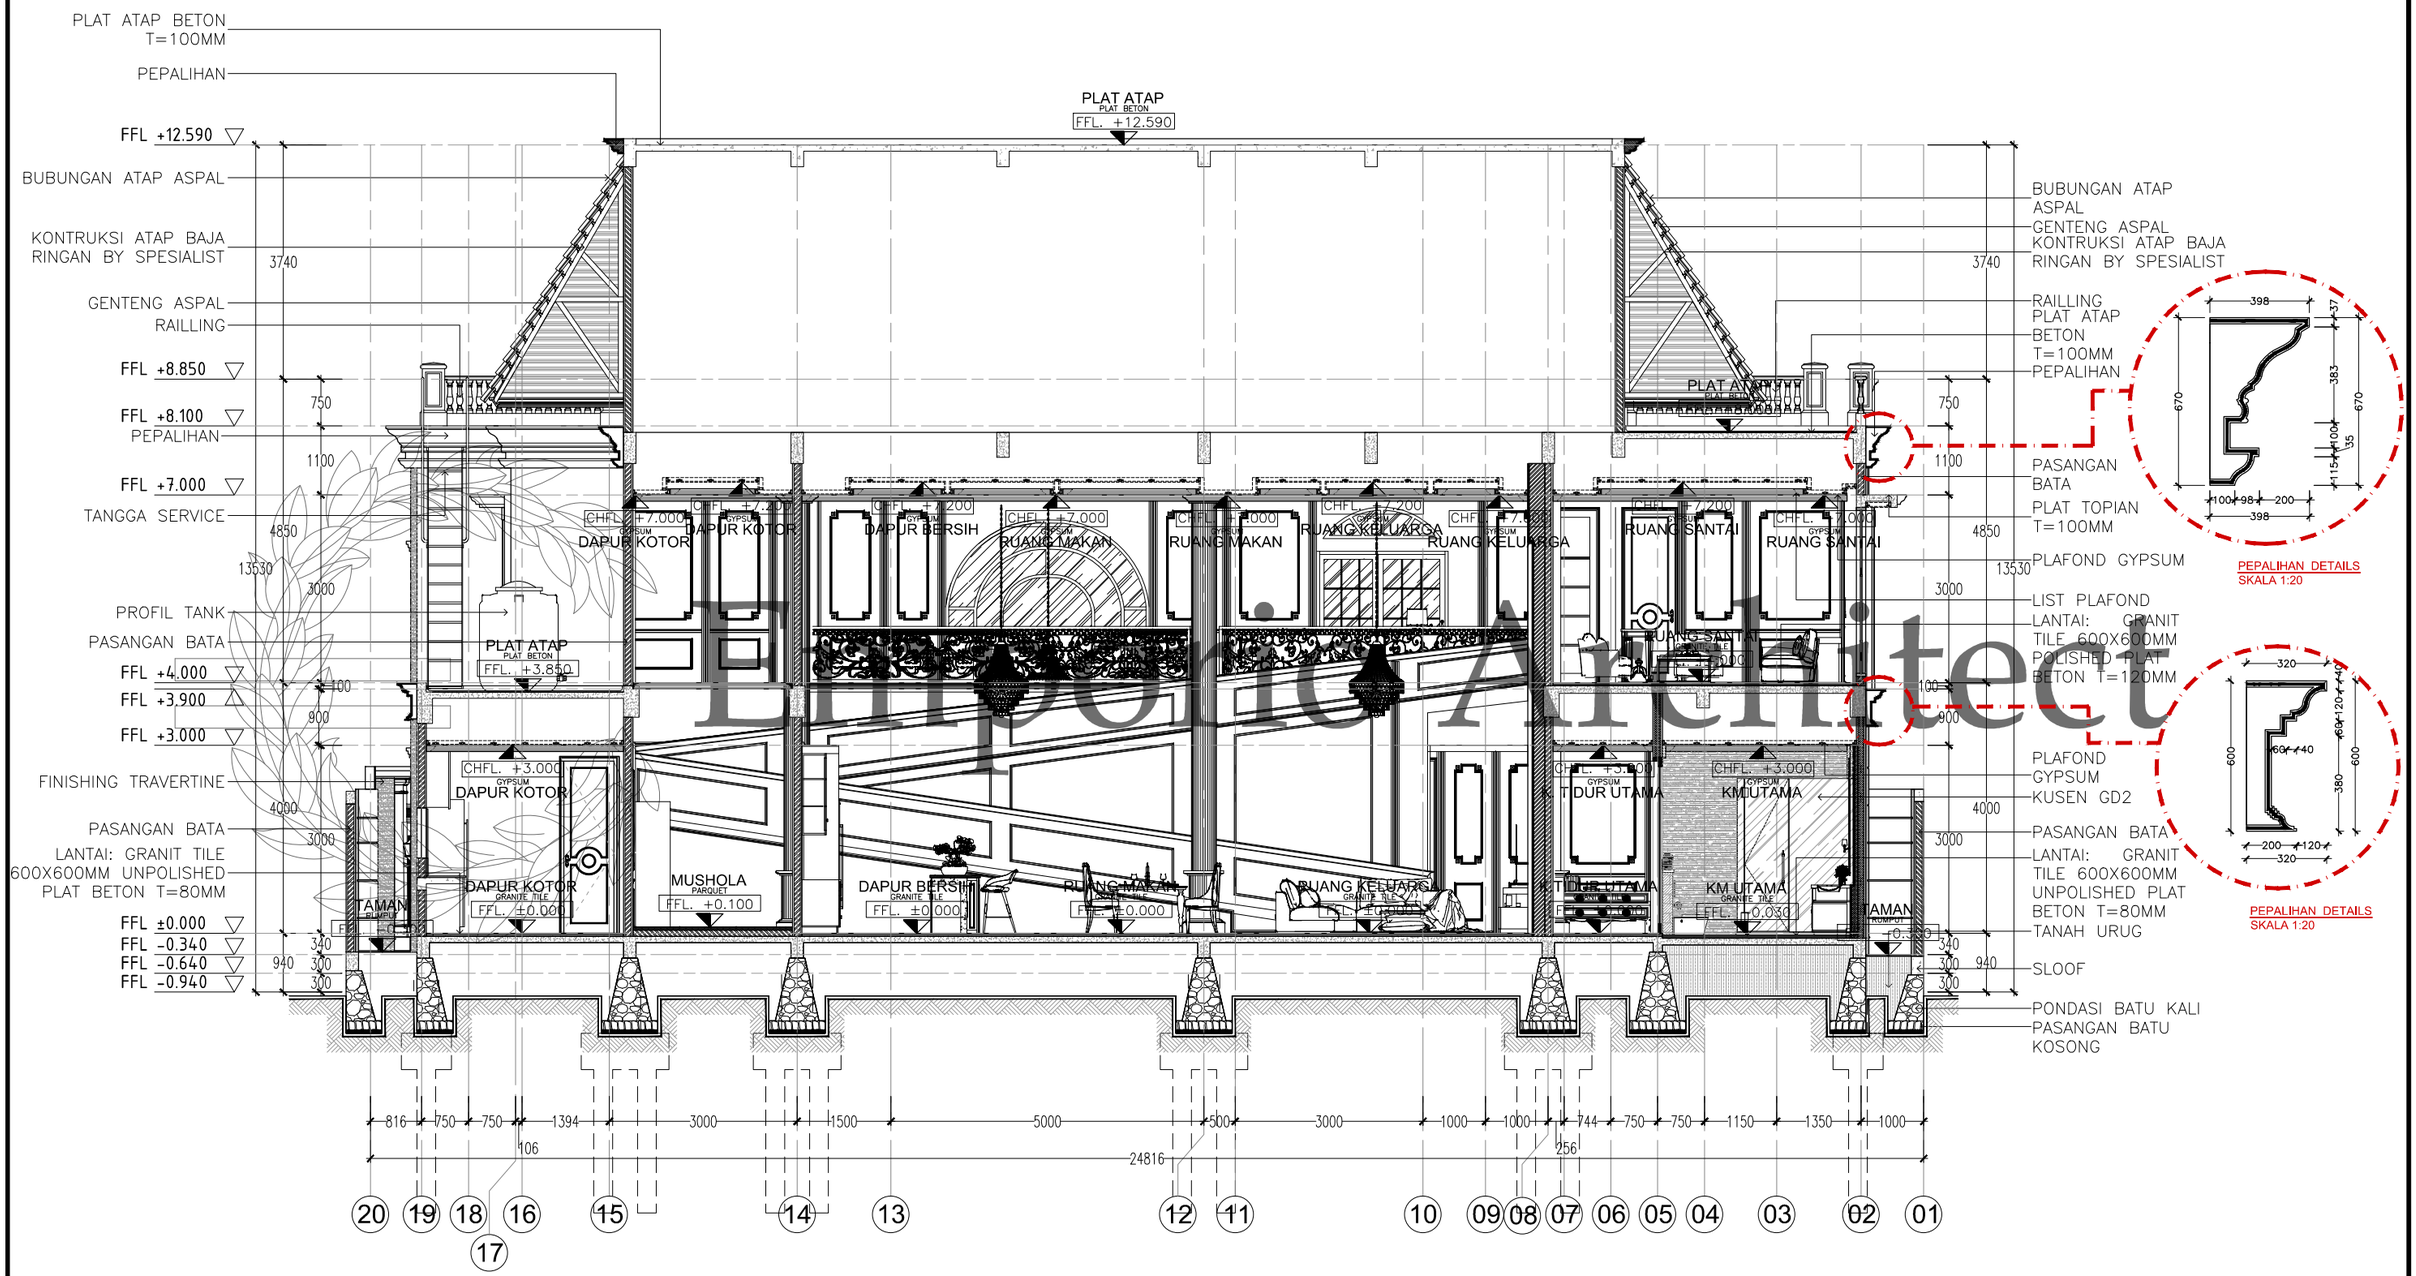


Emporio Architect

POTONGAN C-C

SKALA. 1:100

Consultant: Emporio Architect, info@emporioarchitec.com, contact : 081222955519	PROJECT : Private House	PRINCIPLE ARCHITECT : I.B. Gd Sasra Bhanutama, ST; Arya Prawira Wibowo, ST	STRUCTURE ENGINEER :	STRUCTURE DRAFTER :	ELECTRICAL AND PLUMBING DRAFTER :	ARCHITECTURAL DRAFTER :	CHECKED :	
	OWNER :	ARCHITECT DESIGNER :	MECHANICAL AND ELECTRICAL ENGINEER :					
	DRAWING TITLE : POTONGAN C-C	SKALA : SKALA 1 : 100 / DATE :	DATE / REVISION NOTE / SIGNATURE	Drawing code	Page number	Total page	Note. Planning the structure and plumbing of the drawings should be checked again or re-adjusted by the contractor related to the field condition	
		FILE NAME D\Data\Project / PRINT DATE : -		A	010	089		

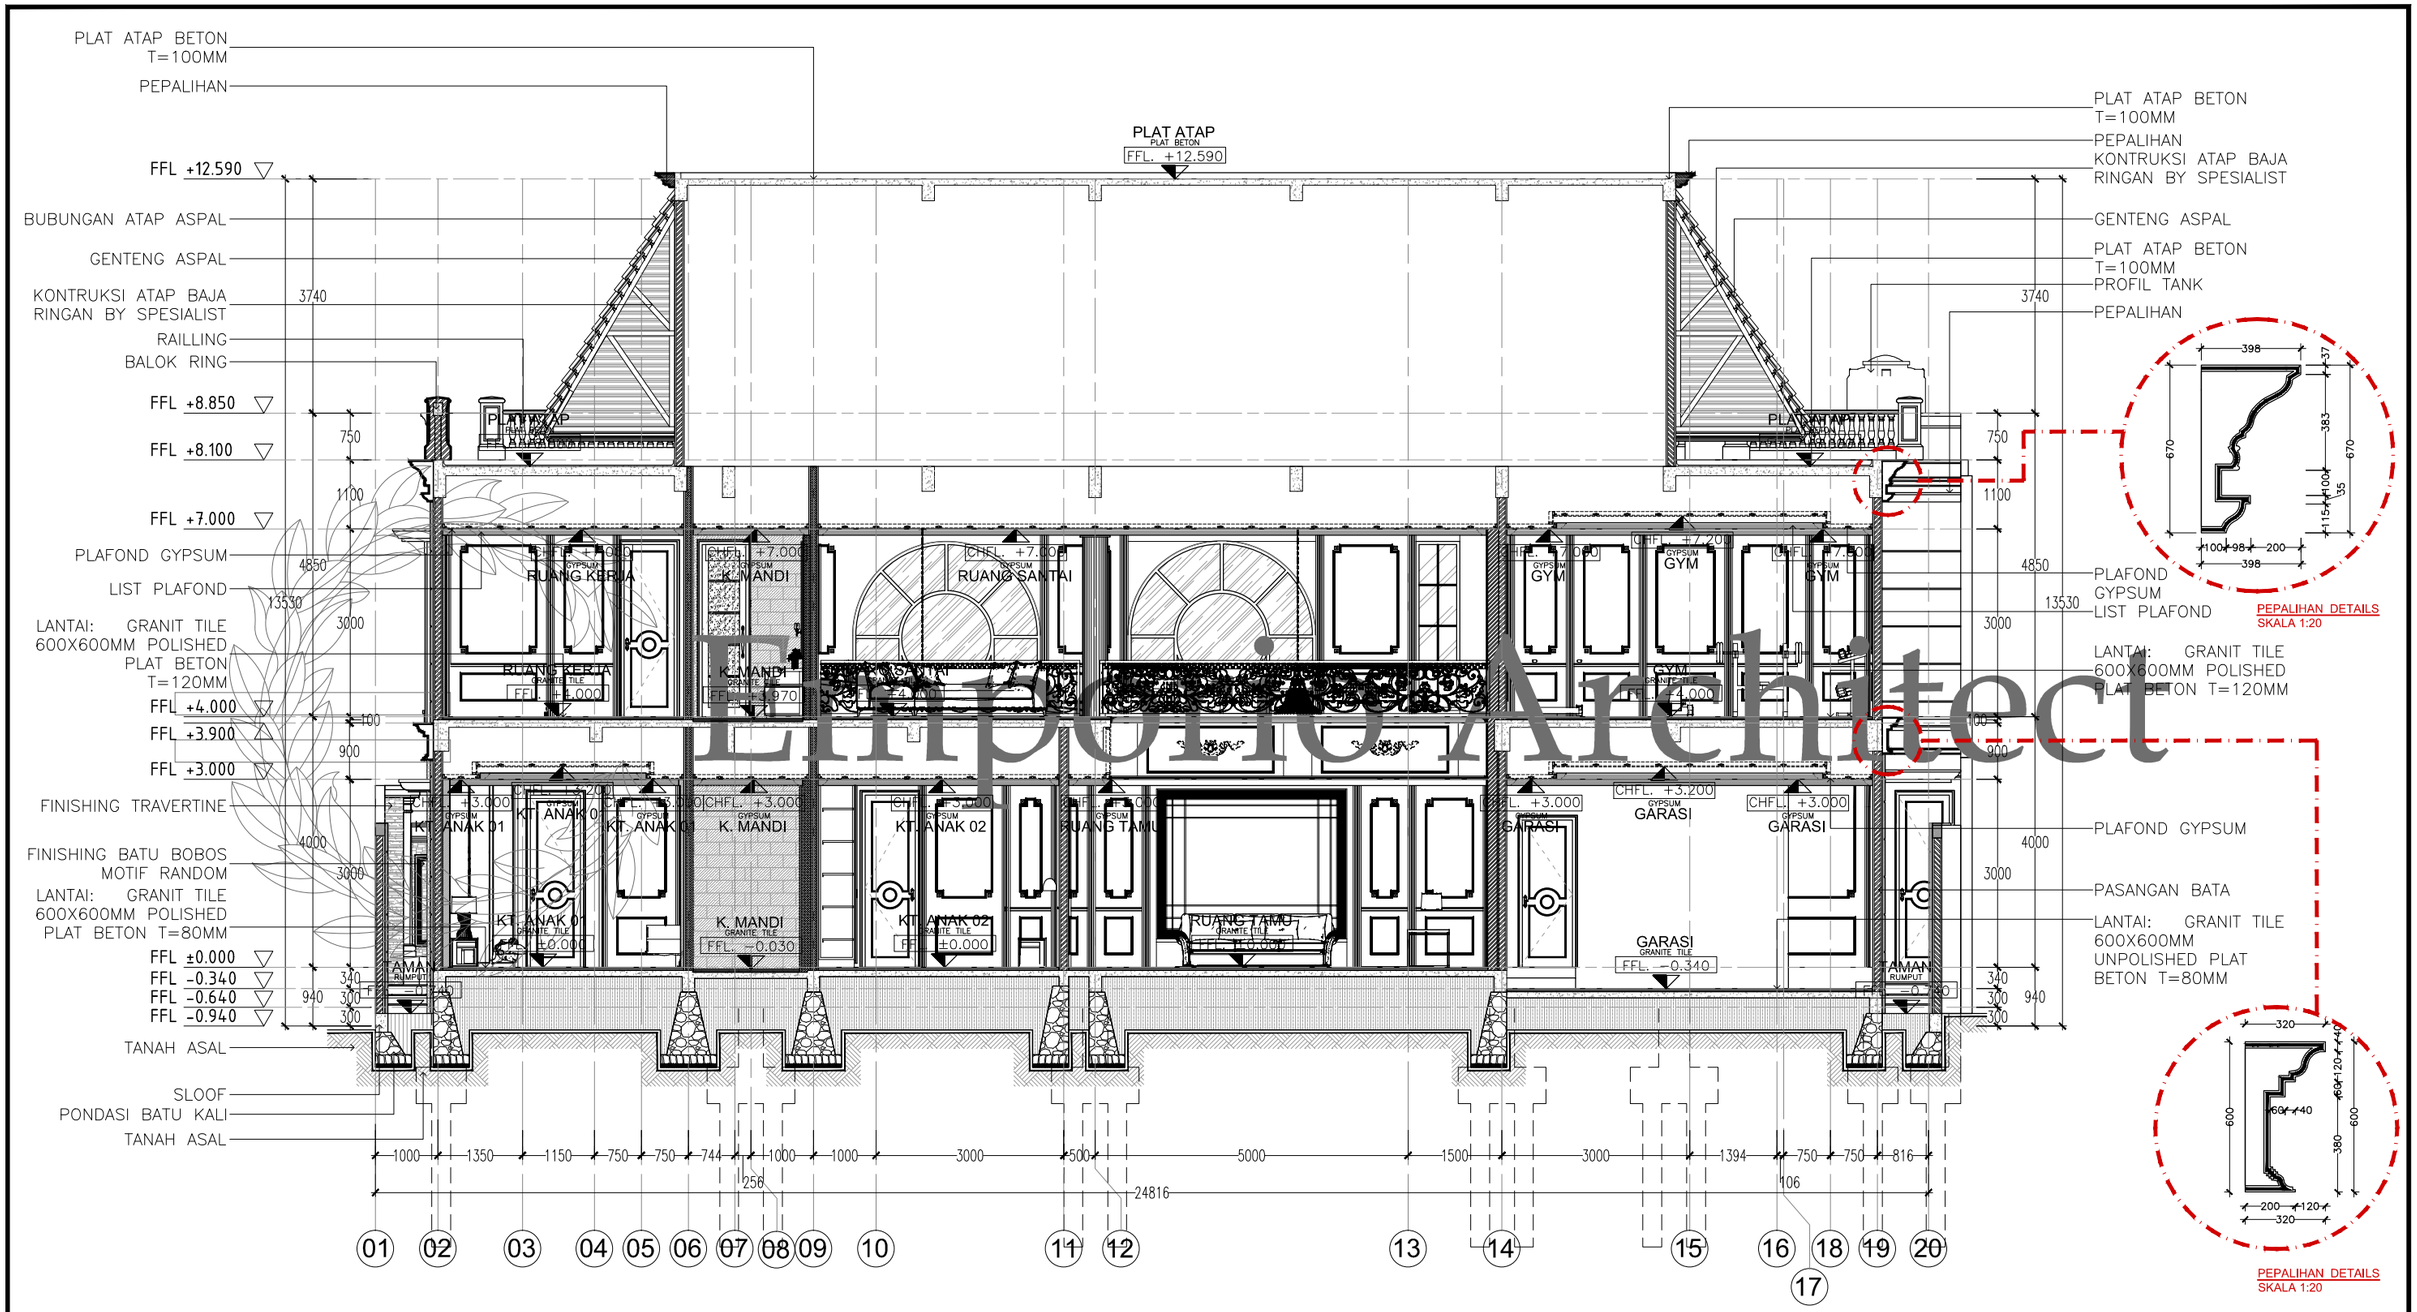

Emporio Architect

POTONGAN D-D


SKALA. 1:100

Consultant

Emporio Architect
info@emporioarchitec.com
contact : 081222955519

PROJECT : Private House	PRINCIPLE ARCHITECT : I.B. Gd Sasra Bhanutama, ST Arya Prawira Wibowo, ST	STRUCTURE ENGINEER :	STRUCTURE DRAFTER :	ELECTRICAL AND PLUMBING DRAFTER :	ARCHITECTURAL DRAFTER :	CHECKED :		
OWNER :	ARCHITECT DESIGNER :	MECHANICAL AND ELECTRICAL ENGINEER :						
DRAWING TITLE : POTONGAN D-D	SKALA : SKALA 1 : 100	DATE :	DATE	REVISION NOTE	SIGNATURE	Drawing code	Page number	Total page
	FILE NAME D\Data\Project	PRINT DATE : -				A	011	089

Note.
Planning the structure and plumbing of the drawings should be checked again or re-adjusted by the contractor related to the field condition

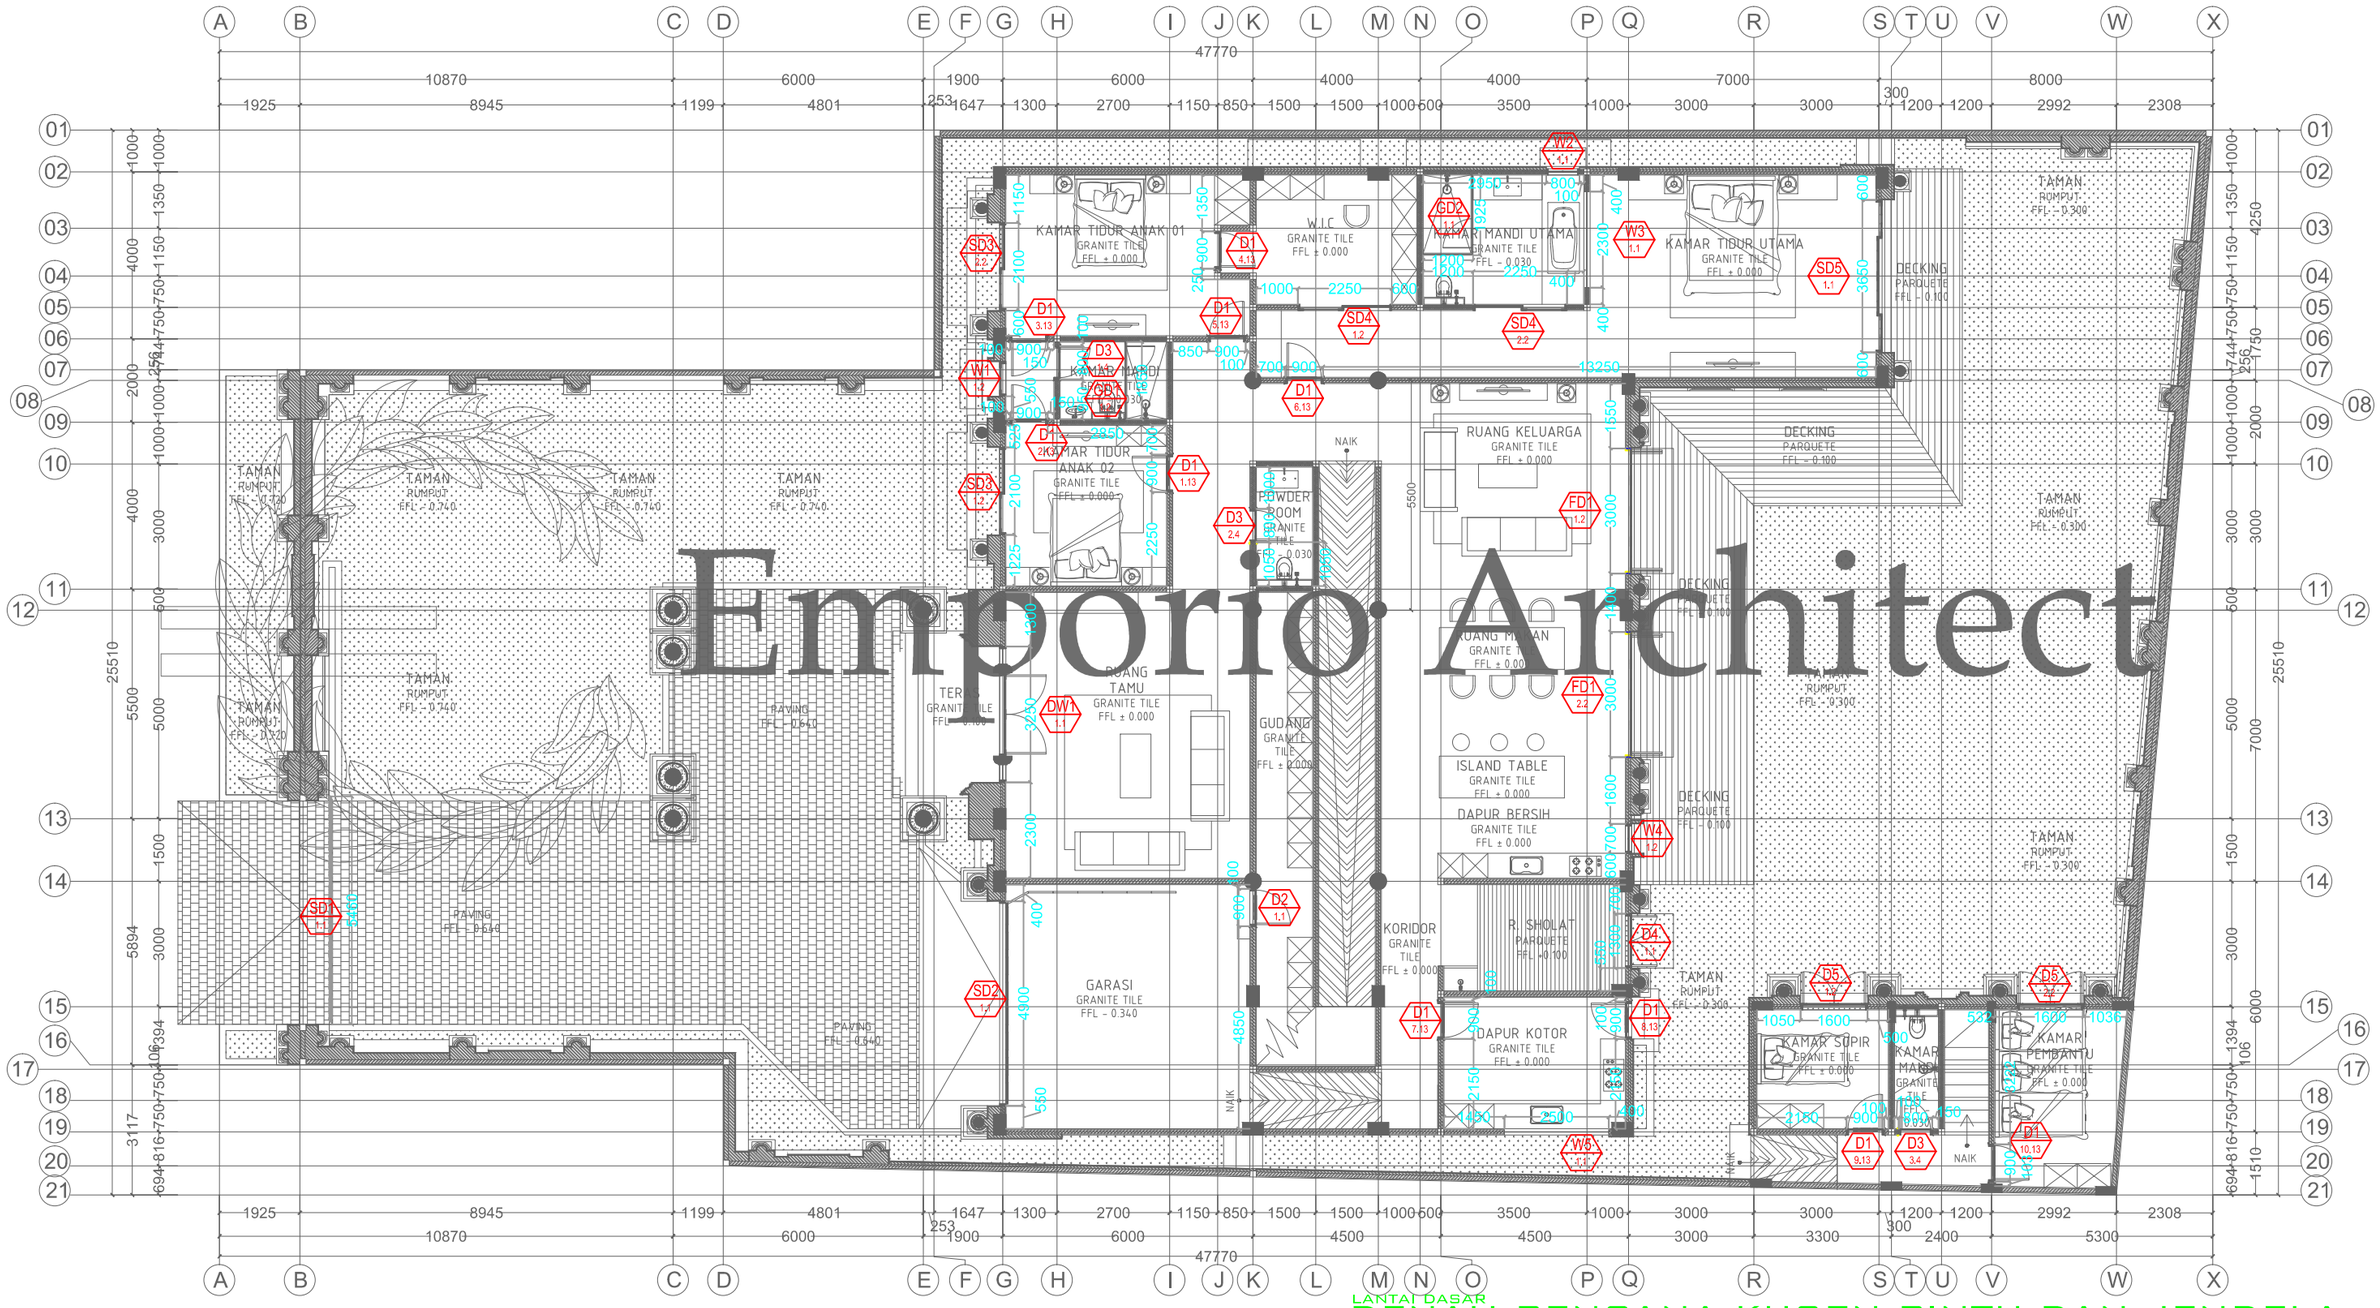


Emporio Architect

LANTAI DASAR

DENAH RENCANA KUSEN PINTU DAN JENDELA

SKALA. 1:150

Consultant: Emporio Architect, info@emporioarchitec.com, contact : 081222955519	PROJECT : Private House	PRINCIPLE ARCHITECT : I.B. Gd Sasra Bhanutama, ST; Arya Prawira Wibowo, ST	STRUCTURE ENGINEER :	STRUCTURE DRAFTER :	ELECTRICAL AND PLUMBING DRAFTER	ARCHITECTURAL DRAFTER :	CHECKED :
	OWNER :	ARCHITECT DESIGNER :	MECHANICAL AND ELECTRICAL ENGINEER :				
	DRAWING TITLE : DENAH RENCANA KUSEN PINTU DAN JENDELA (LANTAI DASAR)	SKALA : SKALA 1 : 150 / DATE :	DATE / REVISION NOTE / SIGNATURE	Drawing code: A	Page number: 012	Total page: 089	**Note.** Planning the structure and plumbing of the drawings should be checked again or re-adjusted by the contractor related to the field condition
		FILE NAME : D\Data\Project / PRINT DATE : -					

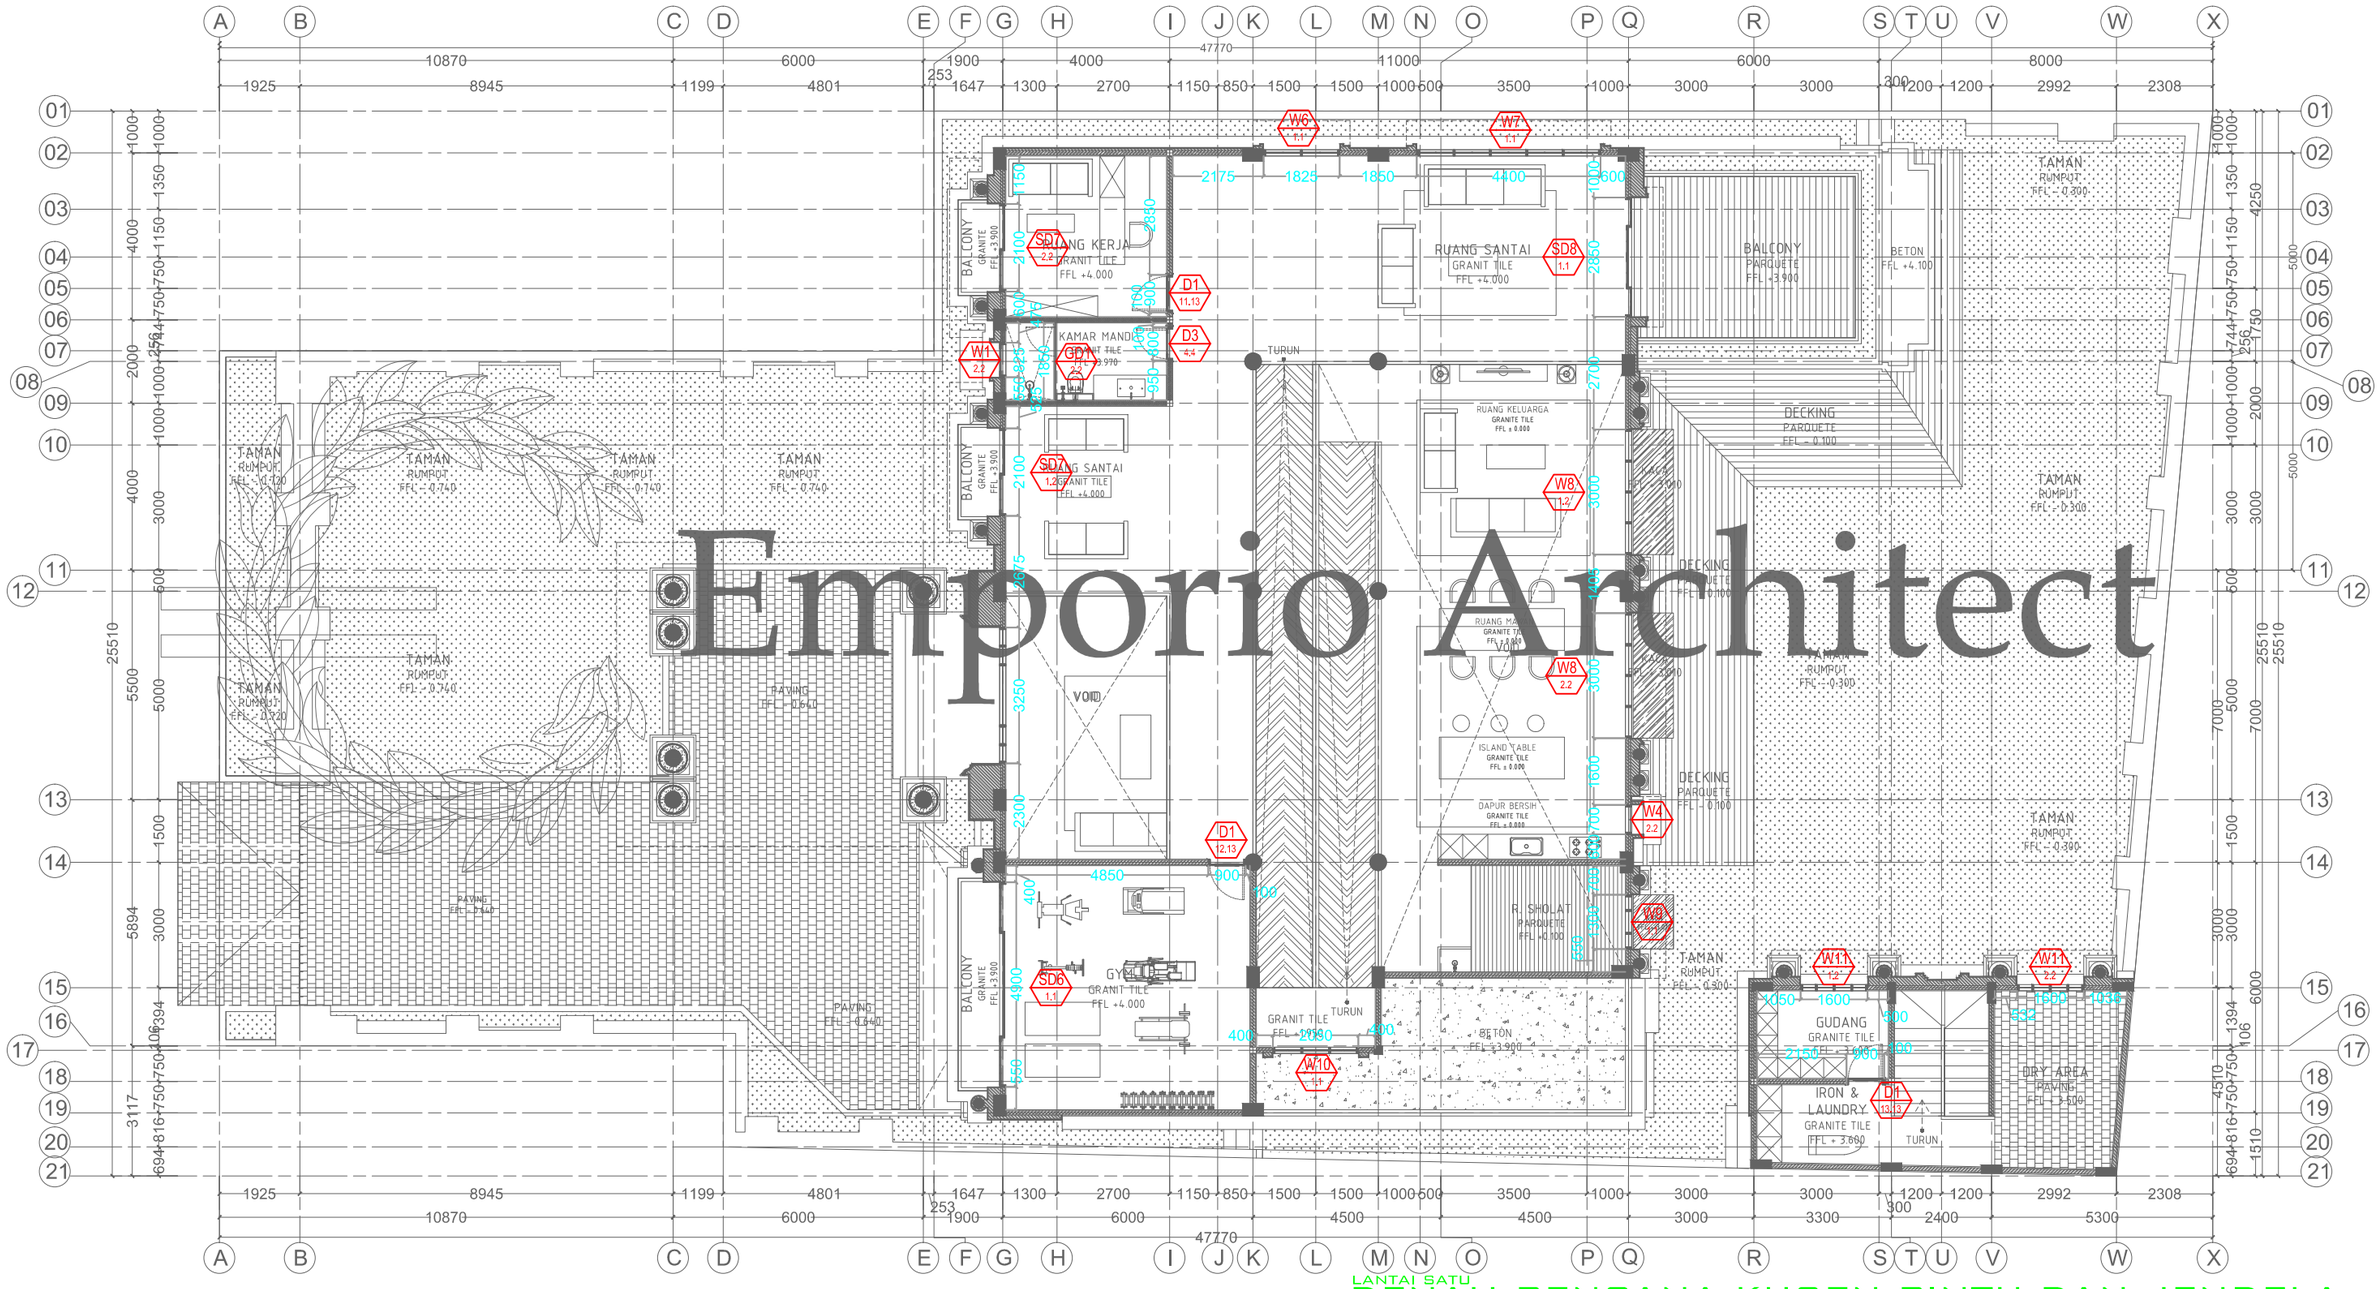

Emporio Architect


LANTAI SATU

DENAH RENCANA KUSEN PINTU DAN JENDELA

SKALA. 1:150

Consultant
Emporio Architect
info@emporioarchitec.com
contact : 081222955519

PROJECT : Private House	PRINCIPLE ARCHITECT : I.B. Gd Sasra Bhanutama, ST; Arya Prawira Wibowo, ST	STRUCTURE ENGINEER :				STRUCTURE DRAFTER :	ELECTRICAL AND PLUMBING DRAFTER :	ARCHITECTURAL DRAFTER :	CHECKED :
OWNER :	ARCHITECT DESIGNER :	MECHANICAL AND ELECTRICAL ENGINEER :							
DRAWING TITLE : DENAH RENCANA KUSEN PINTU DAN JENDELA (LANTAI SATU)	SKALA : SKALA 1 : 150	DATE :	DATE	REVISION NOTE	SIGNATURE	Drawing code	Page number	Total page	Note. Planning the structure and plumbing of the drawings should be checked again or re-adjusted by the contractor related to the field condition
	FILE NAME D\Data\Project	PRINT DATE : -				A	013	089	

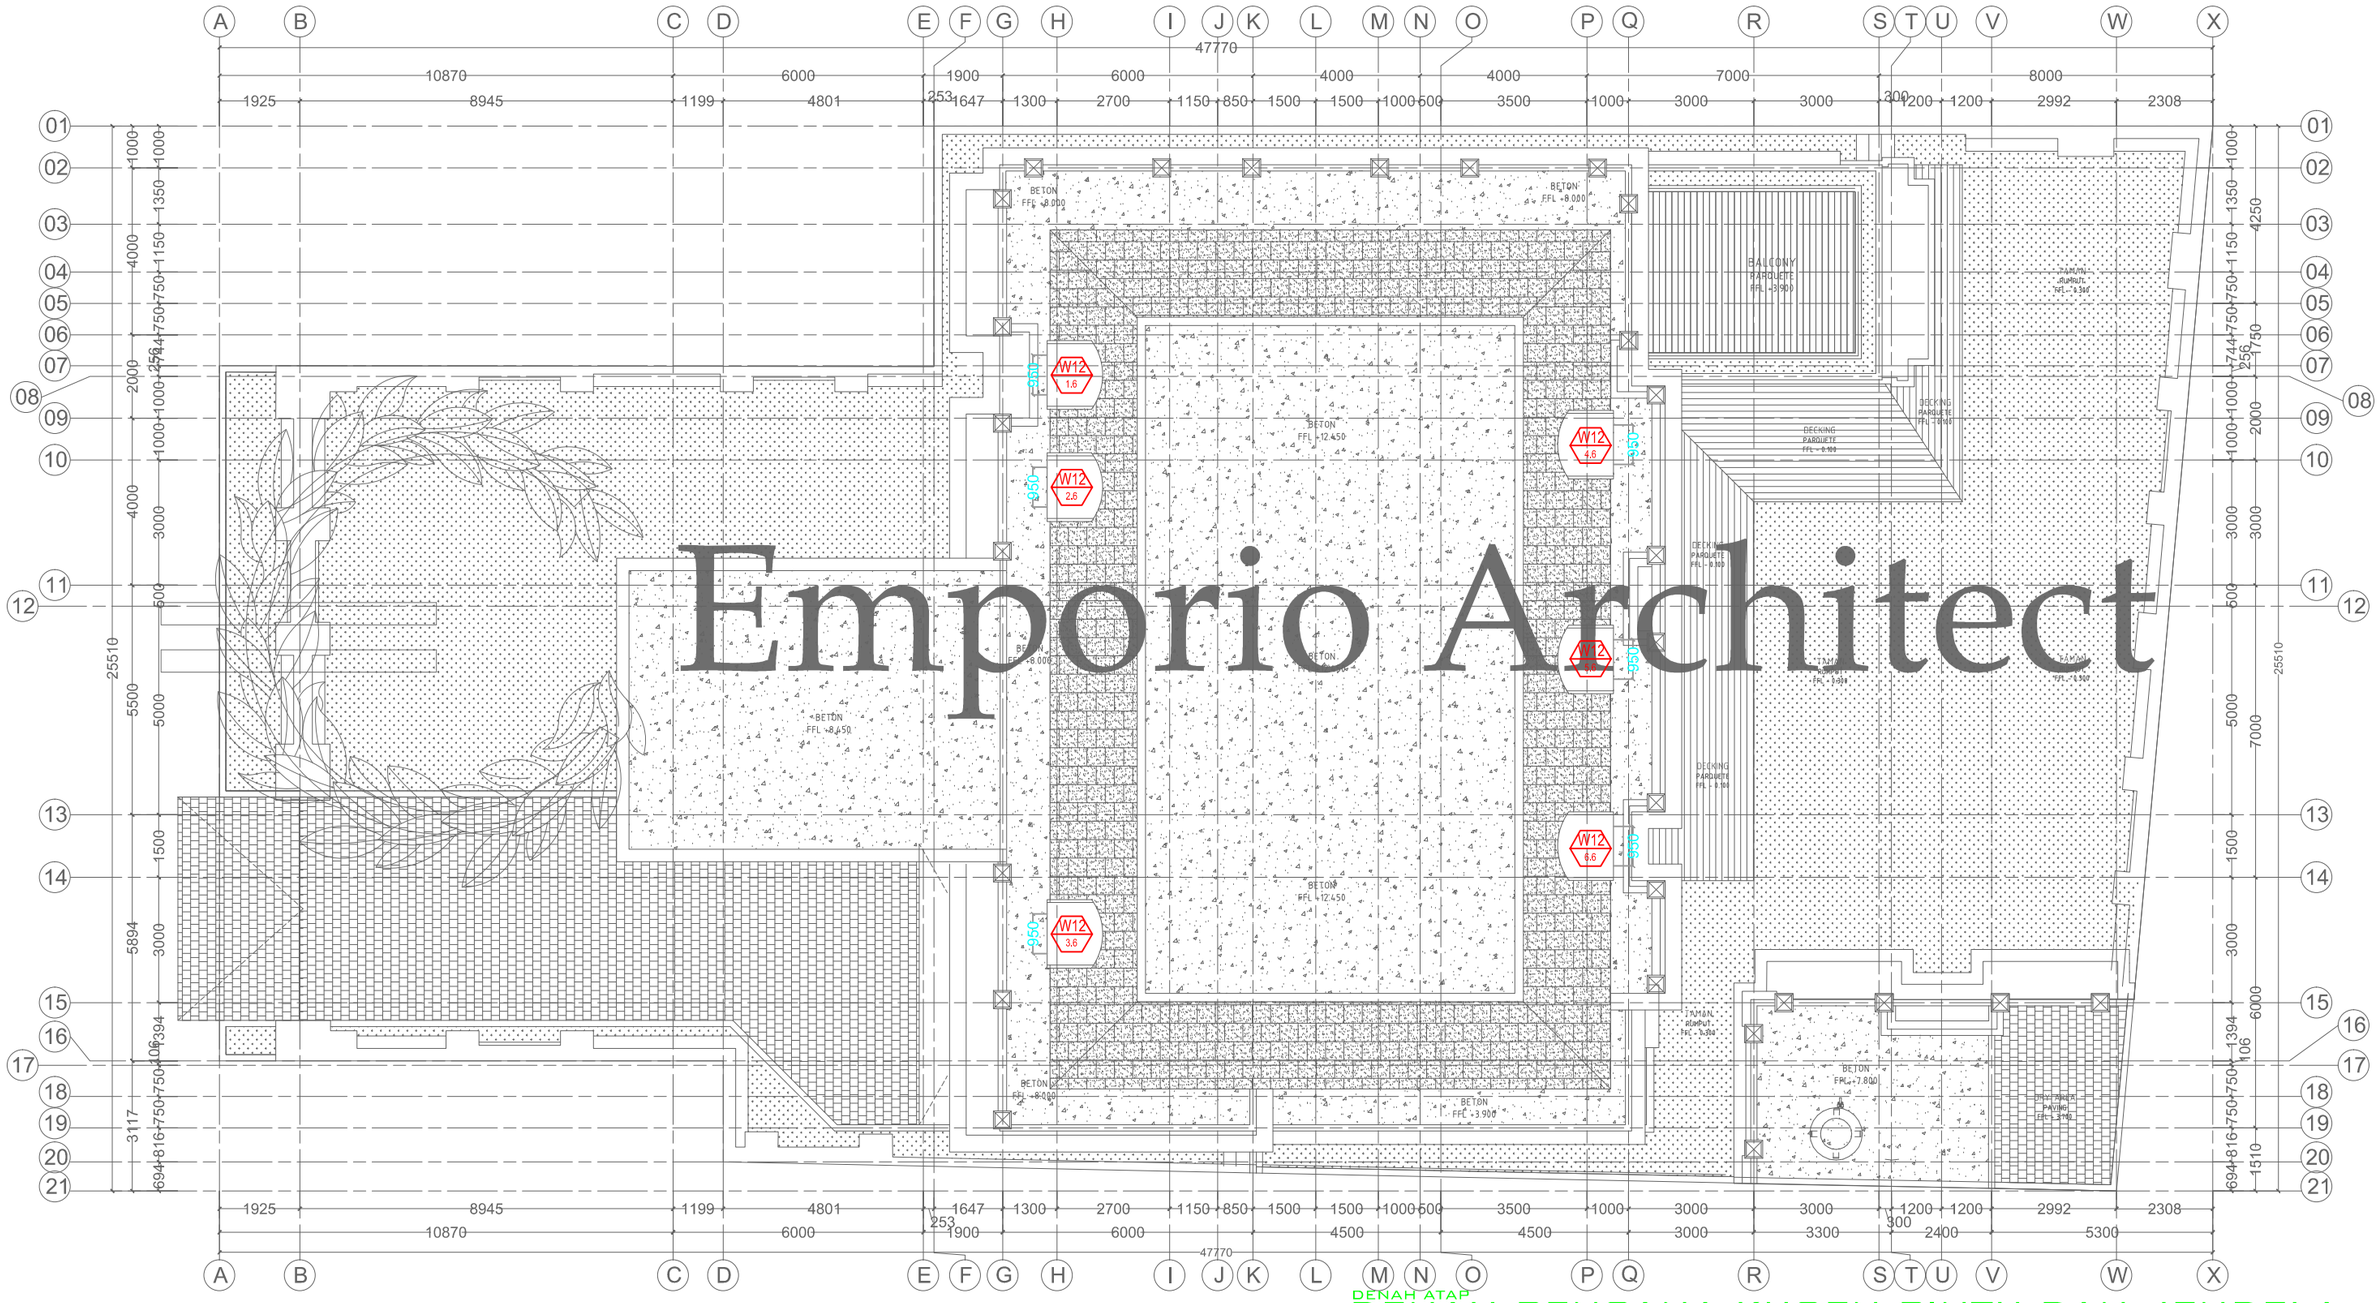

Emporio Architect


DENAH ATAP

DENAH RENCANA KUSEN PINTU DAN JENDELA

SKALA. 1:150

Consultant
Emporio Architect
info@emporioarchitec.com
contact : 081222955519

PROJECT : Private House	PRINCIPLE ARCHITECT : I.B. Gd Sasra Bhanutama, ST Arya Prawira Wibowo, ST	STRUCTURE ENGINEER :	STRUCTURE DRAFTER : / ELECTRICAL AND PLUMBING DRAFTER : / ARCHITECTURAL DRAFTER : / CHECKED :
OWNER :	ARCHITECT DESIGNER :	MECHANICAL AND ELECTRICAL ENGINEER :	
DRAWING TITLE : DENAH RENCANA KUSEN PINTU DAN JENDELA (DENAH ATAP)	SKALA : SKALA 1 : 150 / DATE :	DATE / REVISION NOTE / SIGNATURE	Drawing code: A / Page number: 014 / Total page: 089
	FILE NAME : D\Data\Project / PRINT DATE : -		**Note.** Planning the structure and plumbing of the drawings should be checked again or re-adjusted by the contractor related to the field condition

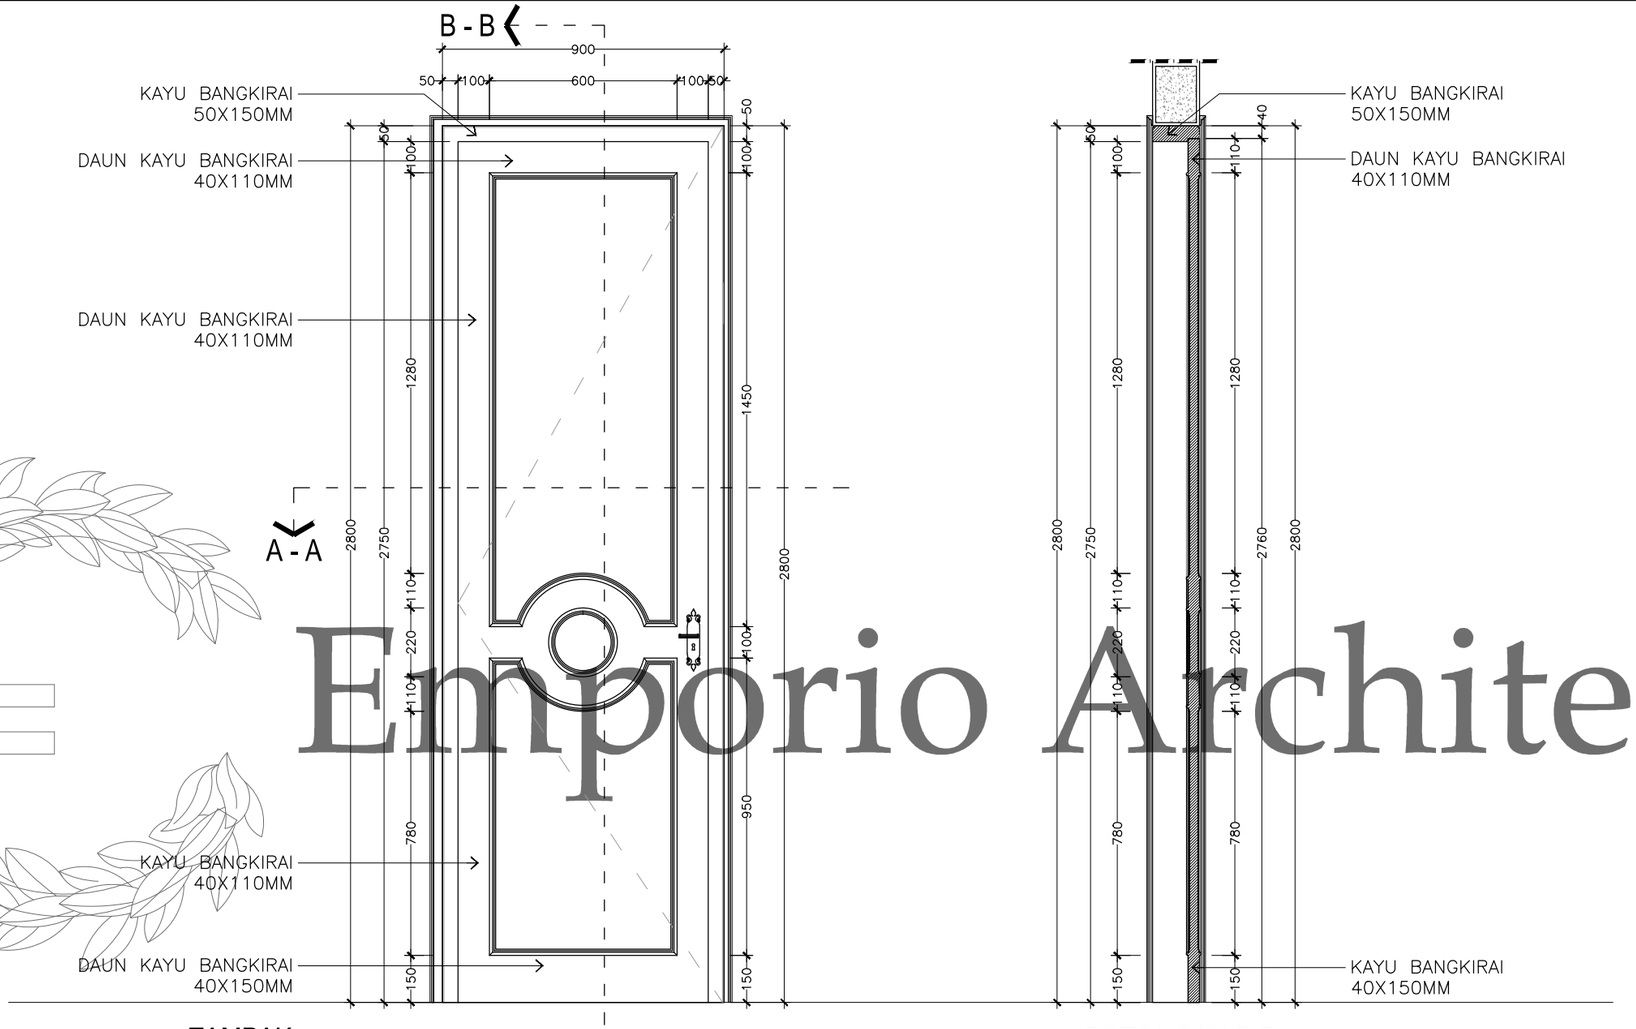


TAMPAK

SKALA 1 : 20

POTONGAN B-B

SKALA 1 : 20

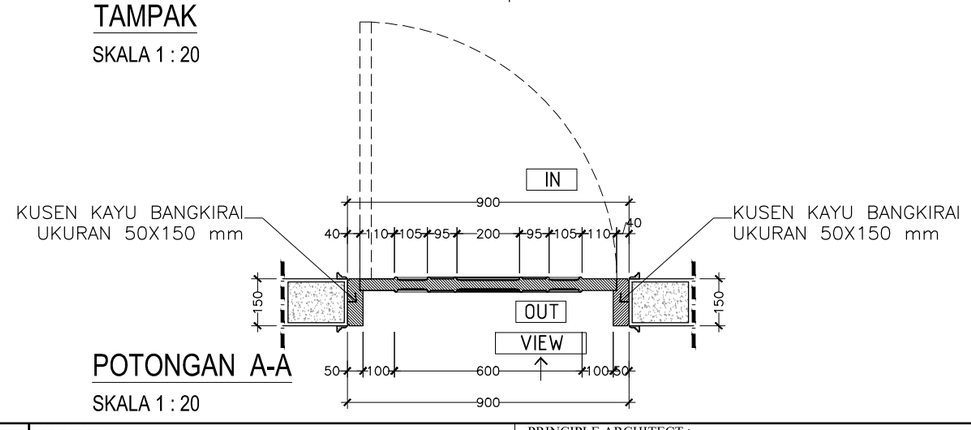

POTONGAN A-A

SKALA 1 : 20


D1 ~ 13 UNIT

SKALA. 1: 20

Emporio Architect

Consultant
Emporio Architect
info@emporioarchitec.com
contact : 081222955519

PROJECT : Private House	PRINCIPLE ARCHITECT : I.B. Gd Sasra Bhanutama, ST Arya Prawira Wibowo, ST		STRUCTURE ENGINEER :			STRUCTURE DRAFTER :	ELECTRICAL AND PLUMBING DRAFTER :	ARCHITECTURAL DRAFTER :	CHECKED :
OWNER :	ARCHITECT DESIGNER :		MECHANICAL AND ELECTRICAL ENGINEER :						
DRAWING TITLE : D1 ~13 UNIT	SKALA : SKALA 1 : 20	DATE :	DATE	REVISION NOTE	SIGNATURE	Drawing code	Page number	Total page	Note. Planning the structure and plumbing of the drawings should be checked again or re-adjusted by the contractor related to the field condition
	FILE NAME D\Data\Project	PRINT DATE : -				A	015	089	

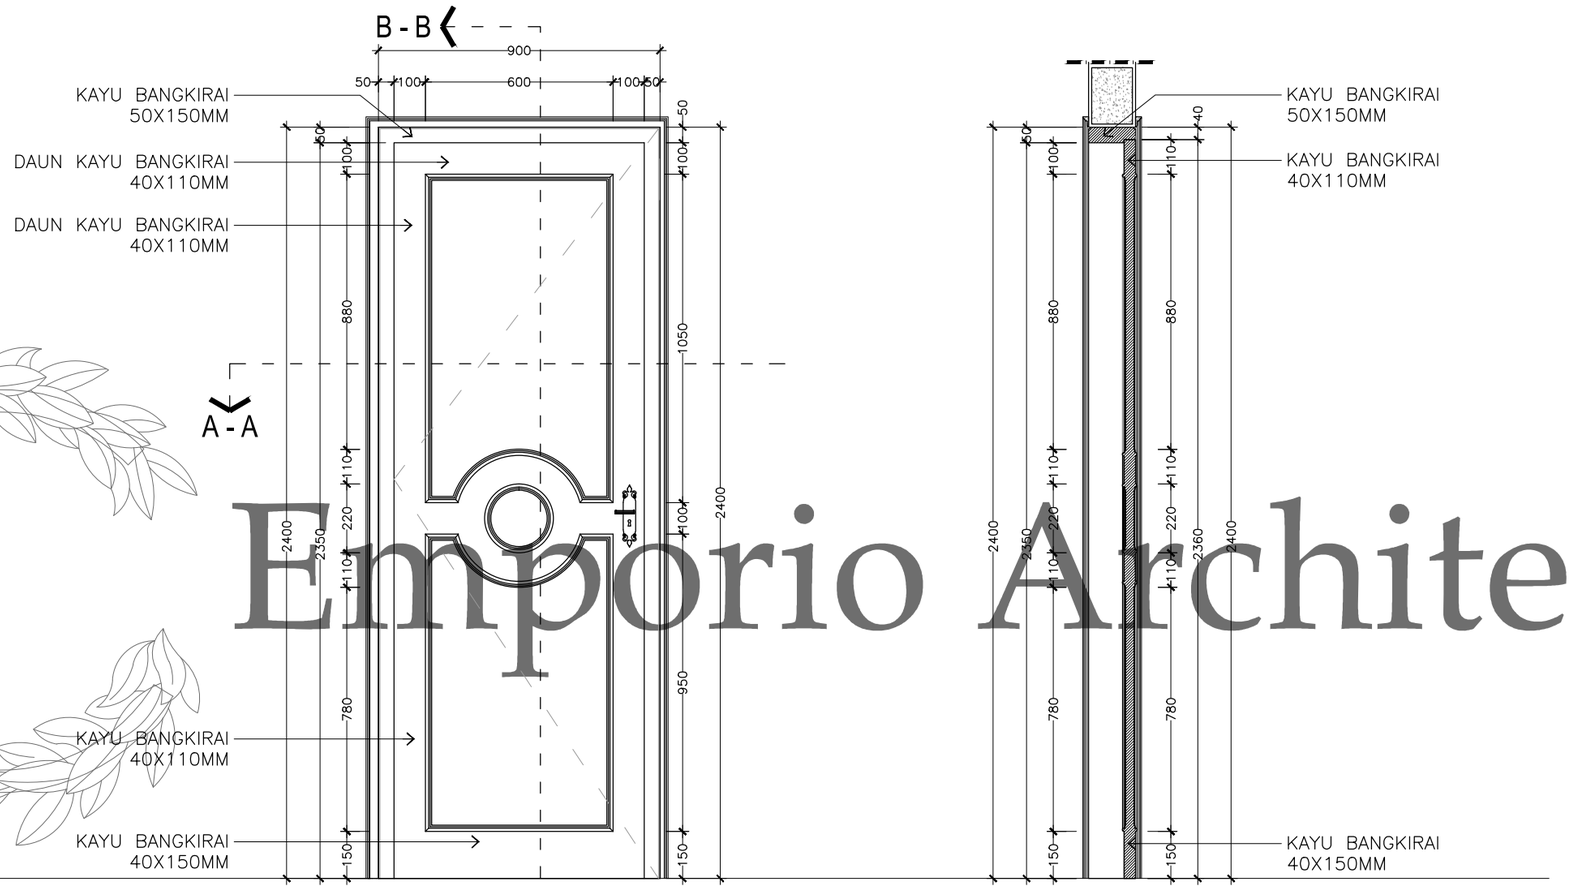


TAMPAK

SKALA 1 : 20

POTONGAN B-B

SKALA 1 : 20

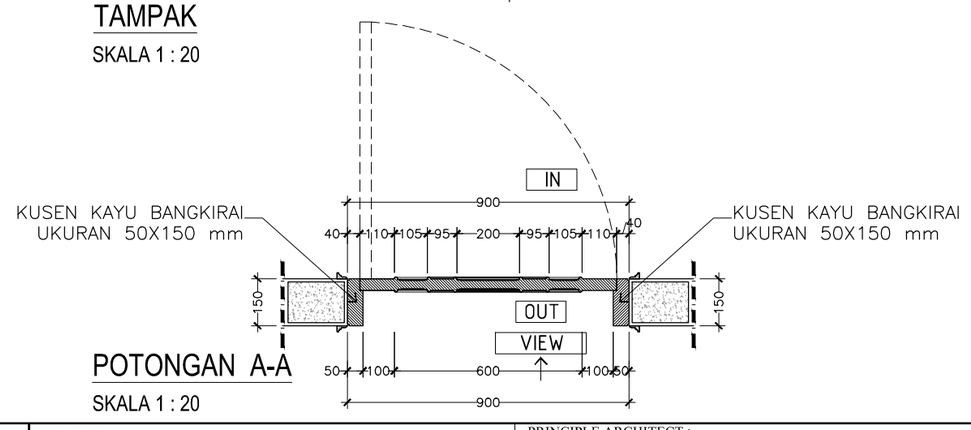

POTONGAN A-A

SKALA 1 : 20


D2 ~ 1 UNIT

SKALA. 1: 20

Emporio Architect


Consultant
Emporio Architect
info@emporioarchitec.com
contact : 081222955519

PROJECT : Private House	PRINCIPLE ARCHITECT : I.B. Gd Sasra Bhanutama, ST Arya Prawira Wibowo, ST	STRUCTURE ENGINEER :	STRUCTURE DRAFTER :	ELECTRICAL AND PLUMBING DRAFTER :	ARCHITECTURAL DRAFTER :	CHECKED :		
OWNER :	ARCHITECT DESIGNER :	MECHANICAL AND ELECTRICAL ENGINEER :						
DRAWING TITLE : D2 ~1UNIT	SKALA : SKALA 1 : 20 / DATE :	DATE / REVISION NOTE / SIGNATURE	Drawing code	Page number	Total page	Note. Planning the structure and plumbing of the drawings should be checked again or re-adjusted by the contractor related to the field condition		
	FILE NAME D\Data\Project / PRINT DATE : -		A	016	089			

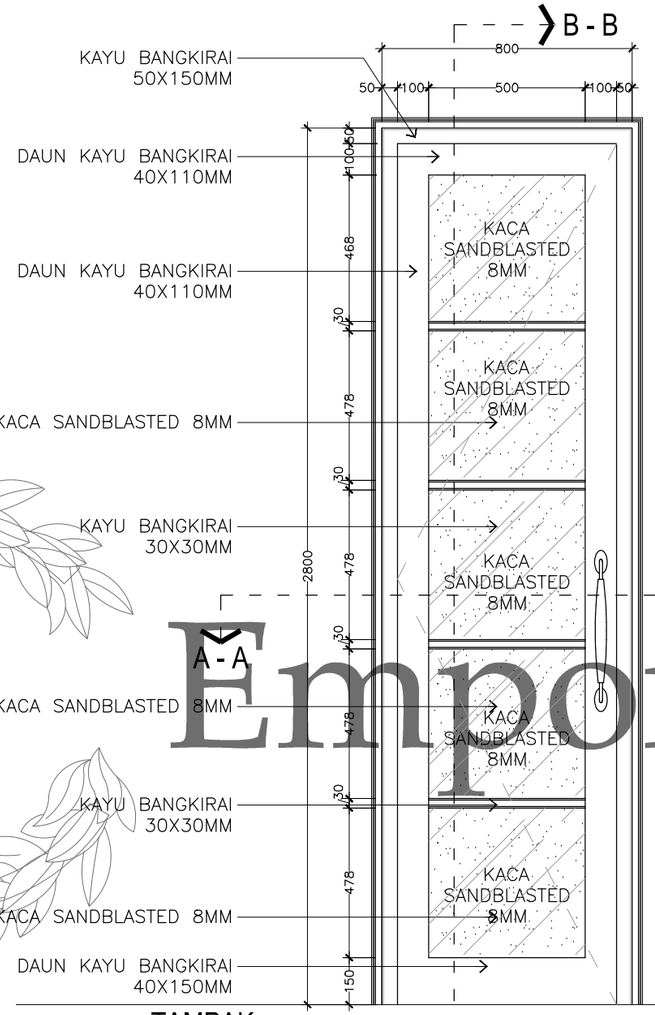


TAMPAK

SKALA 1 : 20

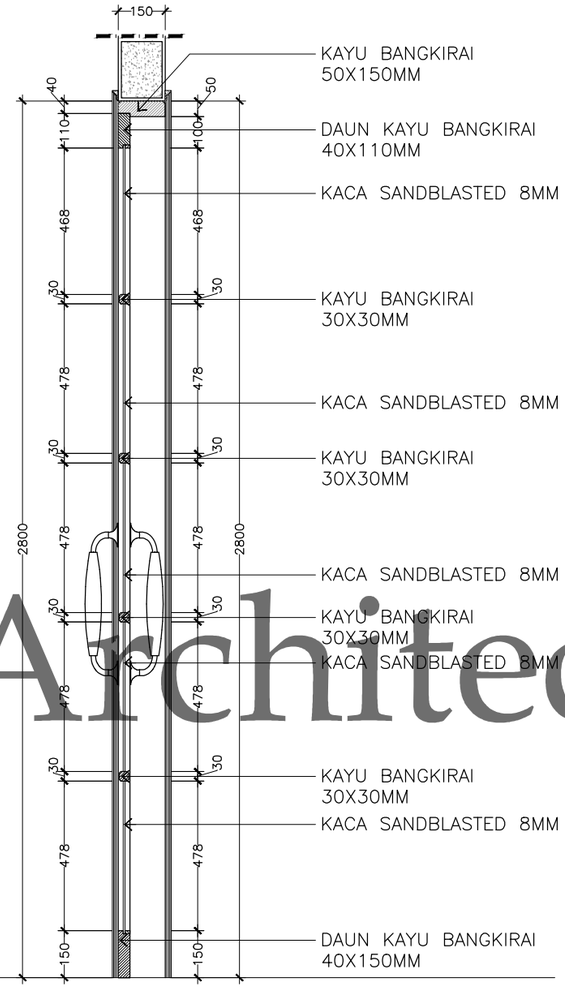

POTONGAN B-B

SKALA 1 : 20

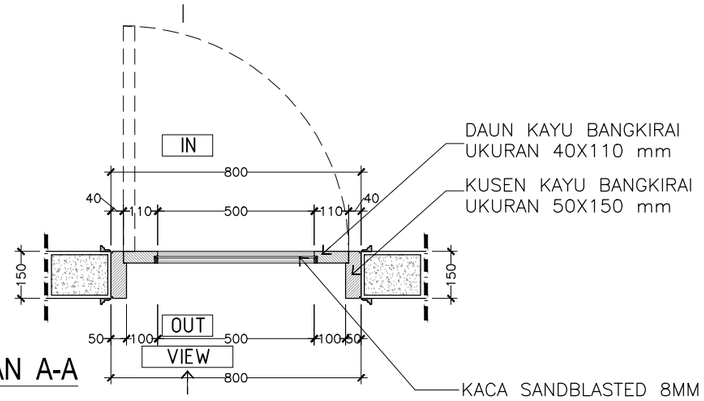

POTONGAN A-A

SKALA 1 : 20

D3 ~ 4 UNIT


SKALA. 1: 20


Emporio Architect

Consultant
Emporio Architect
info@emporioarchitec.com
contact : 081222955519

PROJECT : Private House	PRINCIPLE ARCHITECT : I.B. Gd Sasra Bhanutama, ST Arya Prawira Wibowo, ST	STRUCTURE ENGINEER :	STRUCTURE DRAFTER :	ELECTRICAL AND PLUMBING DRAFTER :	ARCHITECTURAL DRAFTER :	CHECKED :		
OWNER :	ARCHITECT DESIGNER :	MECHANICAL AND ELECTRICAL ENGINEER :						
DRAWING TITLE : D3 ~4UNIT	SKALA : SKALA 1 : 20	DATE :	DATE	REVISION NOTE	SIGNATURE	Drawing code	Page number	Total page
	FILE NAME D\Data\Project	PRINT DATE : -				A	017	089

Note.
Planning the structure and plumbing of the drawings should be checked again or re-adjusted by the contractor related to the field condition

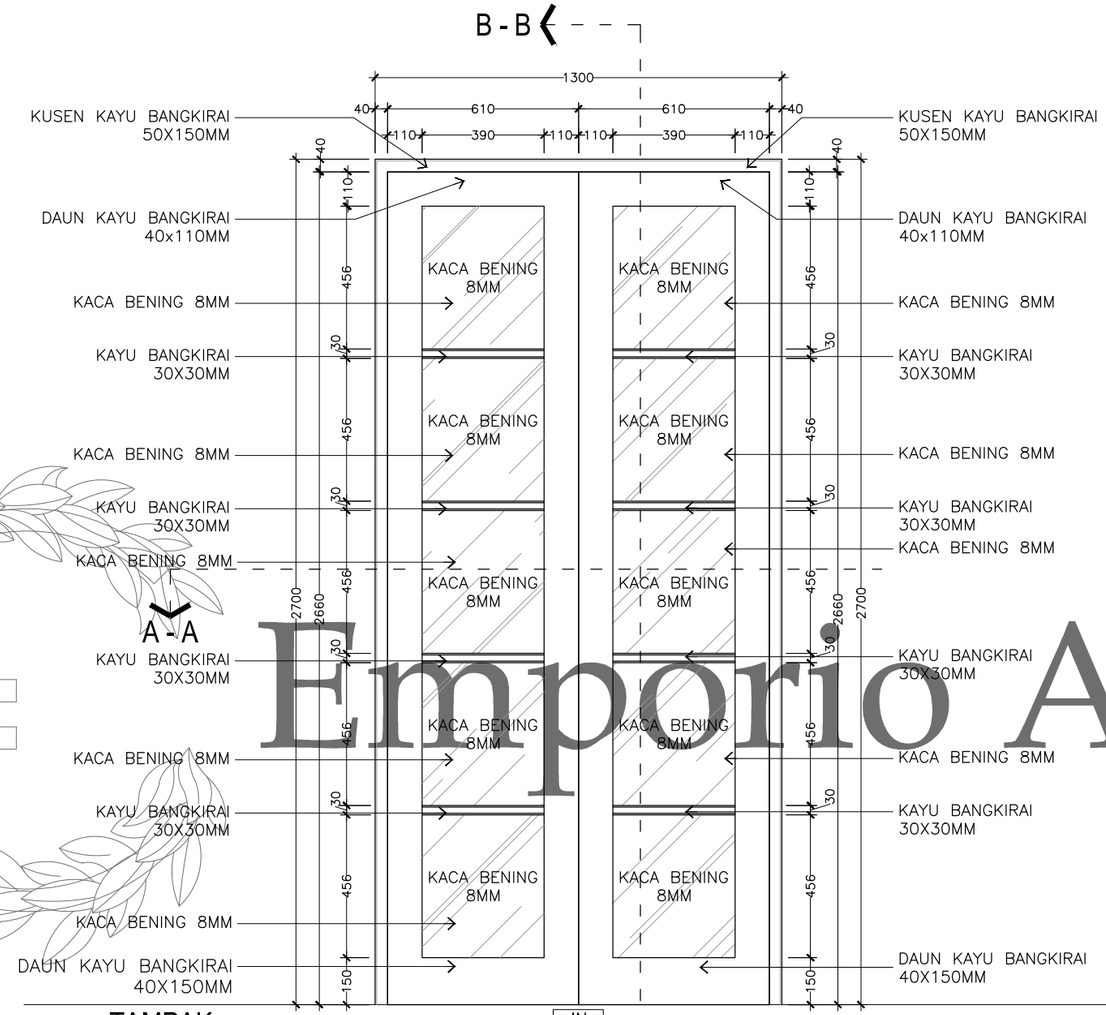

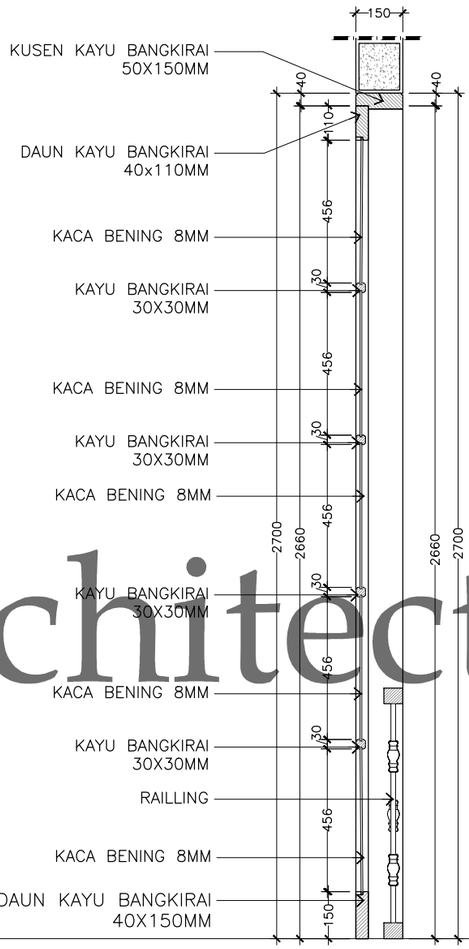


TAMPAK

SKALA 1 : 20

POTONGAN B-B

SKALA 1 : 20

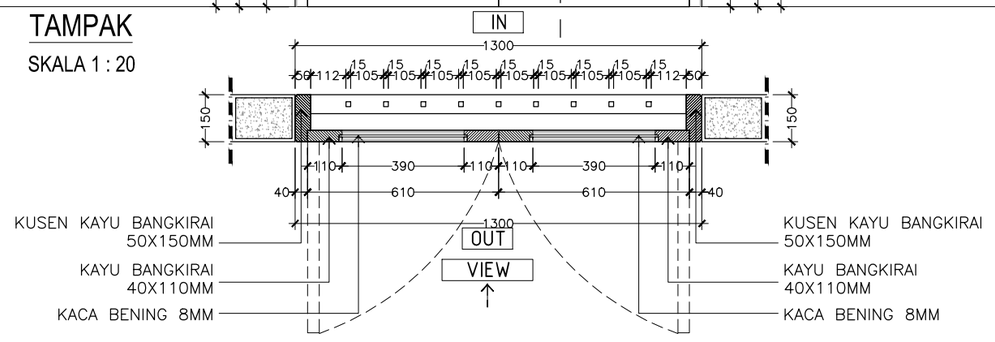

POTONGAN A-A

SKALA 1 : 20

D4 ~ 1 UNIT


SKALA. 1: 20

Emporio Architect

Consultant
Emporio Architect
info@emporioarchitec.com
contact : 081222955519

PROJECT : Private House	PRINCIPLE ARCHITECT : I.B. Gd Sasra Bhanutama, ST Arya Prawira Wibowo, ST	STRUCTURE ENGINEER :	STRUCTURE DRAFTER :	ELECTRICAL AND PLUMBING DRAFTER :	ARCHITECTURAL DRAFTER :	CHECKED :		
OWNER :	ARCHITECT DESIGNER :	MECHANICAL AND ELECTRICAL ENGINEER :						
DRAWING TITLE : D4 ~ 1 UNIT	SKALA : SKALA 1 : 20	DATE :	DATE	REVISION NOTE	SIGNATURE	Drawing code	Page number	Total page
	FILE NAME D\Data\Project	PRINT DATE : -				A	018	089

Note.
Planning the structure and plumbing of the drawings should be checked again or re-adjusted by the contractor related to the field condition

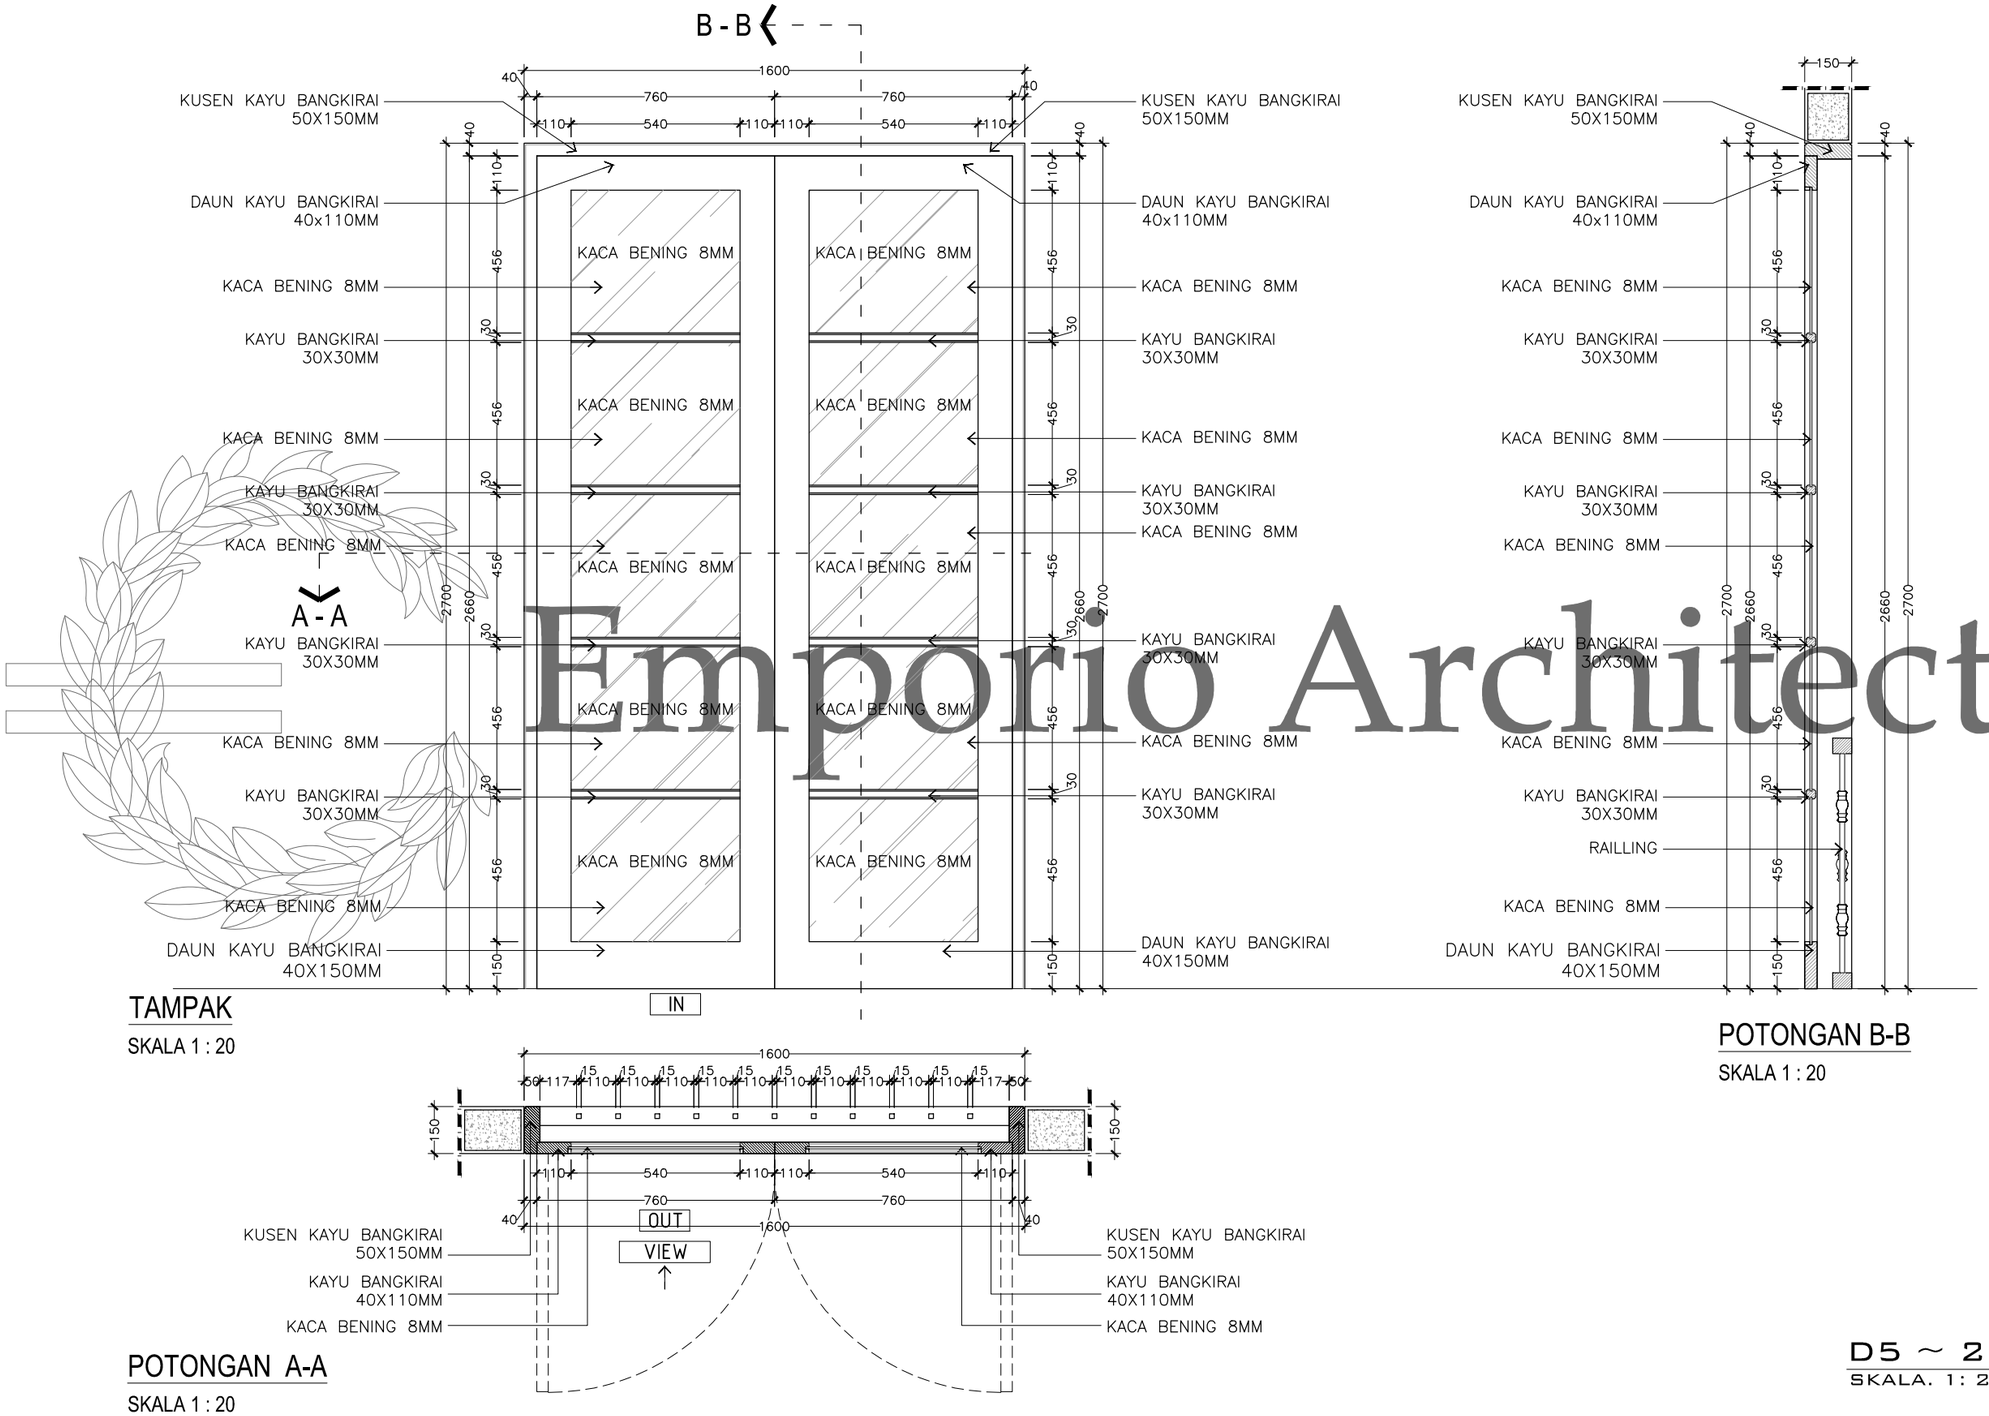

TAMPAK

SKALA 1 : 20

POTONGAN B-B

SKALA 1 : 20

POTONGAN A-A

SKALA 1 : 20

D5 ~ 2 UNIT

SKALA. 1: 20

Emporio Architect

Consultant
Emporio Architect
info@emporioarchitec.com
contact : 081222955519

PROJECT : Private House	PRINCIPLE ARCHITECT : I.B. Gd Sasra Bhanutama, ST Arya Prawira Wibowo, ST	STRUCTURE ENGINEER :			STRUCTURE DRAFTER :	ELECTRICAL AND PLUMBING DRAFTER :	ARCHITECTURAL DRAFTER :	CHECKED :
OWNER :	ARCHITECT DESIGNER :	MECHANICAL AND ELECTRICAL ENGINEER :						
DRAWING TITLE : D5 ~ 2 UNIT	SKALA : SKALA 1 : 20	DATE :	DATE	REVISION NOTE	SIGNATURE	Drawing code	Page number	Total page
	FILE NAME D\Data\Project	PRINT DATE : -				A	019	089


Note.
Planning the structure and plumbing of the drawings should be checked again or re-adjusted by the contractor related to the field condition

Consultant
Emporio Architect
info@emporioarchitec.com
contact : 081222955519

PROJECT : Private House

OWNER :

DRAWING TITLE : DW1 ~ 1 UNIT

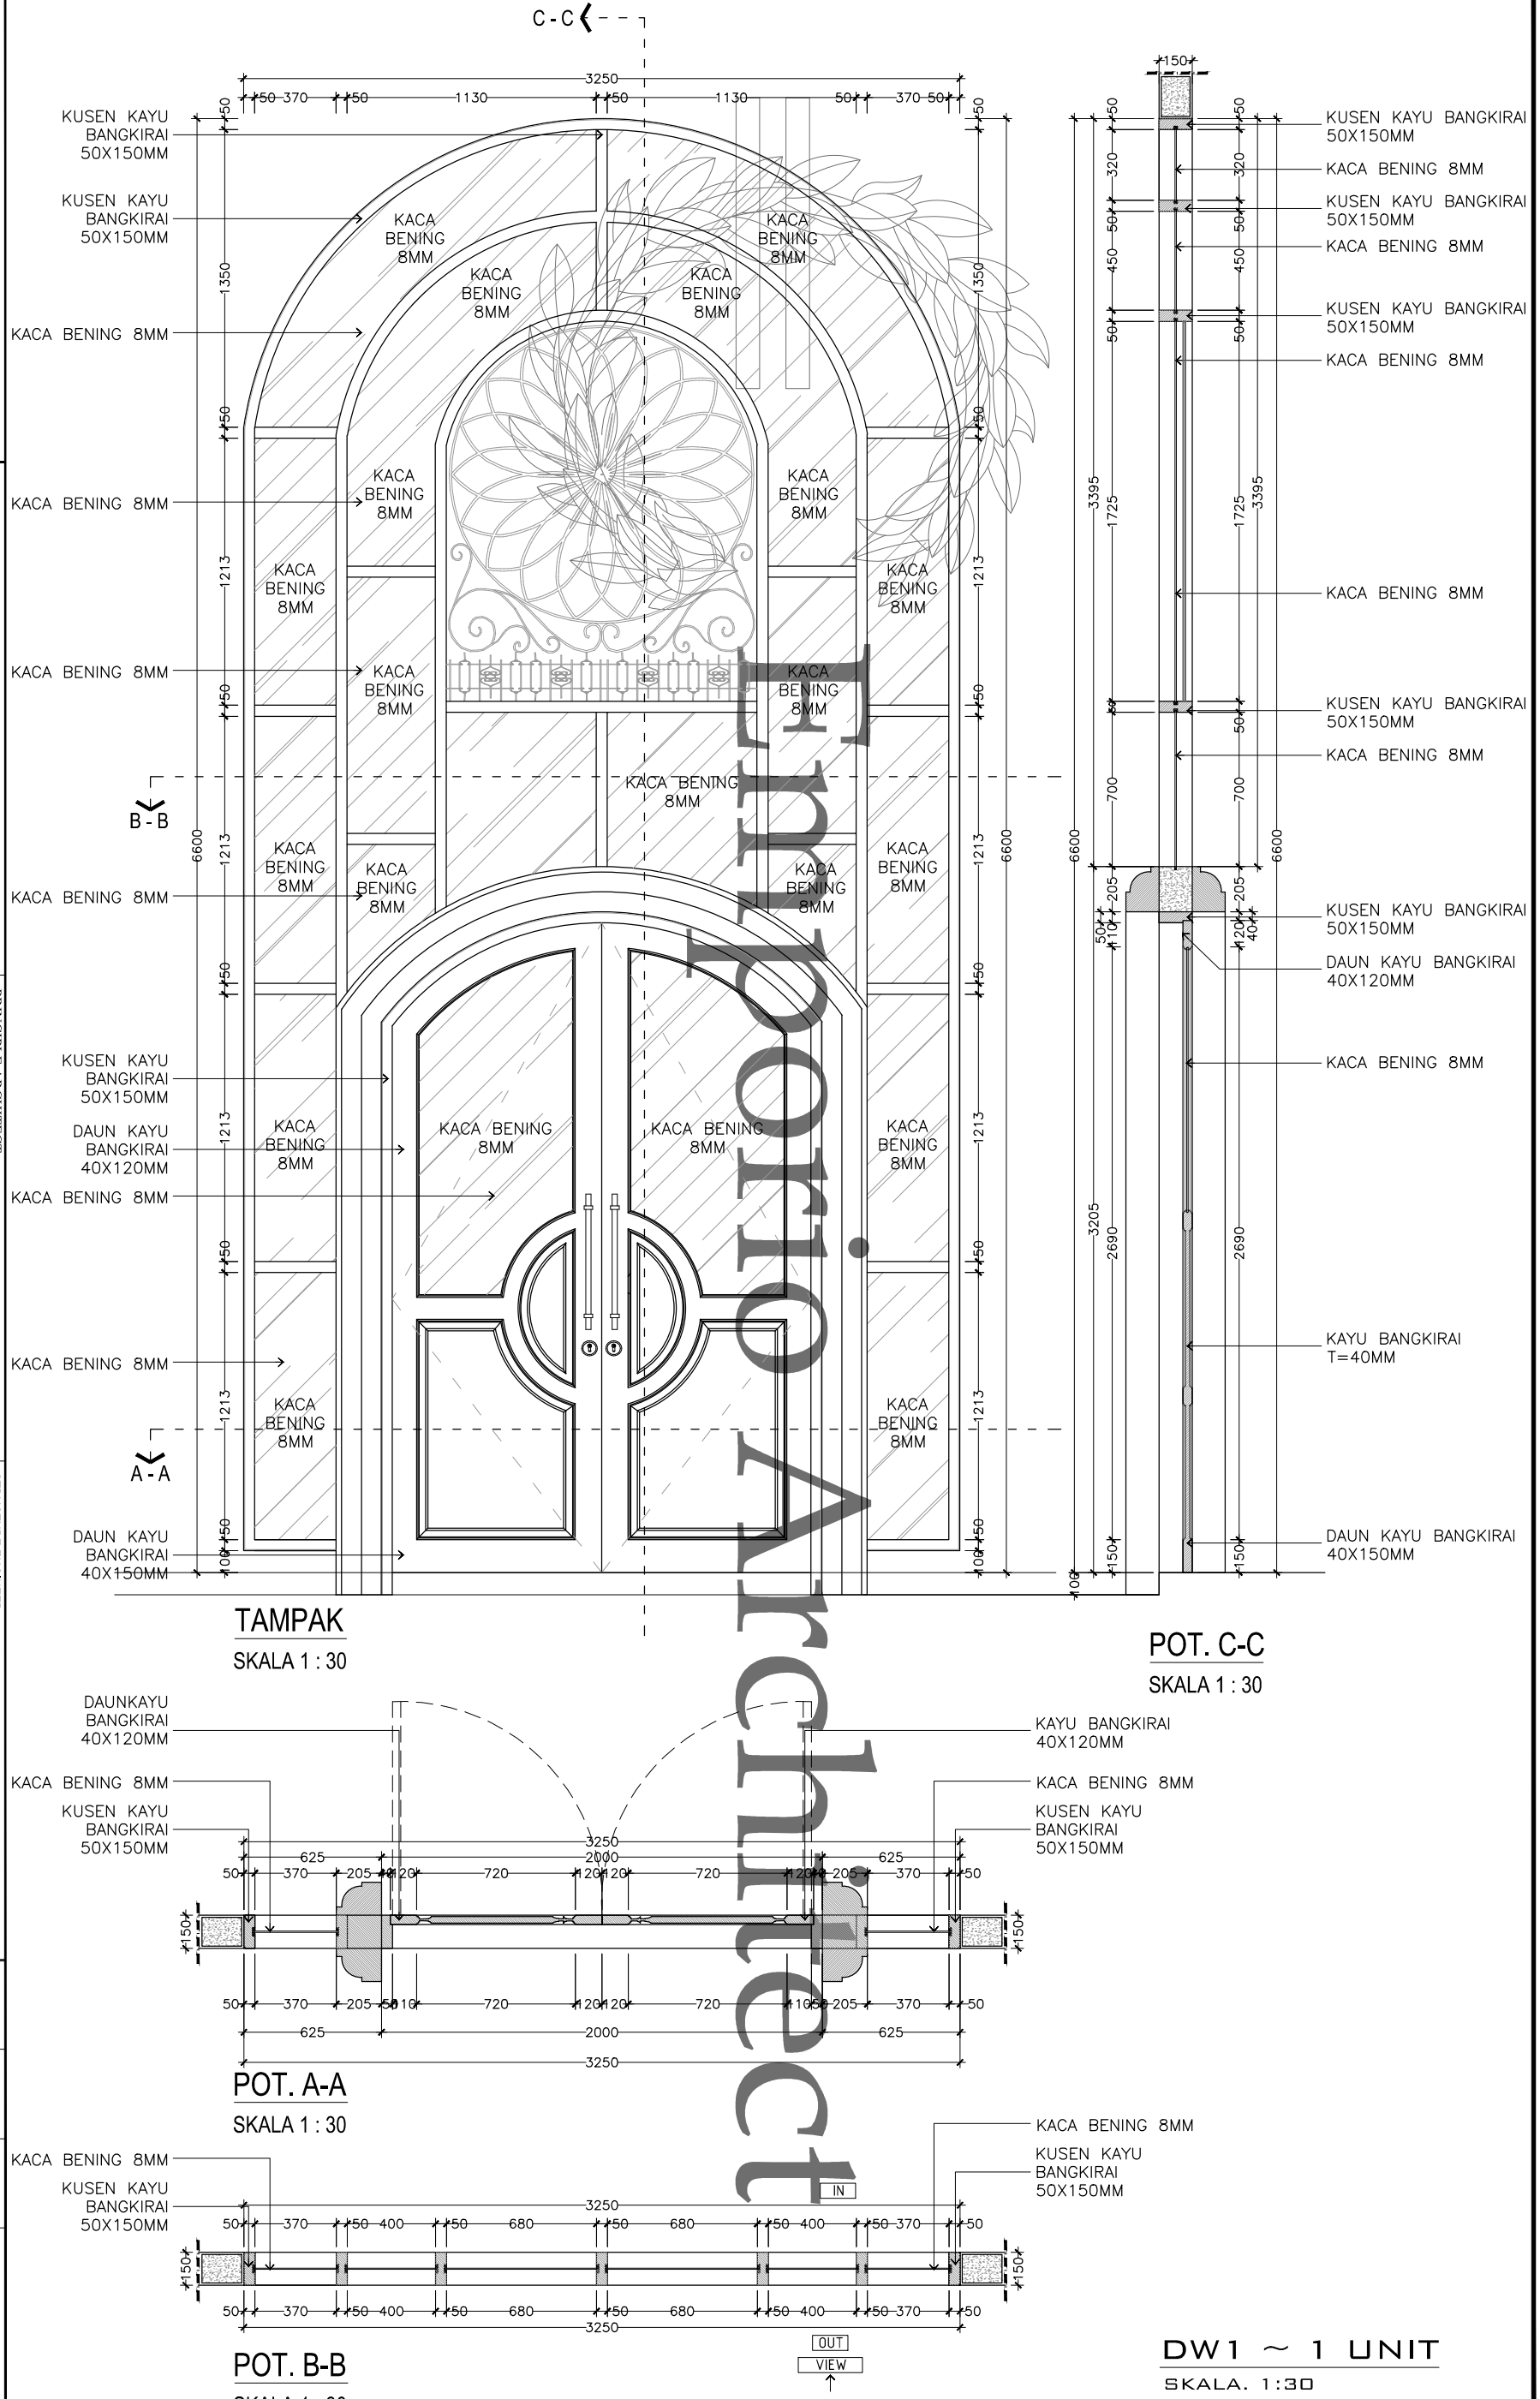

TAMPAK
SKALA 1 : 30

POT. C-C
SKALA 1 : 30

POT. A-A
SKALA 1 : 30

POT. B-B
SKALA 1 : 30

DW1 ~ 1 UNIT
SKALA. 1:30

PRINCIPLE ARCHITECT : I.B. Gd Sasra Bhanutama, ST
Arya Prawira Wibowo, ST

ARCHITECT DESIGNER :

STRUCTURE ENGINEER :

MECHANICAL AND ELECTRICAL ENGINEER :

STRUCTURE DRAFTER :

ELECTRICAL AND PLUMBING DRAFTER :

ARCHITECTURAL DRAFTER :

CHECKED :

SKALA : SKALA 1 : 30

DATE :

PRINT DATE : -

FILE NAME : D\Data\Project

DATE

SIGNATURE

REVISION NOTE


Drawing code : A

Page number : 020

Total page : 089

Note.
Planning the structure and plumbing of the drawings should be checked again or re-adjusted by the contractor related to the field condition

Emporio Architect

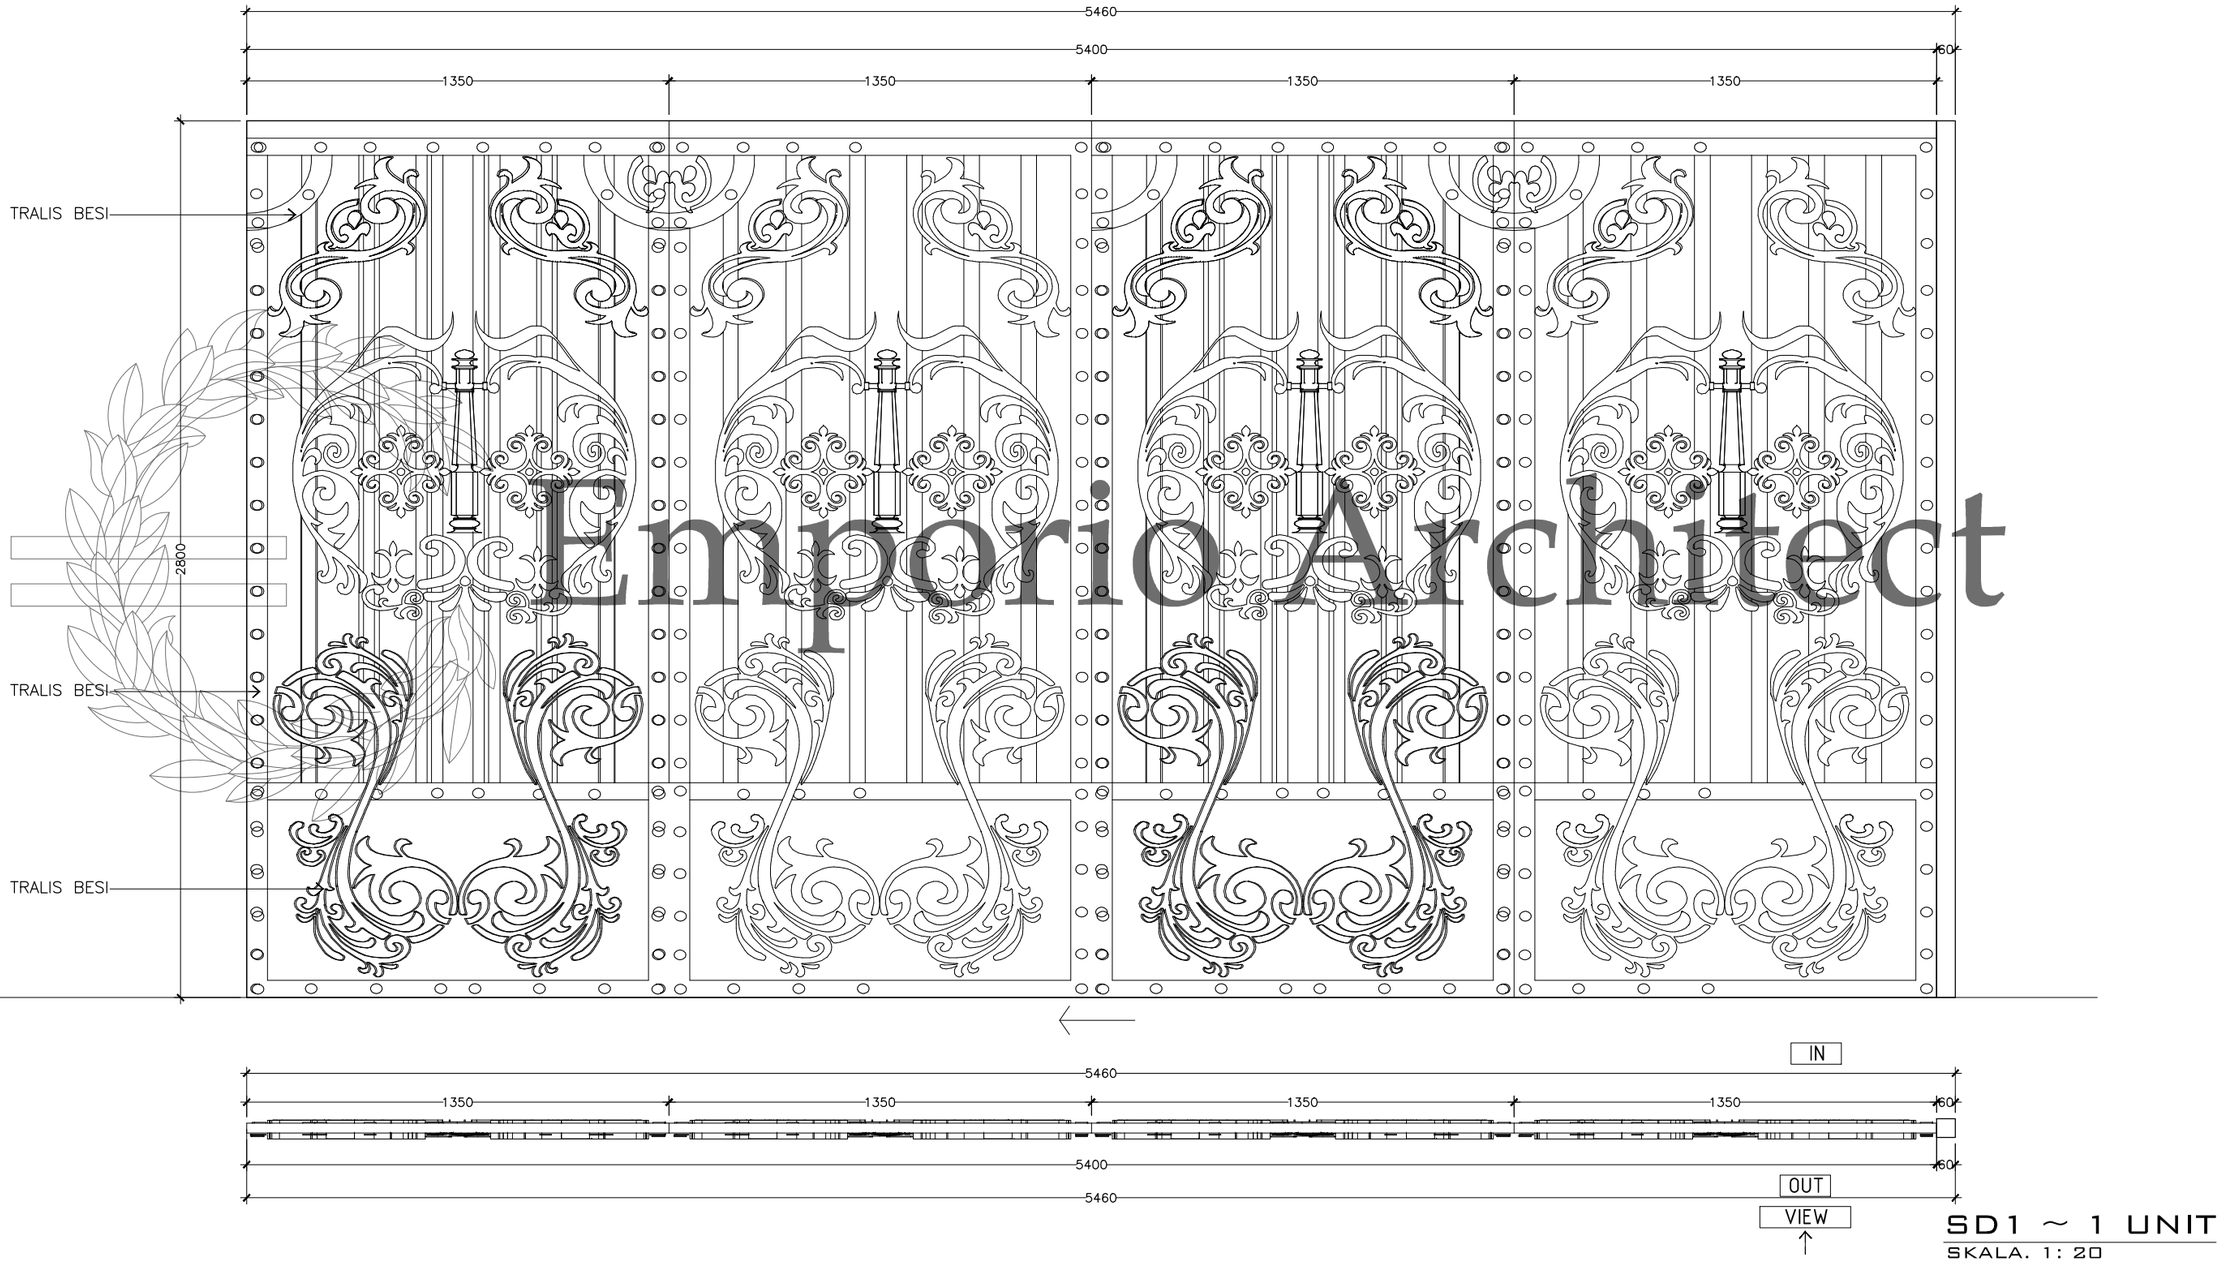

Emporio Architect

SD1 ~ 1 UNIT


SKALA. 1: 20

Consultant

Emporio Architect
info@emporioarchitec.com
contact : 081222955519

PROJECT : Private House	PRINCIPLE ARCHITECT : I.B. Gd Sasra Bhanutama, ST Arya Prawira Wibowo, ST	STRUCTURE ENGINEER :	STRUCTURE DRAFTER :	ELECTRICAL AND PLUMBING DRAFTER :	ARCHITECTURAL DRAFTER :	CHECKED :		
OWNER :	ARCHITECT DESIGNER :	MECHANICAL AND ELECTRICAL ENGINEER :						
DRAWING TITLE : SD1 ~ 1 UNIT	SKALA : SKALA 1 : 20	DATE :	DATE / REVISION NOTE / SIGNATURE			Drawing code	Page number	Total page
	FILE NAME : D\Data\Project	PRINT DATE : -				A	021	089

Note.
Planning the structure and plumbing of the drawings should be checked again or re-adjusted by the contractor related to the field condition

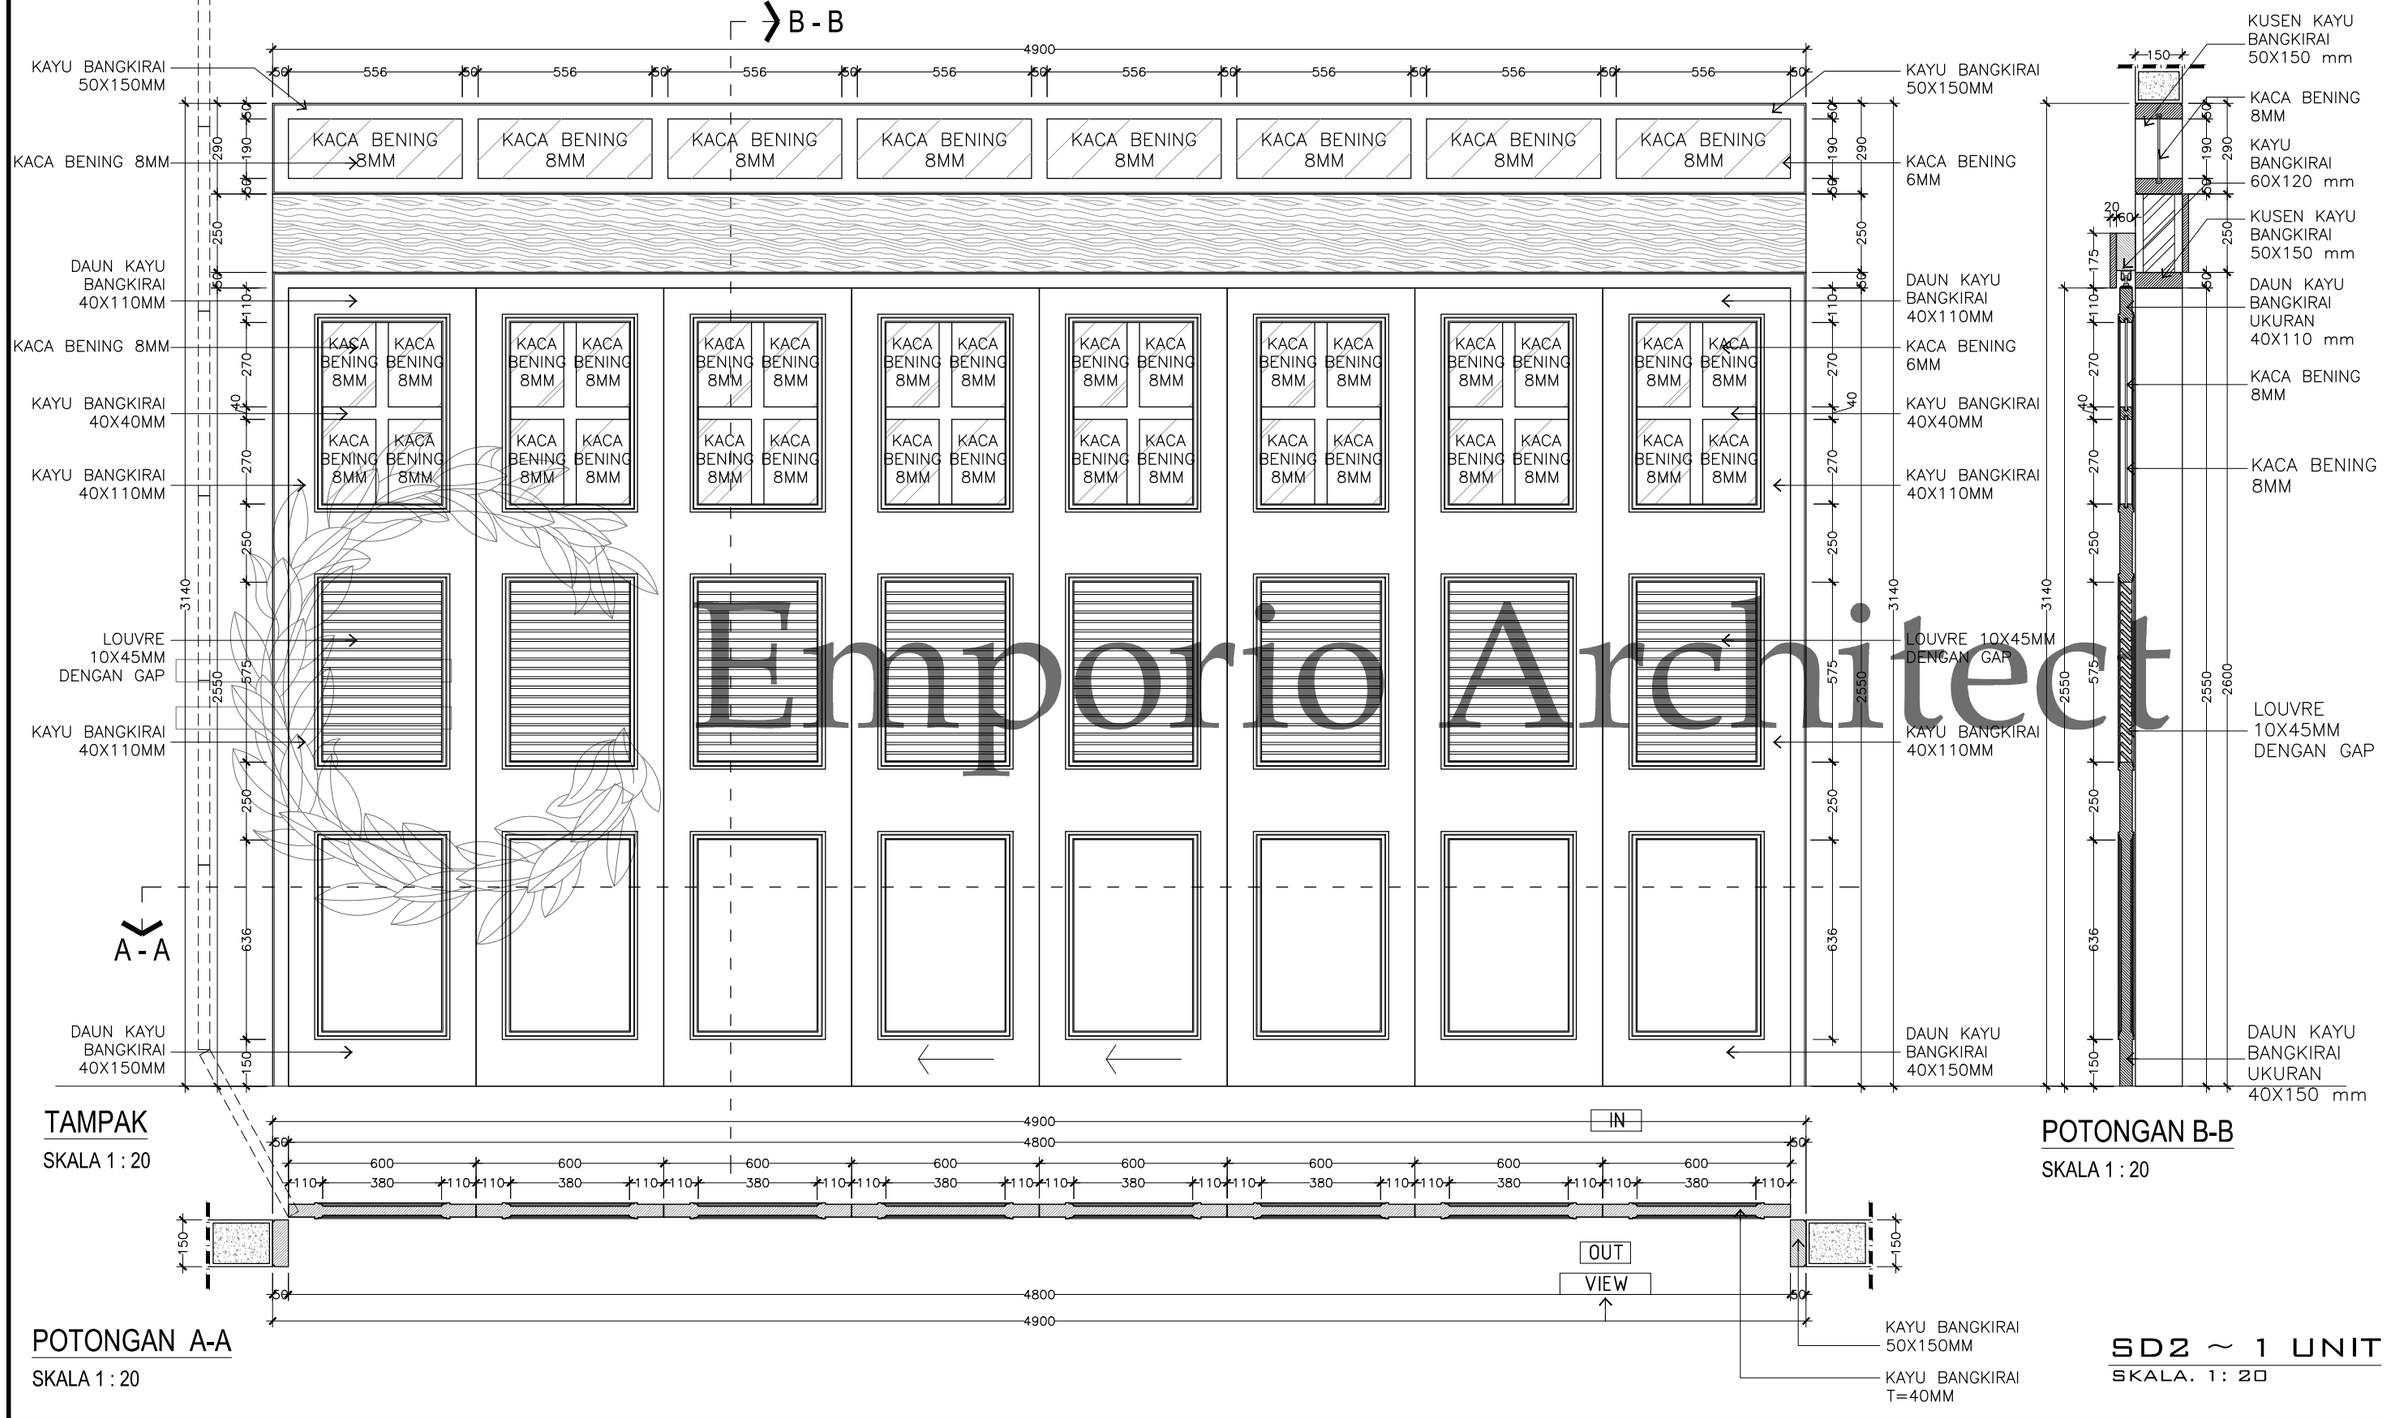

TAMPAK

SKALA 1 : 20

POTONGAN B-B

SKALA 1 : 20

POTONGAN A-A

SKALA 1 : 20

SD2 ~ 1 UNIT


SKALA. 1: 20

Emporio Architect

Consultant
Emporio Architect
info@emporioarchitec.com
contact : 081222955519


PROJECT : Private House	PRINCIPLE ARCHITECT : I.B. Gd Sasra Bhanutama, ST; Arya Prawira Wibowo, ST	STRUCTURE ENGINEER :	STRUCTURE DRAFTER : / ELECTRICAL AND PLUMBING DRAFTER : / ARCHITECTURAL DRAFTER : / CHECKED :
OWNER :	ARCHITECT DESIGNER :	MECHANICAL AND ELECTRICAL ENGINEER :	
DRAWING TITLE : SD2 ~ 1 UNIT	SKALA : SKALA 1 : 20 / DATE :	DATE / REVISION NOTE / SIGNATURE	Drawing code: A / Page number: 022 / Total page: 089
	FILE NAME : D\Data\Project / PRINT DATE : -		

Note.
Planning the structure and plumbing of the drawings should be checked again or re-adjusted by the contractor related to the field condition

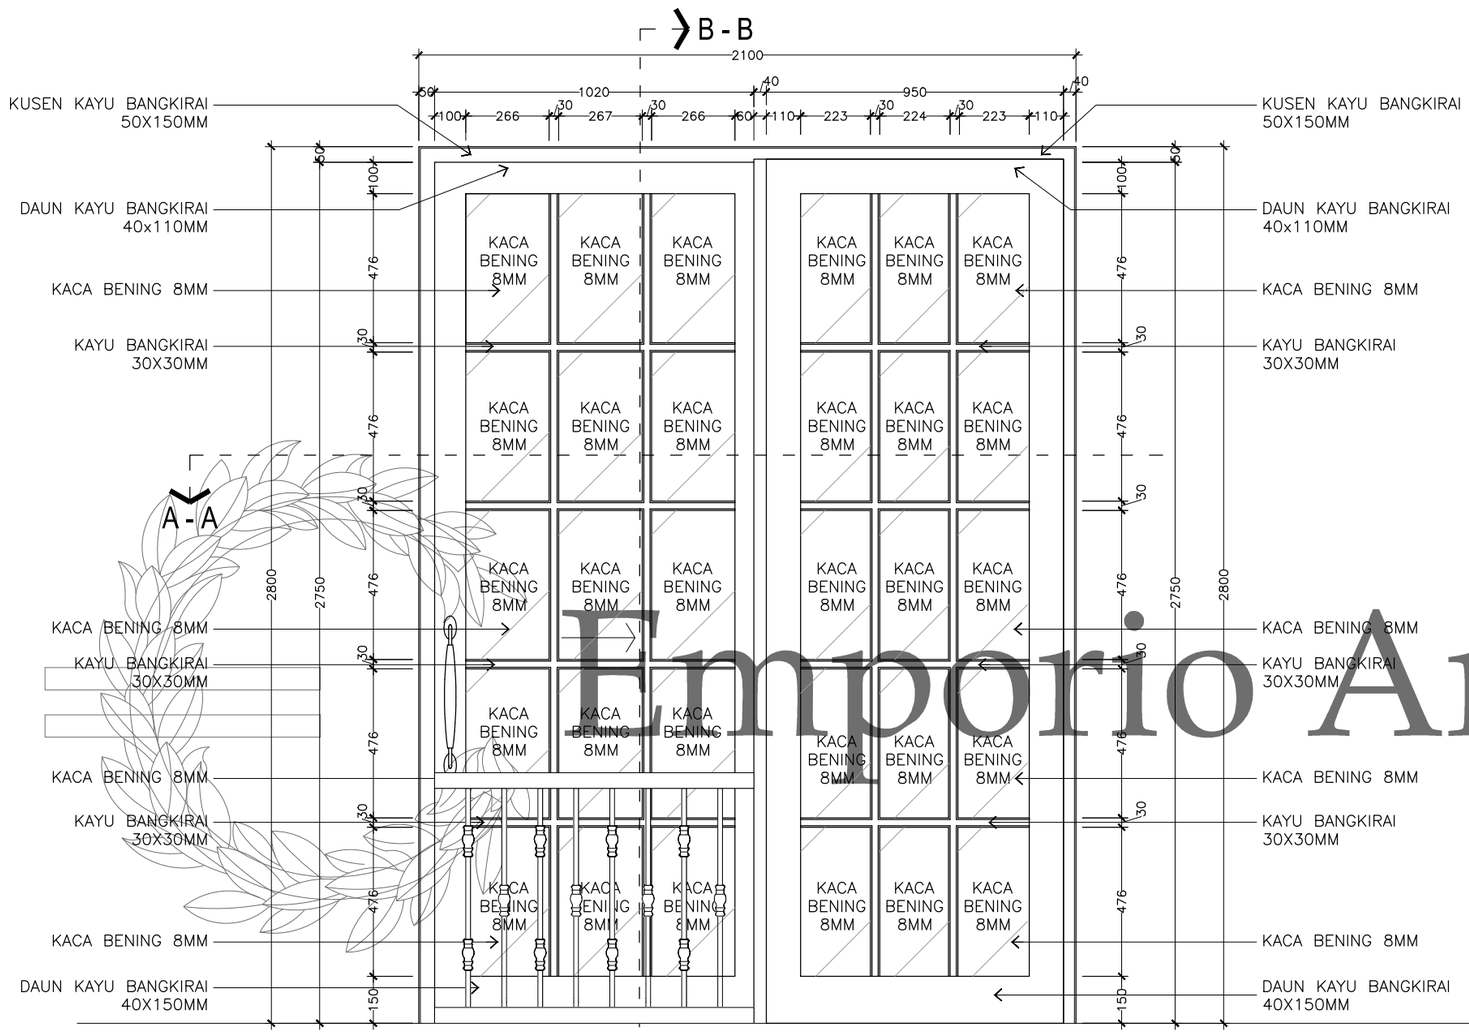


TAMPAK

SKALA 1 : 20

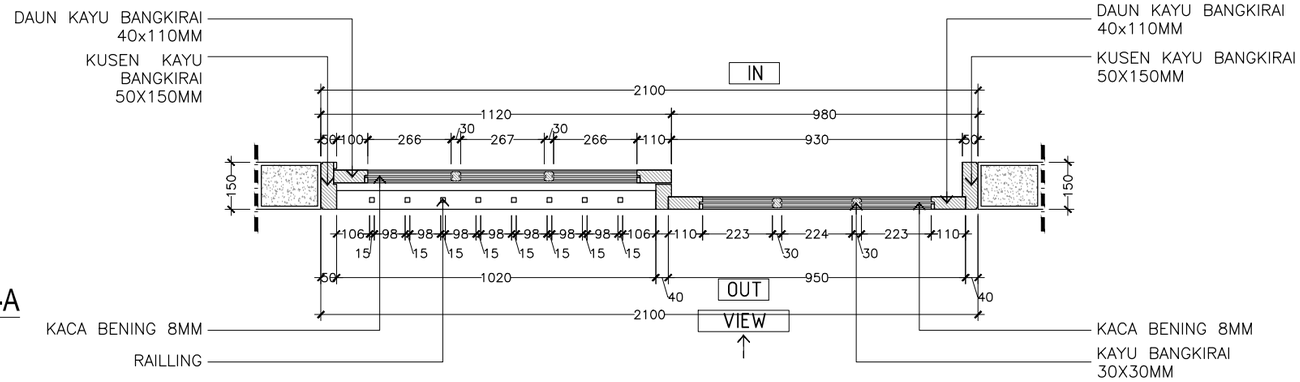

POTONGAN A-A

SKALA 1 : 20

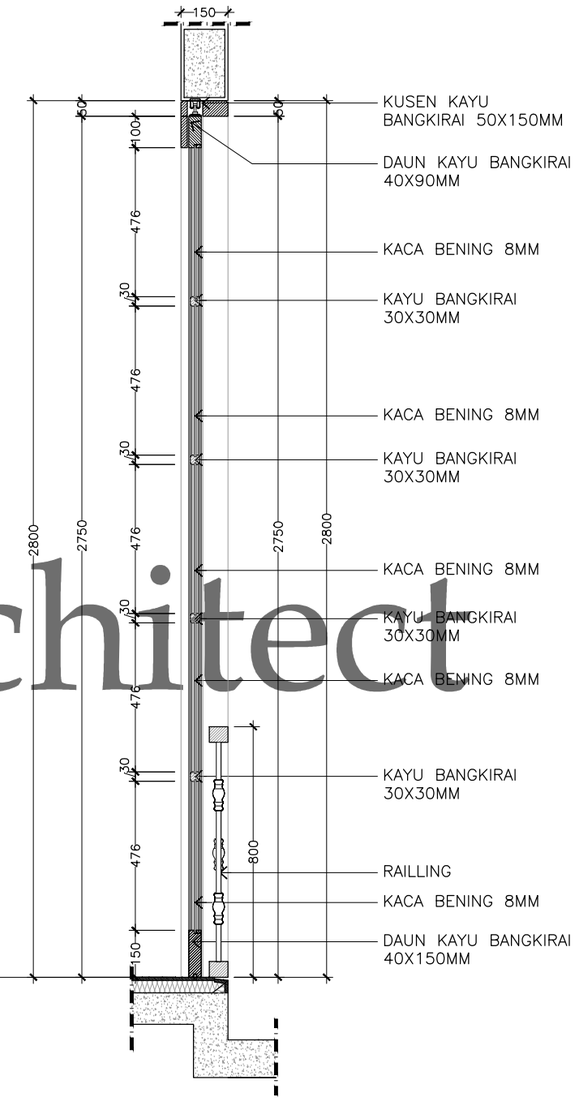

POTONGAN B-B

SKALA 1 : 20

SD3 ~ 2 UNIT


SKALA. 1: 20

Emporio Architect

Consultant
Emporio Architect
info@emporioarchitec.com
contact : 081222955519

PROJECT : Private House	PRINCIPLE ARCHITECT : I.B. Gd Sasra Bhanutama, ST; Arya Prawira Wibowo, ST	STRUCTURE ENGINEER :			STRUCTURE DRAFTER :	ELECTRICAL AND PLUMBING DRAFTER :	ARCHITECTURAL DRAFTER :	CHECKED :
OWNER :	ARCHITECT DESIGNER :	MECHANICAL AND ELECTRICAL ENGINEER :						
DRAWING TITLE : SD3 ~ 2 UNIT	SKALA : SKALA 1 : 20	DATE :	DATE	REVISION NOTE	SIGNATURE	Drawing code	Page number	Total page
	FILE NAME : D\Data\Project	PRINT DATE : -				A	023	089

Note.
Planning the structure and plumbing of the drawings should be checked again or re-adjusted by the contractor related to the field condition

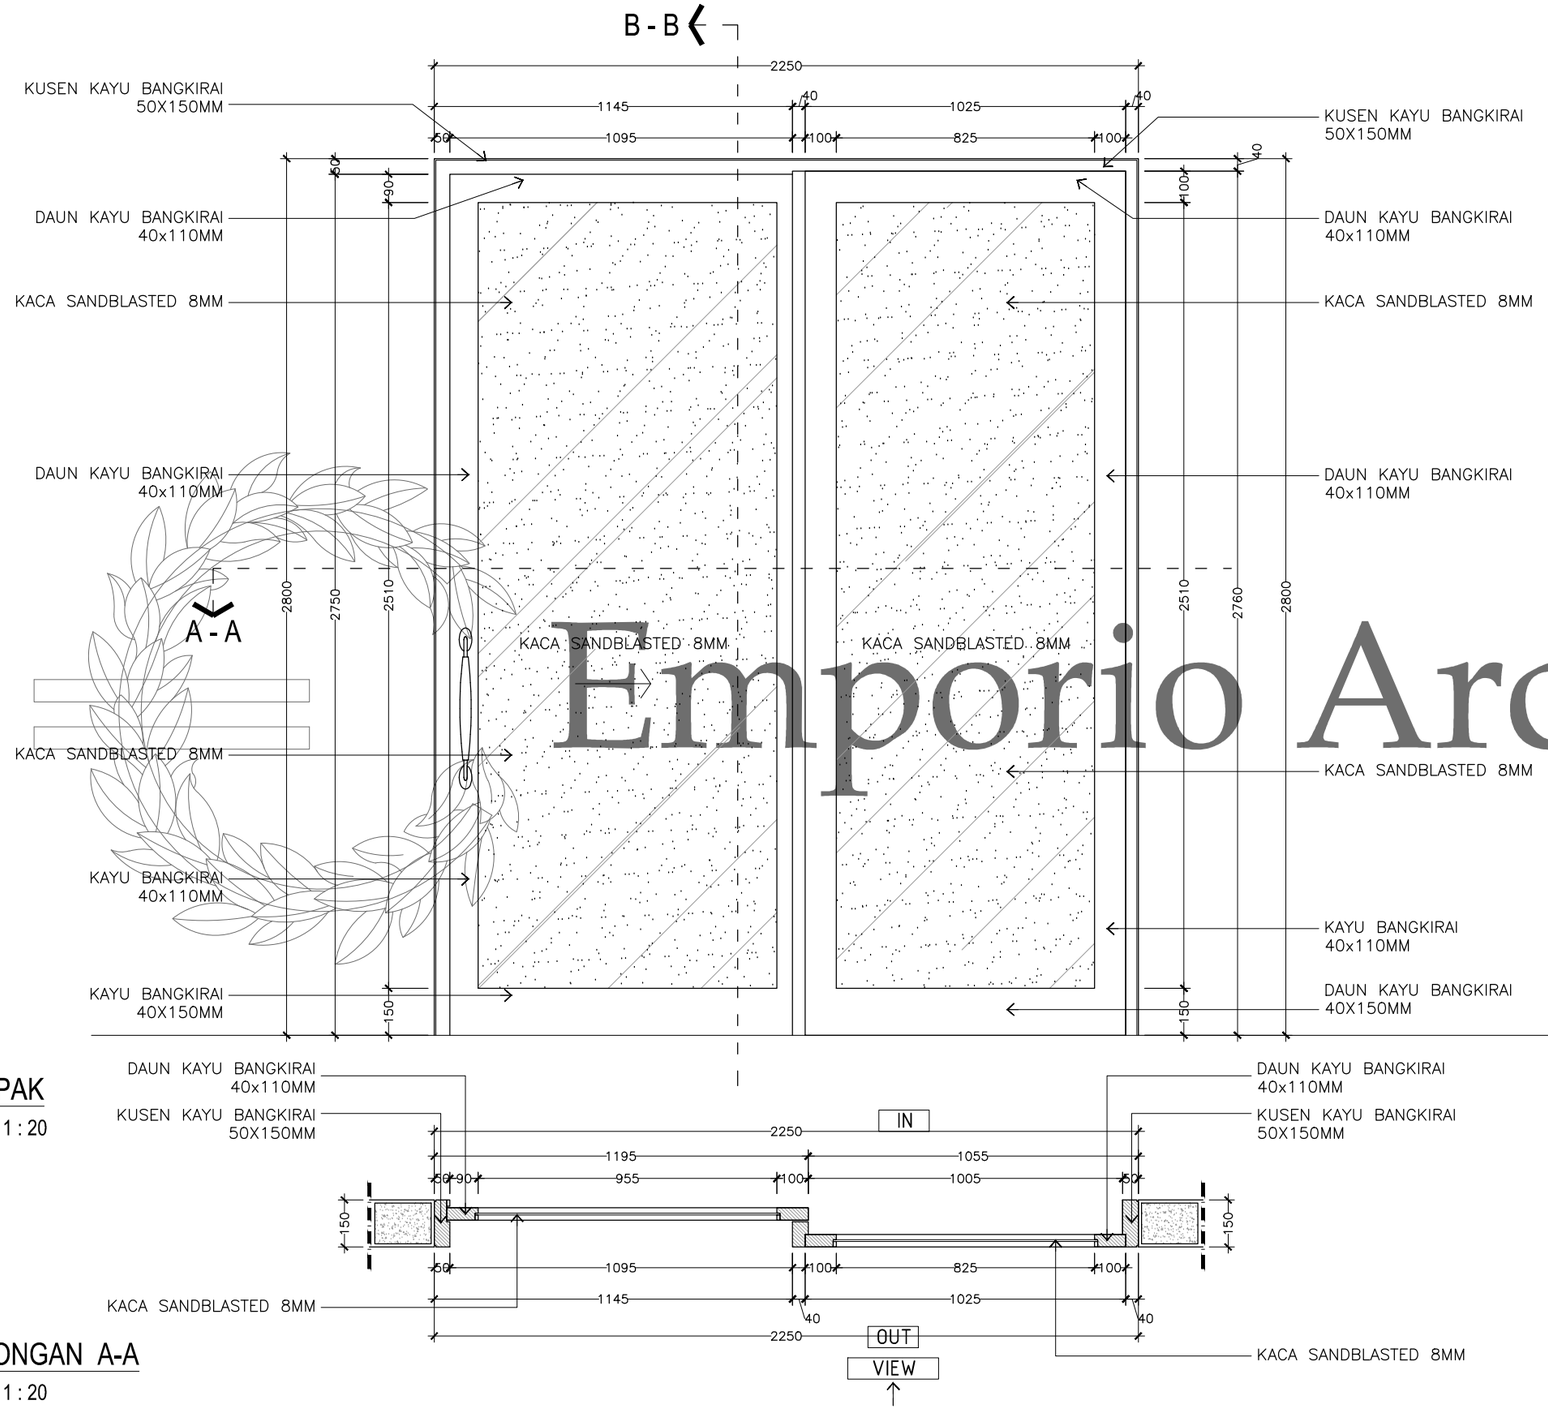

TAMPAK
SKALA 1 : 20


POTONGAN A-A
SKALA 1 : 20

POTONGAN B-B
SKALA 1 : 20

SD4 ~ 2 UNIT
SKALA. 1: 20


Emporio Architect

Consultant: Emporio Architect, info@emporioarchitec.com, contact : 081222955519	PROJECT : Private House	PRINCIPLE ARCHITECT : I.B. Gd Sasra Bhanutama, ST; Arya Prawira Wibowo, ST	STRUCTURE ENGINEER :	STRUCTURE DRAFTER :	ELECTRICAL AND PLUMBING DRAFTER :	ARCHITECTURAL DRAFTER :	CHECKED :	
	OWNER :	ARCHITECT DESIGNER :	MECHANICAL AND ELECTRICAL ENGINEER :					
	DRAWING TITLE : SD4 ~ 2 UNIT	SKALA : SKALA 1 : 20 / DATE :	DATE / REVISION NOTE / SIGNATURE	Drawing code: A	Page number: 024	Total page: 089	Note. Planning the structure and plumbing of the drawings should be checked again or re-adjusted by the contractor related to the field condition	
		FILE NAME D\Data\Project / PRINT DATE : -						

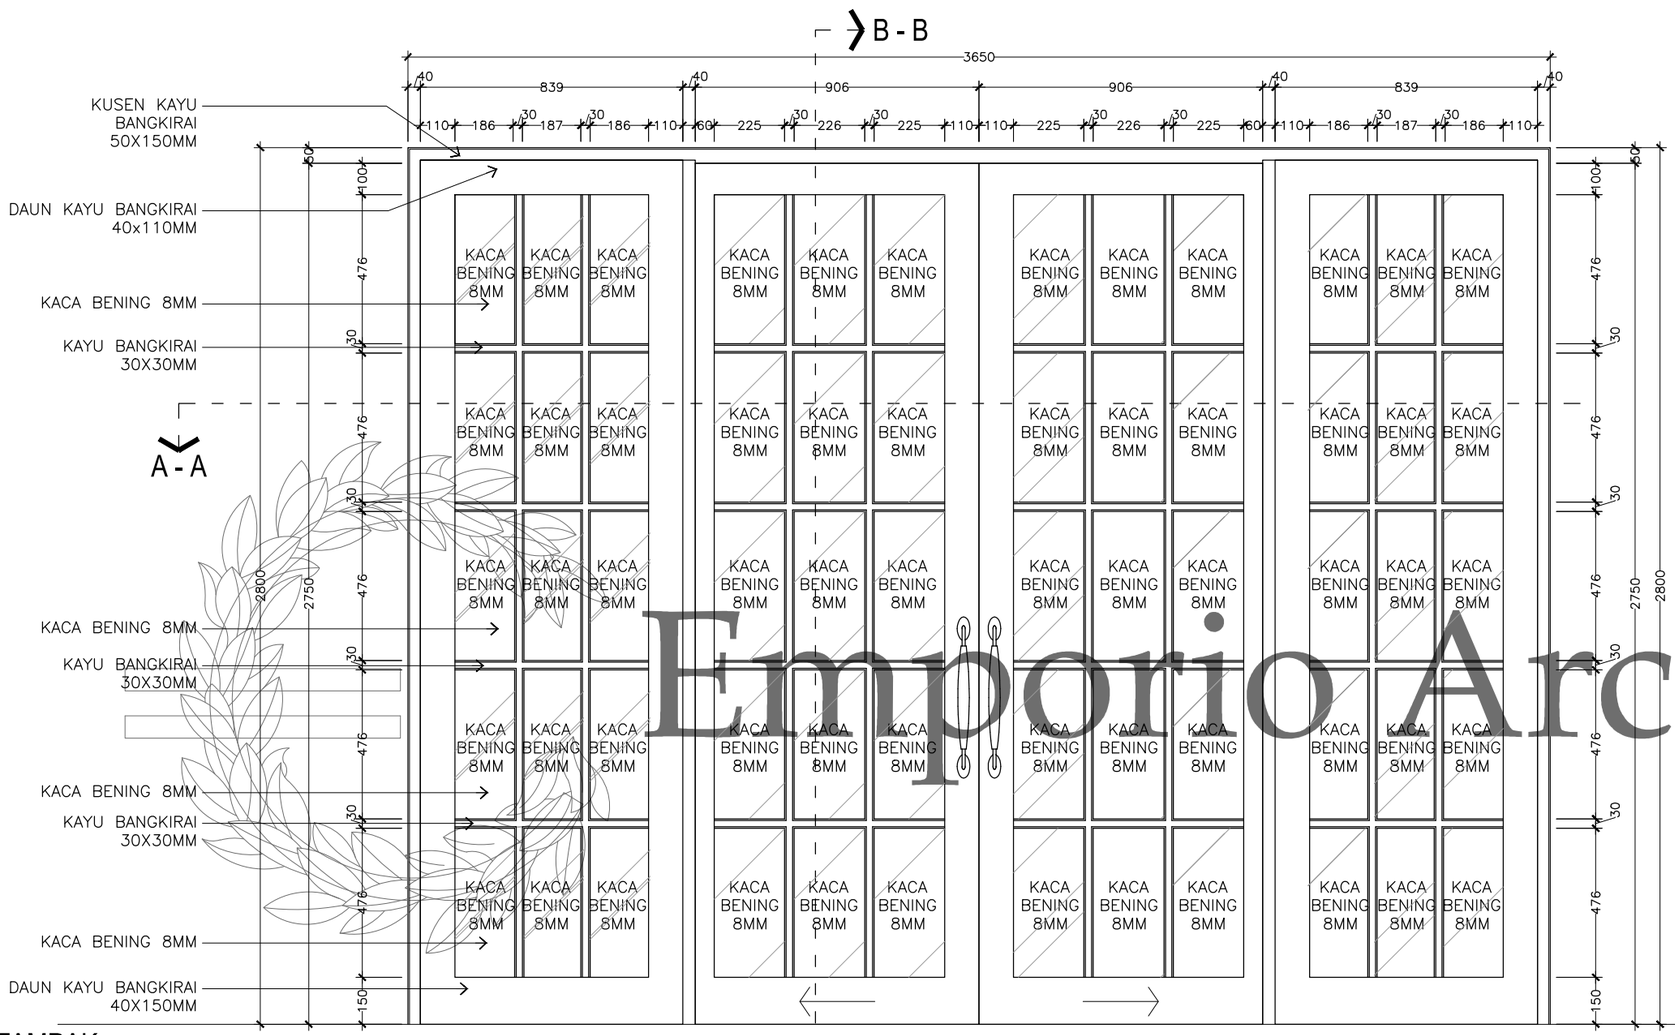


TAMPAK

SKALA 1 : 20

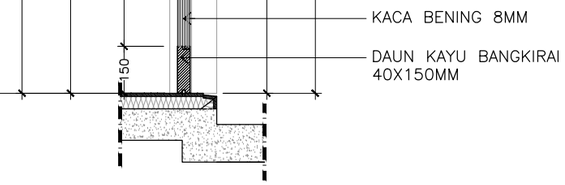

POTONGAN B-B

SKALA 1 : 20

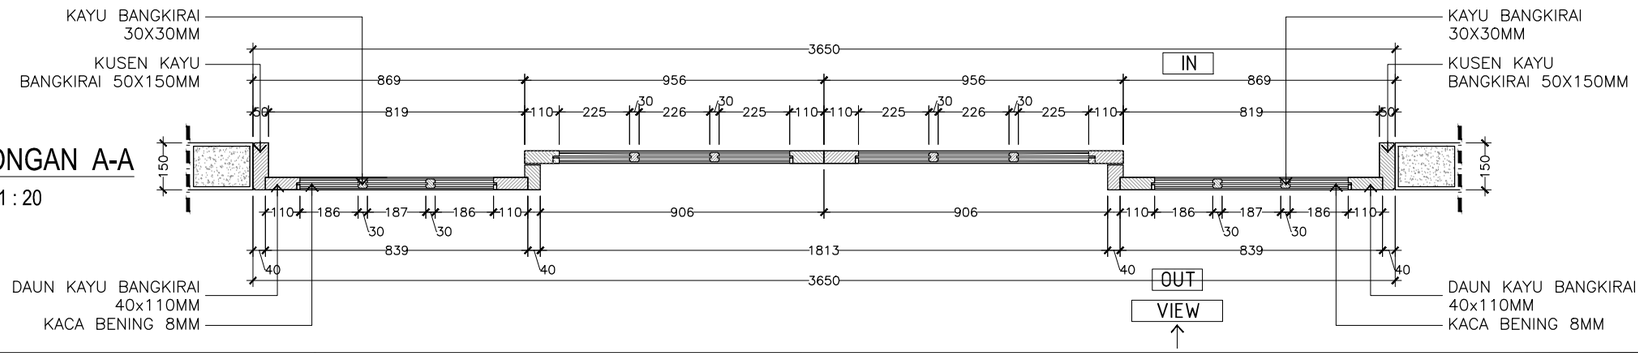

POTONGAN A-A

SKALA 1 : 20

SD5 ~ 1 UNIT

SKALA. 1: 20


Emporio Architect

Consultant

Emporio Architect
info@emporioarchitec.com
contact : 081222955519

PROJECT : Private House	PRINCIPLE ARCHITECT : I.B. Gd Sasra Bhanutama, ST Arya Prawira Wibowo, ST	STRUCTURE ENGINEER :			STRUCTURE DRAFTER :	ELECTRICAL AND PLUMBING DRAFTER :	ARCHITECTURAL DRAFTER :	CHECKED :
OWNER :	ARCHITECT DESIGNER :	MECHANICAL AND ELECTRICAL ENGINEER :						
DRAWING TITLE : SD5 ~ 1 UNIT	SKALA : SKALA 1 : 20	DATE :	DATE	REVISION NOTE	SIGNATURE	Drawing code	Page number	Total page
	FILE NAME D\Data\Project	PRINT DATE : -				A	025	089

Note.
Planning the structure and plumbing of the drawings should be checked again or re-adjusted by the contractor related to the field condition

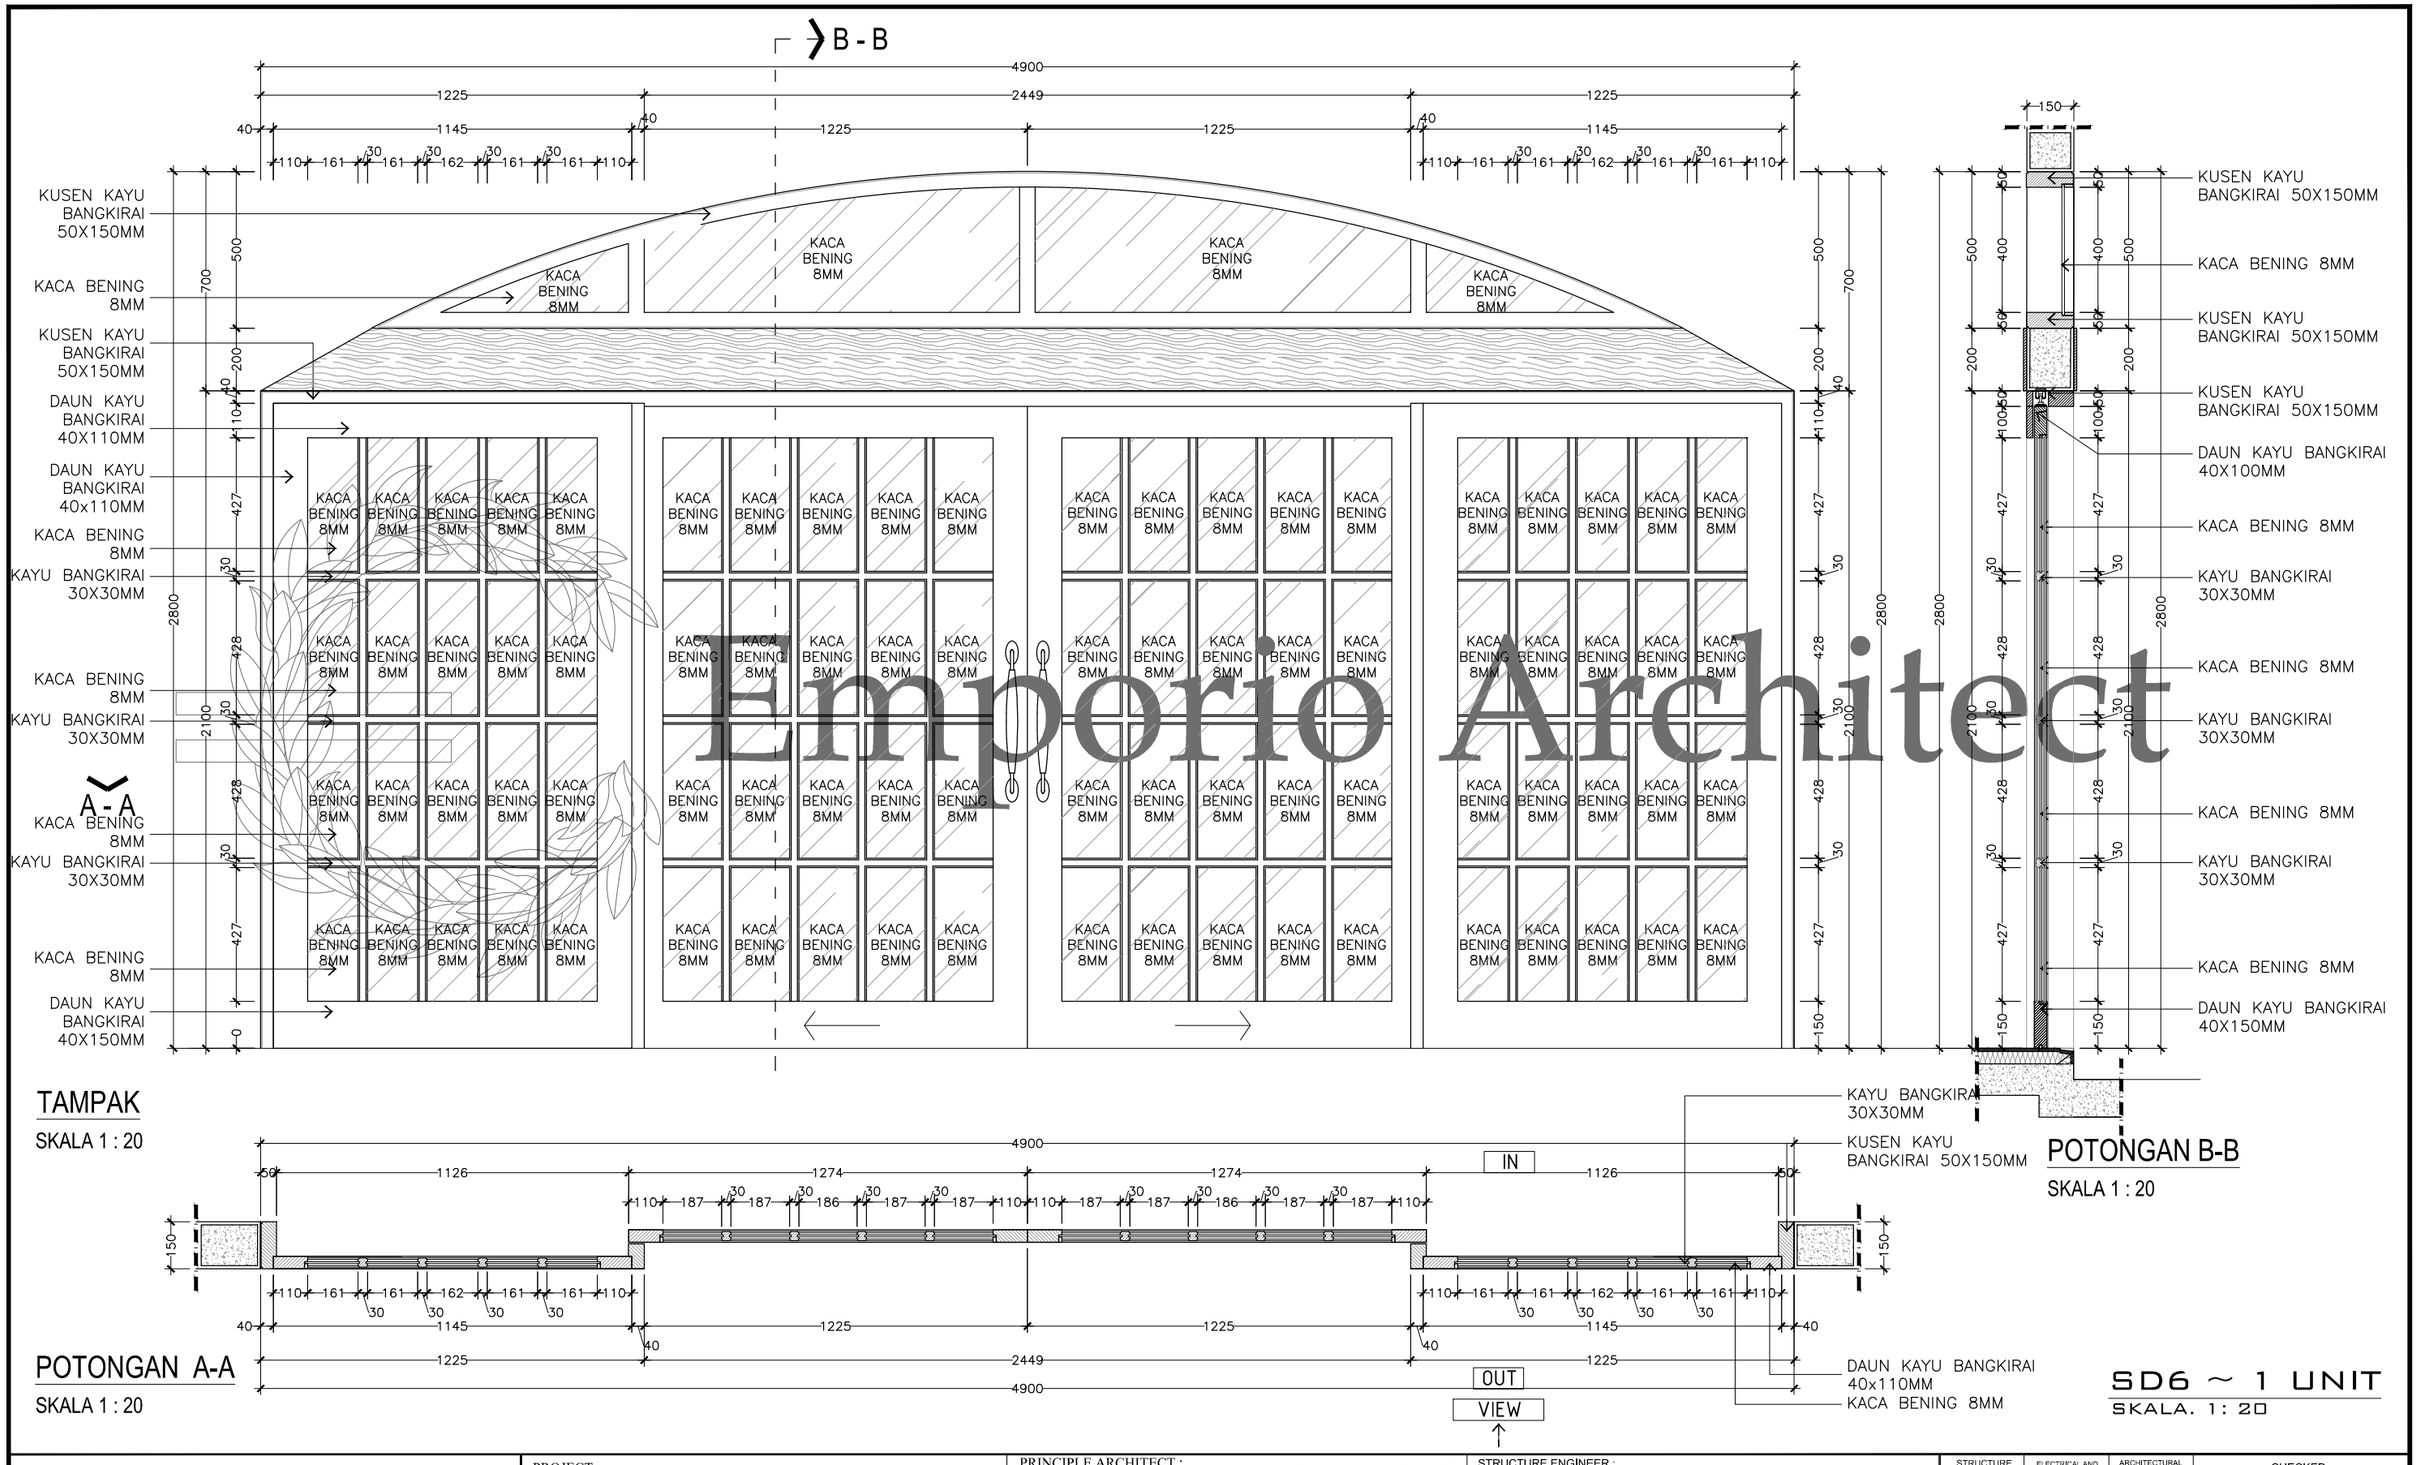

TAMPAK

SKALA 1 : 20

POTONGAN A-A

SKALA 1 : 20

POTONGAN B-B

SKALA 1 : 20

SD6 ~ 1 UNIT


SKALA. 1: 20

Emporio Architect

Consultant
Emporio Architect
info@emporioarchitec.com
contact : 081222955519


PROJECT : Private House	PRINCIPLE ARCHITECT : I.B. Gd Sasra Bhanutama, ST Arya Prawira Wibowo, ST	STRUCTURE ENGINEER :	STRUCTURE DRAFTER :	ELECTRICAL AND PLUMBING DRAFTER :	ARCHITECTURAL DRAFTER :	CHECKED :		
OWNER :	ARCHITECT DESIGNER :	MECHANICAL AND ELECTRICAL ENGINEER :						
DRAWING TITLE : SD6 ~ 1 UNIT	SKALA : SKALA 1 : 20	DATE :	DATE	REVISION NOTE	SIGNATURE	Drawing code	Page number	Total page
	FILE NAME D\Data\Project	PRINT DATE : -				A	026	089

Note.
Planning the structure and plumbing of the drawings should be checked again or re-adjusted by the contractor related to the field condition

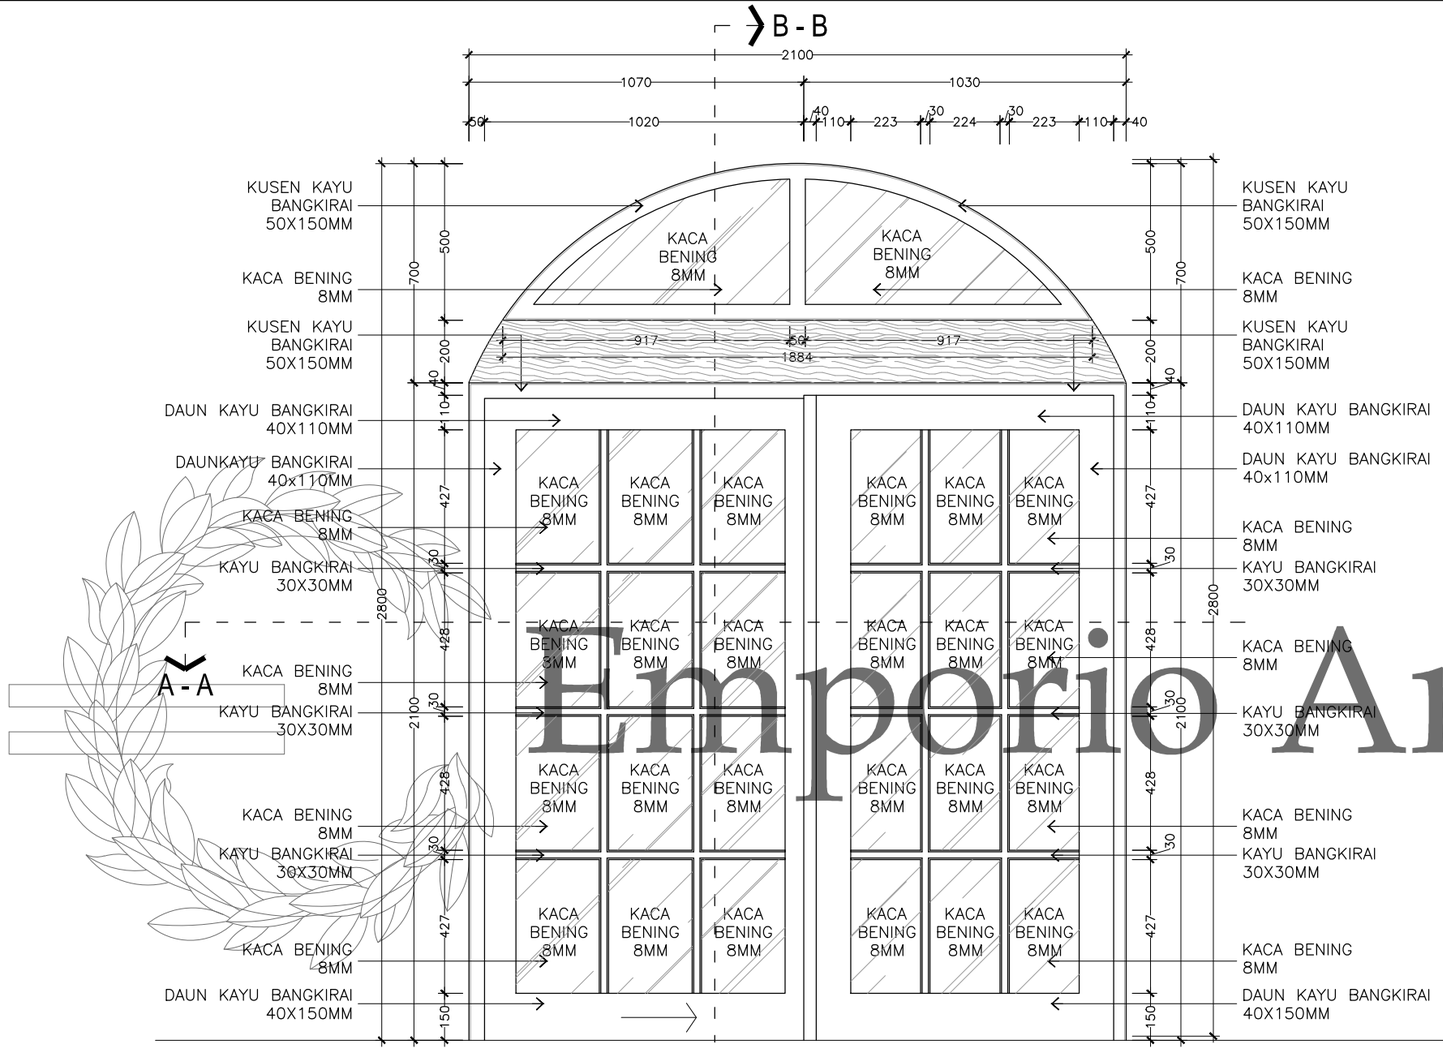


TAMPAK

SKALA 1 : 20

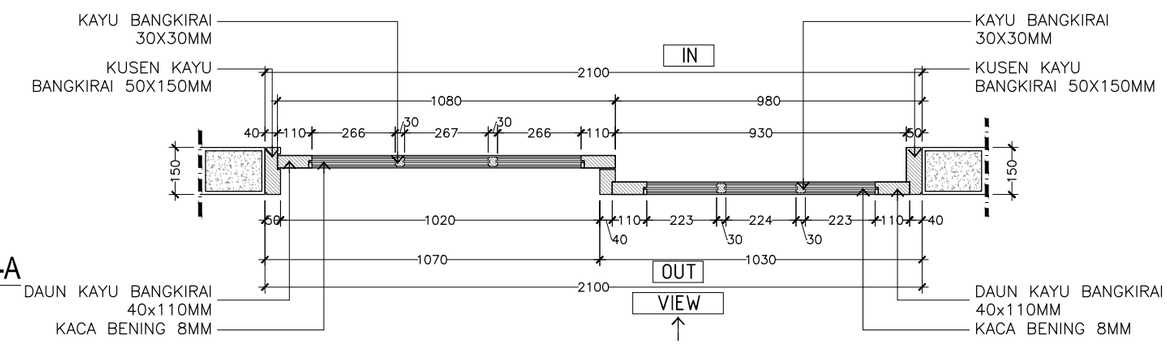

POTONGAN A-A

SKALA 1 : 20

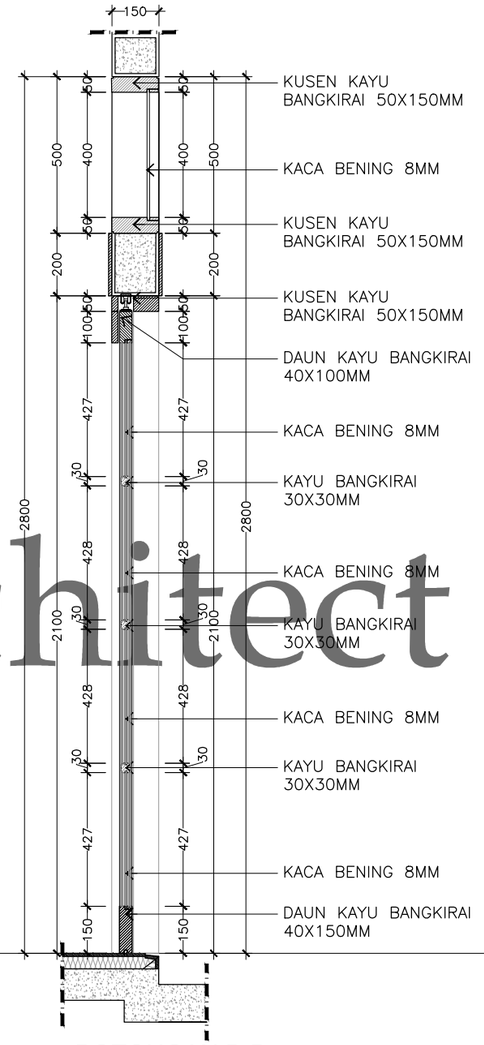

POTONGAN B-B

SKALA 1 : 20

SD7 ~ 2 UNIT

SKALA. 1: 20

Emporio Architect


Consultant

Emporio Architect

info@emporioarchitec.com


contact : 081222955519

PROJECT : Private House	PRINCIPLE ARCHITECT : I.B. Gd Sasra Bhanutama, ST Arya Prawira Wibowo, ST	STRUCTURE ENGINEER :	STRUCTURE DRAFTER :	ELECTRICAL AND PLUMBING DRAFTER :	ARCHITECTURAL DRAFTER :	CHECKED :	
OWNER :	ARCHITECT DESIGNER :	MECHANICAL AND ELECTRICAL ENGINEER :					
DRAWING TITLE : SD7 ~ 2 UNIT	SKALA : SKALA 1 : 20	DATE :	DATE / REVISION NOTE / SIGNATURE	Drawing code	Page number	Total page	**Note.** Planning the structure and plumbing of the drawings should be checked again or re-adjusted by the contractor related to the field condition
	FILE NAME D\Data\Project	PRINT DATE : -		A	027	089	

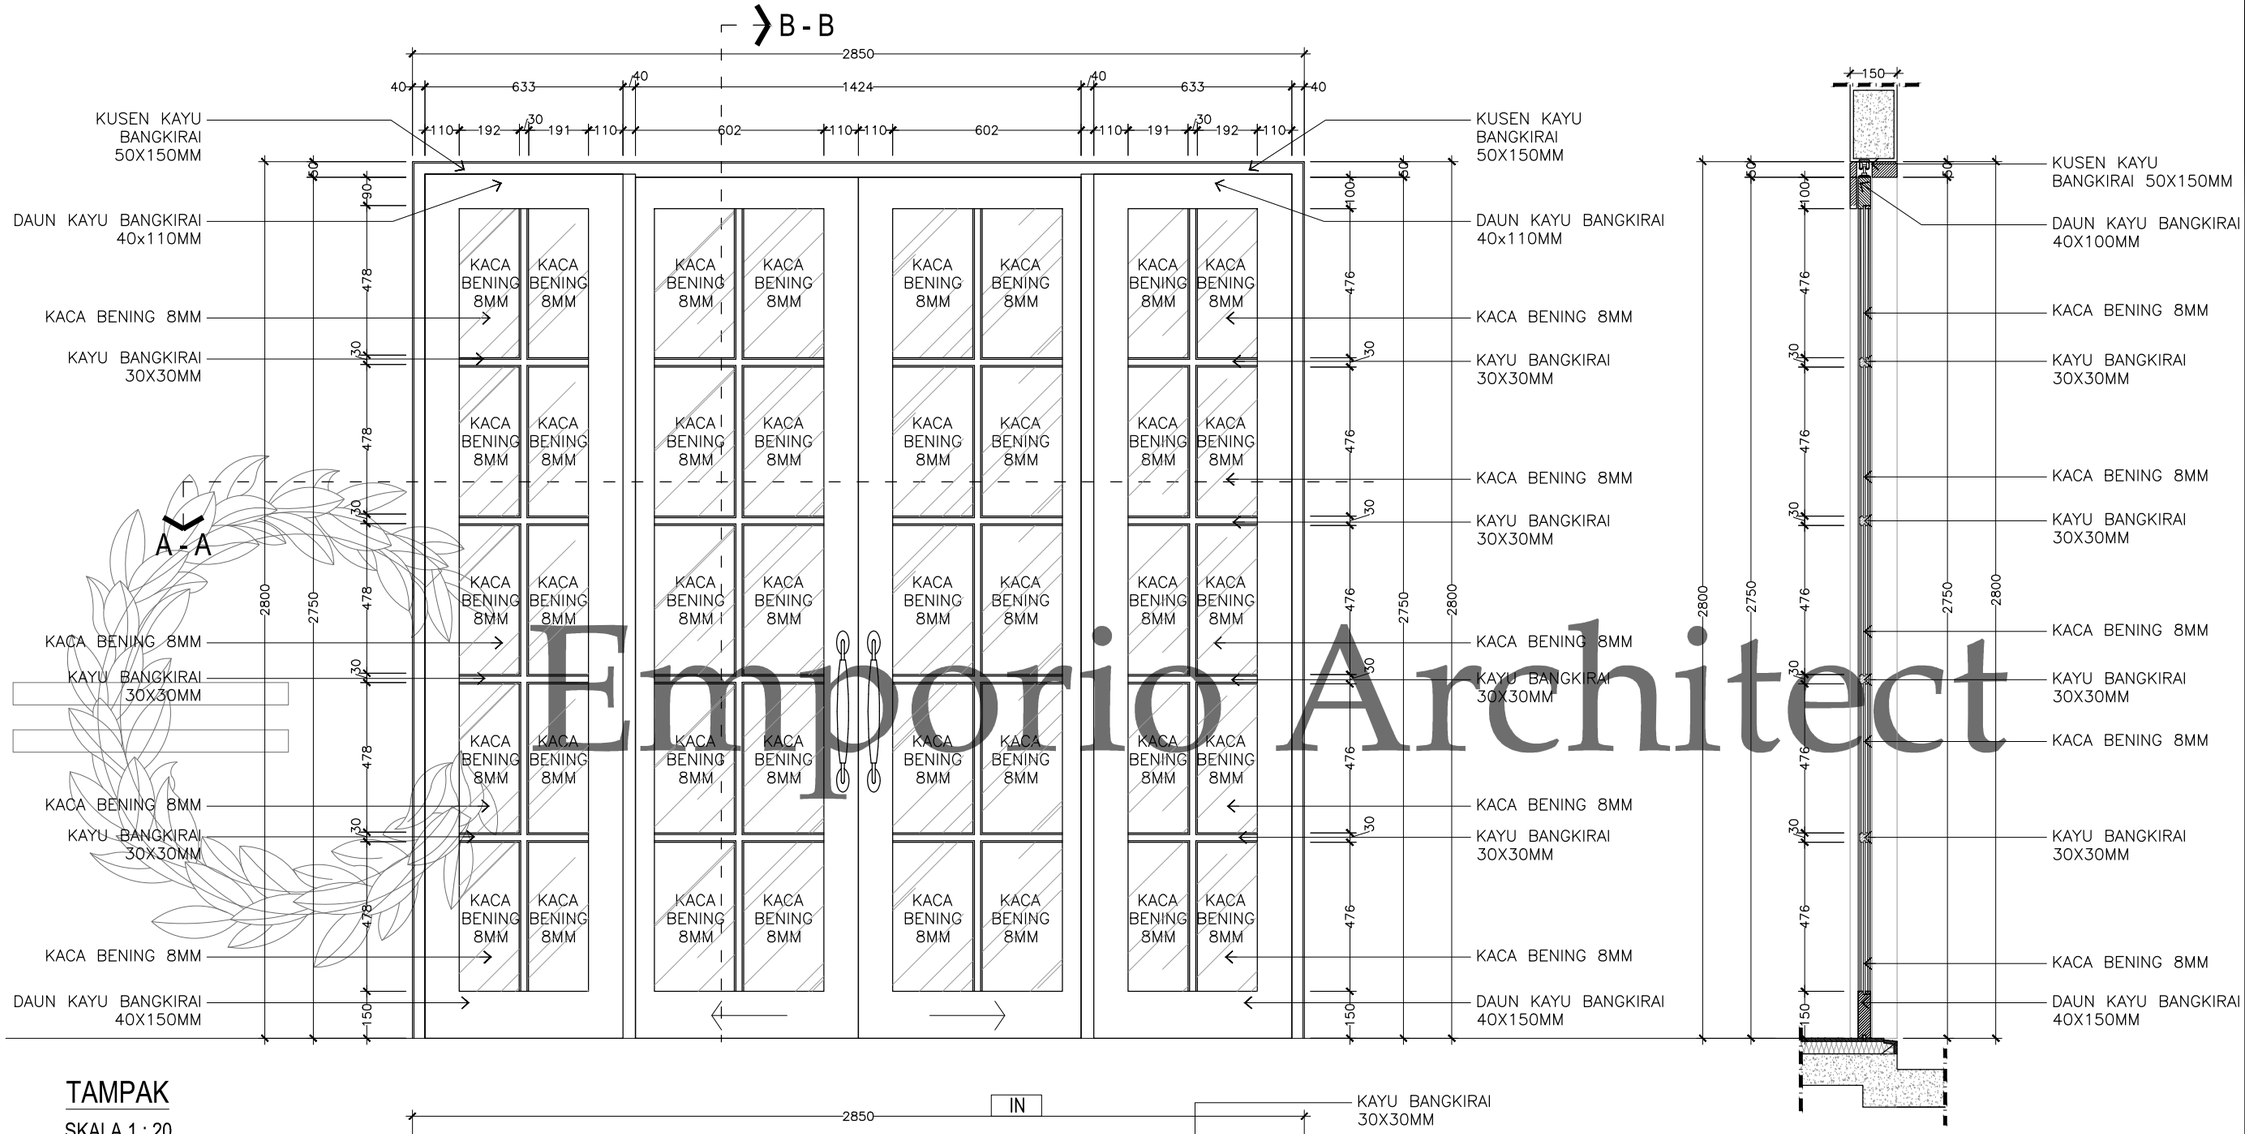

TAMPAK

SKALA 1 : 20

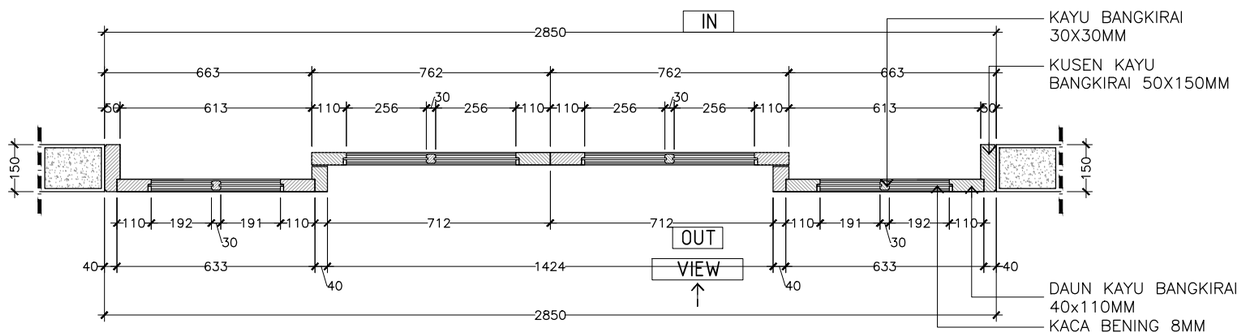

POTONGAN A-A

SKALA 1 : 20

POTONGAN B-B

SKALA 1 : 20

SD8 ~ 1 UNIT

SKALA. 1: 20

Emporio Architect

Consultant


Emporio Architect


info@emporioarchitec.com

contact : 081222955519

PROJECT : Private House	PRINCIPLE ARCHITECT : I.B. Gd Sasra Bhanutama, ST Arya Prawira Wibowo, ST	STRUCTURE ENGINEER :	STRUCTURE DRAFTER :	ELECTRICAL AND PLUMBING DRAFTER :	ARCHITECTURAL DRAFTER :	CHECKED :	
OWNER :	ARCHITECT DESIGNER :	MECHANICAL AND ELECTRICAL ENGINEER :					
DRAWING TITLE : SD8 ~ 1 UNIT	SKALA : SKALA 1 : 20	DATE :	DATE / REVISION NOTE / SIGNATURE		Drawing code	Page number	Total page
	FILE NAME D\Data\Project	PRINT DATE : -			A	028	089


Note.
Planning the structure and plumbing of the drawings should be checked again or re-adjusted by the contractor related to the field condition

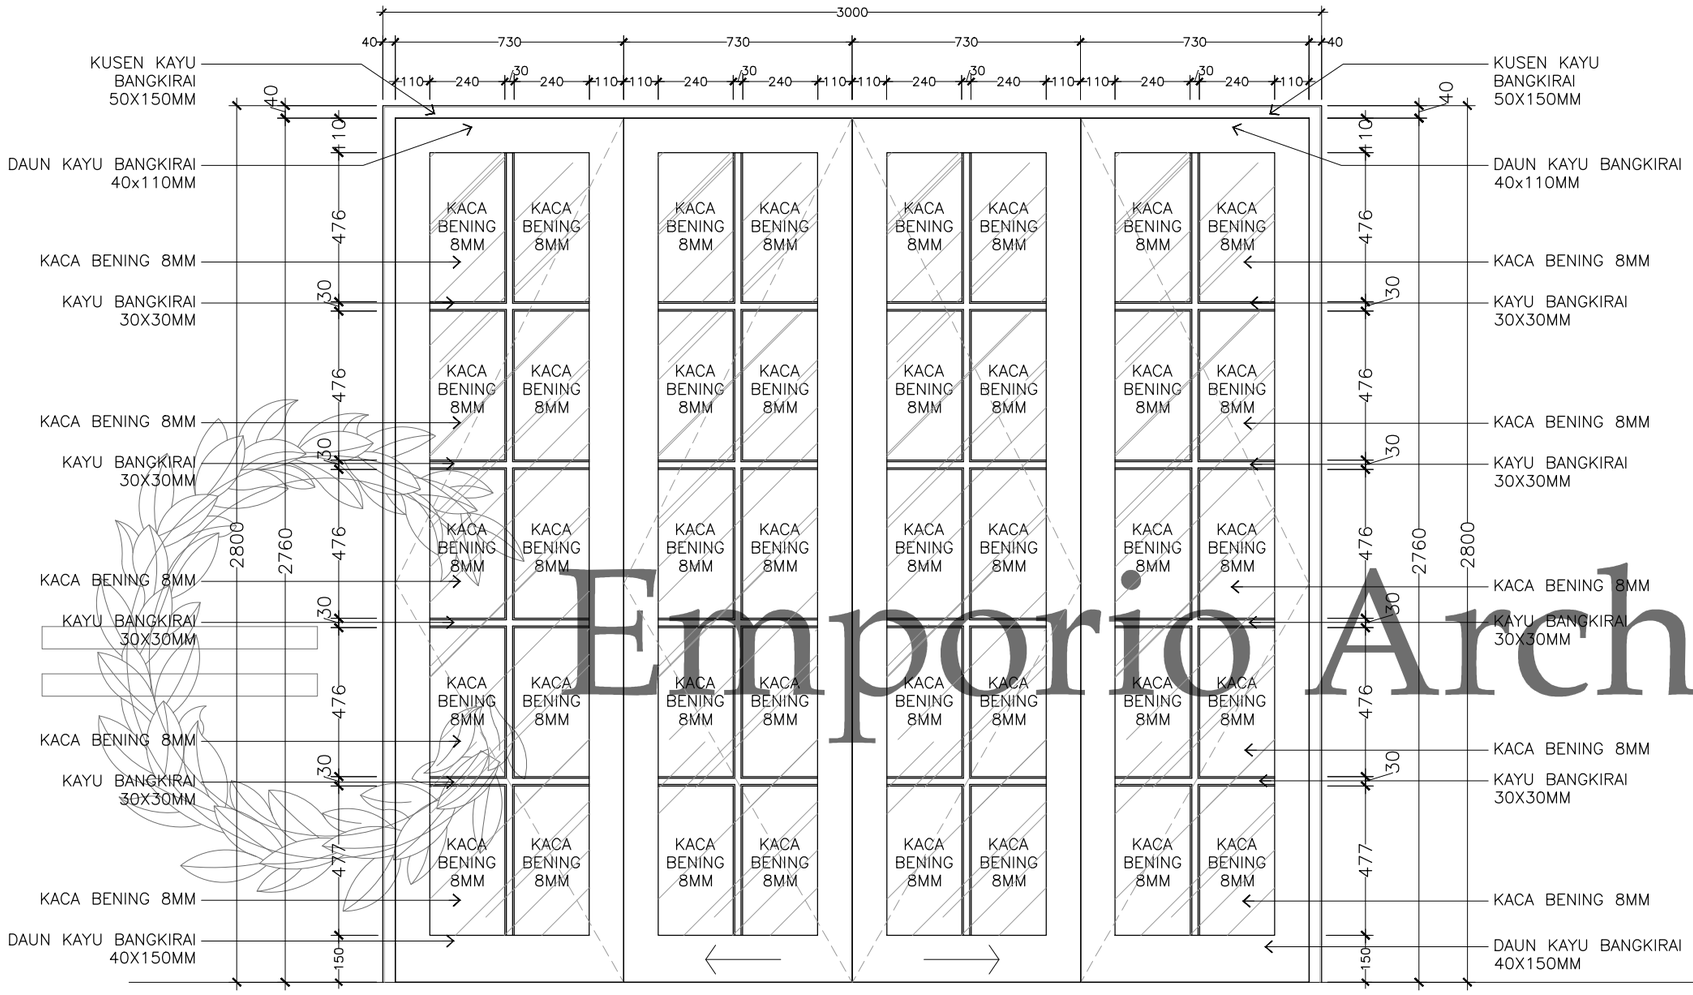

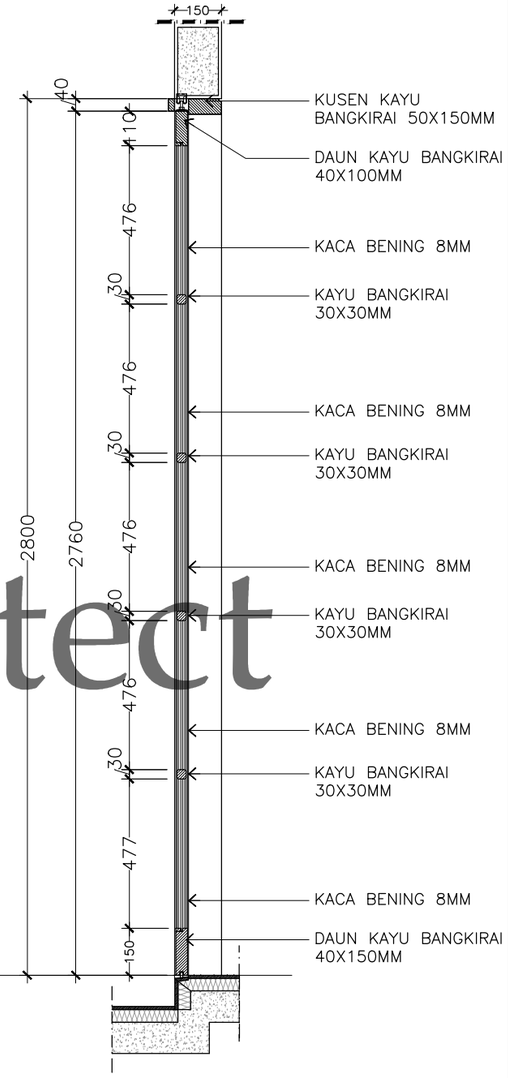

TAMPAK

SKALA 1 : 20

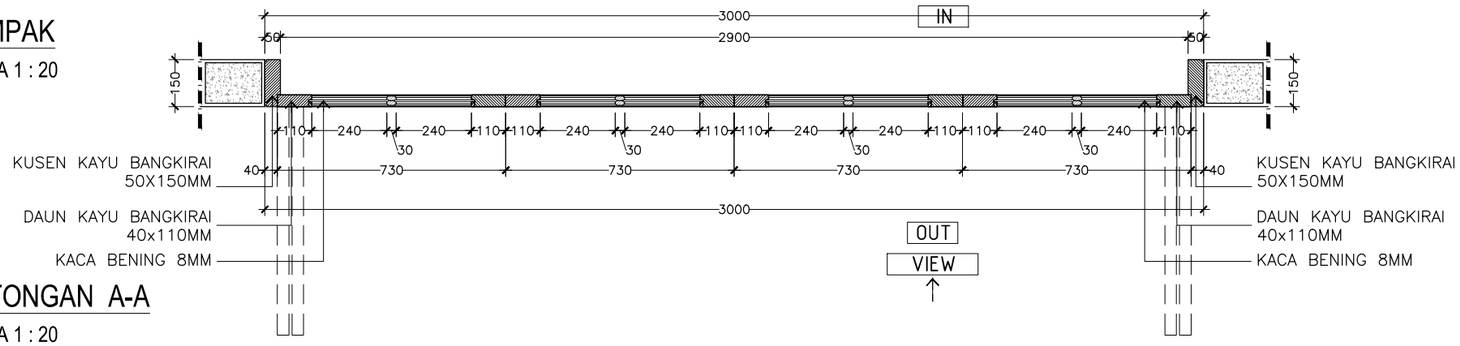

POTONGAN A-A


SKALA 1 : 20

FD1 ~ 2 UNIT

SKALA. 1: 20


Emporio Architect

Consultant: Emporio Architect, info@emporioarchitec.com, contact : 081222955519	PROJECT : Private House	PRINCIPLE ARCHITECT : I.B. Gd Sasra Bhanutama, ST; Arya Prawira Wibowo, ST	STRUCTURE ENGINEER :	STRUCTURE DRAFTER :	ELECTRICAL AND PLUMBING DRAFTER :	ARCHITECTURAL DRAFTER :	CHECKED :	
	OWNER :	ARCHITECT DESIGNER :	MECHANICAL AND ELECTRICAL ENGINEER :					
	DRAWING TITLE : FD1 ~ 2 UNIT	SKALA : SKALA 1 : 20 / DATE :	DATE / REVISION NOTE / SIGNATURE	Drawing code: A	Page number: 029	Total page: 089	Note. Planning the structure and plumbing of the drawings should be checked again or re-adjusted by the contractor related to the field condition	
		FILE NAME D\Data\Project / PRINT DATE : -						

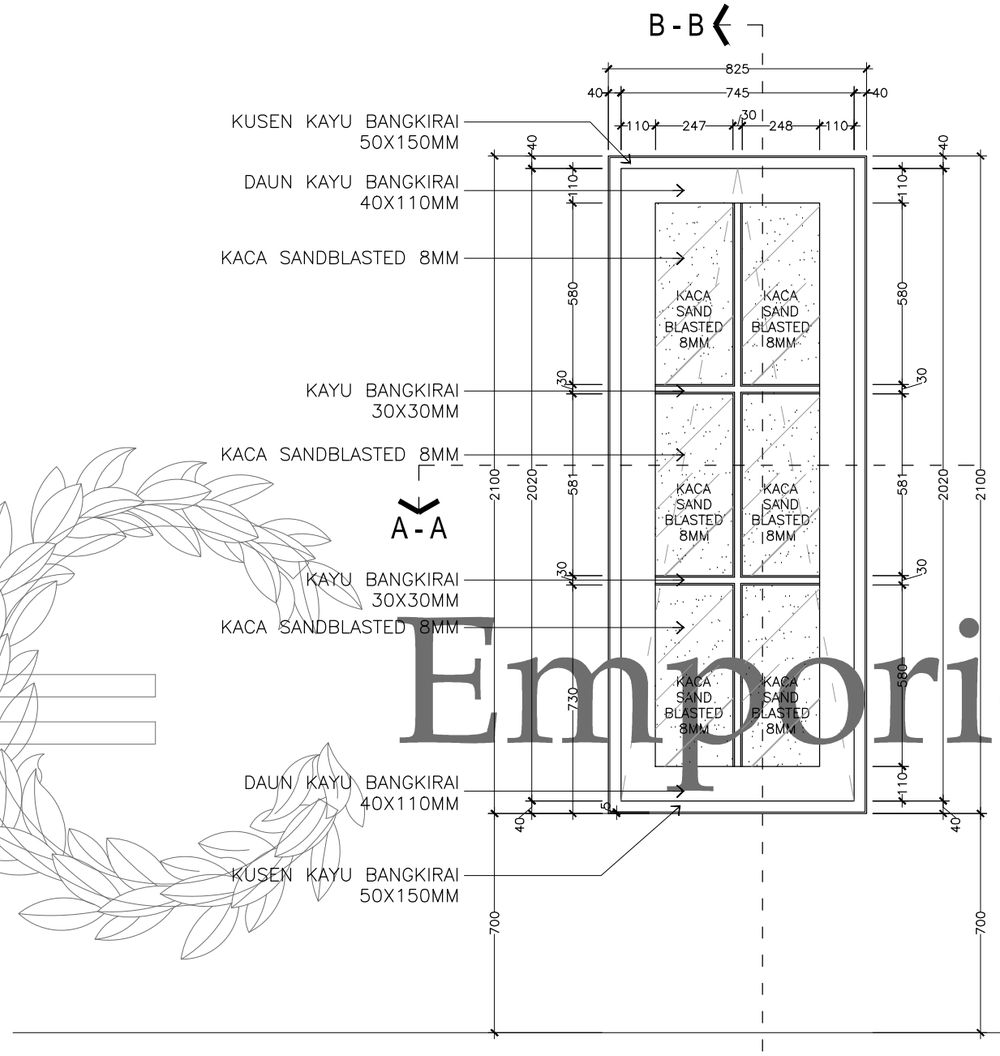


TAMPAK

SKALA 1 : 20

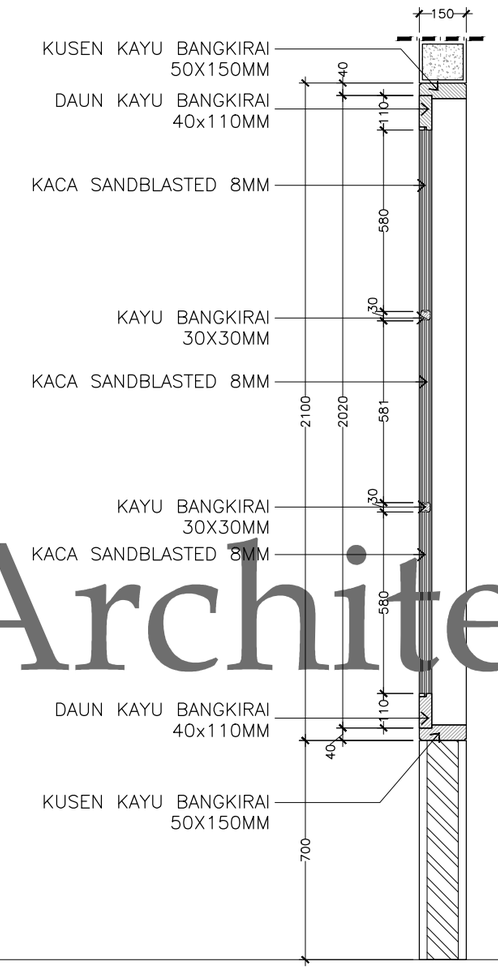

POTONGAN B-B

SKALA 1 : 20

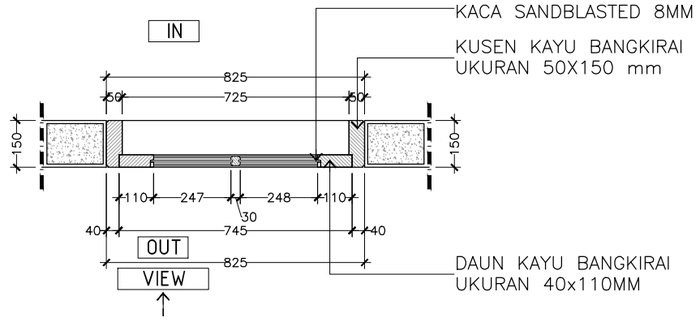

POTONGAN A-A


SKALA 1 : 20

W1 ~ 2 UNIT

SKALA. 1: 20


Emporio Architect

Consultant: Emporio Architect, info@emporioarchitec.com, contact : 081222955519	PROJECT : Private House	PRINCIPLE ARCHITECT : I.B. Gd Sasra Bhanutama, ST; Arya Prawira Wibowo, ST	STRUCTURE ENGINEER :	STRUCTURE DRAFTER :	ELECTRICAL AND PLUMBING DRAFTER :	ARCHITECTURAL DRAFTER :	CHECKED :	
	OWNER :	ARCHITECT DESIGNER :	MECHANICAL AND ELECTRICAL ENGINEER :					
	DRAWING TITLE : W1 ~ 2 UNIT	SKALA : SKALA 1 : 20 / DATE :	DATE / REVISION NOTE / SIGNATURE	Drawing code: A	Page number: 030	Total page: 089	Note. Planning the structure and plumbing of the drawings should be checked again or re-adjusted by the contractor related to the field condition	
		FILE NAME D\Data\Project / PRINT DATE : -						

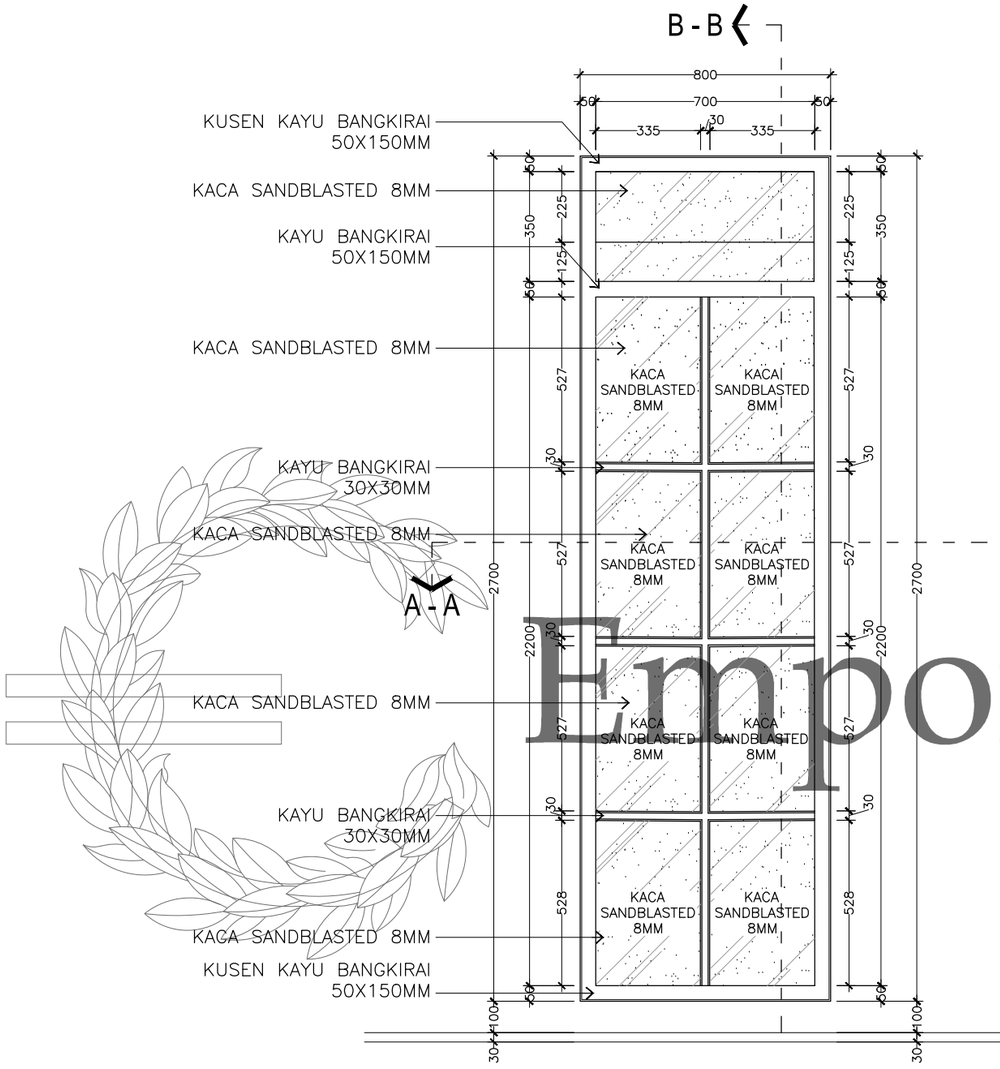


TAMPAK

SKALA 1 : 20

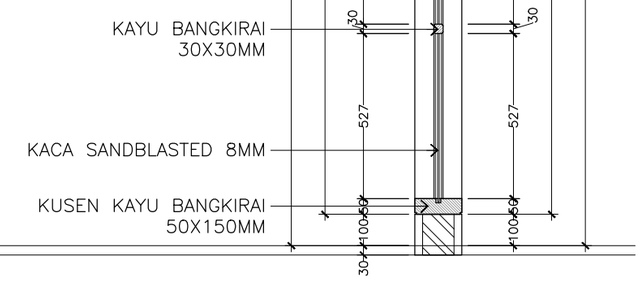

POTONGAN B-B

SKALA 1 : 20

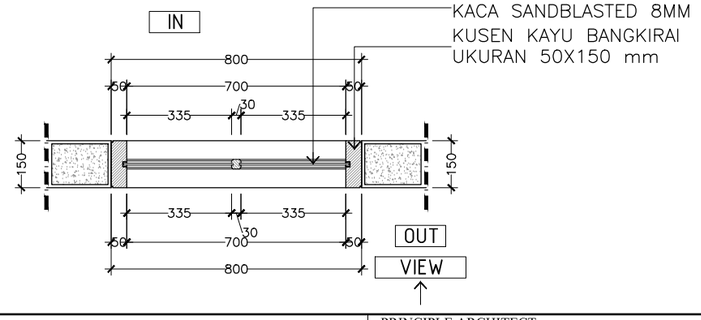

POTONGAN A-A

SKALA 1 : 20


W2 ~ 1 UNIT

SKALA. 1: 20

Emporio Architect

Consultant: Emporio Architect, info@emporioarchitec.com, contact : 081222955519	PROJECT : Private House	PRINCIPLE ARCHITECT : I.B. Gd Sasra Bhanutama, ST; Arya Prawira Wibowo, ST	STRUCTURE ENGINEER :			STRUCTURE DRAFTER :	ELECTRICAL AND PLUMBING DRAFTER :	ARCHITECTURAL DRAFTER :	CHECKED :
	OWNER :	ARCHITECT DESIGNER :	MECHANICAL AND ELECTRICAL ENGINEER :						
	DRAWING TITLE : W2 ~ 1 UNIT	SKALA : SKALA 1 : 20	DATE :	DATE	REVISION NOTE	SIGNATURE	Drawing code	Page number	Total page
		FILE NAME : D\Data\Project	PRINT DATE : -				A	031	089

Note.
Planning the structure and plumbing of the drawings should be checked again or re-adjusted by the contractor related to the field condition

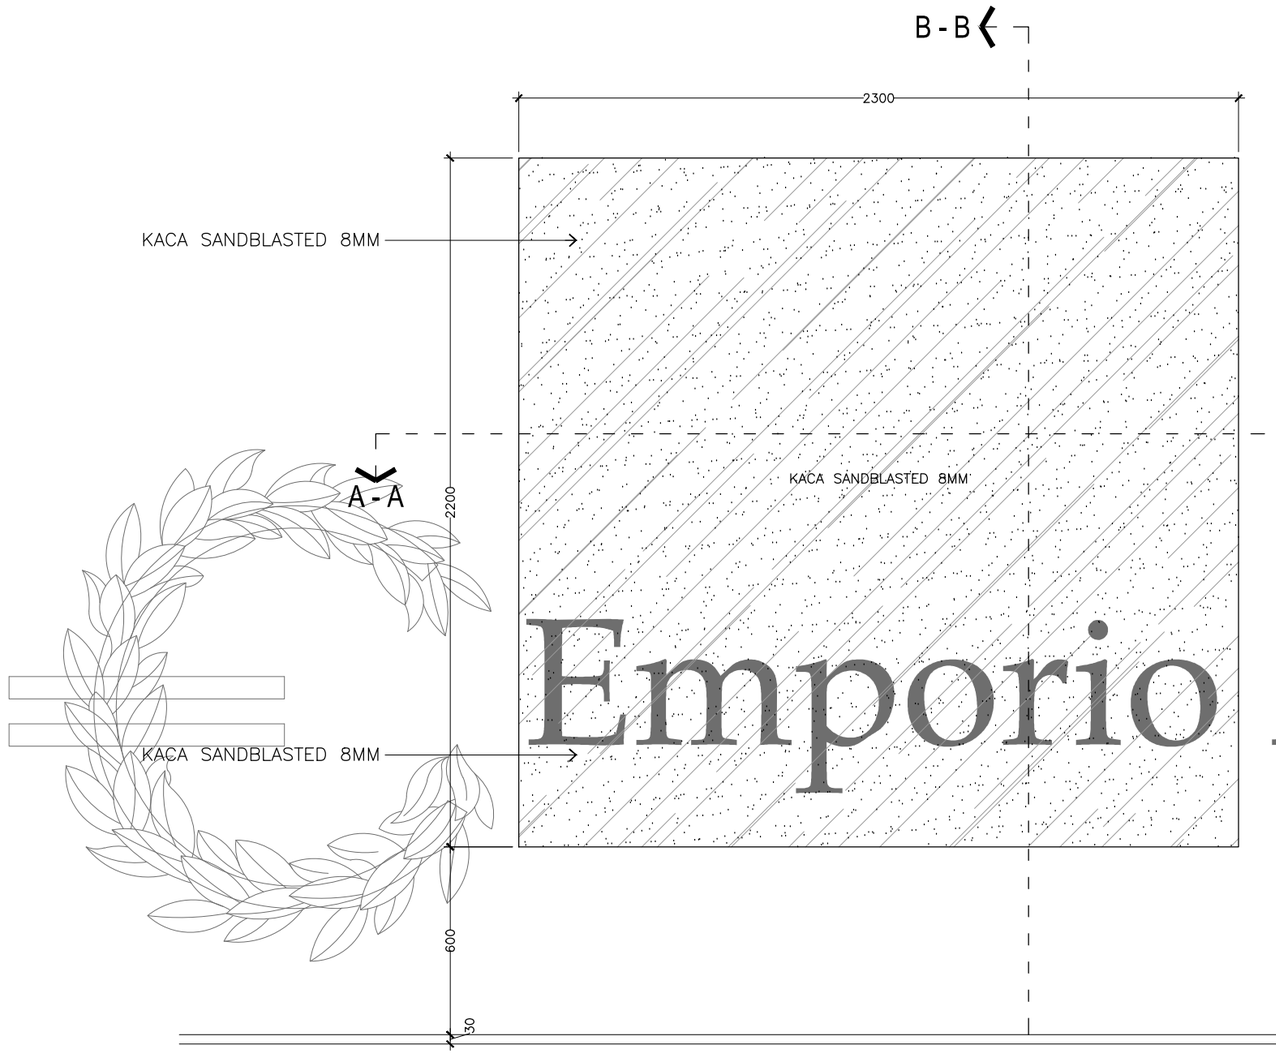


TAMPAK

SKALA 1 : 20



POTONGAN B-B

SKALA 1 : 20

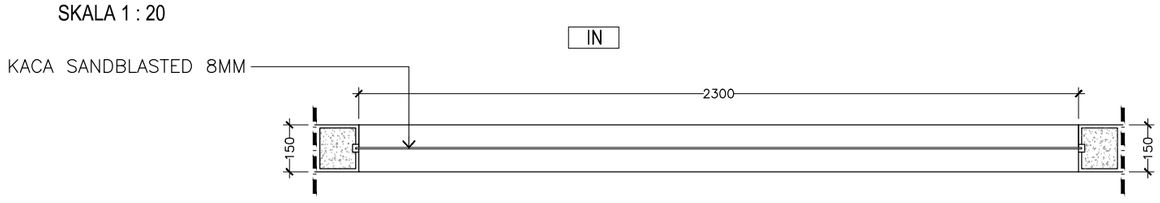

POTONGAN A-A


SKALA 1 : 20

W3 ~ 1 UNIT

SKALA. 1: 20


Emporio Architect

Consultant: Emporio Architect, info@emporioarchitec.com, contact : 081222955519	PROJECT : Private House	PRINCIPLE ARCHITECT : I.B. Gd Sasra Bhanutama, ST; Arya Prawira Wibowo, ST		STRUCTURE ENGINEER :			STRUCTURE DRAFTER :	ELECTRICAL AND PLUMBING DRAFTER :	ARCHITECTURAL DRAFTER : / CHECKED :
	OWNER :	ARCHITECT DESIGNER :		MECHANICAL AND ELECTRICAL ENGINEER :					
	DRAWING TITLE : W3 ~ 1 UNIT	SKALA : SKALA 1 : 20	DATE :	DATE	REVISION NOTE	SIGNATURE	Drawing code: A	Page number: 032	Total page: 089
		FILE NAME : D\Data\Project	PRINT DATE : -						Note. Planning the structure and plumbing of the drawings should be checked again or re-adjusted by the contractor related to the field condition

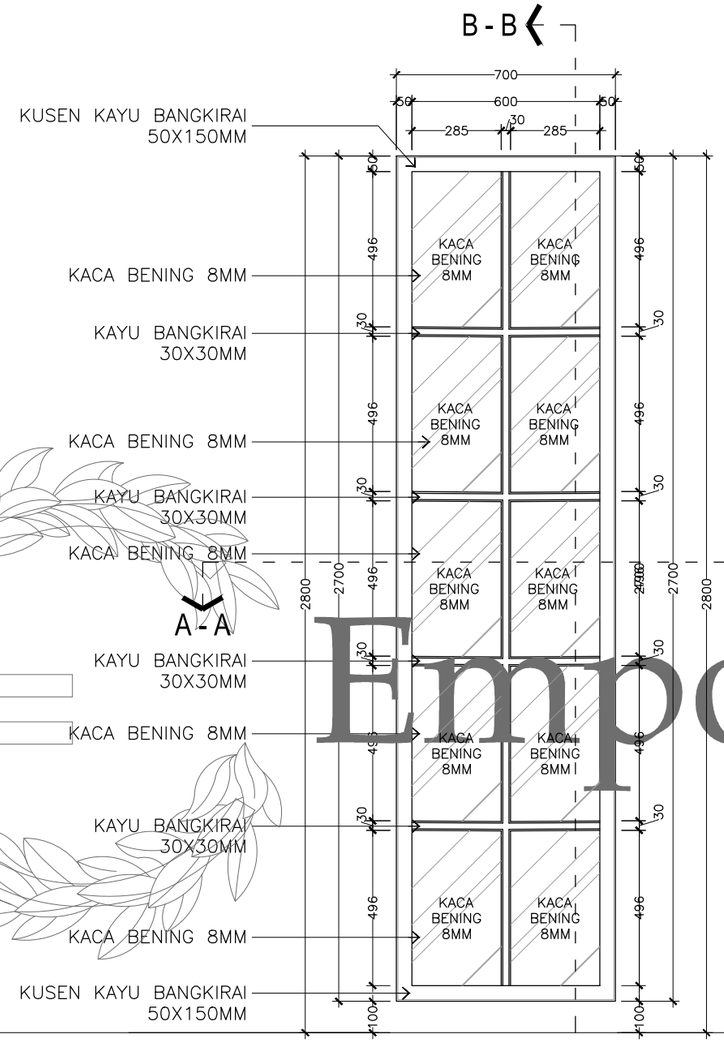


TAMPAK

SKALA 1 : 20

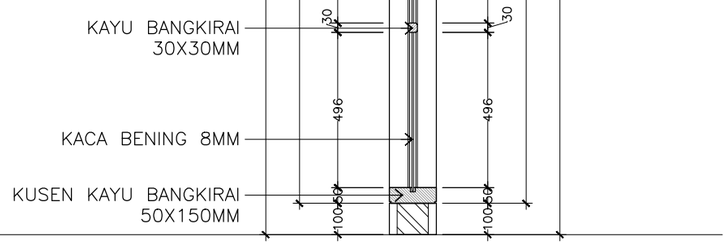

POTONGAN B-B

SKALA 1 : 20

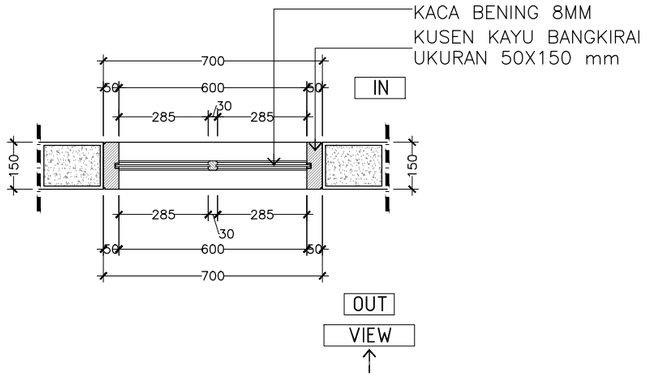

POTONGAN A-A

SKALA 1 : 20

W4 ~ 1 UNIT


SKALA. 1: 20

Emporio Architect

Consultant
Emporio Architect
info@emporioarchitec.com
contact : 081222955519

PROJECT : Private House	PRINCIPLE ARCHITECT : I.B. Gd Sasra Bhanutama, ST Arya Prawira Wibowo, ST	STRUCTURE ENGINEER :	STRUCTURE DRAFTER :	ELECTRICAL AND PLUMBING DRAFTER :	ARCHITECTURAL DRAFTER :	CHECKED :		
OWNER :	ARCHITECT DESIGNER :	MECHANICAL AND ELECTRICAL ENGINEER :						
DRAWING TITLE : W4 ~ 1 UNIT	SKALA : SKALA 1 : 20	DATE :	DATE	REVISION NOTE	SIGNATURE	Drawing code	Page number	Total page
	FILE NAME D\Data\Project	PRINT DATE : -				A	033	089

Note.
Planning the structure and plumbing of the drawings should be checked again or re-adjusted by the contractor related to the field condition

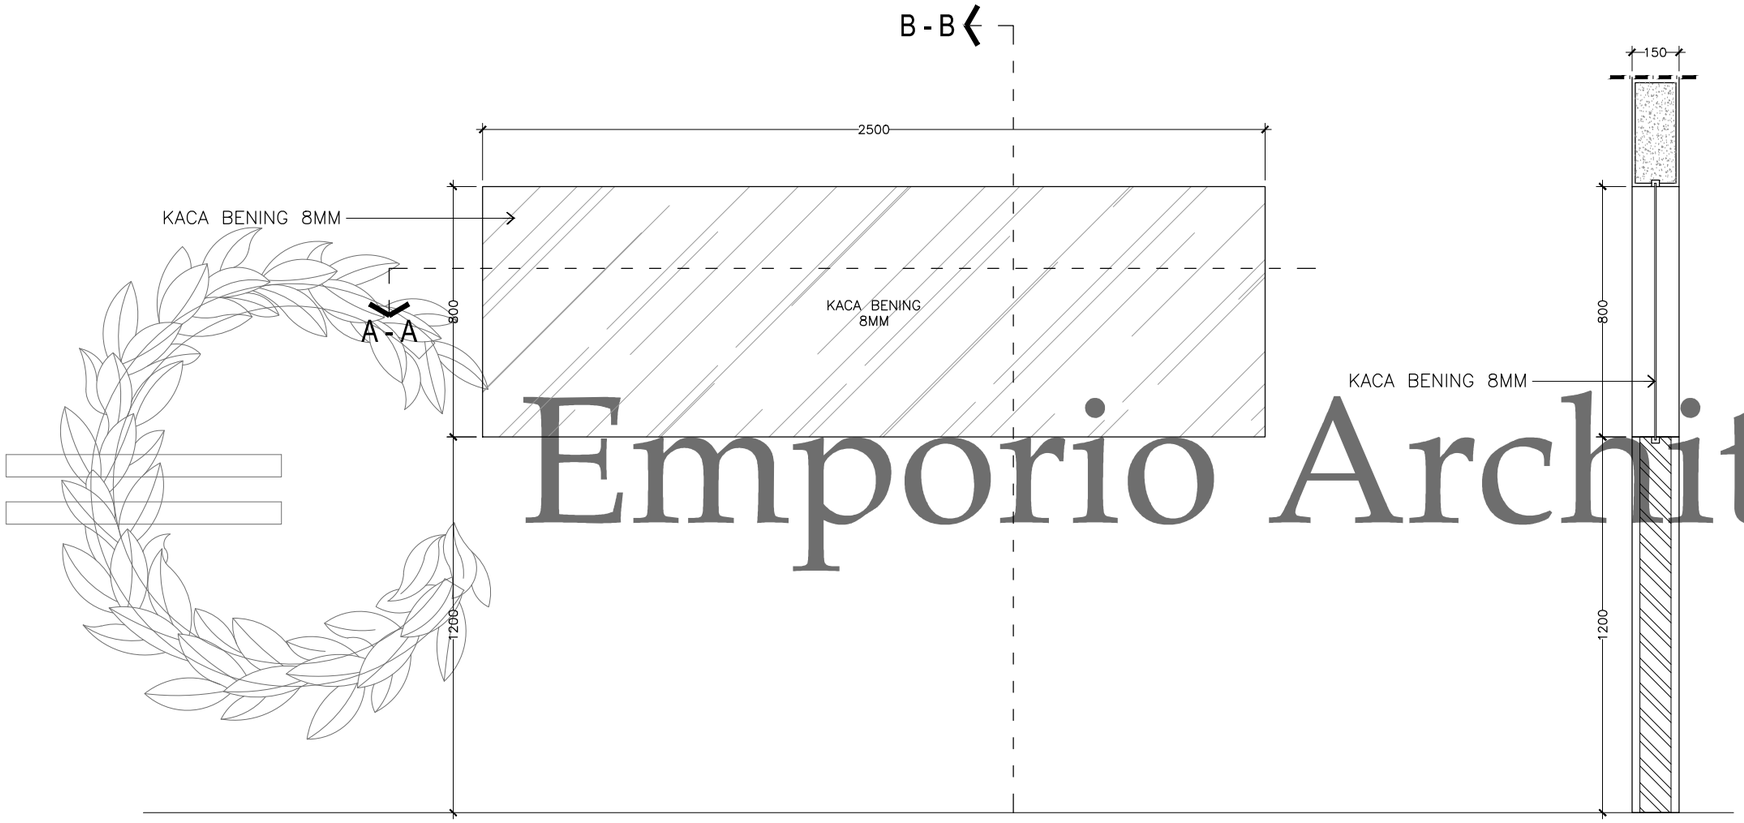


Emporio Architect

TAMPAK

SKALA 1 : 20

POTONGAN B-B

SKALA 1 : 20

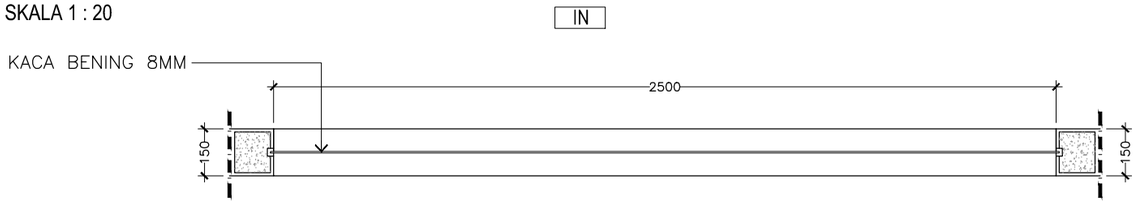

POTONGAN A-A


SKALA 1 : 20


W5 ~ 1 UNIT

SKALA. 1: 20

Consultant
Emporio Architect
info@emporioarchitec.com
contact : 081222955519


PROJECT : Private House	PRINCIPLE ARCHITECT : I.B. Gd Sasra Bhanutama, ST Arya Prawira Wibowo, ST	STRUCTURE ENGINEER :	STRUCTURE DRAFTER :	ELECTRICAL AND PLUMBING DRAFTER :	ARCHITECTURAL DRAFTER :	CHECKED :		
OWNER :	ARCHITECT DESIGNER :	MECHANICAL AND ELECTRICAL ENGINEER :						
DRAWING TITLE : W5 ~ 1 UNIT	SKALA : SKALA 1 : 20 / DATE :	DATE / REVISION NOTE / SIGNATURE	Drawing code	Page number	Total page	**Note.** Planning the structure and plumbing of the drawings should be checked again or re-adjusted by the contractor related to the field condition		
	FILE NAME D\Data\Project / PRINT DATE : -		A	034	089			

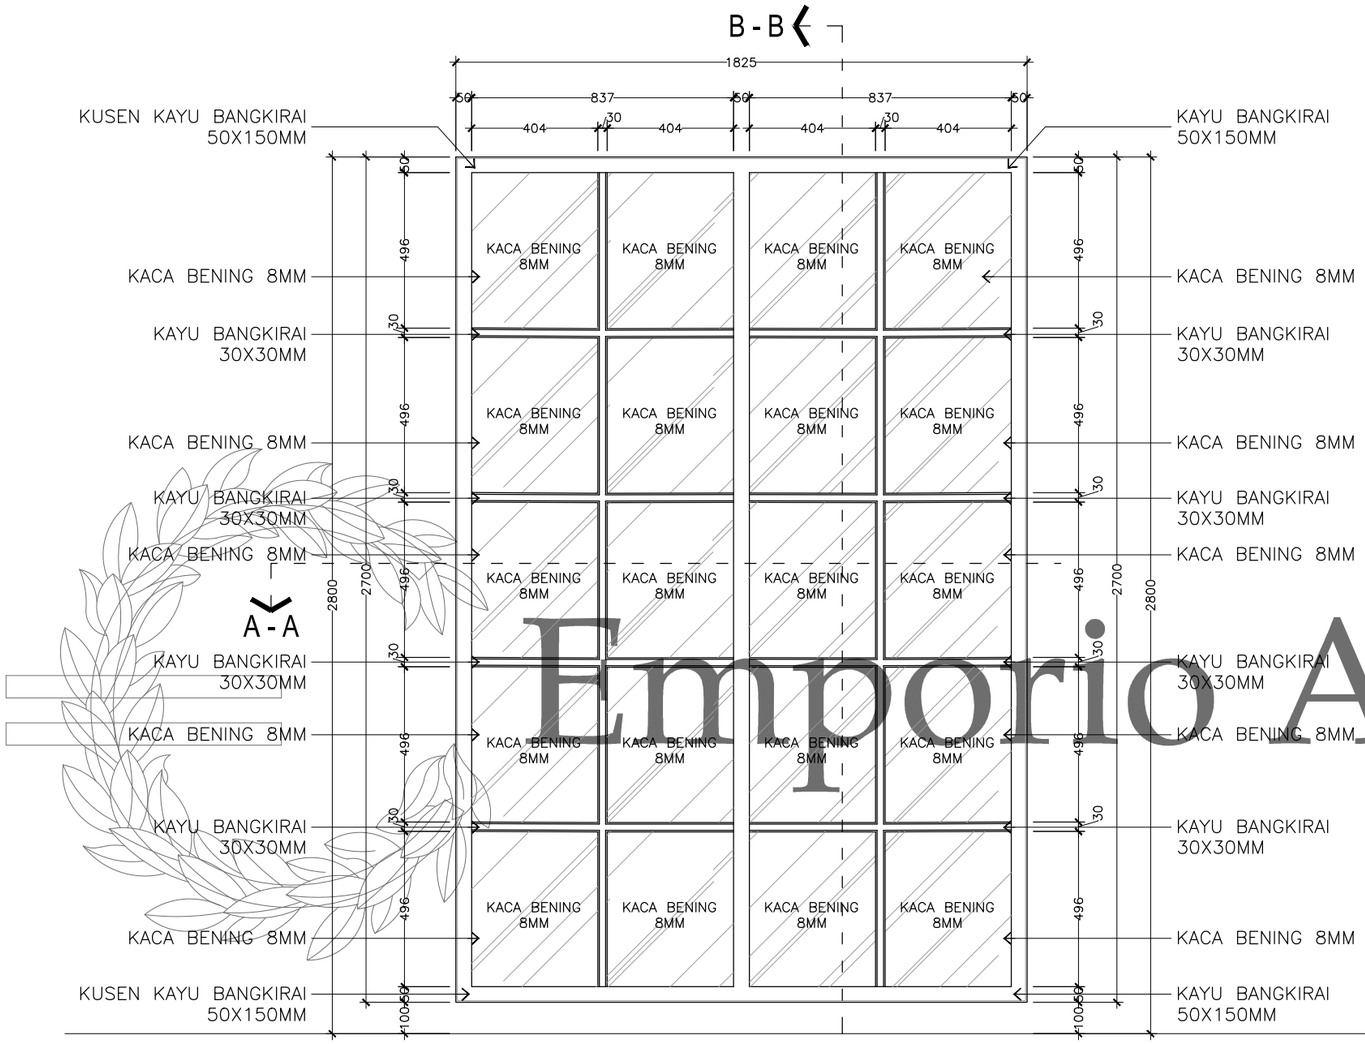

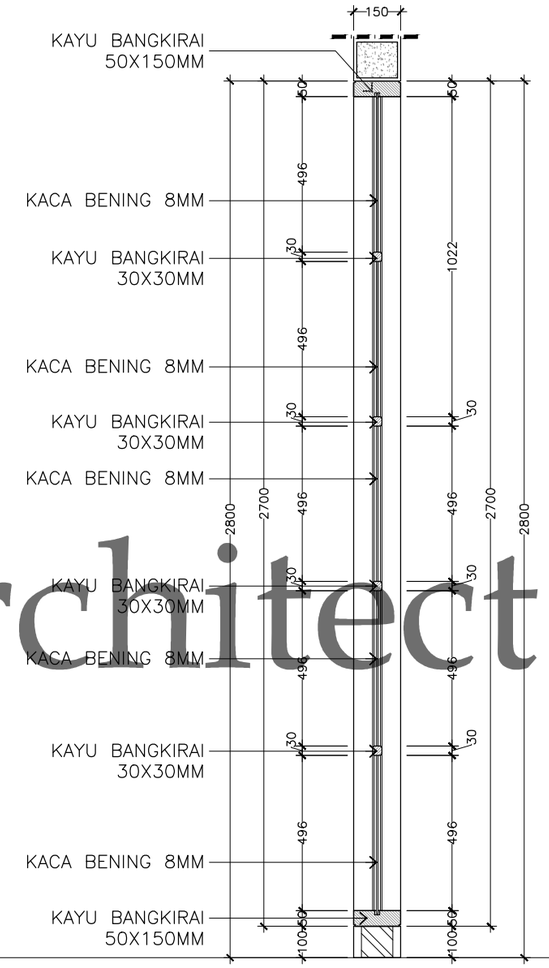

TAMPAK

SKALA 1 : 20

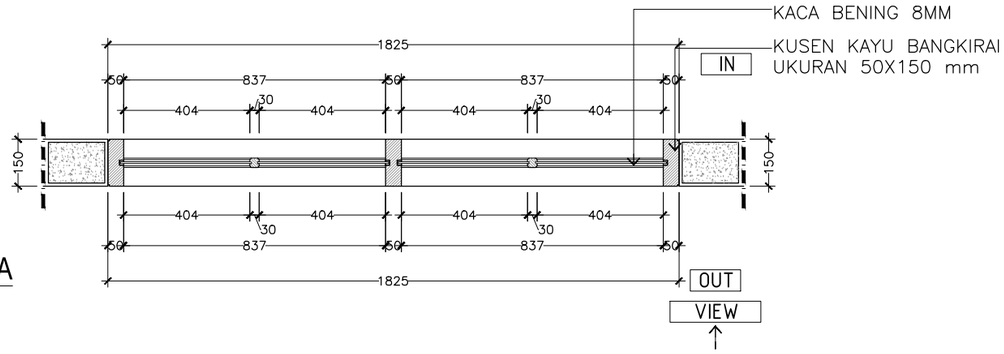

POTONGAN A-A

SKALA 1 : 20

POTONGAN B-B

SKALA 1 : 20

W6 ~ 1 UNIT


SKALA. 1: 20

Emporio Architect

Consultant
Emporio Architect
info@emporioarchitec.com
contact : 081222955519

PROJECT : Private House	PRINCIPLE ARCHITECT : I.B. Gd Sasra Bhanutama, ST Arya Prawira Wibowo, ST	STRUCTURE ENGINEER :	STRUCTURE DRAFTER :	ELECTRICAL AND PLUMBING DRAFTER :	ARCHITECTURAL DRAFTER :	CHECKED :		
OWNER :	ARCHITECT DESIGNER :	MECHANICAL AND ELECTRICAL ENGINEER :						
DRAWING TITLE : W6 ~ 1 UNIT	SKALA : SKALA 1 : 20	DATE :	DATE	REVISION NOTE	SIGNATURE	Drawing code	Page number	Total page
	FILE NAME D\Data\Project	PRINT DATE : -				A	035	089

Note.
Planning the structure and plumbing of the drawings should be checked again or re-adjusted by the contractor related to the field condition

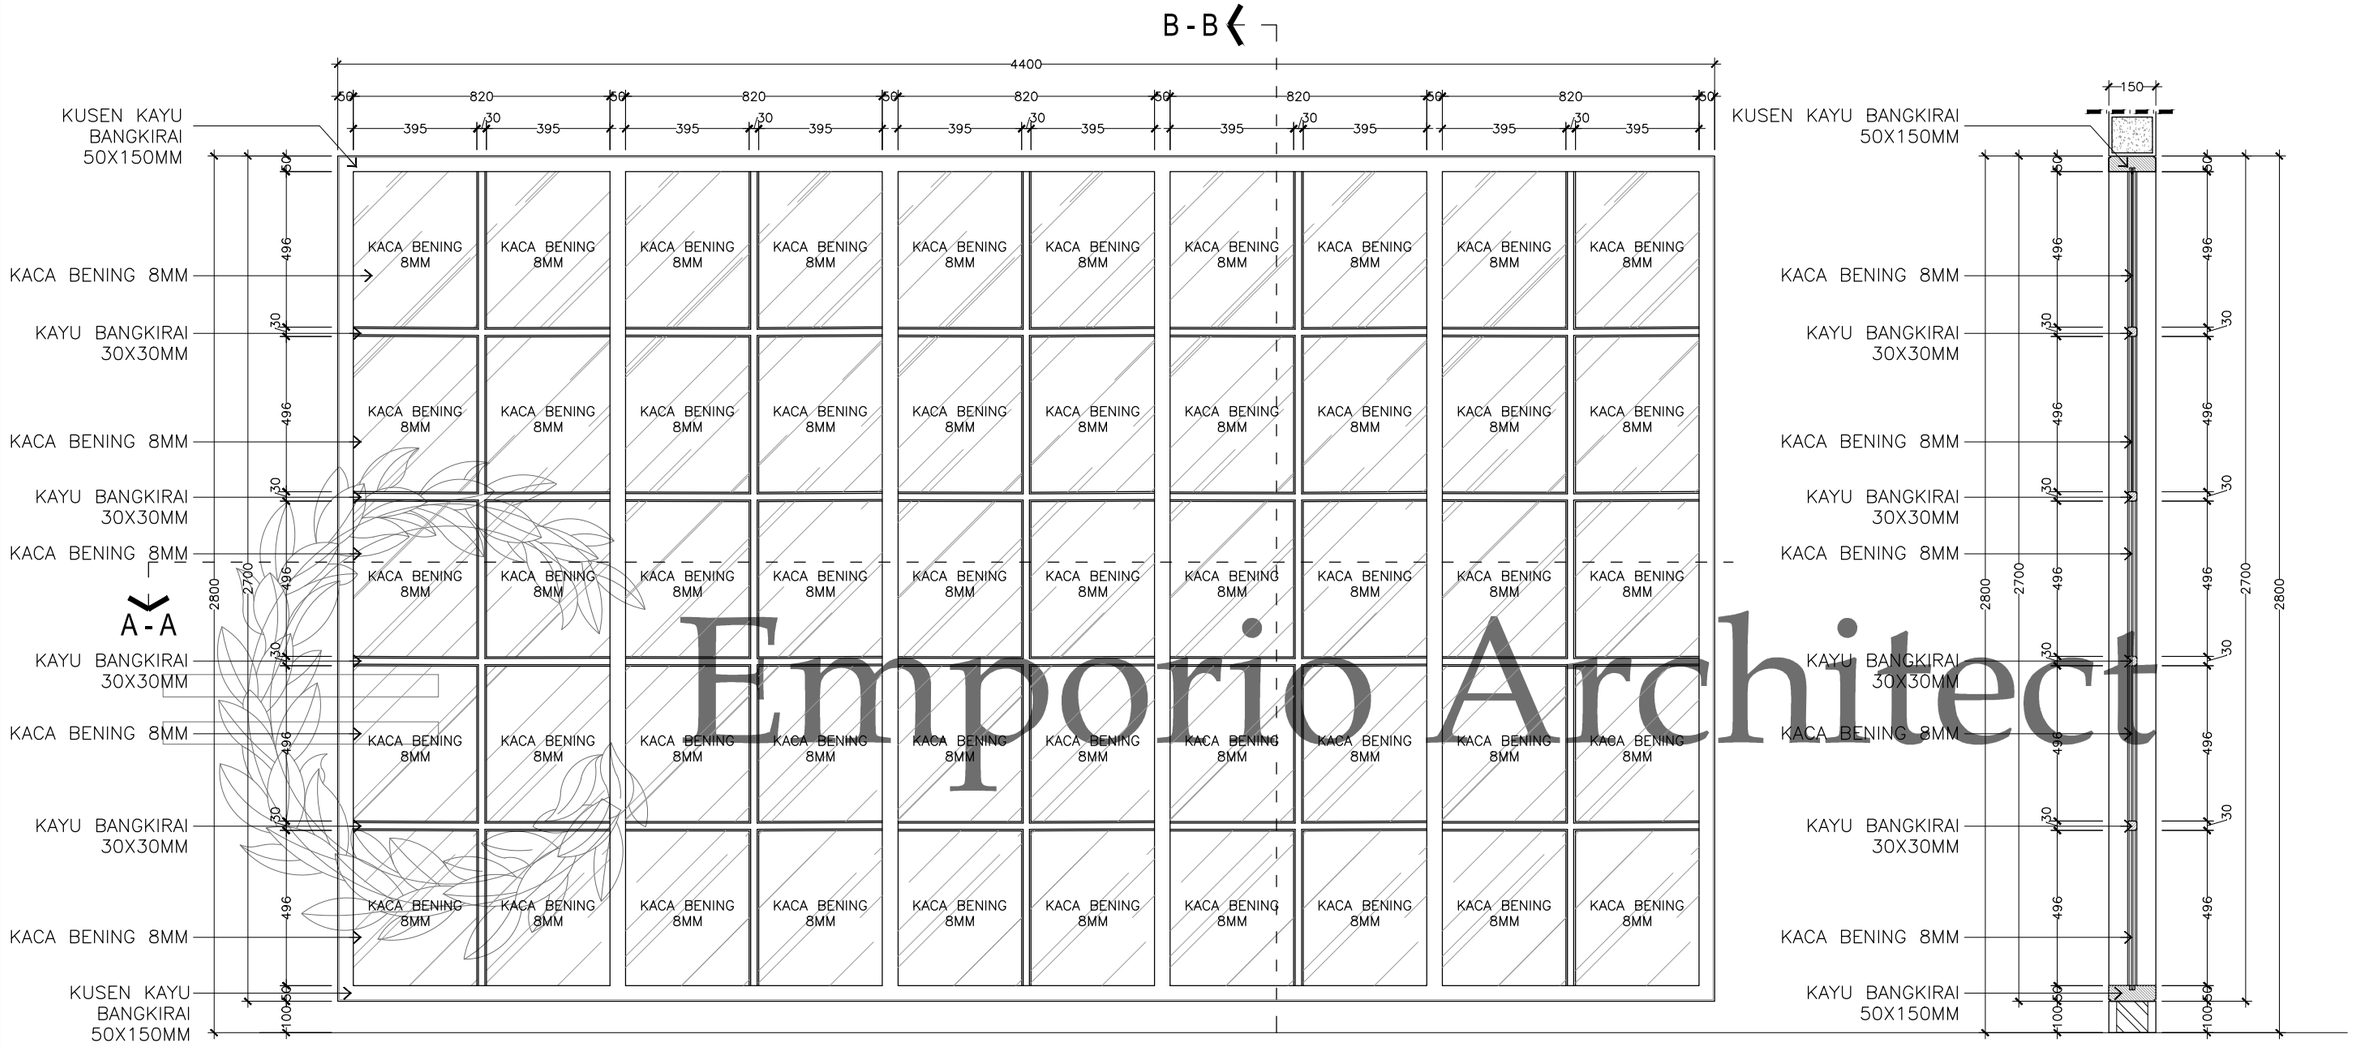

TAMPAK
SKALA 1 : 20

POTONGAN B-B
SKALA 1 : 20


POTONGAN A-A
SKALA 1 : 20

W7 ~ 1 UNIT
SKALA. 1 : 20

Emporio Architect

Consultant
Emporio Architect
info@emporioarchitec.com
contact : 081222955519

PROJECT : Private House	PRINCIPLE ARCHITECT : I.B. Gd Sasra Bhanutama, ST Arya Prawira Wibowo, ST	STRUCTURE ENGINEER :	STRUCTURE DRAFTER :	ELECTRICAL AND PLUMBING DRAFTER :	ARCHITECTURAL DRAFTER :	CHECKED :	
OWNER :	ARCHITECT DESIGNER :	MECHANICAL AND ELECTRICAL ENGINEER :					
DRAWING TITLE : W7 ~ 1 UNIT	SKALA : SKALA 1 : 20 / DATE :	DATE / REVISION NOTE / SIGNATURE	Drawing code	Page number	Total page	**Note.** Planning the structure and plumbing of the drawings should be checked again or re-adjusted by the contractor related to the field condition	
	FILE NAME D\Data\Project / PRINT DATE : -		A	036	089		

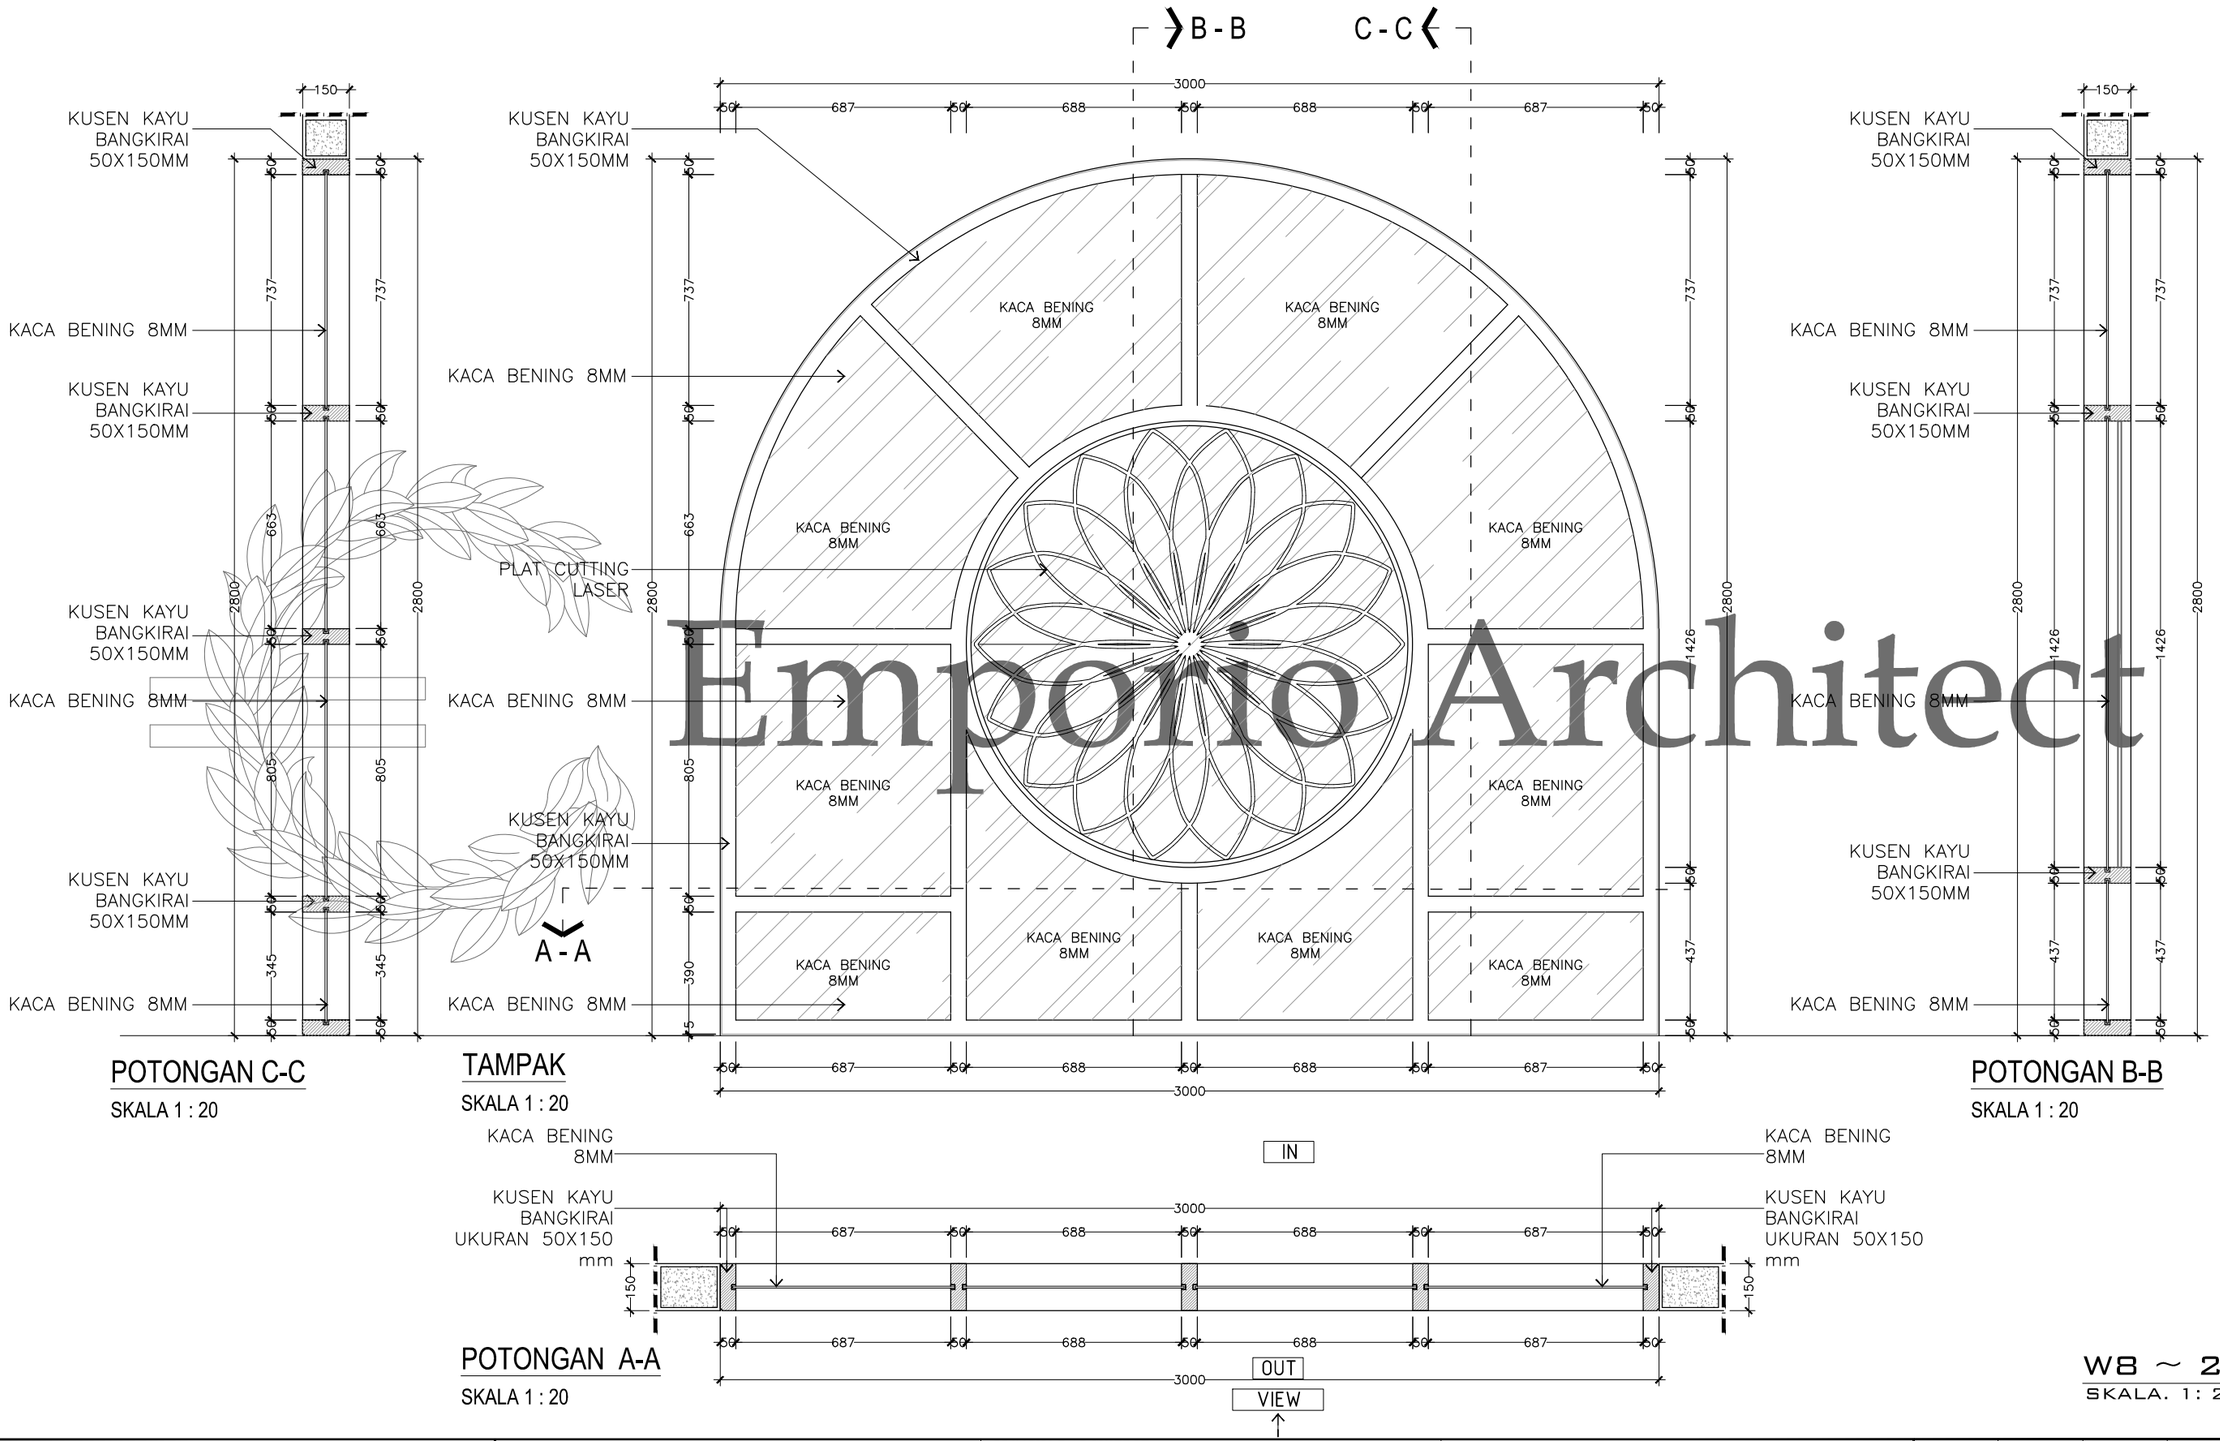

POTONGAN C-C

SKALA 1 : 20

TAMPAK

SKALA 1 : 20

POTONGAN B-B

SKALA 1 : 20

POTONGAN A-A

SKALA 1 : 20


W8 ~ 2 UNIT

SKALA. 1: 20

Emporio Architect


Consultant
Emporio Architect
info@emporioarchitec.com
contact : 081222955519

PROJECT : Private House	PRINCIPLE ARCHITECT : I.B. Gd Sasra Bhanutama, ST Arya Prawira Wibowo, ST	STRUCTURE ENGINEER :	STRUCTURE DRAFTER :	ELECTRICAL AND PLUMBING DRAFTER :	ARCHITECTURAL DRAFTER :	CHECKED :		
OWNER :	ARCHITECT DESIGNER :	MECHANICAL AND ELECTRICAL ENGINEER :						
DRAWING TITLE : W8 ~ 2 UNIT	SKALA : SKALA 1 : 20 / DATE :	DATE / REVISION NOTE / SIGNATURE	Drawing code	Page number	Total page	Note. Planning the structure and plumbing of the drawings should be checked again or re-adjusted by the contractor related to the field condition		
	FILE NAME D\Data\Project / PRINT DATE : -		A	037	089			

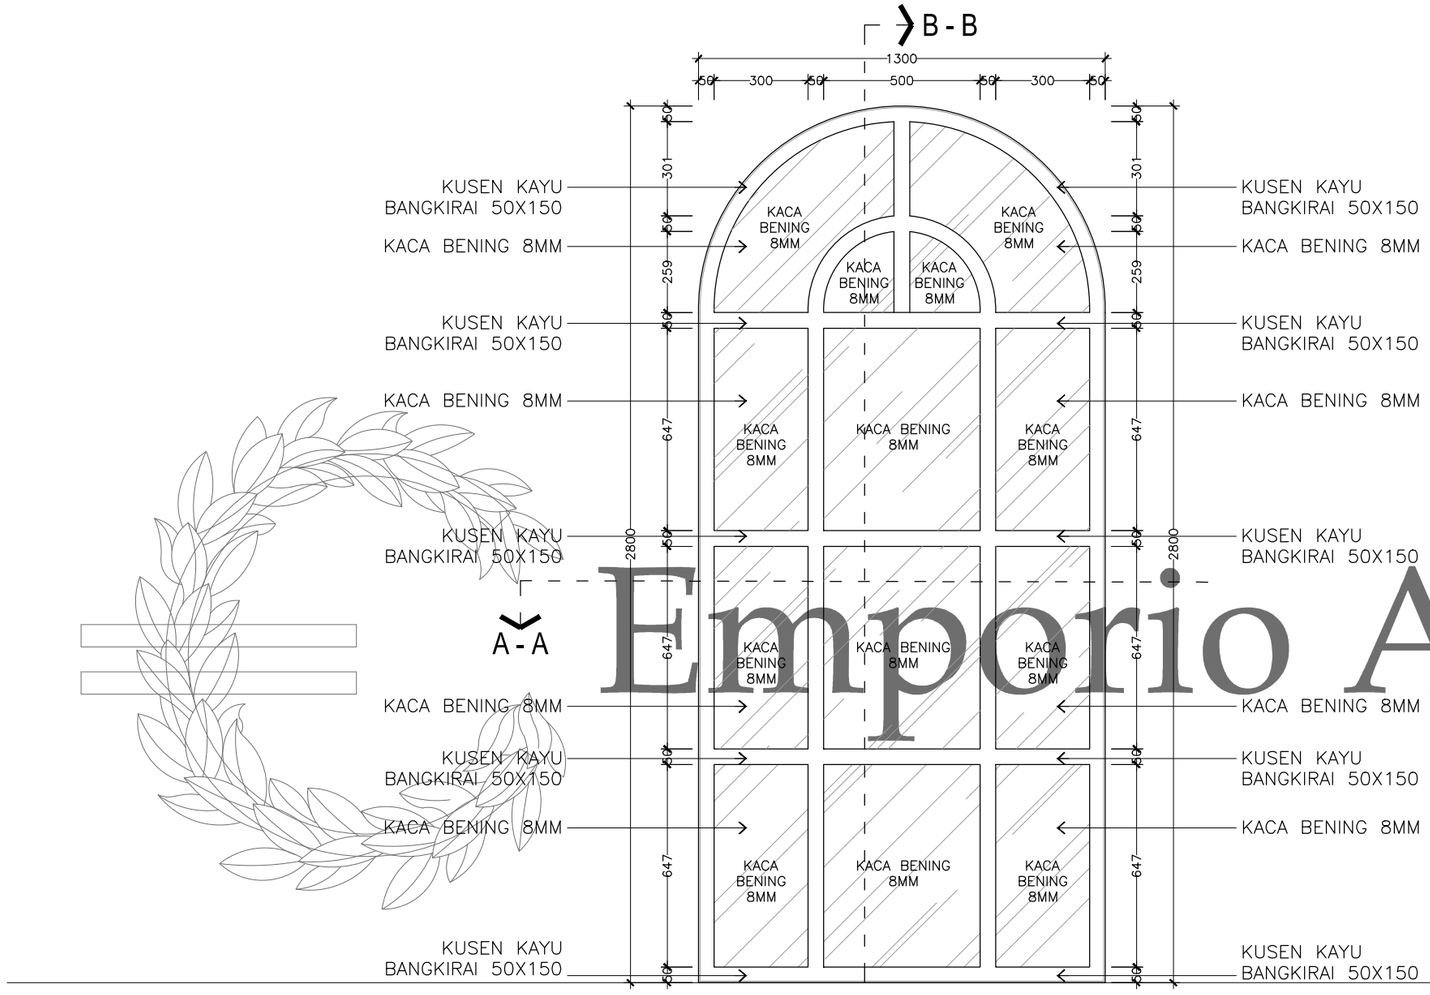


TAMPAK

SKALA 1 : 20

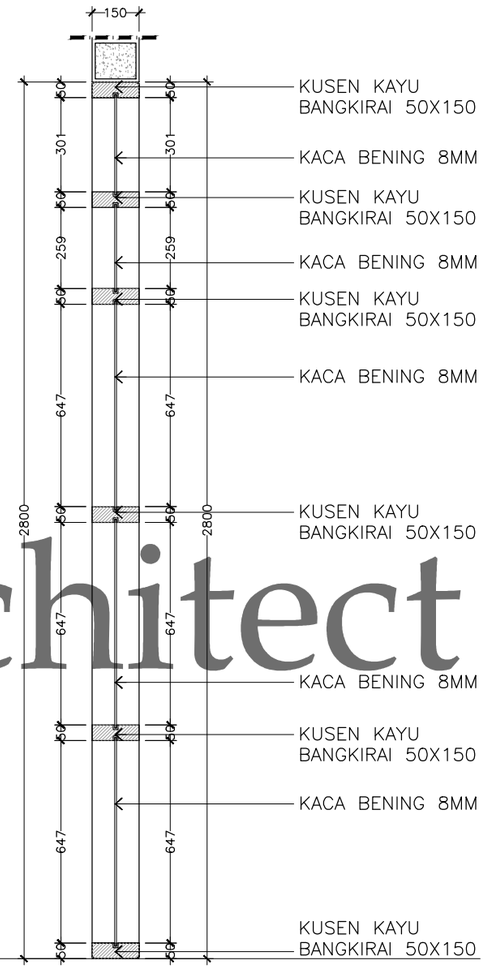

POTONGAN B-B

SKALA 1 : 20

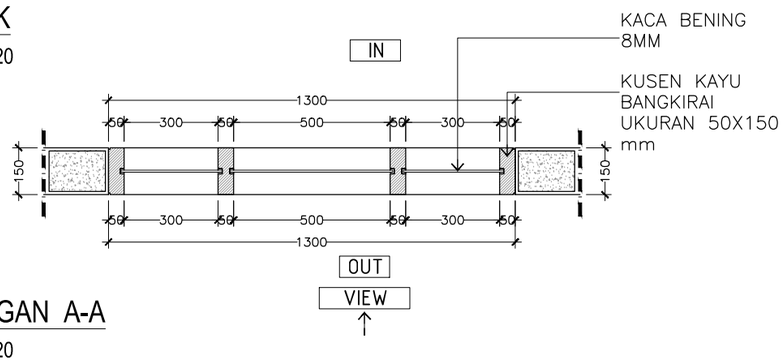

POTONGAN A-A

SKALA 1 : 20


W9 ~ 1 UNIT

SKALA. 1: 20

Emporio Architect


Consultant: Emporio Architect, info@emporioarchitec.com, contact : 081222955519	PROJECT : Private House	PRINCIPLE ARCHITECT : I.B. Gd Sasra Bhanutama, ST; Arya Prawira Wibowo, ST	STRUCTURE ENGINEER :			STRUCTURE DRAFTER :	ELECTRICAL AND PLUMBING DRAFTER :	ARCHITECTURAL DRAFTER : / CHECKED :
	OWNER :	ARCHITECT DESIGNER :	MECHANICAL AND ELECTRICAL ENGINEER :					
	DRAWING TITLE : W9 ~ 1 UNIT	SKALA : SKALA 1 : 20	DATE :	DATE	REVISION NOTE / SIGNATURE	Drawing code: A	Page number: 038	Total page: 089
		FILE NAME : D\Data\Project	PRINT DATE : -					

Note.
Planning the structure and plumbing of the drawings should be checked again or re-adjusted by the contractor related to the field condition

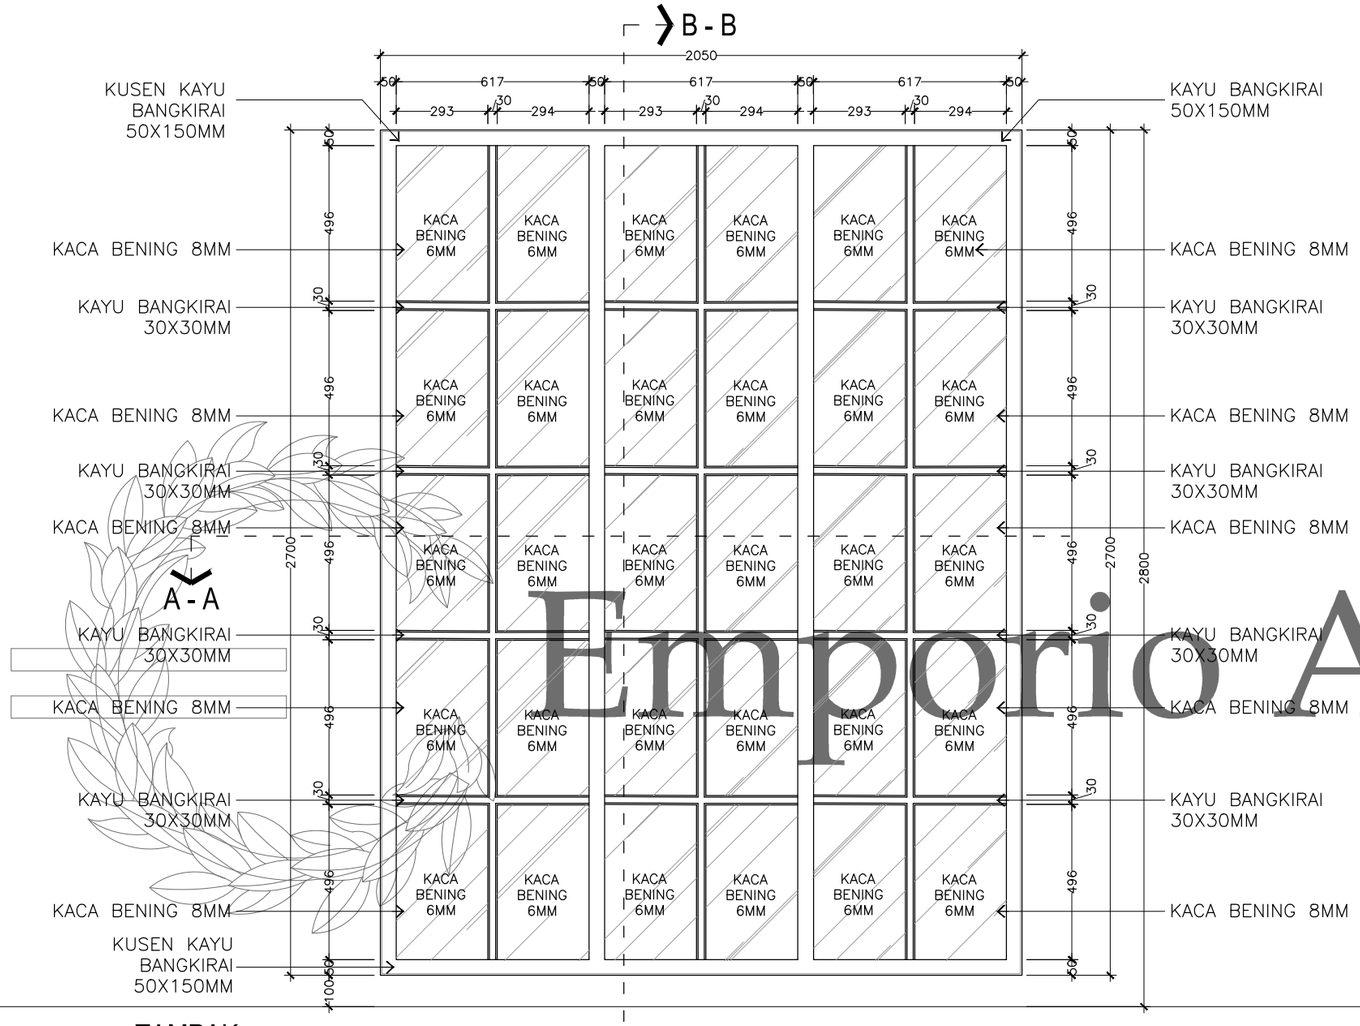


TAMPAK

SKALA 1 : 20

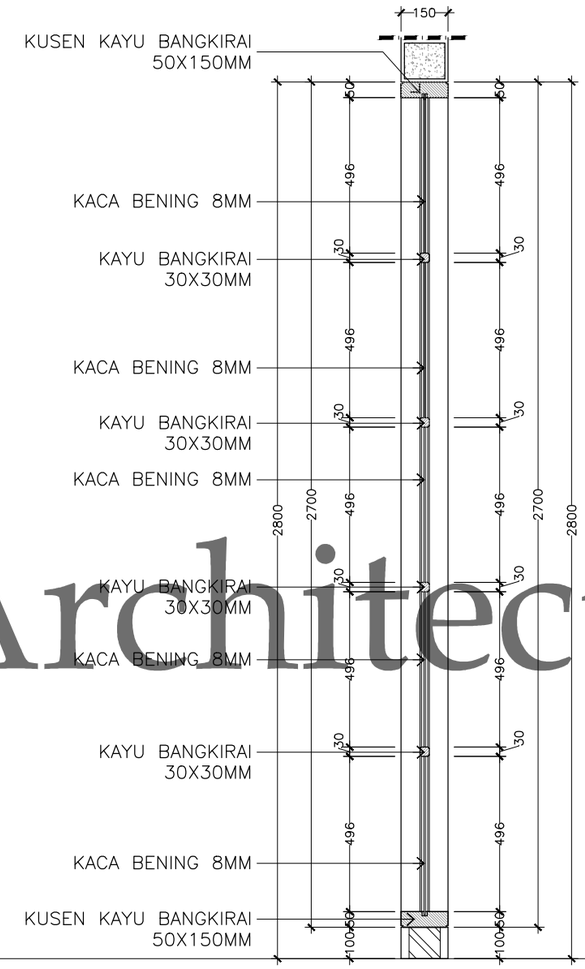

POTONGAN B-B

SKALA 1 : 20

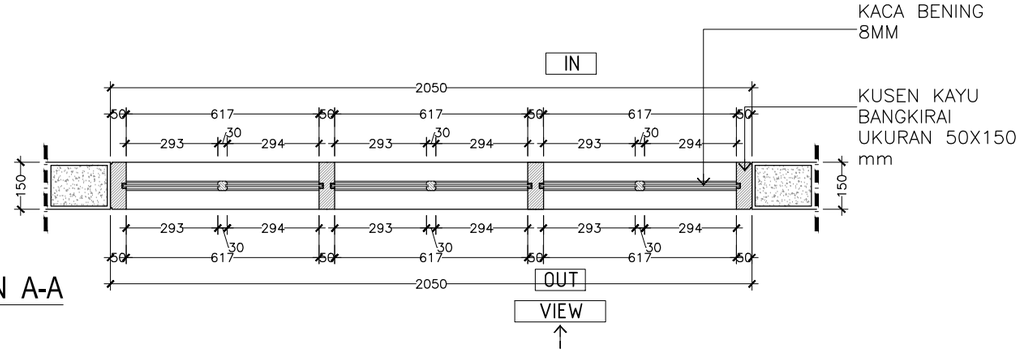

POTONGAN A-A

SKALA 1 : 20


W10 ~ 1 UNIT

SKALA. 1: 20

Emporio Architect


Consultant: Emporio Architect, info@emporioarchitec.com, contact : 081222955519	PROJECT : Private House	PRINCIPLE ARCHITECT : I.B. Gd Sasra Bhanutama, ST; Arya Prawira Wibowo, ST	STRUCTURE ENGINEER :			STRUCTURE DRAFTER :	ELECTRICAL AND PLUMBING DRAFTER :	ARCHITECTURAL DRAFTER : / CHECKED :
	OWNER :	ARCHITECT DESIGNER :	MECHANICAL AND ELECTRICAL ENGINEER :					
	DRAWING TITLE : W10 ~ 1 UNIT	SKALA : SKALA 1 : 20 / DATE :	DATE	REVISION NOTE	SIGNATURE	Drawing code: A	Page number: 039	Total page: 089
		FILE NAME : D\Data\Project / PRINT DATE : -						

Note.
Planning the structure and plumbing of the drawings should be checked again or re-adjusted by the contractor related to the field condition

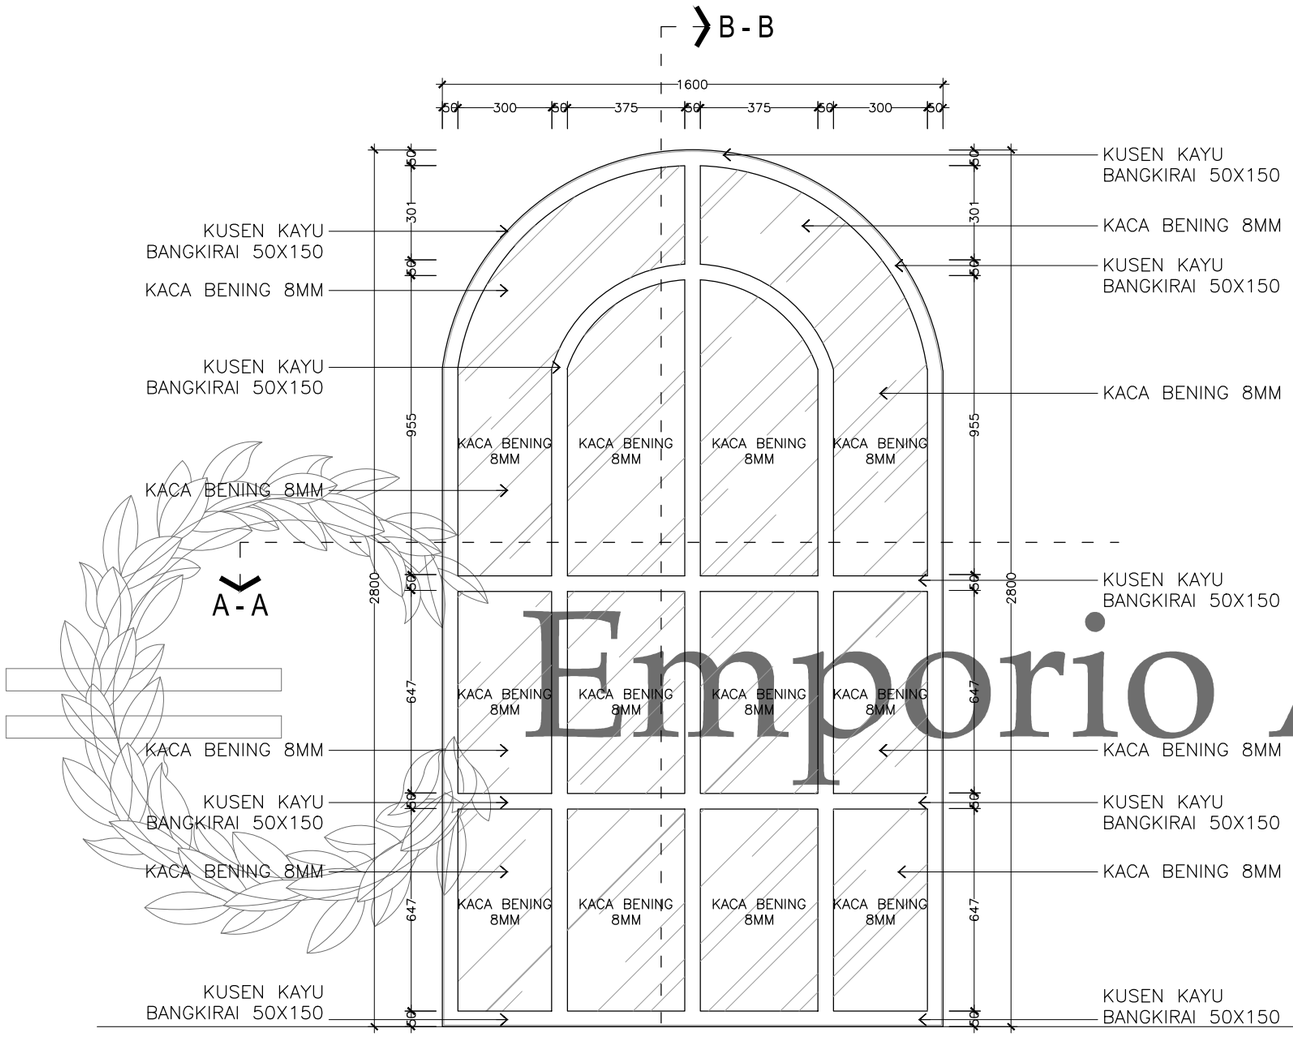


TAMPAK

SKALA 1 : 20

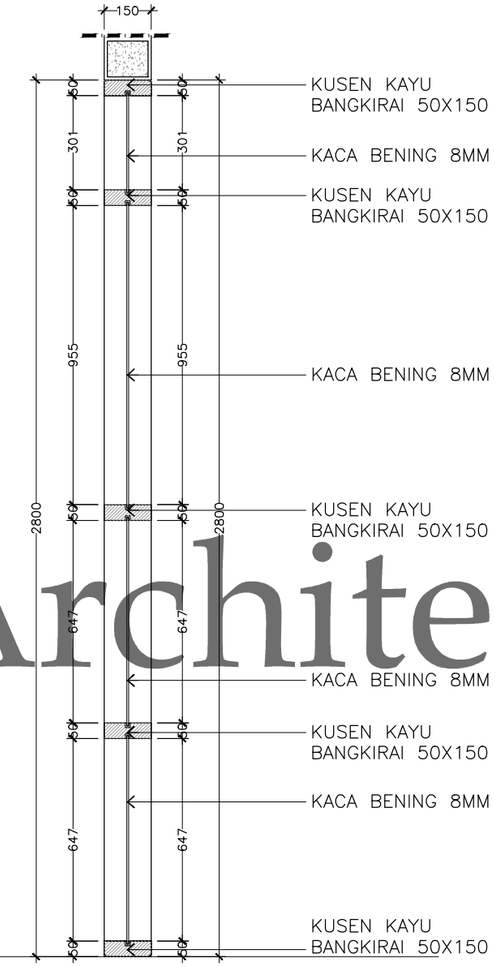

POTONGAN B-B

SKALA 1 : 20

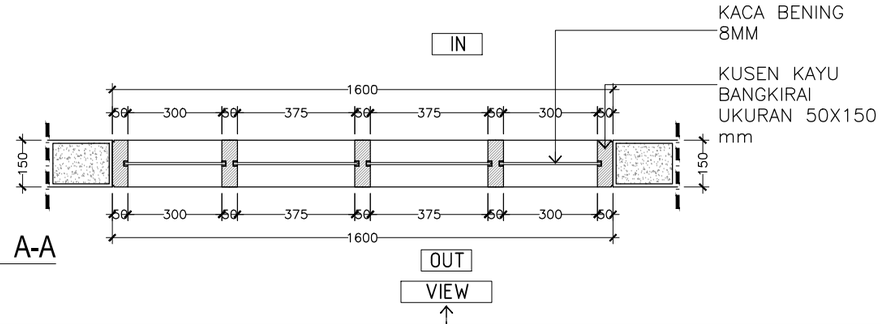

POTONGAN A-A

SKALA 1 : 20


W11 ~ 2 UNIT

SKALA. 1: 20

Emporio Architect


Consultant: Emporio Architect, info@emporioarchitec.com, contact : 081222955519	PROJECT : Private House	PRINCIPLE ARCHITECT : I.B. Gd Sasra Bhanutama, ST; Arya Prawira Wibowo, ST	STRUCTURE ENGINEER :			STRUCTURE DRAFTER :	ELECTRICAL AND PLUMBING DRAFTER :	ARCHITECTURAL DRAFTER :	CHECKED :
	OWNER :	ARCHITECT DESIGNER :	MECHANICAL AND ELECTRICAL ENGINEER :						
	DRAWING TITLE : W11 ~ 2 UNIT	SKALA : SKALA 1 : 20	DATE :	DATE	REVISION NOTE	SIGNATURE	Drawing code	Page number	Total page
		FILE NAME : D\Data\Project	PRINT DATE : -				A	040	089

Note.
Planning the structure and plumbing of the drawings should be checked again or re-adjusted by the contractor related to the field condition

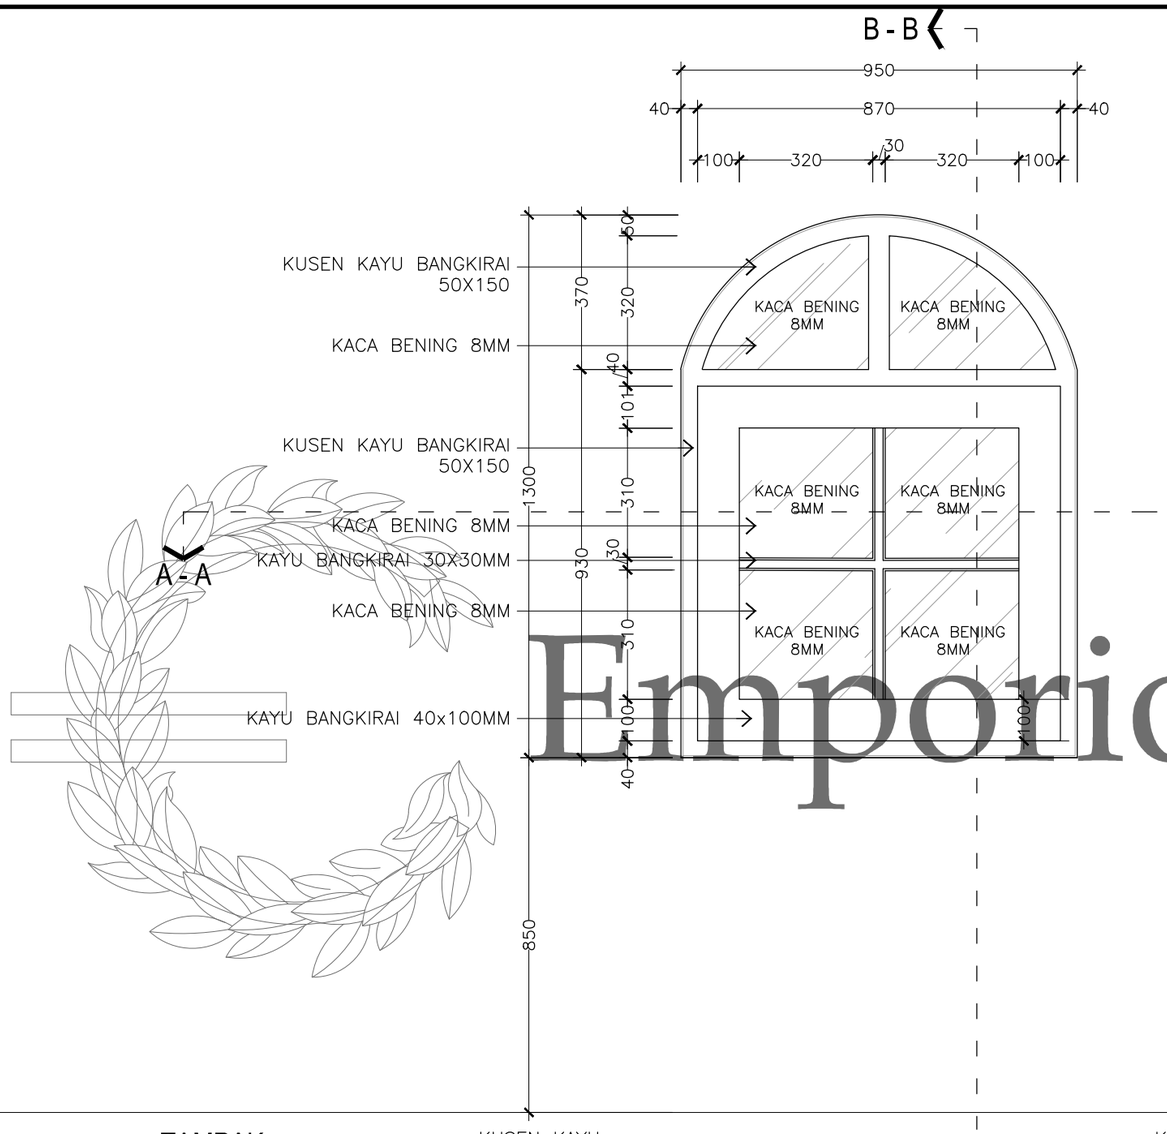


TAMPAK

SKALA 1 : 15

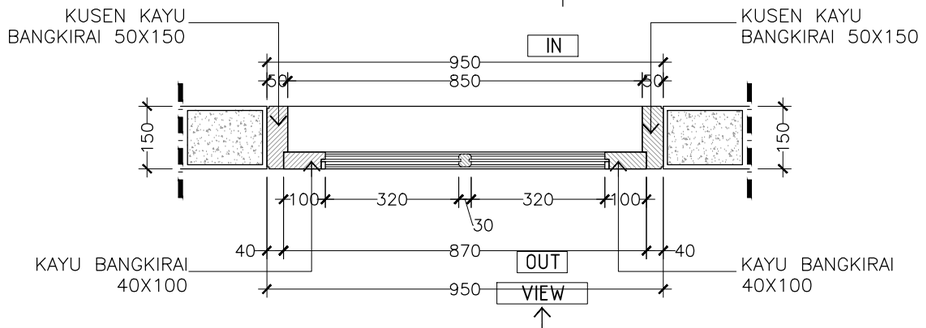

POTONGAN A-A

SKALA 1 : 15

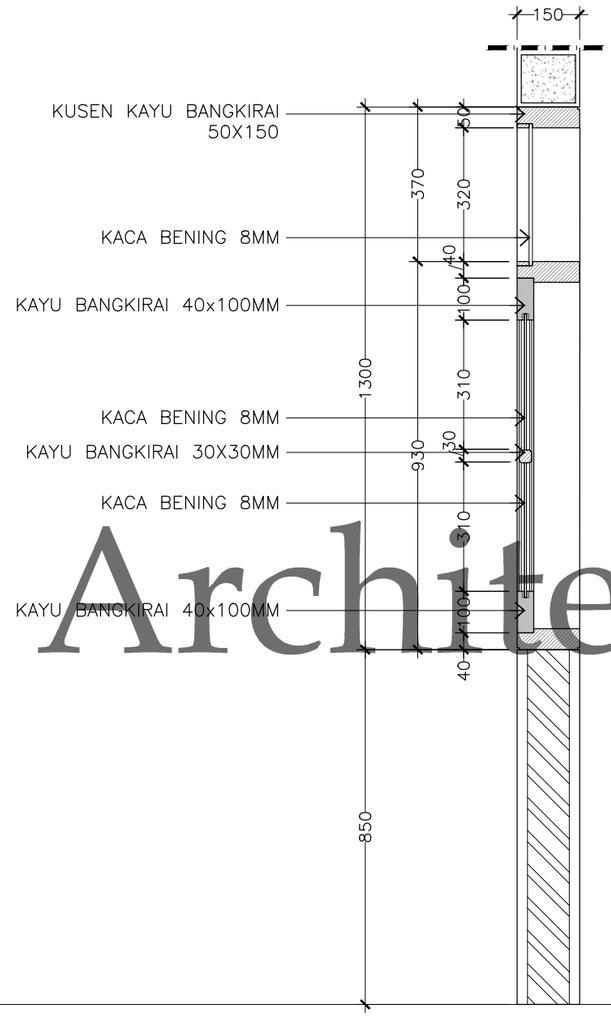

POTONGAN B-B


SKALA 1 : 15

W12 ~ 6 UNIT

SKALA. 1: 15

Emporio Architect

Consultant: Emporio Architect, info@emporioarchitec.com, contact : 081222955519	PROJECT : Private House	PRINCIPLE ARCHITECT : I.B. Gd Sasra Bhanutama, ST; Arya Prawira Wibowo, ST	STRUCTURE ENGINEER :	STRUCTURE DRAFTER :	ELECTRICAL AND PLUMBING DRAFTER :	ARCHITECTURAL DRAFTER :	CHECKED :	
	OWNER :	ARCHITECT DESIGNER :	MECHANICAL AND ELECTRICAL ENGINEER :					
	DRAWING TITLE : W12 ~ 6 UNIT	SKALA : SKALA 1 : 15 / DATE :	DATE / REVISION NOTE / SIGNATURE	Drawing code: A	Page number: 041	Total page: 089	Note. Planning the structure and plumbing of the drawings should be checked again or re-adjusted by the contractor related to the field condition	
		FILE NAME : D\Data\Project / PRINT DATE : -						

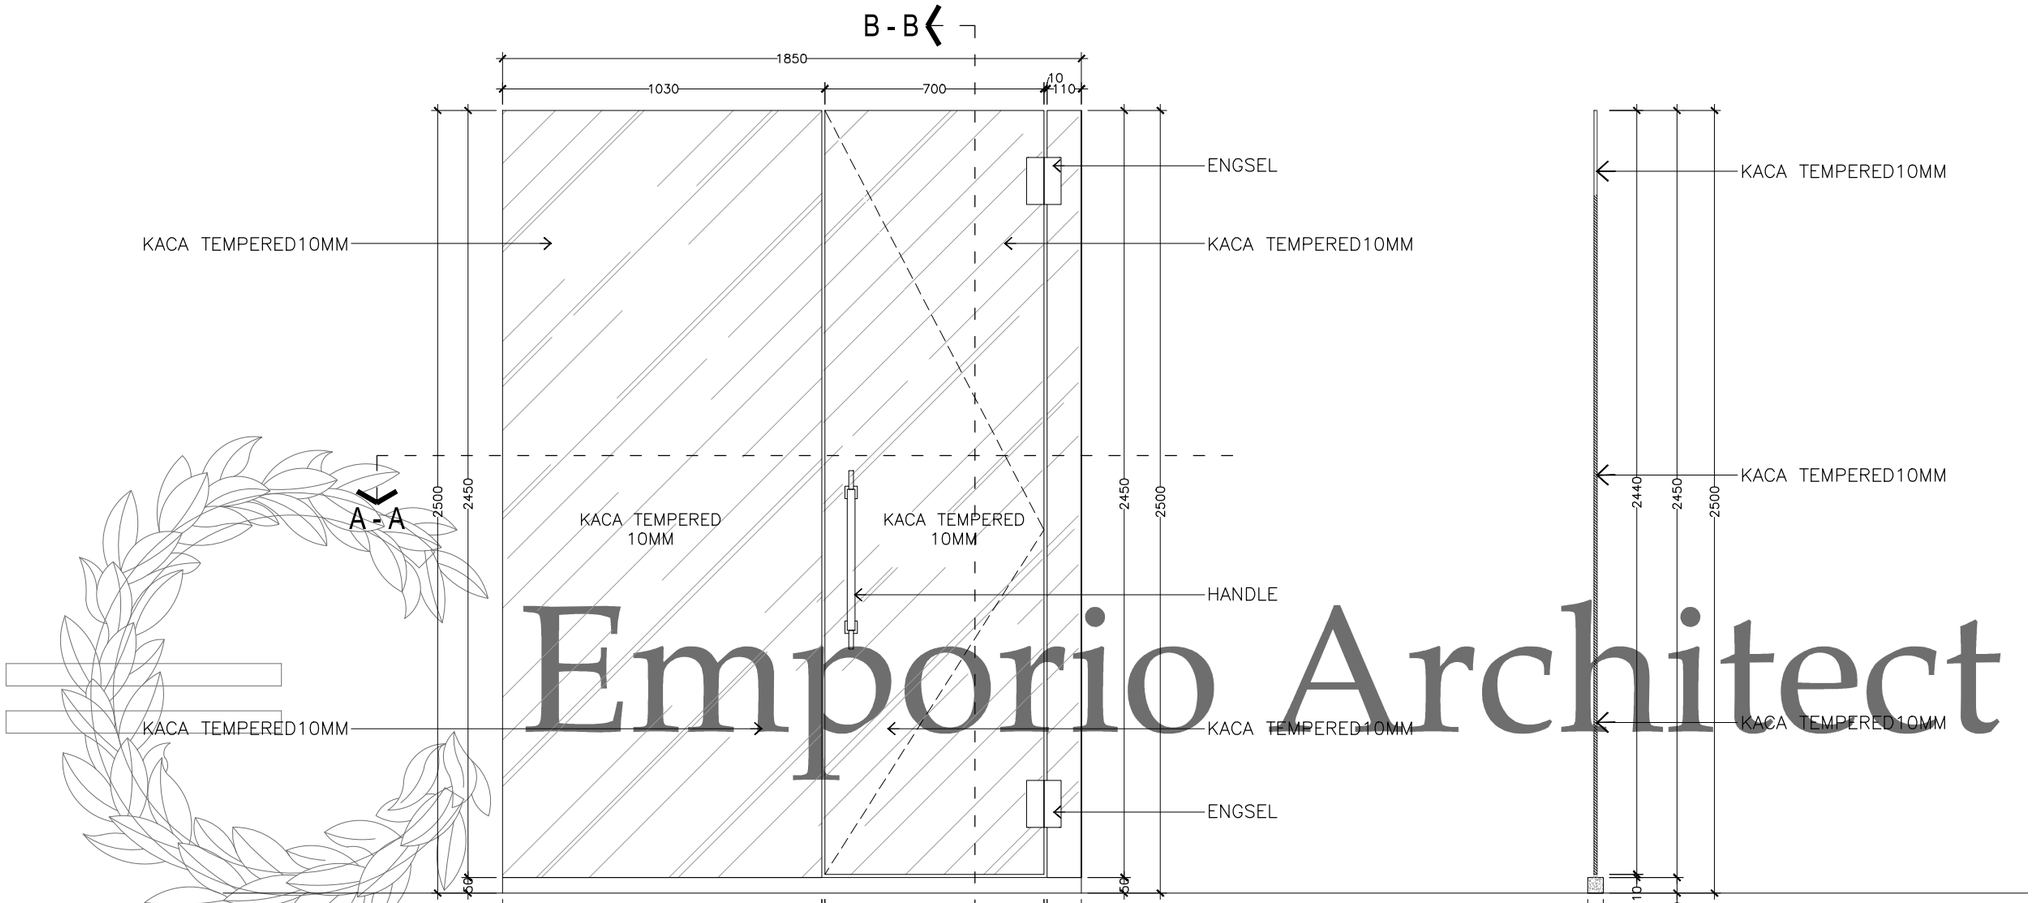


TAMPAK DEPAN

SKALA 1 : 20

POTONGAN B-B

SKALA 1 : 20

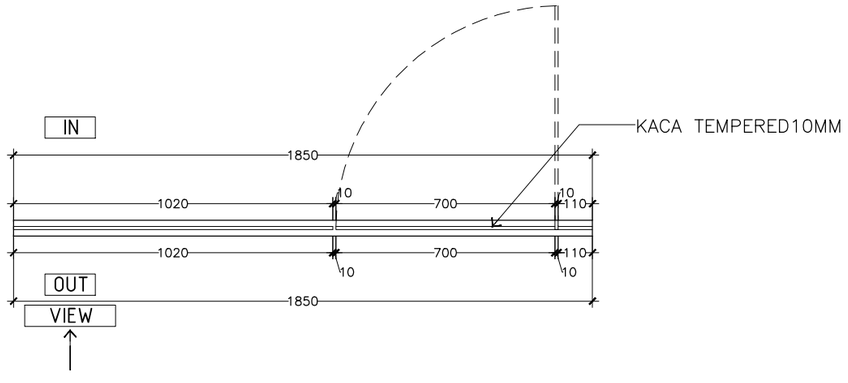

POTONGAN A-A


SKALA 1 : 20

GD1 ~ 2 UNIT

SKALA. 1: 20

Emporio Architect

Consultant: Emporio Architect, info@emporioarchitec.com, contact : 081222955519	PROJECT : Private House	PRINCIPLE ARCHITECT : I.B. Gd Sasra Bhanutama, ST; Arya Prawira Wibowo, ST	STRUCTURE ENGINEER :	STRUCTURE DRAFTER :	ELECTRICAL AND PLUMBING DRAFTER :	ARCHITECTURAL DRAFTER :	CHECKED :	
	OWNER :	ARCHITECT DESIGNER :	MECHANICAL AND ELECTRICAL ENGINEER :					
	DRAWING TITLE : GD1 ~ 2 UNIT	SKALA : SKALA 1 : 20 / DATE :	DATE / REVISION NOTE / SIGNATURE	Drawing code: A	Page number: 042	Total page: 089	Note. Planning the structure and plumbing of the drawings should be checked again or re-adjusted by the contractor related to the field condition	
		FILE NAME D\Data\Project / PRINT DATE : -						

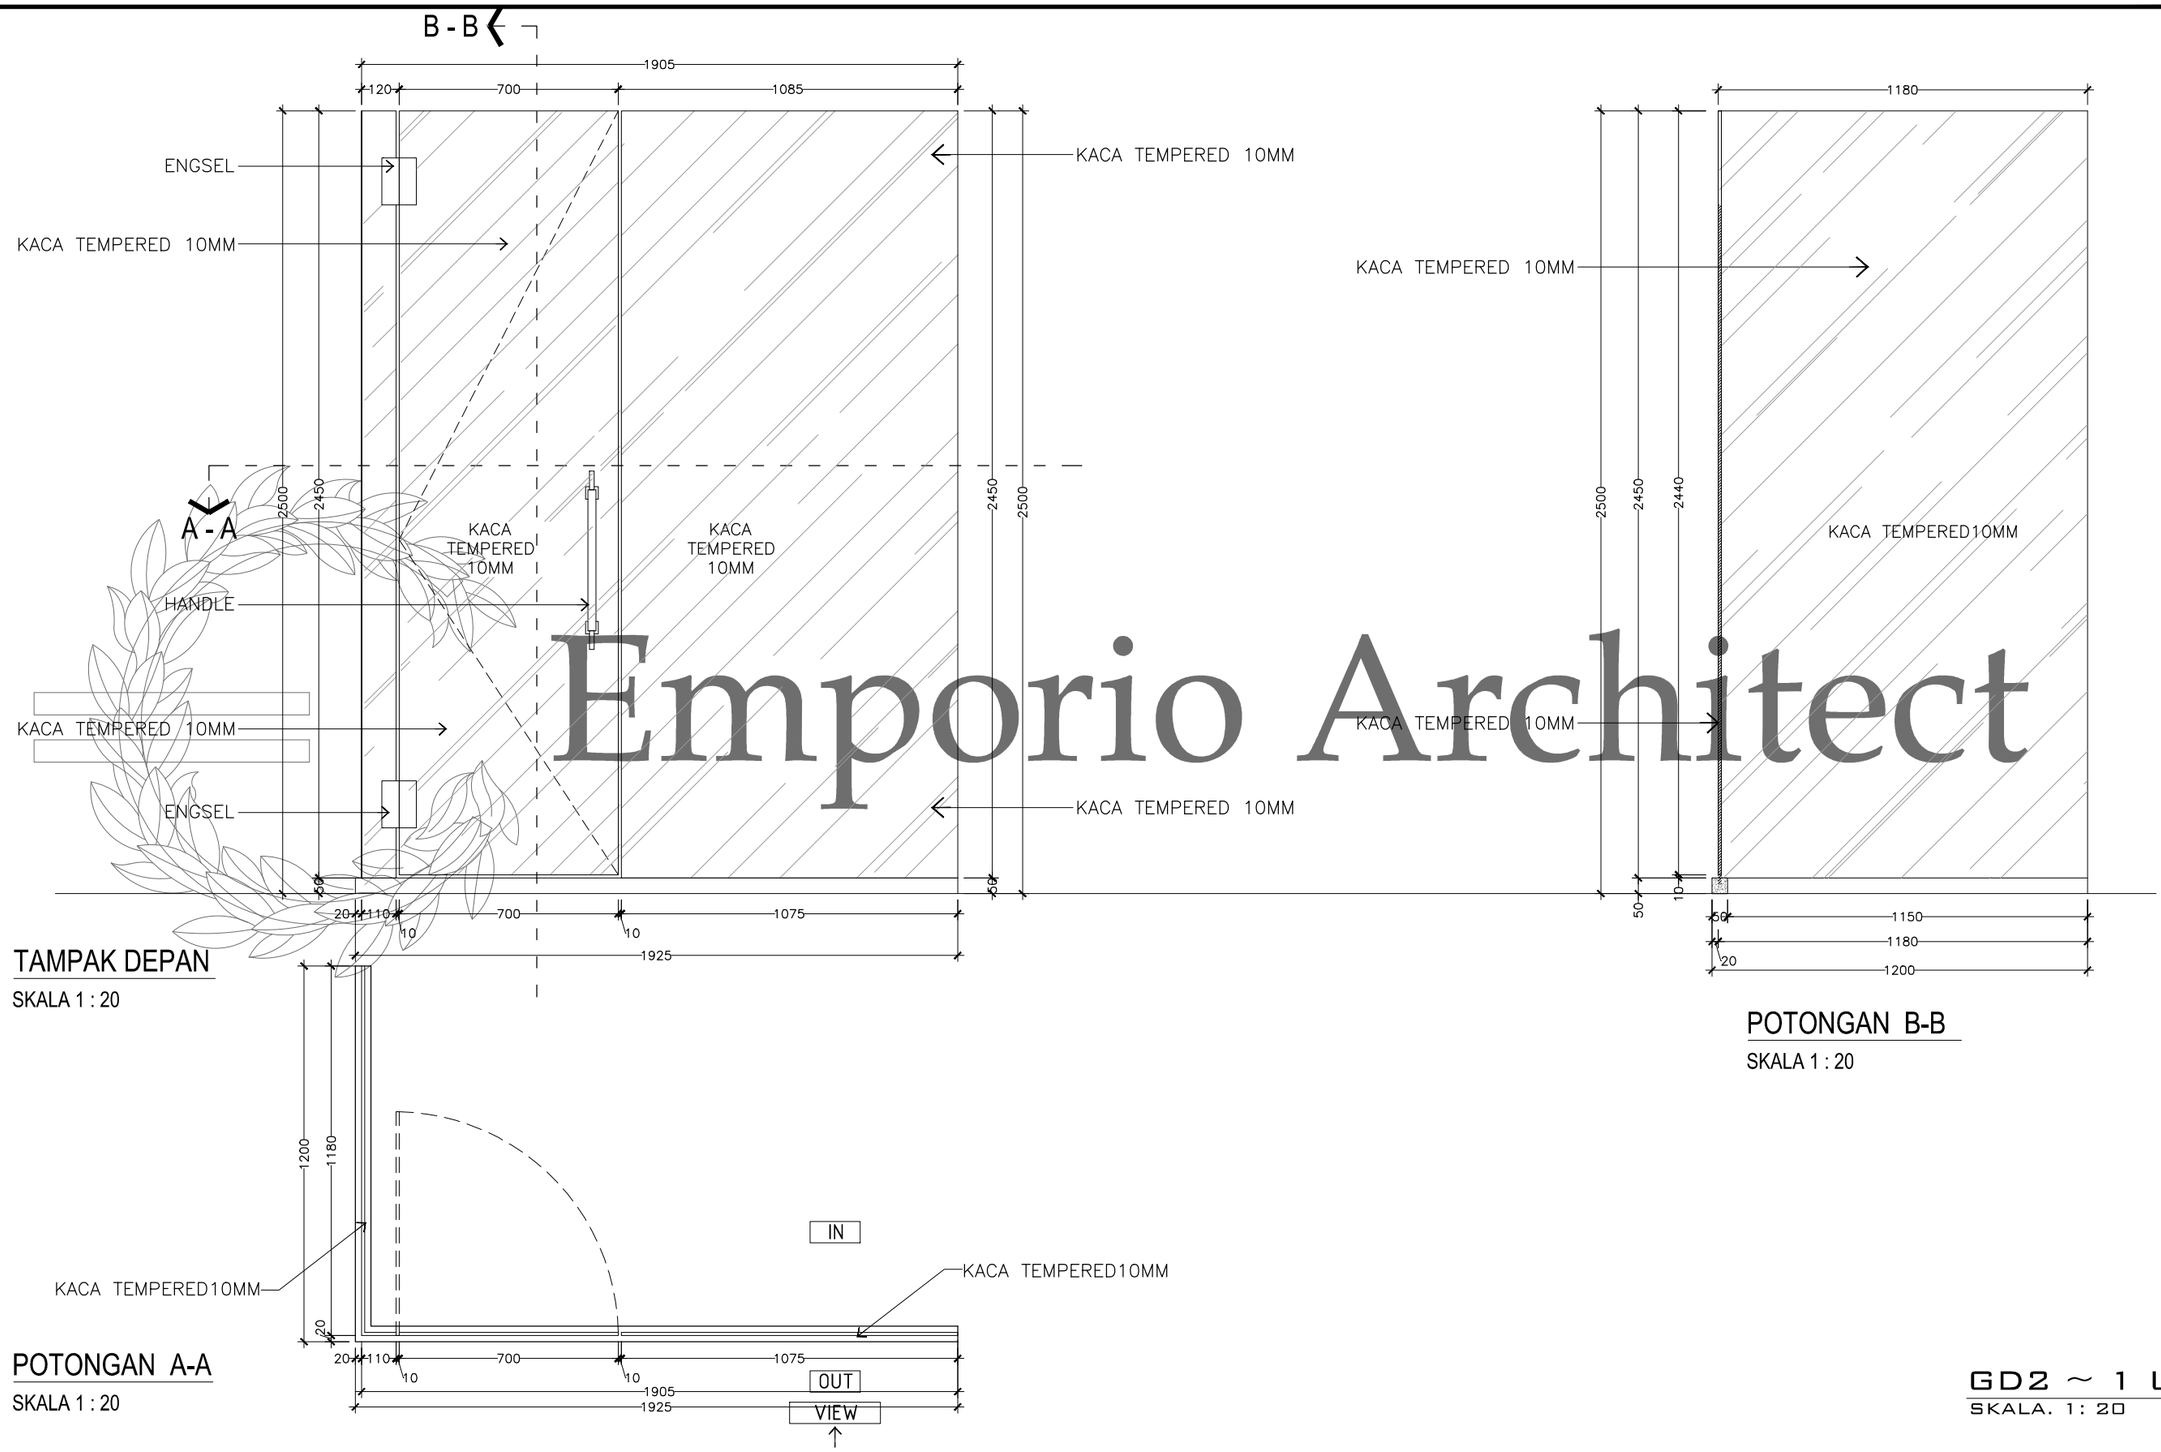

TAMPAK DEPAN

SKALA 1 : 20

POTONGAN B-B

SKALA 1 : 20

POTONGAN A-A

SKALA 1 : 20


Emporio Architect

GD2 ~ 1 UNIT

SKALA. 1: 20

Consultant
Emporio Architect
info@emporioarchitec.com
contact : 081222955519

PROJECT : Private House	PRINCIPLE ARCHITECT : I.B. Gd Sasra Bhanutama, ST Arya Prawira Wibowo, ST	STRUCTURE ENGINEER :	STRUCTURE DRAFTER :	ELECTRICAL AND PLUMBING DRAFTER :	ARCHITECTURAL DRAFTER :	CHECKED :		
OWNER :	ARCHITECT DESIGNER :	MECHANICAL AND ELECTRICAL ENGINEER :						
DRAWING TITLE : GD2 ~ 1 UNIT	SKALA : SKALA 1 : 20 / DATE :	DATE / REVISION NOTE / SIGNATURE	Drawing code	Page number	Total page	**Note.** Planning the structure and plumbing of the drawings should be checked again or re-adjusted by the contractor related to the field condition		
	FILE NAME D\Data\Project / PRINT DATE : -		A	043	089			

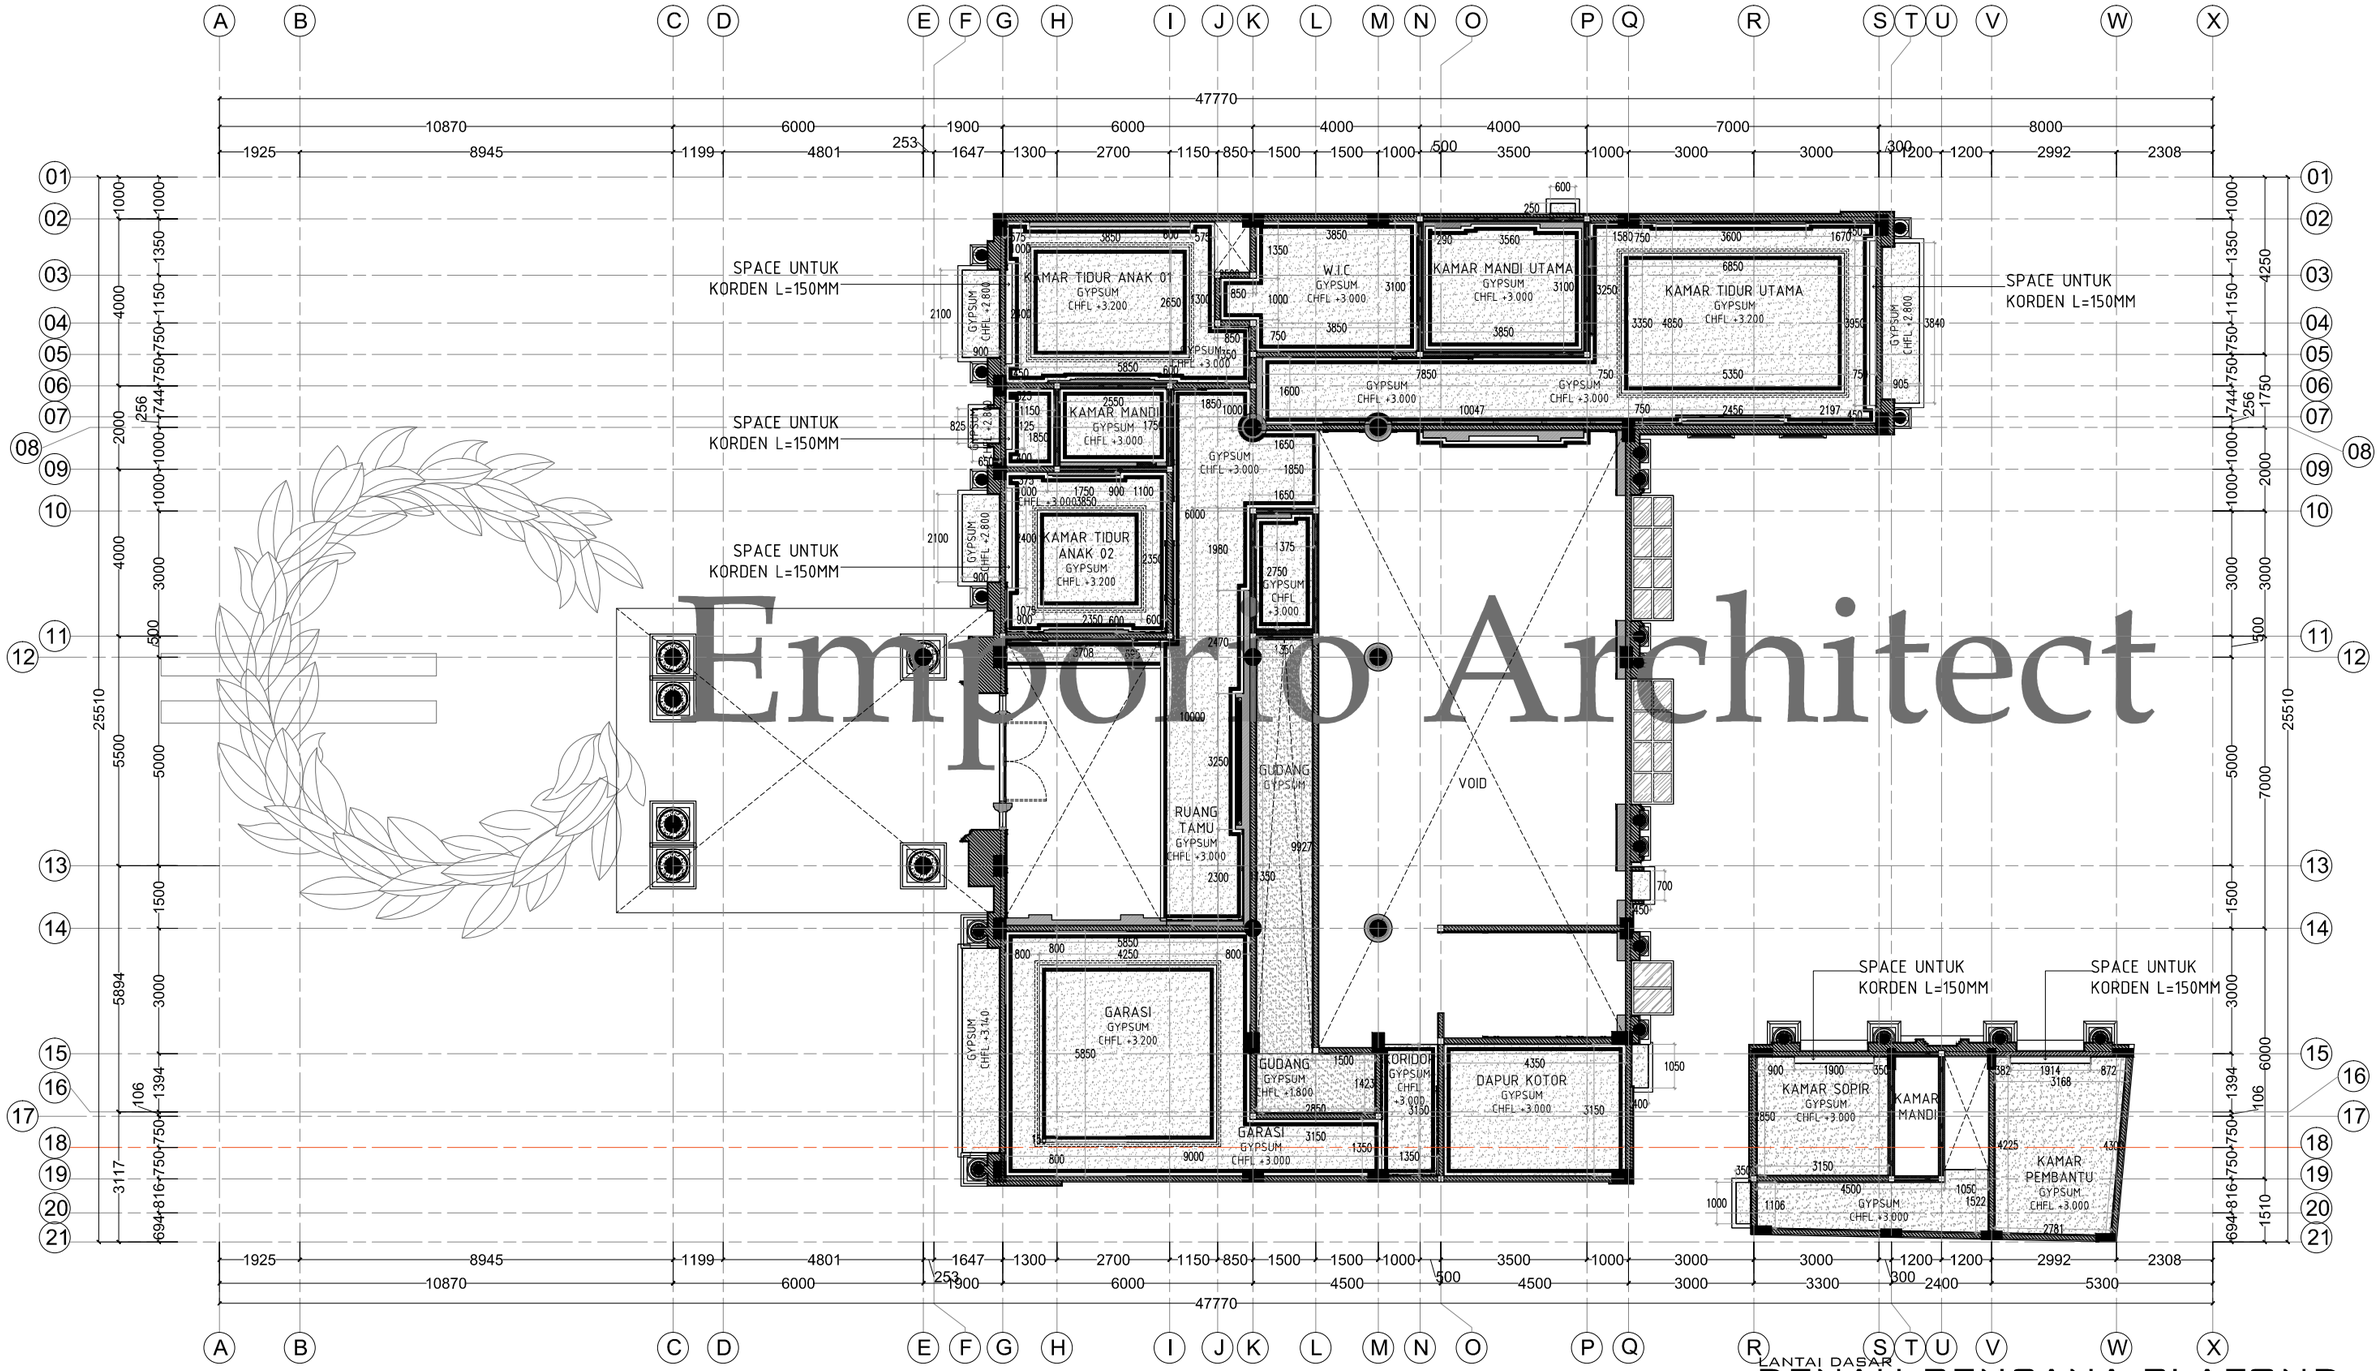

Emporio Architect

LANTAI DASAR


DENAH RENCANA PLAFOND

SKALA. 1:150

Consultant
Emporio Architect
info@emporioarchitec.com
contact : 081222955519

PROJECT : Private House	PRINCIPLE ARCHITECT : I.B. Gd Sasra Bhanutama, ST; Arya Prawira Wibowo, ST	STRUCTURE ENGINEER :	STRUCTURE DRAFTER :	ELECTRICAL AND PLUMBING DRAFTER :	ARCHITECTURAL DRAFTER :	CHECKED :	
OWNER :	ARCHITECT DESIGNER :	MECHANICAL AND ELECTRICAL ENGINEER :					
DRAWING TITLE : DENAH RENCANA PLAFOND (LANTAI DASAR)	SKALA : SKALA 1 : 150	DATE :	DATE / REVISION NOTE / SIGNATURE		Drawing code	Page number	Total page
	FILE NAME : D\Data\Project	PRINT DATE : -			A	044	089

Note.
Planning the structure and plumbing of the drawings should be checked again or re-adjusted by the contractor related to the field condition

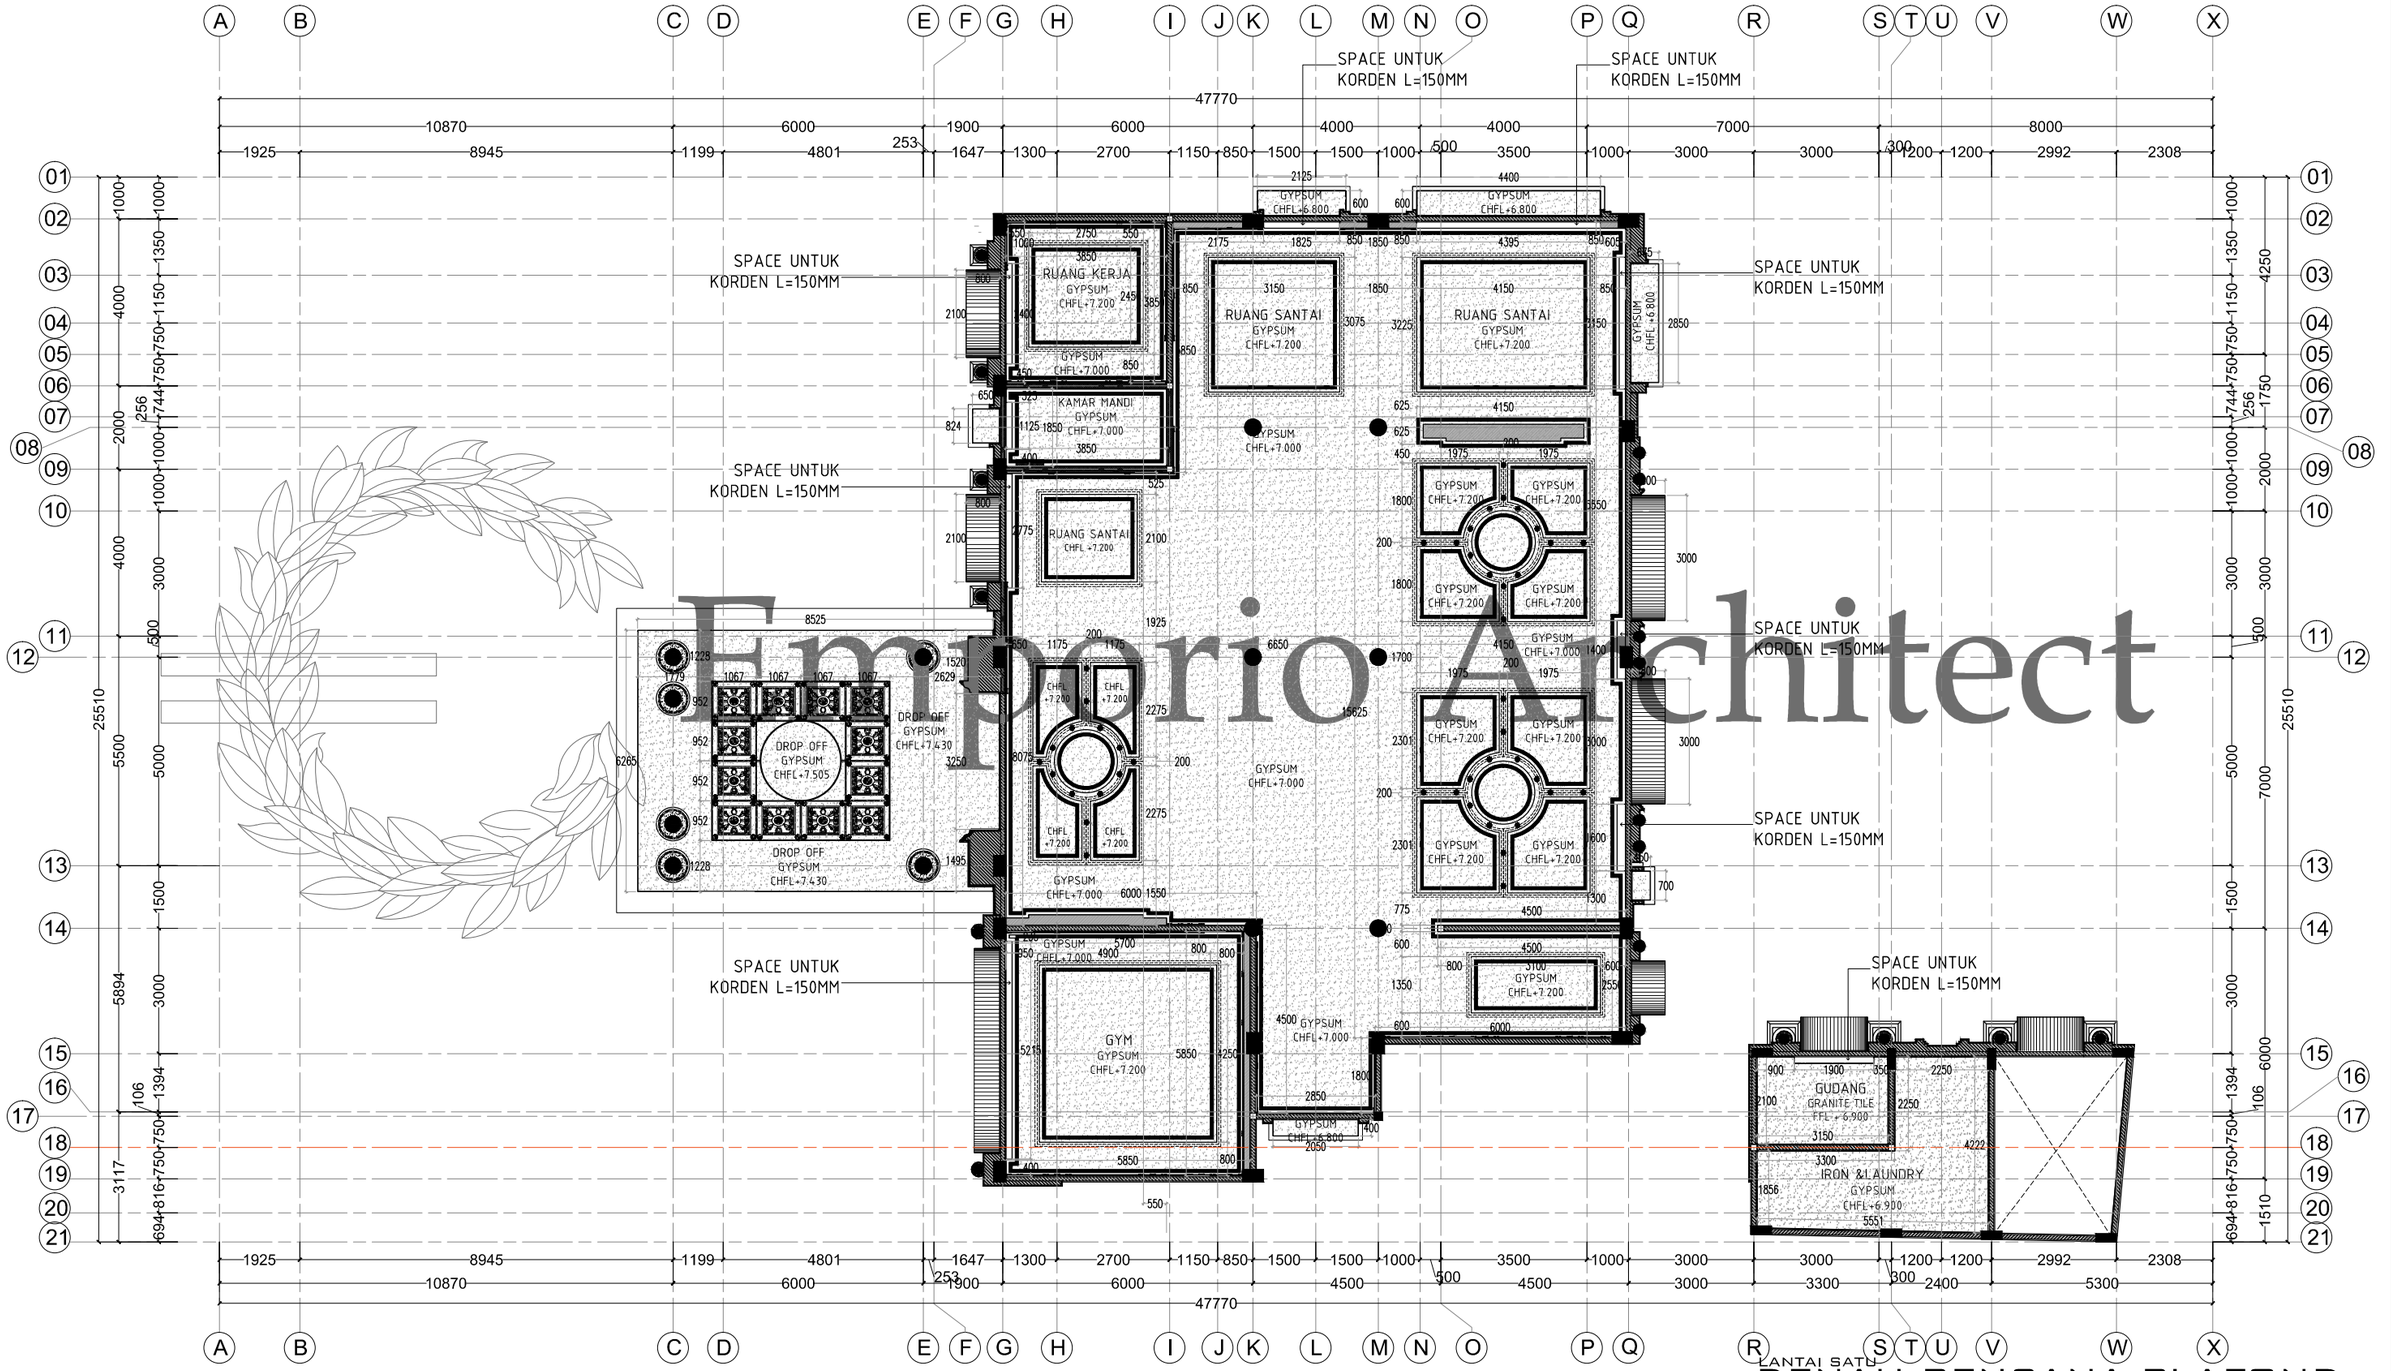

Emporio Architect


DENAH RENCANA PLAFOND

SKALA. 1:150

Consultant
Emporio Architect
info@emporioarchitec.com
contact : 081222955519

PROJECT : Private House	PRINCIPLE ARCHITECT : I.B. Gd Sasra Bhanutama, ST Arya Prawira Wibowo, ST	STRUCTURE ENGINEER :	STRUCTURE DRAFTER :	ELECTRICAL AND PLUMBING DRAFTER	ARCHITECTURAL DRAFTER :	CHECKED :
OWNER :	ARCHITECT DESIGNER :	MECHANICAL AND ELECTRICAL ENGINEER :				
DRAWING TITLE : DENAH RENCANA PLAFOND (LANTAI SATU)	SKALA : SKALA 1 : 150	DATE :	DATE / REVISION NOTE / SIGNATURE	Drawing code	Page number	Total page
	FILE NAME D\Data\Project	PRINT DATE : -		A	045	089

Note.
Planning the structure and plumbing of the drawings should be checked again or re-adjusted by the contractor related to the field condition

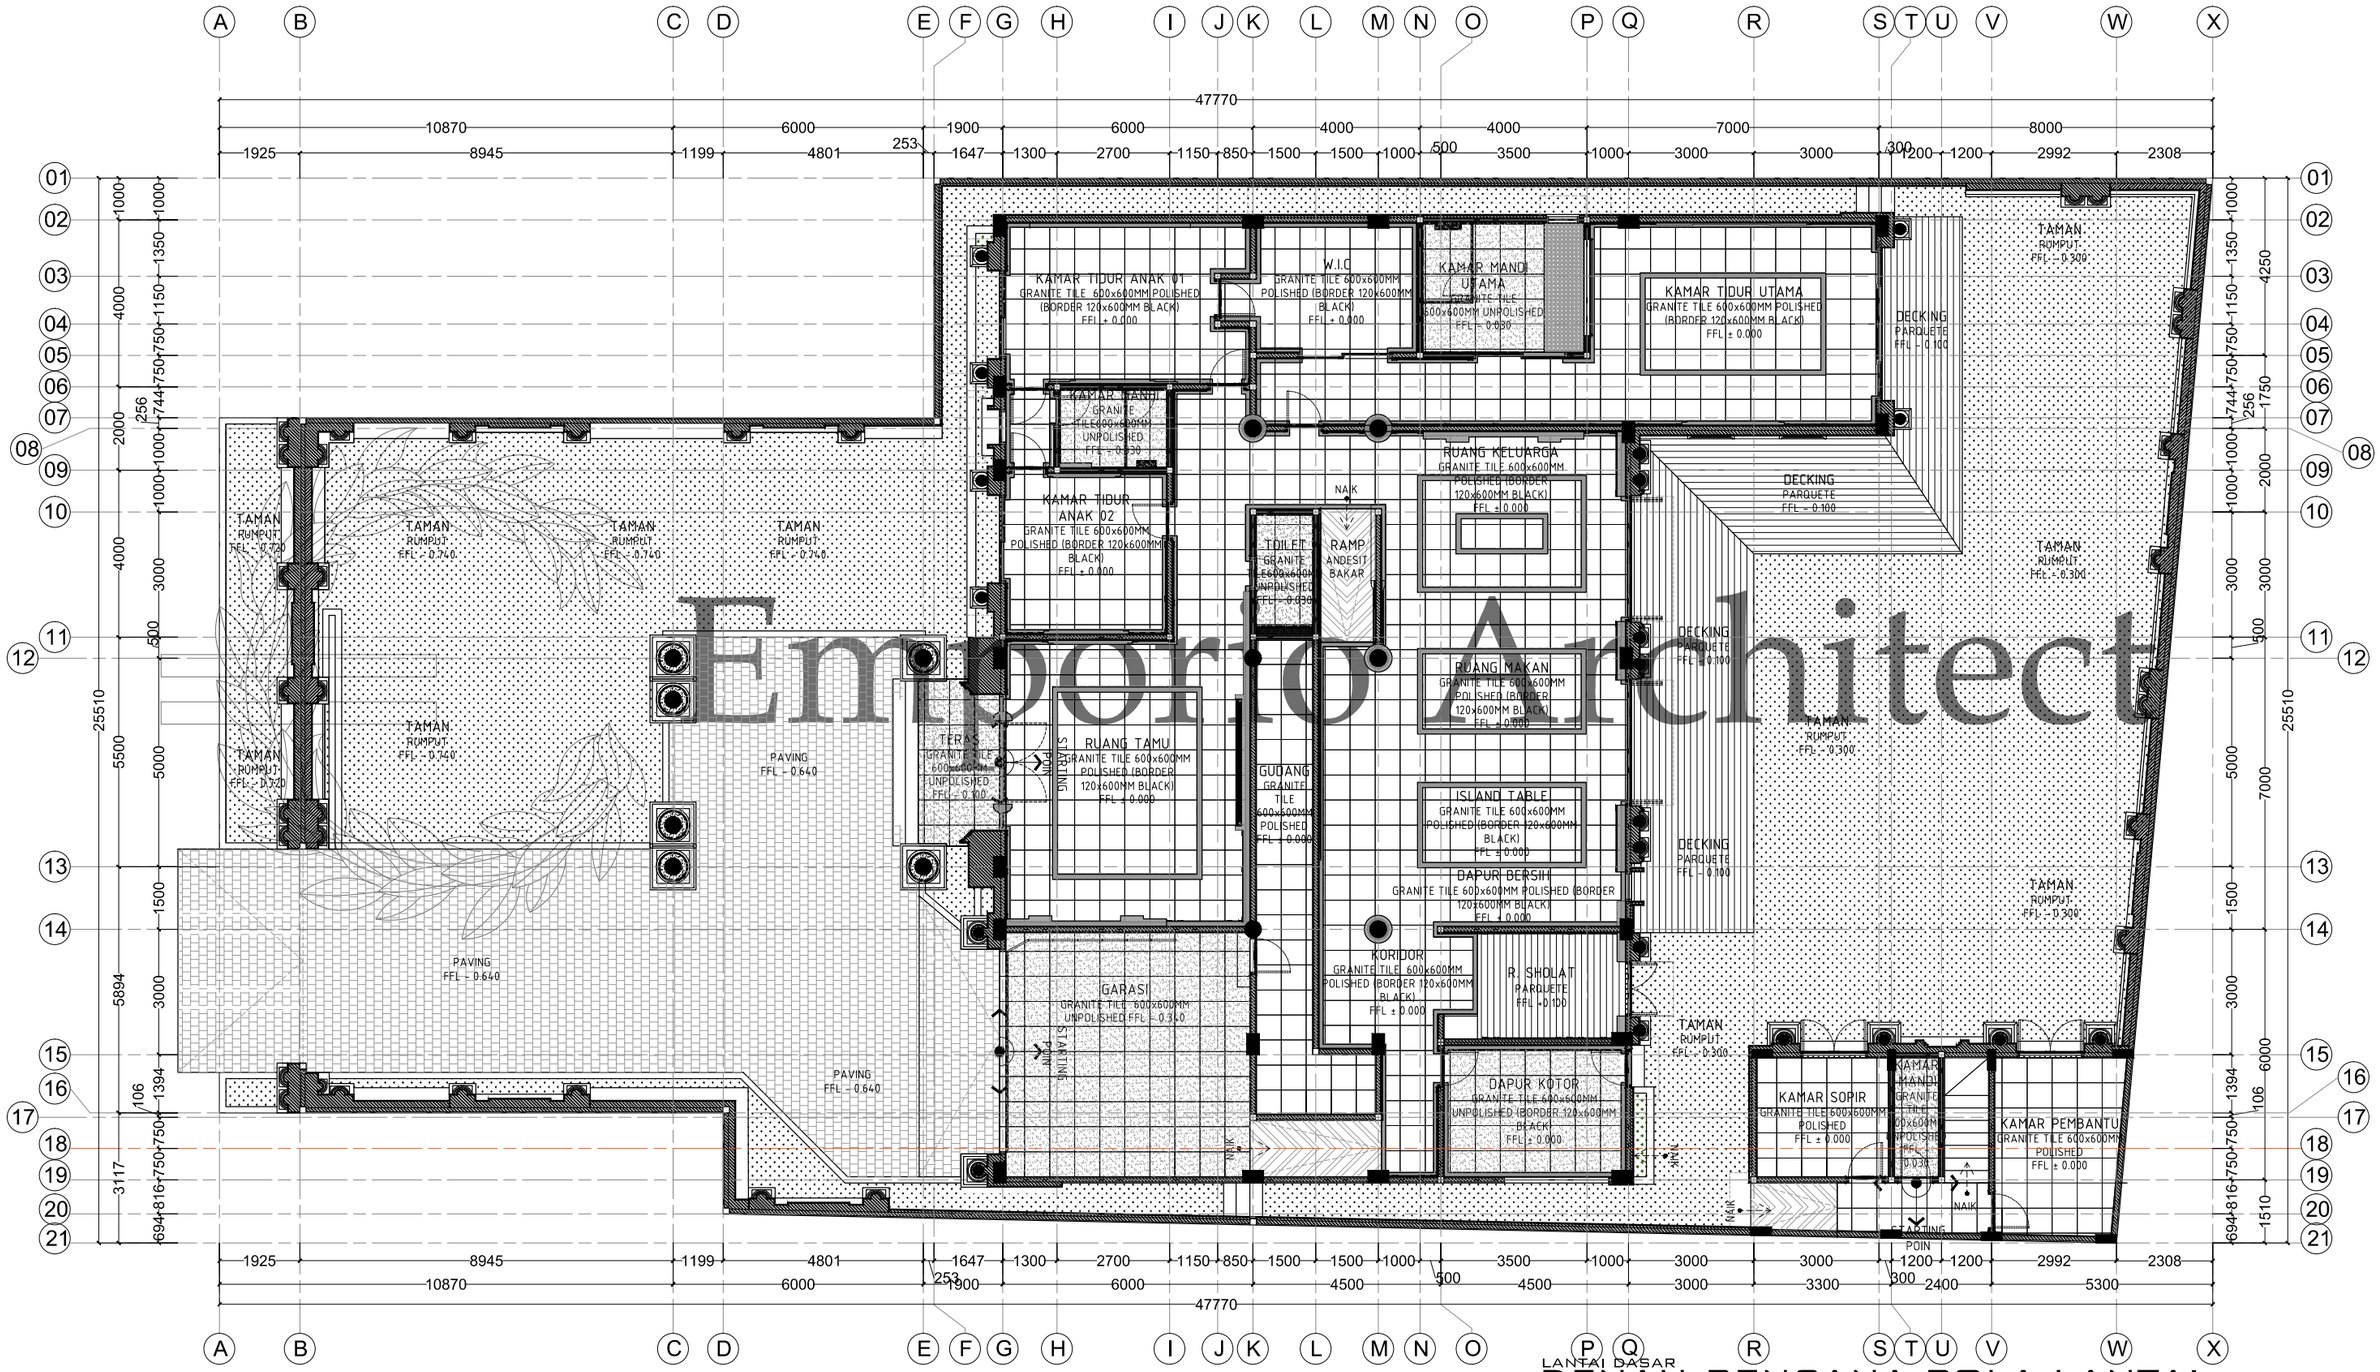

Emporio Architect


LANTAI DASAR

DENAH RENCANA POLA LANTAI

SKALA. 1:150

Consultant: Emporio Architect, info@emporioarchitec.com, contact : 081222955519	PROJECT : Private House	PRINCIPLE ARCHITECT : I.B. Gd Sasra Bhanutama, ST; Arya Prawira Wibowo, ST	STRUCTURE ENGINEER :	STRUCTURE DRAFTER :	ELECTRICAL AND PLUMBING DRAFTER :	ARCHITECTURAL DRAFTER :	CHECKED :
	OWNER :	ARCHITECT DESIGNER :	MECHANICAL AND ELECTRICAL ENGINEER :				
	DRAWING TITLE : DENAH RENCANA POLA LANTAI (LANTAI DASAR)	SKALA : SKALA 1 : 150	DATE :	Drawing code	Page number	Total page	Note. Planning the structure and plumbing of the drawings should be checked again or re-adjusted by the contractor related to the field condition
		FILE NAME D\Data\Project	PRINT DATE : -	A	046	089	

DATE	REVISION NOTE	SIGNATURE

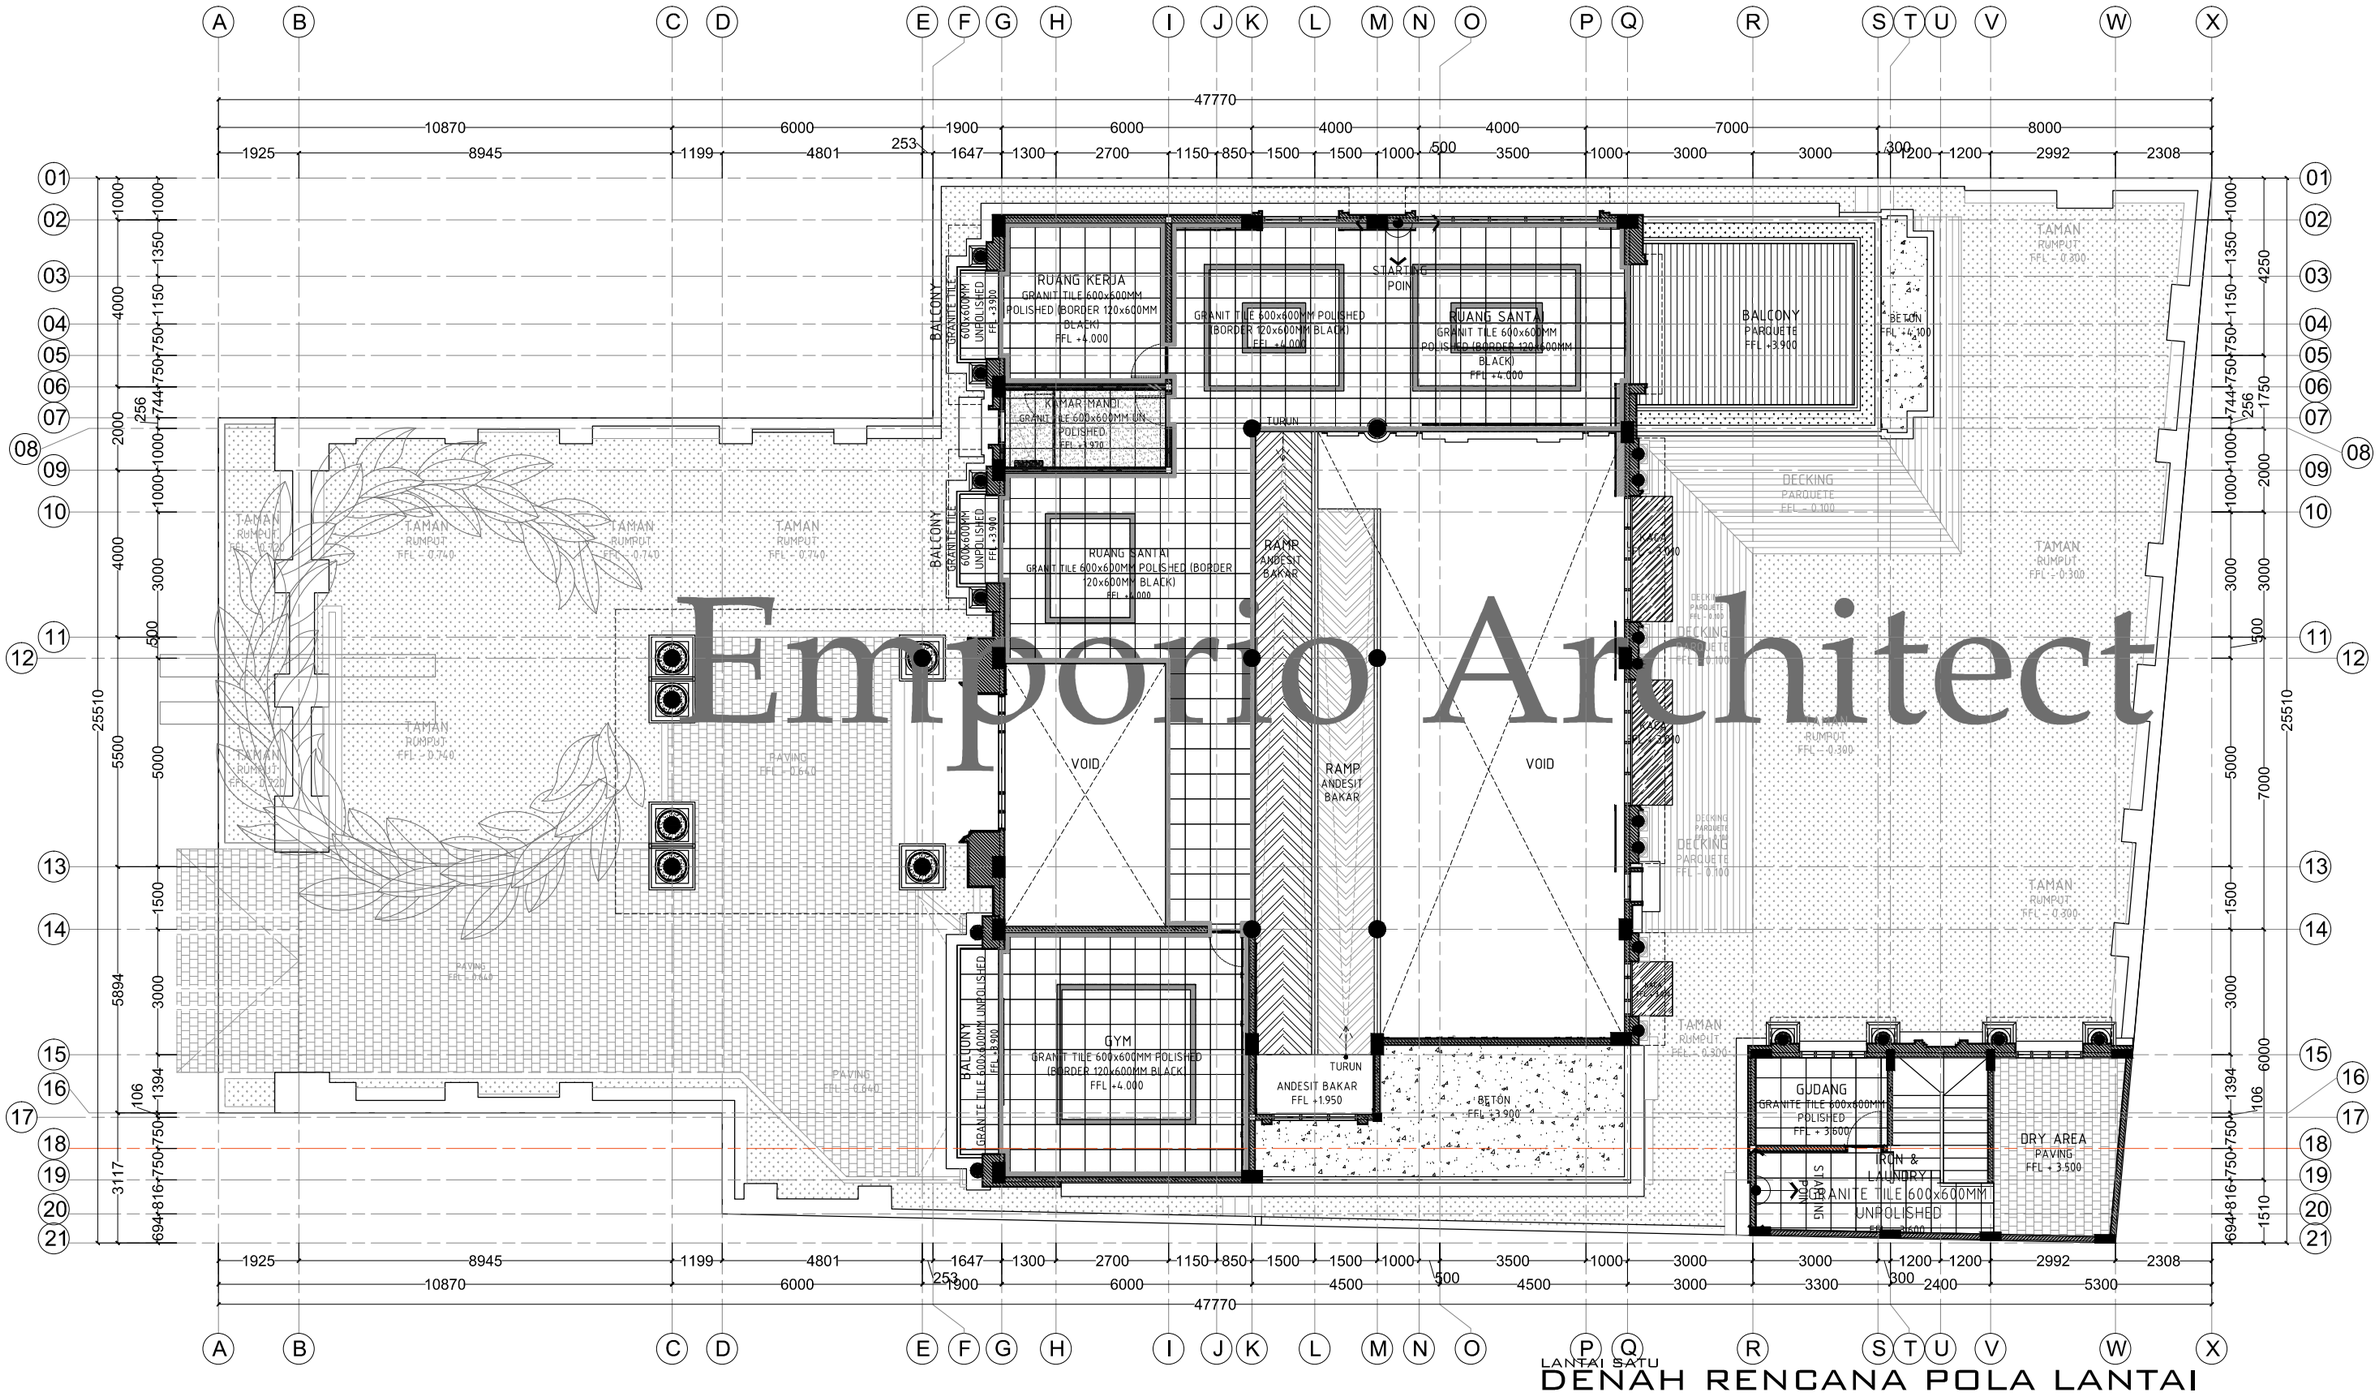

Emporio Architect

LANTAI SATU

DENAH RENCANA POLA LANTAI


SKALA. 1:150

Consultant

Emporio Architect
info@emporioarchitec.com
contact : 081222955519

PROJECT : Private House	PRINCIPLE ARCHITECT : I.B. Gd Sasra Bhanutama, ST Arya Prawira Wibowo, ST	STRUCTURE ENGINEER :		STRUCTURE DRAFTER :	ELECTRICAL AND PLUMBING DRAFTER :	ARCHITECTURAL DRAFTER :	CHECKED :
OWNER :	ARCHITECT DESIGNER :	MECHANICAL AND ELECTRICAL ENGINEER :					
DRAWING TITLE : DENAH RENCANA POLA LANTAI (LANTAI SATU)	SKALA : SKALA 1 : 150	DATE :	DATE / REVISION NOTE / SIGNATURE	Drawing code	Page number	Total page	
	FILE NAME D\Data\Project	PRINT DATE : -		A	047	089	

Note.
Planning the structure and plumbing of the drawings should be checked again or re-adjusted by the contractor related to the field condition

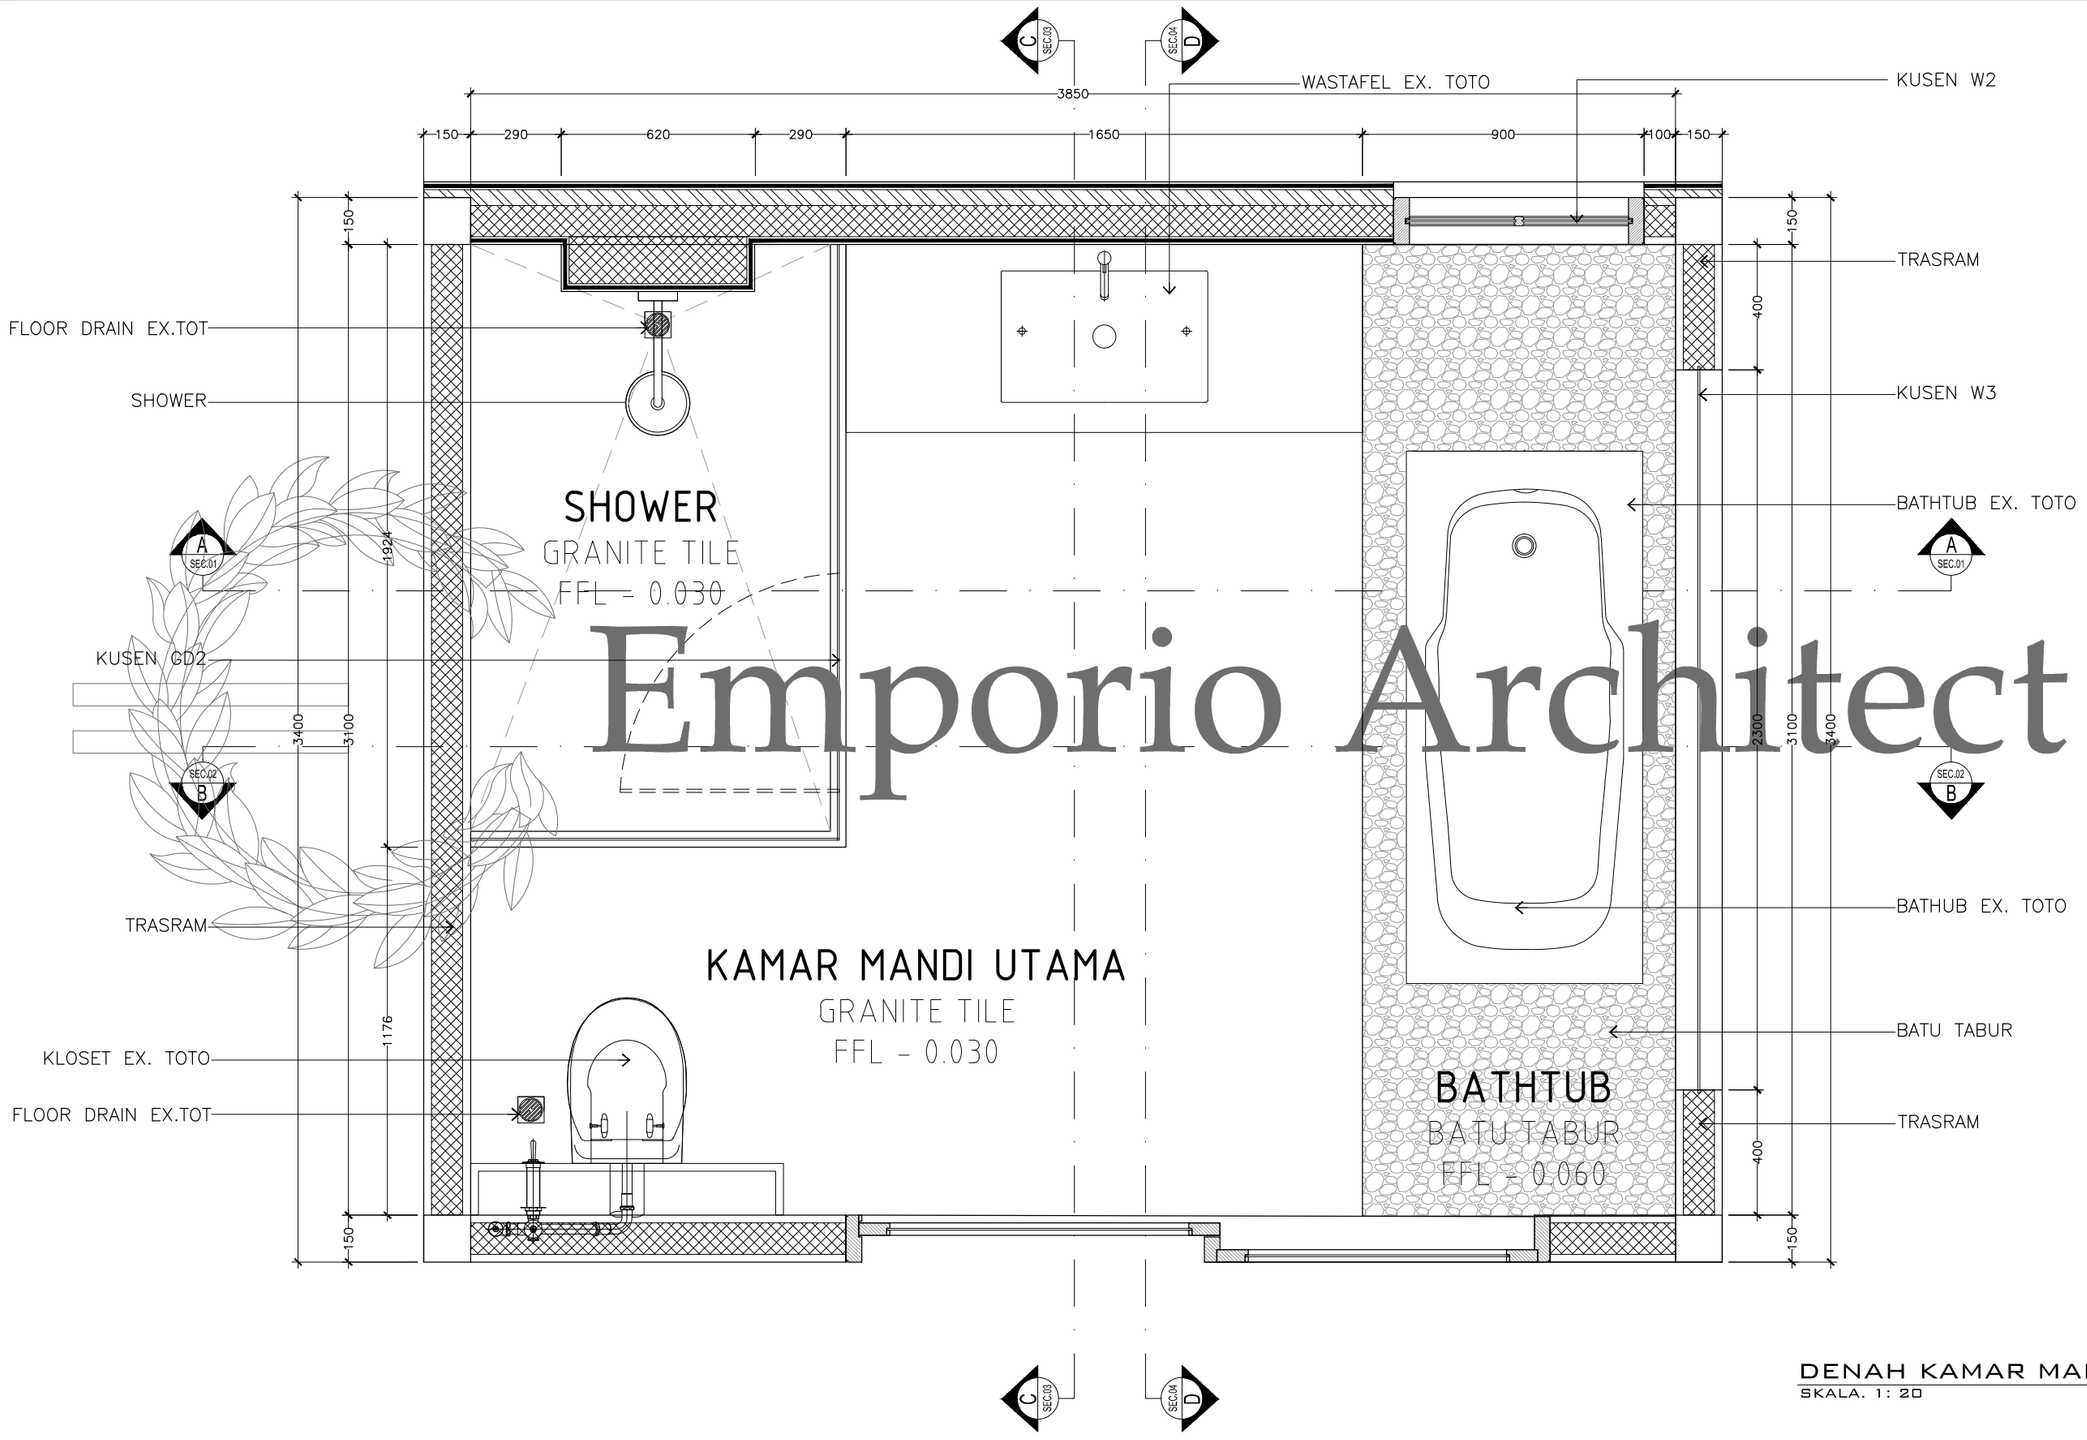


Emporio Architect

DENAH KAMAR MANDI UTAMA

SKALA. 1 : 20

Consultant: Emporio Architect, info@emporioarchitec.com, contact : 081222955519	PROJECT : Private House	PRINCIPLE ARCHITECT : I.B. Gd Sasra Bhanutama, ST; Arya Prawira Wibowo, ST	STRUCTURE ENGINEER :	STRUCTURE DRAFTER :	ELECTRICAL AND PLUMBING DRAFTER :	ARCHITECTURAL DRAFTER :	CHECKED :
	OWNER :	ARCHITECT DESIGNER :	MECHANICAL AND ELECTRICAL ENGINEER :				
	DRAWING TITLE : DENAH KAMAR MANDI UTAMA	SKALA : SKALA 1 : 20 / DATE :	DATE / REVISION NOTE / SIGNATURE	Drawing code	Page number	Total page	Note. Planning the structure and plumbing of the drawings should be checked again or re-adjusted by the contractor related to the field condition
		FILE NAME D\Data\Project / PRINT DATE : -		A	048	089	

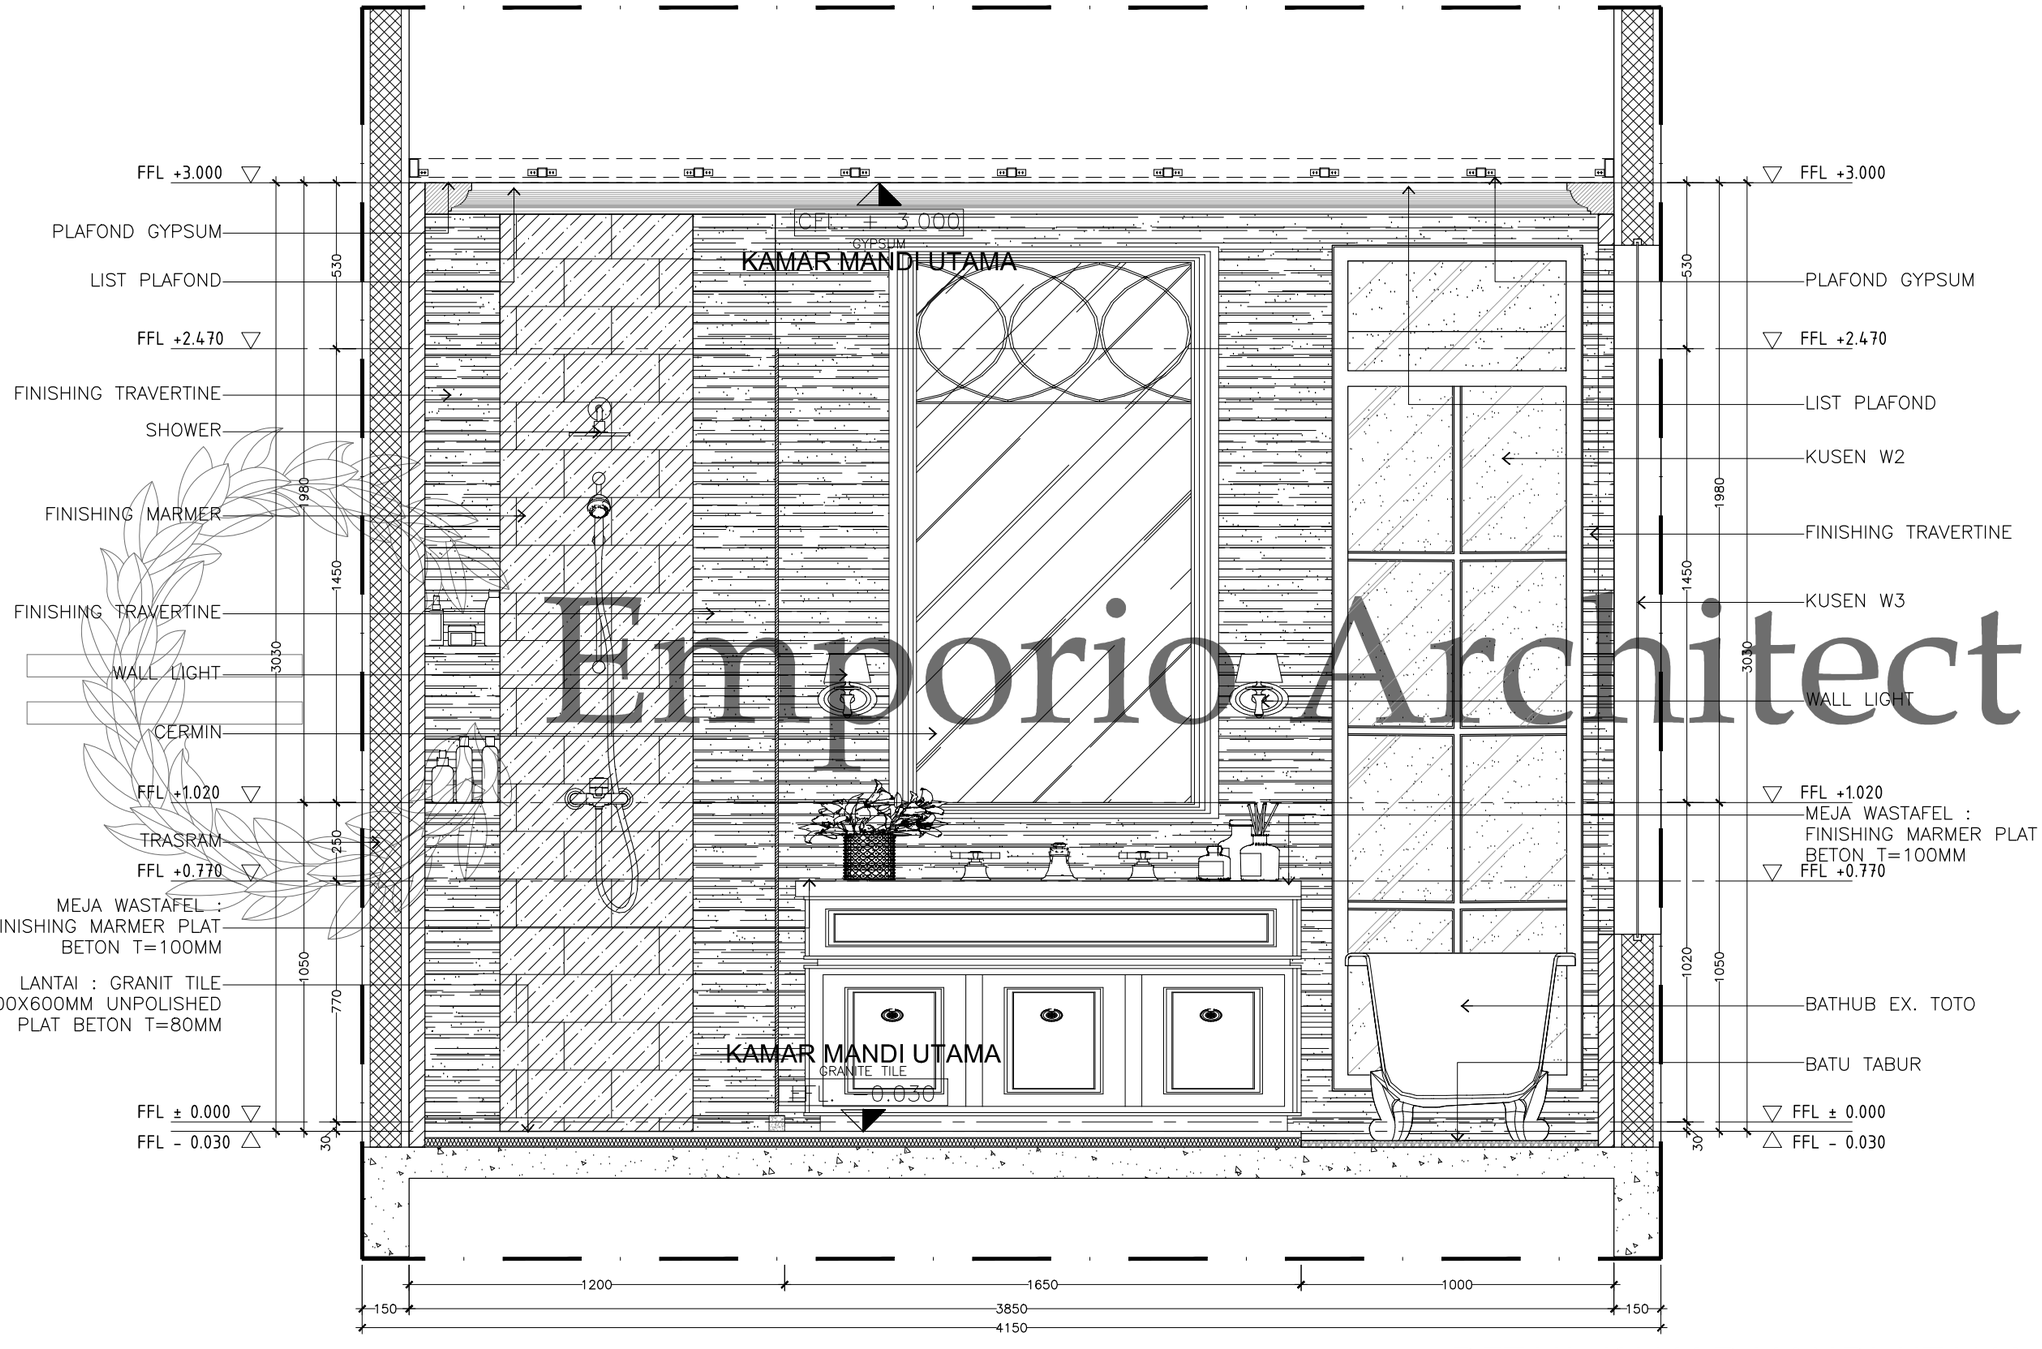


Emporio Architect

DETAIL KAMAR MANDI UTAMA (POT. A-A)

SKALA. 1: 20

Consultant: Emporio Architect, info@emporioarchitec.com, contact : 081222955519	PROJECT : Private House	PRINCIPLE ARCHITECT : I.B. Gd Sasra Bhanutama, ST; Arya Prawira Wibowo, ST	STRUCTURE ENGINEER :	STRUCTURE DRAFTER :	ELECTRICAL AND PLUMBING DRAFTER :	ARCHITECTURAL DRAFTER :	CHECKED :	
	OWNER :	ARCHITECT DESIGNER :	MECHANICAL AND ELECTRICAL ENGINEER :					
	DRAWING TITLE : DETAIL KAMAR MANDI UTAMA (POT. A-A)	SKALA : SKALA 1 : 20 / DATE :	DATE / REVISION NOTE / SIGNATURE	Drawing code: A	Page number: 049	Total page: 089	Note. Planning the structure and plumbing of the drawings should be checked again or re-adjusted by the contractor related to the field condition	
		FILE NAME : D\Data\Project / PRINT DATE : -						

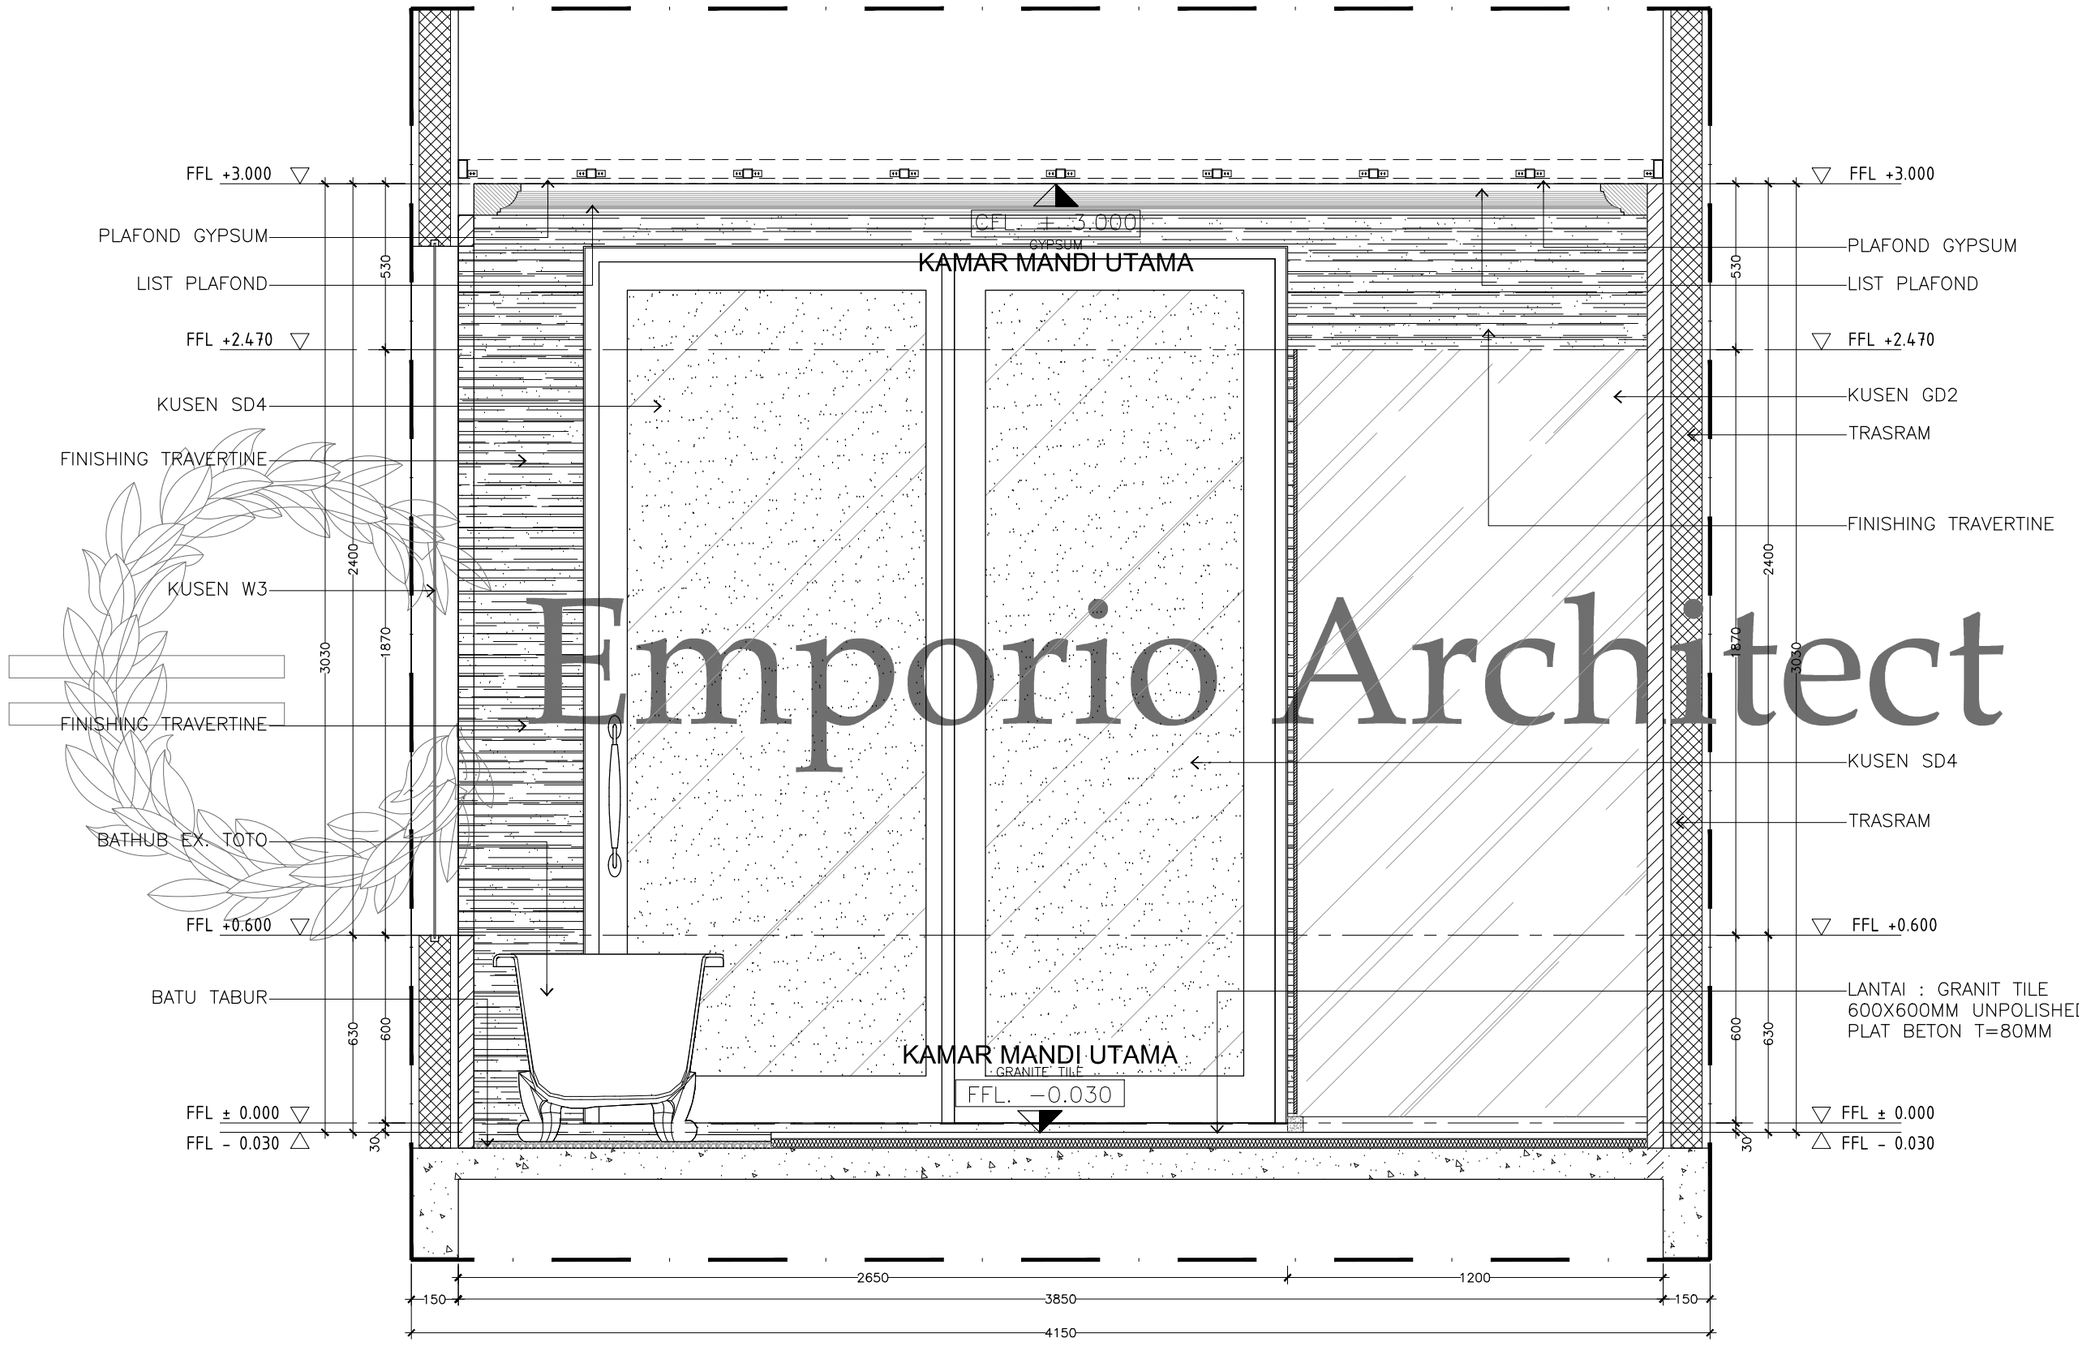


Emporio Architect

DETAIL KAMAR MANDI UTAMA (POT. B-B)

SKALA. 1: 20

Consultant
Emporio Architect
info@emporioarchitec.com
contact : 081222955519

PROJECT : Private House	PRINCIPLE ARCHITECT : I.B. Gd Sasra Bhanutama, ST Arya Prawira Wibowo, ST	STRUCTURE ENGINEER :	STRUCTURE DRAFTER :	ELECTRICAL AND PLUMBING DRAFTER :	ARCHITECTURAL DRAFTER :	CHECKED :	
OWNER :	ARCHITECT DESIGNER :	MECHANICAL AND ELECTRICAL ENGINEER :					
DRAWING TITLE : DETAIL KAMAR MANDI UTAMA (POT. B-B)	SKALA : SKALA 1 : 20 / DATE :	DATE / REVISION NOTE / SIGNATURE	Drawing code	Page number	Total page	Note. Planning the structure and plumbing of the drawings should be checked again or re-adjusted by the contractor related to the field condition	
	FILE NAME D\Data\Project / PRINT DATE : -		A	050	089		

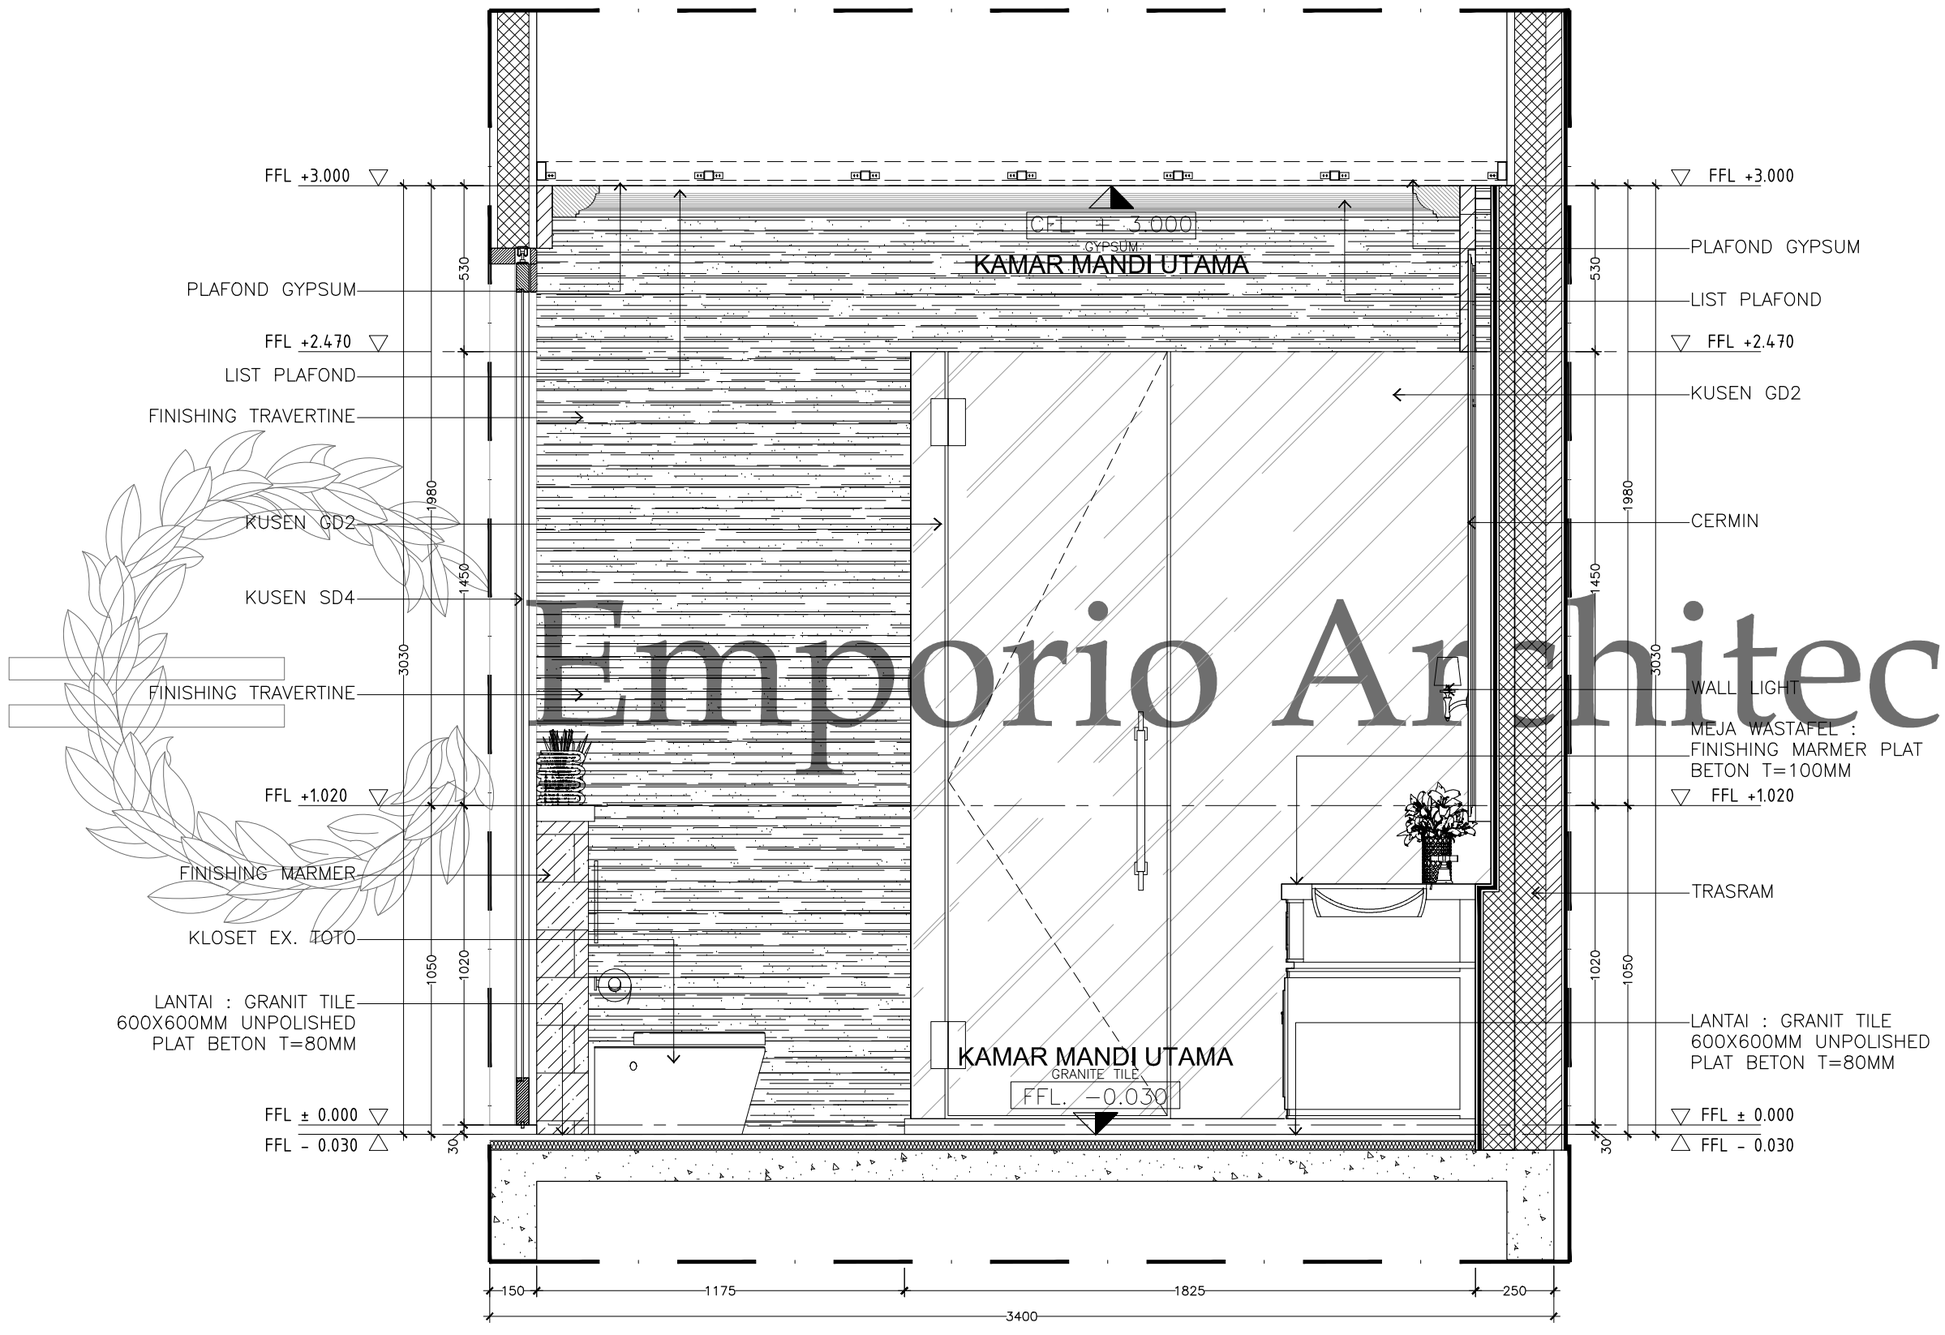


Emporio Architect

DETAIL KAMAR MANDI UTAMA (POT. C-C)

SKALA. 1: 20

Consultant
Emporio Architect
info@emporioarchitec.com
contact : 081222955519

PROJECT : Private House	PRINCIPLE ARCHITECT : I.B. Gd Sasra Bhanutama, ST Arya Prawira Wibowo, ST	STRUCTURE ENGINEER :	STRUCTURE DRAFTER :	ELECTRICAL AND PLUMBING DRAFTER :	ARCHITECTURAL DRAFTER :	CHECKED :	
OWNER :	ARCHITECT DESIGNER :	MECHANICAL AND ELECTRICAL ENGINEER :					
DRAWING TITLE : DETAIL KAMAR MANDI UTAMA (POT. C-C)	SKALA : SKALA 1 : 20 / DATE :	DATE / REVISION NOTE / SIGNATURE	Drawing code	Page number	Total page	Note. Planning the structure and plumbing of the drawings should be checked again or re-adjusted by the contractor related to the field condition	
	FILE NAME D\Data\Project / PRINT DATE : -		A	051	089		

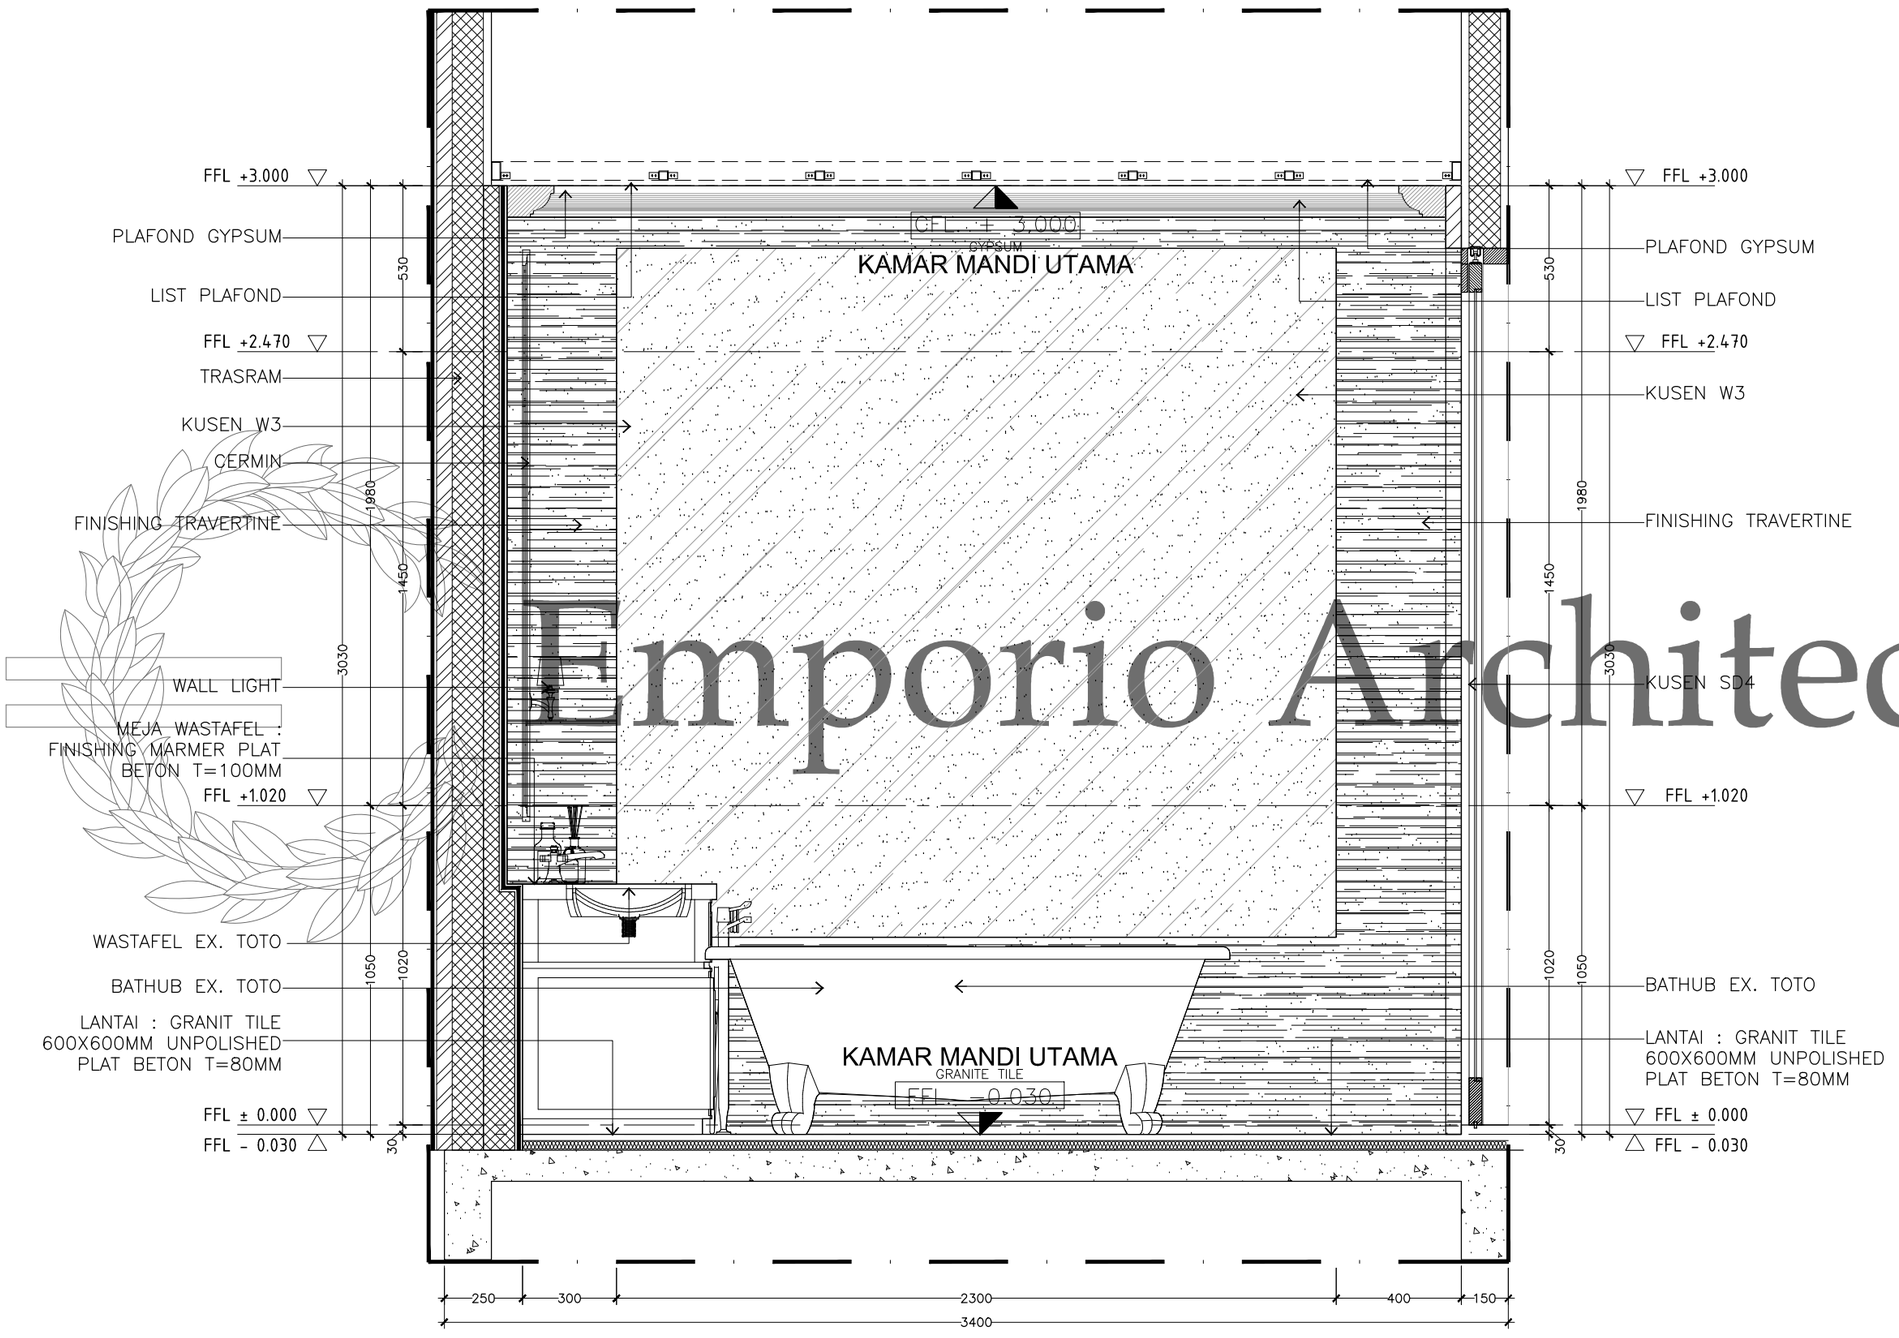


Emporio Architect


DETAIL KAMAR MANDI UTAMA (POT. D-D)

SKALA. 1: 20

Consultant
Emporio Architect
info@emporioarchitec.com
contact : 081222955519

PROJECT : Private House	PRINCIPLE ARCHITECT : I.B. Gd Sasra Bhanutama, ST Arya Prawira Wibowo, ST	STRUCTURE ENGINEER :	STRUCTURE DRAFTER :	ELECTRICAL AND PLUMBING DRAFTER :	ARCHITECTURAL DRAFTER :	CHECKED :	
OWNER :	ARCHITECT DESIGNER :	MECHANICAL AND ELECTRICAL ENGINEER :					
DRAWING TITLE : DETAIL KAMAR MANDI UTAMA (POT. D-D)	SKALA : SKALA 1 : 20 / DATE :	DATE / REVISION NOTE / SIGNATURE	Drawing code	Page number	Total page	Note. Planning the structure and plumbing of the drawings should be checked again or re-adjusted by the contractor related to the field condition	
	FILE NAME D\Data\Project / PRINT DATE : -		A	052	089		

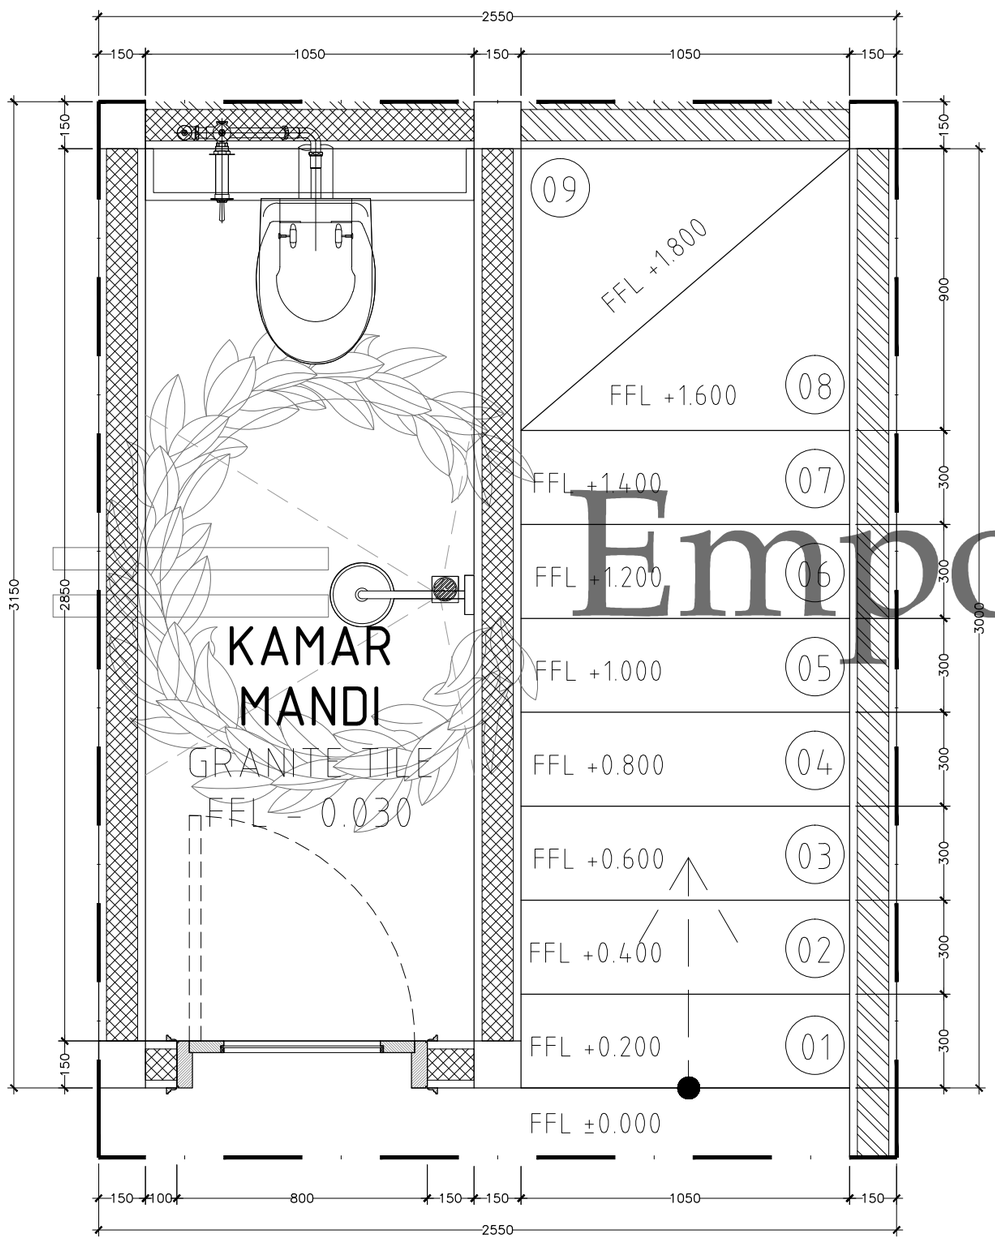

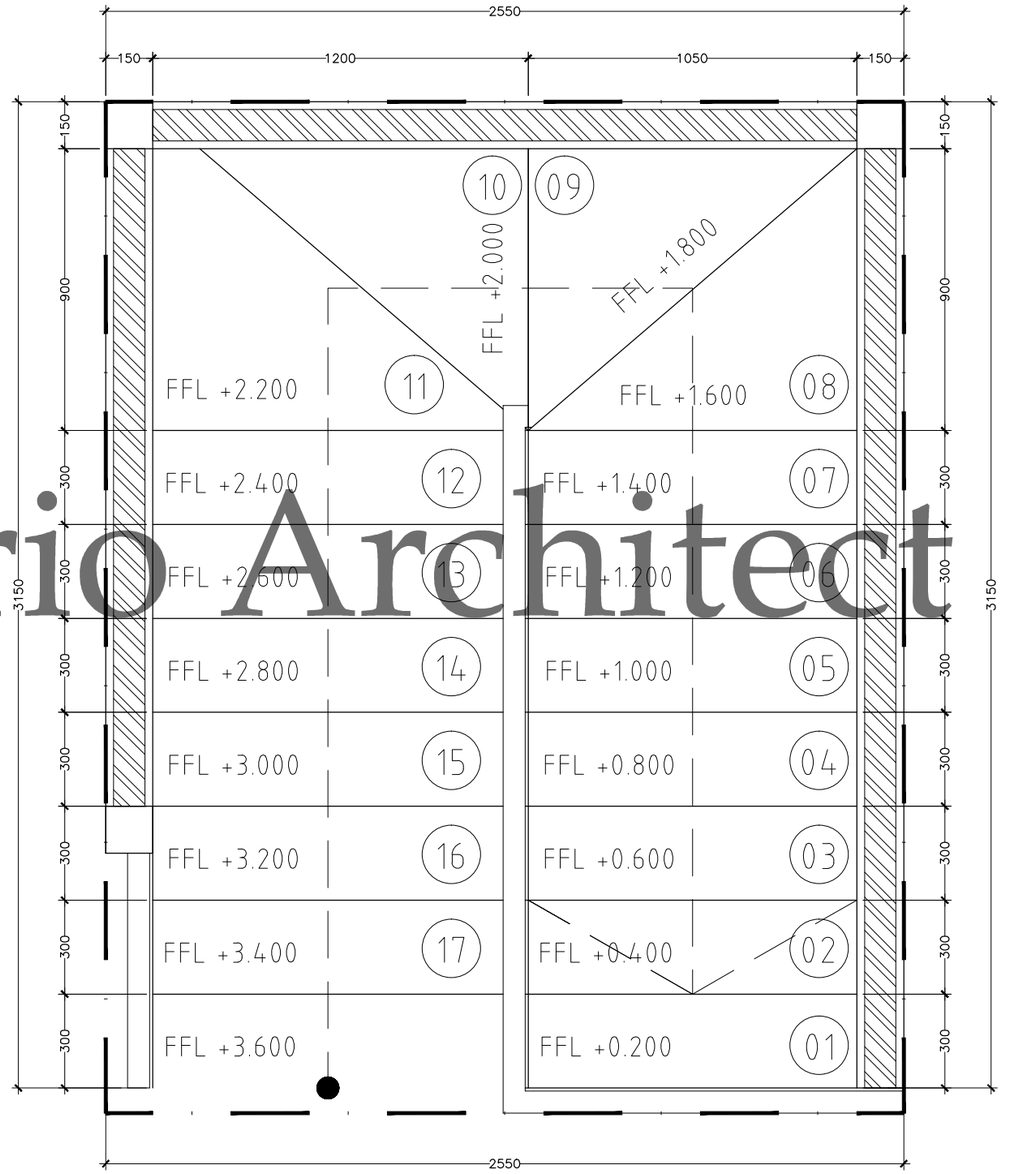


Emporio Architect

DENAH TANGGA

SKALA. 1: 20

Consultant
Emporio Architect
info@emporioarchitec.com
contact : 081222955519

PROJECT : Private House	PRINCIPLE ARCHITECT : I.B. Gd Sasra Bhanutama, ST Arya Prawira Wibowo, ST	STRUCTURE ENGINEER :	STRUCTURE DRAFTER :	ELECTRICAL AND PLUMBING DRAFTER :	ARCHITECTURAL DRAFTER :	CHECKED :	
OWNER :	ARCHITECT DESIGNER :	MECHANICAL AND ELECTRICAL ENGINEER :					
DRAWING TITLE : DENAH TANGGA	SKALA : SKALA 1 : 20 / DATE :	DATE / REVISION NOTE / SIGNATURE	Drawing code	Page number	Total page	Note. Planning the structure and plumbing of the drawings should be checked again or re-adjusted by the contractor related to the field condition	
	FILE NAME D\Data\Project / PRINT DATE : -		A	053	089		

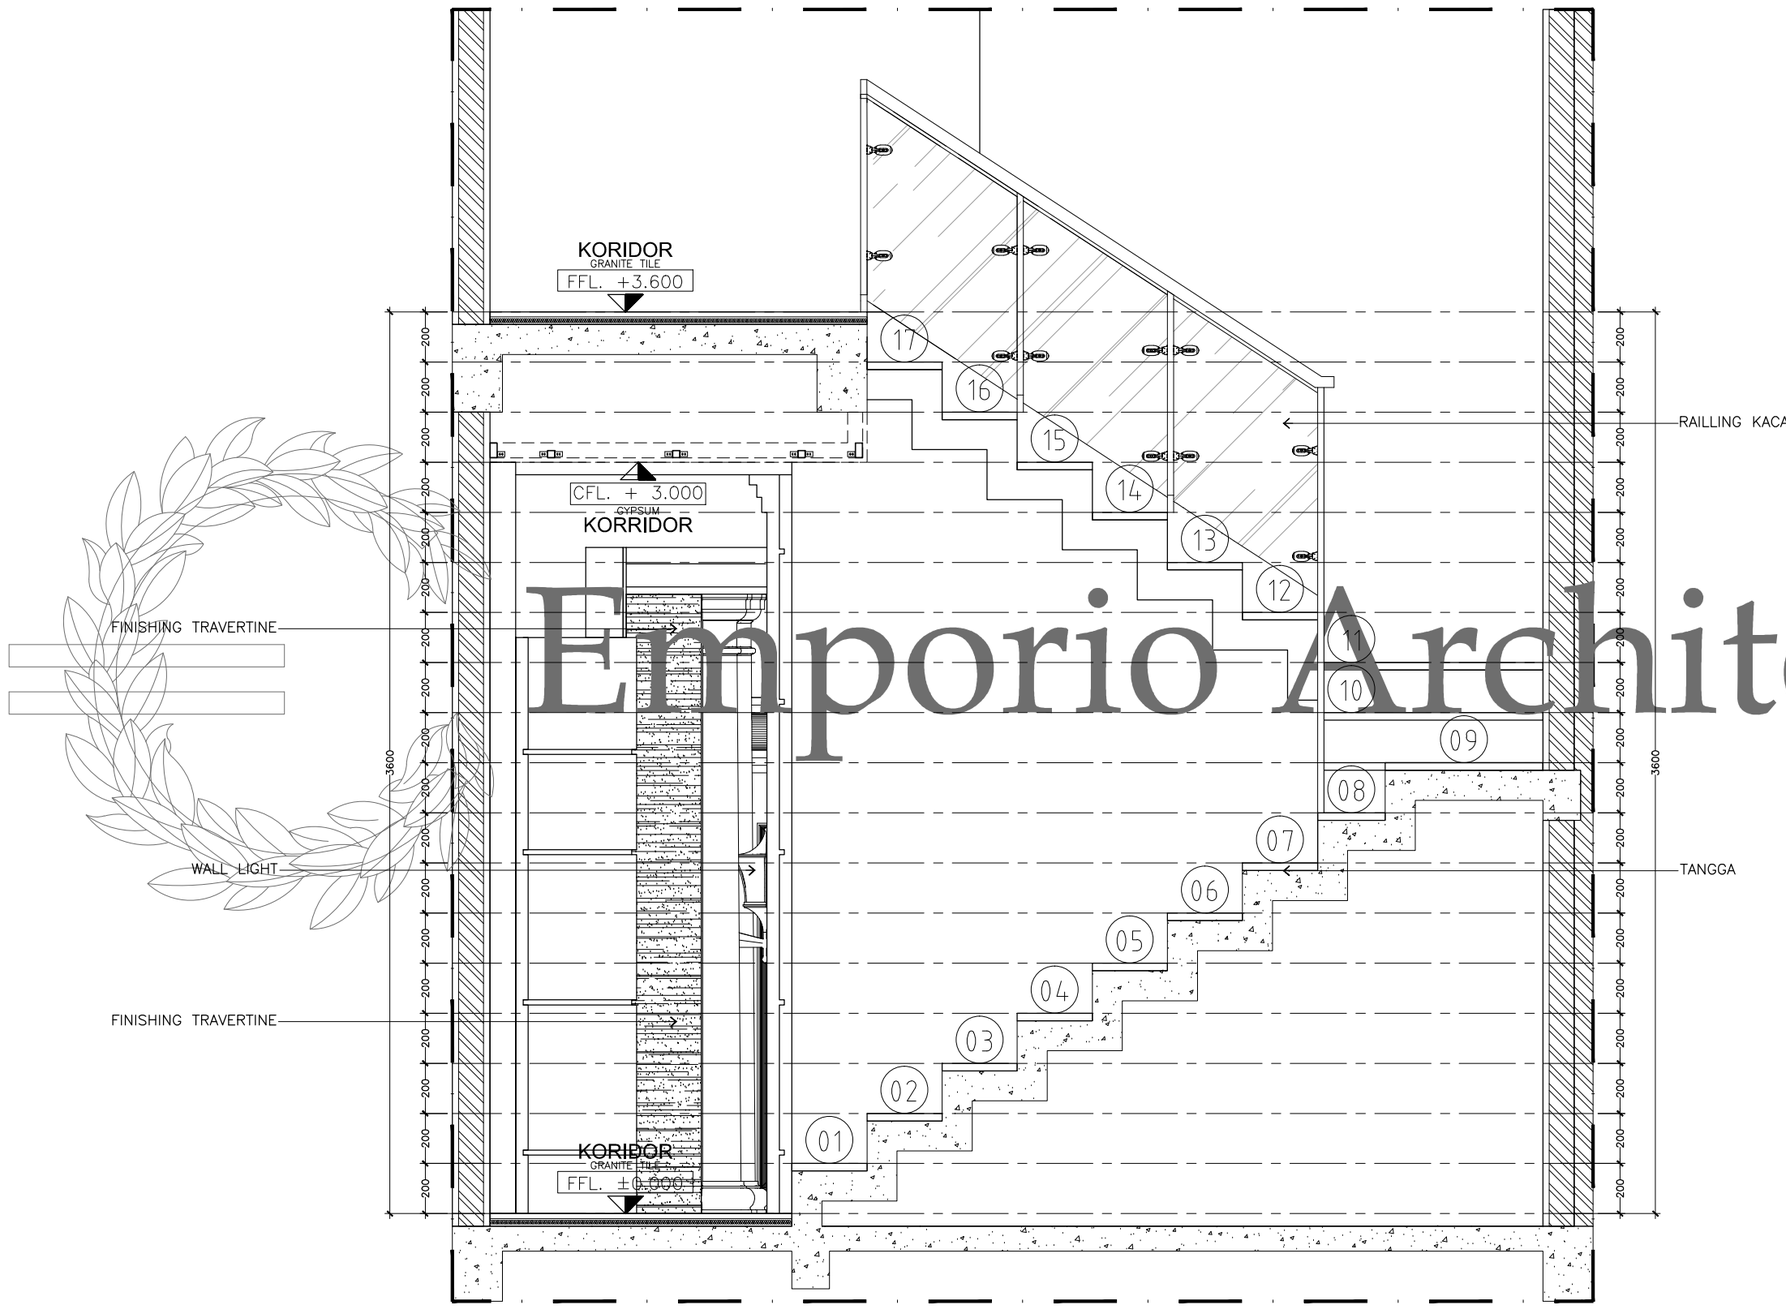


Emporio Architect

DETAIL TANGGA
SKALA. 1: 25

Consultant
Emporio Architect
info@emporioarchitec.com
contact : 081222955519

PROJECT : Private House	PRINCIPLE ARCHITECT : I.B. Gd Sasra Bhanutama, ST Arya Prawira Wibowo, ST	STRUCTURE ENGINEER :	STRUCTURE DRAFTER :	ELECTRICAL AND PLUMBING DRAFTER :	ARCHITECTURAL DRAFTER :	CHECKED :		
OWNER :	ARCHITECT DESIGNER :	MECHANICAL AND ELECTRICAL ENGINEER :						
DRAWING TITLE : DETAIL TANGGA	SKALA : SKALA 1 : 25	DATE :	DATE	REVISION NOTE	SIGNATURE	Drawing code	Page number	Total page
	FILE NAME D\Data\Project	PRINT DATE : -				A	054	089

Note.
Planning the structure and plumbing of the drawings should be checked again or re-adjusted by the contractor related to the field condition

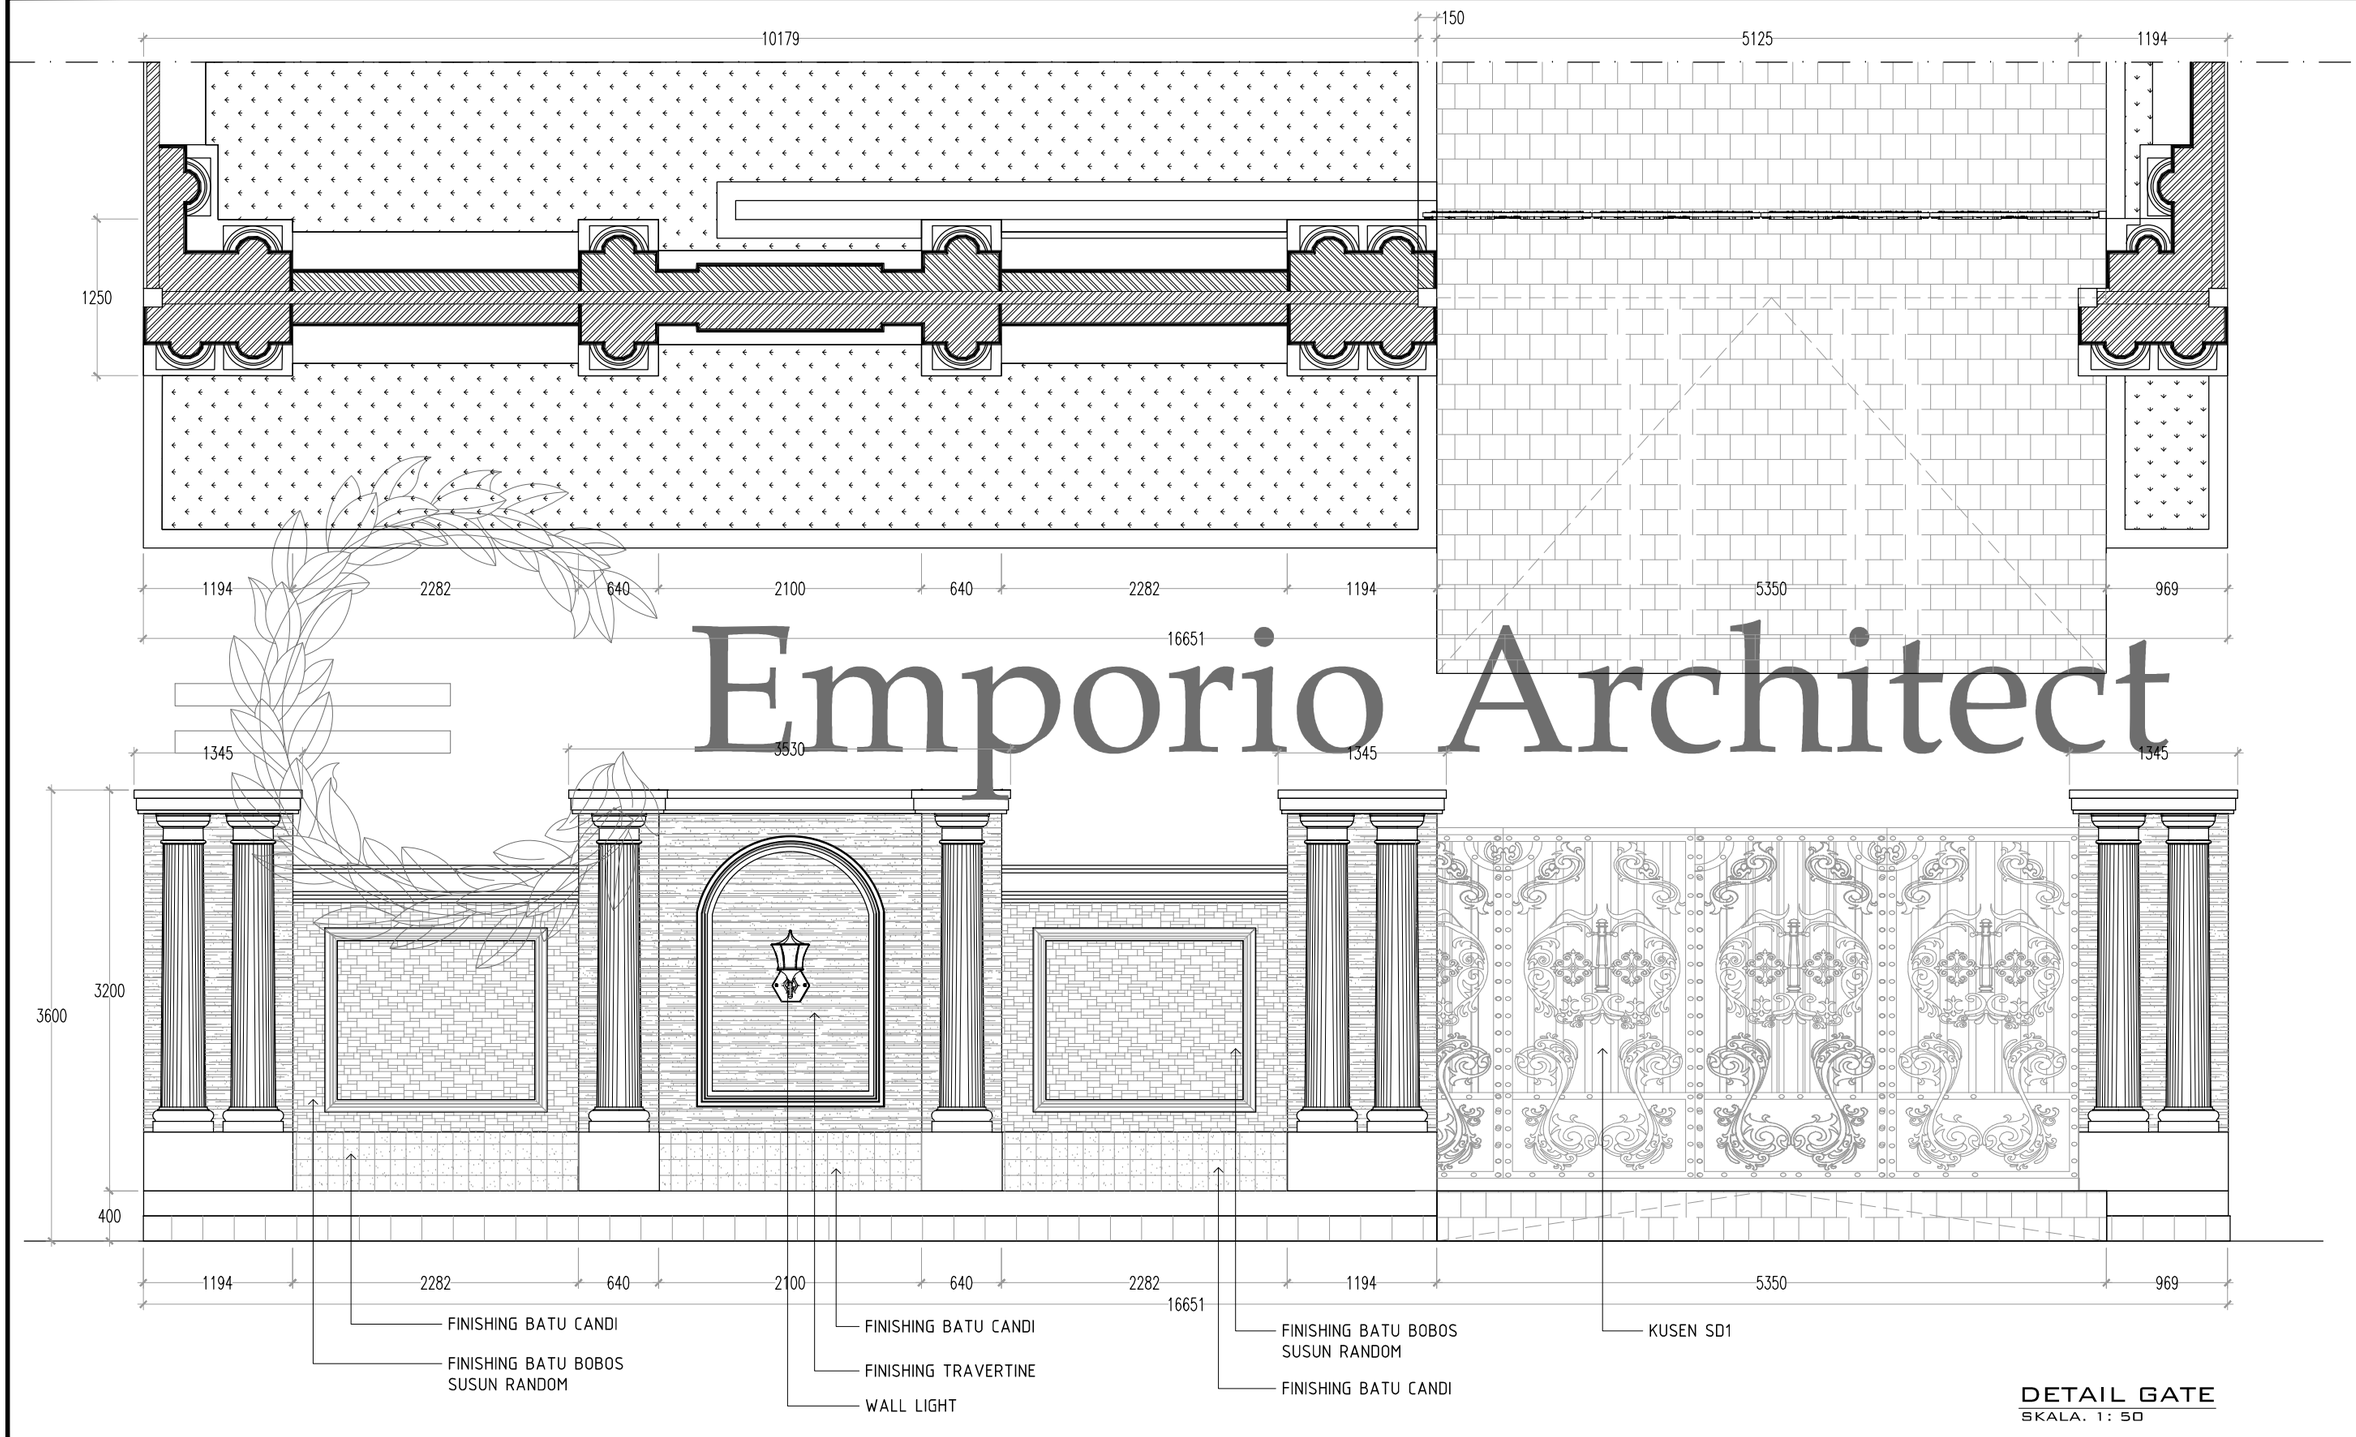


Emporio Architect

DETAIL GATE
SKALA. 1 : 50

Consultant
Emporio Architect
info@emporioarchitec.com
contact : 081222955519

PROJECT : Private House	PRINCIPLE ARCHITECT : I.B. Gd Sasra Bhanutama, ST Arya Prawira Wibowo, ST	STRUCTURE ENGINEER :			STRUCTURE DRAFTER :	ELECTRICAL AND PLUMBING DRAFTER :	ARCHITECTURAL DRAFTER :	CHECKED :
OWNER :	ARCHITECT DESIGNER :	MECHANICAL AND ELECTRICAL ENGINEER :						
DRAWING TITLE : DETAIL GATE	SKALA : SKALA 1 : 50	DATE :	DATE	REVISION NOTE	SIGNATURE	Drawing code	Page number	Total page
	FILE NAME D\Data\Project	PRINT DATE : -				A	055	089

Note.
Planning the structure and plumbing of the drawings should be checked again or re-adjusted by the contractor related to the field condition

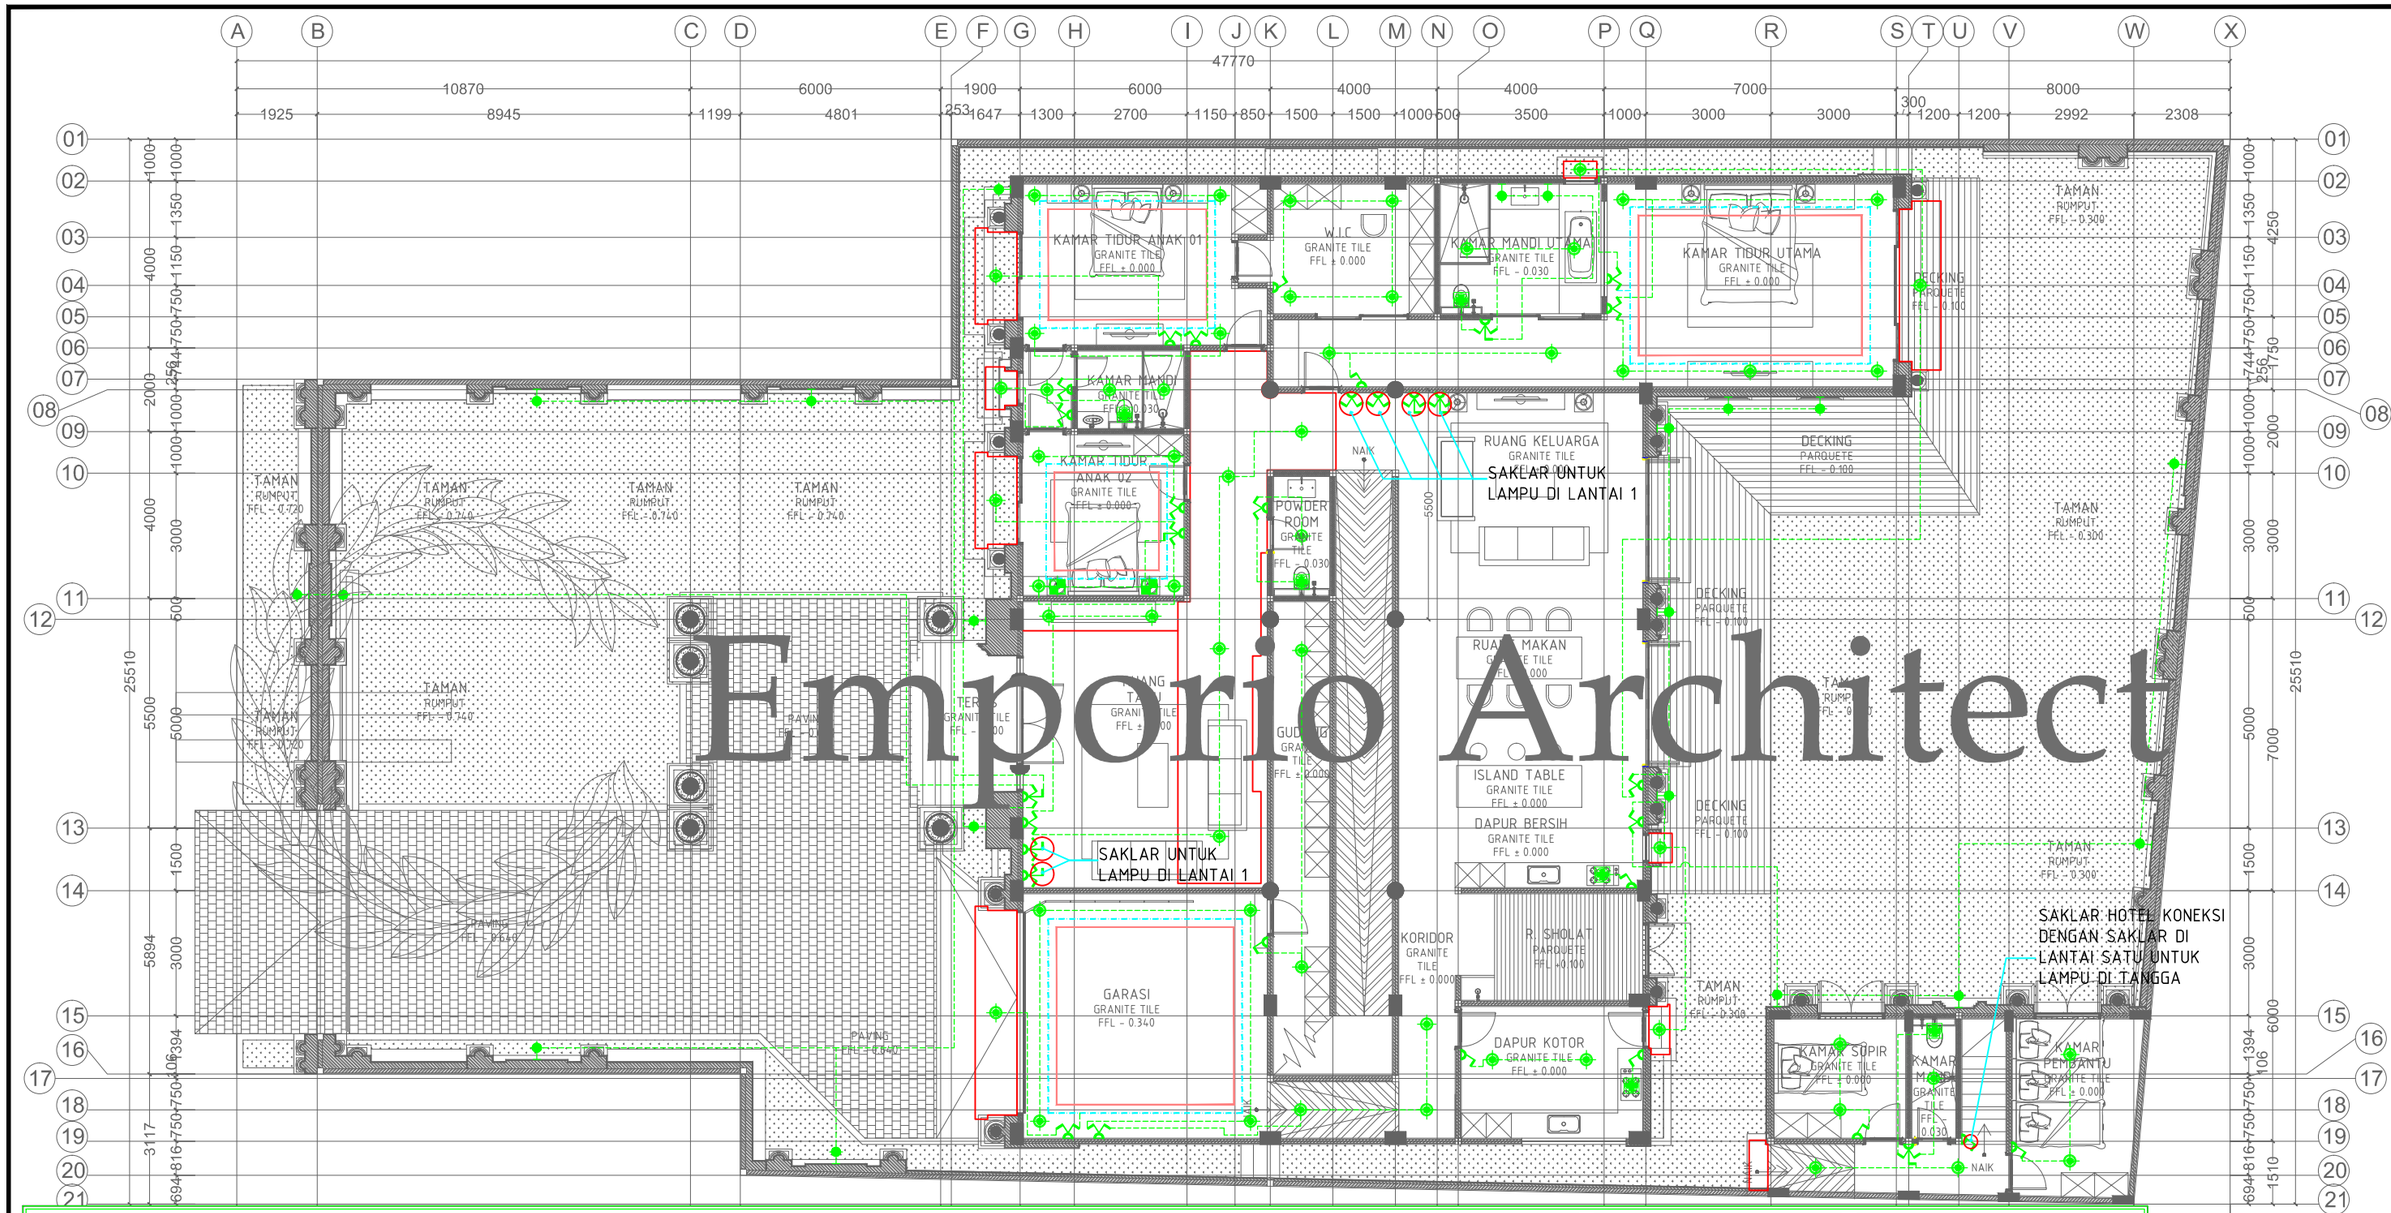

Emporio Architect

LANTAI DASAR	KETERANGAN	WALL LIGHT 13 WATT	FIRE EXTANGUSER 9 KG	LED BULB DOWNLIGHT 13 WATT	STEP LIGHT 3 WATT	HANGING LIGHT 8 WATT	HANGING LIGHT 4 X 12 = 48 WATT	LED POOL LIGHT DC12V 13 WATT	LED STRIP 7.2 WATT / MTR	EXHAUST FAN 30 WATT	AIR CONDITIONER 1 PK (840 watt)	AIR CONDITIONER 2 PK (1.920 watt)	SAKLAR S	SAKLAR D	SAKLAR T	SK 200 WATT	MCB 12 G	KWH PLN	OUT TV	OUT DATA	OUT PHONE
	SIMBOL										1 PK	2 PK									
	JLMH / SATUAN	20 TITIK	1 UNIT	63 TITIK	- TITIK	2 TITIK	- TITIK	- TITIK	63,4 METER	5 TITIK	2 TITIK	3 TITIK	6	12	11	47	1	1	4	4	1
	BEBAN (VA)	260	-	819	-	16	-	-	456,48	150	1680	5760	-	-	-	9400	-	-	-	-	-

GEDUNG	TOTAL DAYA LISTRIK	BEBAN PUNCAK (0.8)
LT. D MDP	18.541,48	14.833,184
LT. 1 SDP1	10.204,4144	8.163,53152
TOTAL LOAD	22.996,71552	
TOTAL KWH	23.000 VA (3X35 A) kWh METER TIGA FASA 380 VOLT EMPAT KAWAT	

KETERANGAN
KETINGGIAN STOP KONTAK 30 - 45 CM DIHITUNG DARI LEVELING LANTAI
KETINGGIAN STOP KONTAK KAMAR MANDI 10 CM DIHITUNG DARI LEVELING ATAS MEJA WASHTAFEL
KETINGGIAN SAKLAR 90 -110 CM DIHITUNG DARI LEVELING LANTAI

NB : - CABLE NYM 3 X 2,5mm

LANTAI DASAR


DENAH RENCANA ELEKTRIKAL

SKALA. 1:150

Consultant
Emporio Architect
info@emporioarchitec.com
contact : 081222955519

PROJECT : Private House	PRINCIPLE ARCHITECT : I.B. Gd Sasra Bhanutama, ST; Arya Prawira Wibowo, ST	STRUCTURE ENGINEER :	STRUCTURE DRAFTER : / ELECTRICAL AND PLUMBING DRAFTER : / ARCHITECTURAL DRAFTER : / CHECKED :
OWNER :	ARCHITECT DESIGNER :	MECHANICAL AND ELECTRICAL ENGINEER :	
DRAWING TITLE : DENAH RENCANA ELEKTRIKAL (LANTAI DASAR)	SKALA : SKALA 1 : 150 / DATE :	DATE / REVISION NOTE / SIGNATURE	Drawing code: EP / Page number: 056 / Total page: 089
	FILE NAME D\Data\Project / PRINT DATE : -		

Note.
Planning the structure and plumbing of the drawings should be checked again or re-adjusted by the contractor related to the field condition

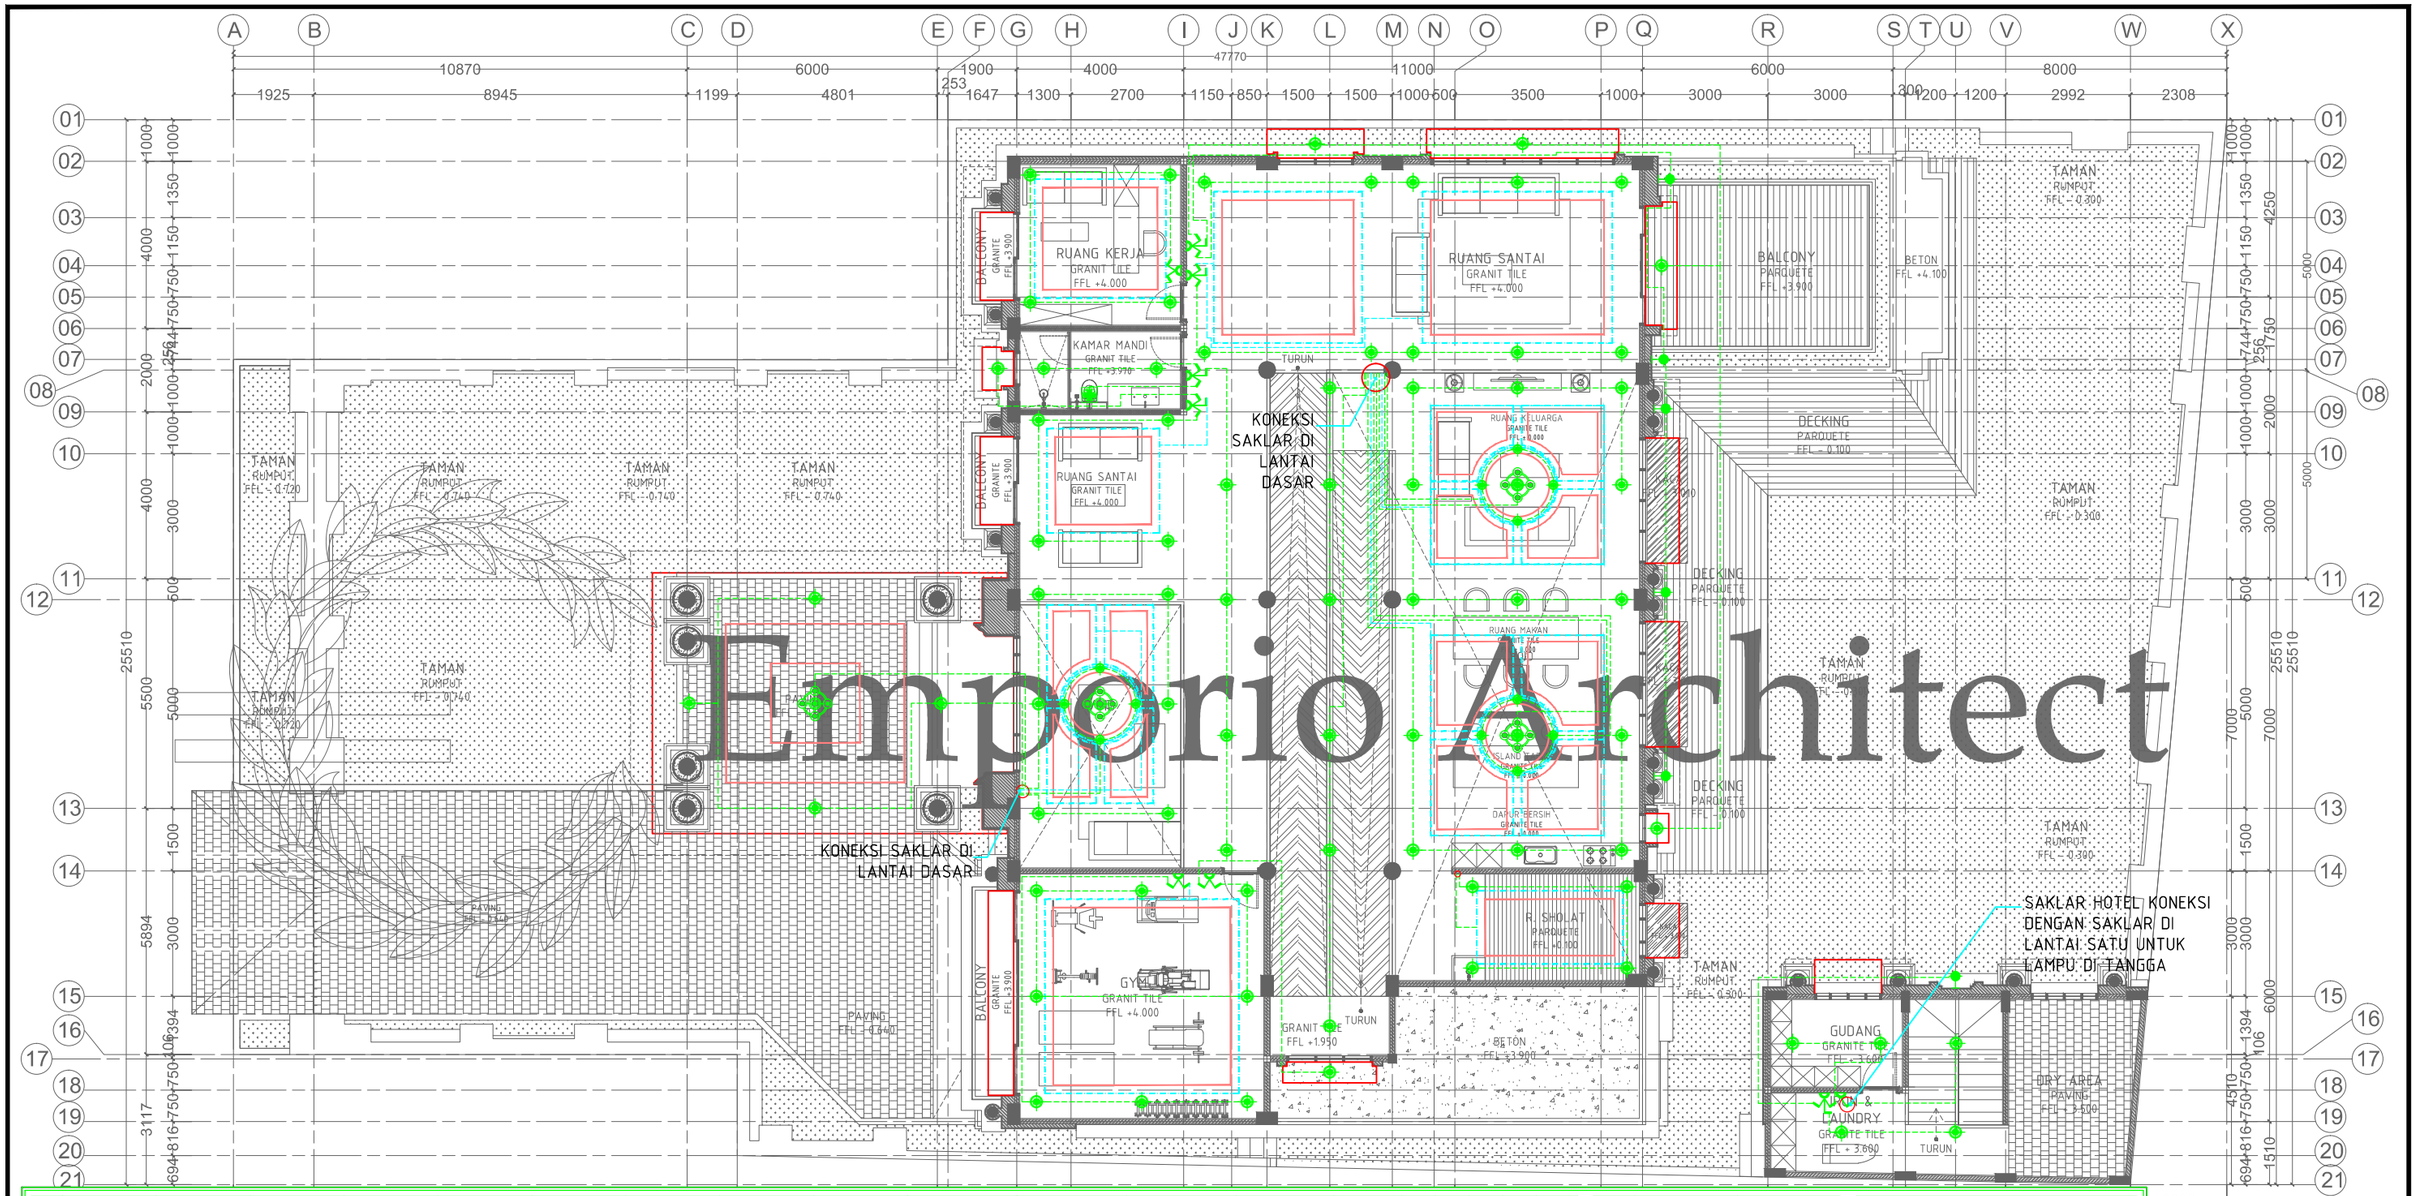

Emporio Architect

LANTAI SATU	KETERANGAN	WALL LIGHT 13 WATT	FIRE EXTANGUSER 9 KG	LED BULB DOWNLIGHT 13 WATT	STEP LIGHT 3 WATT	HANGING LIGHT 8 WATT	HANGING LIGHT 4 X 12 = 48 WATT	LED POOL LIGHT DC12V 13 WATT	LED STRIP 7.2 WATT / MTR	EXHAUST FAN 30 WATT	AIR CONDITIONER 1 PK (840 watt)	AIR CONDITIONER 2 PK (1.920 watt)	SAKLAR S	SAKLAR D	SAKLAR T	SK 200 WATT	MCB 12 G	KWH PLN	OUT TV	OUT DATA	OUT PHONE
	SIMBOL										1 PK	2 PK									
	JLMH / SATUAN	6TITIK	1 UNIT	90 TITIK	- TITIK	- TITIK	4 TITIK	- TITIK	189,502 METER	1 TITIK	2 TITIK	1 TITIK	1	3	5	19	1	-	1	1	-
	BEBAN (VA)	78	-	1.170	-	-	192	-	1.364,4144	-	1.680	1.920	-	-	-	3.800	-	-	-	-	-

GEDUNG	TOTAL DAYA LISTRIK	BEBAN PUNCAK (0.8)
LT. D **MDP**	18.541,48	14.833,184
LT. 1 **SDP1**	10.204,4144	8.163,53152
TOTAL LOAD	22.996,71552	
TOTAL KWH	**23.000 VA (3X35 A)** kWh METER TIGA FASA 380 VOLT EMPAT KAWAT	

KETERANGAN
KETINGGIAN STOP KONTAK 30 - 45 CM DIHITUNG DARI LEVELING LANTAI
KETINGGIAN STOP KONTAK KAMAR MANDI 10 CM DIHITUNG DARI LEVELING ATAS MEJA WASHTAFEL
KETINGGIAN SAKLAR 90 -110 CM DIHITUNG DARI LEVELING LANTAI

NB : - CABLE NYM 3 X 2.5mm

LANTAI SATU


DENAH RENCANA ELEKTRIKAL

SKALA. 1:150

Consultant
Emporio Architect
info@emporioarchitec.com
contact : 081222955519

PROJECT : Private House	PRINCIPLE ARCHITECT : I.B. Gd Sasra Bhanutama, ST; Arya Prawira Wibowo, ST	STRUCTURE ENGINEER :	STRUCTURE DRAFTER : / ELECTRICAL AND PLUMBING DRAFTER : / ARCHITECTURAL DRAFTER : / CHECKED :
OWNER :	ARCHITECT DESIGNER :	MECHANICAL AND ELECTRICAL ENGINEER :	
DRAWING TITLE : DENAH RENCANA ELEKTRIKAL (LANTAI SATU)	SKALA : SKALA 1 : 150 / DATE :	DATE / REVISION NOTE / SIGNATURE	Drawing code: EP / Page number: 057 / Total page: 089
	FILE NAME D\Data\Project / PRINT DATE : -		

Note.
Planning the structure and plumbing of the drawings should be checked again or re-adjusted by the contractor related to the field condition

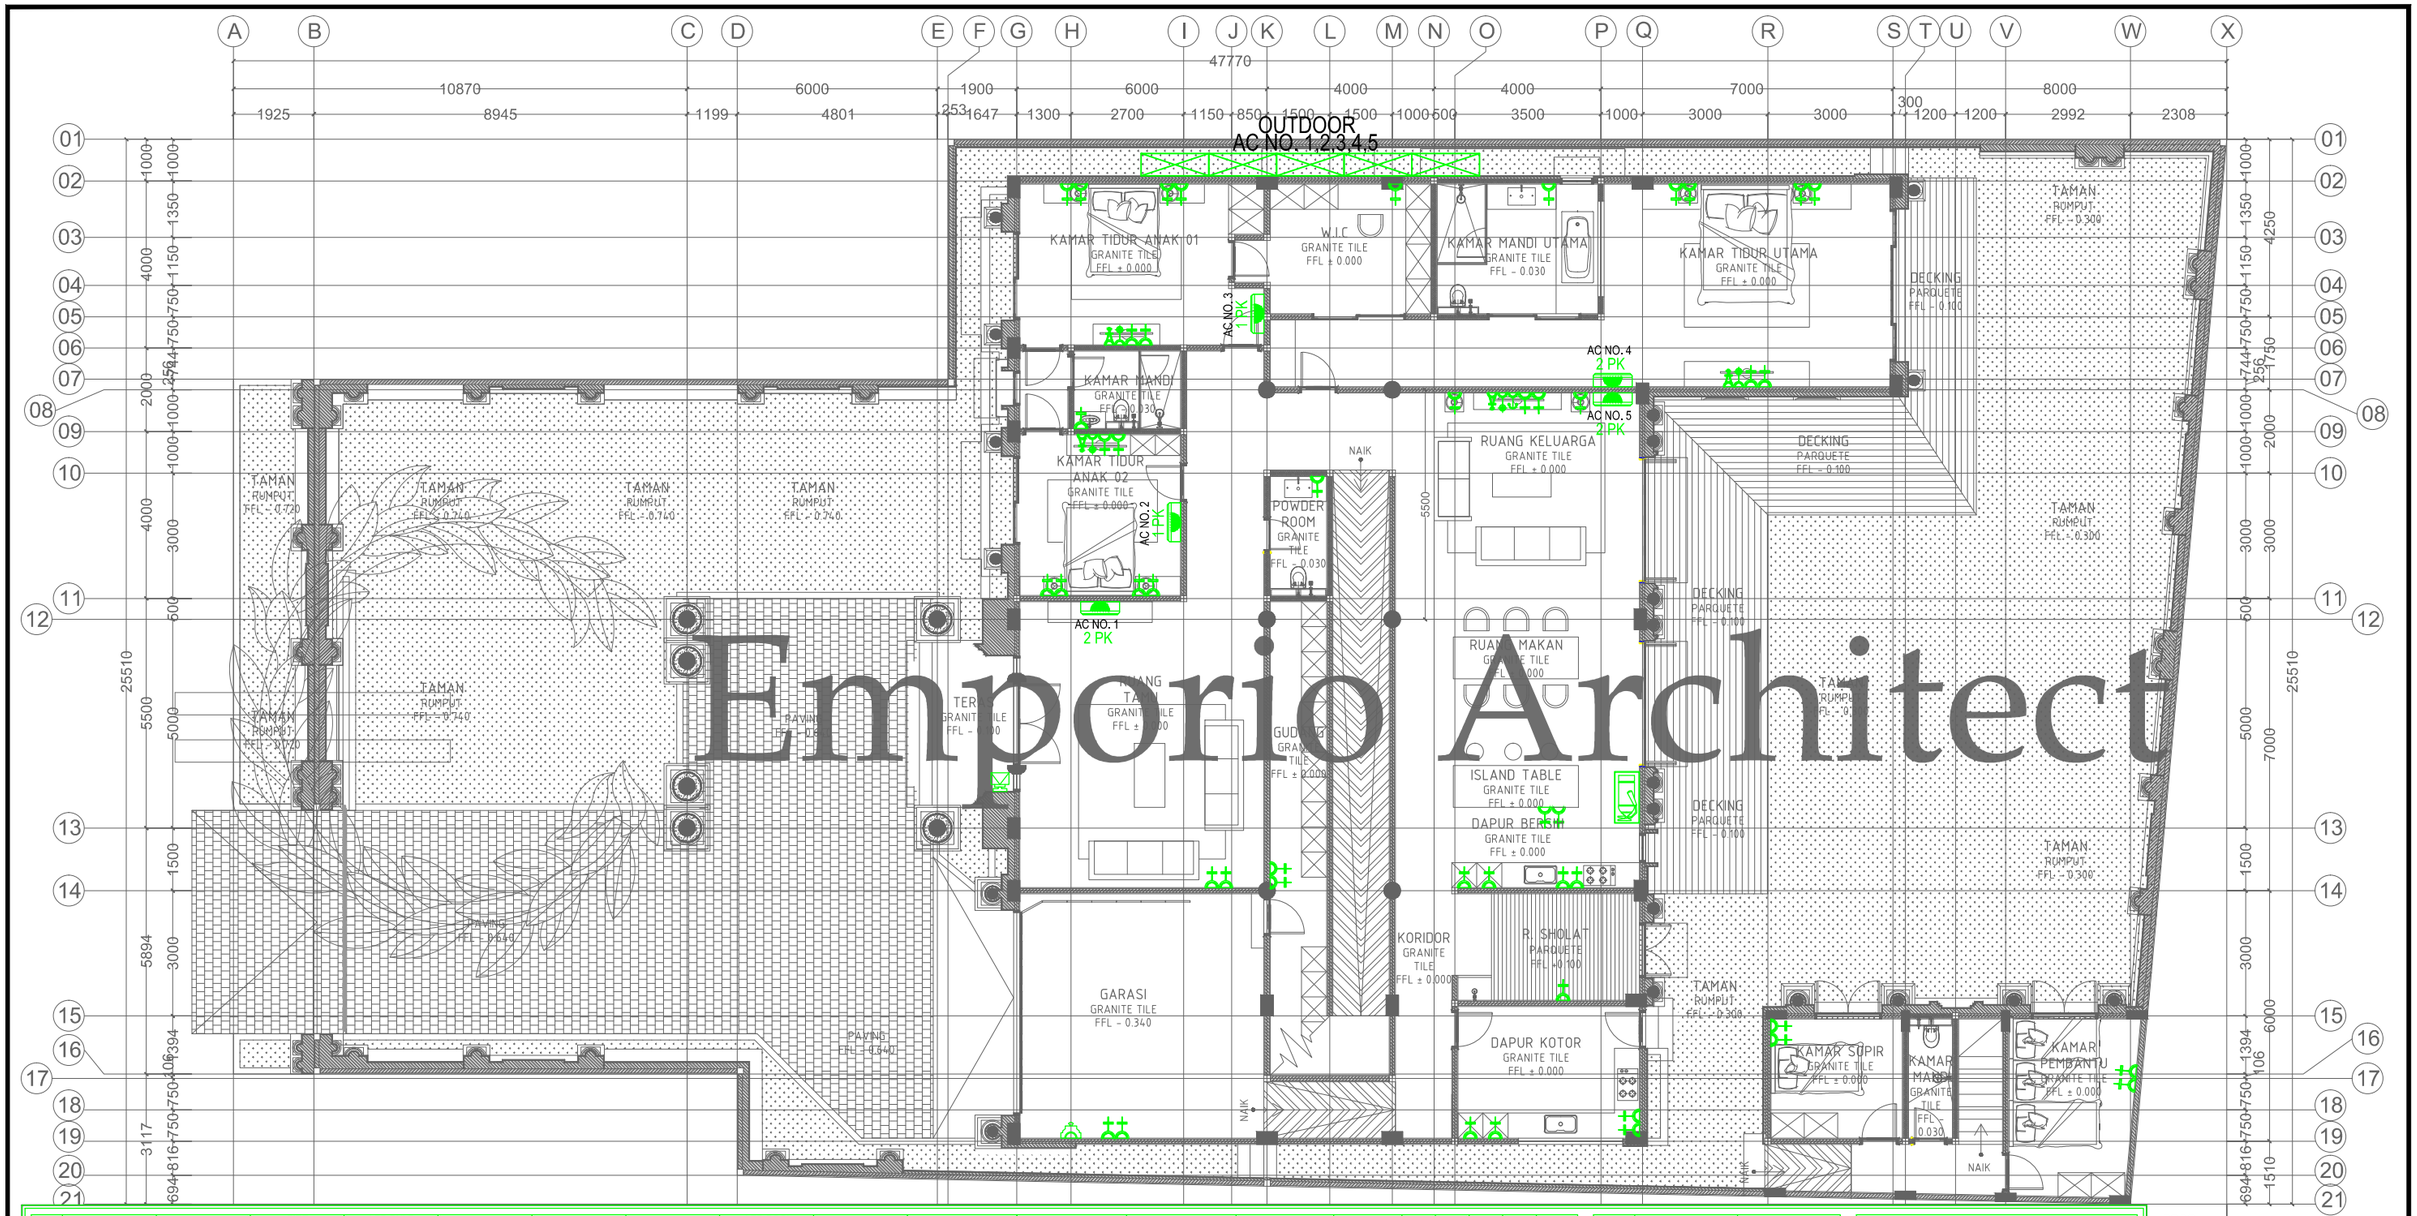

Emporio Architect

LANTAI DASAR	KETERANGAN	WALL LIGHT 13 WATT	FIRE EXTANGUSER 9 KG	LED BULB DOWNLIGHT 13 WATT	STEP LIGHT 3 WATT	HANGING LIGHT 8 WATT	HANGING LIGHT 4 X 12 = 48 WATT	LED POOL LIGHT DC12V 13 WATT	LED STRIP 7.2 WATT / MTR	EXHAUST FAN 30 WATT	AIR CONDITIONER 1 PK (840 watt)	AIR CONDITIONER 2 PK (1.920 watt)	SAKLAR S	SAKLAR D	SAKLAR T	SK 200 WATT	MCB 12 G	KWH PLN	OUT TV	OUT DATA	OUT PHONE
	SIMBOL										1 PK	2 PK									
	JLMH / SATUAN	20 TITIK	1 UNIT	63 TITIK	- TITIK	2 TITIK	- TITIK	- TITIK	63,4 METER	5 TITIK	2 TITIK	3 TITIK	6	12	11	47	1	1	4	4	1
	BEBAN (VA)	260	-	819	-	16	-	-	456,48	150	1680	5760	-	-	-	9400	-	-	-	-	-

GEDUNG	TOTAL DAYA LISTRIK	BEBAN PUNCAK (0.8)
LT. D MDP	18.541,48	14,833,184
LT. 1 SDP1	10.204,4144	8.163,53152
TOTAL LOAD	22.996,71552	
TOTAL KWH	23,000 VA (3X35 A) kWh METER TIGA FASA 380 VOLT EMPAT KAWAT	

KETERANGAN
KETINGGIAN STOP KONTAK 30 - 45 CM DIHITUNG DARI LEVELING LANTAI
KETINGGIAN STOP KONTAK KAMAR MANDI 10 CM DIHITUNG DARI LEVELING ATAS MEJA WASHTAFEL
KETINGGIAN SAKLAR 90 -110 CM DIHITUNG DARI LEVELING LANTAI

NB : - CABLE NYM 3 X 2.5mm

LANTAI DASAR


DENAH RENCANA ELEKTRIKAL

SKALA. 1:150

Consultant
Emporio Architect
info@emporioarchitec.com
contact : 081222955519

PROJECT : Private House	PRINCIPLE ARCHITECT : I.B. Gd Sasra Bhanutama, ST; Arya Prawira Wibowo, ST	STRUCTURE ENGINEER :	STRUCTURE DRAFTER : / ELECTRICAL AND PLUMBING DRAFTER : / ARCHITECTURAL DRAFTER : / CHECKED :
OWNER :	ARCHITECT DESIGNER :	MECHANICAL AND ELECTRICAL ENGINEER :	
DRAWING TITLE : DENAH RENCANA ELEKTRIKAL (LANTAI DASAR)	SKALA : SKALA 1 : 150 / DATE :	DATE / REVISION NOTE / SIGNATURE	Drawing code: EP / Page number: 058 / Total page: 089
	FILE NAME D\Data\Project / PRINT DATE : -		

Note.
Planning the structure and plumbing of the drawings should be checked again or re-adjusted by the contractor related to the field condition

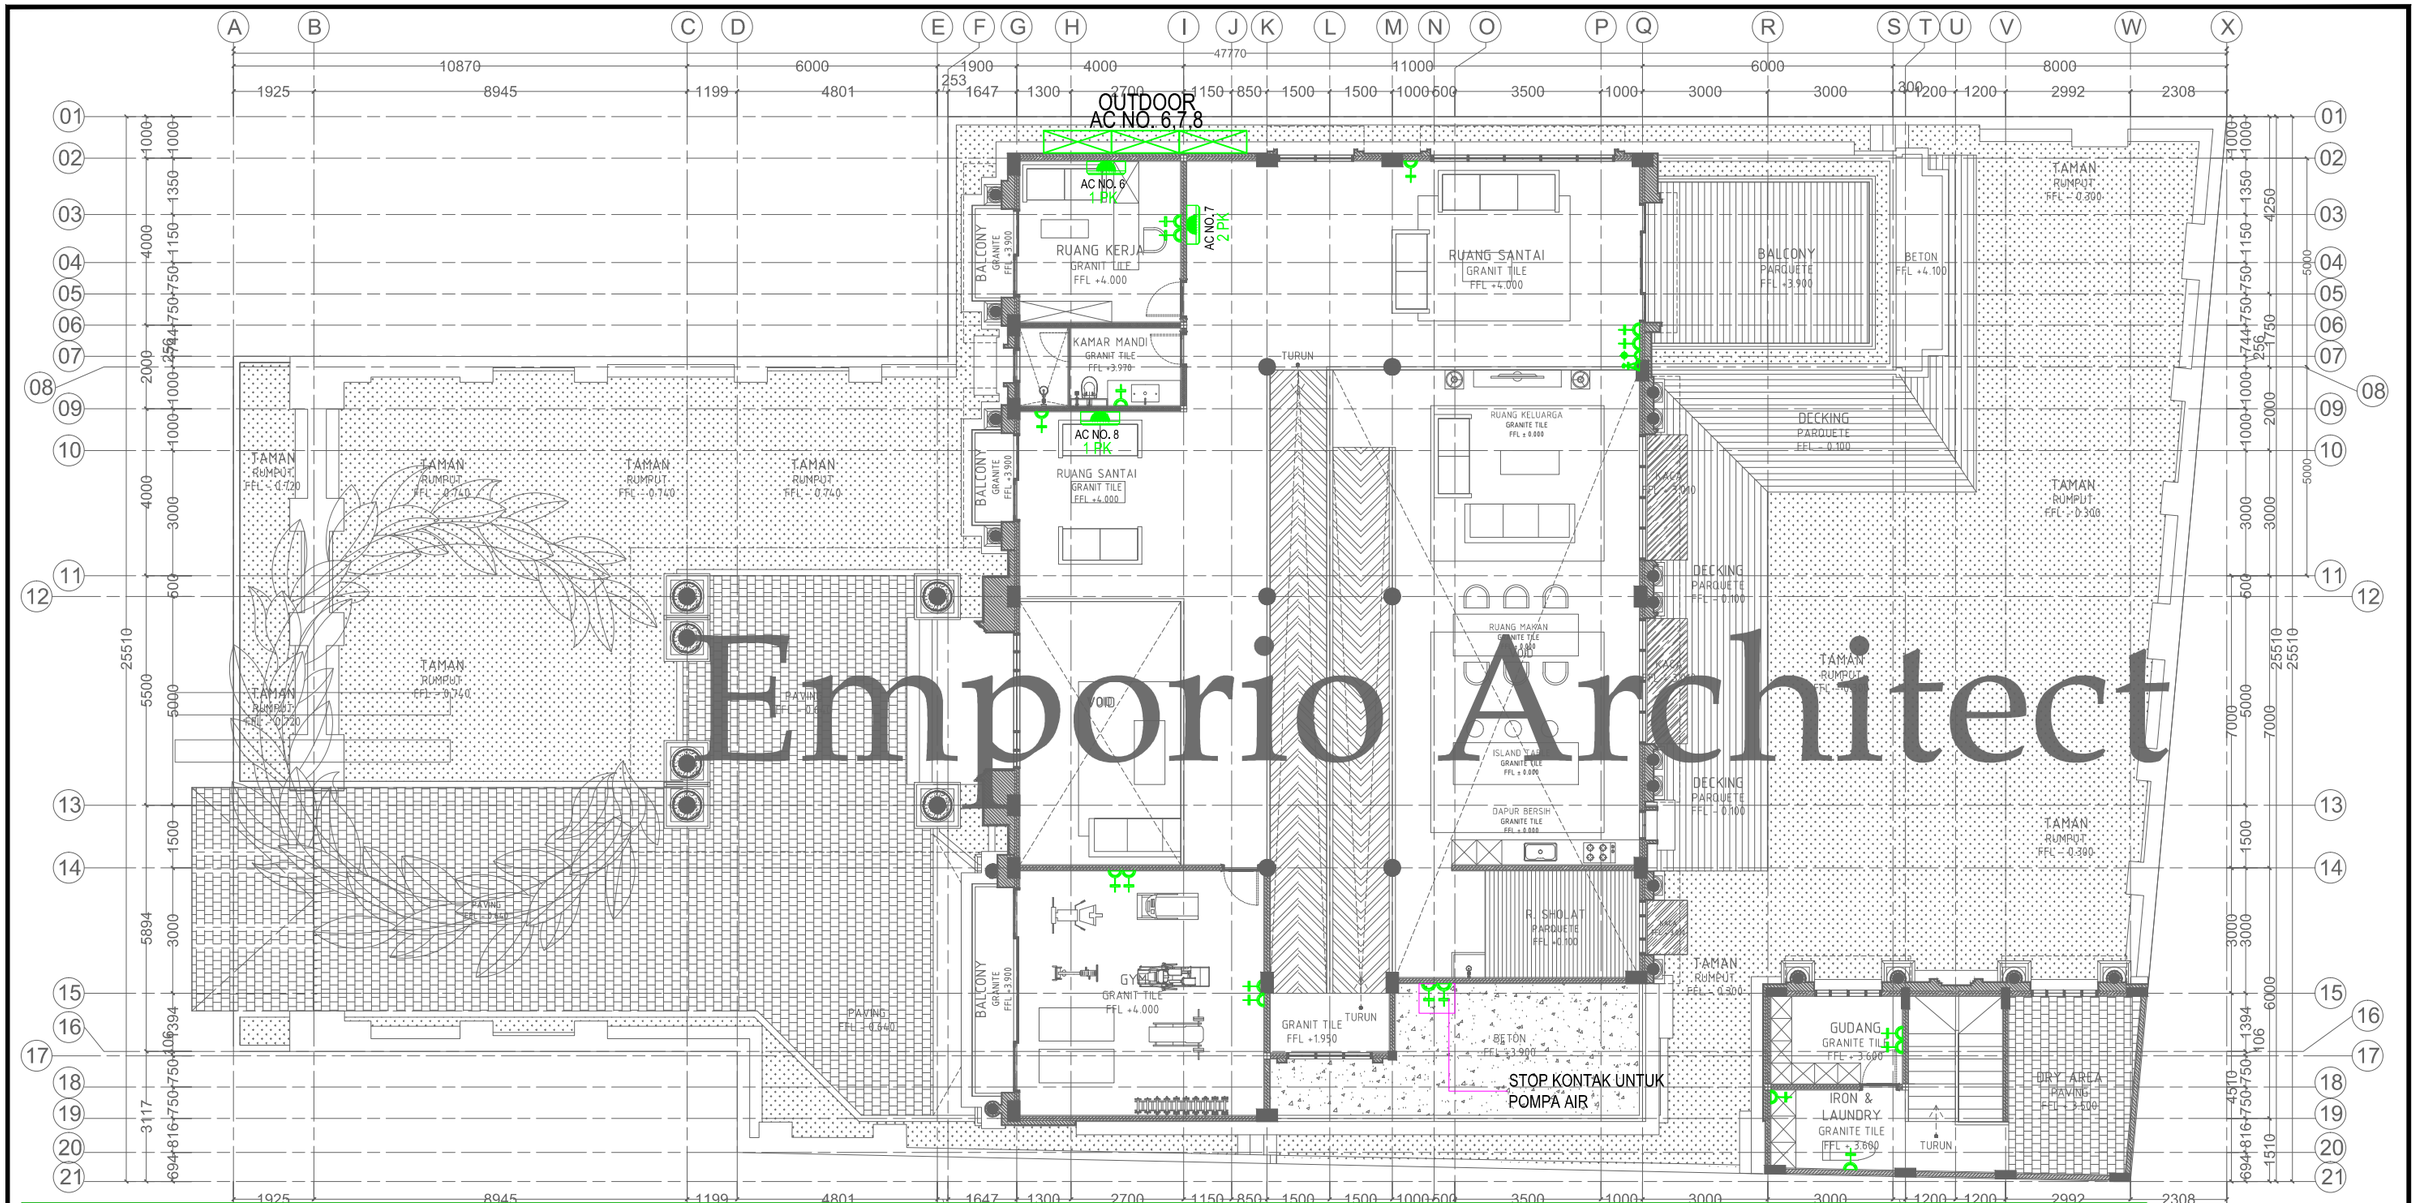

LANTAI SATU	KETERANGAN	WALL LIGHT 13 WATT	FIRE EXTANGUSER 9 KG	LED BULB DOWNLIGHT 13 WATT	STEP LIGHT 3 WATT	HANGING LIGHT 8 WATT	HANGING LIGHT 4 X 12 = 48 WATT	LED POOL LIGHT DC12V 13 WATT	LED STRIP 7,2 WATT / MTR	EXHAUST FAN 30 WATT	AIR CONDITIONER 1 PK (840 watt)	AIR CONDITIONER 2 PK (1.920 watt)	SAKLAR S	SAKLAR D	SAKLAR T	SK 200 WATT	MCB 12 G	KWH PLN	OUT TV	OUT DATA	OUT PHONE
	SIMBOL										1 PK	2 PK									
	JLMH / SATUAN	6TITIK	1 UNIT	90 TITIK	- TITIK	- TITIK	4 TITIK	- TITIK	189,502 METER	1 TITIK	2 TITIK	1 TITIK	1	3	5	19	1	-	1	1	-
	BEBAN (VA)	78	-	1.170	-	-	192	-	1.364,4144	-	1.680	1.920	-	-	-	3.800	-	-	-	-	-

GEDUNG	TOTAL DAYA LISTRIK	BEBAN PUNCAK (0.8)
LT. D MDP	18.541,48	14.833,184
LT. 1 SDP1	10.204,4144	8.163,53152
TOTAL LOAD	22.996,71552	
TOTAL KWH	23.000 VA (3X35 A) kWh METER TIGA FASA 380 VOLT EMPAT KAWAT	

KETERANGAN
KETINGGIAN STOP KONTAK 30 - 45 CM DIHITUNG DARI LEVELING LANTAI
KETINGGIAN STOP KONTAK KAMAR MANDI 10 CM DIHITUNG DARI LEVELING ATAS MEJA WASHTAFEL
KETINGGIAN SAKLAR 90 -110 CM DIHITUNG DARI LEVELING LANTAI

NB : - CABLE NYM 3 X 2,5mm

LANTAI SATU

DENAH RENCANA ELEKTRIKAL


SKALA. 1:150

Emporio Architect

Consultant
Emporio Architect
info@emporioarchitec.com
contact : 081222955519

PROJECT : Private House	PRINCIPLE ARCHITECT : I.B. Gd Sasra Bhanutama, ST; Arya Prawira Wibowo, ST	STRUCTURE ENGINEER :	STRUCTURE DRAFTER : / ELECTRICAL AND PLUMBING DRAFTER : / ARCHITECTURAL DRAFTER : / CHECKED :
OWNER :	ARCHITECT DESIGNER :	MECHANICAL AND ELECTRICAL ENGINEER :	
DRAWING TITLE : DENAH RENCANA ELEKTRIKAL (LANTAI SATU)	SKALA : SKALA 1 : 150 / DATE :	DATE / REVISION NOTE / SIGNATURE	Drawing code: EP / Page number: 059 / Total page: 089
	FILE NAME D\Data\Project / PRINT DATE : -		

Note.
Planning the structure and plumbing of the drawings should be checked again or re-adjusted by the contractor related to the field condition

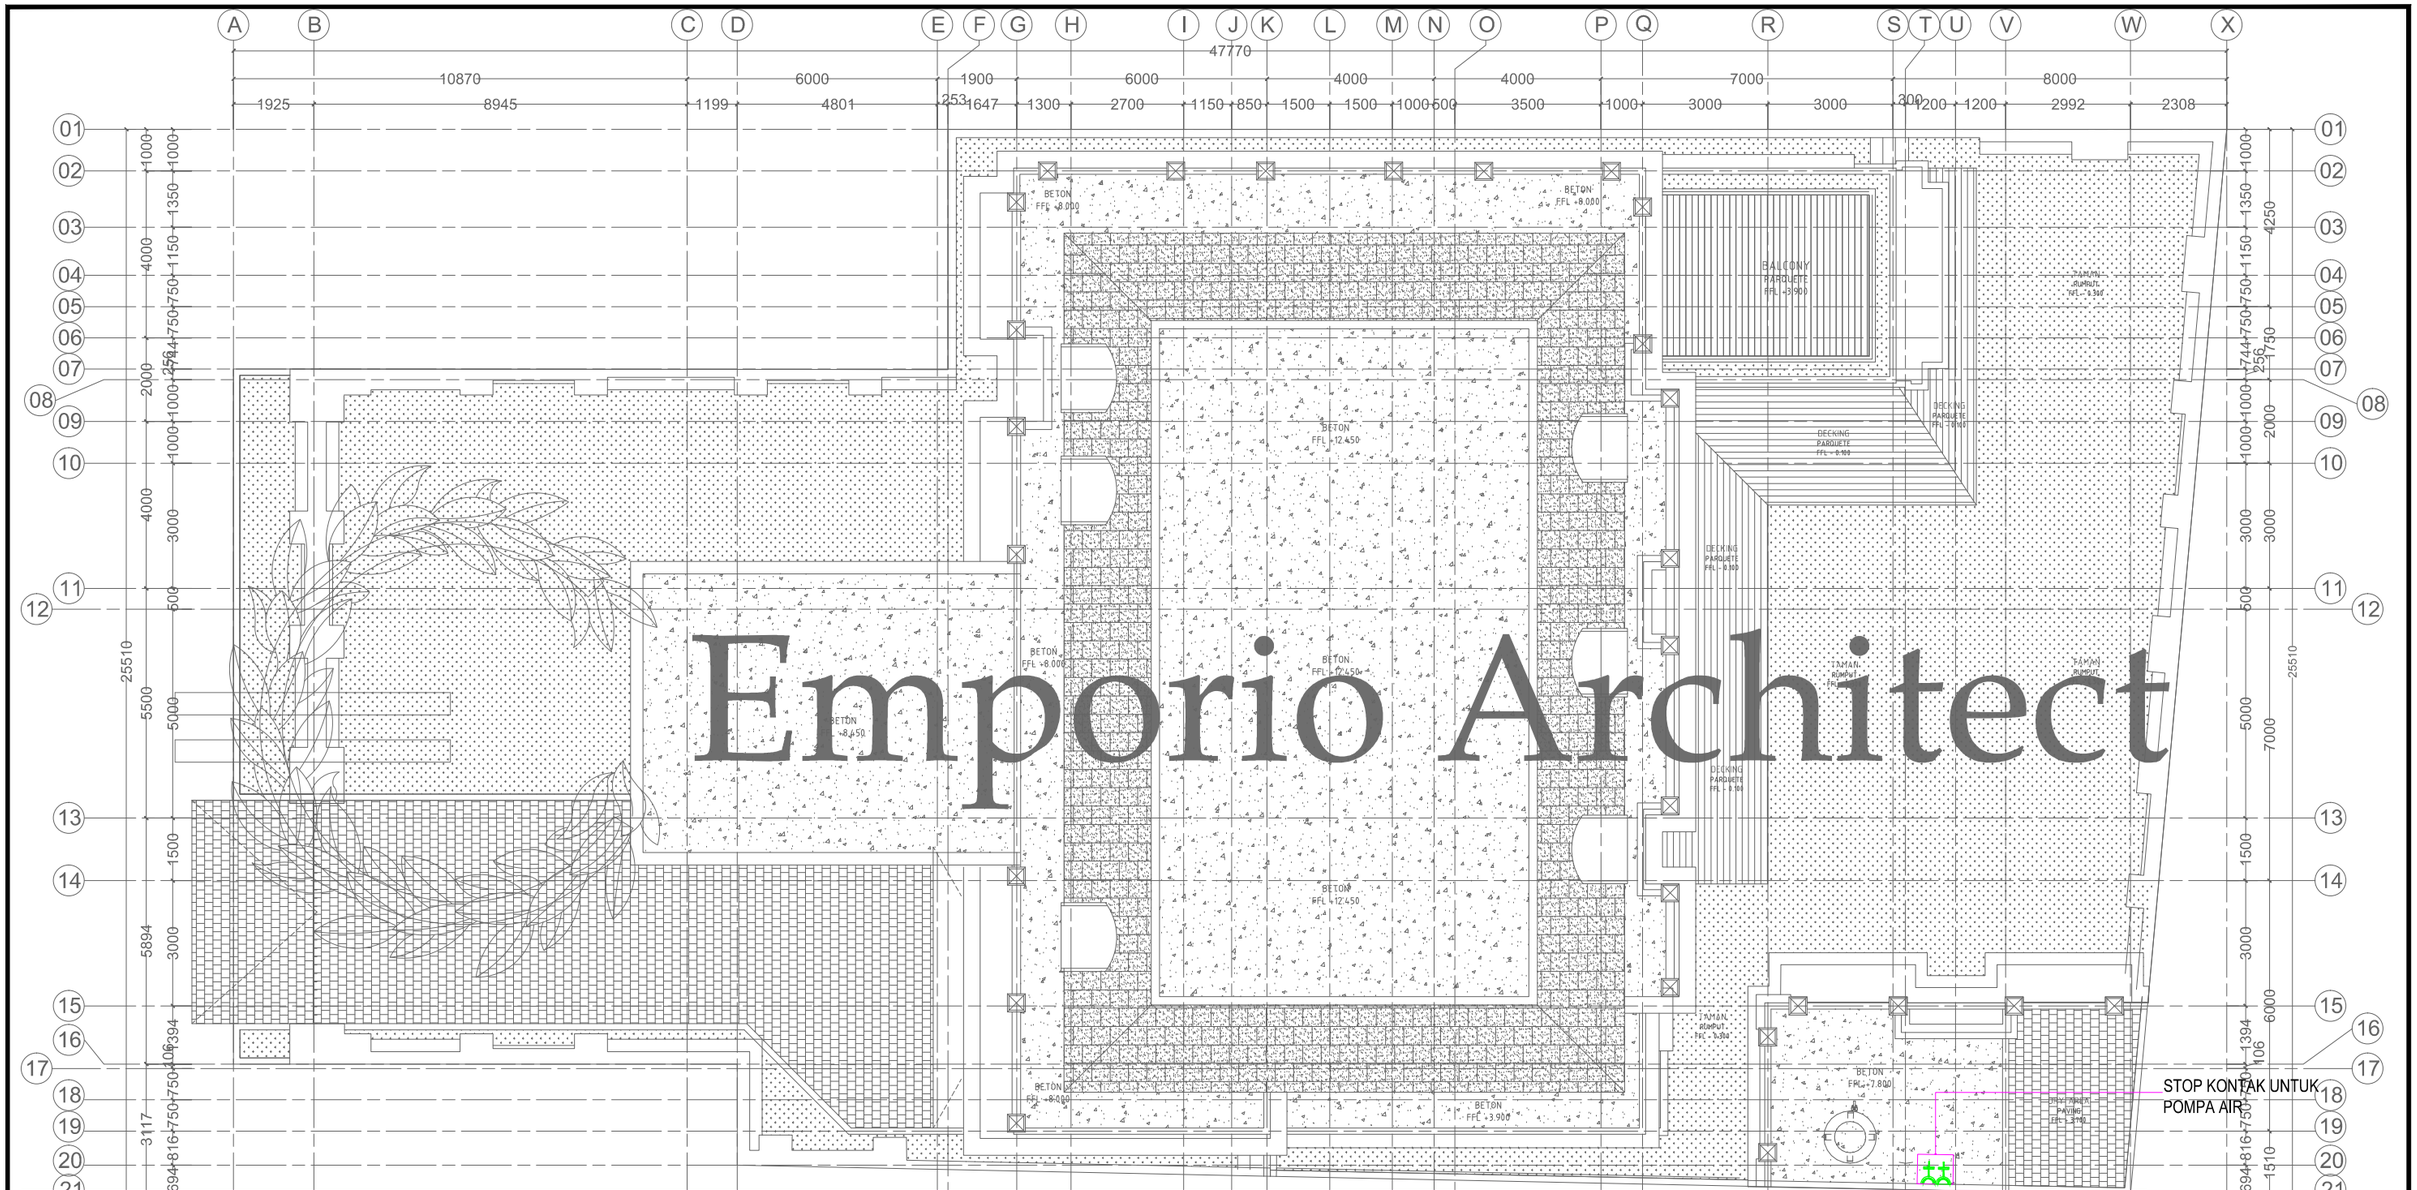

LANTAI SATU	KETERANGAN	WALL LIGHT 13 WATT	FIRE EXTANGIUSER 9 KG	LED BULB DOWNLIGHT 13 WATT	STEP LIGHT 3 WATT	HANGING LIGHT 8 WATT	HANGING LIGHT 4 X 12 = 48 WATT	LED POOL LIGHT DC12V 13 WATT	LED STRIP 7.2 WATT / MTR	EXHAUST FAN 30 WATT	AIR CONDITIONER 1 PK (840 watt)	AIR CONDITIONER 2 PK (1.920 watt)	SAKLAR S	SAKLAR D	SAKLAR T	SK 200 WATT	MCB 12 G	KWH PLN	OUT TV	OUT DATA	OUT PHONE
	SIMBOL										1 PK	2 PK									
	JLMH / SATUAN	6TITIK	1 UNIT	90 TITIK	- TITIK	- TITIK	4 TITIK	- TITIK	189,502 METER	1 TITIK	2 TITIK	1 TITIK	1	3	5	19	1	-	1	1	-
	BEBAN (VA)	78	-	1.170	-	-	192	-	1.364,4144	-	1.680	1.920	-	-	-	3.800	-	-	-	-	-

GEDUNG	TOTAL DAYA LISTRIK	BEBAN PUNCAK (0.8)
LT. D MDP	18.541,48	14.833,184
LT. 1 SDP1	10.204,4144	8.163,53152
TOTAL LOAD	22.996,71552	
TOTAL KWH	23.000 VA (3X35 A) kWh METER TIGA FASA 380 VOLT EMPAT KAWAT	

KETERANGAN
KETINGGIAN STOP KONTAK 30 - 45 CM DIHITUNG DARI LEVELING LANTAI
KETINGGIAN STOP KONTAK KAMAR MANDI 10 CM DIHITUNG DARI LEVELING ATAS MEJA WASHTAFEL
KETINGGIAN SAKLAR 90 -110 CM DIHITUNG DARI LEVELING LANTAI

NB : - CABLE NYM 3 X 2.5mm

DENAH ATAP

DENAH RENCANA ELEKTRIKAL

SKALA. 1:150

Emporio Architect

Consultant

Emporio Architect
info@emporioarchitec.com
contact : 081222955519

PROJECT : Private House

OWNER :

DRAWING TITLE : DENAH RENCANA ELEKTRIKAL (DENAH ATAP)

PRINCIPLE ARCHITECT : I.B. Gd Sasra Bhanutama, ST, Arya Prawira Wibowo, ST

ARCHITECT DESIGNER :

SKALA : SKALA 1 : 150

DATE :

FILE NAME D\Data\Project

PRINT DATE : -

STRUCTURE ENGINEER : .....


MECHANICAL AND ELECTRICAL ENGINEER : .....

DATE	REVISION NOTE	SIGNATURE

STRUCTURE DRAFTER :	ELECTRICAL AND PLUMBING DRAFTER	ARCHITECTURAL DRAFTER :	CHECKED :

Drawing code	Page number	Total page
EP	060	089

Note.
Planning the structure and plumbing of the drawings should be checked again or re-adjusted by the contractor related to the field condition

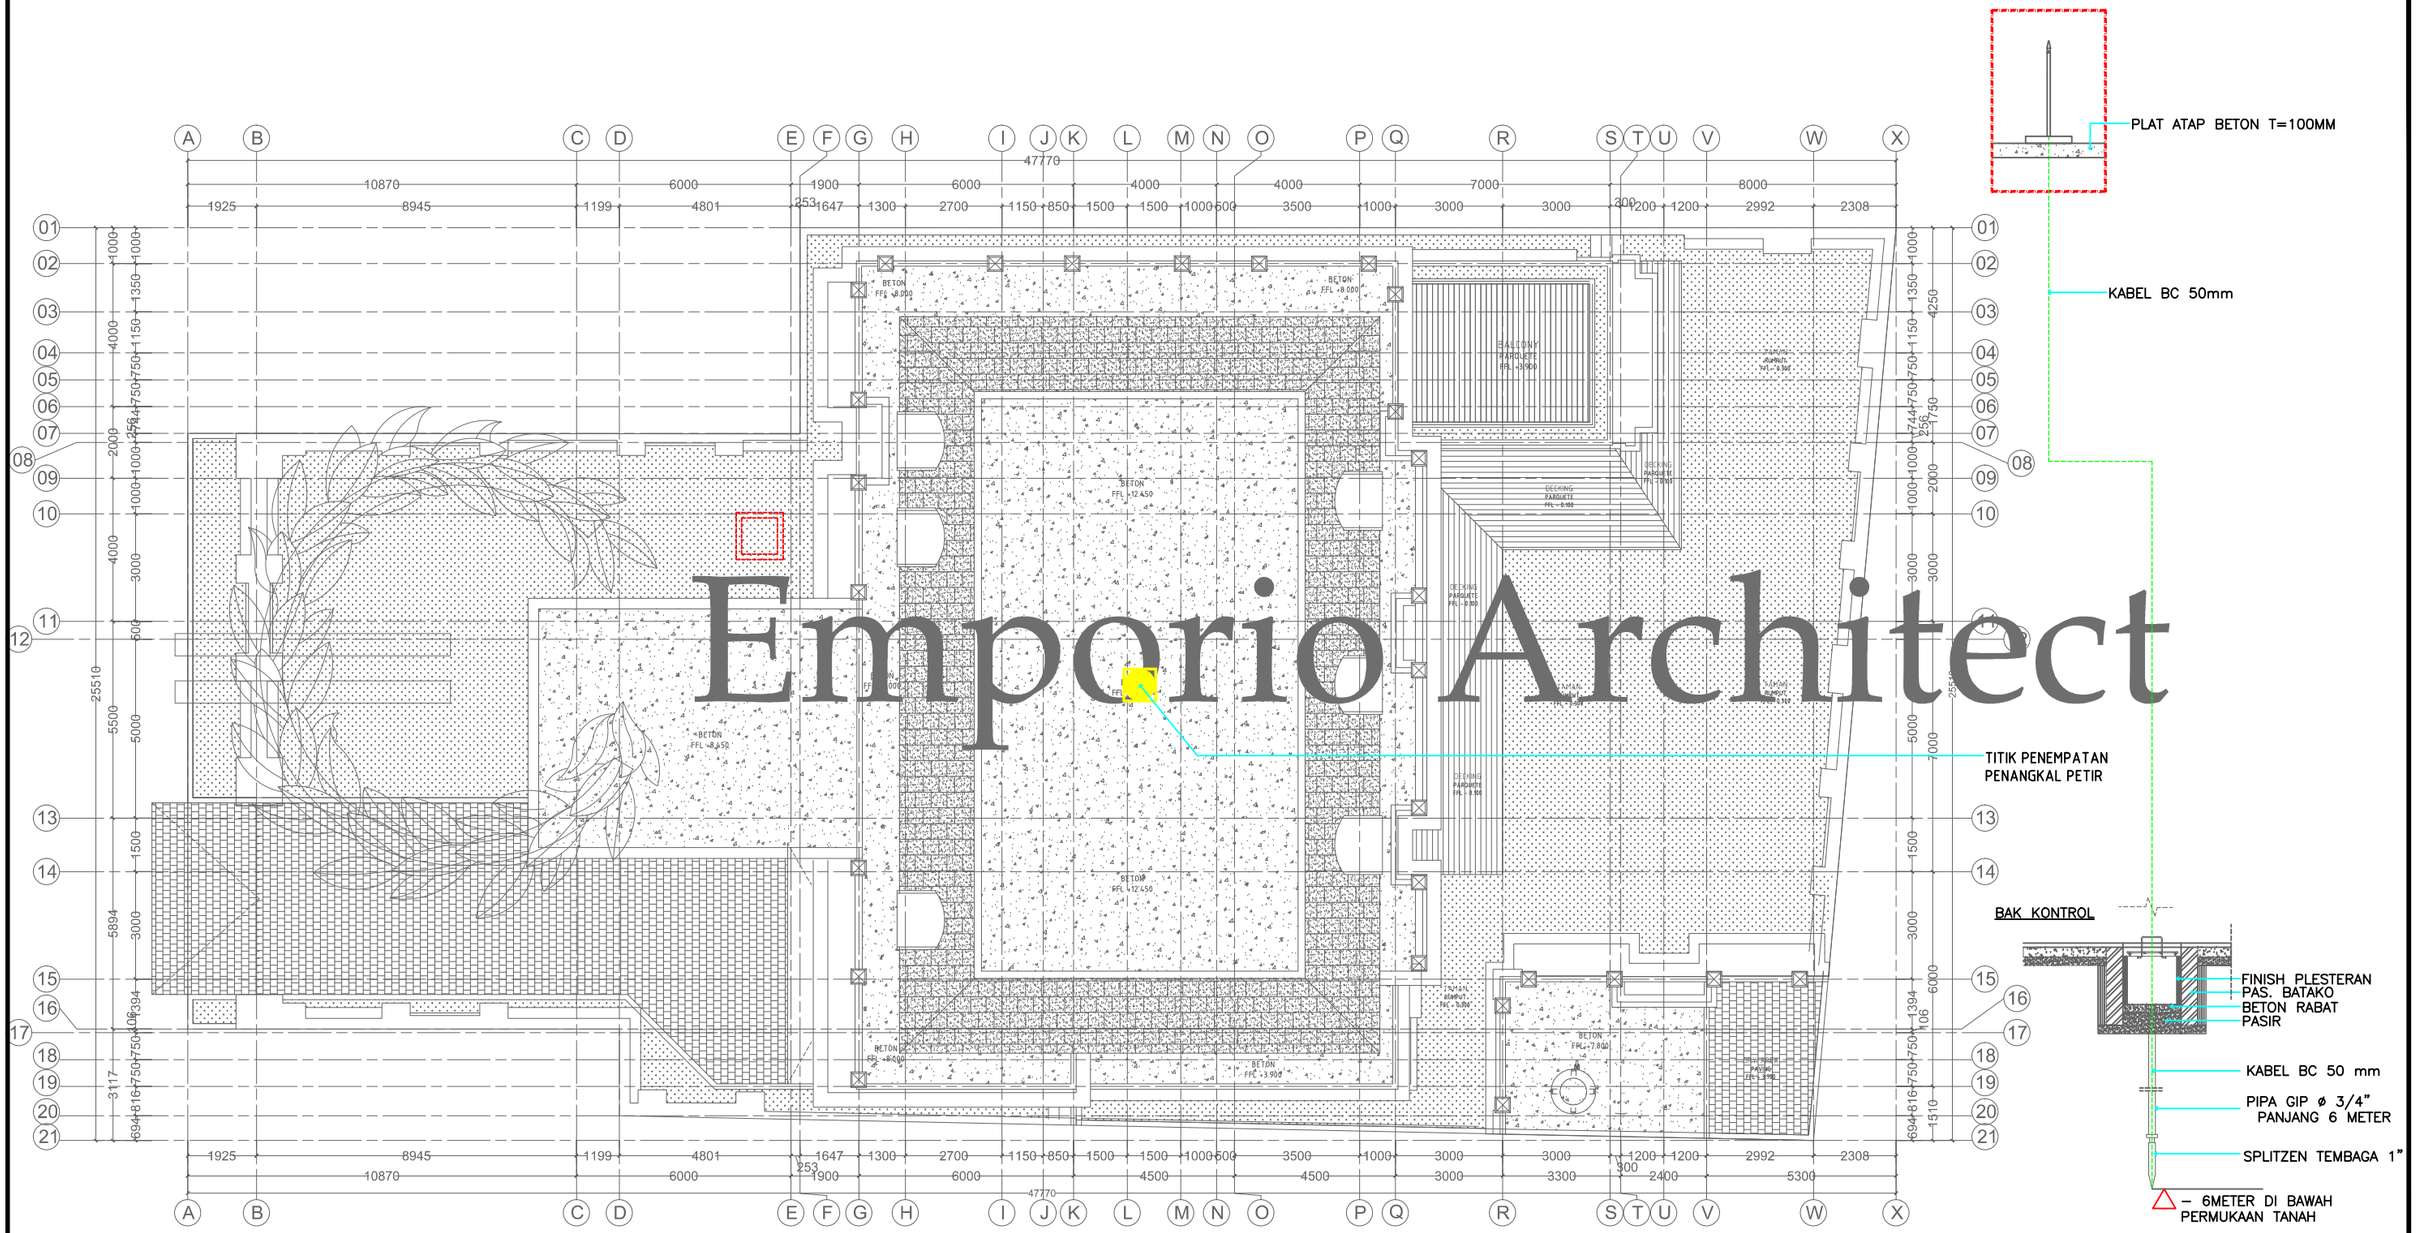

Emporio Architect


DENAH ATAP

DENAH RENCANA PENANGKAL PETIR

SKALA. 1:175

Consultant
Emporio Architect
info@emporioarchitec.com
contact : 081222955519

PROJECT : Private House	PRINCIPLE ARCHITECT : I.B. Gd Sasra Bhanutama, ST Arya Prawira Wibowo, ST	STRUCTURE ENGINEER :	STRUCTURE DRAFTER :	ELECTRICAL AND PLUMBING DRAFTER :	ARCHITECTURAL DRAFTER :	CHECKED :	
OWNER :	ARCHITECT DESIGNER :	MECHANICAL AND ELECTRICAL ENGINEER :					
DRAWING TITLE : DENAH RENCANA PENANGKAL PETIR (DENAH ATAP)	SKALA : SKALA 1 : 150	DATE :	DATE / REVISION NOTE / SIGNATURE	Drawing code	Page number	Total page	**Note.** Planning the structure and plumbing of the drawings should be checked again or re-adjusted by the contractor related to the field condition
	FILE NAME D\Data\Project	PRINT DATE : -		EP	061	089	

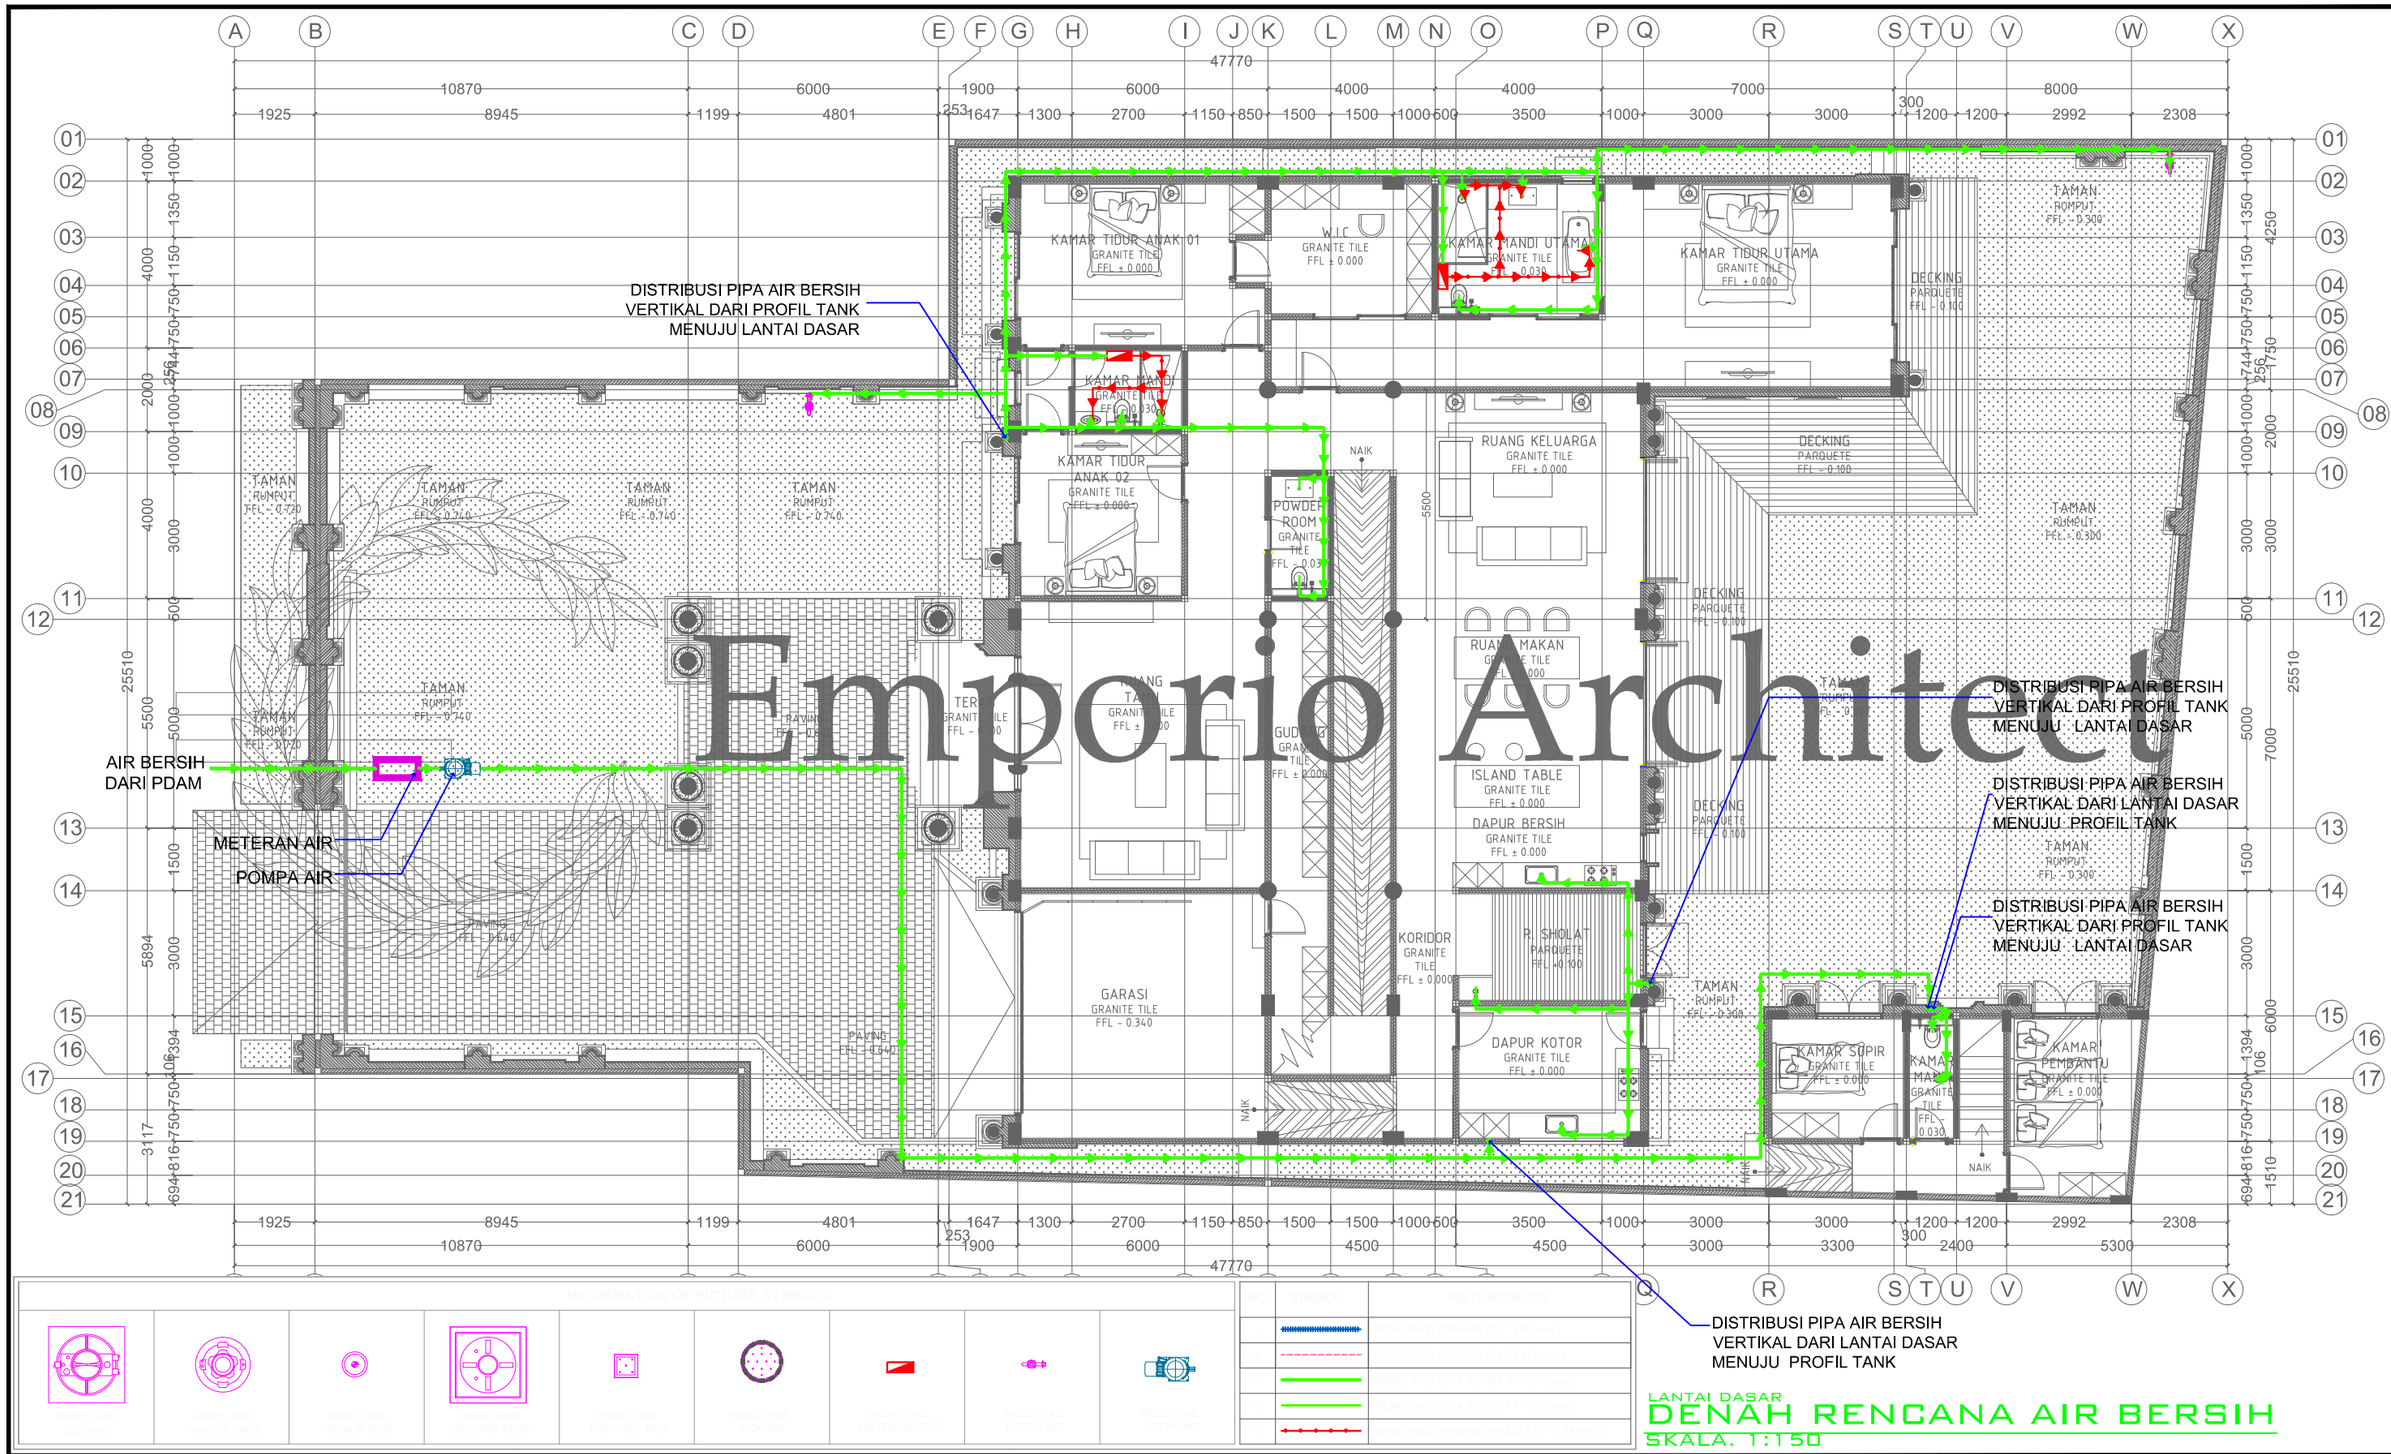

Emporio Architect

LANTAI DASAR

DENAH RENCANA AIR BERSIH

SKALA. 1:150


Consultant: Emporio Architect, info@emporioarchitec.com, contact : 081222955519	PROJECT : Private House	PRINCIPLE ARCHITECT : I.B. Gd Sasra Bhanutama, ST; Arya Prawira Wibowo, ST	STRUCTURE ENGINEER : .....
	OWNER :	ARCHITECT DESIGNER :	MECHANICAL AND ELECTRICAL ENGINEER : .....
	DRAWING TITLE : DENAH RENCANA AIR BERSIH (LANTAI DASAR)	SKALA : SKALA 1 : 150	DATE :
		FILE NAME : D\Data\Project	PRINT DATE : -

STRUCTURE DRAFTER :	ELECTRICAL AND PLUMBING DRAFTER :	ARCHITECTURAL DRAFTER :	CHECKED :

DATE	REVISION NOTE	SIGNATURE

Drawing code	Page number	Total page
EP	062	089

Note.
Planning the structure and plumbing of the drawings should be checked again or re-adjusted by the contractor related to the field condition

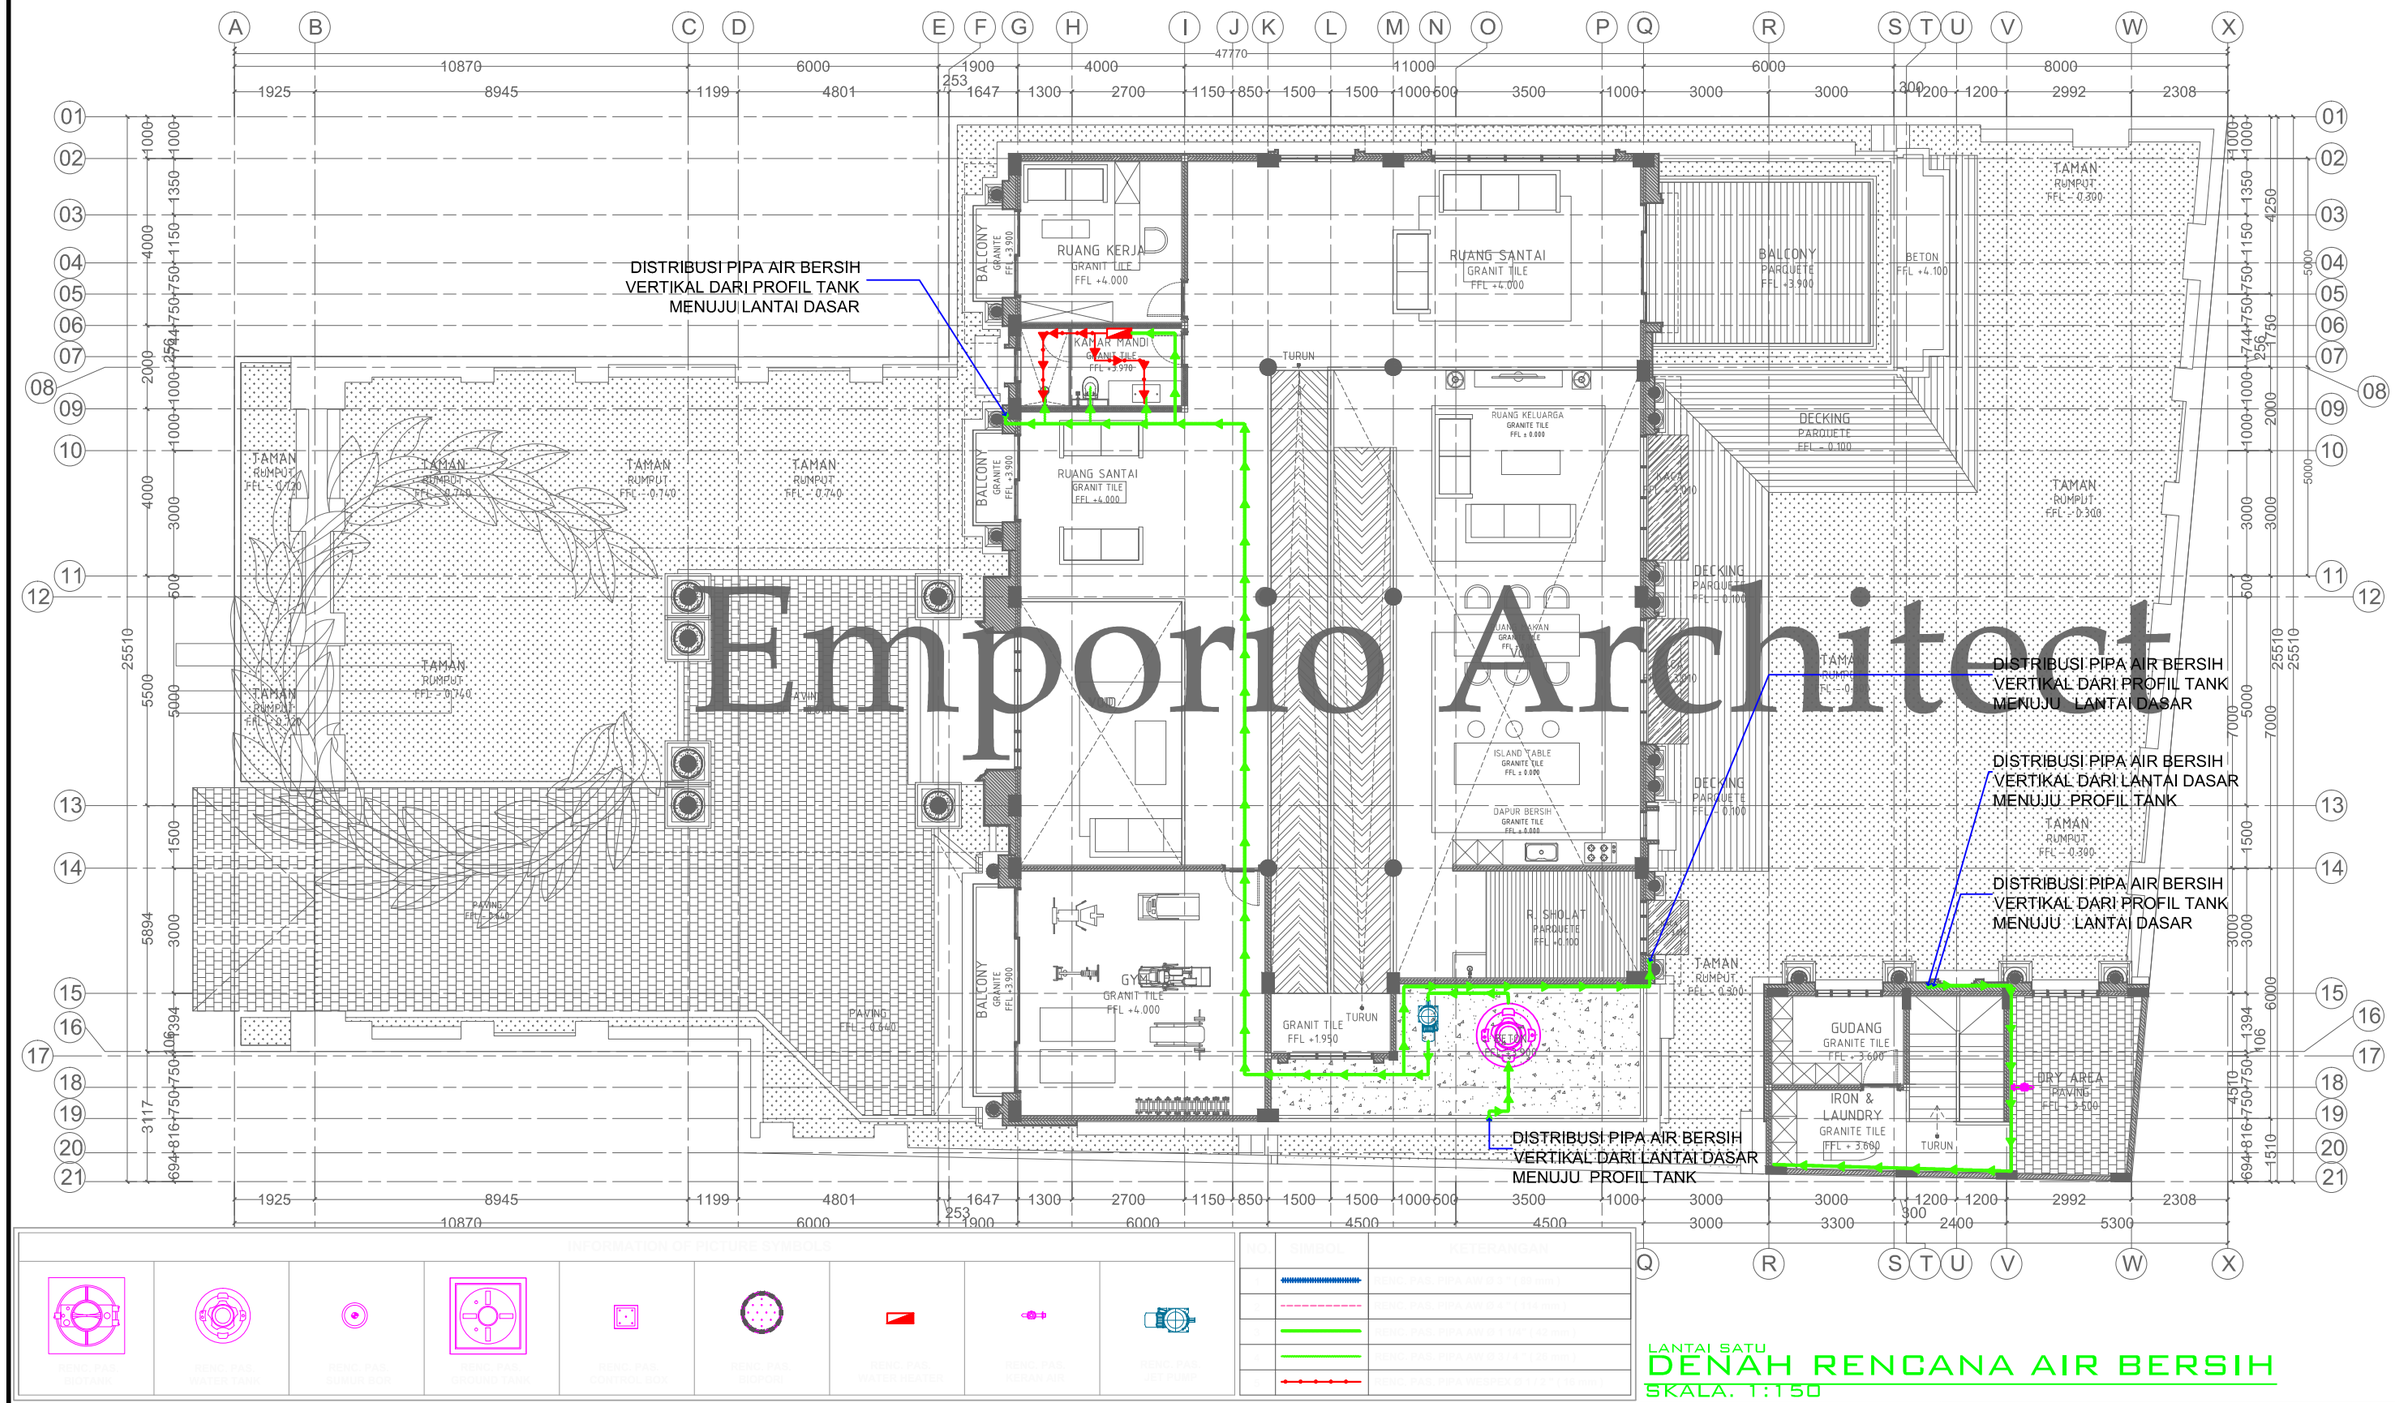

Emporio Architect

LANTAI SATU


DENAH RENCANA AIR BERSIH

SKALA. 1:150

Consultant

Emporio Architect
info@emporioarchitec.com
contact : 081222955519

PROJECT : Private House	PRINCIPLE ARCHITECT : I.B. Gd Sasra Bhanutama, ST; Arya Prawira Wibowo, ST		STRUCTURE ENGINEER :	STRUCTURE DRAFTER :	ELECTRICAL AND PLUMBING DRAFTER :	ARCHITECTURAL DRAFTER :	CHECKED :
OWNER :	ARCHITECT DESIGNER :		MECHANICAL AND ELECTRICAL ENGINEER :				
DRAWING TITLE : DENAH RENCANA AIR BERSIH (LANTAI SATU)	SKALA : SKALA 1 : 150	DATE :	DATE / REVISION NOTE / SIGNATURE	Drawing code	Page number	Total page	Note. Planning the structure and plumbing of the drawings should be checked again or re-adjusted by the contractor related to the field condition
	FILE NAME D\Data\Project	PRINT DATE : -		EP	063	089	

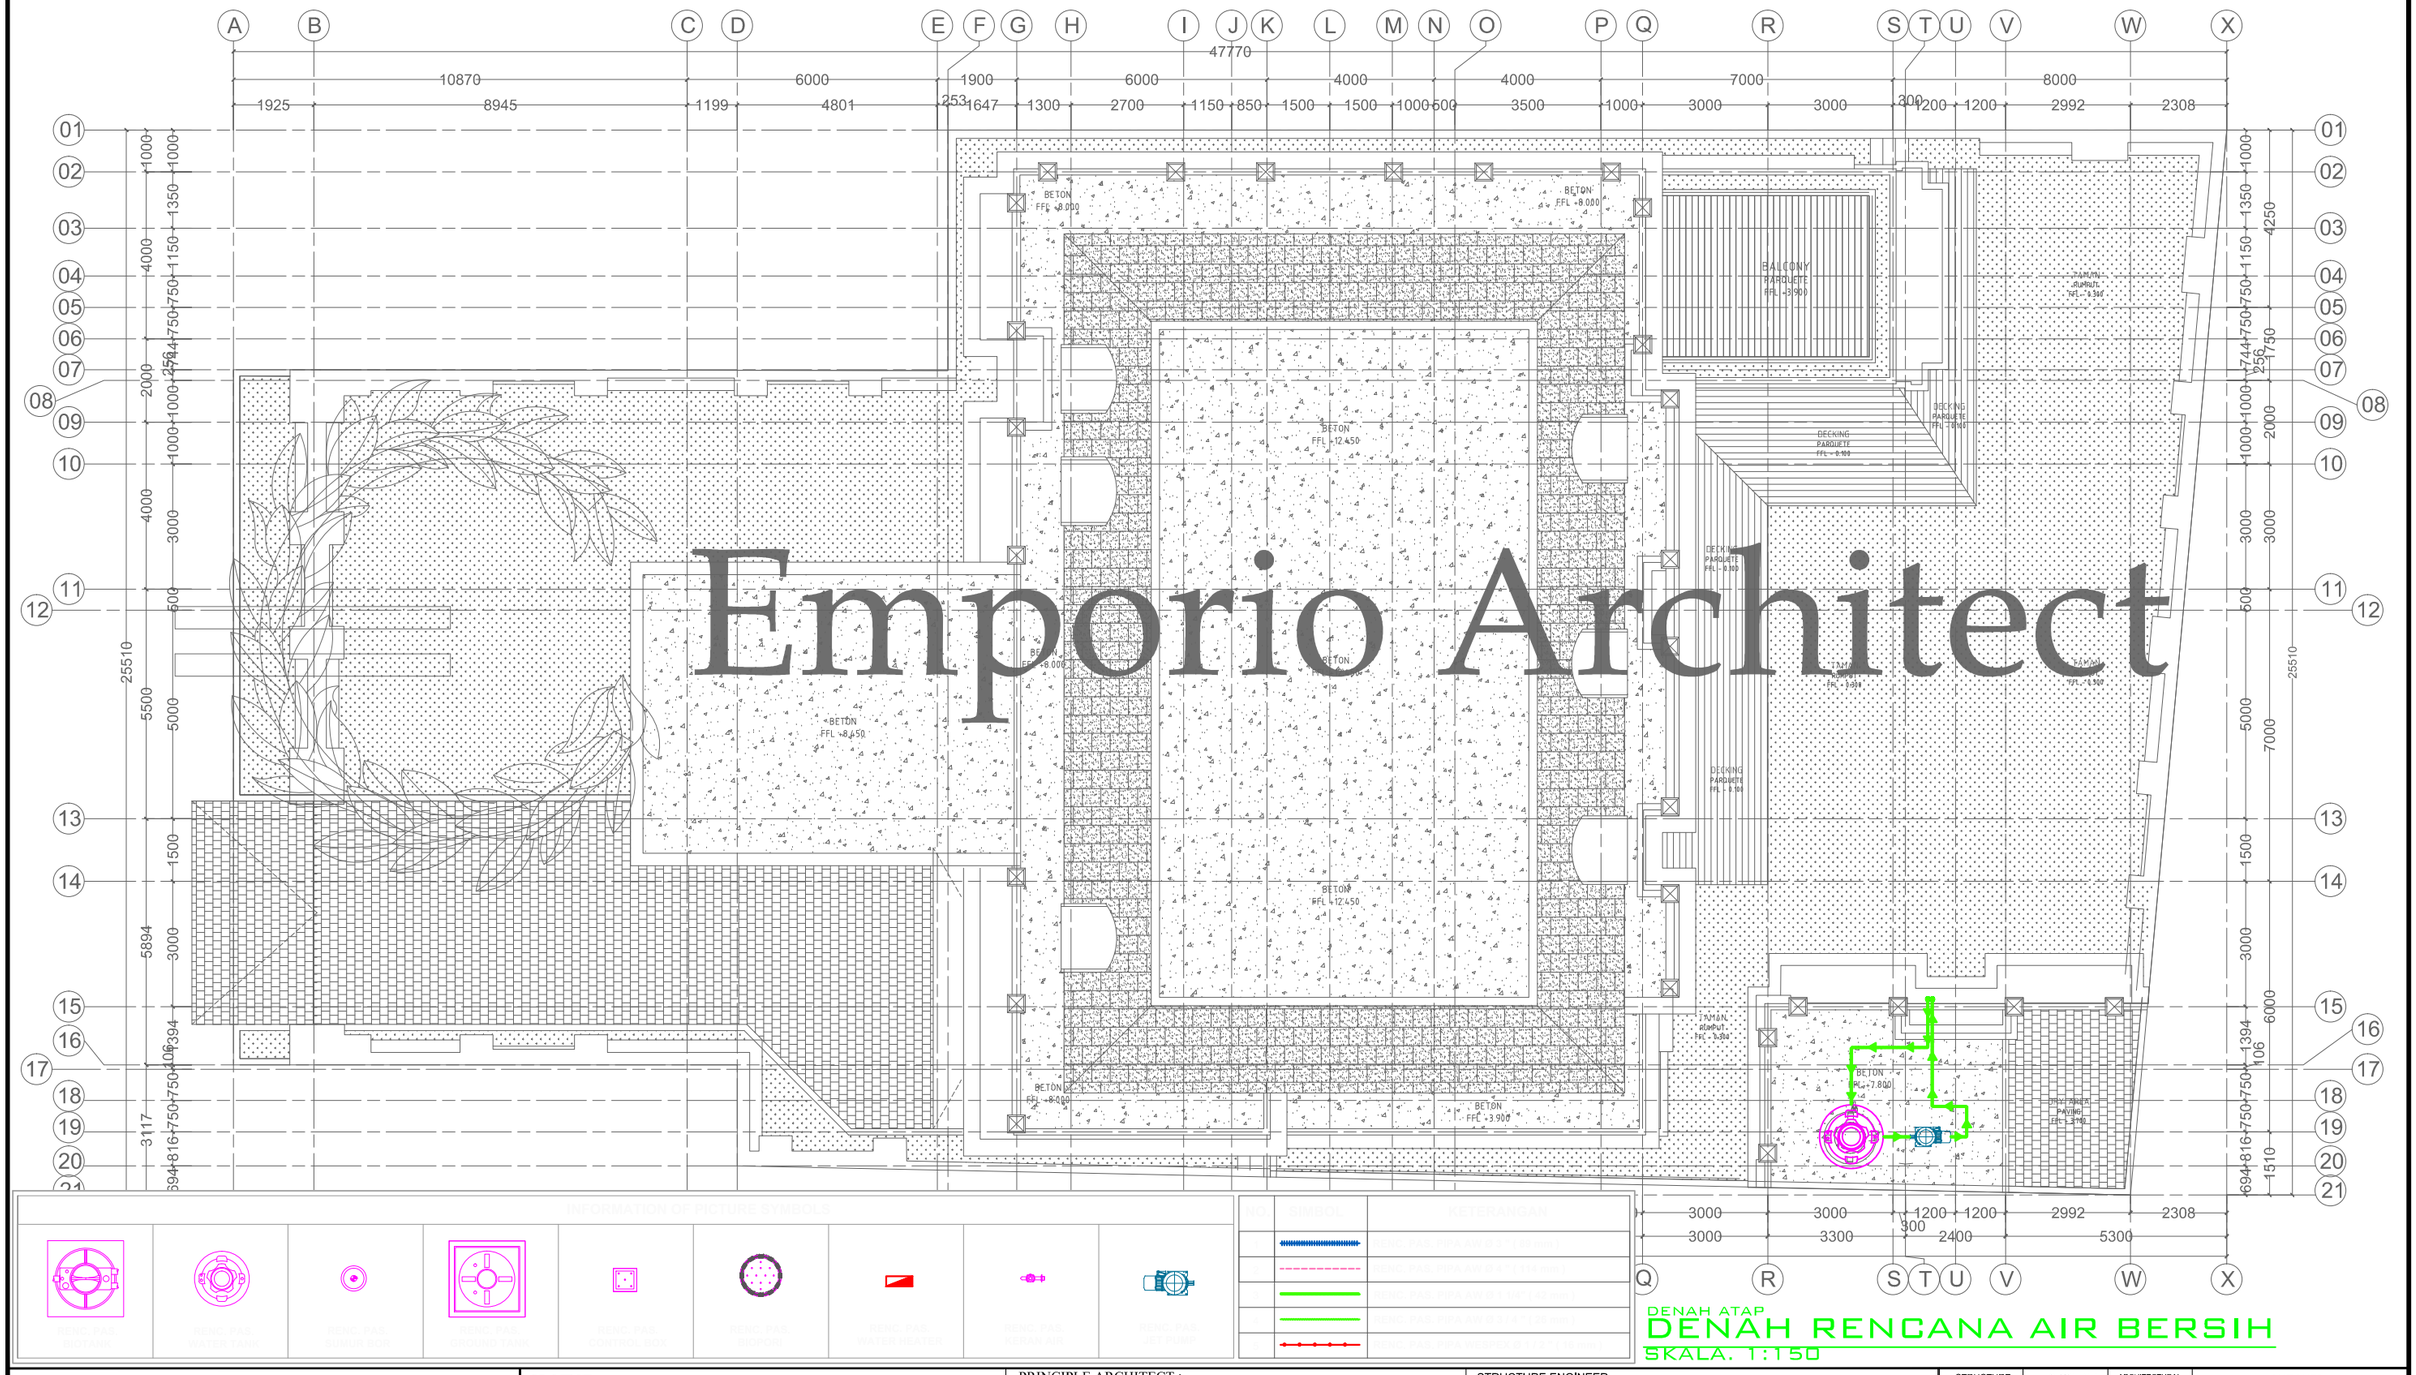

Emporio Architect

DENAH ATAP

DENAH RENCANA AIR BERSIH

SKALA. 1:150

Consultant	PROJECT : Private House	PRINCIPLE ARCHITECT : I.B. Gd Sasra Bhanutama, ST Arya Prawira Wibowo, ST
Emporio Architect info@emporioarchitec.com contact : 081222955519	OWNER :	ARCHITECT DESIGNER :
	DRAWING TITLE : DENAH RENCANA AIR BERSIH (DENAH ATAP)	SKALA : SKALA 1 : 150
		DATE :
		FILE NAME D\Data\Project
		PRINT DATE : -


STRUCTURE ENGINEER : .....

MECHANICAL AND ELECTRICAL ENGINEER : .....

DATE	REVISION NOTE	SIGNATURE

STRUCTURE DRAFTER :	ELECTRICAL AND PLUMBING DRAFTER :	ARCHITECTURAL DRAFTER :	CHECKED :
Drawing code	Page number	Total page	
EP	064	089	

Note.
Planning the structure and plumbing of the drawings should be checked again or re-adjusted by the contractor related to the field condition

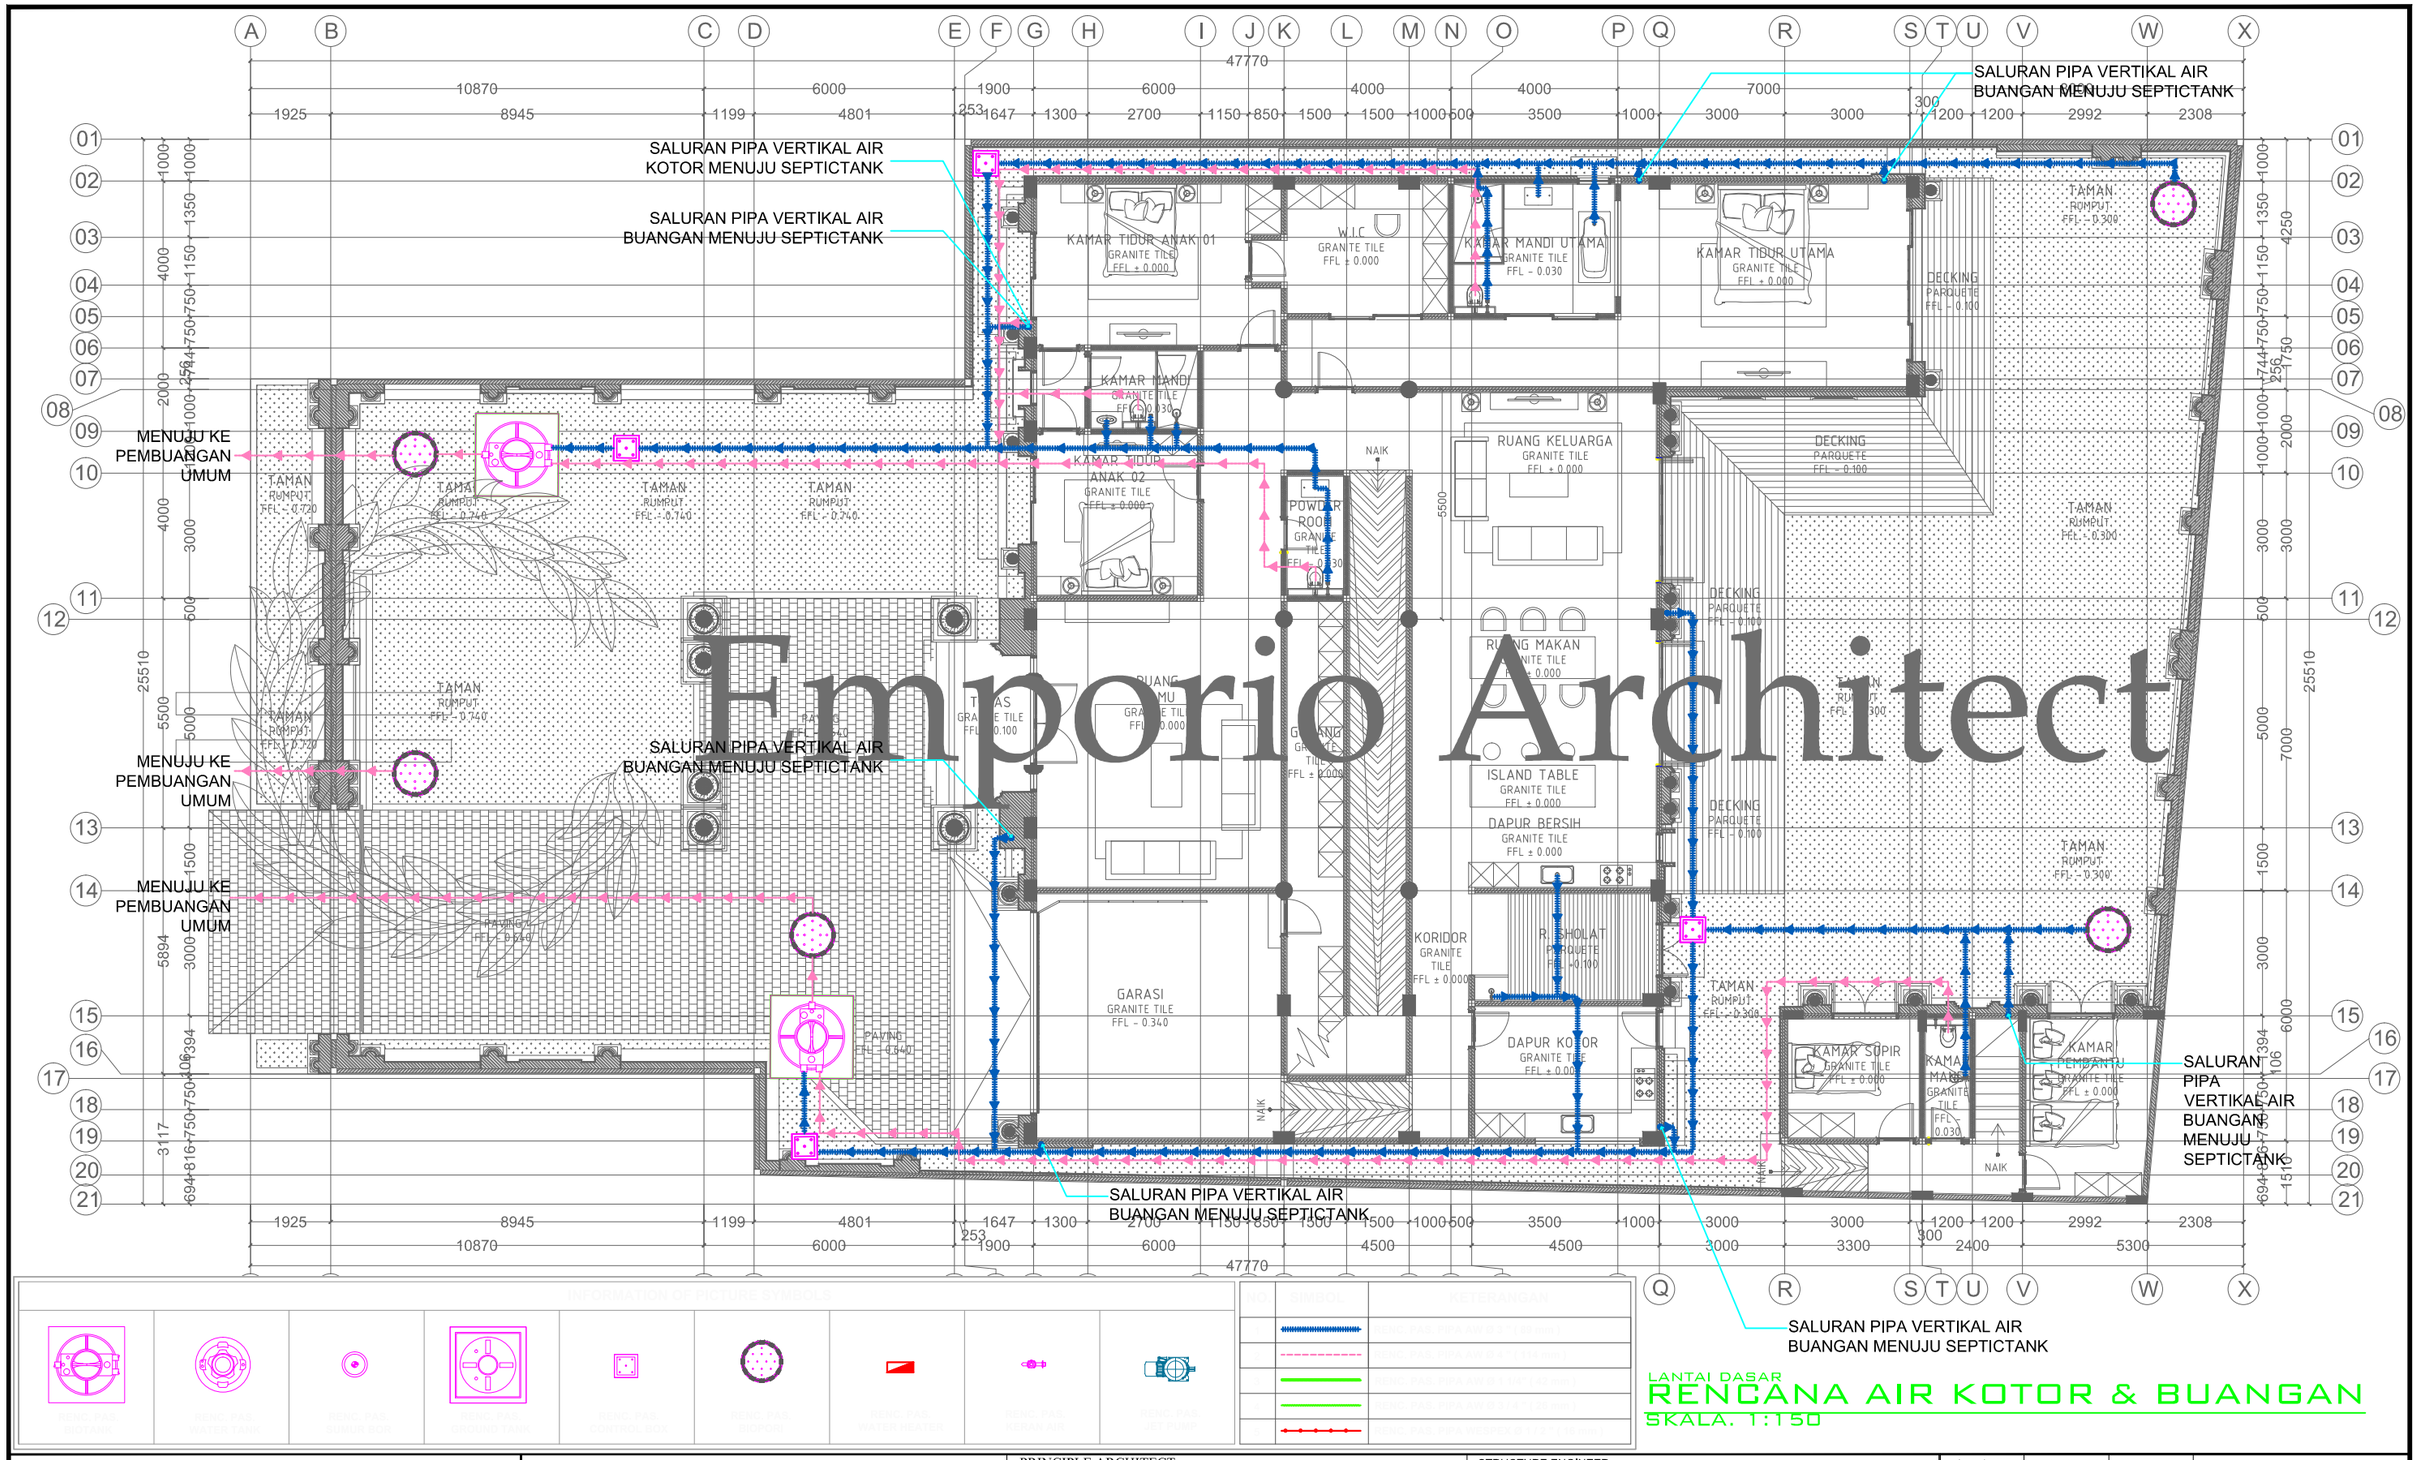

Emporio Architect

INFORMATION OF PICTURE SYMBOLS

NO	SIMBOL	KETERANGAN
1		RENC. PAS PIPA AIR KOTOR (Ø 4" / Ø 100mm)
2		RENC. PAS PIPA AIR KOTOR (Ø 3" / Ø 75mm)
3		RENC. PAS PIPA AIR BUANGAN (Ø 4" / Ø 100mm)
4		RENC. PAS PIPA AIR BUANGAN (Ø 3" / Ø 75mm)
5		RENC. PAS PIPA VENTILASI (Ø 3" / Ø 75mm)

LANTAI DASAR

RENCANA AIR KOTOR & BUANGAN


SKALA. 1:150

Consultant

Emporio Architect
info@emporioarchitec.com
contact : 081222955519

PROJECT : Private House	PRINCIPLE ARCHITECT : I.B. Gd Sasra Bhanutama, ST; Arya Prawira Wibowo, ST	STRUCTURE ENGINEER :	STRUCTURE DRAFTER :	ELECTRICAL AND PLUMBING DRAFTER :	ARCHITECTURAL DRAFTER : / CHECKED :
OWNER :	ARCHITECT DESIGNER :	MECHANICAL AND ELECTRICAL ENGINEER :			
DRAWING TITLE : RENCANA AIR KOTOR DAN BUANGAN (LT.DASAR)	SKALA : SKALA 1 : 150 / DATE :	DATE / REVISION NOTE / SIGNATURE	Drawing code: EP	Page number: 065	Total page: 089
	FILE NAME : D\Data\Project / PRINT DATE : -				

Note.
Planning the structure and plumbing of the drawings should be checked again or re-adjusted by the contractor related to the field condition

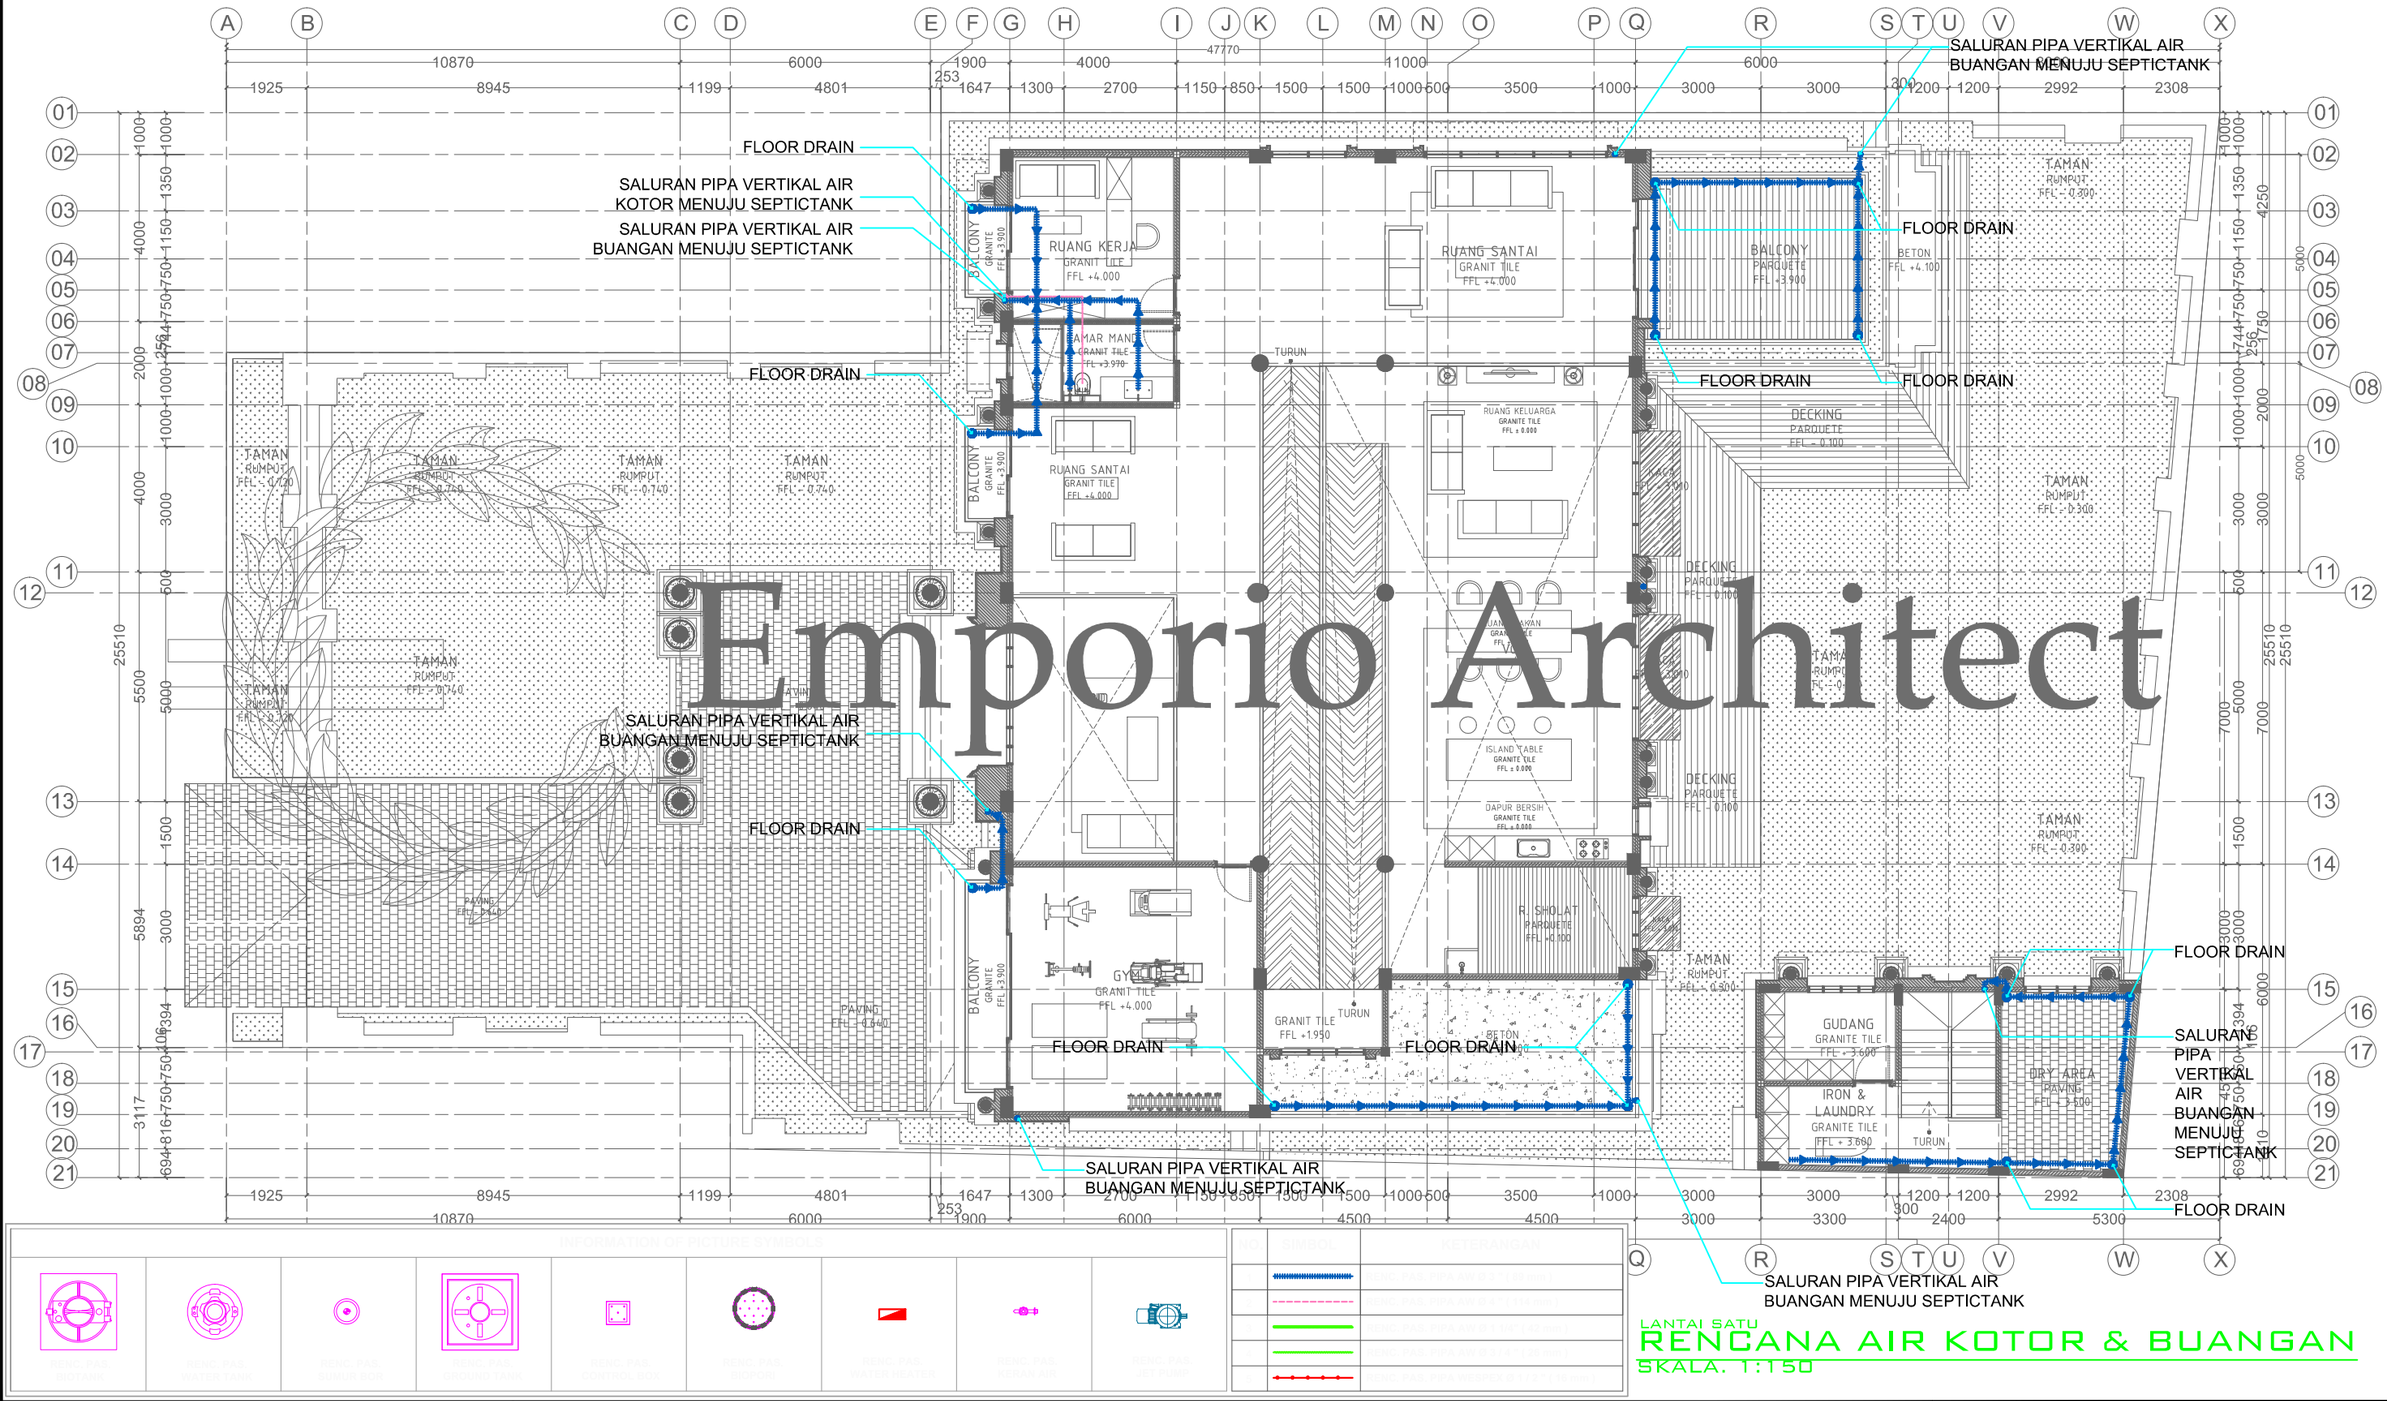

Emporio Architect

LANTAI SATU

RENCANA AIR KOTOR & BUANGAN

SKALA. 1:150


Consultant: Emporio Architect, info@emporioarchitec.com, contact : 081222955519	PROJECT : Private House	PRINCIPLE ARCHITECT : I.B. Gd Sasra Bhanutama, ST; Arya Prawira Wibowo, ST	STRUCTURE ENGINEER : .....
	OWNER :	ARCHITECT DESIGNER :	MECHANICAL AND ELECTRICAL ENGINEER : .....
	DRAWING TITLE : RENCANA AIR KOTOR DAN BUANGAN (LT.SATU)	SKALA : SKALA 1 : 150	DATE :
		FILE NAME D\Data\Project	PRINT DATE : -

STRUCTURE DRAFTER :	ELECTRICAL AND PLUMBING DRAFTER :	ARCHITECTURAL DRAFTER :	CHECKED :

DATE	REVISION NOTE	SIGNATURE

Drawing code	Page number	Total page
EP	066	089

Note.
Planning the structure and plumbing of the drawings should be checked again or re-adjusted by the contractor related to the field condition

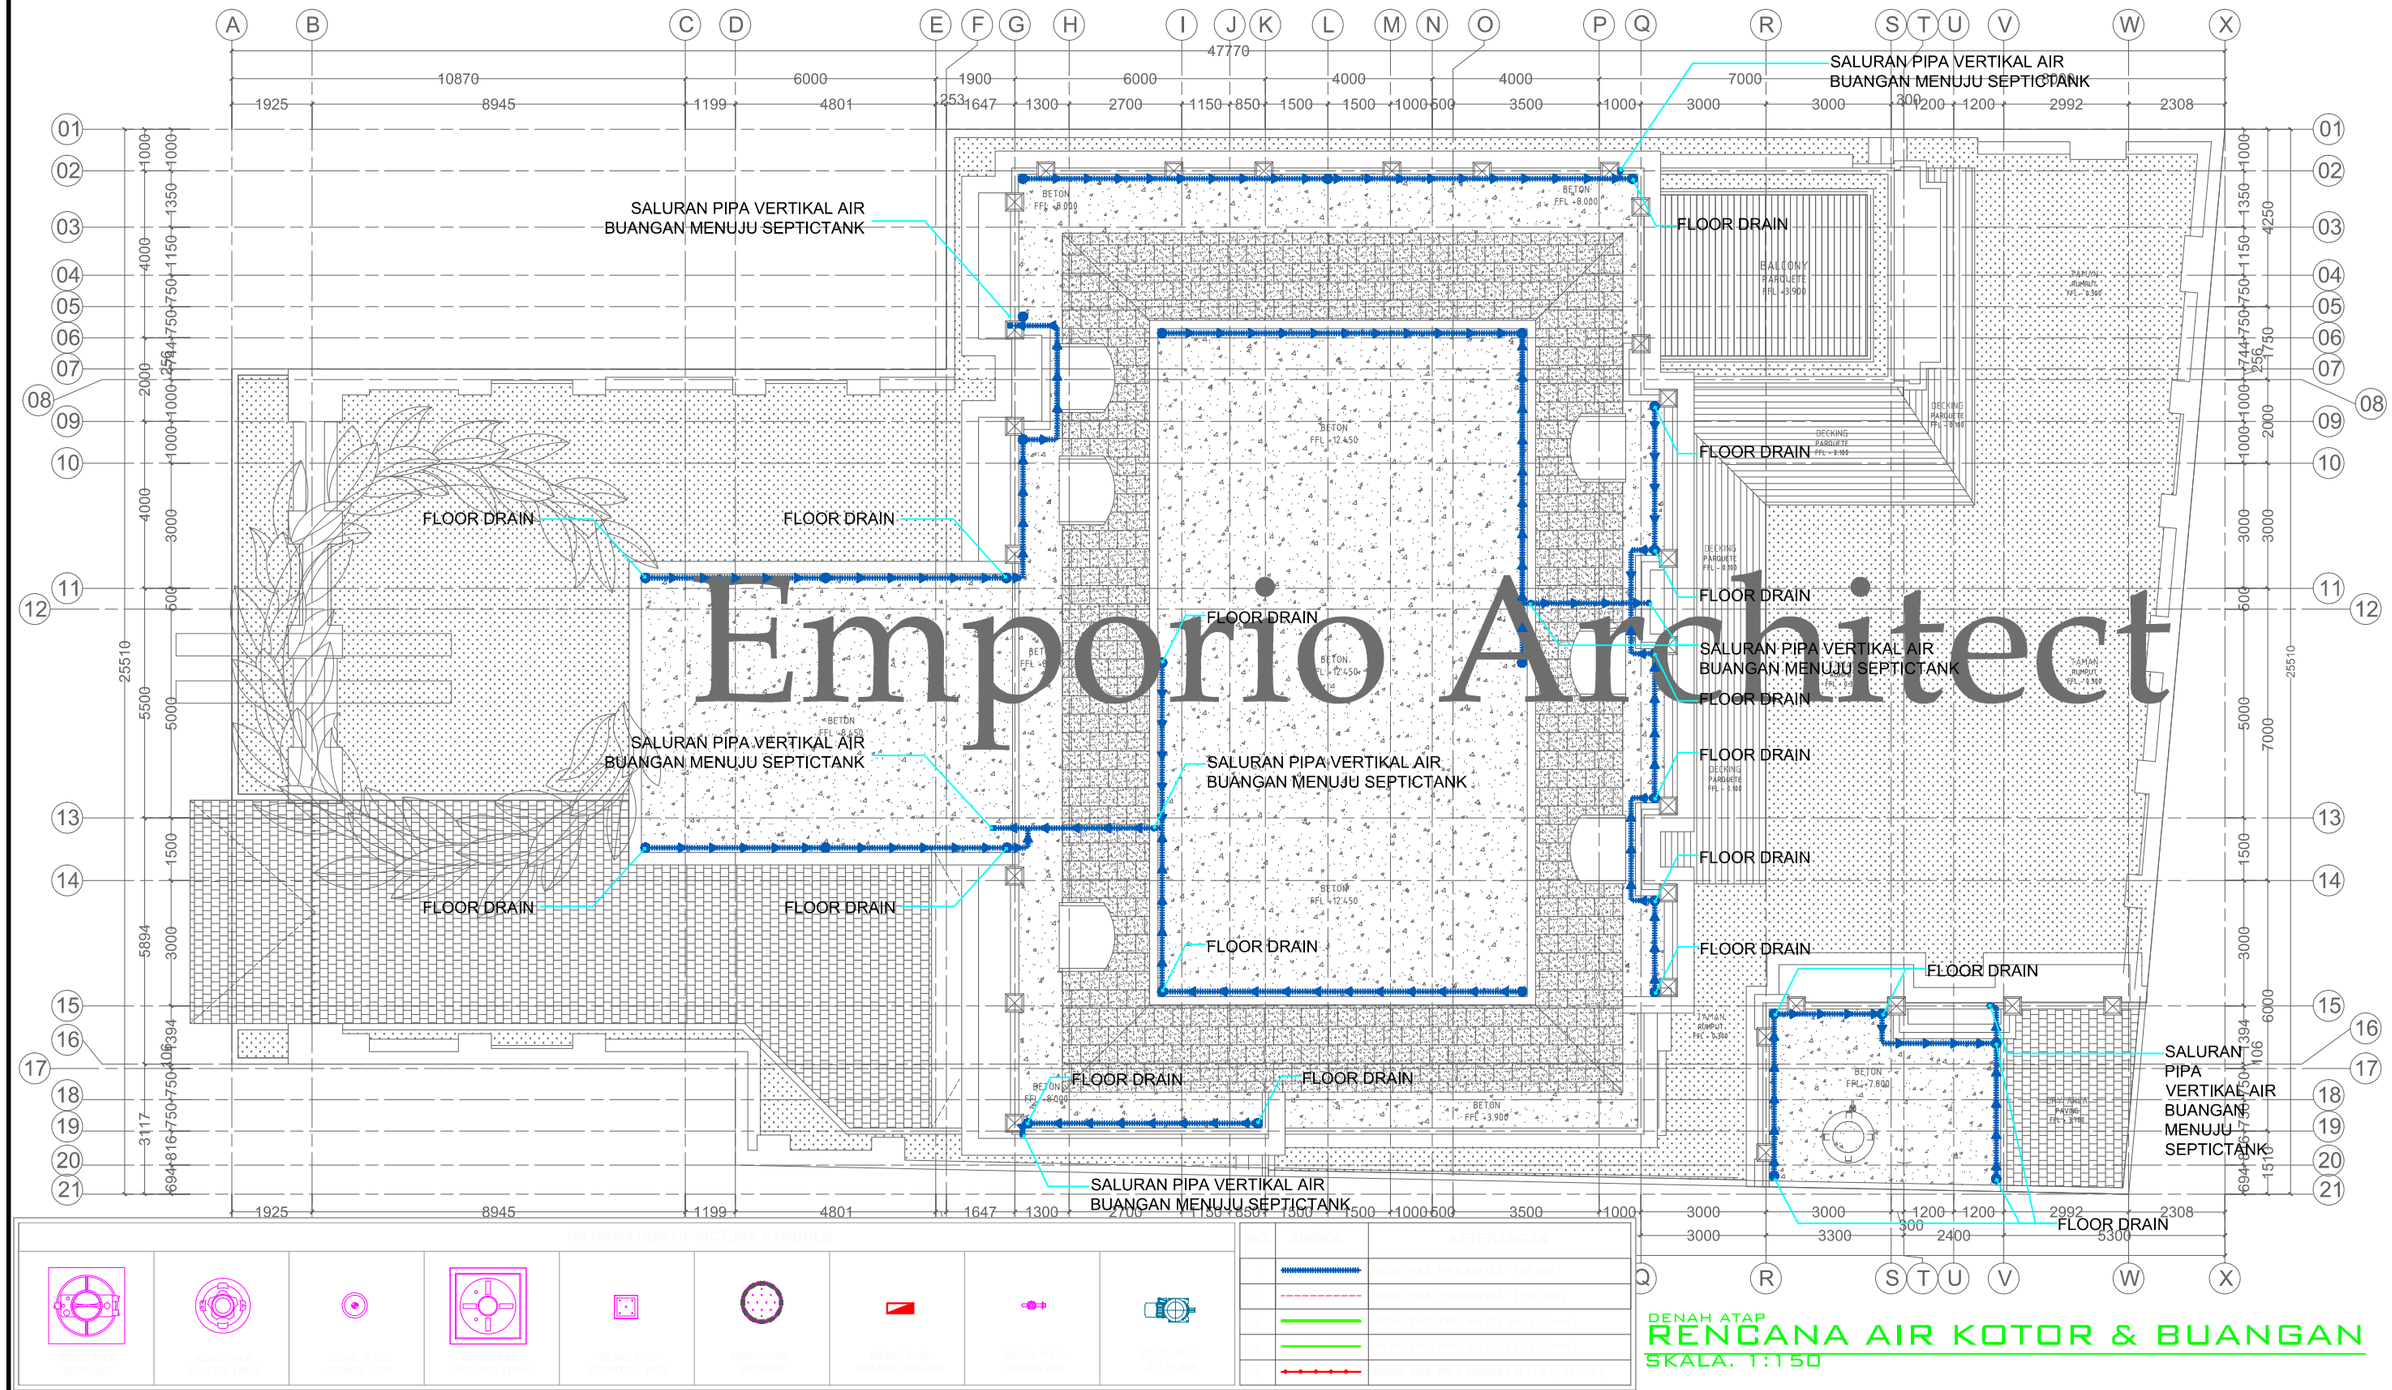

Emporio Architect

INFORMATION OF PICTURE SYMBOLS

NO	SIMBOL	KETERANGAN
1		PIPA AIR BERSIH
2		PIPA AIR KOTOR
3		PIPA AIR HUJAN
4		PIPA AIR KOTOR
5		PIPA AIR BUANGAN

DENAH ATAP

RENCANA AIR KOTOR & BUANGAN


SKALA. 1:150

Consultant

Emporio Architect
info@emporioarchitec.com
contact : 081222955519


PROJECT : Private House	PRINCIPLE ARCHITECT : I.B. Gd Sasra Bhanutama, ST; Arya Prawira Wibowo, ST	STRUCTURE ENGINEER :	STRUCTURE DRAFTER : / ELECTRICAL AND PLUMBING DRAFTER : / ARCHITECTURAL DRAFTER : / CHECKED :
OWNER :	ARCHITECT DESIGNER :	MECHANICAL AND ELECTRICAL ENGINEER :	
DRAWING TITLE : RENCANA AIR KOTOR DAN BUANGAN (DENAH ATAP)	SKALA : SKALA 1 : 150 / DATE :	DATE / REVISION NOTE / SIGNATURE	Drawing code: EP / Page number: 067 / Total page: 089
	FILE NAME : D\Data\Project / PRINT DATE : -		

Note.
Planning the structure and plumbing of the drawings should be checked again or re-adjusted by the contractor related to the field condition

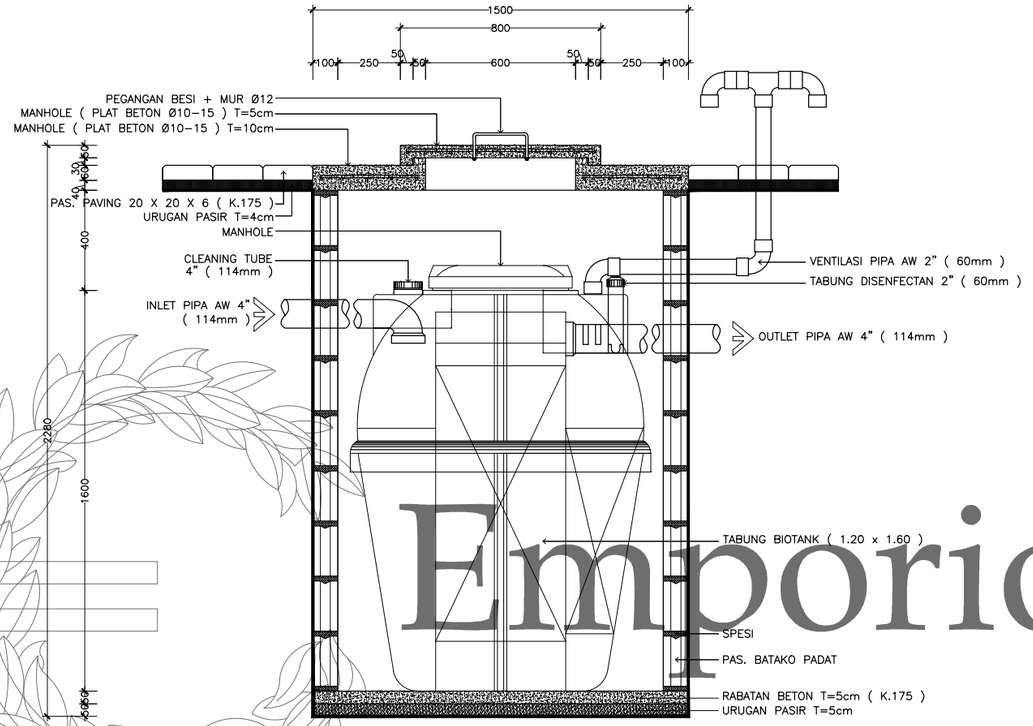


POTONGAN BIOTANK

SKALA 1 : 25

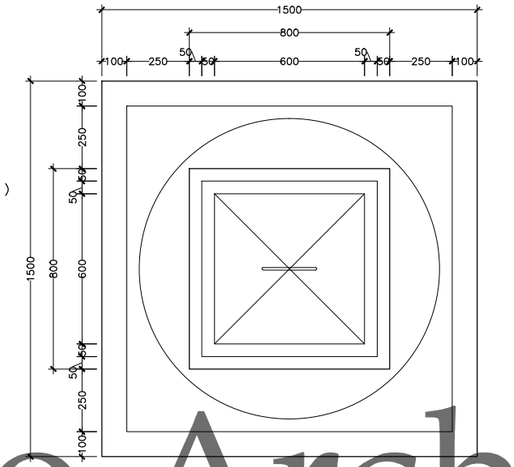


DENAH BIOTANK

SKALA 1 : 25

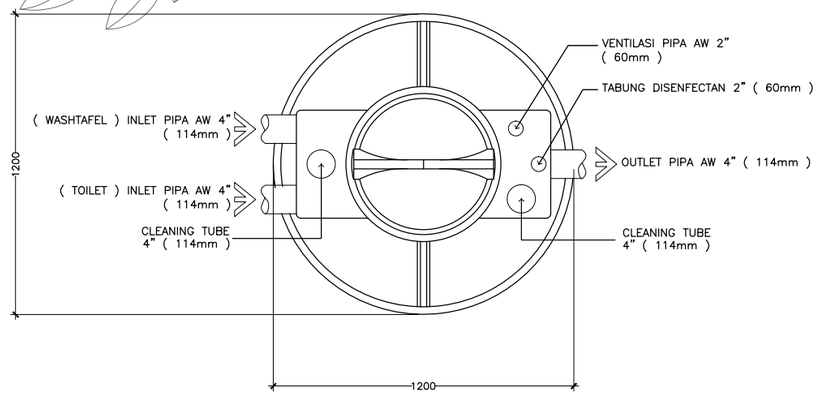

TAMPAK ATAS BIOTANK

SKALA 1 : 25

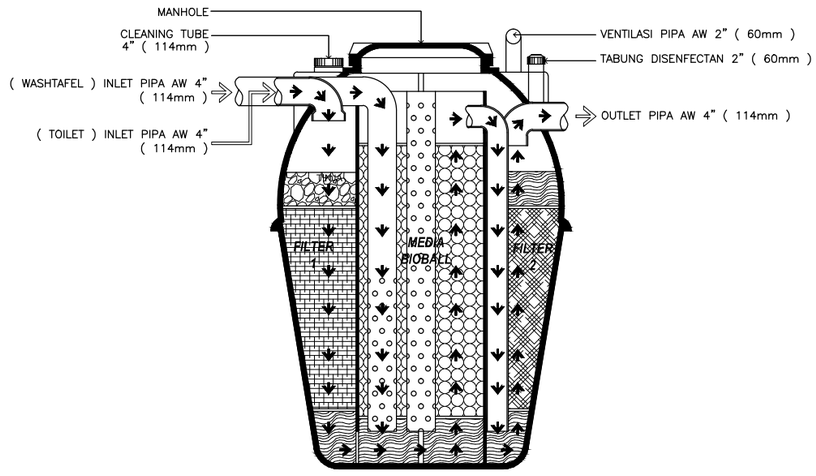

SKEMA BIOTANK

SKALA 1 : 25

BIOTANK DETAIL


SKALA 1:25

Emporio Architect

Consultant
Emporio Architect
info@emporioarchitec.com
contact : 081222955519


PROJECT : Private House	PRINCIPLE ARCHITECT : I.B. Gd Sasra Bhanutama, ST Arya Prawira Wibowo, ST	STRUCTURE ENGINEER :			STRUCTURE DRAFTER :	ELECTRICAL AND PLUMBING DRAFTER :	ARCHITECTURAL DRAFTER :	CHECKED :
OWNER :	ARCHITECT DESIGNER :	MECHANICAL AND ELECTRICAL ENGINEER :						
DRAWING TITLE : DETAIL BIOTANK	SKALA : SKALA 1 : 25	DATE :	DATE	REVISION NOTE	SIGNATURE	Drawing code	Page number	Total page
	FILE NAME D\Data\Project	PRINT DATE : -				EP	068	089

Note.
Planning the structure and plumbing of the drawings should be checked again or re-adjusted by the contractor related to the field condition

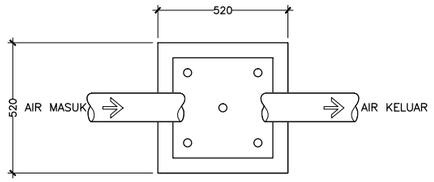


DENAH CONTROL BOX

SKALA 1 : 25

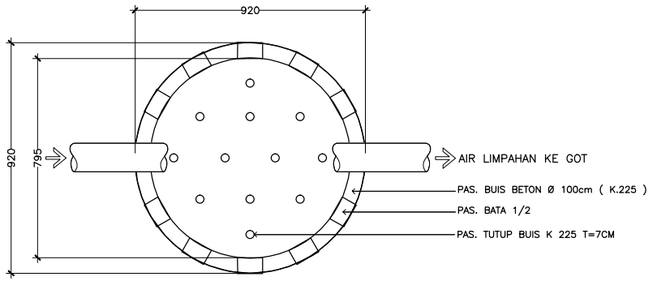


DENAH BIOPORI

SKALA 1 : 25

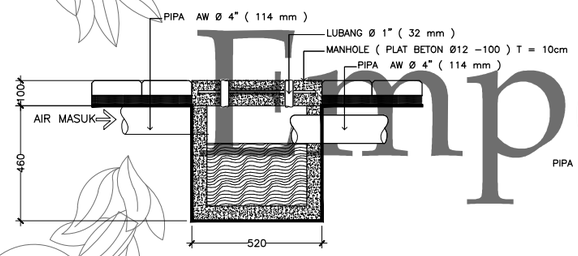

POTONGAN CONTROL BOX

SKALA 1 : 25

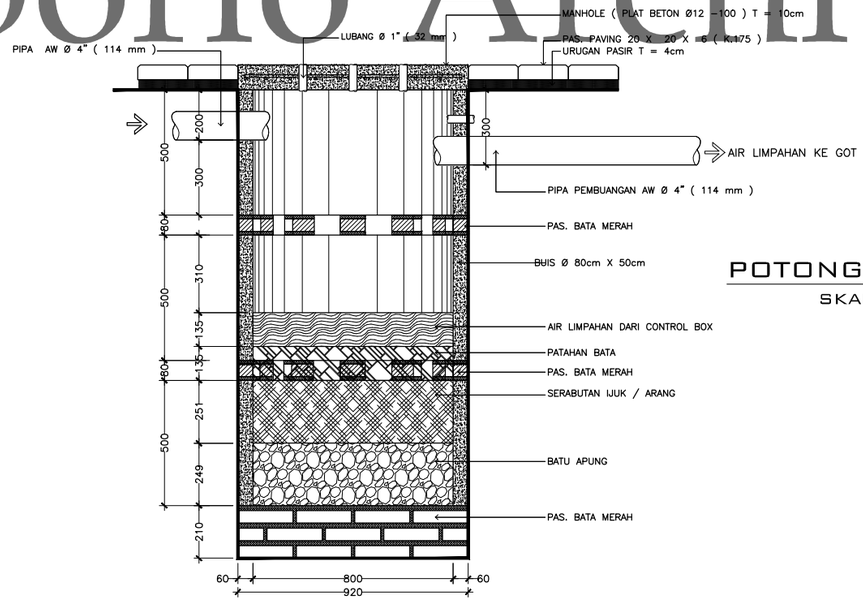

POTONGAN BIOPORI

SKALA 1 : 25

CONTROL BOX & BIOPORE DETAIL

SKALA 1:25

Emporio Architect

Consultant
Emporio Architect
info@emporioarchitec.com
contact : 081222955519

PROJECT : Private House	PRINCIPLE ARCHITECT : I.B. Gd Sasra Bhanutama, ST Arya Prawira Wibowo, ST		STRUCTURE ENGINEER :			STRUCTURE DRAFTER :	ELECTRICAL AND PLUMBING DRAFTER :	ARCHITECTURAL DRAFTER :	CHECKED :
OWNER :	ARCHITECT DESIGNER :		MECHANICAL AND ELECTRICAL ENGINEER :						
DRAWING TITLE : DETAIL CONTROL BOX & BIOPORI	SKALA : SKALA 1 : 25	DATE :	DATE	REVISION NOTE	SIGNATURE	Drawing code	Page number	Total page	Note. Planning the structure and plumbing of the drawings should be checked again or re-adjusted by the contractor related to the field condition
	FILE NAME D\Data\Project	PRINT DATE : -				EP	069	089	

KETERANGAN :

1. Mutu Beton
   - Pile Cap : fc' 20,75 Mpa (slump 12± 2)
   - Kolom : fc' 20,75 Mpa (slump 12± 2)
   - Balok : fc' 20,75 Mpa (slump 12± 2)
   - Pelat : fc' 20,75 Mpa (slump 12± 2)
2. Mutu Baja Tulangan
   ≤ Ø12 BJTP 24 (SNI)
   > Ø12 BJTD 32 (SNI)
3. Struktur Atap
   Rangka Baja Ringan Profil Uk 75
4. Kontraktor harus menyesuaikan kembali dimensi dan leveling bangunan sesuai perencanaan arsitektur

Emporio Architect


DENAH PONDASI BOREPILE

SKALA. 1 : 150

Consultant
Emporio Architect
info@emporioarchitec.com
contact : 081222955519

PROJECT : Private House	PRINCIPLE ARCHITECT : I.B. Gd Sasra Bhanutama, ST Arya Prawira Wibowo, ST	STRUCTURE ENGINEER :	STRUCTURE DRAFTER : / ELECTRICAL AND PLUMBING DRAFTER : / ARCHITECTURAL DRAFTER : / CHECKED :
OWNER :	ARCHITECT DESIGNER :	MECHANICAL AND ELECTRICAL ENGINEER :	
DRAWING TITLE : DENAH PONDASI BOREPILE	SKALA : SKALA 1 : 150 / DATE :	DATE / REVISION NOTE / SIGNATURE	Drawing code: S / Page number: 070 / Total page: 089
	FILE NAME : D\Data\Project / PRINT DATE : -		

Note.
Planning the structure and plumbing of the drawings should be checked again or re-adjusted by the contractor related to the field condition

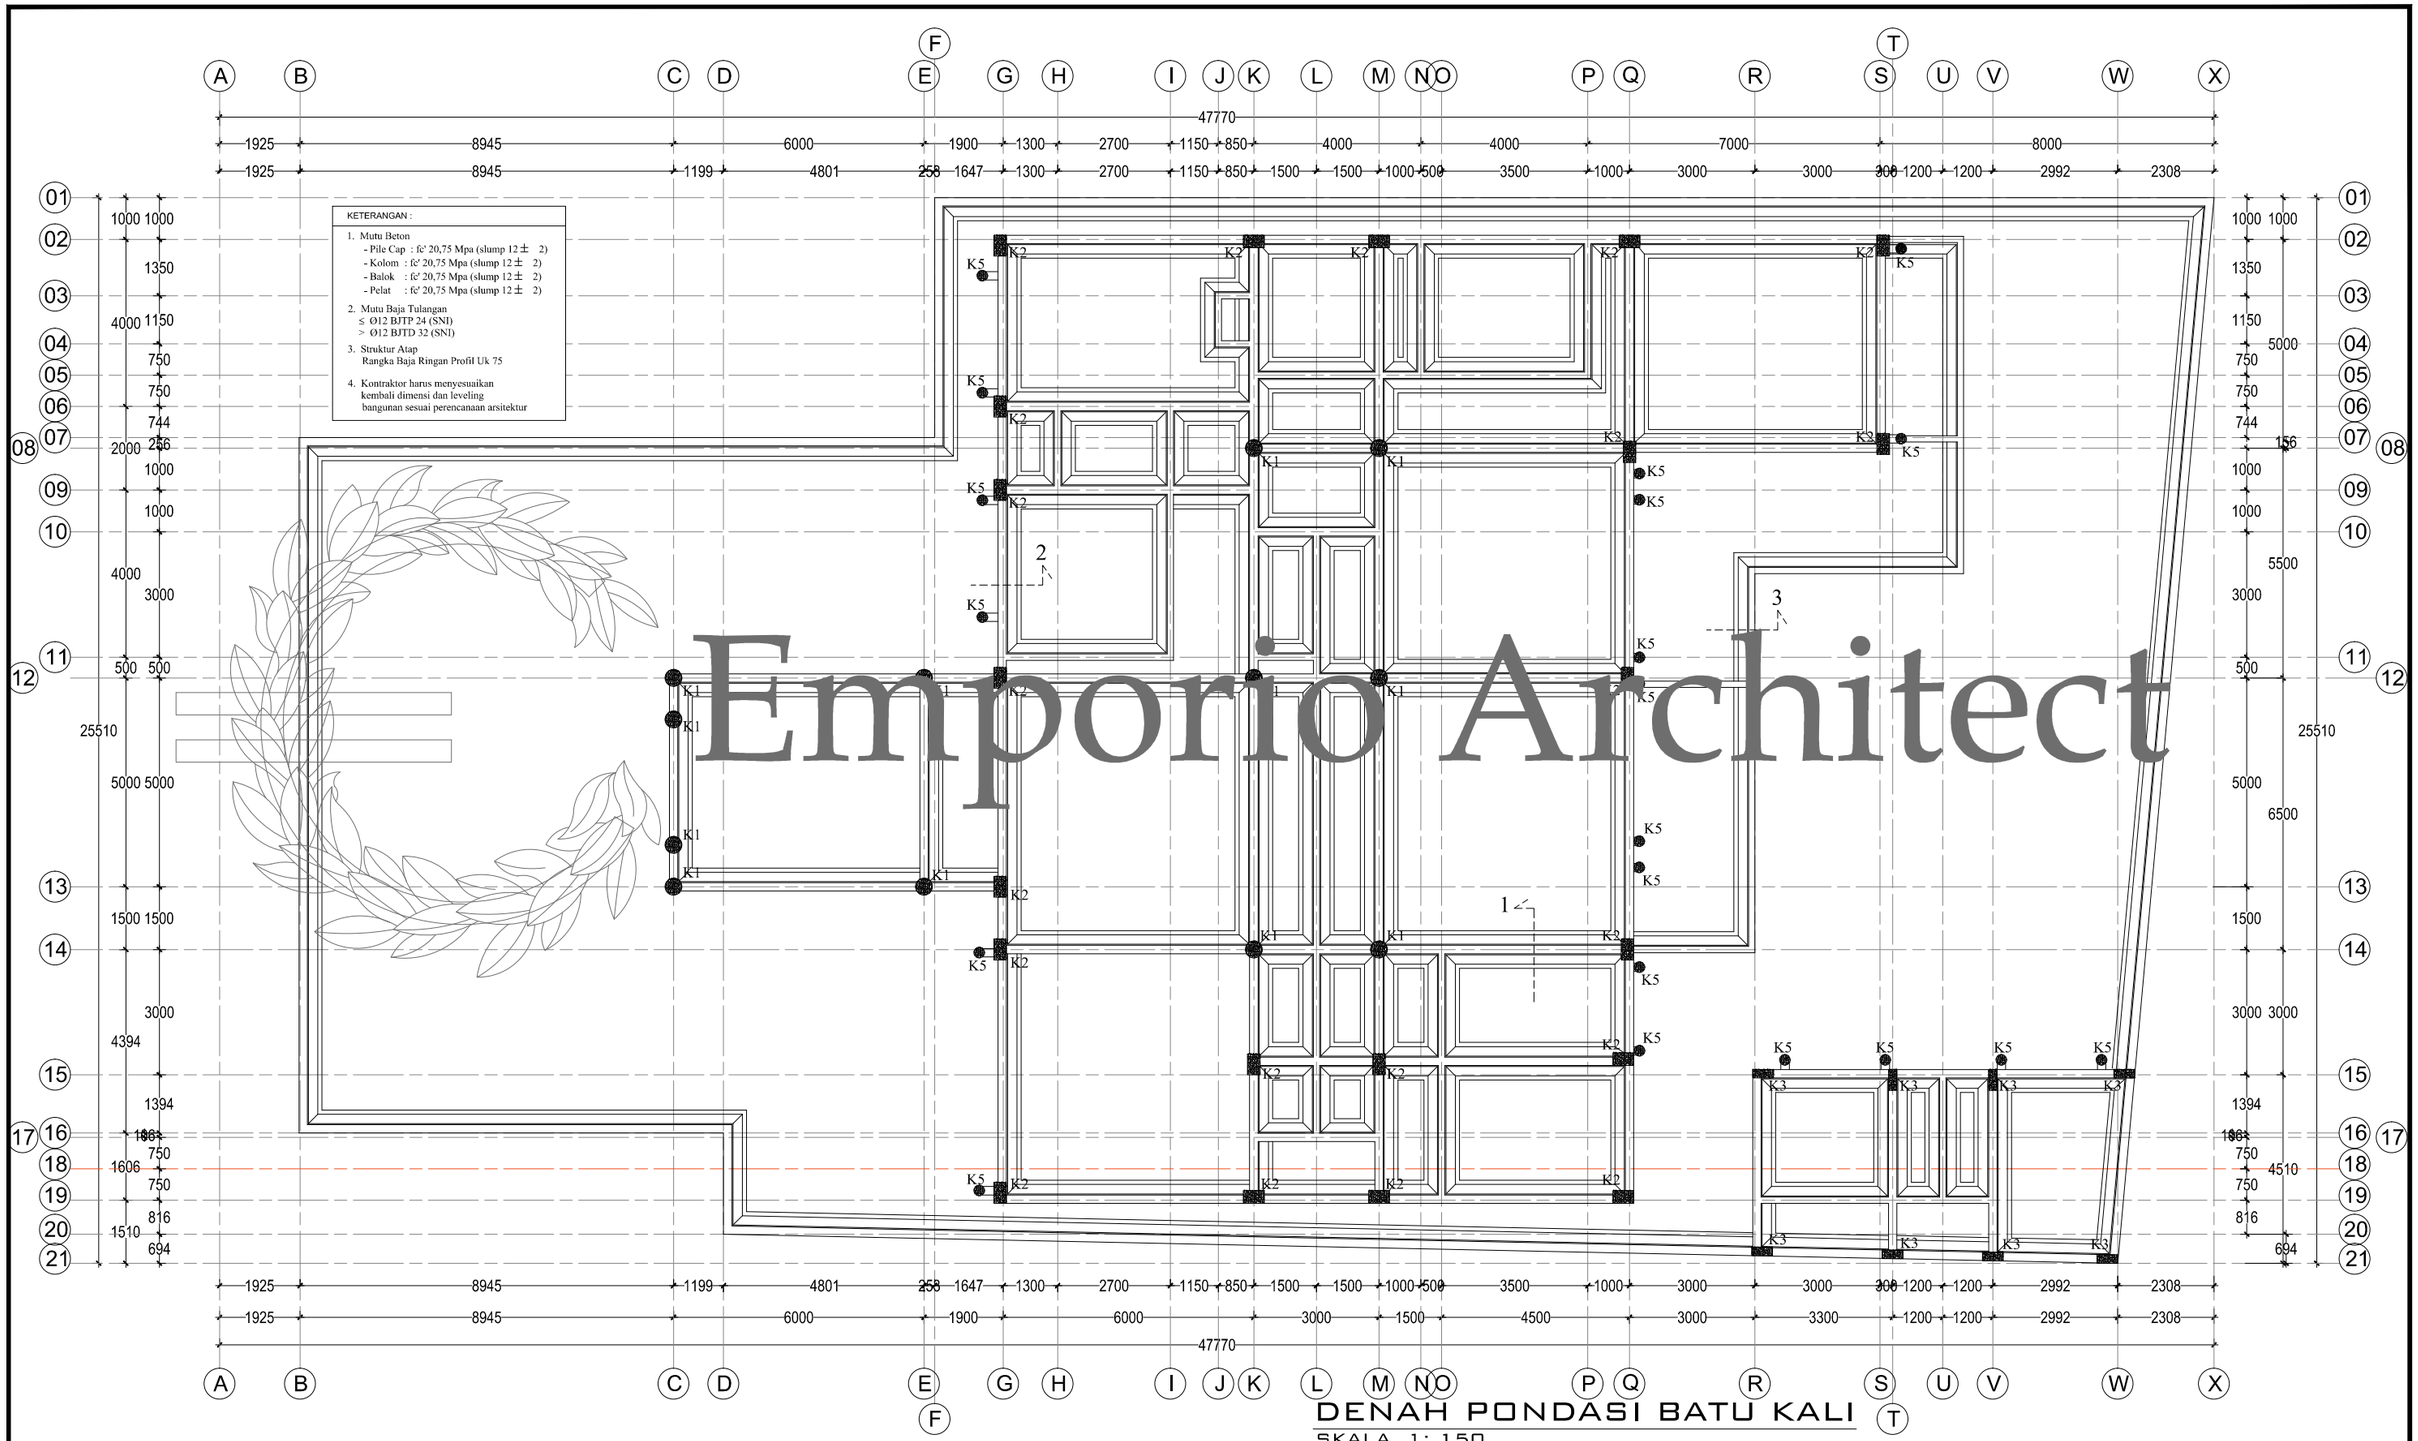

Emporio Architect

DENAH PONDASI BATU KALI

SKALA. 1 : 150

Consultant
Emporio Architect
info@emporioarchitec.com
contact : 081222955519

PROJECT : Private House	PRINCIPLE ARCHITECT : I.B. Gd Sasra Bhanutama, ST Arya Prawira Wibowo, ST	STRUCTURE ENGINEER :	STRUCTURE DRAFTER : / ELECTRICAL AND PLUMBING DRAFTER : / ARCHITECTURAL DRAFTER : / CHECKED :
OWNER :	ARCHITECT DESIGNER :	MECHANICAL AND ELECTRICAL ENGINEER :	
DRAWING TITLE : DENAH PONDASI BATU KALI	SKALA : SKALA 1 : 150 / DATE :	DATE / REVISION NOTE / SIGNATURE	Drawing code: S / Page number: 071 / Total page: 089
	FILE NAME : D\Data\Project / PRINT DATE : -		

Note.
Planning the structure and plumbing of the drawings should be checked again or re-adjusted by the contractor related to the field condition

KETERANGAN :

1. Mutu Beton
   - Pile Cap : fc' 20,75 Mpa (slump 12± 2)
   - Kolom : fc' 20,75 Mpa (slump 12± 2)
   - Balok : fc' 20,75 Mpa (slump 12± 2)
   - Pelat : fc' 20,75 Mpa (slump 12± 2)
2. Mutu Baja Tulangan
   ≤ Ø12 BJTP 24 (SNI)
   > Ø12 BJTD 32 (SNI)
3. Struktur Atap
   Rangka Baja Ringan Profil Uk 75
4. Kontraktor harus menyesuaikan kembali dimensi dan leveling bangunan sesuai perencanaan arsitektur

Emporio Architect

DENAH TIE BEAM DAN KOLOM LANTAI DASAR

SKALA. 1 : 150

Consultant
Emporio Architect
info@emporioarchitec.com
contact : 081222955519

PROJECT : Private House	PRINCIPLE ARCHITECT : I.B. Gd Sasra Bhanutama, ST Arya Prawira Wibowo, ST	STRUCTURE ENGINEER :	STRUCTURE DRAFTER : / ELECTRICAL AND PLUMBING DRAFTER : / ARCHITECTURAL DRAFTER : / CHECKED :
OWNER :	ARCHITECT DESIGNER :	MECHANICAL AND ELECTRICAL ENGINEER :	
DRAWING TITLE : DENAH TIE BEAM DAN KOLOM LANTAI DASAR	SKALA : SKALA 1 : 150 / DATE :	DATE / REVISION NOTE / SIGNATURE	Drawing code: S / Page number: 072 / Total page: 089
	FILE NAME : D\Data\Project / PRINT DATE : -		

Note.
Planning the structure and plumbing of the drawings should be checked again or re-adjusted by the contractor related to the field condition

KETERANGAN :

1. Mutu Beton
   - Pile Cap : fc' 20,75 Mpa (slump 12± 2)
   - Kolom : fc' 20,75 Mpa (slump 12± 2)
   - Balok : fc' 20,75 Mpa (slump 12± 2)
   - Pelat : fc' 20,75 Mpa (slump 12± 2)
2. Mutu Baja Tulangan
   ≤ Ø12 BJTP 24 (SNI)
   > Ø12 BJTD 32 (SNI)
3. Struktur Atap
   Rangka Baja Ringan Profil Uk 75
4. Kontraktor harus menyesuaikan kembali dimensi dan leveling bangunan sesuai perencanaan arsitektur

Emporio Architect

DENAH BALOK RAMP

SKALA. 1 : 150

Consultant

Emporio Architect
info@emporioarchitec.com
contact : 081222955519

PROJECT : Private House	PRINCIPLE ARCHITECT : I.B. Gd Sasra Bhanutama, ST Arya Prawira Wibowo, ST	STRUCTURE ENGINEER :	STRUCTURE DRAFTER :	ELECTRICAL AND PLUMBING DRAFTER :	ARCHITECTURAL DRAFTER :	CHECKED :	
OWNER :	ARCHITECT DESIGNER :	MECHANICAL AND ELECTRICAL ENGINEER :					
DRAWING TITLE : DENAH BALOK RAMP	SKALA : SKALA 1 : 150	DATE :	DATE / REVISION NOTE / SIGNATURE		Drawing code	Page number	Total page
	FILE NAME D\Data\Project	PRINT DATE : -			S	073	089

Note.
Planning the structure and plumbing of the drawings should be checked again or re-adjusted by the contractor related to the field condition

KETERANGAN :

1. Mutu Beton
   - Pile Cap : fc' 20,75 Mpa (slump 12± 2)
   - Kolom : fc' 20,75 Mpa (slump 12± 2)
   - Balok : fc' 20,75 Mpa (slump 12± 2)
   - Pelat : fc' 20,75 Mpa (slump 12± 2)
2. Mutu Baja Tulangan
   ≤ Ø12 BJTP 24 (SNI)
   > Ø12 BJTD 32 (SNI)
3. Struktur Atap
   Rangka Baja Ringan Profil Uk 75
4. Kontraktor harus menyesuaikan kembali dimensi dan leveling bangunan sesuai perencanaan arsitektur

Emporio Architect

DENAH BALOK DAN KOLOM LANTAI SATU

SKALA. 1 : 150

Consultant

Emporio Architect
info@emporioarchitec.com
contact : 081222955519

PROJECT : Private House	PRINCIPLE ARCHITECT : I.B. Gd Sasra Bhanutama, ST; Arya Prawira Wibowo, ST	STRUCTURE ENGINEER :	STRUCTURE DRAFTER : / ELECTRICAL AND PLUMBING DRAFTER : / ARCHITECTURAL DRAFTER : / CHECKED :
OWNER :	ARCHITECT DESIGNER :	MECHANICAL AND ELECTRICAL ENGINEER :	
DRAWING TITLE : DENAH BALOK DAN KOLOM LANTAI SATU	SKALA : SKALA 1 : 150 / DATE :	DATE / REVISION NOTE / SIGNATURE	Drawing code : S / Page number : 074 / Total page : 089
	FILE NAME : D\Data\Project / PRINT DATE : -		

Note.
Planning the structure and plumbing of the drawings should be checked again or re-adjusted by the contractor related to the field condition

KETERANGAN :

1. Mutu Beton
   - Pile Cap : fc' 20,75 Mpa (slump 12± 2)
   - Kolom : fc' 20,75 Mpa (slump 12± 2)
   - Balok : fc' 20,75 Mpa (slump 12± 2)
   - Pelat : fc' 20,75 Mpa (slump 12± 2)
2. Mutu Baja Tulangan
   ≤ Ø12 BJTP 24 (SNI)
   > Ø12 BJTD 32 (SNI)
3. Struktur Atap
   Rangka Baja Ringan Profil Uk 75
4. Kontraktor harus menyesuaikan kembali dimensi dan leveling bangunan sesuai perencanaan arsitektur

Emporio Architect


DENAH BALOK ATAP PERTAMA

SKALA. 1: 150

Consultant
Emporio Architect
info@emporioarchitec.com
contact : 081222955519

PROJECT : Private House	PRINCIPLE ARCHITECT : I.B. Gd Sasra Bhanutama, ST; Arya Prawira Wibowo, ST	STRUCTURE ENGINEER :	STRUCTURE DRAFTER : / ELECTRICAL AND PLUMBING DRAFTER : / ARCHITECTURAL DRAFTER : / CHECKED :
OWNER :	ARCHITECT DESIGNER :	MECHANICAL AND ELECTRICAL ENGINEER :	
DRAWING TITLE : DENAH BALOK ATAP PERTAMA	SKALA : SKALA 1 : 150 / DATE :	DATE / REVISION NOTE / SIGNATURE	Drawing code: S / Page number: 075 / Total page: 089
	FILE NAME : D\Data\Project / PRINT DATE : -		

Note.
Planning the structure and plumbing of the drawings should be checked again or re-adjusted by the contractor related to the field condition

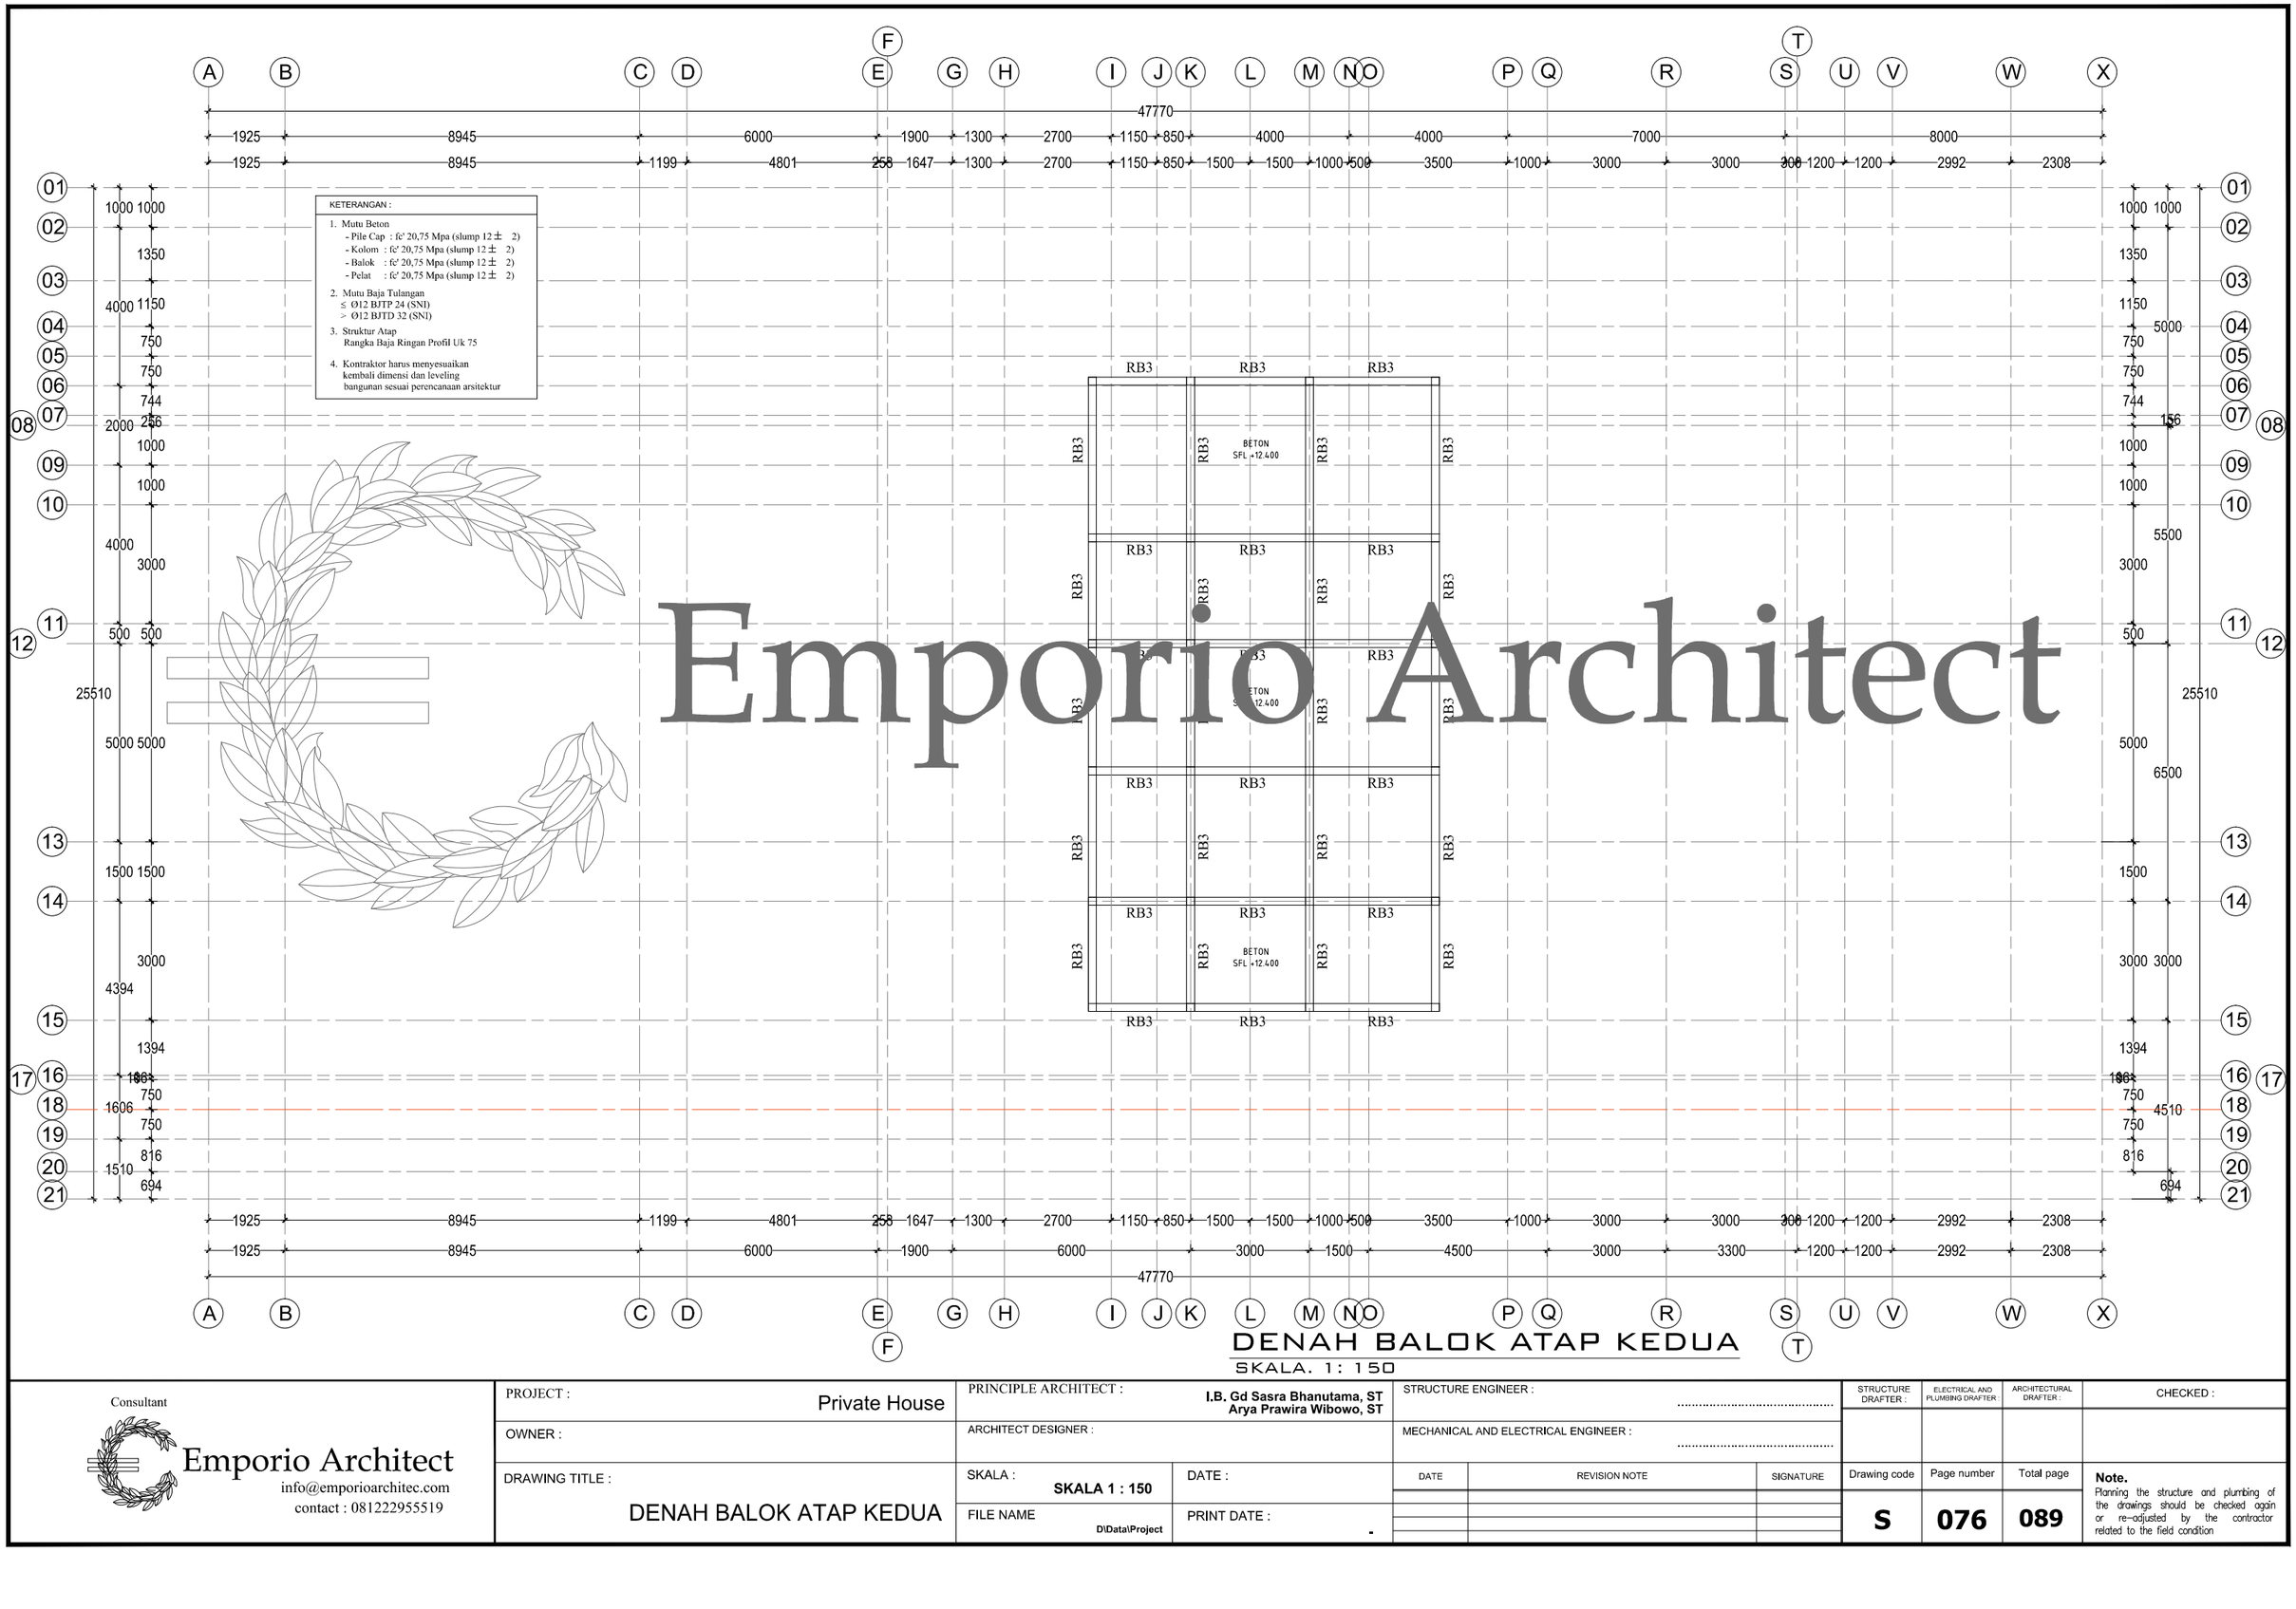

Emporio Architect

DENAH BALOK ATAP KEDUA

SKALA. 1 : 150

Consultant
Emporio Architect
info@emporioarchitec.com
contact : 081222955519

PROJECT : Private House	PRINCIPLE ARCHITECT : I.B. Gd Sasra Bhanutama, ST Arya Prawira Wibowo, ST	STRUCTURE ENGINEER :	STRUCTURE DRAFTER : / ELECTRICAL AND PLUMBING DRAFTER : / ARCHITECTURAL DRAFTER : / CHECKED :
OWNER :	ARCHITECT DESIGNER :	MECHANICAL AND ELECTRICAL ENGINEER :	
DRAWING TITLE : DENAH BALOK ATAP KEDUA	SKALA : SKALA 1 : 150 / DATE :	DATE / REVISION NOTE / SIGNATURE	Drawing code: S / Page number: 076 / Total page: 089
	FILE NAME : D\Data\Project / PRINT DATE : -		

Note.
Planning the structure and plumbing of the drawings should be checked again or re-adjusted by the contractor related to the field condition

KETERANGAN :

1. Mutu Beton
   - Pile Cap : fc' 20,75 Mpa (slump 12± 2)
   - Kolom : fc' 20,75 Mpa (slump 12± 2)
   - Balok : fc' 20,75 Mpa (slump 12± 2)
   - Pelat : fc' 20,75 Mpa (slump 12± 2)
2. Mutu Baja Tulangan
   ≤ Ø12 BJTP 24 (SNI)
   > Ø12 BJTD 32 (SNI)
3. Struktur Atap
   Rangka Baja Ringan Profil Uk 75
4. Kontraktor harus menyesuaikan kembali dimensi dan leveling bangunan sesuai perencanaan arsitektur

PELAT TEBAL 8 CM
WIREMESH M6 1 LAPIS

PELAT TEBAL 8 CM
WIREMESH M6 1 LAPIS

PELAT TEBAL 8 CM
WIREMESH M6 1 LAPIS

Emporio Architect

DENAH PEMBESIAN PELAT LANTAI DASAR

SKALA. 1 : 150

Consultant
Emporio Architect
info@emporioarchitec.com
contact : 081222955519

PROJECT : Private House	PRINCIPLE ARCHITECT : I.B. Gd Sasra Bhanutama, ST; Arya Prawira Wibowo, ST	STRUCTURE ENGINEER :	STRUCTURE DRAFTER : / ELECTRICAL AND PLUMBING DRAFTER : / ARCHITECTURAL DRAFTER : / CHECKED :
OWNER :	ARCHITECT DESIGNER :	MECHANICAL AND ELECTRICAL ENGINEER :	
DRAWING TITLE : DENAH PEMBESIAN PELAT LANTAI DASAR	SKALA : SKALA 1 : 150 / DATE :	DATE / REVISION NOTE / SIGNATURE	Drawing code : S / Page number : 077 / Total page : 089
	FILE NAME : D\Data\Project / PRINT DATE : -		

Note.
Planning the structure and plumbing of the drawings should be checked again or re-adjusted by the contractor related to the field condition

KETERANGAN :

1. Mutu Beton
   - Pile Cap : fc' 20,75 Mpa (slump 12± 2)
   - Kolom : fc' 20,75 Mpa (slump 12± 2)
   - Balok : fc' 20,75 Mpa (slump 12± 2)
   - Pelat : fc' 20,75 Mpa (slump 12± 2)
2. Mutu Baja Tulangan
   ≤ Ø12 BJTP 24 (SNI)
   > Ø12 BJTD 32 (SNI)
3. Struktur Atap
   Rangka Baja Ringan Profil Uk 75
4. Kontraktor harus menyesuaikan kembali dimensi dan leveling bangunan sesuai perencanaan arsitektur

TURUN

PELAT TEBAL 12 CM
PEMBESIAN Ø10-150 2 LAPIS

Emporio Architect

DENAH PEMBESIAN PELAT RAMP

SKALA. 1: 150

Consultant: Emporio Architect, info@emporioarchitec.com, contact : 081222955519	PROJECT : Private House	PRINCIPLE ARCHITECT : I.B. Gd Sasra Bhanutama, ST; Arya Prawira Wibowo, ST	STRUCTURE ENGINEER :	STRUCTURE DRAFTER :	ELECTRICAL AND PLUMBING DRAFTER :	ARCHITECTURAL DRAFTER :	CHECKED :		
	OWNER :	ARCHITECT DESIGNER :	MECHANICAL AND ELECTRICAL ENGINEER :						
	DRAWING TITLE : DENAH PEMBESIAN PELAT RAMP	SKALA : SKALA 1 : 150	DATE :	DATE / REVISION NOTE / SIGNATURE		Drawing code	Page number	Total page	Note. Planning the structure and plumbing of the drawings should be checked again or re-adjusted by the contractor related to the field condition
		FILE NAME D\Data\Project	PRINT DATE : -			S	078	089	

KETERANGAN :

1. Mutu Beton
   - Pile Cap : fc' 20,75 Mpa (slump 12 ± 2)
   - Kolom : fc' 20,75 Mpa (slump 12 ± 2)
   - Balok : fc' 20,75 Mpa (slump 12 ± 2)
   - Pelat : fc' 20,75 Mpa (slump 12 ± 2)
2. Mutu Baja Tulangan
   ≤ Ø12 BJTP 24 (SNI)
   > Ø12 BJTD 32 (SNI)
3. Struktur Atap
   Rangka Baja Ringan Profil Uk 75
4. Kontraktor harus menyesuaikan kembali dimensi dan leveling bangunan sesuai perencanaan arsitektur

PELAT TEBAL 12 CM
PEMBESIAN Ø10-175 2 LAPIS

PEMBESIAN Ø10-175 2 LAPIS

TURUN

PELAT TEBAL 12 CM
PEMBESIAN Ø10-175 2 LAPIS

Emporio Architect

DENAH PEMBESIAN PELAT LANTAI SATU

SKALA. 1 : 150

Consultant
Emporio Architect
info@emporioarchitec.com
contact : 081222955519

PROJECT : Private House	PRINCIPLE ARCHITECT : I.B. Gd Sasra Bhanutama, ST Arya Prawira Wibowo, ST	STRUCTURE ENGINEER :	STRUCTURE DRAFTER :	ELECTRICAL AND PLUMBING DRAFTER :	ARCHITECTURAL DRAFTER :	CHECKED :	
OWNER :	ARCHITECT DESIGNER :	MECHANICAL AND ELECTRICAL ENGINEER :					
DRAWING TITLE : DENAH PEMBESIAN PELAT LANTAI SATU	SKALA : SKALA 1 : 150	DATE :	DATE / REVISION NOTE / SIGNATURE		Drawing code	Page number	Total page
	FILE NAME D\Data\Project	PRINT DATE : -			S	079	089

Note.
Planning the structure and plumbing of the drawings should be checked again or re-adjusted by the contractor related to the field condition

KETERANGAN :

1. Mutu Beton
   - Pile Cap : fc' 20,75 Mpa (slump 12 ± 2)
   - Kolom : fc' 20,75 Mpa (slump 12 ± 2)
   - Balok : fc' 20,75 Mpa (slump 12 ± 2)
   - Pelat : fc' 20,75 Mpa (slump 12 ± 2)
2. Mutu Baja Tulangan
   ≤ Ø12 BJTP 24 (SNI)
   > Ø12 BJTD 32 (SNI)
3. Struktur Atap
   Rangka Baja Ringan Profil Uk 75
4. Kontraktor harus menyesuaikan kembali dimensi dan leveling bangunan sesuai perencanaan arsitektur

PELAT TEBAL 10 CM
PEMBESIAN Ø8-150 2 LAPIS

PEMBESIAN Ø8-150 2 LAPIS

PEMBESIAN Ø8-150 2 LAPIS

PELAT TEBAL 10 CM
PEMBESIAN Ø8-150 2 LAPIS

PELAT TEBAL 10 CM
PEMBESIAN Ø8-150 2 LAPIS

K4

Emporio Architect


DENAH PEMBESIAN PELAT ATAP PERTAMA

SKALA. 1 : 150

Consultant
Emporio Architect
info@emporioarchitec.com
contact : 081222955519

PROJECT : Private House	PRINCIPLE ARCHITECT : I.B. Gd Sasra Bhanutama, ST Arya Prawira Wibowo, ST	STRUCTURE ENGINEER :	STRUCTURE DRAFTER :	ELECTRICAL AND PLUMBING DRAFTER :	ARCHITECTURAL DRAFTER :	CHECKED :	
OWNER :	ARCHITECT DESIGNER :	MECHANICAL AND ELECTRICAL ENGINEER :					
DRAWING TITLE : DENAH PEMBESIAN PELAT ATAP PERTAMA	SKALA : SKALA 1 : 150	DATE :	DATE	REVISION NOTE	SIGNATURE	Drawing code	Page number / Total page
	FILE NAME : D\Data\Project	PRINT DATE : -				S	080 / 089

Note.
Planning the structure and plumbing of the drawings should be checked again or re-adjusted by the contractor related to the field condition

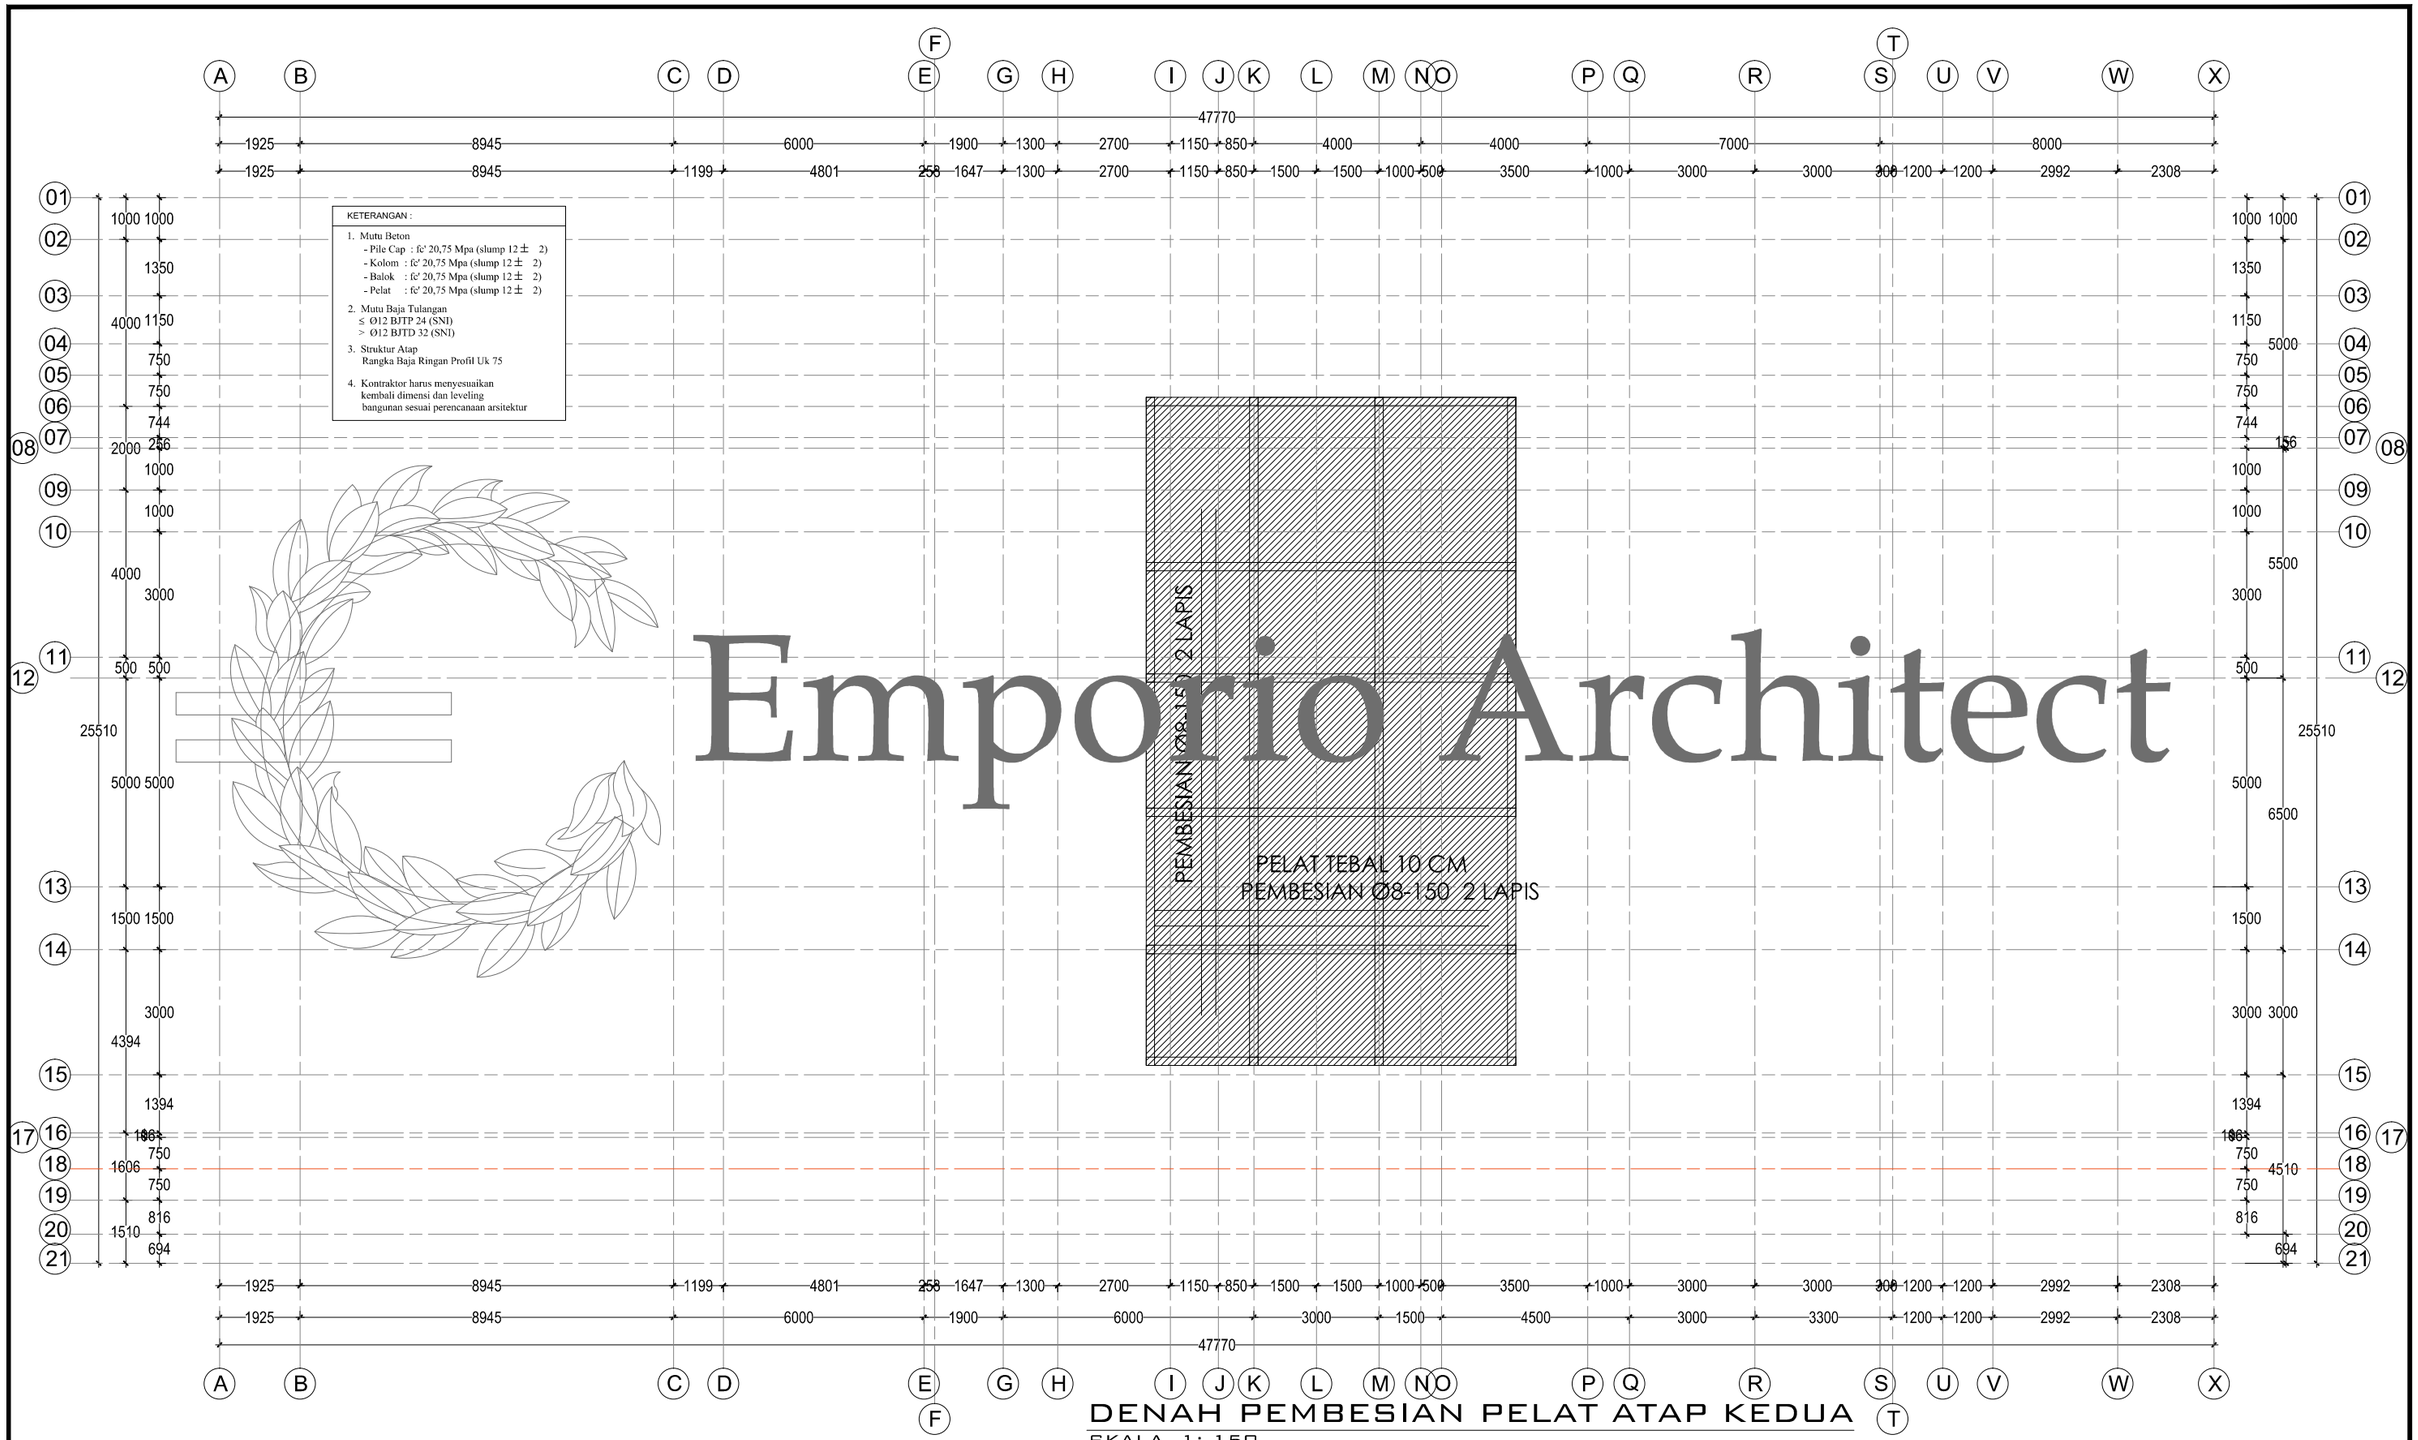

Emporio Architect


DENAH PEMBESIAN PELAT ATAP KEDUA

SKALA. 1 : 150

Consultant
Emporio Architect
info@emporioarchitec.com
contact : 081222955519

PROJECT : Private House	PRINCIPLE ARCHITECT : I.B. Gd Sasra Bhanutama, ST; Arya Prawira Wibowo, ST	STRUCTURE ENGINEER :	STRUCTURE DRAFTER : / ELECTRICAL AND PLUMBING DRAFTER : / ARCHITECTURAL DRAFTER : / CHECKED :
OWNER :	ARCHITECT DESIGNER :	MECHANICAL AND ELECTRICAL ENGINEER :	
DRAWING TITLE : DENAH PEMBESIAN PELAT ATAP KEDUA	SKALA : SKALA 1 : 150 / DATE :	DATE / REVISION NOTE / SIGNATURE	Drawing code: S / Page number: 081 / Total page: 089
	FILE NAME : D\Data\Project / PRINT DATE : -		

Note.
Planning the structure and plumbing of the drawings should be checked again or re-adjusted by the contractor related to the field condition

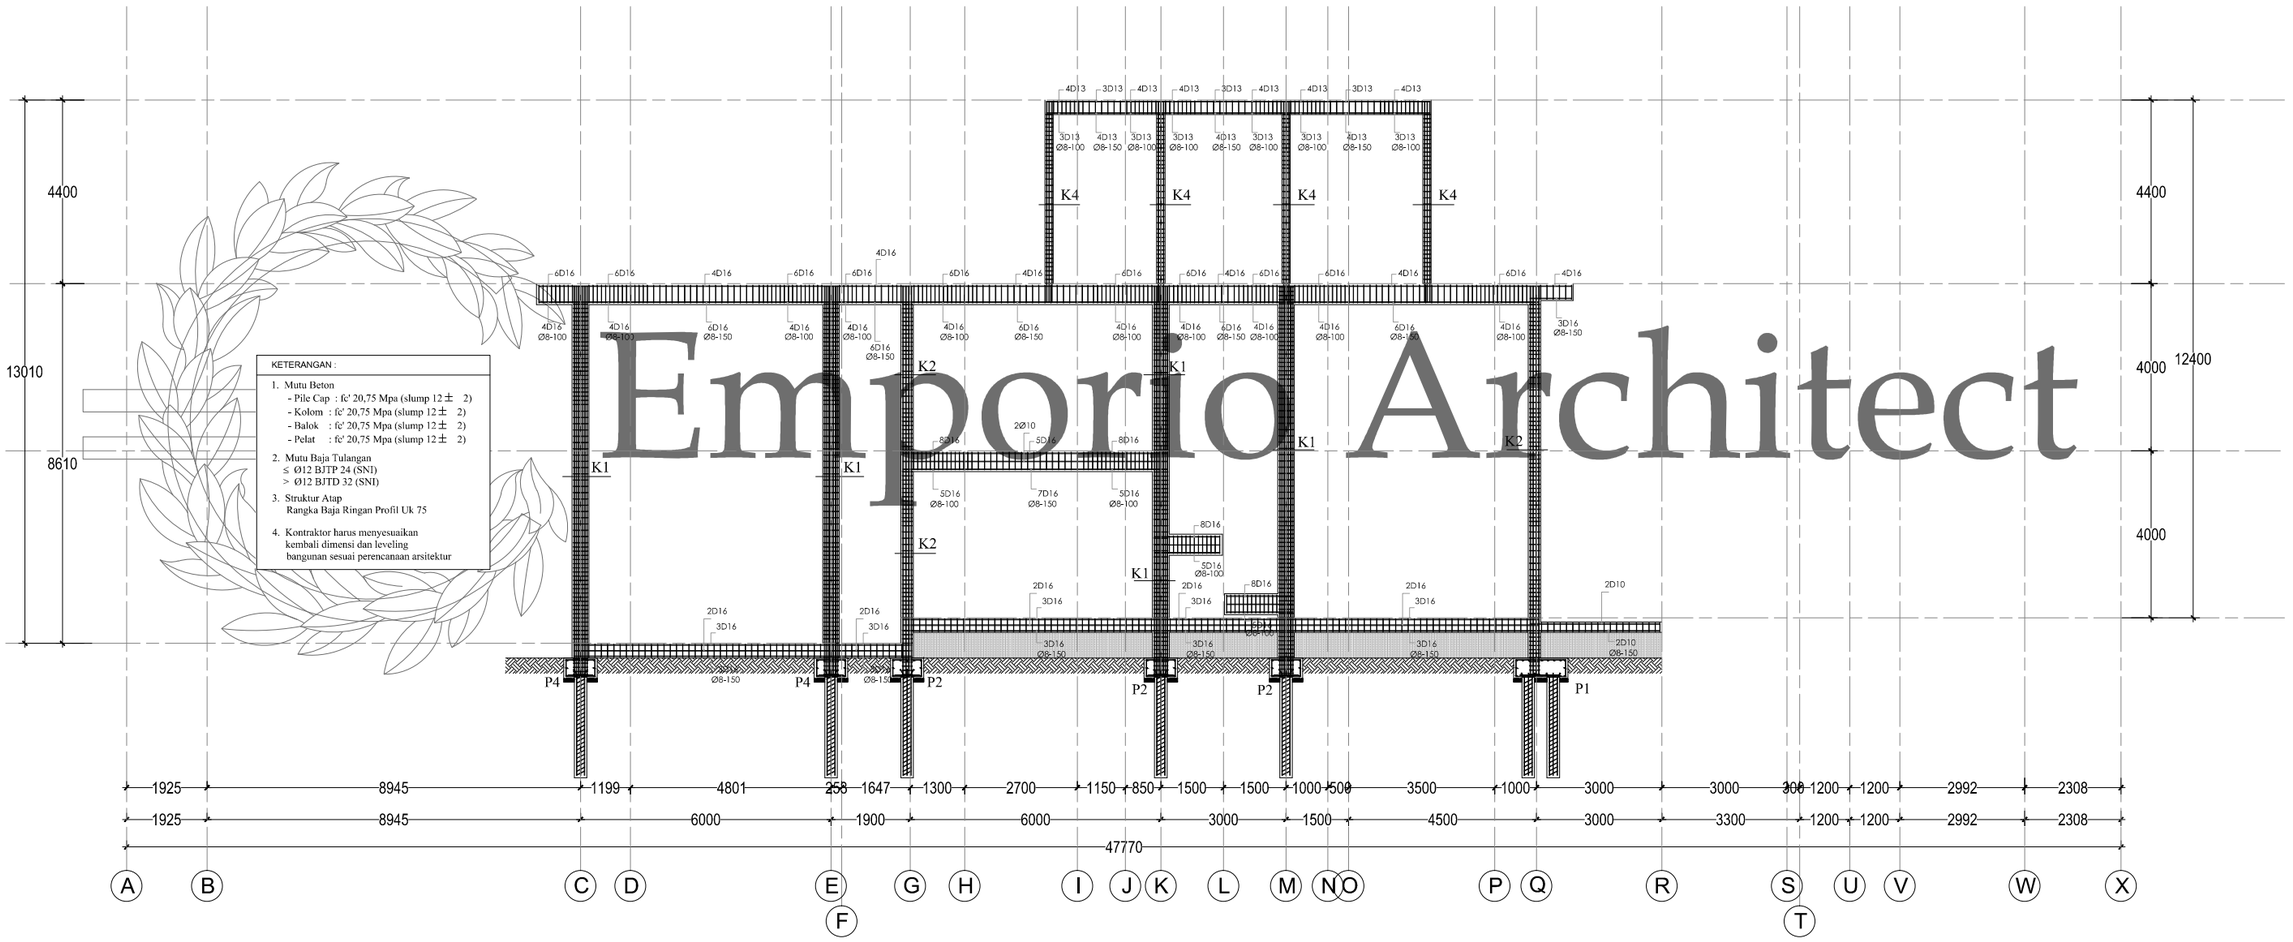

Emporio Architect

PORTAL GRID 12


SKALA. 1: 150

Consultant: Emporio Architect, info@emporioarchitec.com, contact : 081222955519	PROJECT : Private House	PRINCIPLE ARCHITECT : I.B. Gd Sasra Bhanutama, ST; Arya Prawira Wibowo, ST	STRUCTURE ENGINEER : .....
	OWNER :	ARCHITECT DESIGNER :	MECHANICAL AND ELECTRICAL ENGINEER : .....
	DRAWING TITLE : PORTAL GRID 12	SKALA : Scale 1 : 150 / DATE :	DATE / REVISION NOTE / SIGNATURE
		FILE NAME : D\Data\Project / PRINT DATE : -	

STRUCTURE DRAFTER :	ELECTRICAL AND PLUMBING DRAFTER :	ARCHITECTURAL DRAFTER :	CHECKED :


Drawing code	Page number	Total page
S	082	089

Note.
Planning the structure and plumbing of the drawings should be checked again or re-adjusted by the contractor related to the field condition

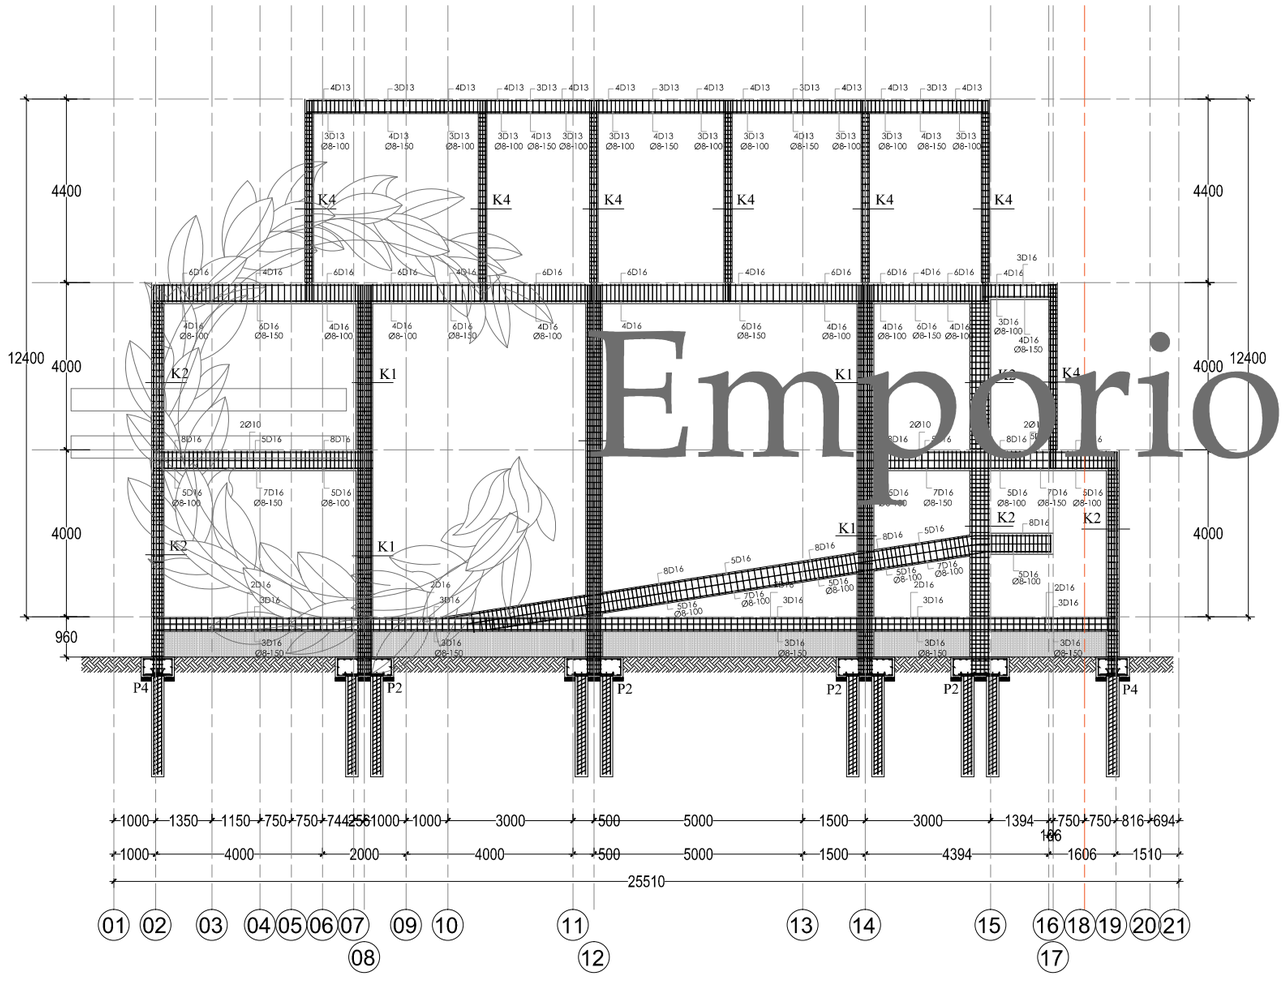

PORTAL GRID M

SKALA. 1: 150

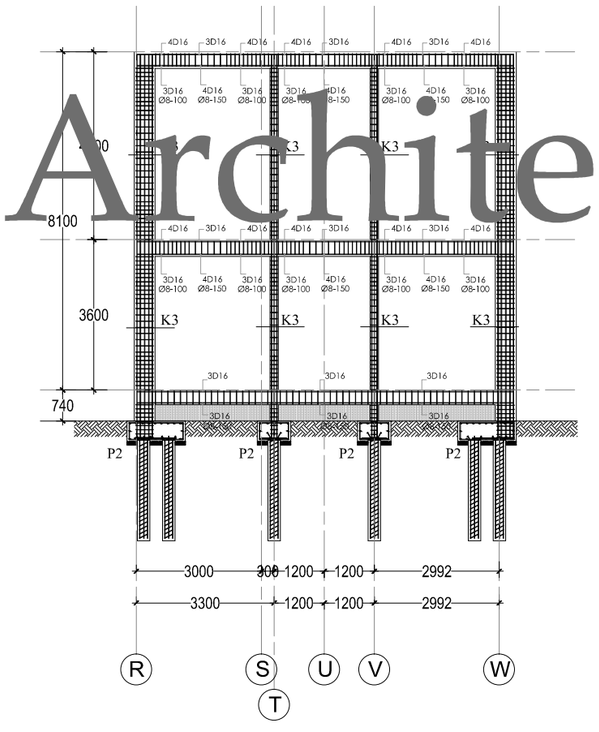

PORTAL GRID 15

SKALA. 1: 150

KETERANGAN :

1. Mutu Beton
   - Pile Cap : fc' 20,75 Mpa (slump 12 ± 2)
   - Kolom : fc' 20,75 Mpa (slump 12 ± 2)
   - Balok : fc' 20,75 Mpa (slump 12 ± 2)
   - Pelat : fc' 20,75 Mpa (slump 12 ± 2)
2. Mutu Baja Tulangan
   ≤ Ø12 BJTP 24 (SNI)
   > Ø12 BJTD 32 (SNI)
3. Struktur Atap
   Rangka Baja Ringan Profil Uk 75
4. Kontraktor harus menyesuaikan kembali dimensi dan leveling bangunan sesuai perencanaan arsitektur


Emporio Architect


Consultant

Emporio Architect
info@emporioarchitec.com
contact : 081222955519

PROJECT : Private House	PRINCIPLE ARCHITECT : I.B. Gd Sasra Bhanutama, ST; Arya Prawira Wibowo, ST		STRUCTURE ENGINEER :		STRUCTURE DRAFTER :	ELECTRICAL AND PLUMBING DRAFTER :	ARCHITECTURAL DRAFTER : / CHECKED :
OWNER :	ARCHITECT DESIGNER :		MECHANICAL AND ELECTRICAL ENGINEER :				
DRAWING TITLE : PORTAL GRID M & PORTAL GRID 15	SKALA : Scale 1 : 150	DATE :	DATE / REVISION NOTE / SIGNATURE		Drawing code	Page number	Total page
	FILE NAME : D\Data\Project	PRINT DATE : -			S	083	089


Note.
Planning the structure and plumbing of the drawings should be checked again or re-adjusted by the contractor related to the field condition

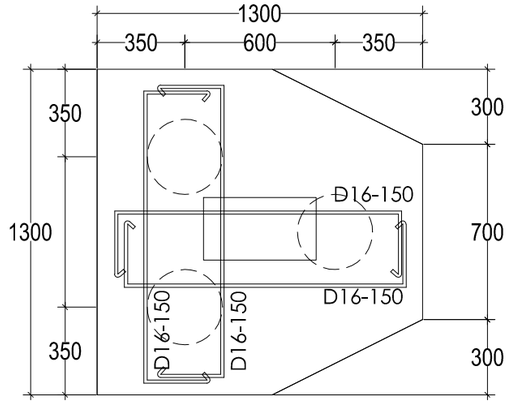


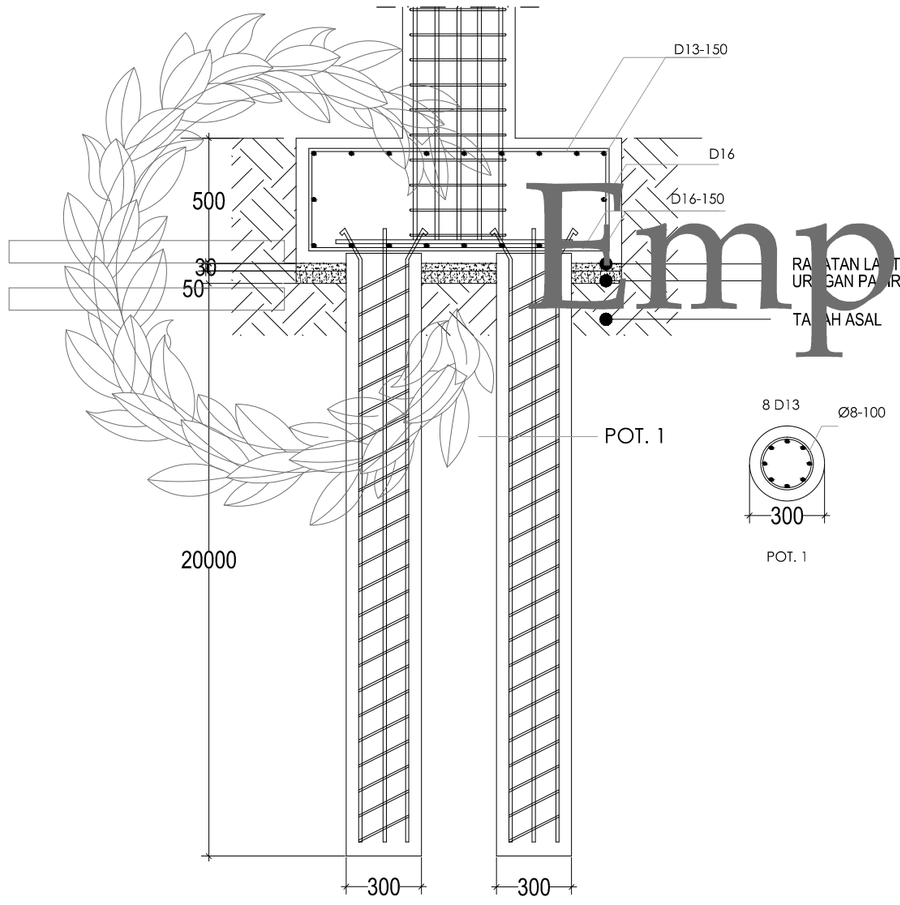

PONDASI BOREPILE P1

SKALA. 1 : 25

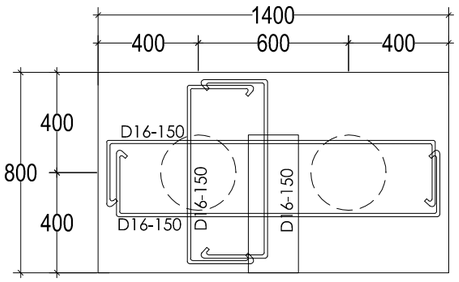

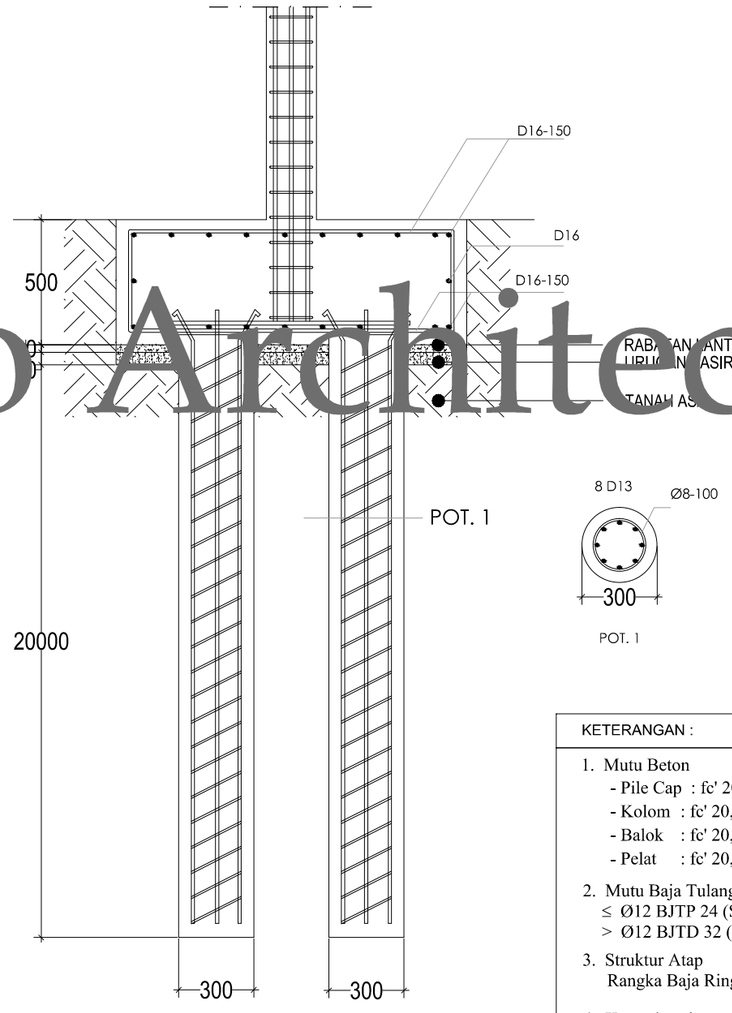

PONDASI BOREPILE P2

SKALA 1 : 25

KETERANGAN :


1. Mutu Beton
   - Pile Cap : fc' 20,75 Mpa (slump 12 ± 2)
   - Kolom : fc' 20,75 Mpa (slump 12 ± 2)
   - Balok : fc' 20,75 Mpa (slump 12 ± 2)
   - Pelat : fc' 20,75 Mpa (slump 12 ± 2)
2. Mutu Baja Tulangan
   ≤ Ø12 BJTP 24 (SNI)
   > Ø12 BJTD 32 (SNI)
3. Struktur Atap
   Rangka Baja Ringan Profil Uk 75
4. Kontraktor harus menyesuaikan kembali dimensi dan leveling bangunan sesuai perencanaan arsitektur


Emporio Architect

Consultant
Emporio Architect
info@emporioarchitec.com
contact : 081222955519

PROJECT : Private House	PRINCIPLE ARCHITECT : I.B. Gd Sasra Bhanutama, ST; Arya Prawira Wibowo, ST	STRUCTURE ENGINEER :	STRUCTURE DRAFTER : / ELECTRICAL AND PLUMBING DRAFTER : / ARCHITECTURAL DRAFTER : / CHECKED :
OWNER :	ARCHITECT DESIGNER :	MECHANICAL AND ELECTRICAL ENGINEER :	
DRAWING TITLE : **PONDASI BOREPILE P1 & P2**	SKALA : **SKALA 1 : 25** / DATE :	DATE / REVISION NOTE / SIGNATURE	Drawing code : **S** / Page number : **084** / Total page : **089**
	FILE NAME : D\Data\Project / PRINT DATE : -		


Note.
Planning the structure and plumbing of the drawings should be checked again or re-adjusted by the contractor related to the field condition

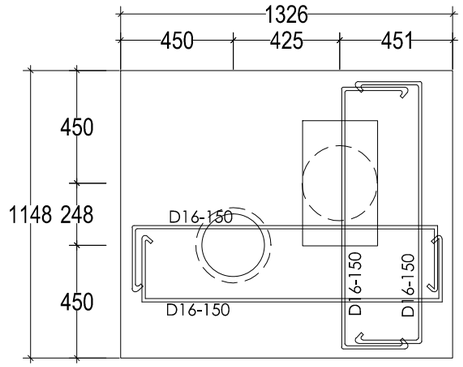


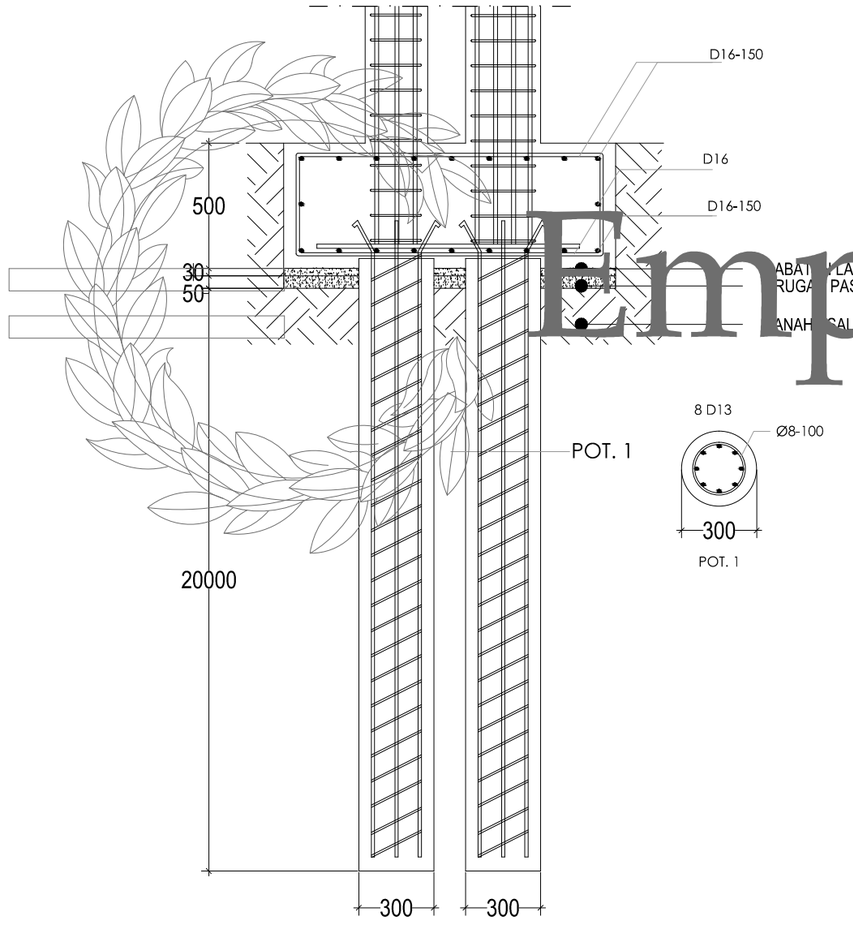

PONDASI BOREPILE P3

SKALA 1 : 25

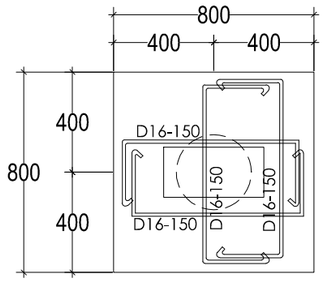

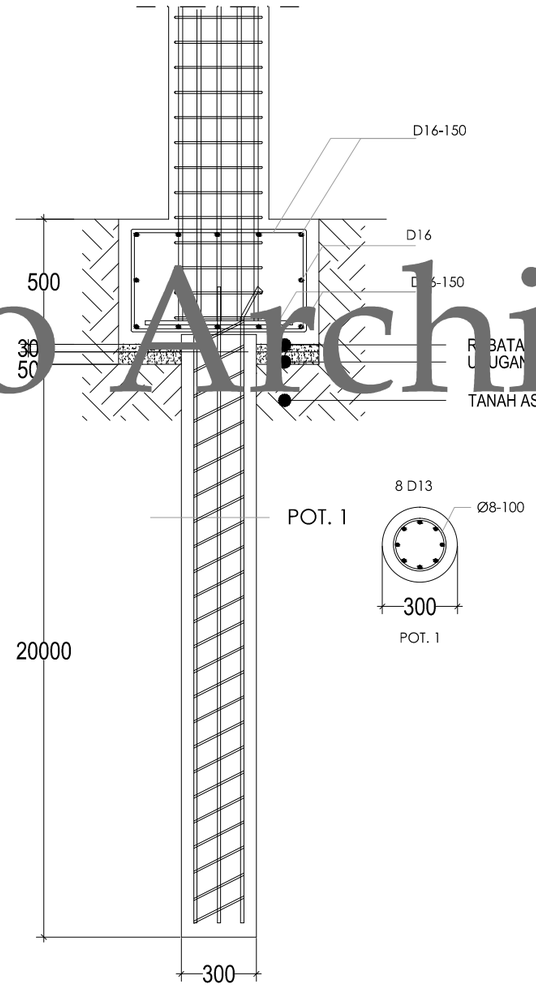

PONDASI BOREPILE P4

SKALA 1 : 25

KETERANGAN :


1. Mutu Beton
   - Pile Cap : fc' 20,75 Mpa (slump 12 ± 2)
   - Kolom : fc' 20,75 Mpa (slump 12 ± 2)
   - Balok : fc' 20,75 Mpa (slump 12 ± 2)
   - Pelat : fc' 20,75 Mpa (slump 12 ± 2)
2. Mutu Baja Tulangan
   ≤ Ø12 BJTP 24 (SNI)
   > Ø12 BJTD 32 (SNI)
3. Struktur Atap
   Rangka Baja Ringan Profil Uk 75
4. Kontraktor harus menyesuaikan kembali dimensi dan leveling bangunan sesuai perencanaan arsitektur

Emporio Architect

Consultant
Emporio Architect
info@emporioarchitec.com
contact : 081222955519


PROJECT : Private House	PRINCIPLE ARCHITECT : I.B. Gd Sasra Bhanutama, ST; Arya Prawira Wibowo, ST	STRUCTURE ENGINEER :	STRUCTURE DRAFTER :	ELECTRICAL AND PLUMBING DRAFTER :	ARCHITECTURAL DRAFTER :	CHECKED :	
OWNER :	ARCHITECT DESIGNER :	MECHANICAL AND ELECTRICAL ENGINEER :					
DRAWING TITLE : **PONDASI BOREPILE P3 & P4**	SKALA : **SKALA 1 : 25**	DATE :	DATE / REVISION NOTE / SIGNATURE	Drawing code	Page number	Total page	
	FILE NAME D\Data\Project	PRINT DATE : -		**S**	**085**	**089**	

Note.
Planning the structure and plumbing of the drawings should be checked again or re-adjusted by the contractor related to the field condition

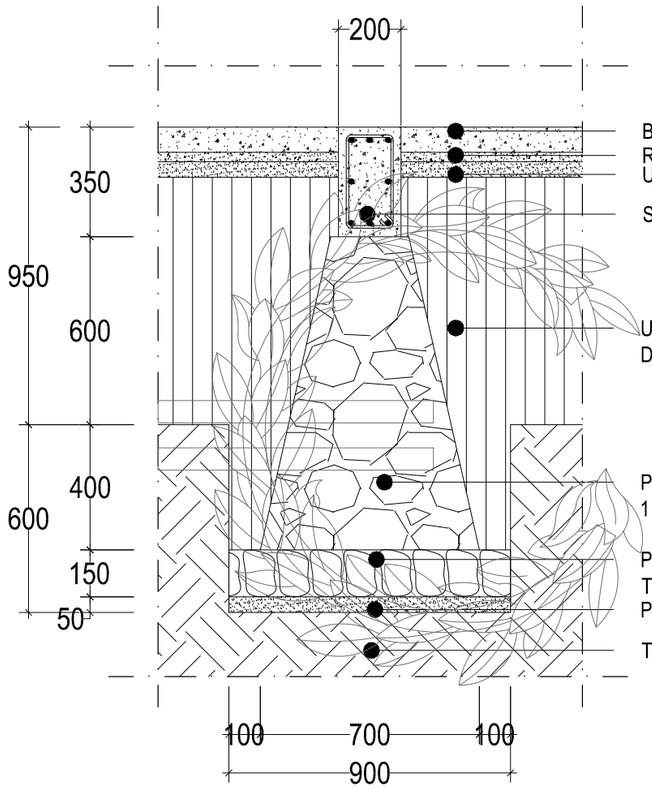


POT. 1 PONDASI BATU KALI

SKALA 1: 20

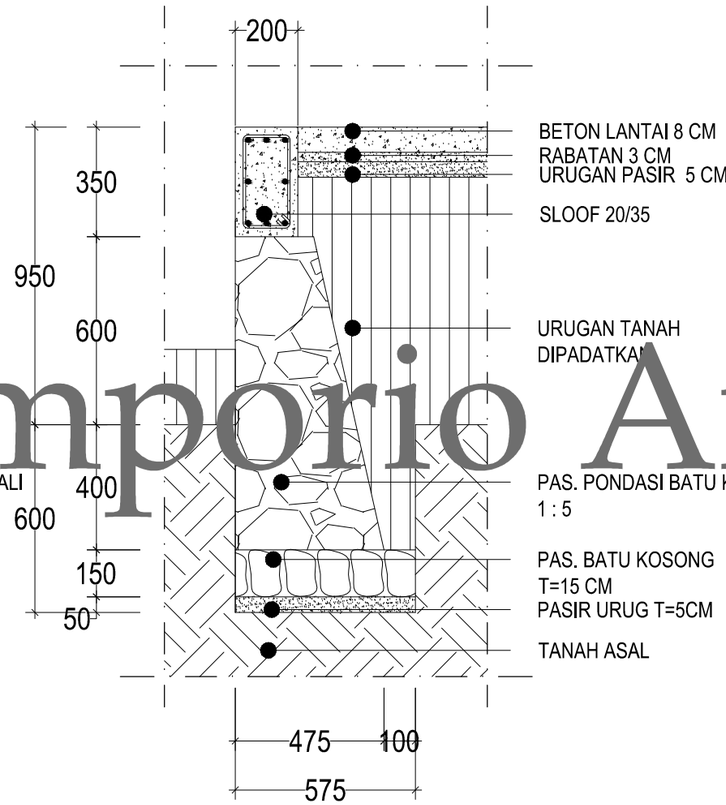

POT. 2 PONDASI BATU KALI

SKALA 1: 20

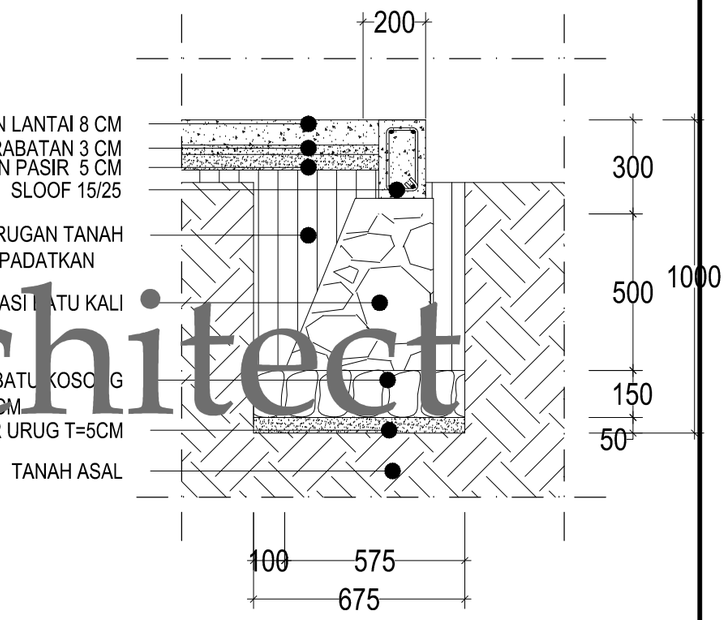

POT. 3 PONDASI BATU KALI

SKALA 1: 20

KETERANGAN :

1. Mutu Beton
   - Pile Cap : fc' 20,75 Mpa (slump 12 ± 2)
   - Kolom : fc' 20,75 Mpa (slump 12 ± 2)
   - Balok : fc' 20,75 Mpa (slump 12 ± 2)
   - Pelat : fc' 20,75 Mpa (slump 12 ± 2)
2. Mutu Baja Tulangan
   ≤ Ø12 BJTP 24 (SNI)
   > Ø12 BJTD 32 (SNI)
3. Struktur Atap
   Rangka Baja Ringan Profil Uk 75
4. Kontraktor harus menyesuaikan kembali dimensi dan leveling bangunan sesuai perencanaan arsitektur











Emporio Architect


Consultant
Emporio Architect
info@emporioarchitec.com
contact : 081222955519

PROJECT : Private House	PRINCIPLE ARCHITECT : I.B. Gd Sasra Bhanutama, ST Arya Prawira Wibowo, ST	STRUCTURE ENGINEER :			STRUCTURE DRAFTER :	ELECTRICAL AND PLUMBING DRAFTER :	ARCHITECTURAL DRAFTER :	CHECKED :
OWNER :	ARCHITECT DESIGNER :	MECHANICAL AND ELECTRICAL ENGINEER :						
DRAWING TITLE : POT. 1, POT . 2 DAN POT. 3 POND. BATU KALI	SKALA : SKALA 1 : 20	DATE :	DATE	REVISION NOTE	SIGNATURE	Drawing code	Page number	Total page
	FILE NAME D\Data\Project	PRINT DATE : -				S	086	089









Note.
Planning the structure and plumbing of the drawings should be checked again or re-adjusted by the contractor related to the field condition

RENCANA PENULANGAN KOLOM
SKALA. 1: 20

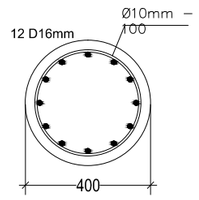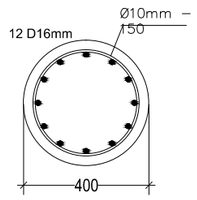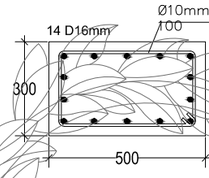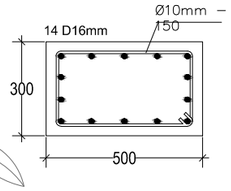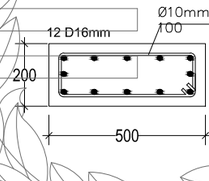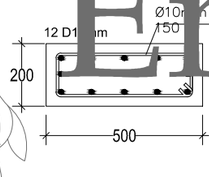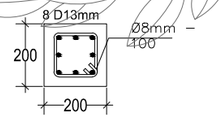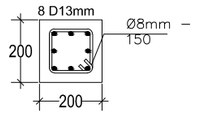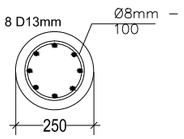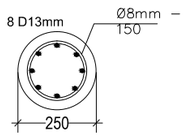KOLOM	TULANGAN TUMPUAN	TULANGAN LAPANGAN
K1 dia. 40 cm		
K2 30/50cm		
K3 20/50cm		
K4 20/20cm		
K5 dia. 25 cm		

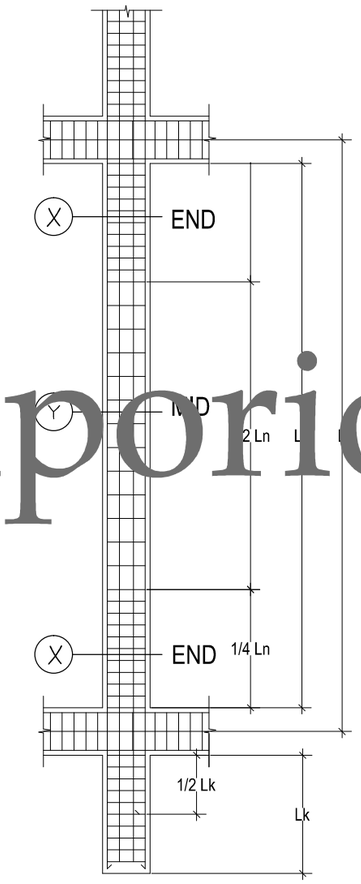

RENCANA PENULANGAN TIE BEAM
SKALA. 1: 20

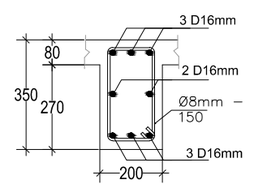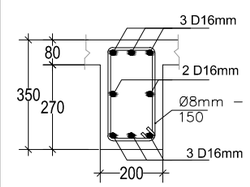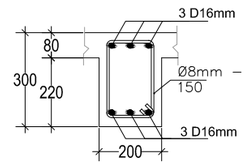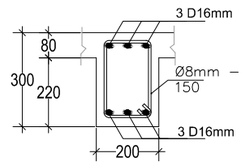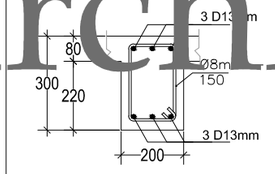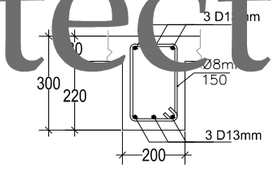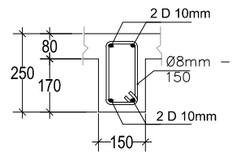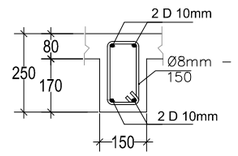BALOK	TULANGAN TUMPUAN	TULANGAN LAPANGAN
TB1 20/35cm		
TB2 20/30cm		
TB3 20/ cm		
TB4 15/25cm		

KETERANGAN :

1. Mutu Beton
   - Pile Cap : fc' 20,75 Mpa (slump 12 ± 2)
   - Kolom : fc' 20,75 Mpa (slump 12 ± 2)
   - Balok : fc' 20,75 Mpa (slump 12 ± 2)
   - Pelat : fc' 20,75 Mpa (slump 12 ± 2)
2. Mutu Baja Tulangan
   ≤ Ø12 BJTP 24 (SNI)
   > Ø12 BJTD 32 (SNI)
3. Struktur Atap
   Rangka Baja Ringan Profil Uk 75
4. Kontraktor harus menyesuaikan kembali dimensi dan leveling bangunan sesuai perencanaan arsitektur

Emporio Architect

Consultant
Emporio Architect
info@emporioarchitec.com
contact : 081222955519


PROJECT : Private House	PRINCIPLE ARCHITECT : I.B. Gd Sasra Bhanutama, ST Arya Prawira Wibowo, ST	STRUCTURE ENGINEER :	STRUCTURE DRAFTER :	ELECTRICAL AND PLUMBING DRAFTER :	ARCHITECTURAL DRAFTER :	CHECKED :	
OWNER :	ARCHITECT DESIGNER :	MECHANICAL AND ELECTRICAL ENGINEER :					
DRAWING TITLE : RENCANA PENULANGAN KOLOM DAN TIE BEAM	SKALA : SKALA 1 : 20	DATE :	DATE / REVISION NOTE / SIGNATURE		Drawing code	Page number	Total page
	FILE NAME D\Data\Project	PRINT DATE : -			S	087	089









Note.
Planning the structure and plumbing of the drawings should be checked again or re-adjusted by the contractor related to the field condition







RENCANA PENULANGAN BALOK

SKALA. 1: 20

SCHEMATIC

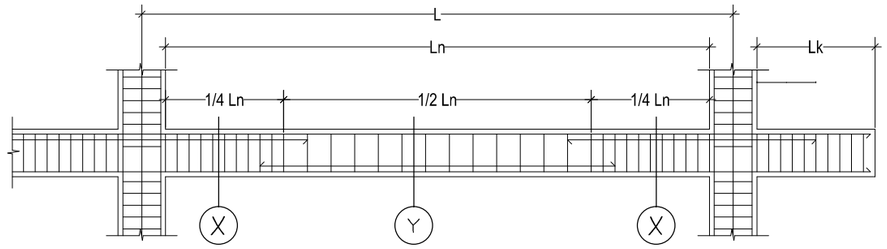

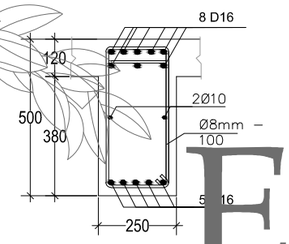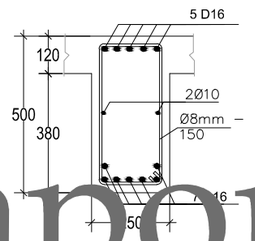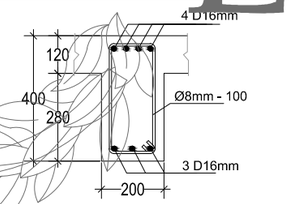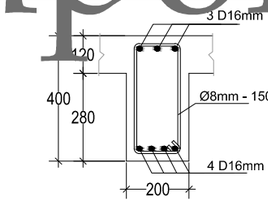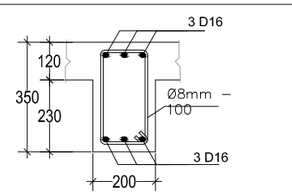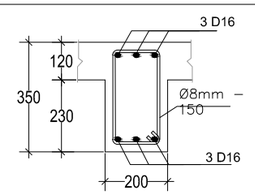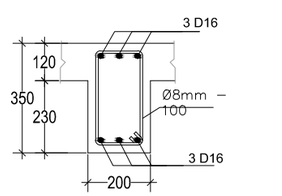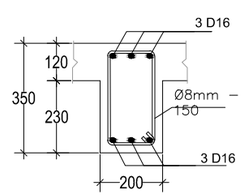TYPE	END BAR DETAIL	MIDLE BAR DETAIL
B1 25/50cm		
B2 20/40cm		
B3 20/35cm		
B4 20/35cm		

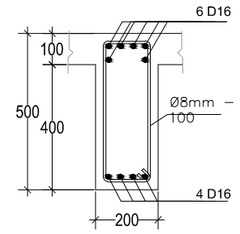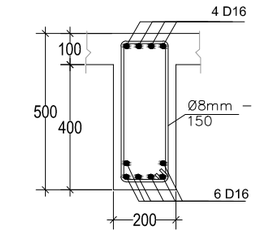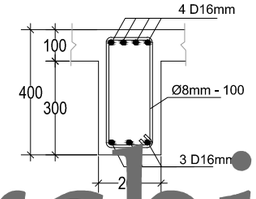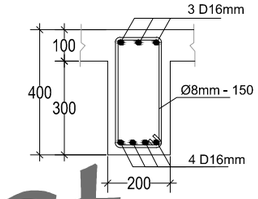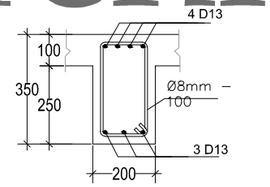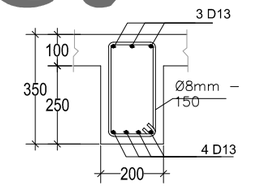TYPE	END BAR DETAIL	MIDLE BAR DETAIL
RB1 20/50cm		
RB2 20/40cm		
RB3 20/35cm		

KETERANGAN :

1. Mutu Beton
   - Pile Cap : fc' 20,75 Mpa (slump 12 ± 2)
   - Kolom : fc' 20,75 Mpa (slump 12 ± 2)
   - Balok : fc' 20,75 Mpa (slump 12 ± 2)
   - Pelat : fc' 20,75 Mpa (slump 12 ± 2)
2. Mutu Baja Tulangan
   ≤ Ø12 BJTP 24 (SNI)
   > Ø12 BJTD 32 (SNI)
3. Struktur Atap
   Rangka Baja Ringan Profil Uk 75
4. Kontraktor harus menyesuaikan kembali dimensi dan leveling bangunan sesuai perencanaan arsitektur

Emporio Architect

Consultant
Emporio Architect
info@emporioarchitec.com
contact : 081222955519

PROJECT : Private House

OWNER :

DRAWING TITLE : RENCANA PENULANGAN BALOK

PRINCIPLE ARCHITECT : I.B. Gd Sasra Bhanutama, ST; Arya Prawira Wibowo, ST

ARCHITECT DESIGNER :

SKALA : SKALA 1 : 20

DATE :

FILE NAME : D\Data\Project

PRINT DATE : -

STRUCTURE ENGINEER : .....


MECHANICAL AND ELECTRICAL ENGINEER : .....

DATE	REVISION NOTE	SIGNATURE

STRUCTURE DRAFTER :	ELECTRICAL AND PLUMBING DRAFTER :	ARCHITECTURAL DRAFTER :	CHECKED :


Drawing code	Page number	Total page
S	088	089

Note.
Planning the structure and plumbing of the drawings should be checked again or re-adjusted by the contractor related to the field condition

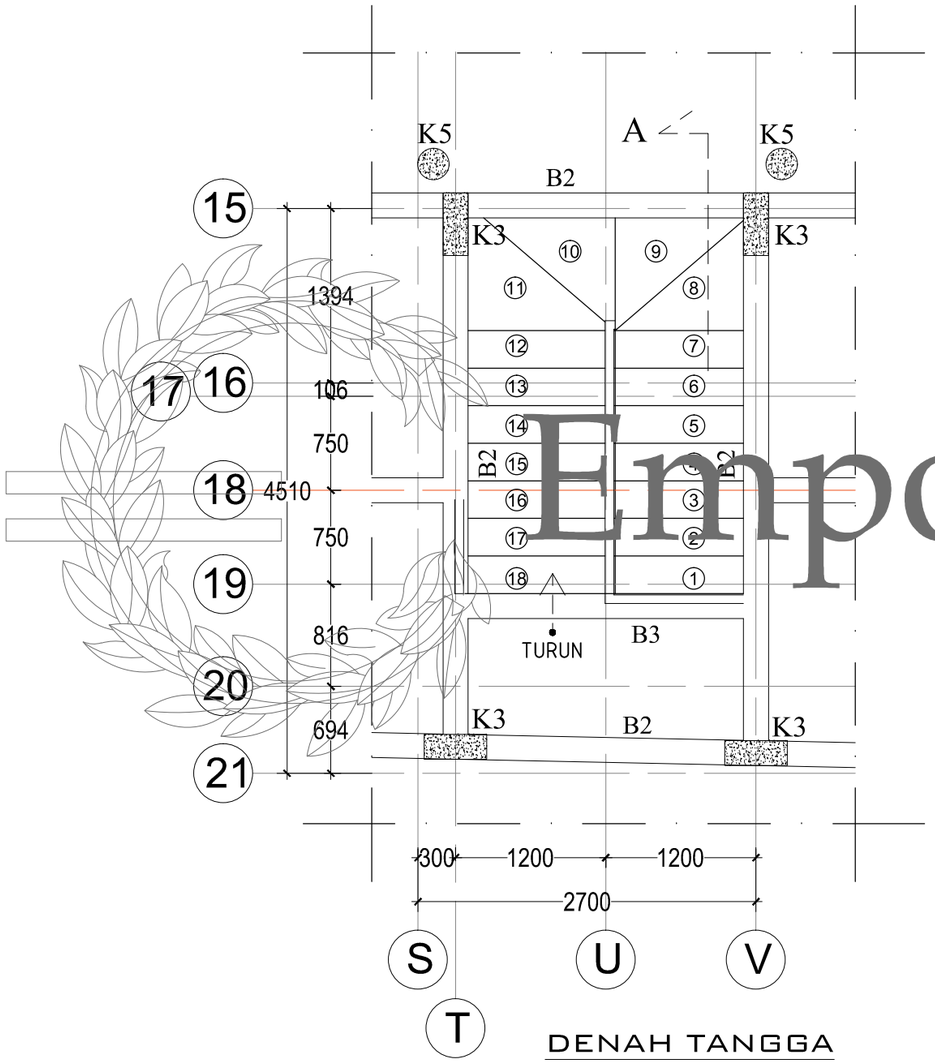

DENAH TANGGA

SKALA. 1: 50

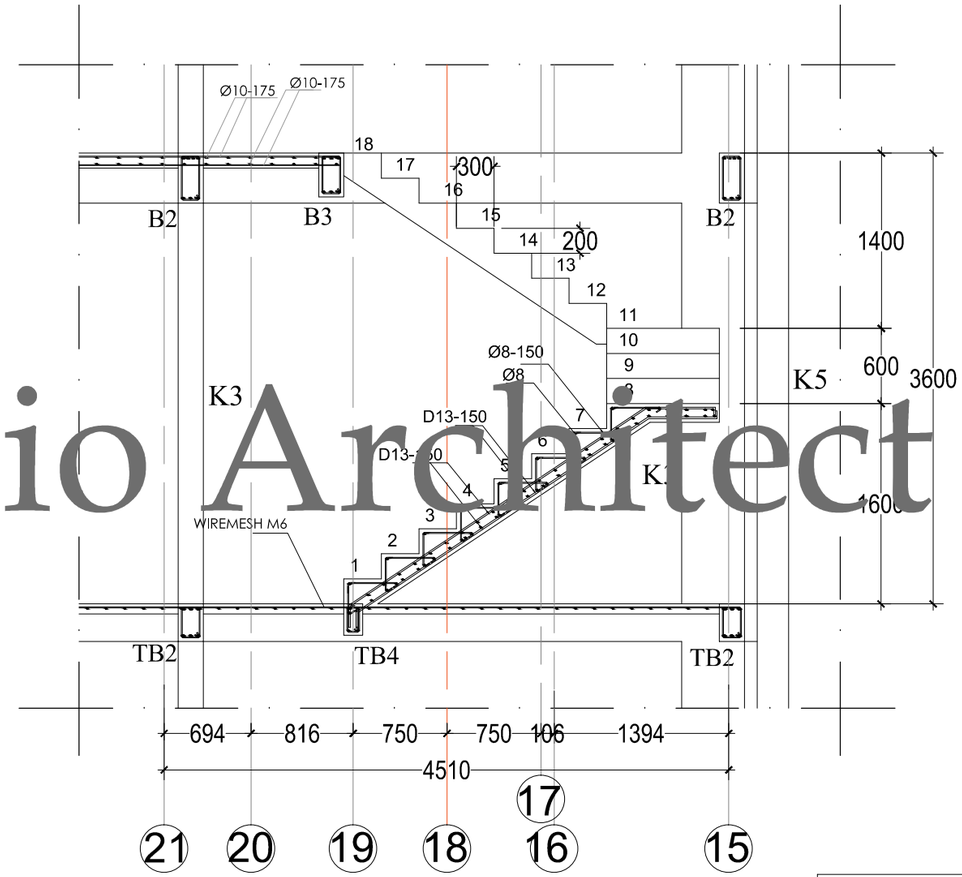

POT. A TANGGA

SKALA. 1: 50

KETERANGAN

1. Mutu Beton
   - Pile Cap : fc' 20,75 Mpa (slump 12 ± 2)
   - Kolom : fc' 20,75 Mpa (slump 12 ± 2)
   - Balok : fc' 20,75 Mpa (slump 12 ± 2)
   - Pelat : fc' 20,75 Mpa (slump 12 ± 2)
2. Mutu Baja Tulangan
   ≤ Ø12 BJTP 24 (SNI)
   > Ø12 BJTD 32 (SNI)
3. Struktur Atap
   Rangka Baja Ringan Profil Uk 75
4. Kontraktor harus menyesuaikan kembali dimensi dan leveling bangunan sesuai perencanaan arsitektur

Emporio Architect

Consultant
Emporio Architect
info@emporioarchitec.com
contact : 081222955519

PROJECT : Private House	PRINCIPLE ARCHITECT : I.B. Gd Sasra Bhanutama, ST Arya Prawira Wibowo, ST		STRUCTURE ENGINEER :		STRUCTURE DRAFTER :	ELECTRICAL AND PLUMBING DRAFTER :	ARCHITECTURAL DRAFTER :	CHECKED :
OWNER :	ARCHITECT DESIGNER :		MECHANICAL AND ELECTRICAL ENGINEER :					
DRAWING TITLE : DENAH TANGGA & POT. A TANGGA	SKALA : SKALA 1 : 50	DATE :	DATE	REVISION NOTE / SIGNATURE	Drawing code	Page number	Total page	Note. Planning the structure and plumbing of the drawings should be checked again or re-adjusted by the contractor related to the field condition
	FILE NAME D\Data\Project	PRINT DATE : -			S	089	089	